

architects

interiors

wingates

26036 SL1

CONCEPT DESIGN

SL1

CONTENTS


COVER SHEET.....	A000
CONTENTS.....	A001
REFERENCE SKETCH.....	A002
RESIDENTIAL PALETTE 1.....	A003
RESIDENTIAL PALETTE 2.....	A004
RESIDENTIAL PALETTE 3.....	A005
COMMERCIAL PALETTE.....	A006
INDUSTRIAL PALETTE.....	A007
SITE PLAN.....	A008
REAR-LOADED TERRACE DWELLINGS	
TYPICAL LOT DEPTH — 26M OR GREATER OPTION 1.....	A011 –A012
TYPICAL LOT DEPTH — 26M OR GREATER OPTION 2.....	A021 –A022
TYPICAL LOT DEPTH — 26M OR GREATER OPTION 3.....	A031 –A032
COMPACT LOT DEPTH — LESS THAN 25M OPTION 1.....	A041 –A042
FRONT-LOADED TERRACE DWELLINGS	
TYPICAL LOT DEPTH — 26M OR GREATER OPTION 1.....	A051 –A052
TYPICAL LOT DEPTH — 26M OR GREATER OPTION 2.....	A061 –A062
TYPICAL LOT DEPTH — 26M OR GREATER OPTION 3.....	A071 –A072
COMPACT LOT DEPTH — LESS THAN 20M OPTION 1.....	A081 –A082
LOTS WITH A 5M LANDSCAPE BUFFER OPTION 1.....	A091 –A092
DUPLEX DWELLINGS	
ZERO-SIDE-BOUNDARY DUPLEXES.....	A101 –A102
DETACHED DWELLINGS	
TYPICAL LOT DEPTH — 26M OR GREATER.....	A111 –A112
CORNER LOTS.....	A121 –A122
CORNER LOTS WITH A 3M LANDSCAPE BUFFER.....	A131 –A132
LOTS WITH A 3M LANDSCAPE BUFFER.....	A141 –A142
LOTS WITH A 5M LANDSCAPE BUFFER.....	A151 –A152
COMPACT LOT DEPTH — LESS THAN 20M.....	A161 –A162
COMMERCIAL.....	A201 –A202
INDUSTRIAL LOT 1.....	A301 –A302
INDUSTRIAL LOT 2.....	A311 –A312
INDUSTRIAL LOT 3.....	A321 –A322
RENDERS.....	A900-903



SL1
CONCEPT DESIGN

SL1
HAMILTON

CONTENTS

 


CONCEPT DESIGN

A	CONCEPT DESIGN	06.08.26
---	----------------	----------

Project Number | 26036
Drawing Number
A001
A1 Scale |

Revision
A

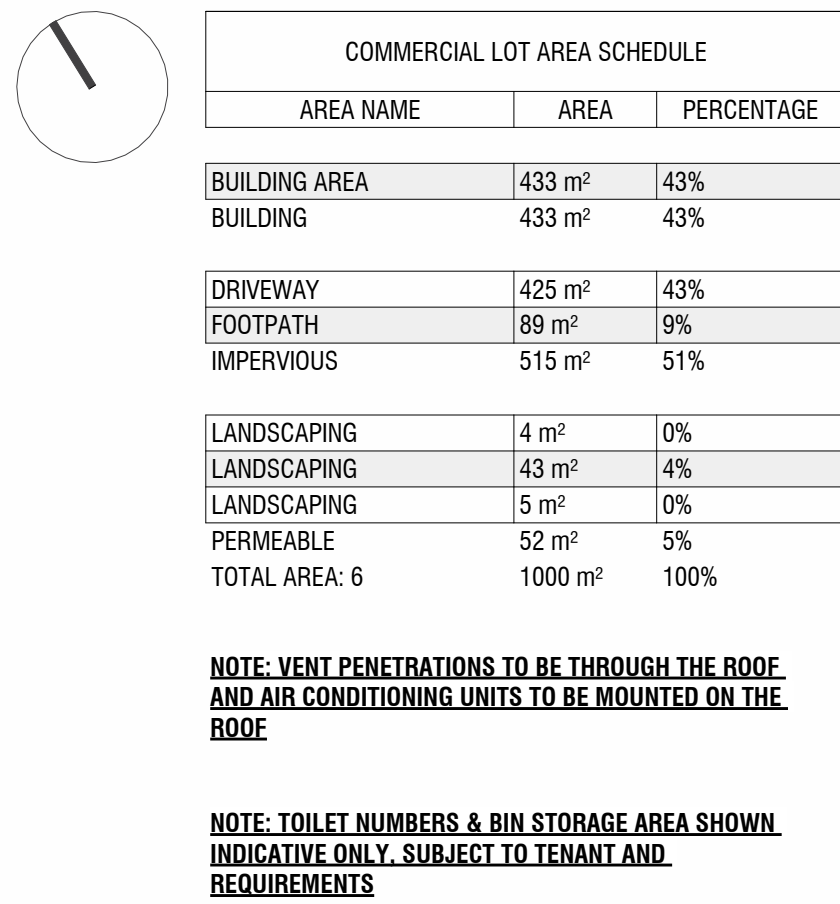

architects **wingates** interior

LOT 9 - FLOOR PLANS


Project Number | 26036

A1 Scale | As indicated


Revision

B

Print Date: 17/08/2026 2:17:04 pm File Path: I:\PROJECTS\26036_Southern Links (SL1)_Additional Typologies\1.0 DESIGN\1.6 DESIGN\DCS\1.6.10.30 MODELS\SPRINT\STAGE 01_6.0250_C Commercial Lot.vr

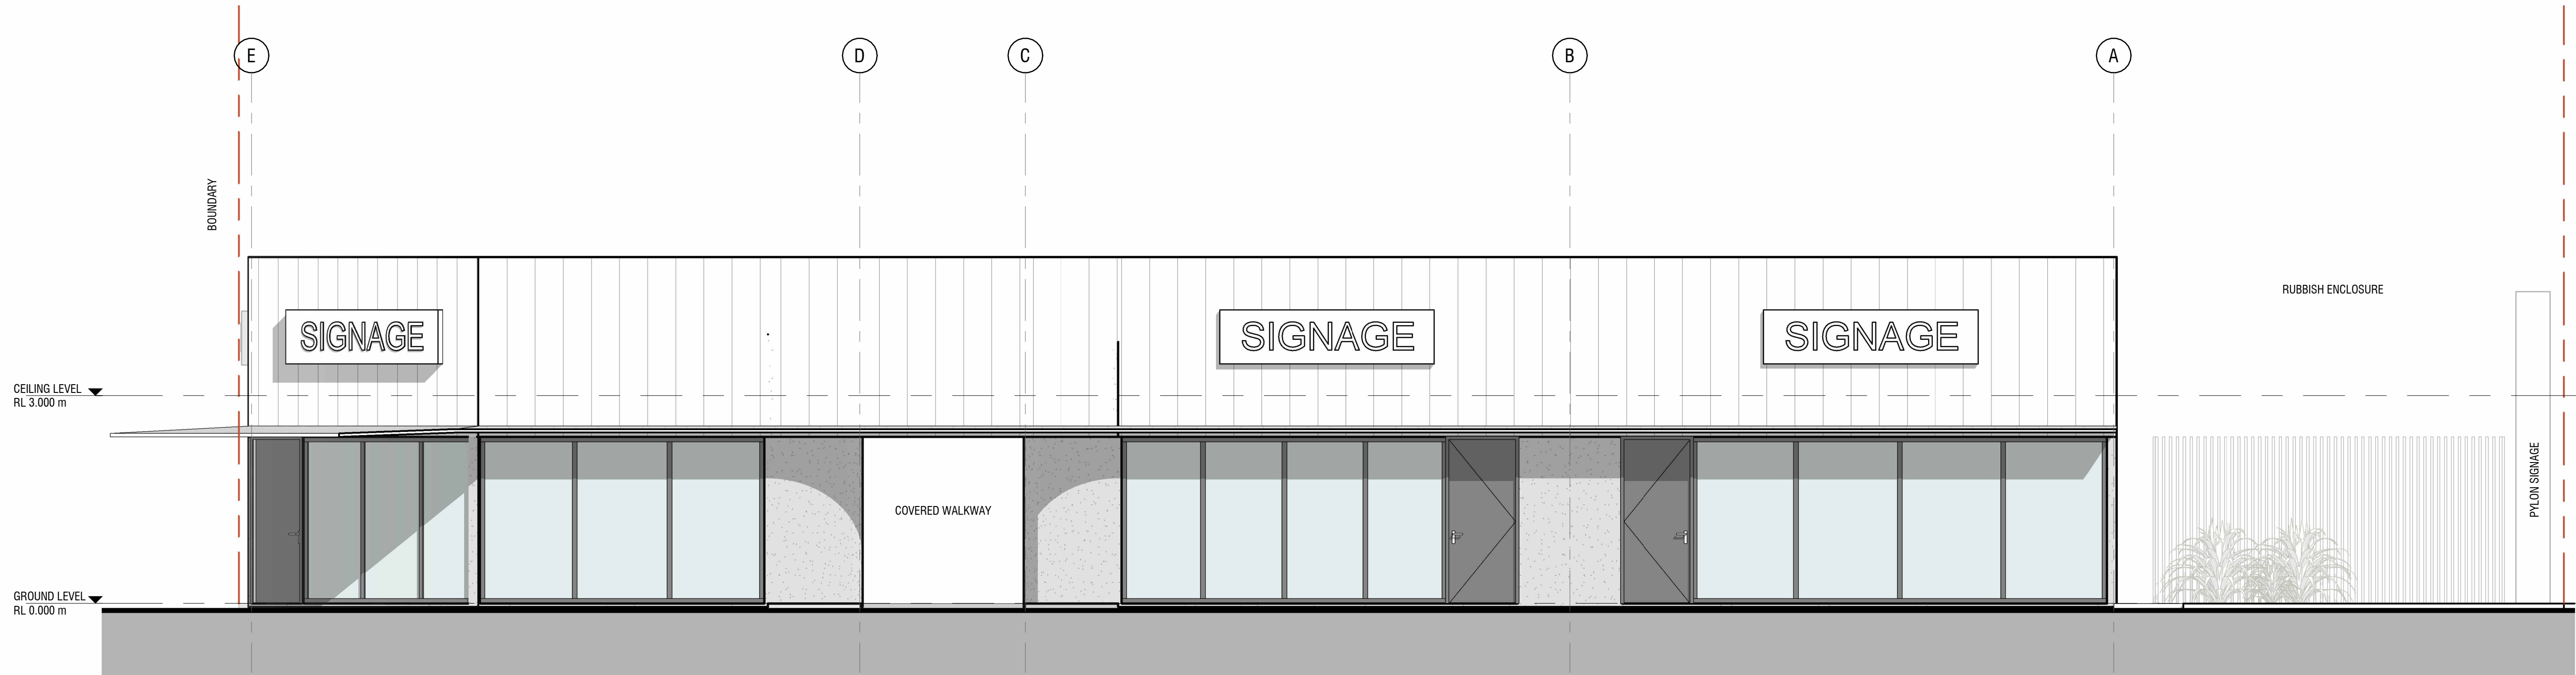

1 PROPOSED ELEVATION - EAST
1:50 @A1

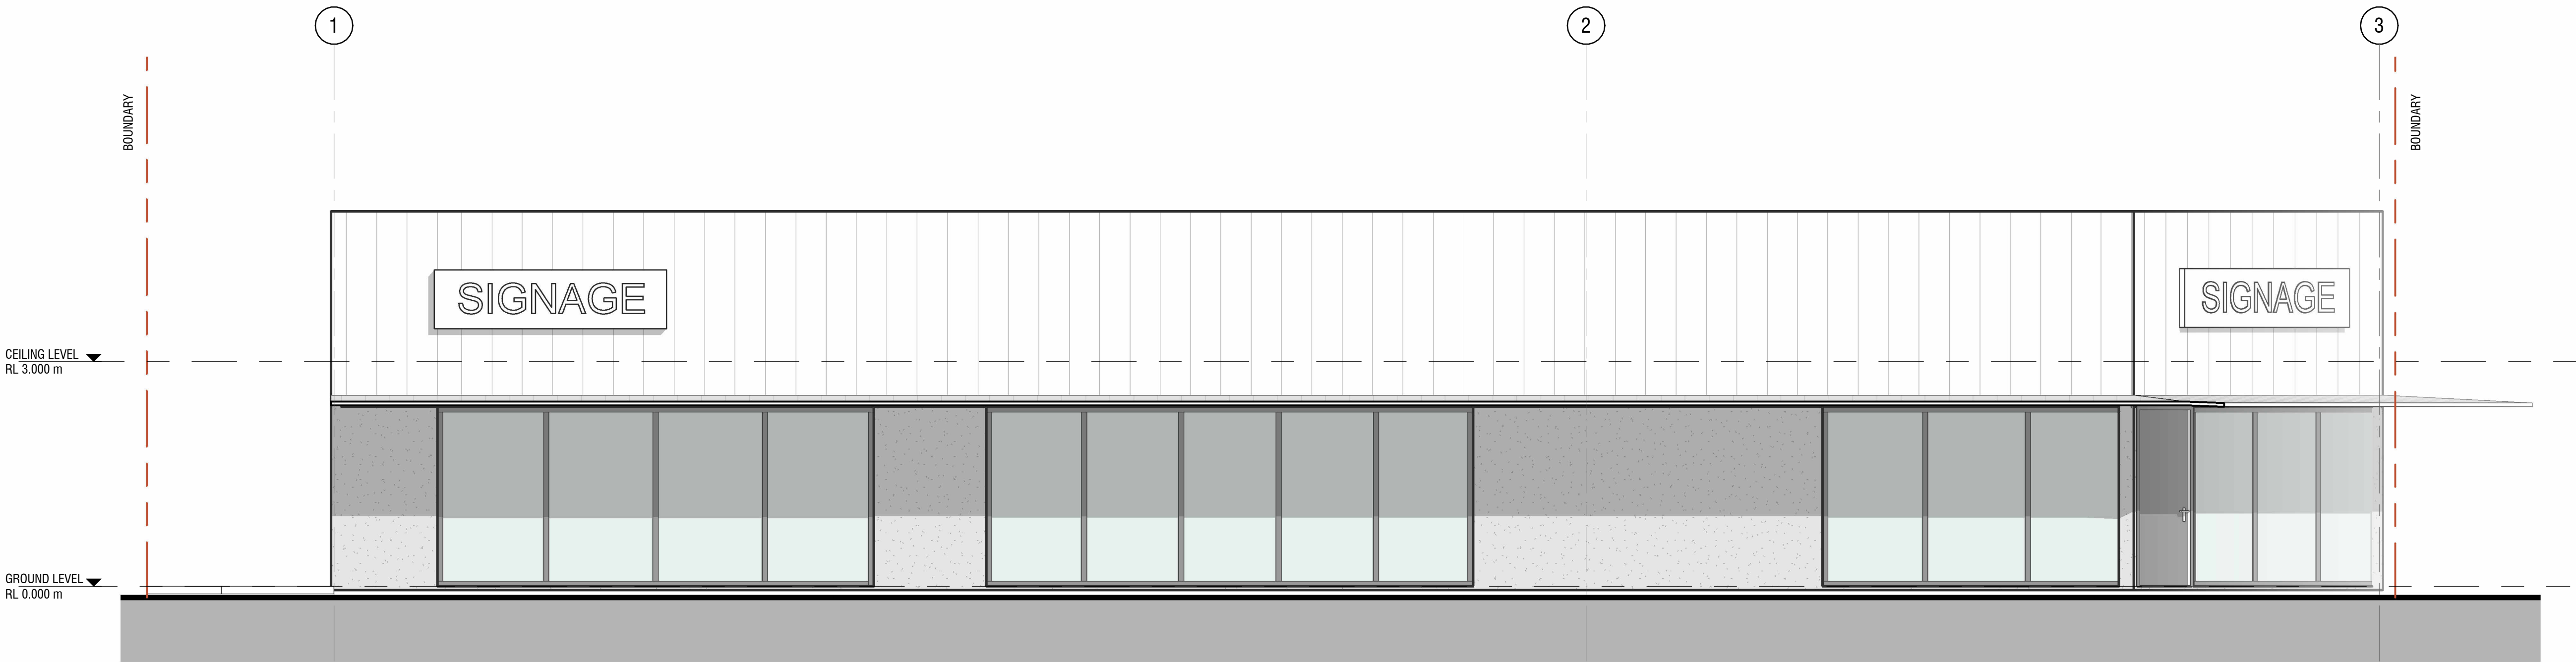

2 PROPOSED ELEVATION - SOUTH
1:50 @A1

architects interiors
wingates

SL1
CONCEPT DESIGN

SL1
HAMILTON

LOT 9 - ELEVATIONS



CONCEPT DESIGN

A CONCEPT DESIGN
B CONCEPT DESIGN


21.07.2026
05.08.2026

Project Number | 26036


Drawing Number
A202

A1 Scale | 1:50

Revision
B

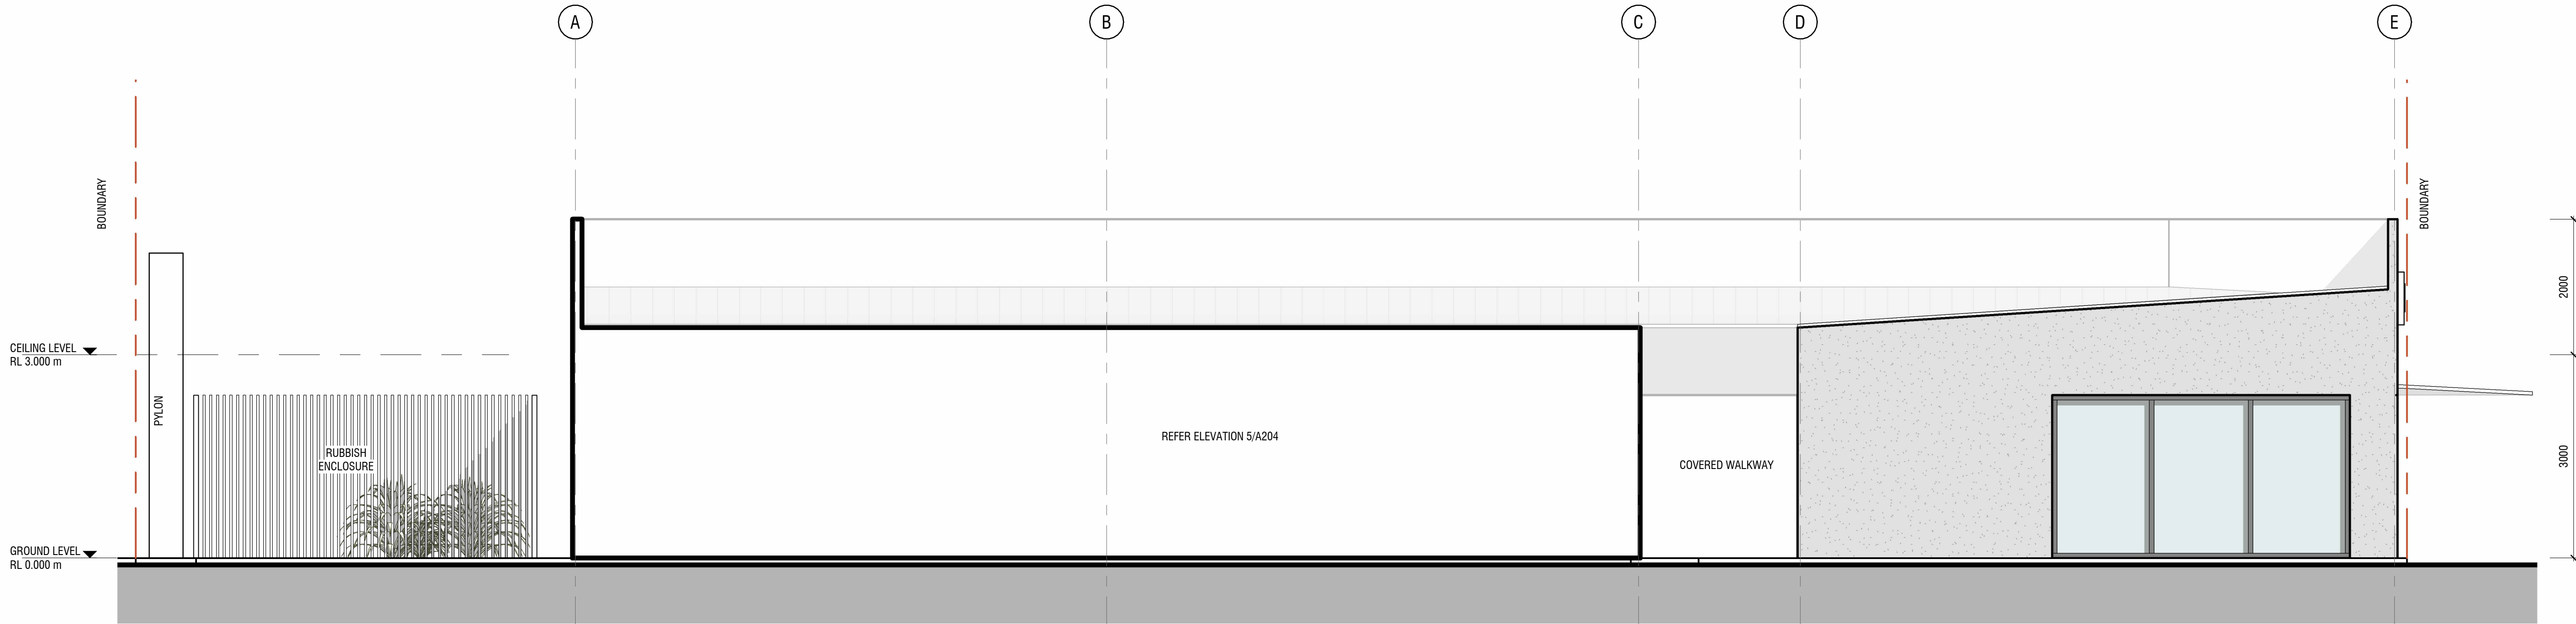

3 PROPOSED ELEVATION - WEST
1:50 @A1

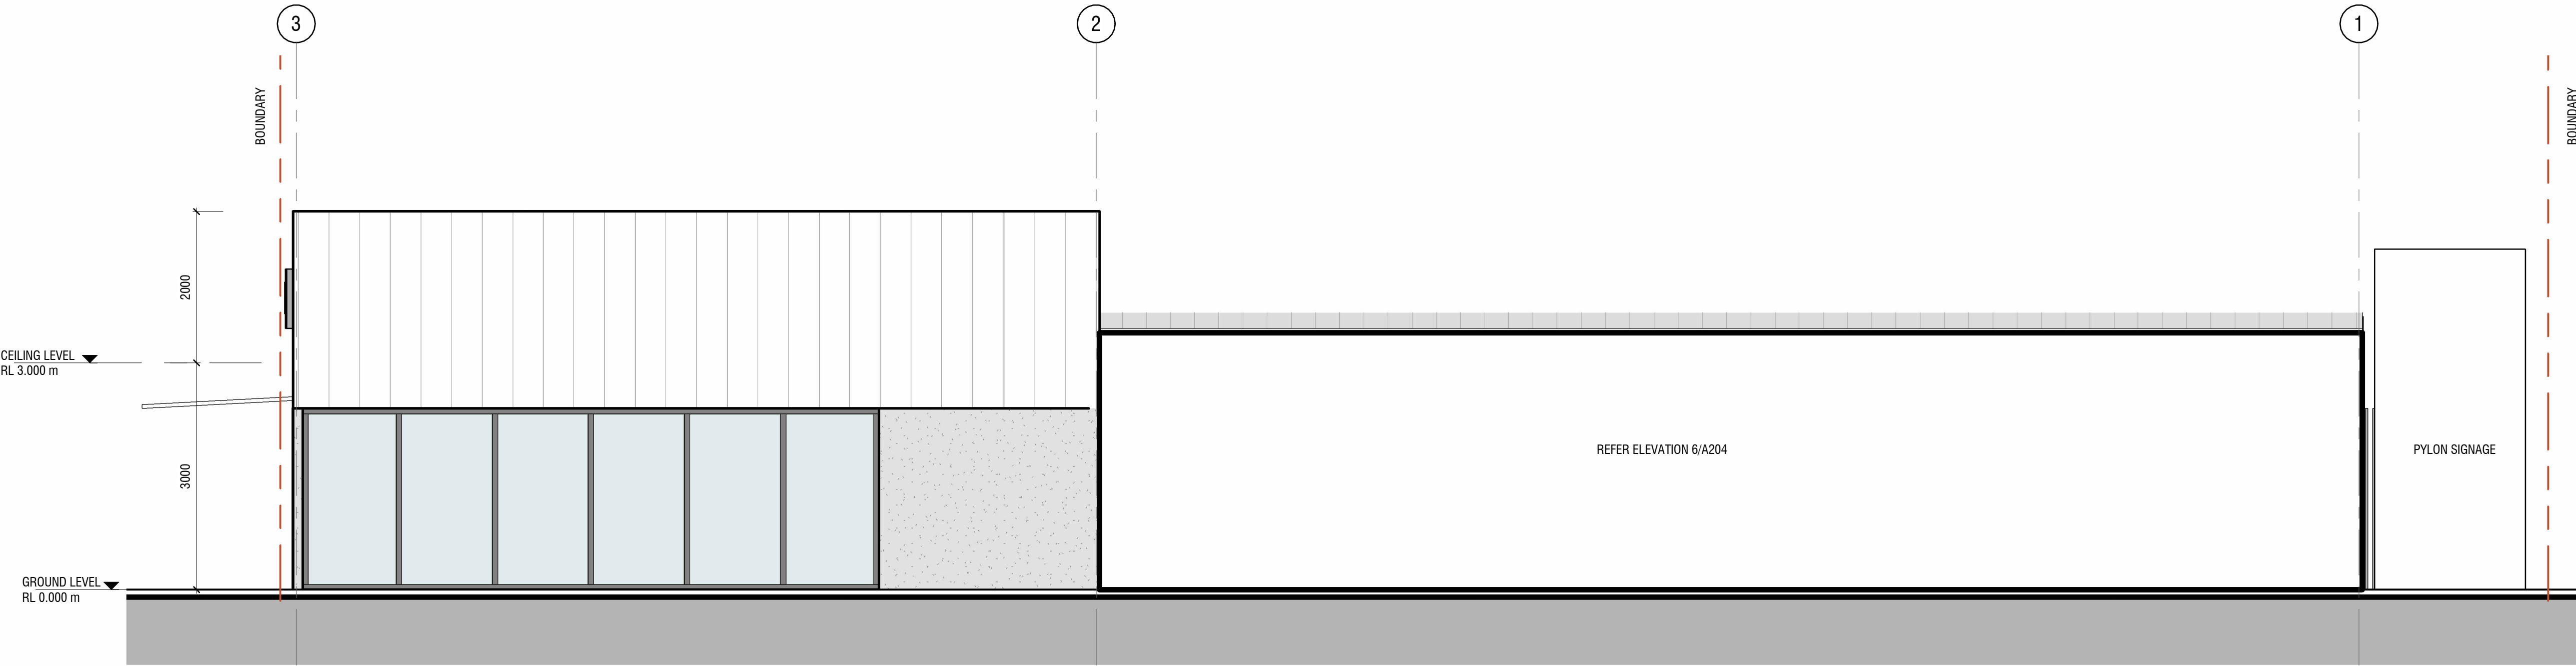

4 PROPOSED ELEVATION - NORTH
1:50 @A1

architects interiors
wingates

SL1
CONCEPT DESIGN

SL1
HAMILTON

LOT 9 - ELEVATIONS



CONCEPT DESIGN

A	CONCEPT DESIGN	21.07.2026
B	CONCEPT DESIGN	05.08.2026

Project Number | 26036


Drawing Number

A203


A1 Scale | 1:50

Revision

B

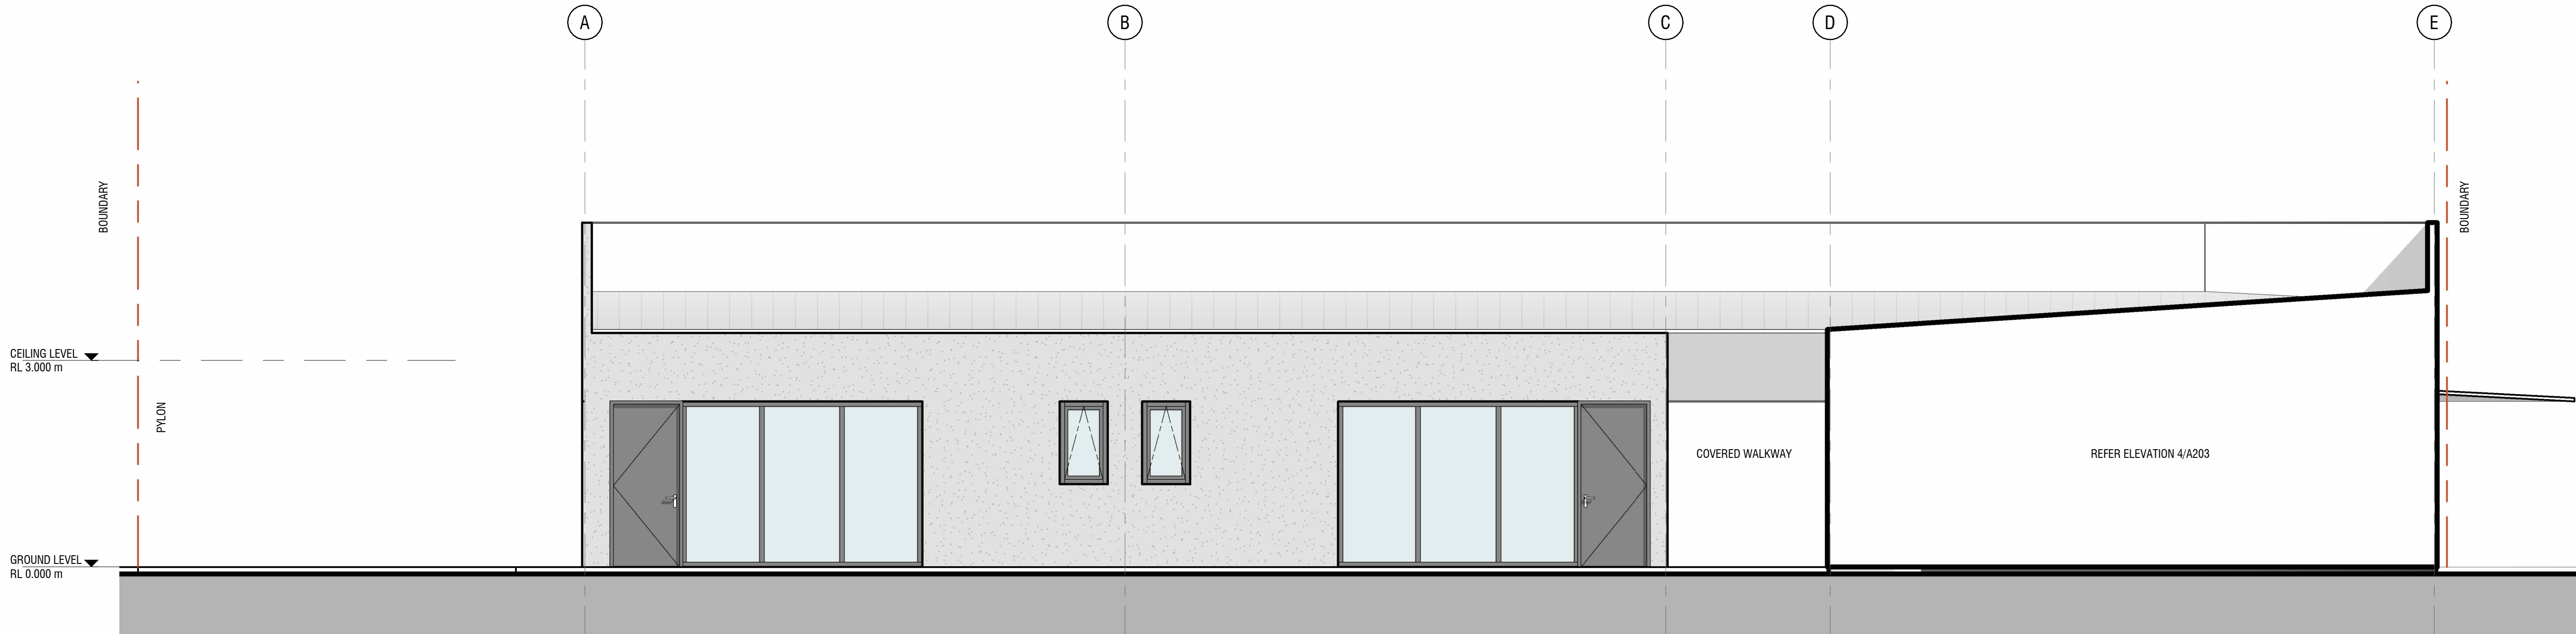

5 PROPOSED ELEVATION - WEST 2
1:50 @A1

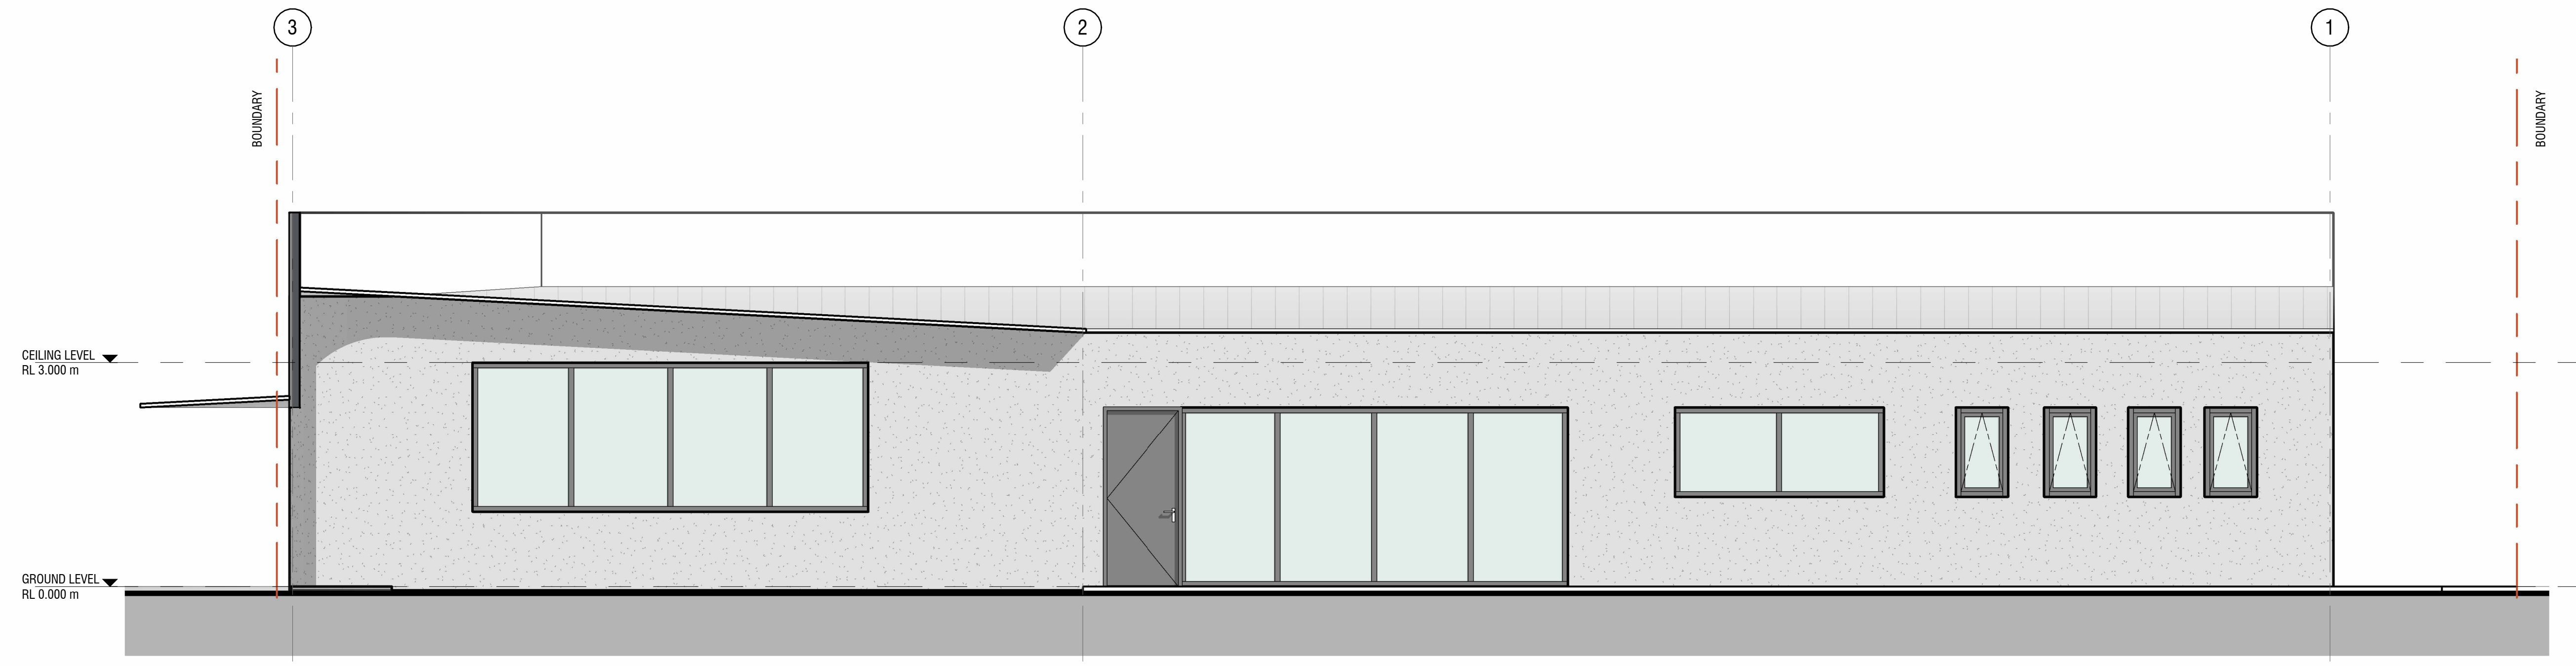

6 PROPOSED ELEVATION - NORTH 2
1:50 @A1

architects interiors
wingates

SL1
CONCEPT DESIGN

SL1
HAMILTON

LOT 9 - ELEVATIONS



CONCEPT DESIGN

A	CONCEPT DESIGN	21.07.2026
B	CONCEPT DESIGN	05.08.2026

Project Number | 26036

Drawing Number
A204

A1 Scale | 1:50

Revision
B