

THIS DRAWING IS TO BE
PRINTED AND VIEWED IN
COLOUR

REVISION	AMENDMENT	APPROVED	DATE
A	CONSENT DESIGN	ES	2026-07-09



SCALE		ORIGINAL SIZE
1 : 7500 @ A1		A1
DRAWN	DESIGNED	APPROVED
B NARBHEY	A HUNTER	E SUTTON
DRAWING VERIFIED	DESIGN VERIFIED	APPROVED DATE
A WHITELEY	A WHITELEY	2026-07-09
CONSENT DESIGN		

PROJECT			
NZ TRANSPORT AGENCY			
WELLINGTON			
STATE HIGHWAY 1 WELLINGTON IMPROVEMENTS			
TITLE			
INDICATIVE LANDSCAPE PLAN SHEET LAYOUT			
WSP PROJECT NO.	PROJ-ORIG-VOL-TYPE	SHEET NO.	REVISION
5-C4434.01	SH1WI-DES-00-UDL-DRG-	00001	A




REVISION	AMENDMENT	APPROVED	DATE
A	CONSENT DESIGN	ES	2026-07-09



SCALE 1 : 500 @ A1		ORIGINAL SIZE A1
DRAWN B NARBHEY	DESIGNED A HUNTER	APPROVED E SUTTON
DRAWING VERIFIED A WHITELEY	DESIGN VERIFIED A WHITELEY	APPROVED DATE 2026-07-09
CONSENT DESIGN		

PROJECT NZ TRANSPORT AGENCY WELLINGTON STATE HIGHWAY 1 WELLINGTON IMPROVEMENTS			
TITLE INDICATIVE LANDSCAPE PLANS - TERRACE TUNNEL SHEET 1			
WSP PROJECT NO. 5-C4434.01	PROJ-ORIG-VOL-TYPE SH1WI-DES-00-UDL-DRG-	SHEET NO. 00112	REVISION A

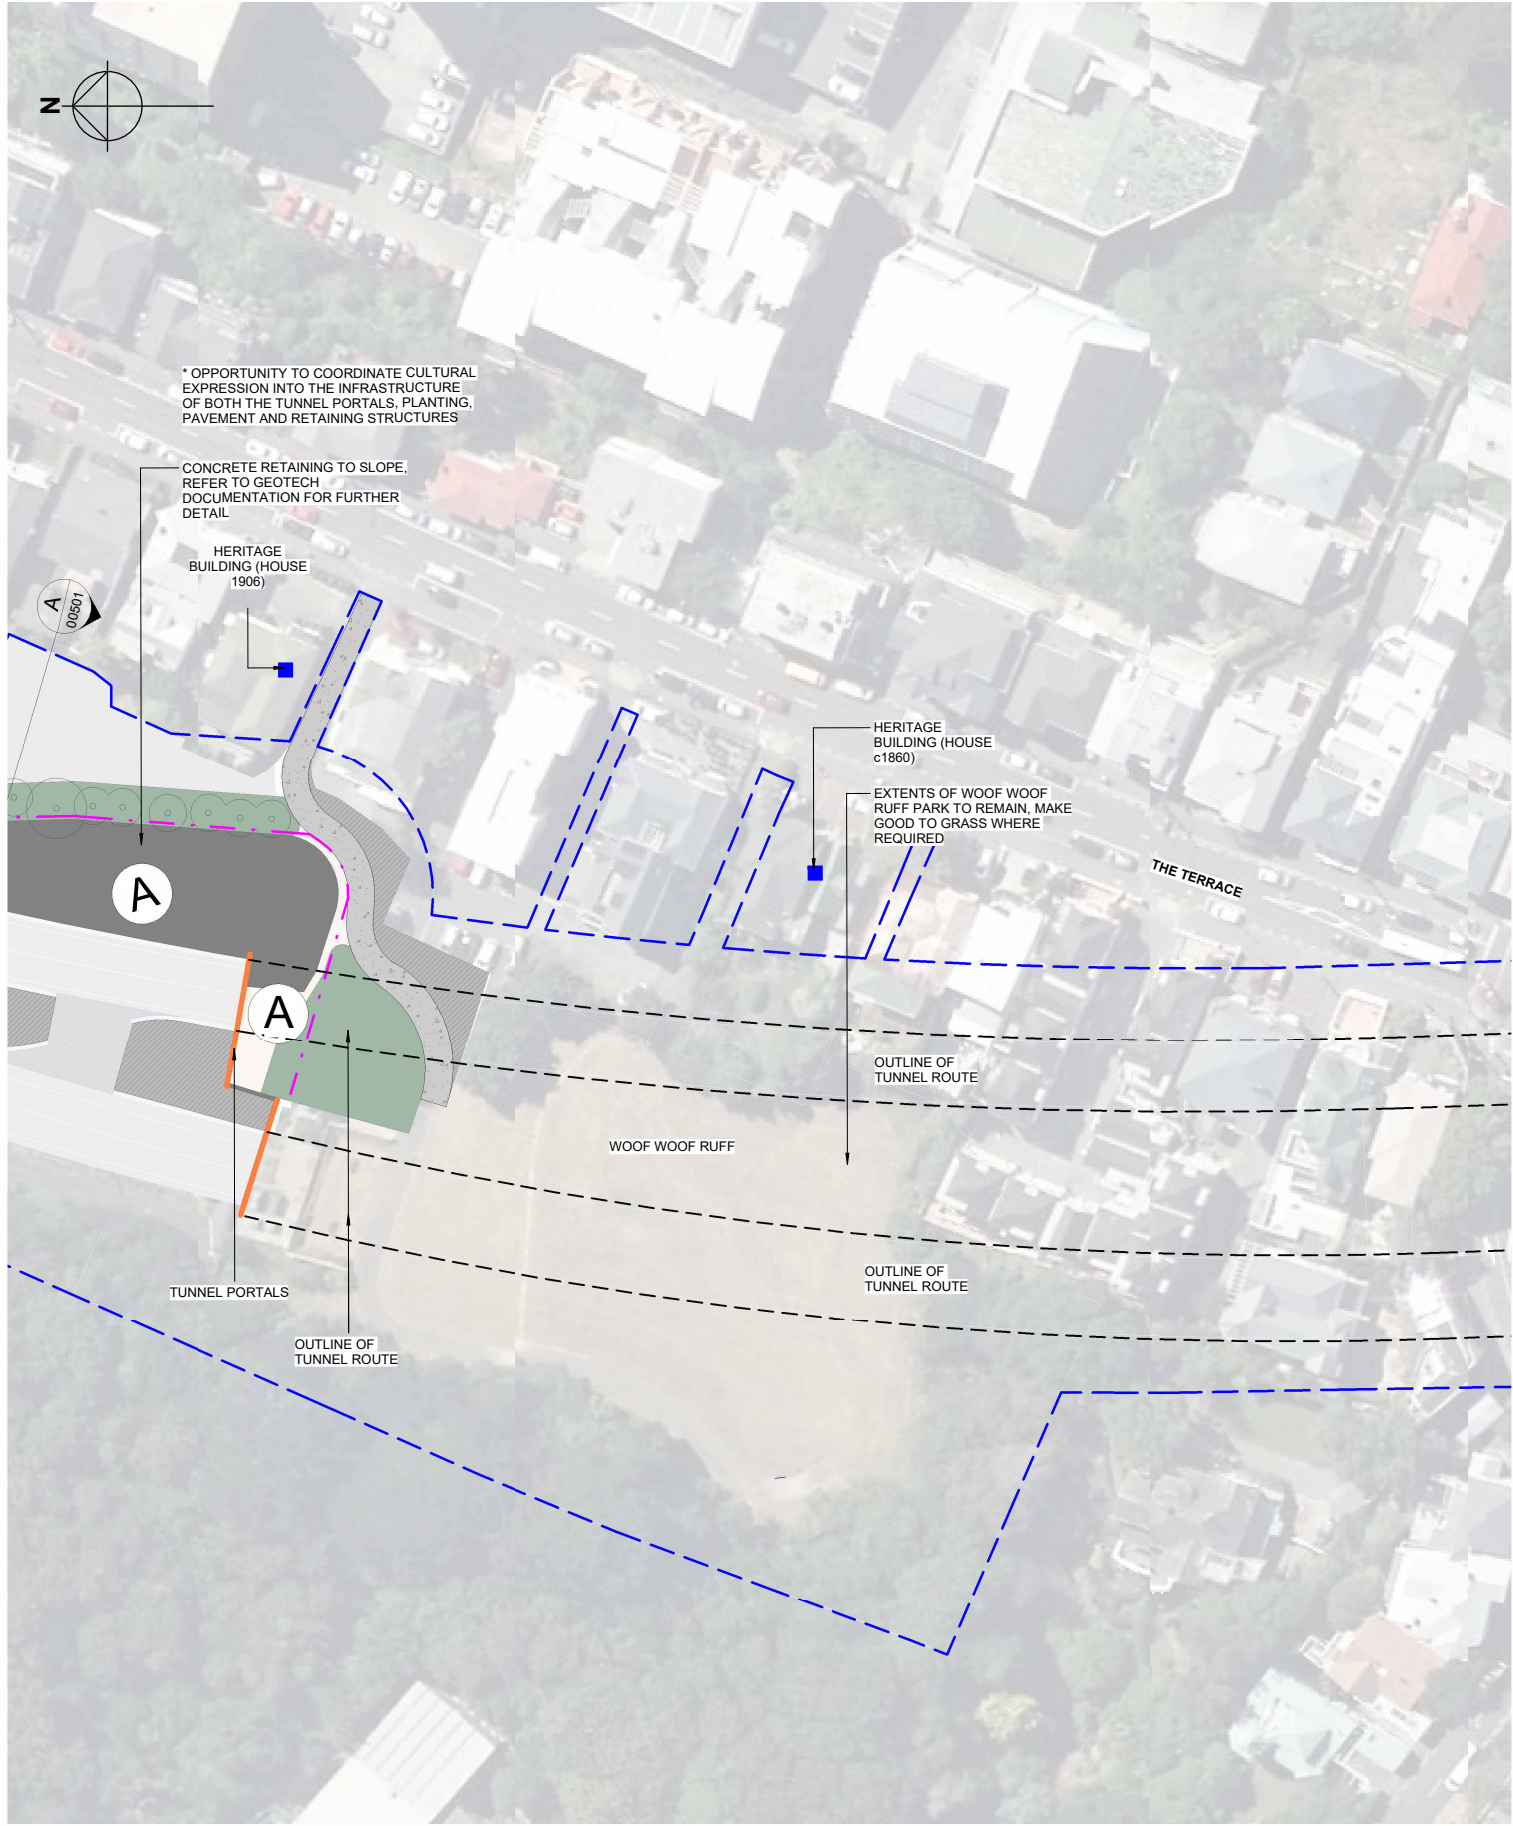

LEGEND:

V-A2

INDIGENOUS EROSION CONTROL VEGETATION

HS

PROPOSED HARDSCAPE SURFACES

FENCING/RAILING/BARRIER WHERE REQUIRED TO PROVIDE SAFETY FROM FALLING AND TO COMPLY WITH ACCESSIBILITY. DESIGN DETAIL TO BE DEVELOPED

TUNNEL PORTAL LOCATIONS

PROJECT AREA

A

OPPORTUNITY FOR VISUAL EXPRESSION OF MANA WHENUA ASPIRATIONS

TIE IN FLUSH WITH EXISTING SURFACES

HERITAGE BUILDING

051020304050

GRAPHIC SCALE 1:500

THIS DRAWING IS TO BE
PRINTED AND VIEWED IN
COLOUR

REVISION	AMENDMENT	APPROVED	DATE
A	CONSENT DESIGN	ES	2026-07-09



wsp


Tonkin+Taylor

ARUP

UDLA + ARCHITECTURE

SCALE 1 : 500 @ A1		ORIGINAL SIZE A1
DRAWN B NARBHEY	DESIGNED A HUNTER	APPROVED E SUTTON
DRAWING VERIFIED A WHITELEY	DESIGN VERIFIED A WHITELEY	APPROVED DATE 2026-07-09
CONSENT DESIGN		

PROJECT NZ TRANSPORT AGENCY WELLINGTON STATE HIGHWAY 1 WELLINGTON IMPROVEMENTS			
TITLE INDICATIVE LANDSCAPE PLANS - TERRACE TUNNEL SHEET 2			
WSP PROJECT NO. 5-C4434.01	PROJ-ORIG-VOL-TYPE SH1WI-DES-00-UDL-DRG-	SHEET NO. 00113	REVISION A

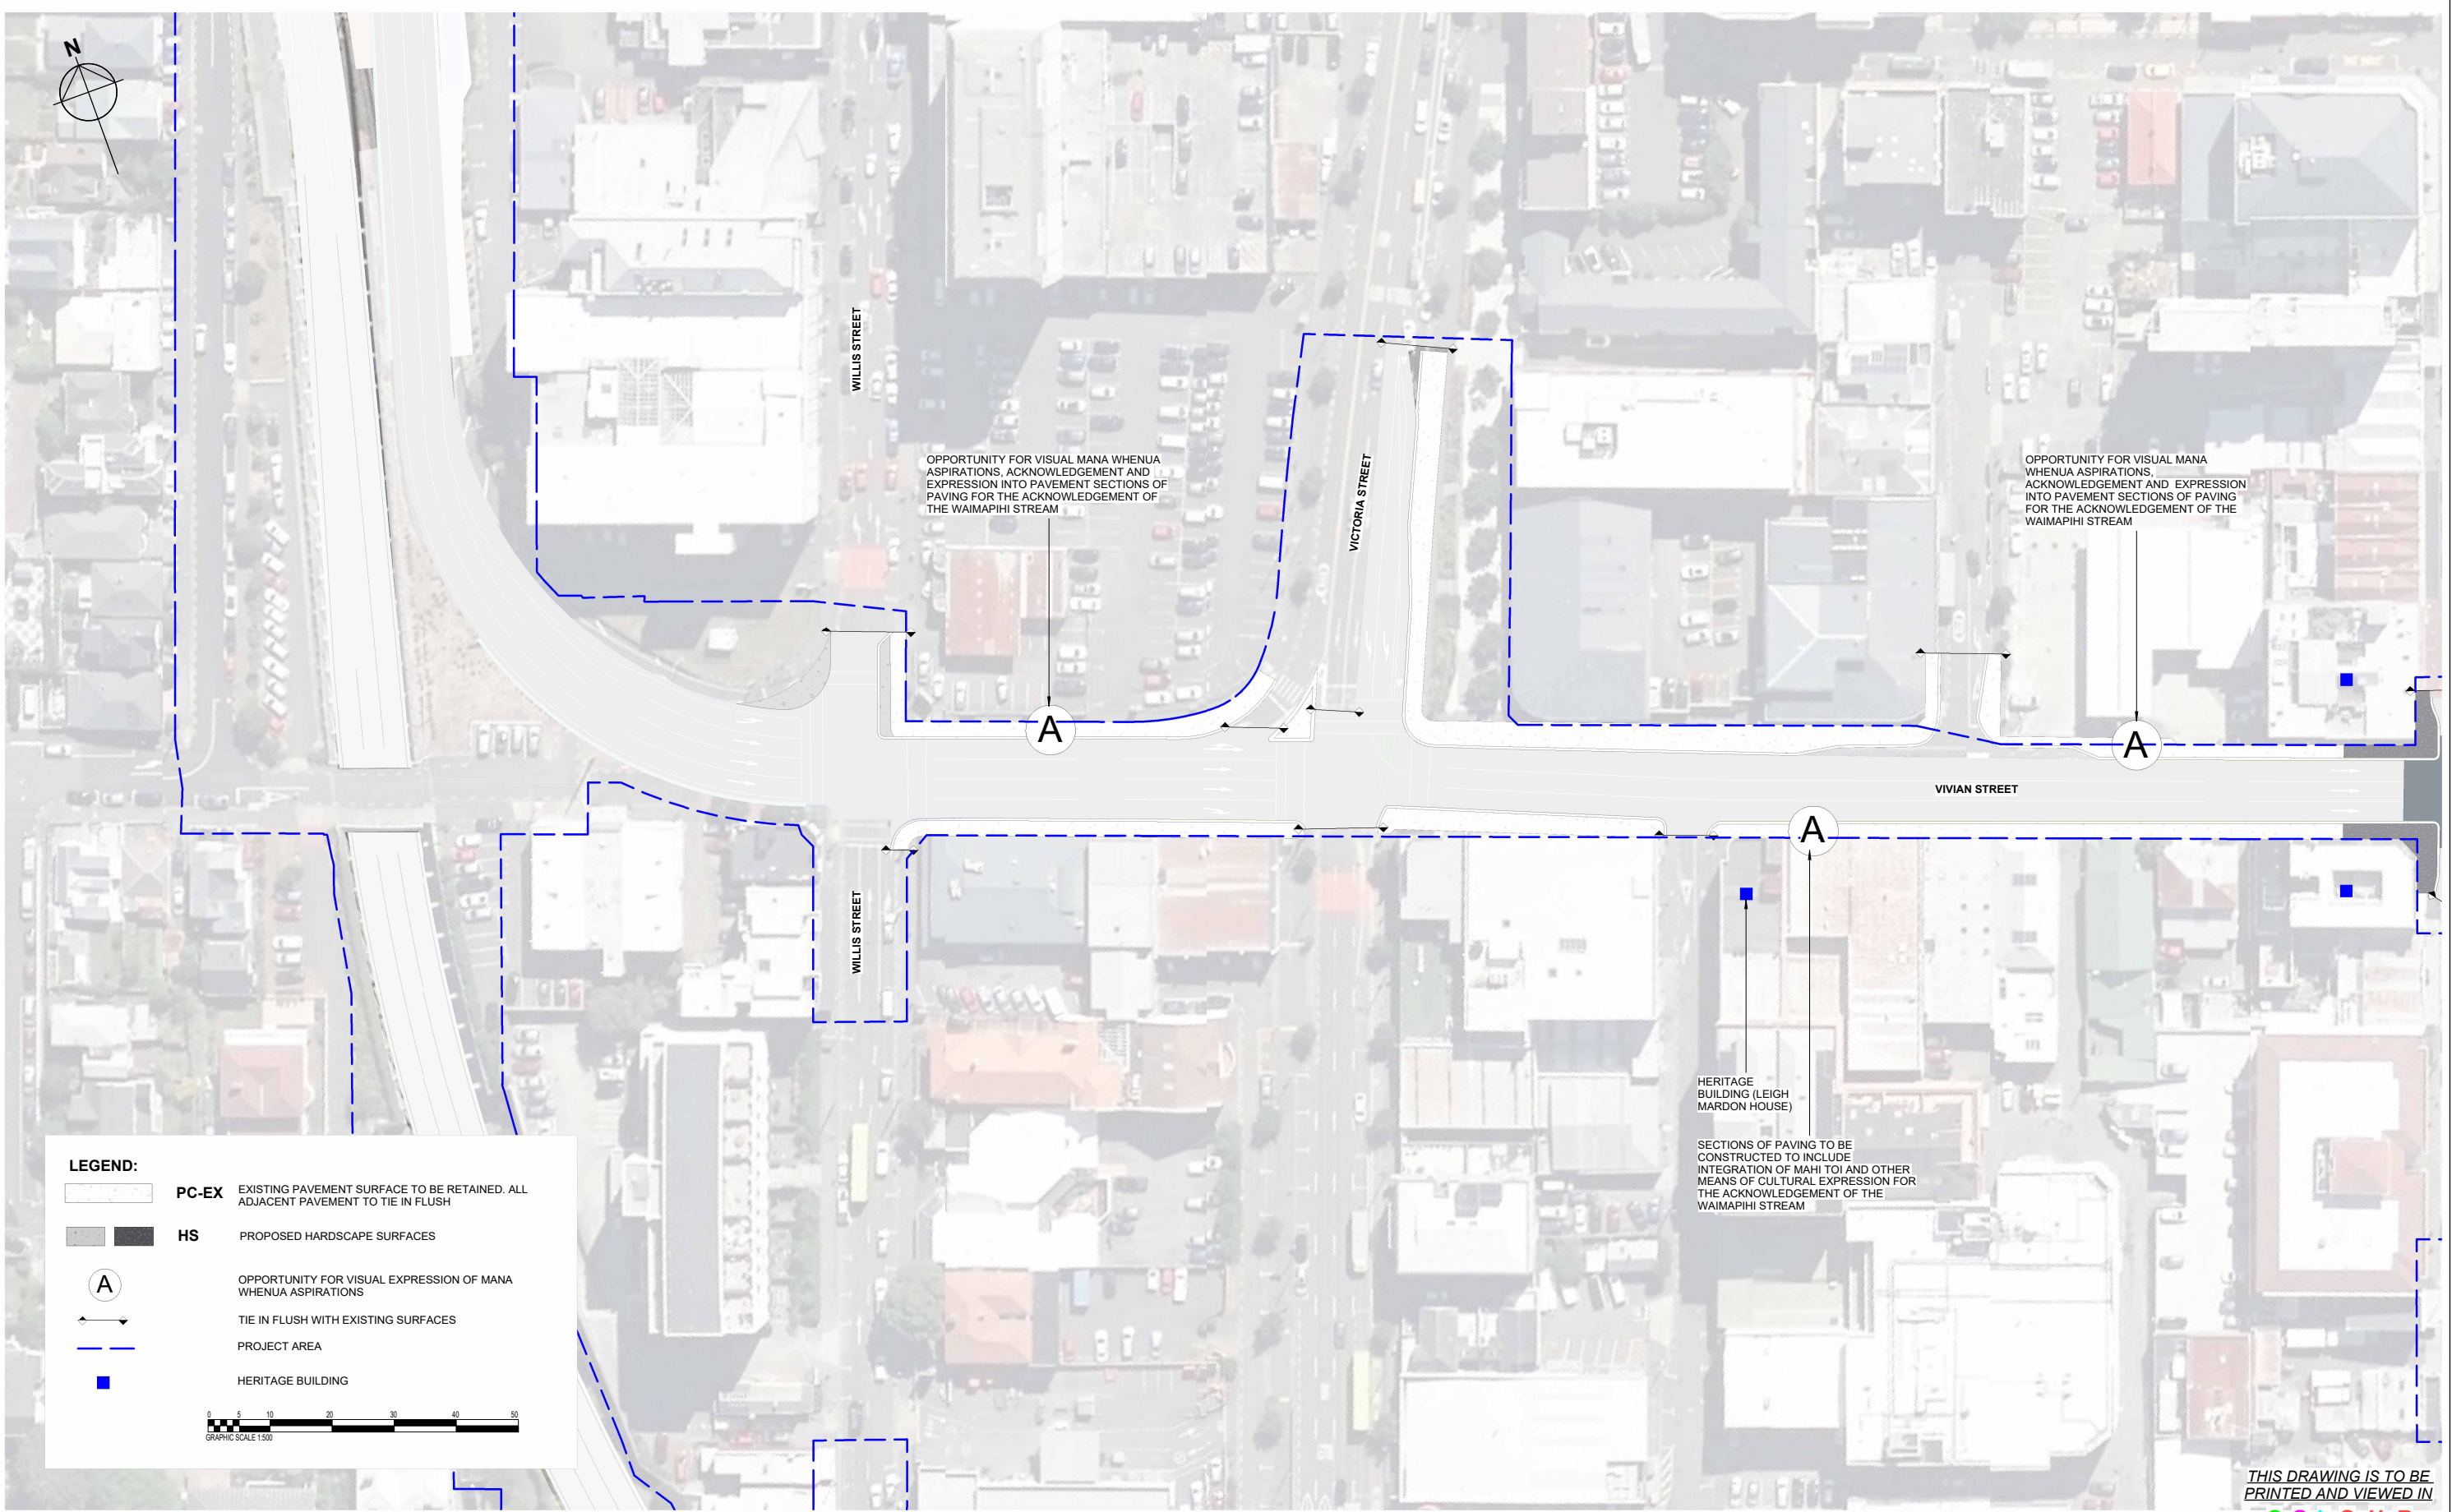


REVISION	AMENDMENT	APPROVED	DATE
A	CONSENT DESIGN	ES	2026-07-09



SCALE 1 : 500 @ A1		ORIGINAL SIZE A1
DRAWN B NARBHEY	DESIGNED A HUNTER	APPROVED E SUTTON
DRAWING VERIFIED A WHITELEY	DESIGN VERIFIED A WHITELEY	APPROVED DATE 2026-07-09
CONSENT DESIGN		

PROJECT NZ TRANSPORT AGENCY WELLINGTON STATE HIGHWAY 1 IMPROVEMENTS PROJECT			
TITLE INDICATIVE LANDSCAPE PLANS - TE ARO SHEET 1			
WSP PROJECT NO. 5C4434.01	PROJ-ORIG-VOL-TYPE SH1WI-DES-00-UDL-DRG-	SHEET NO. 00115	REVISION A

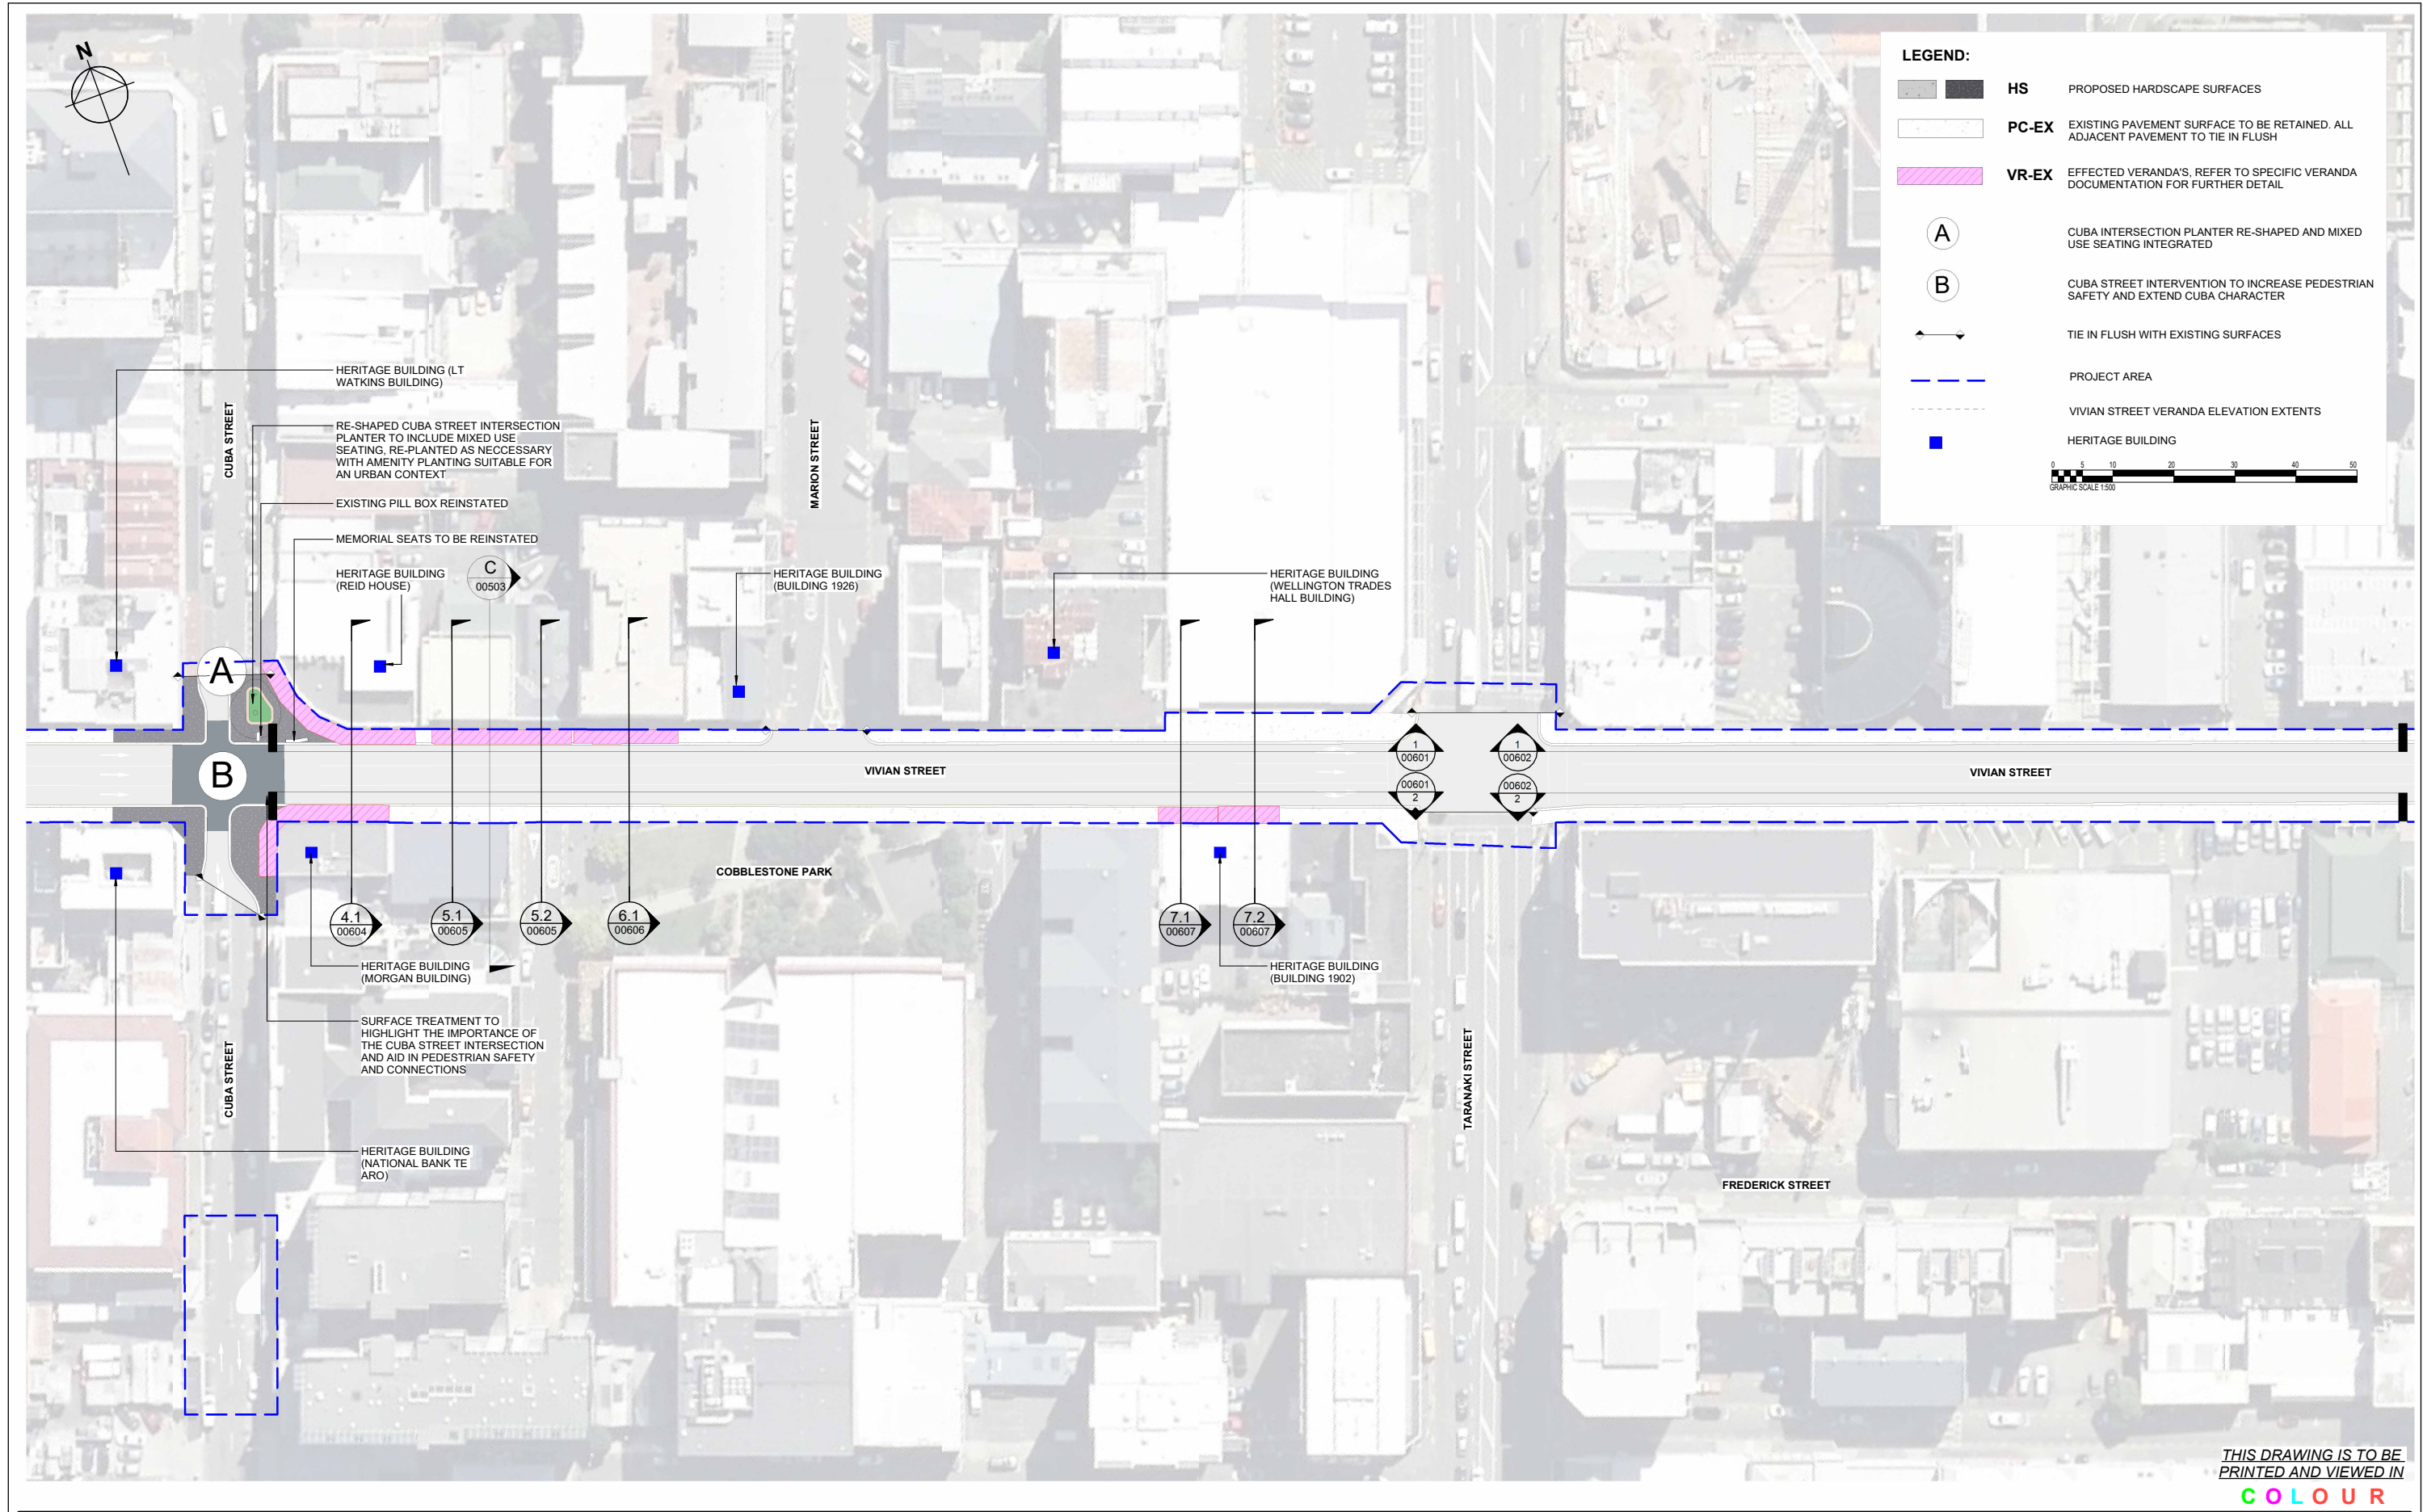

THIS DRAWING IS TO BE
PRINTED AND VIEWED IN
COLOUR

REVISION	AMENDMENT	APPROVED	DATE				SCALE		ORIGINAL SIZE	PROJECT			
A	CONSENT DESIGN	ES	2026-07-09				1 : 500 @ A1		A1	NZ TRANSPORT AGENCY WELLINGTON STATE HIGHWAY 1 IMPROVEMENTS PROJECT			
							DRAWN	DESIGNED	APPROVED	TITLE			
							B NARBHEY	A HUNTER	E SUTTON	INDICATIVE LANDSCAPE PLANS - TE ARO SHEET 2			
							DRAWING VERIFIED	DESIGN VERIFIED	APPROVED DATE				
							A WHITELEY	A WHITELEY	2026-07-09				
							CONSENT DESIGN			WSP PROJECT NO.	PROJ-ORIG-VOL-TYPE	SHEET NO.	REVISION
										5C4434.01	SH1WI-DES-00-UDL-DRG-	00116	A




REVISION	AMENDMENT	APPROVED	DATE
A	CONSENT DESIGN	ES	2026-07-09



SCALE 1 : 500 @ A1		ORIGINAL SIZE A1
DRAWN B NARBHEY	DESIGNED A HUNTER	APPROVED E SUTTON
DRAWING VERIFIED A WHITELEY	DESIGN VERIFIED A WHITELEY	APPROVED DATE 2026-07-09
CONSENT DESIGN		

PROJECT NZ TRANSPORT AGENCY WELLINGTON STATE HIGHWAY 1 IMPROVEMENTS PROJECT			
TITLE INDICATIVE LANDSCAPE PLANS - TE ARO SHEET 3			
WSP PROJECT NO. 5C4434.01	PROJ-ORIG-VOL-TYPE SH1WI-DES-00-UDL-DRG-	SHEET NO. 00117	REVISION A

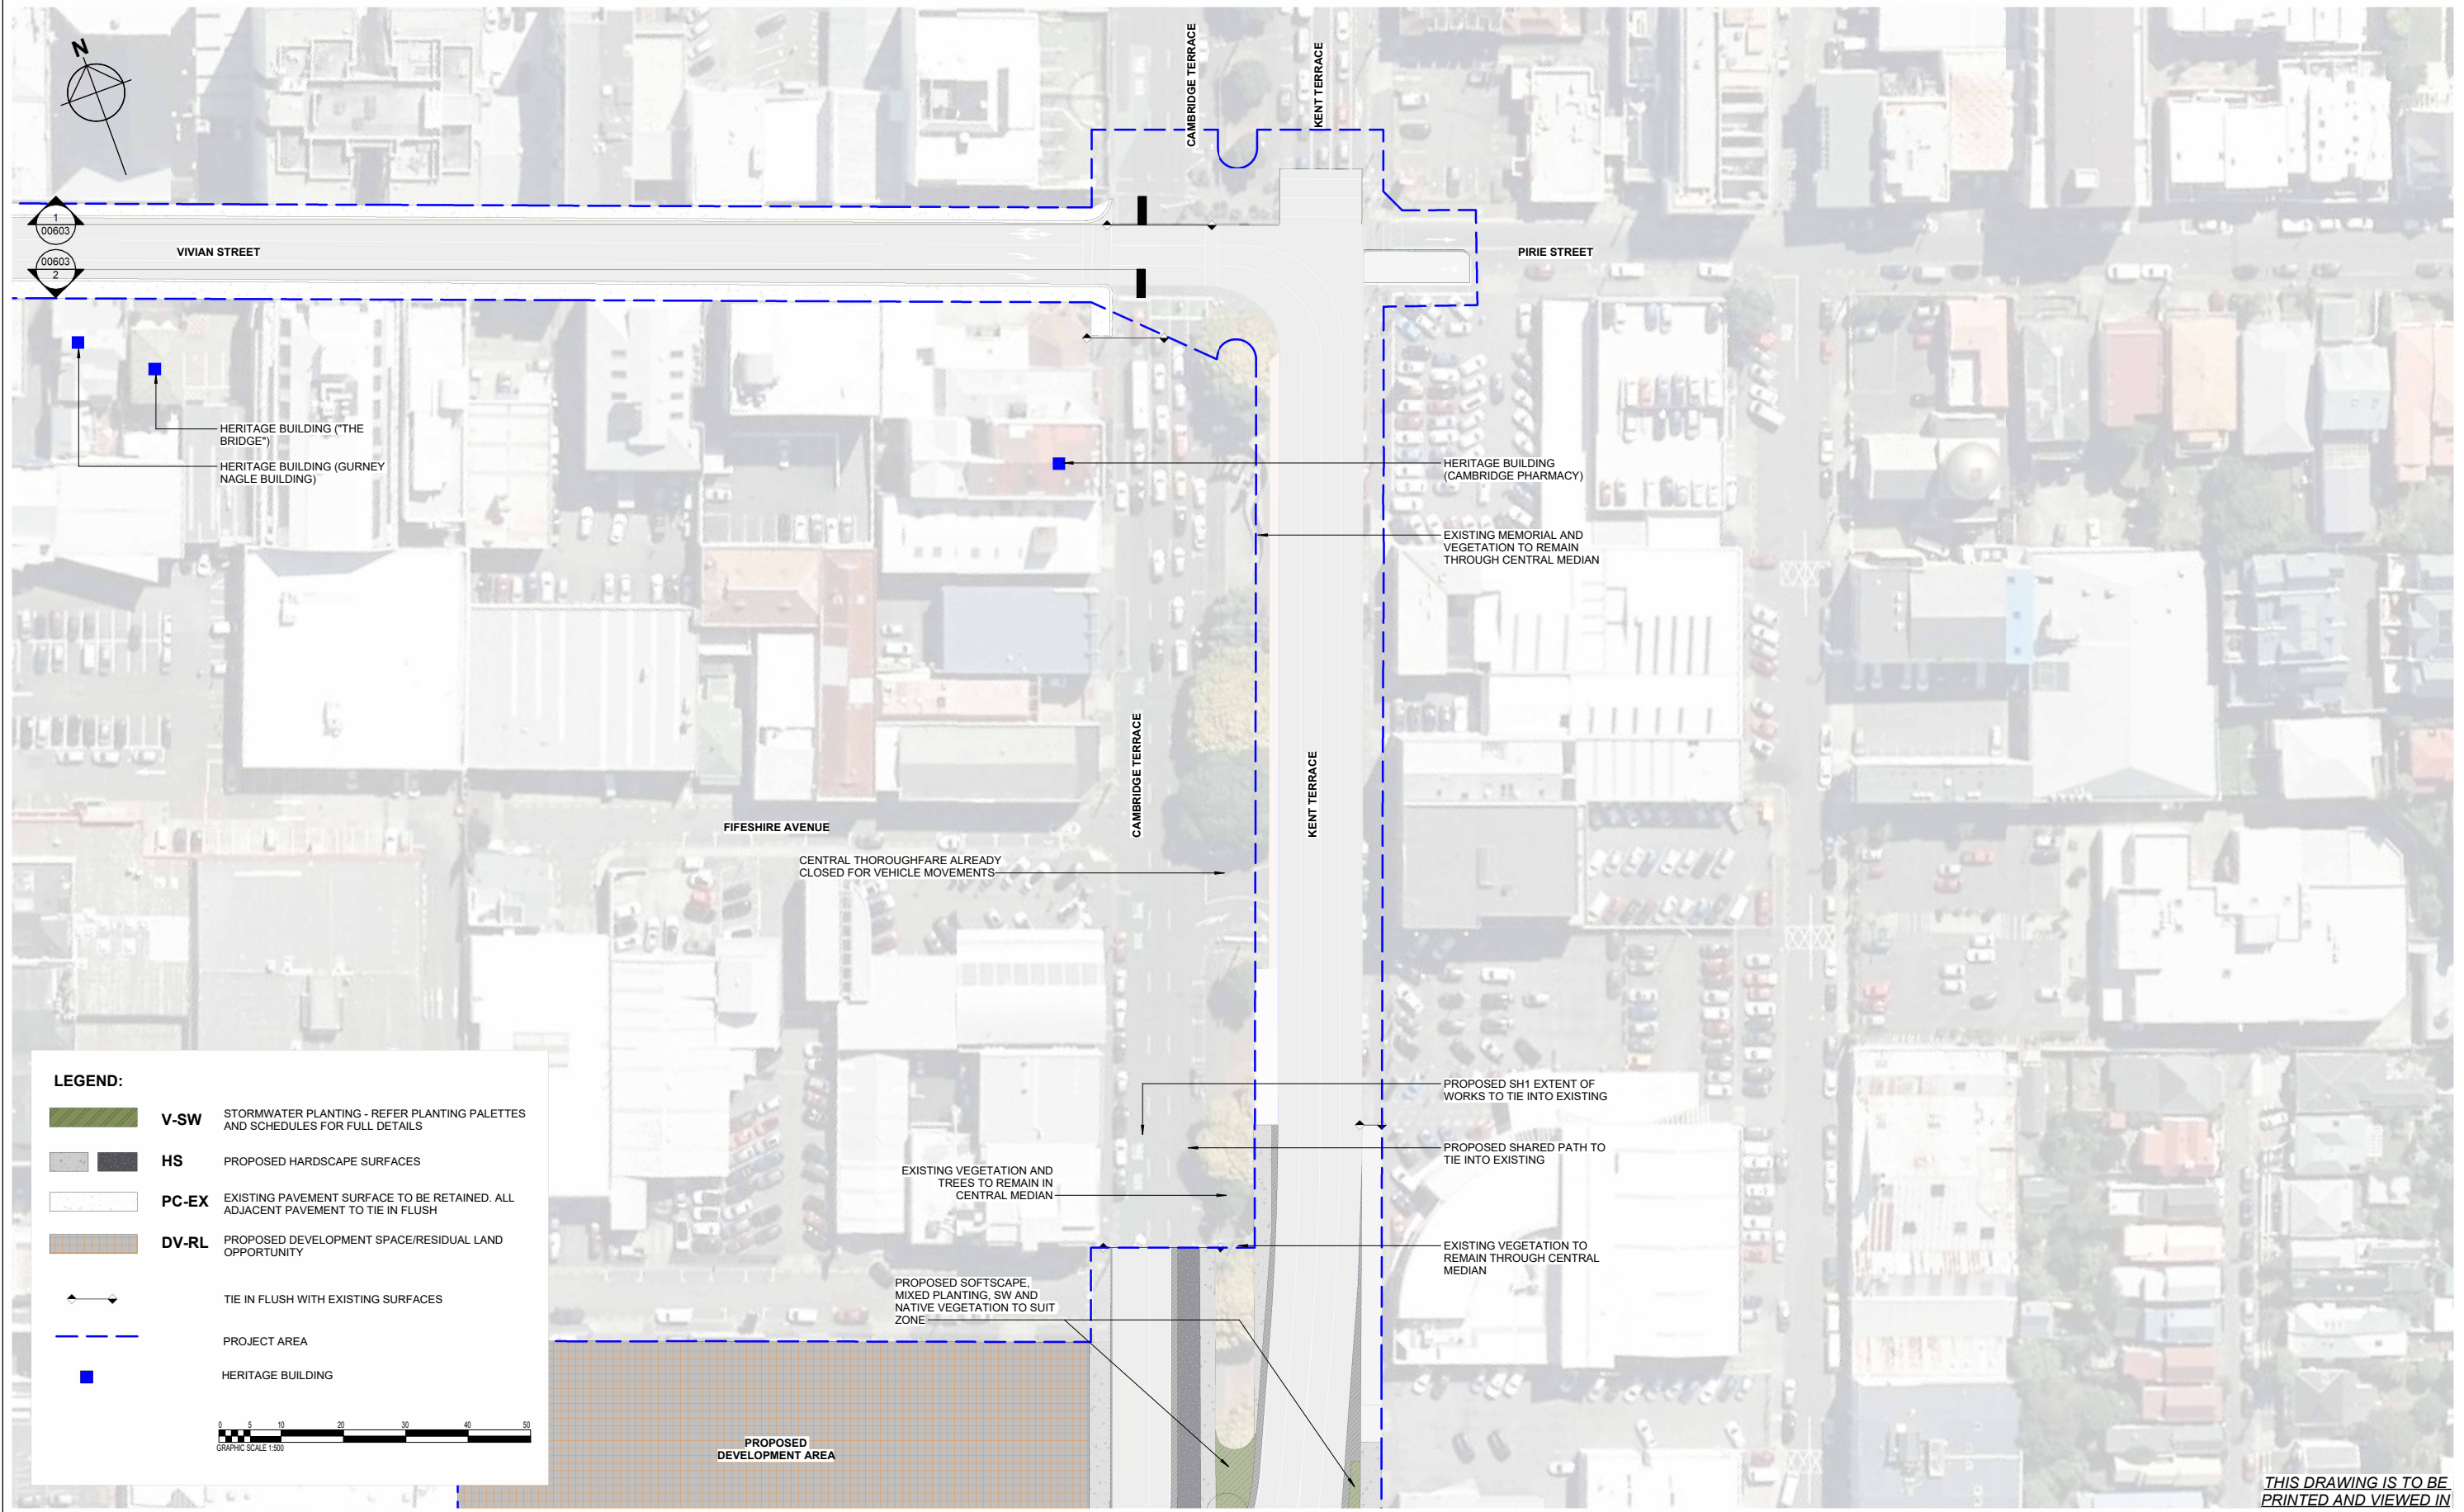


THIS DRAWING IS TO BE
PRINTED AND VIEWED IN
COLOUR

REVISION	AMENDMENT	APPROVED	DATE
A	CONSENT DESIGN	ES	2026-07-09



SCALE		ORIGINAL SIZE
1 : 500 @ A1		A1
DRAWN	DESIGNED	APPROVED
B NARBHEY	A HUNTER	E SUTTON
DRAWING VERIFIED	DESIGN VERIFIED	APPROVED DATE
A WHITELEY	A WHITELEY	2026-07-09
CONSENT DESIGN		

PROJECT NZ TRANSPORT AGENCY WELLINGTON STATE HIGHWAY 1 IMPROVEMENTS PROJECT			
TITLE INDICATIVE LANDSCAPE PLANS - BASIN RESERVE SHEET 1			
WSP PROJECT NO. 5C4434.01	PROJ-ORIG-VOL-TYPE SH1WI-DES-00-UDL-DRG-	SHEET NO. 00120	REVISION A

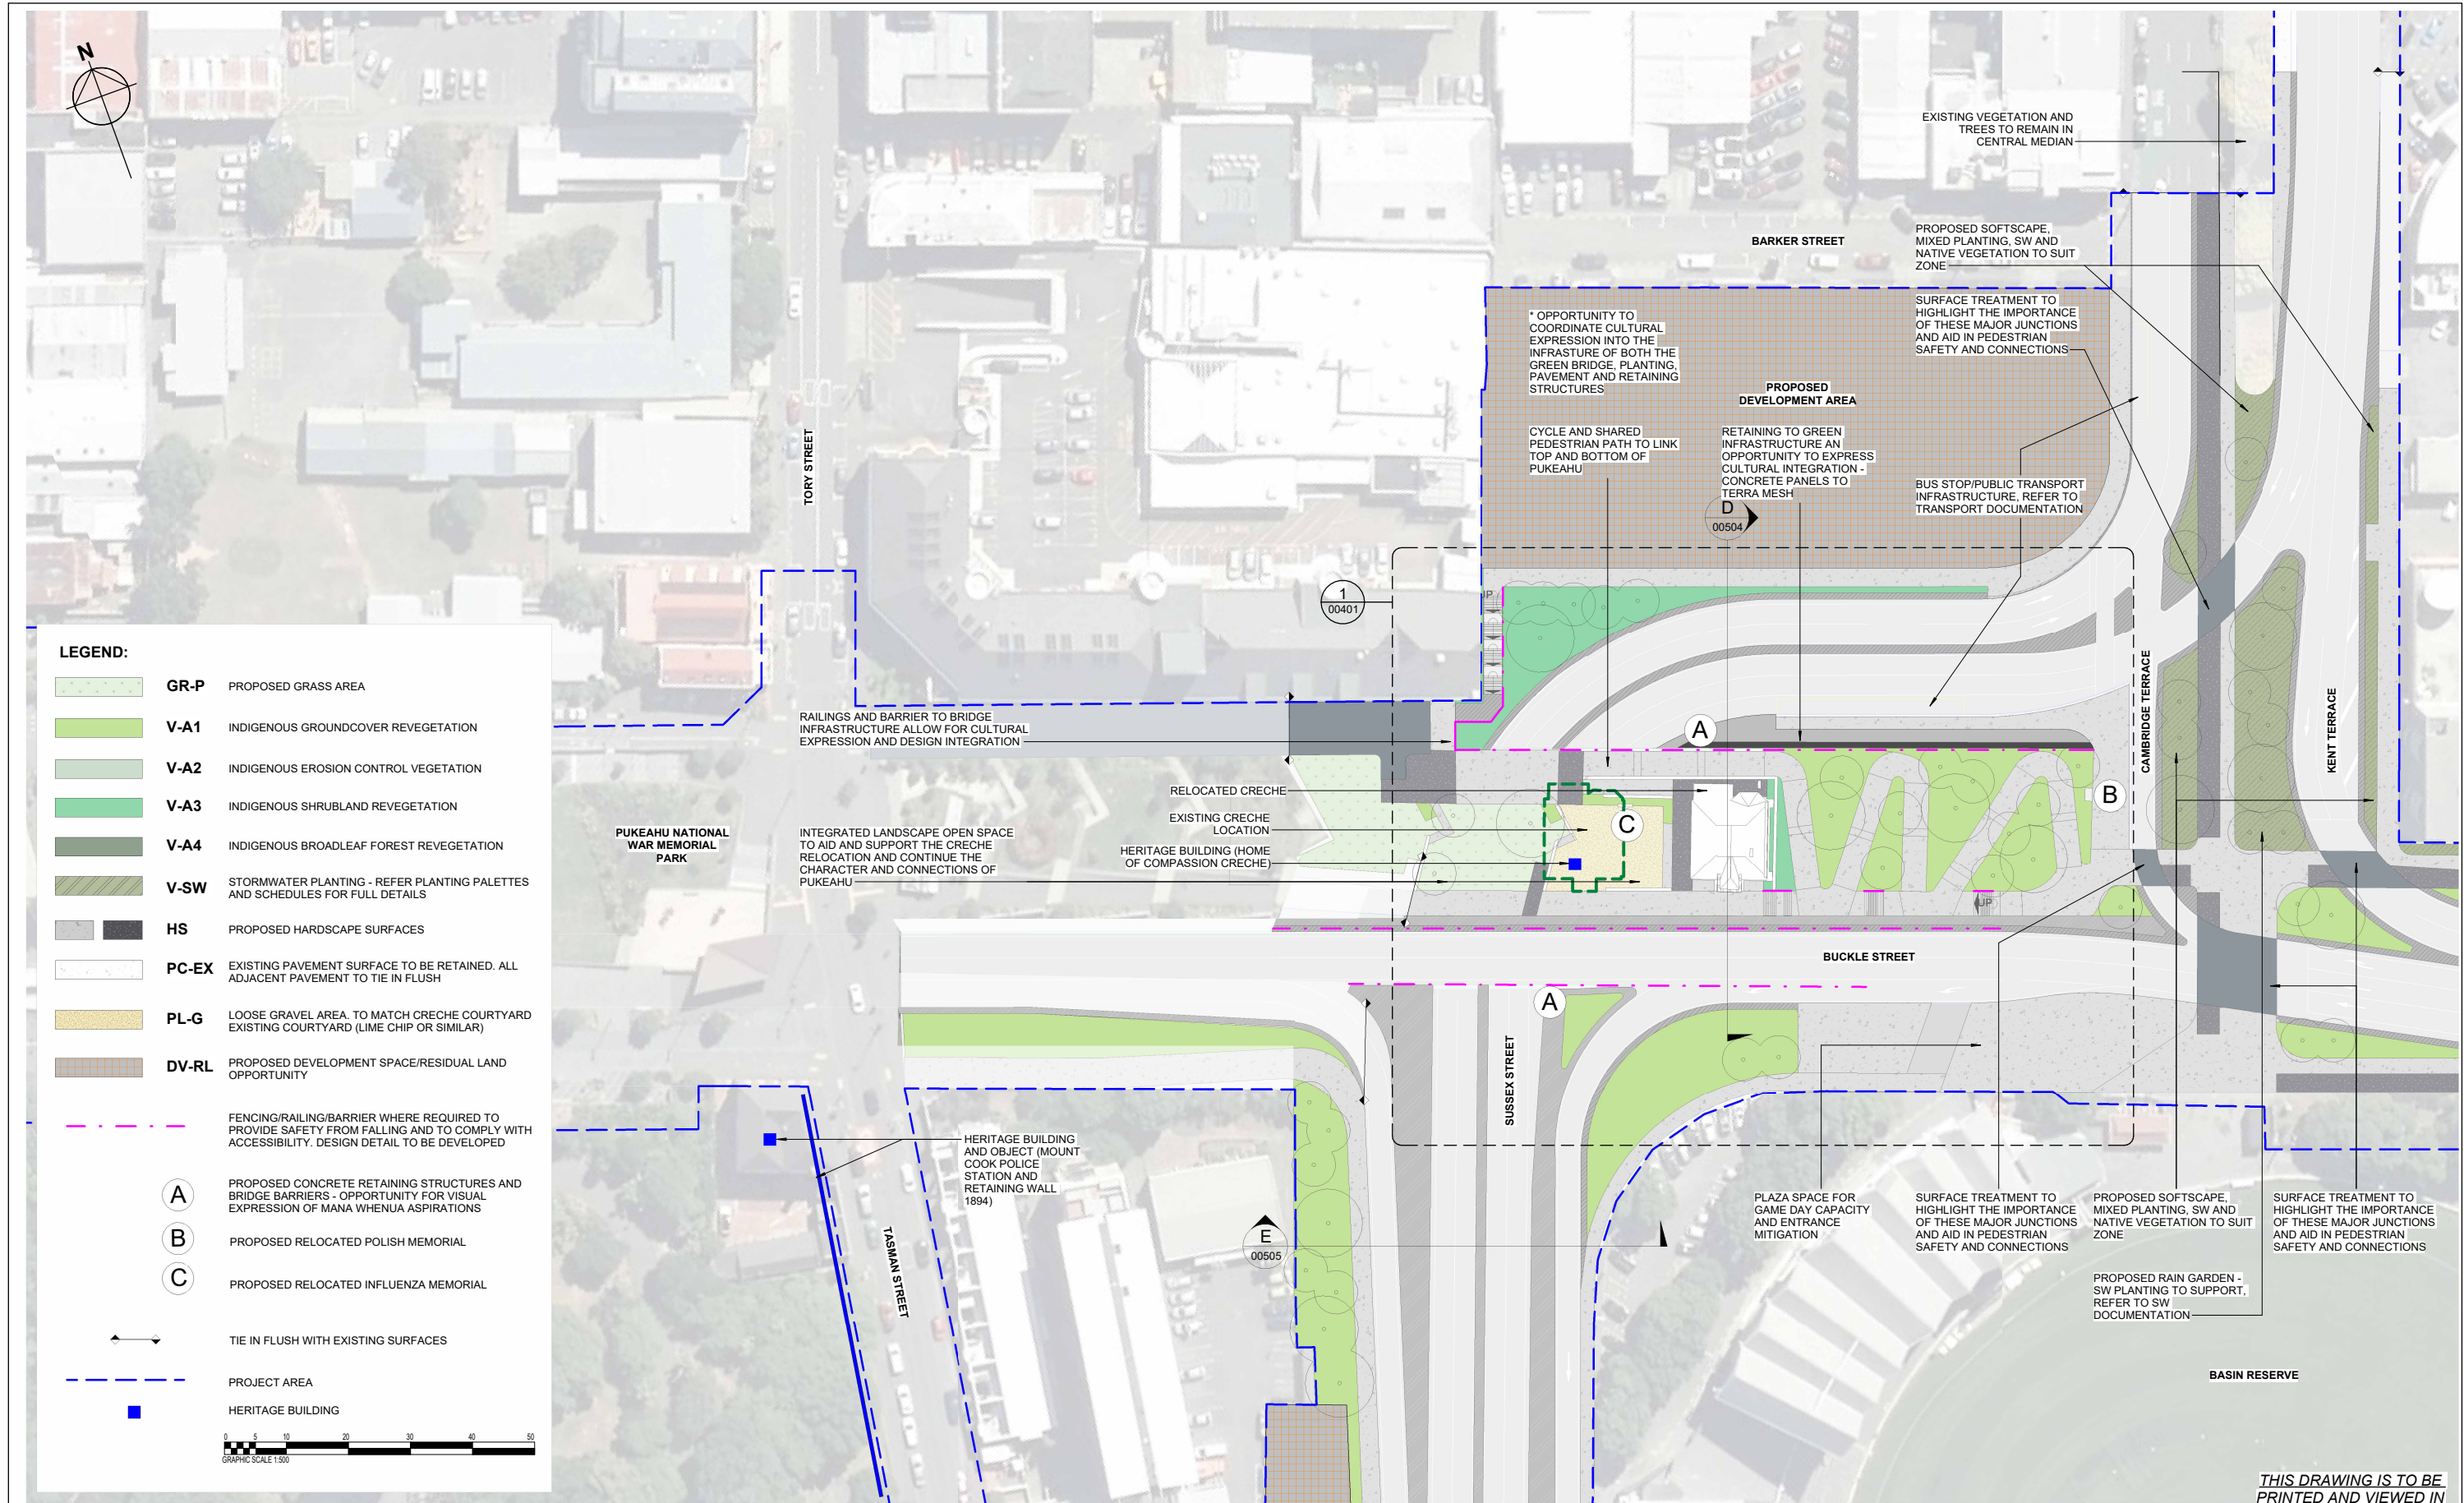


THIS DRAWING IS TO BE
PRINTED AND VIEWED IN
COLOUR

REVISION	AMENDMENT	APPROVED	DATE
A	CONSENT DESIGN	ES	2026-07-09



SCALE 1 : 500 @ A1		ORIGINAL SIZE A1
DRAWN B NARBHEY	DESIGNED A HUNTER	APPROVED E SUTTON
DRAWING VERIFIED A WHITELEY	DESIGN VERIFIED A WHITELEY	APPROVED DATE 2026-07-09
CONSENT DESIGN		

PROJECT NZ TRANSPORT AGENCY WELLINGTON STATE HIGHWAY 1 IMPROVEMENTS PROJECT			
TITLE INDICATIVE LANDSCAPE PLANS - BASIN RESERVE SHEET 2			
WSP PROJECT NO. 5C4434.01	PROJ-ORIG-VOL-TYPE SH1WI-DES-00-UDL-DRG-	SHEET NO. 00121	REVISION A

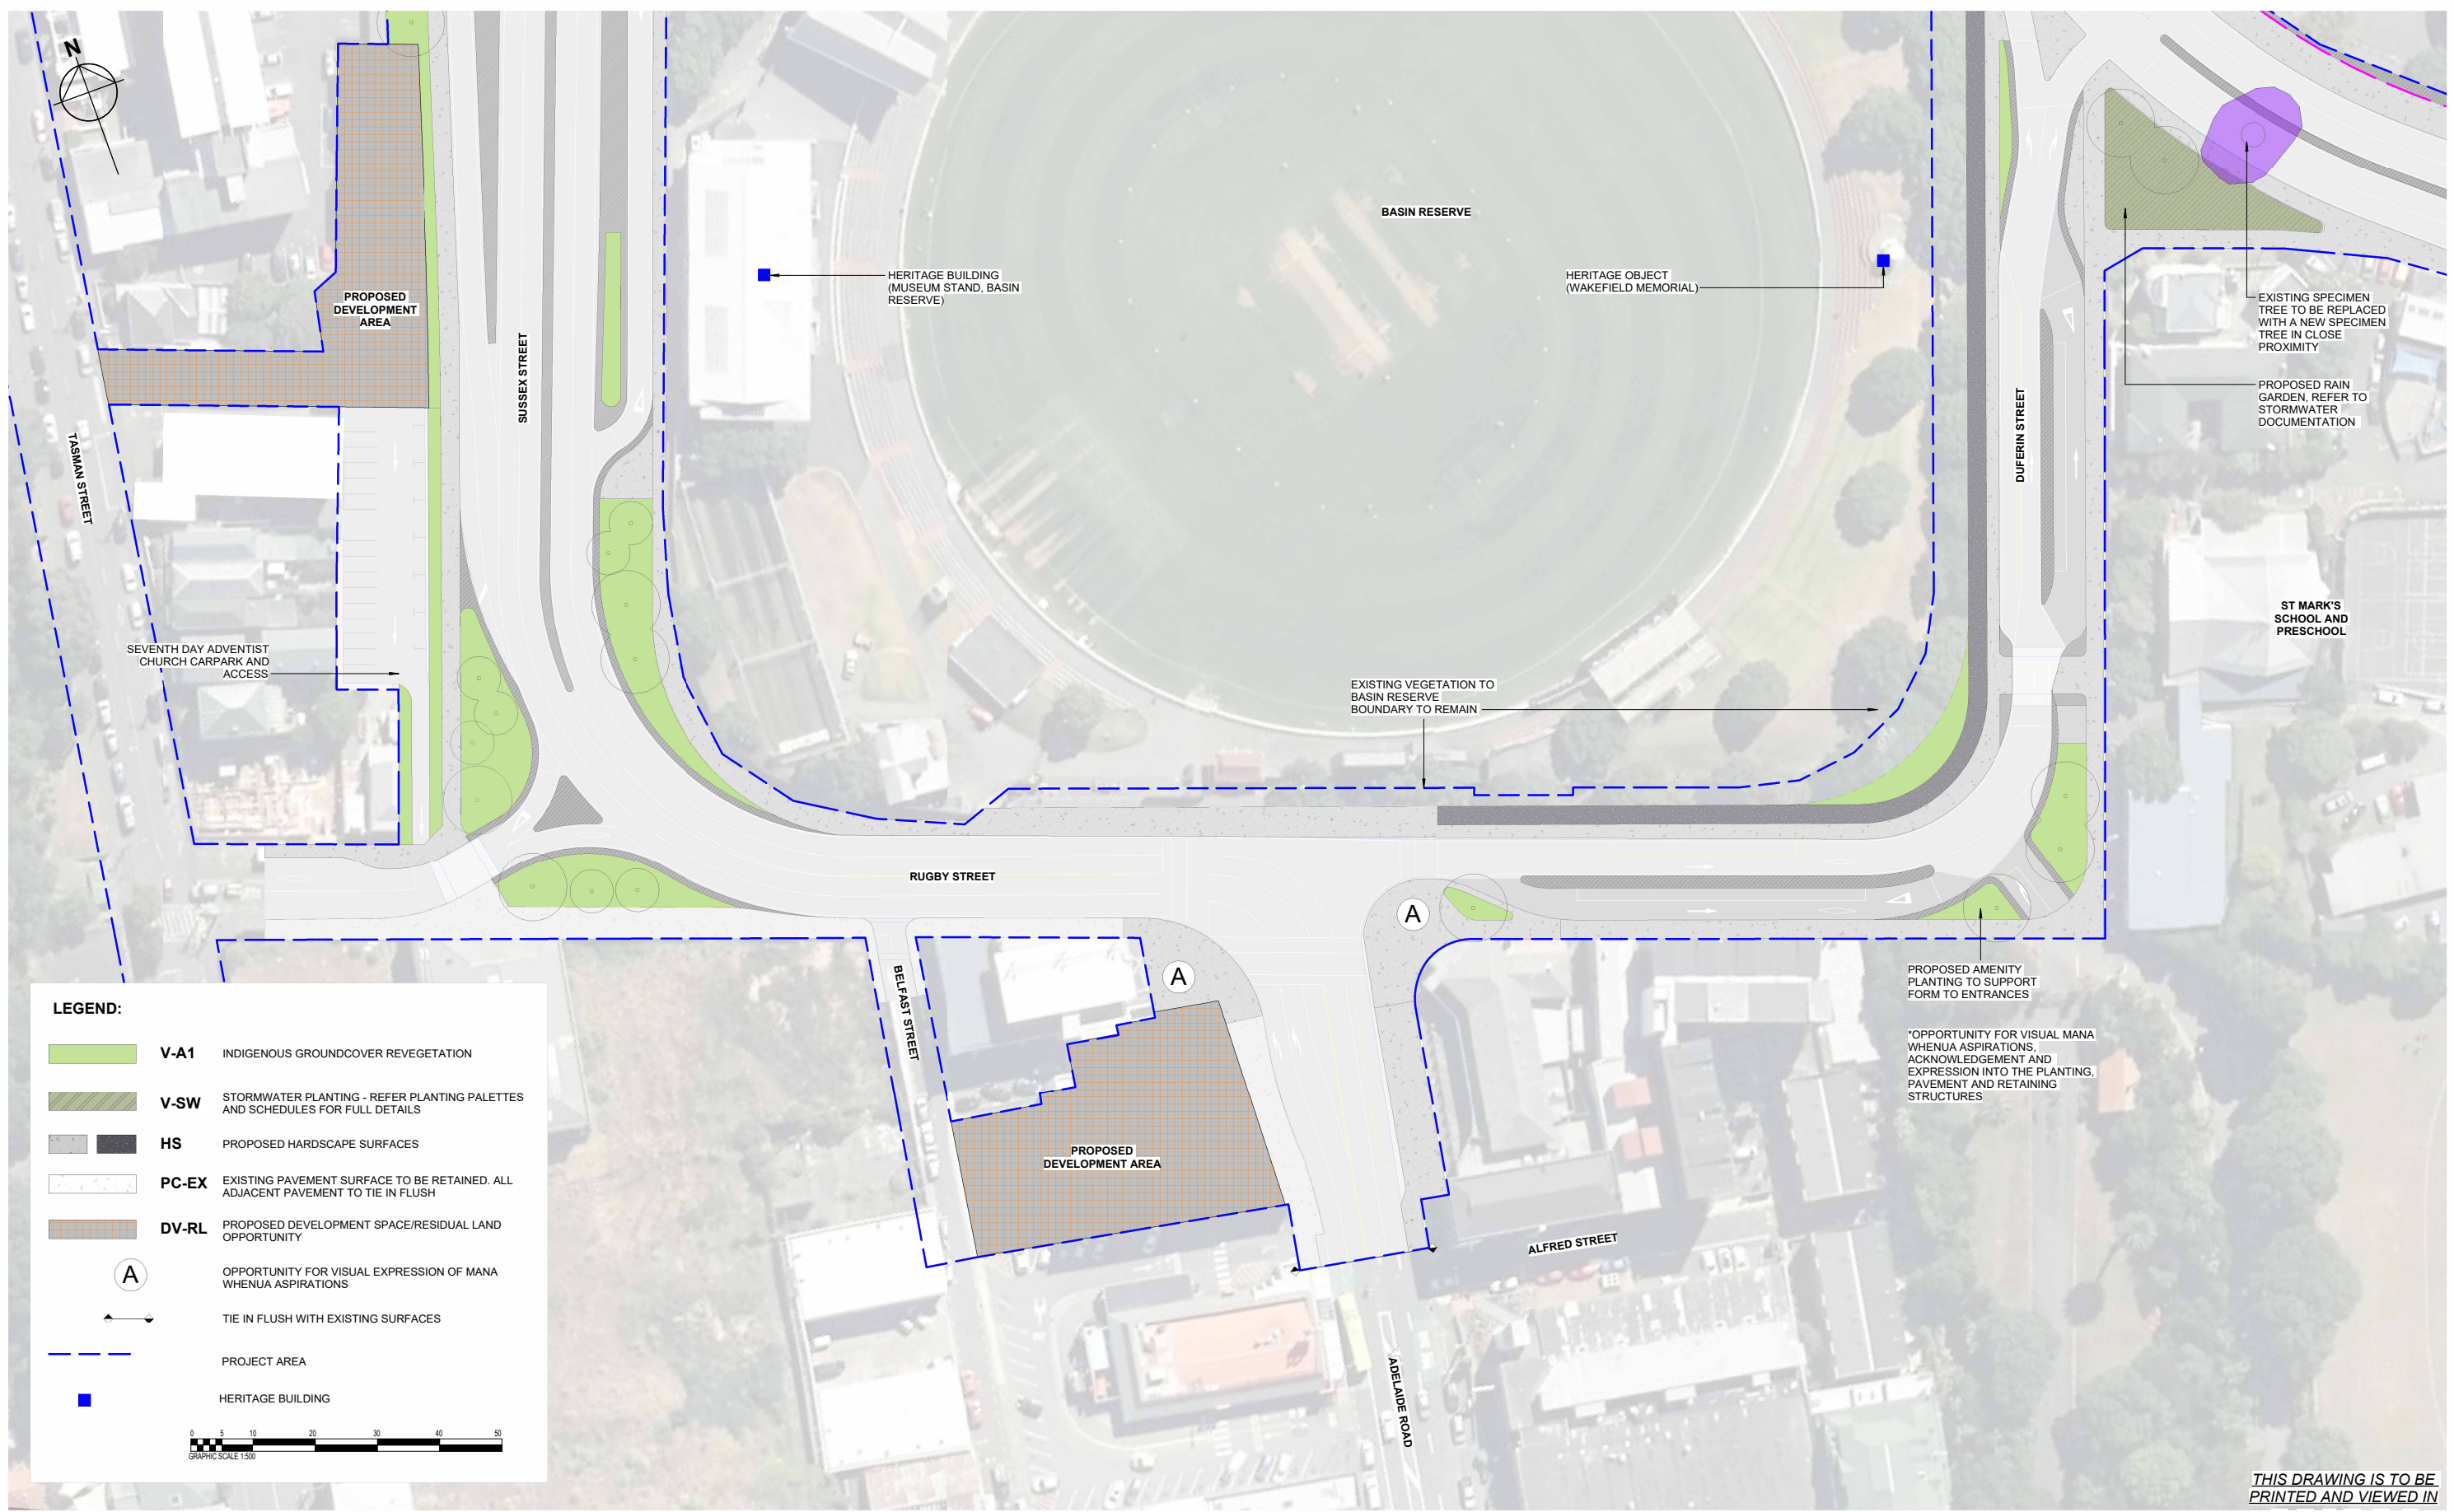


THIS DRAWING IS TO BE
PRINTED AND VIEWED IN
COLOUR

REVISION	AMENDMENT	APPROVED	DATE
A	CONSENT DESIGN	ES	2026-07-09



SCALE		ORIGINAL SIZE
1 : 500 @ A1		A1
DRAWN	DESIGNED	APPROVED
B NARBHEY	A HUNTER	E SUTTON
DRAWING VERIFIED	DESIGN VERIFIED	APPROVED DATE
A WHITELEY	A WHITELEY	2026-07-09
CONSENT DESIGN		

PROJECT			
NZ TRANSPORT AGENCY			
WELLINGTON			
STATE HIGHWAY 1 IMPROVEMENTS PROJECT			
TITLE			
INDICATIVE LANDSCAPE PLANS - BASIN RESERVE SHEET 3			
WSP PROJECT NO.	PROJ-ORIG-VOL-TYPE	SHEET NO.	REVISION
5C4434.01	SH1WI-DES-00-UDL-DRG-	00122	A

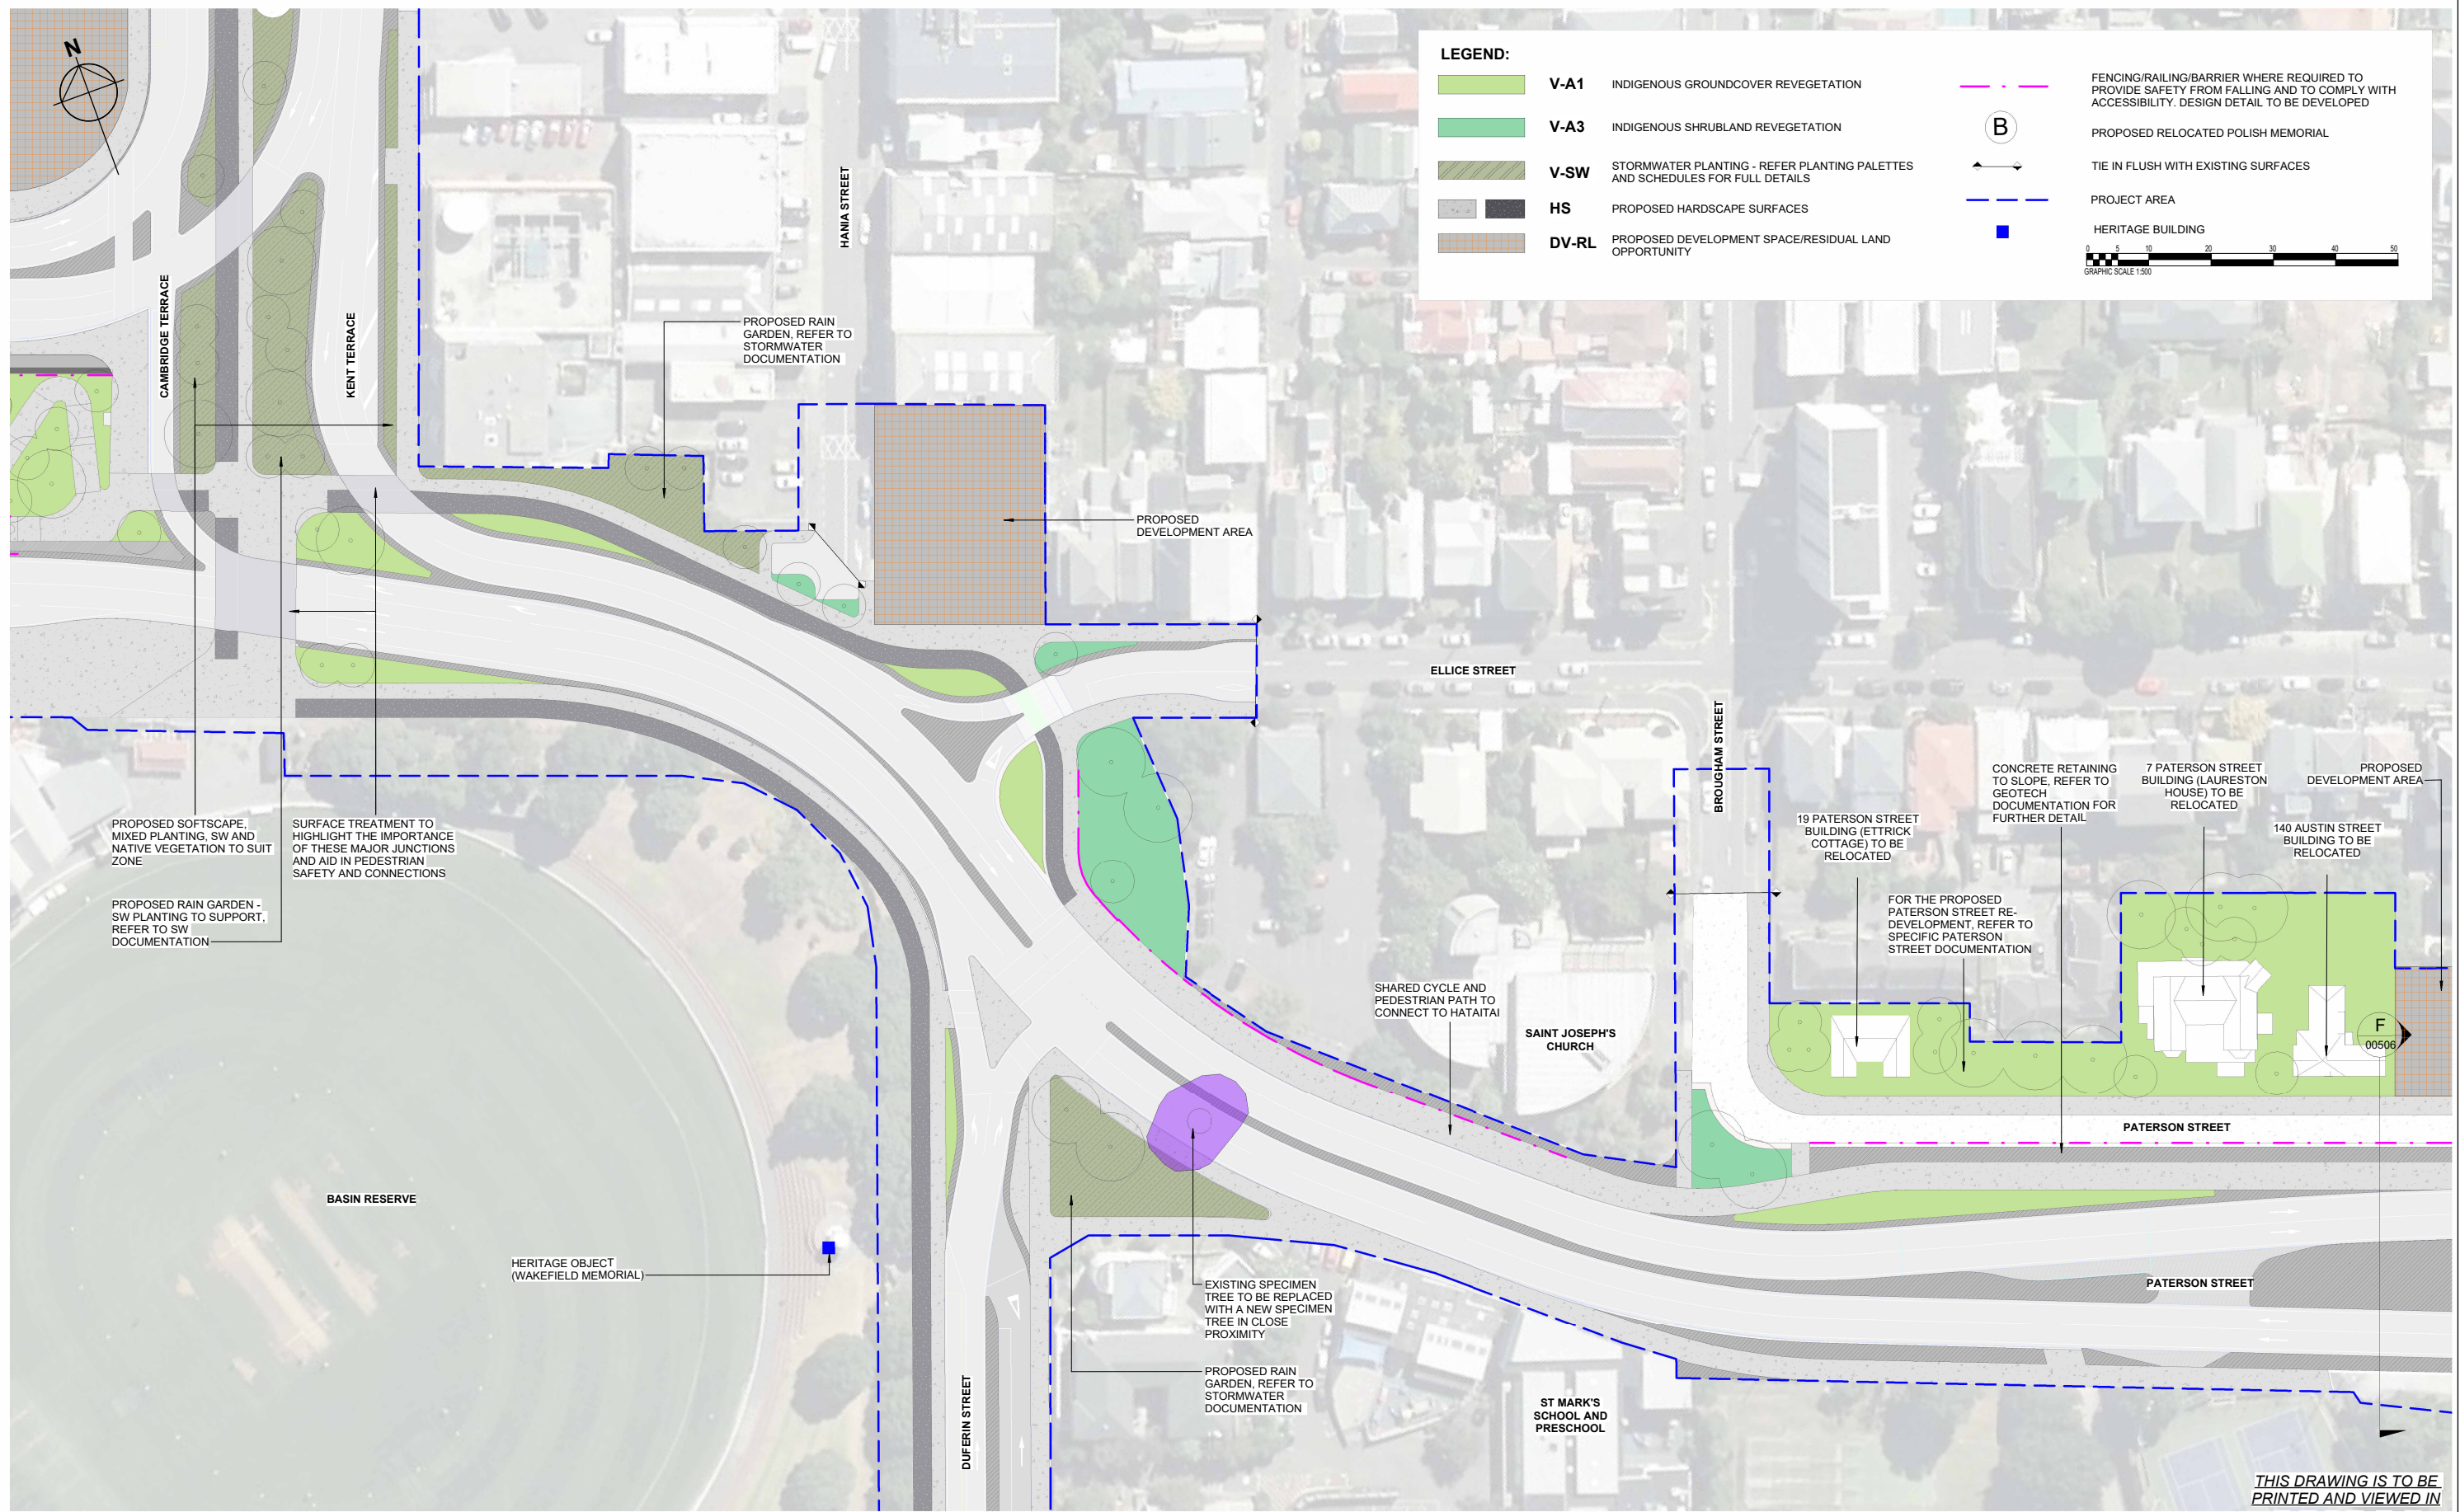


THIS DRAWING IS TO BE
PRINTED AND VIEWED IN
COLOUR

REVISION	AMENDMENT	APPROVED	DATE
A	CONSENT DESIGN	ES	2026-07-09



SCALE 1 : 500 @ A1		ORIGINAL SIZE A1
DRAWN B NARBHEY	DESIGNED A HUNTER	APPROVED E SUTTON
DRAWING VERIFIED A WHITELEY	DESIGN VERIFIED A WHITELEY	APPROVED DATE 2026-07-09
CONSENT DESIGN		

PROJECT NZ TRANSPORT AGENCY WELLINGTON STATE HIGHWAY 1 IMPROVEMENTS PROJECT			
TITLE INDICATIVE LANDSCAPE PLANS - BASIN RESERVE SHEET 4			
WSP PROJECT NO. 5C4434.01	PROJ-ORIG-VOL-TYPE SH1WI-DES-00-UDL-DRG-	SHEET NO. 00123	REVISION A

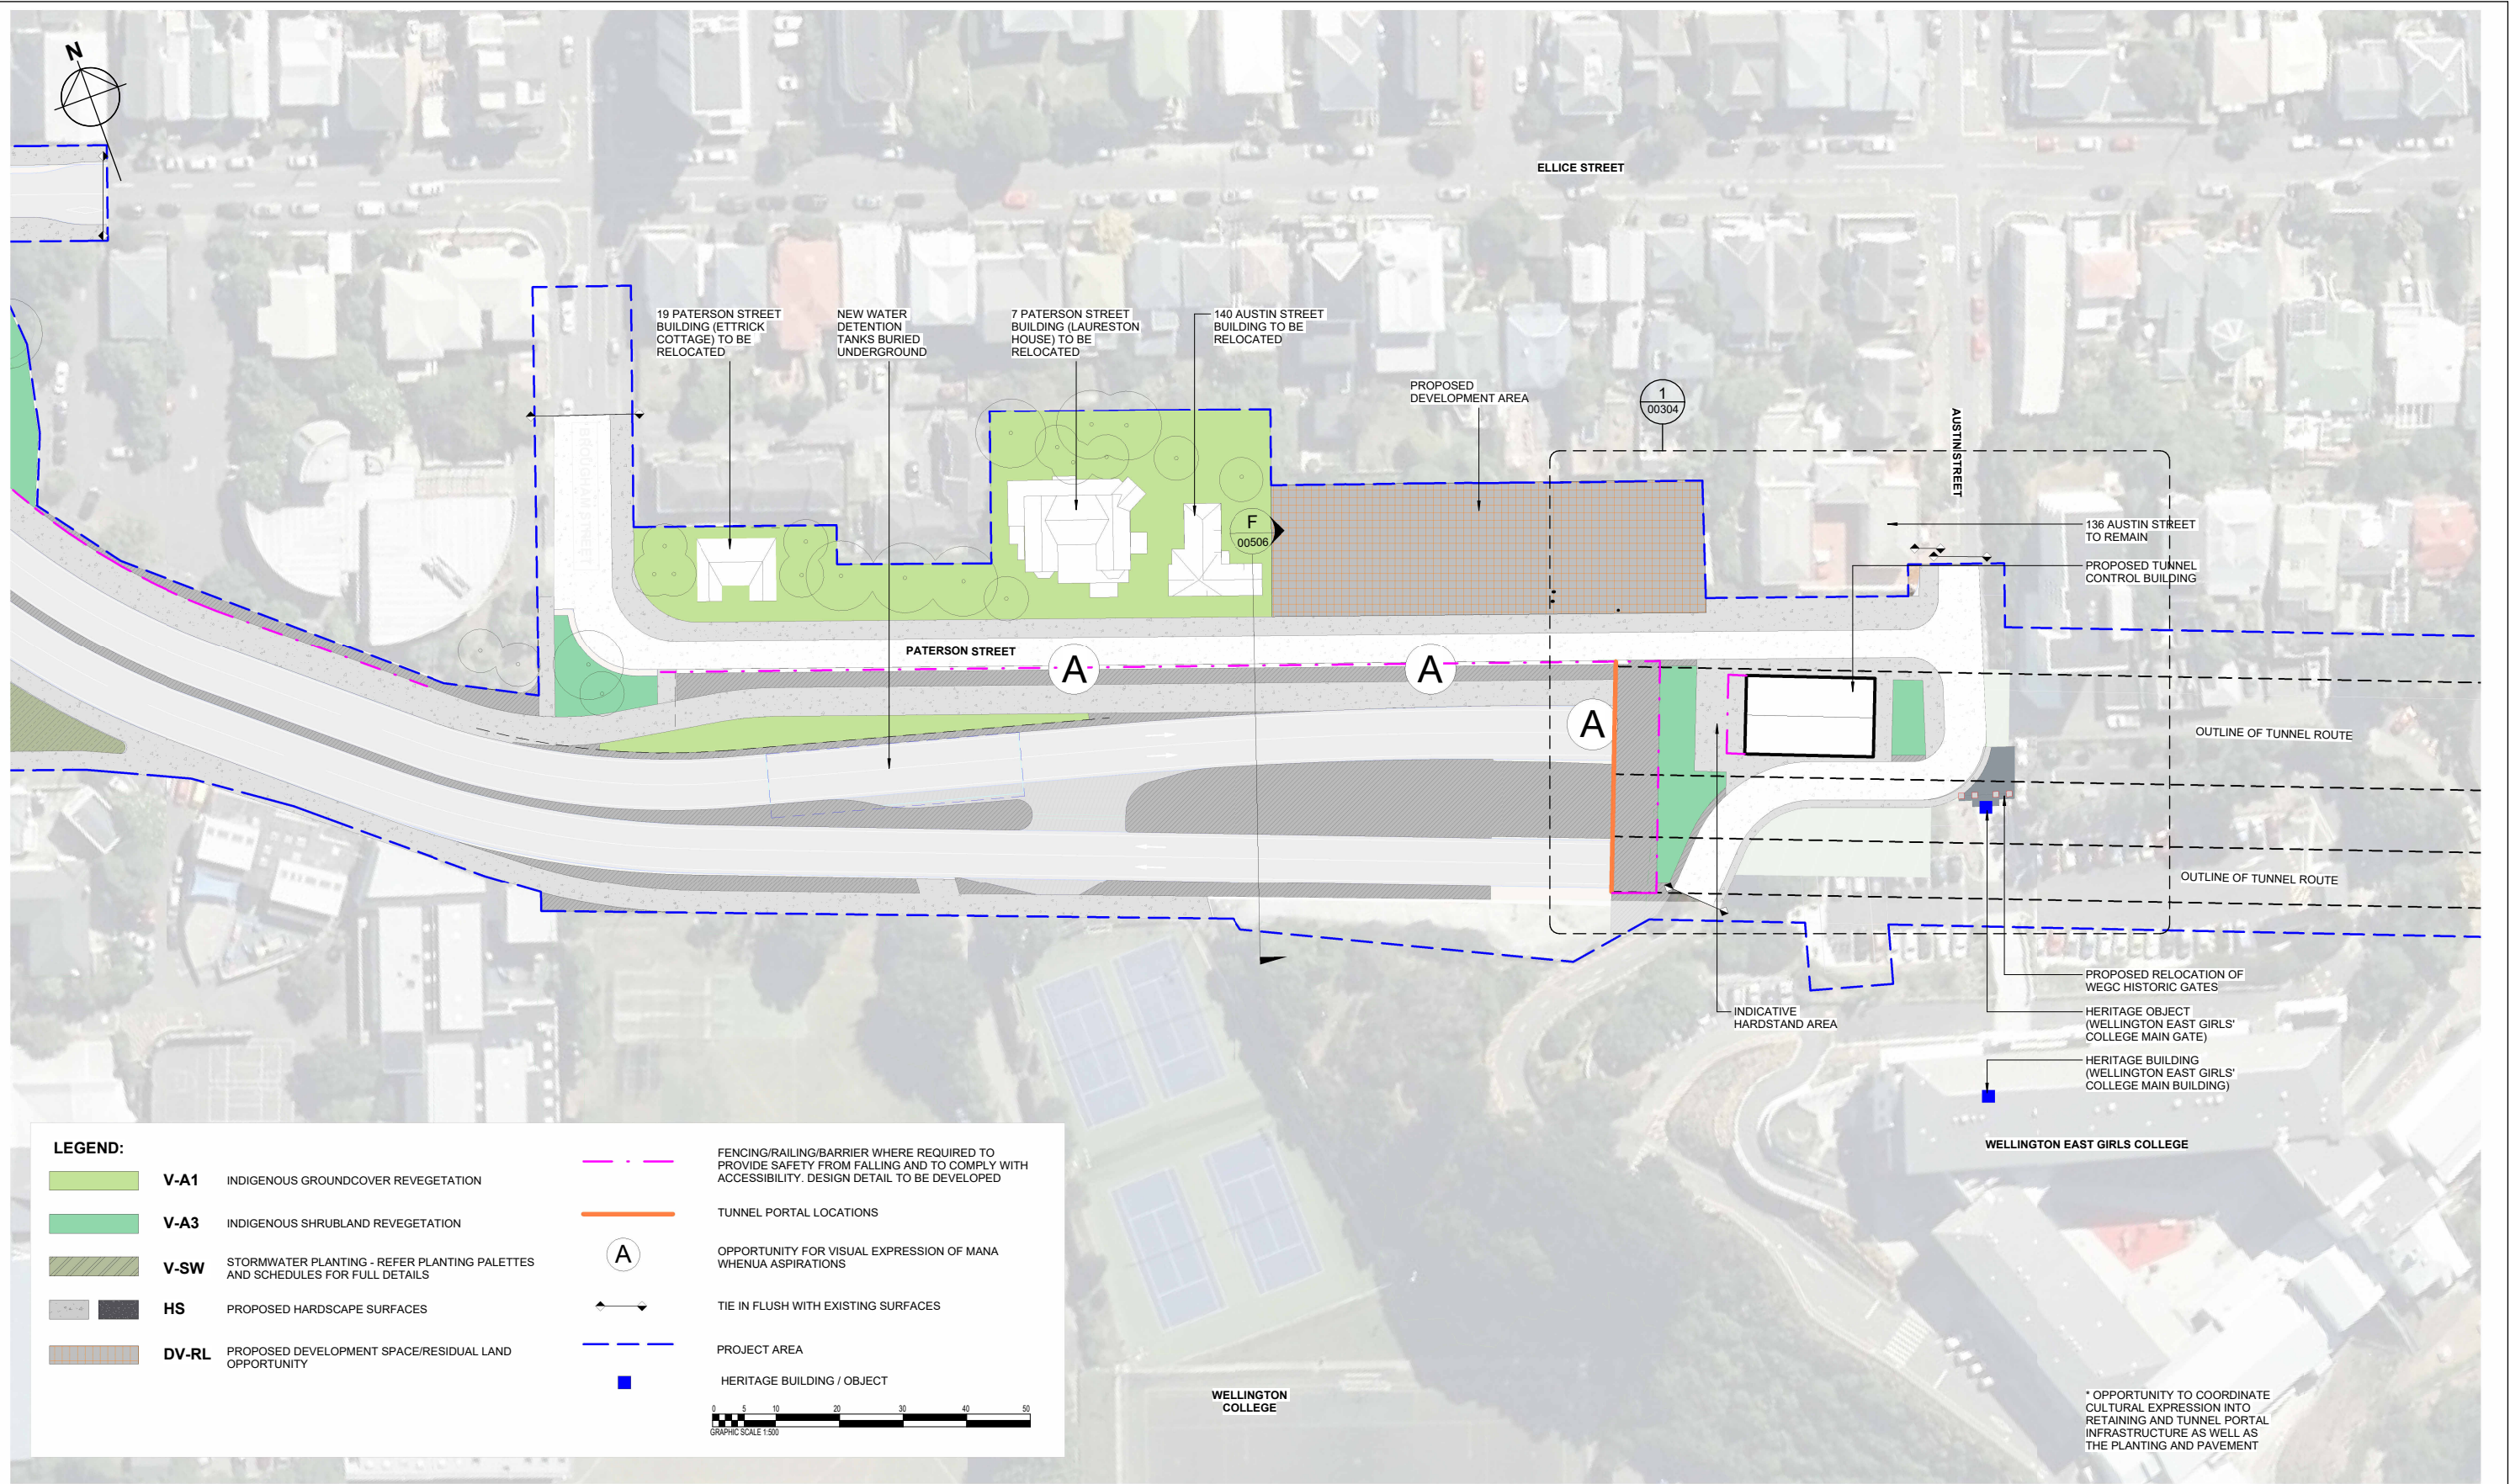


THIS DRAWING IS TO BE
PRINTED AND VIEWED IN
COLOUR

REVISION	AMENDMENT	APPROVED	DATE
A	CONSENT DESIGN	ES	2026-07-09



SCALE 1 : 500 @ A1		ORIGINAL SIZE A1
DRAWN B NARBHEY	DESIGNED A HUNTER	APPROVED E SUTTON
DRAWING VERIFIED A WHITELEY	DESIGN VERIFIED A WHITELEY	APPROVED DATE 2026-07-09
CONSENT DESIGN		

PROJECT NZ TRANSPORT AGENCY WELLINGTON STATE HIGHWAY 1 IMPROVEMENTS PROJECT			
TITLE INDICATIVE LANDSCAPE PLANS - MT VICTORIA SHEET 1			
WSP PROJECT NO. 5C4434.01	PROJ-ORIG-VOL-TYPE SW1WI-DES-00-UDL-DRG-	SHEET NO. 00124	REVISION A

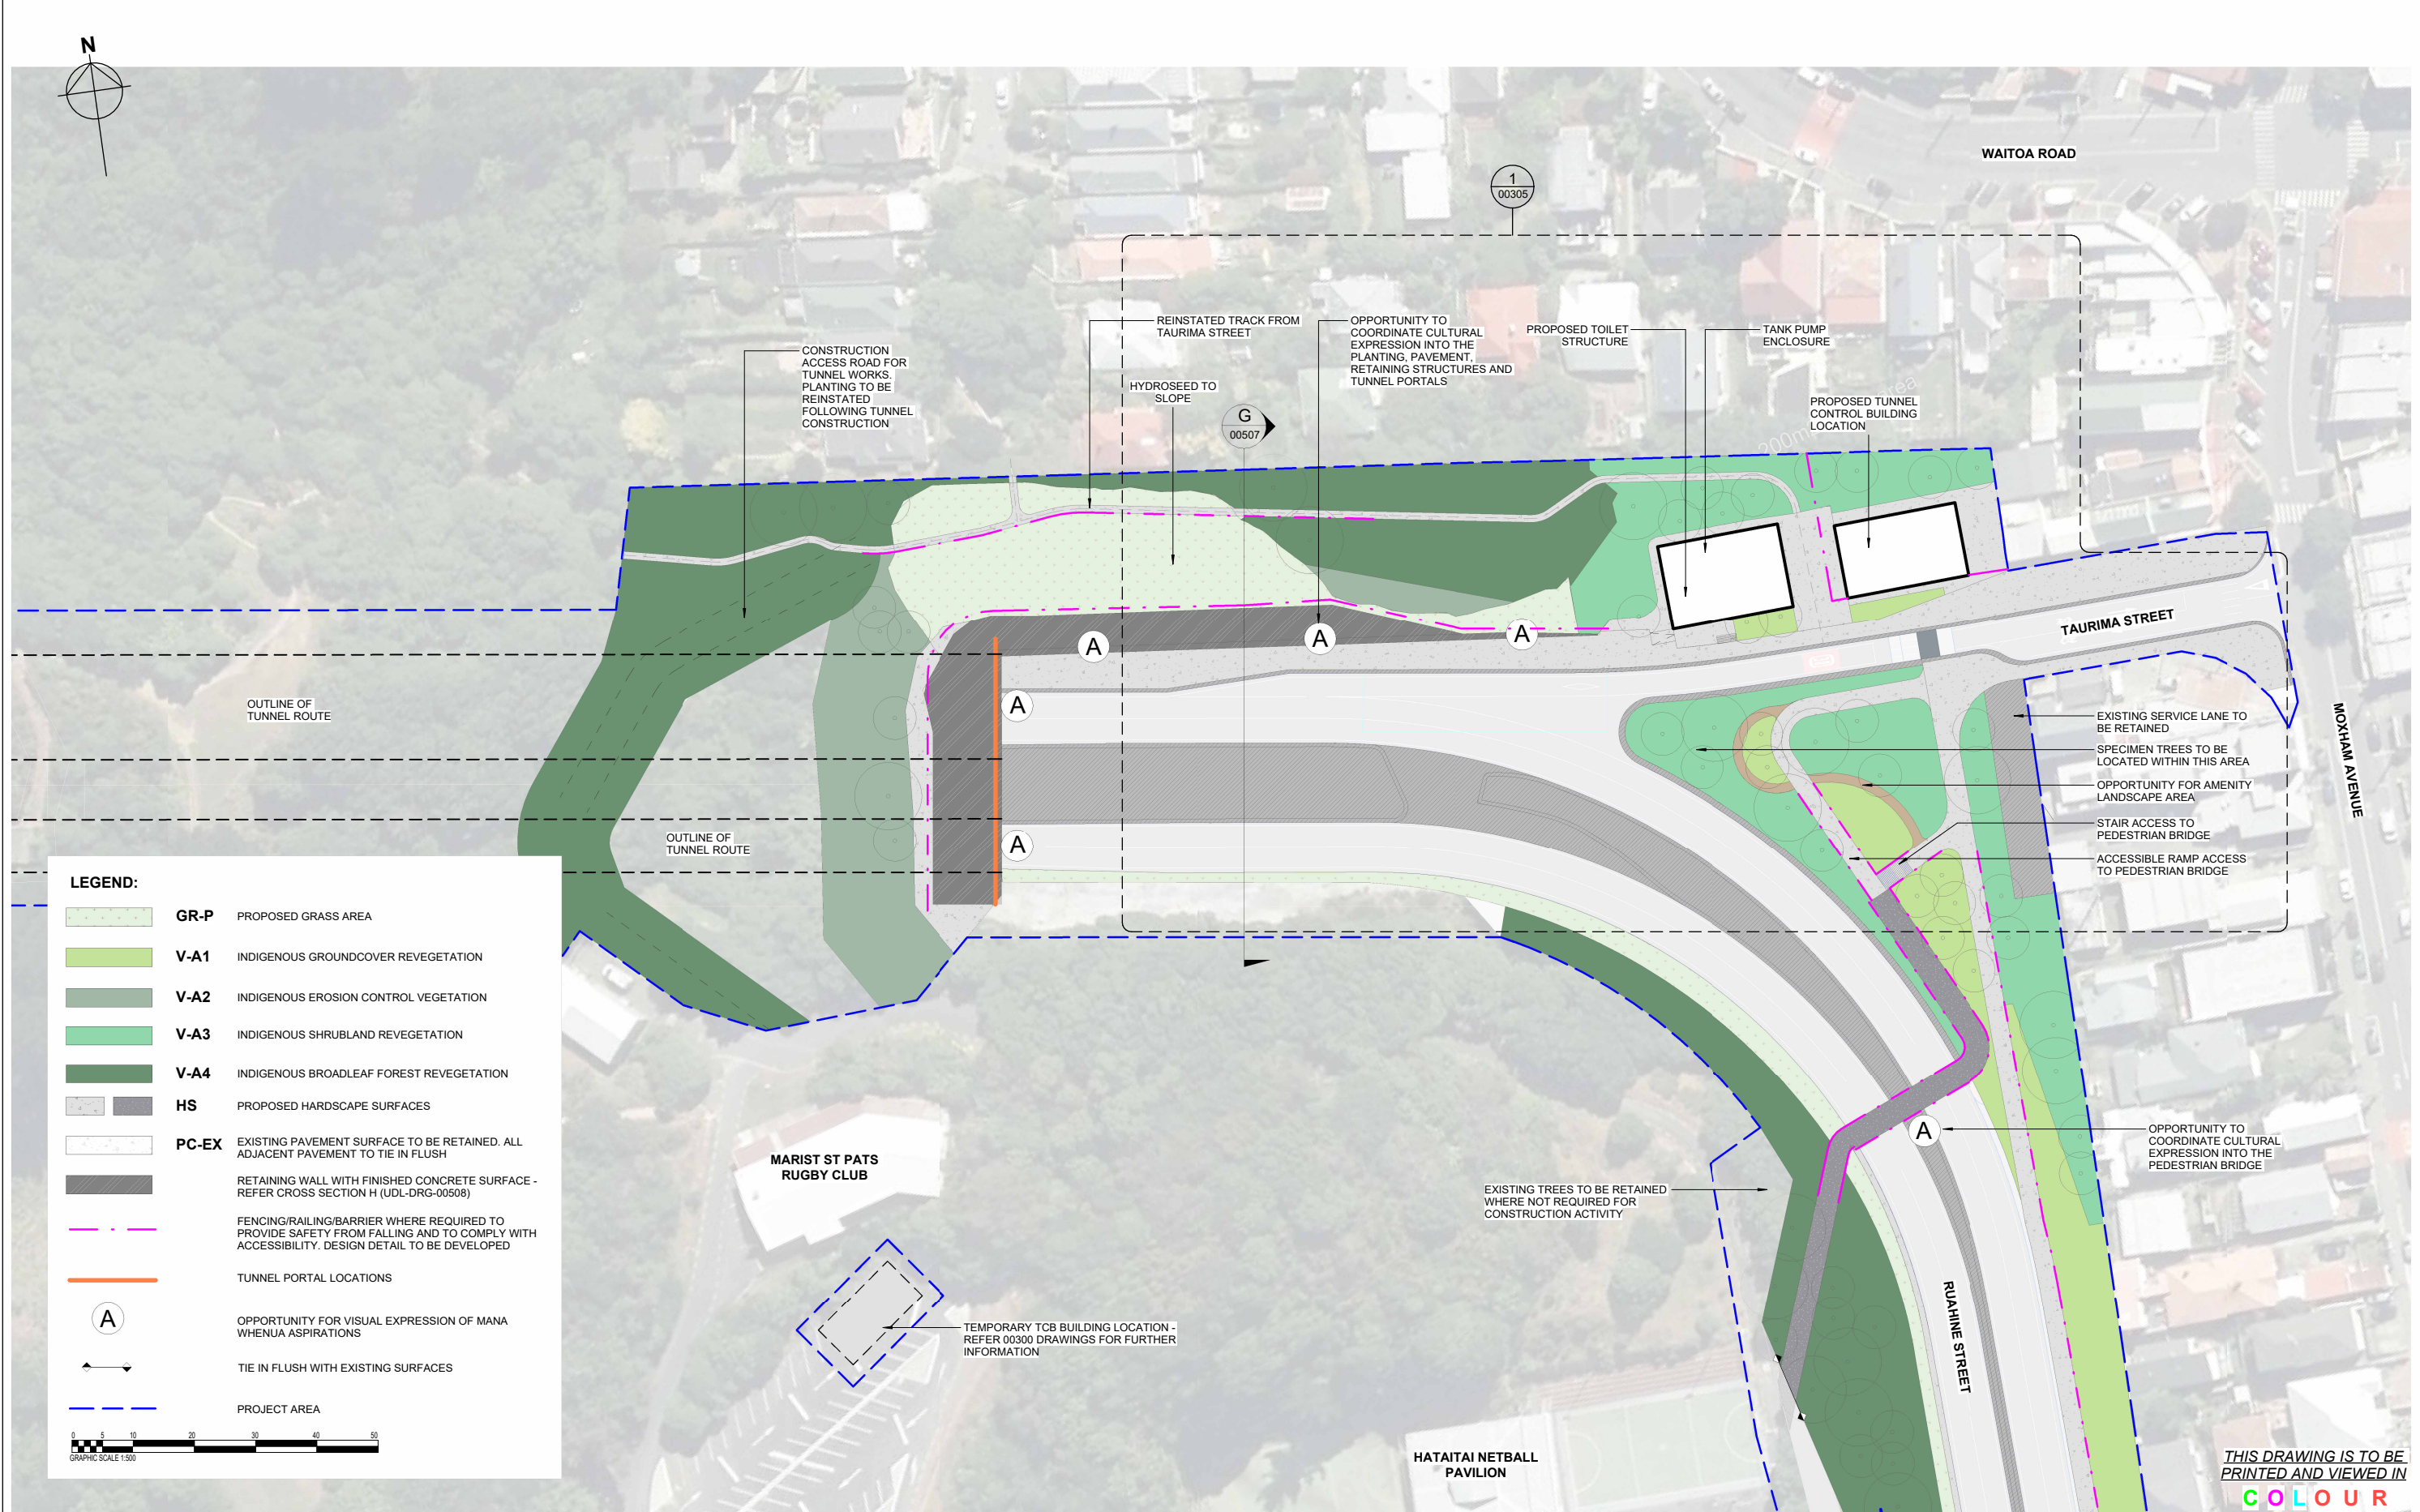

REVISION	AMENDMENT	APPROVED	DATE
A	CONSENT DESIGN	ES	2026-07-09



WAKA KOTAHI



UDLA + ARCHITECTURE


SCALE 1 : 500 @ A1		ORIGINAL SIZE A1
DRAWN B NARBHEY	DESIGNED A HUNTER	APPROVED E SUTTON
DRAWING VERIFIED A WHITELEY	DESIGN VERIFIED A WHITELEY	APPROVED DATE 2026-07-09

CONSENT DESIGN

PROJECT
NZ TRANSPORT AGENCY
WELLINGTON
STATE HIGHWAY ONE IMPROVEMENTS PROJECT

TITLE
INDICATIVE LANDSCAPE PLANS - HATAITAI SHEET 1

WSP PROJECT NO. 5-C4434.01	PROJ-ORIG-VOL-TYPE SH1WI-DES-00-UDL-DRG-	SHEET NO. 00126	REVISION A
-------------------------------	---	--------------------	---------------

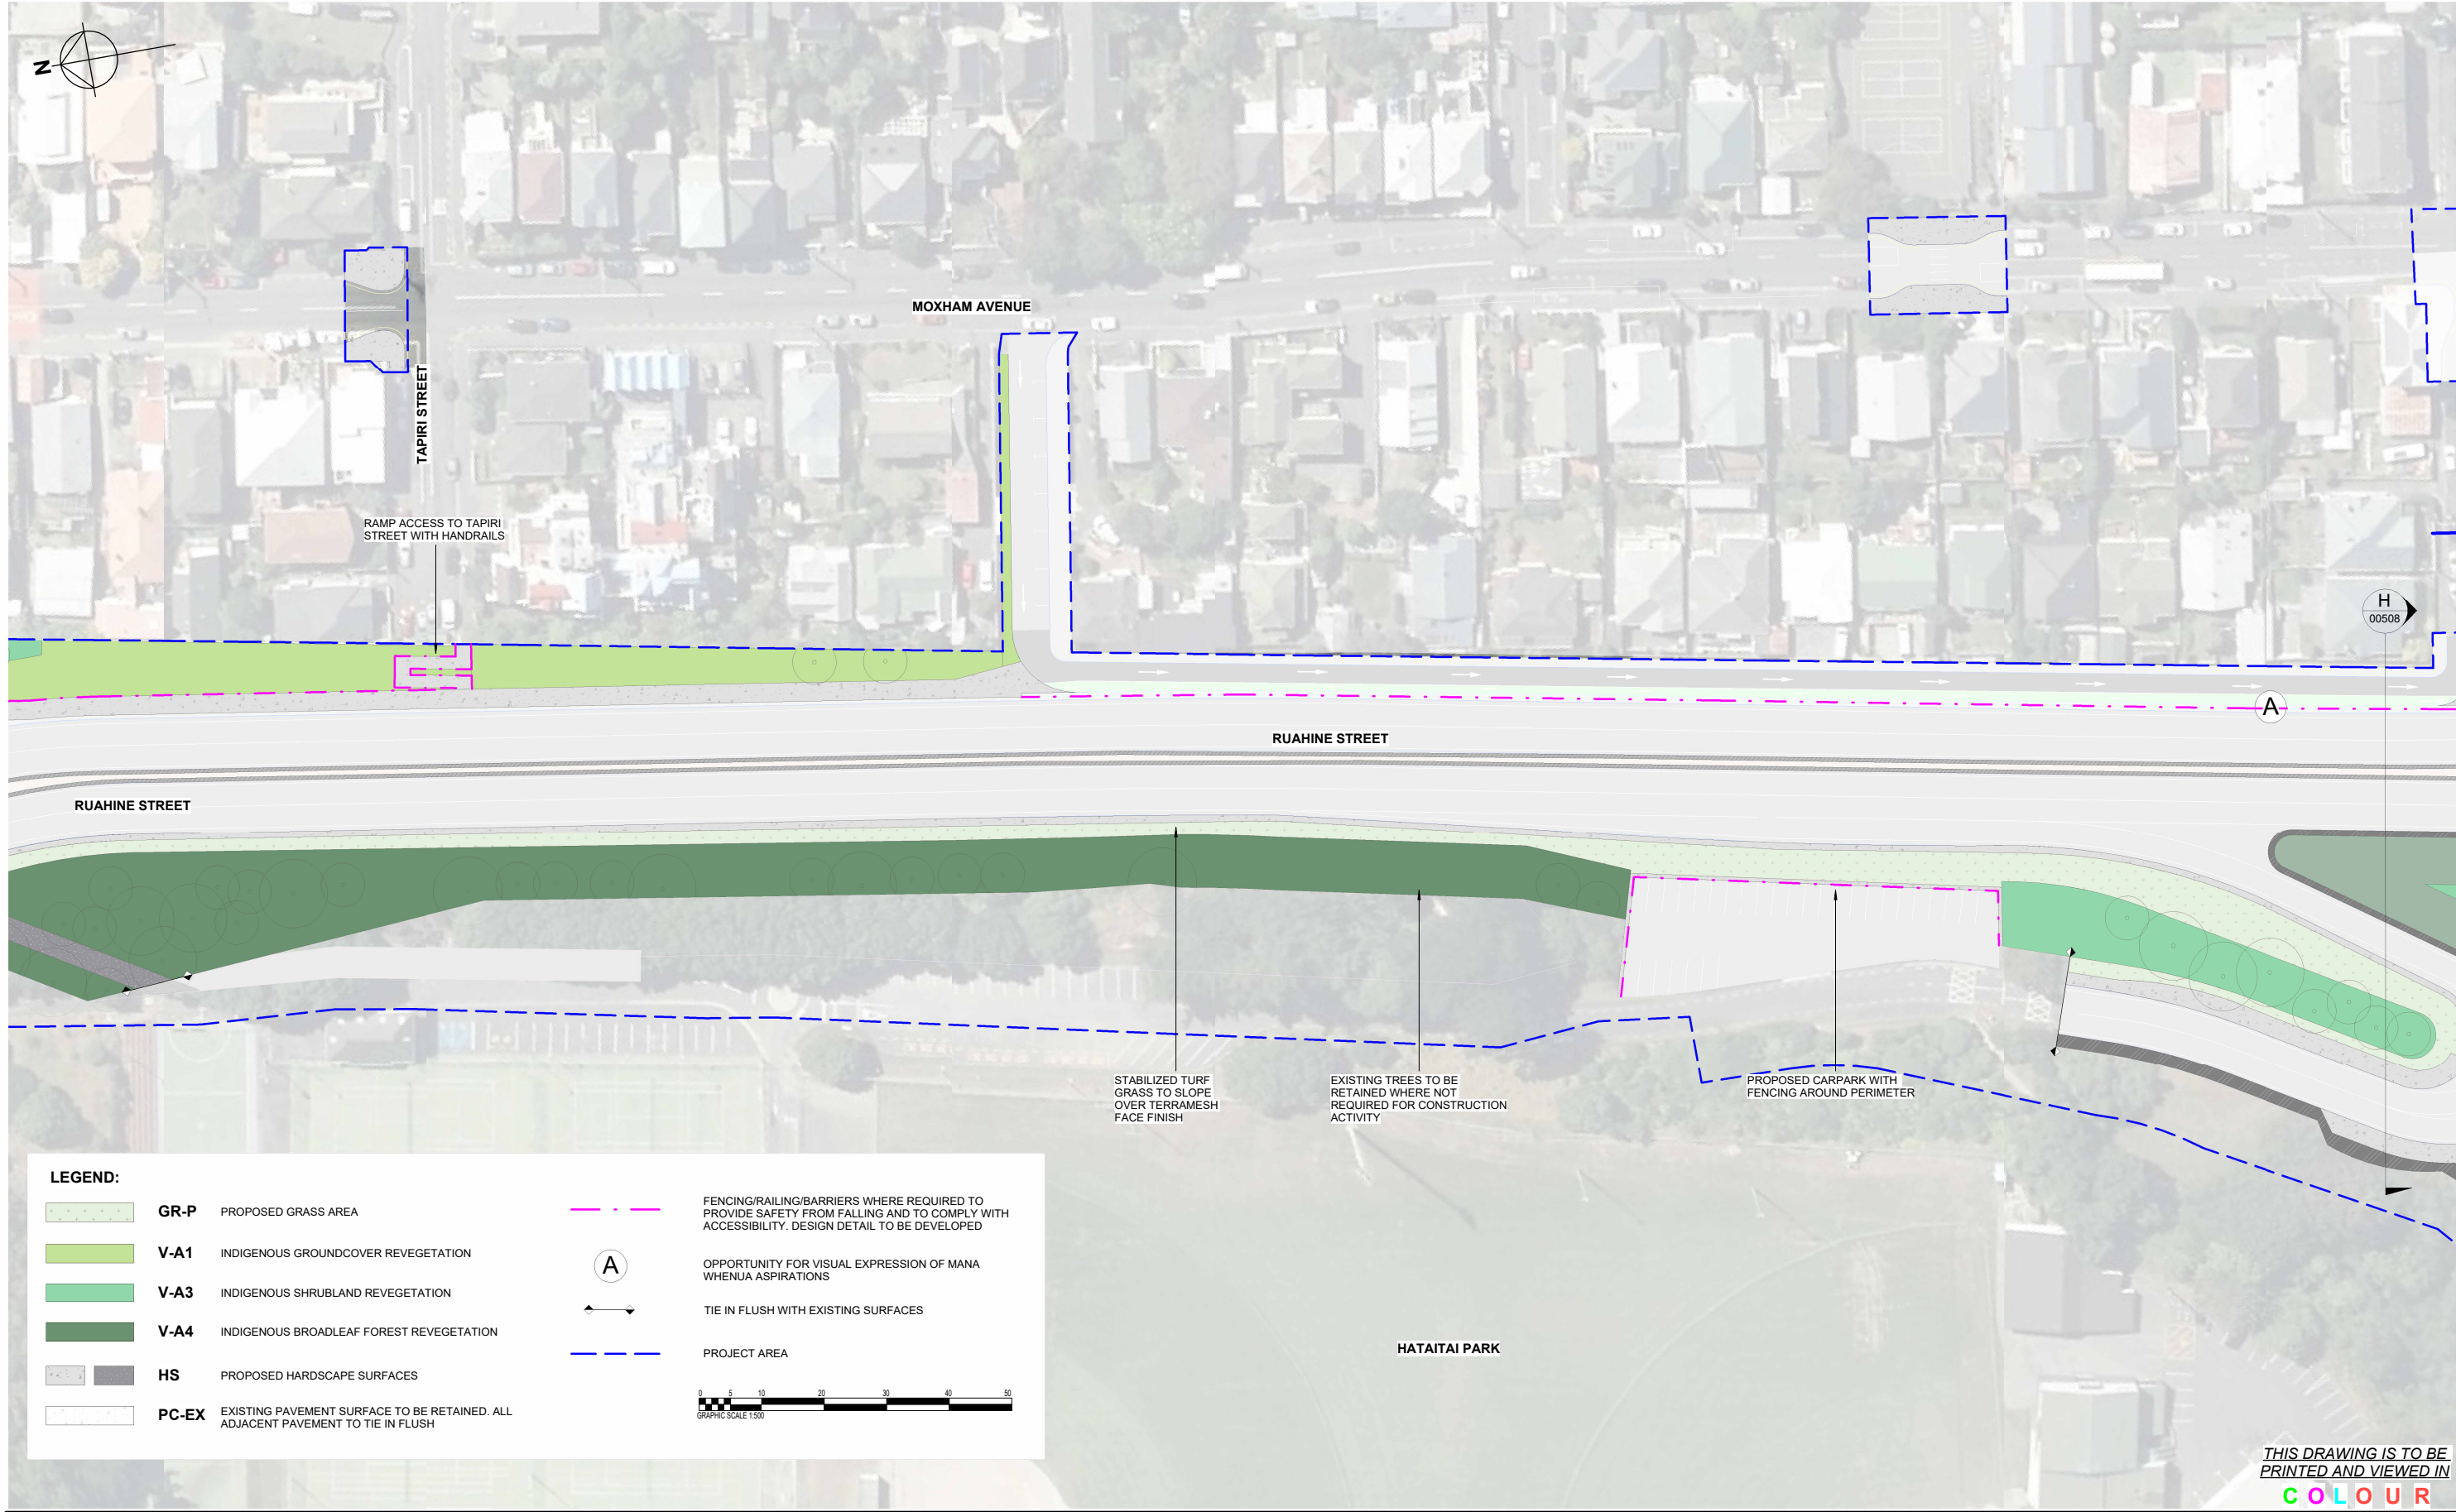


THIS DRAWING IS TO BE
PRINTED AND VIEWED IN
COLOUR

REVISION	AMENDMENT	APPROVED	DATE
A	CONSENT DESIGN	ES	2026-07-09



SCALE 1 : 500 @ A1		ORIGINAL SIZE A1
DRAWN B NARBHEY	DESIGNED A HUNTER	APPROVED E SUTTON
DRAWING VERIFIED A WHITELEY	DESIGN VERIFIED A WHITELEY	APPROVED DATE 2026-07-09
CONSENT DESIGN		

PROJECT NZ TRANSPORT AGENCY WELLINGTON STATE HIGHWAY ONE IMPROVEMENTS PROJECT			
TITLE INDICATIVE LANDSCAPE PLANS - HATAITAI SHEET 2			
WSP PROJECT NO. 5-C4434.01	PROJ-ORIG-VOL-TYPE SH1WI-DES-00-UDL-DRG-	SHEET NO. 00127	REVISION A

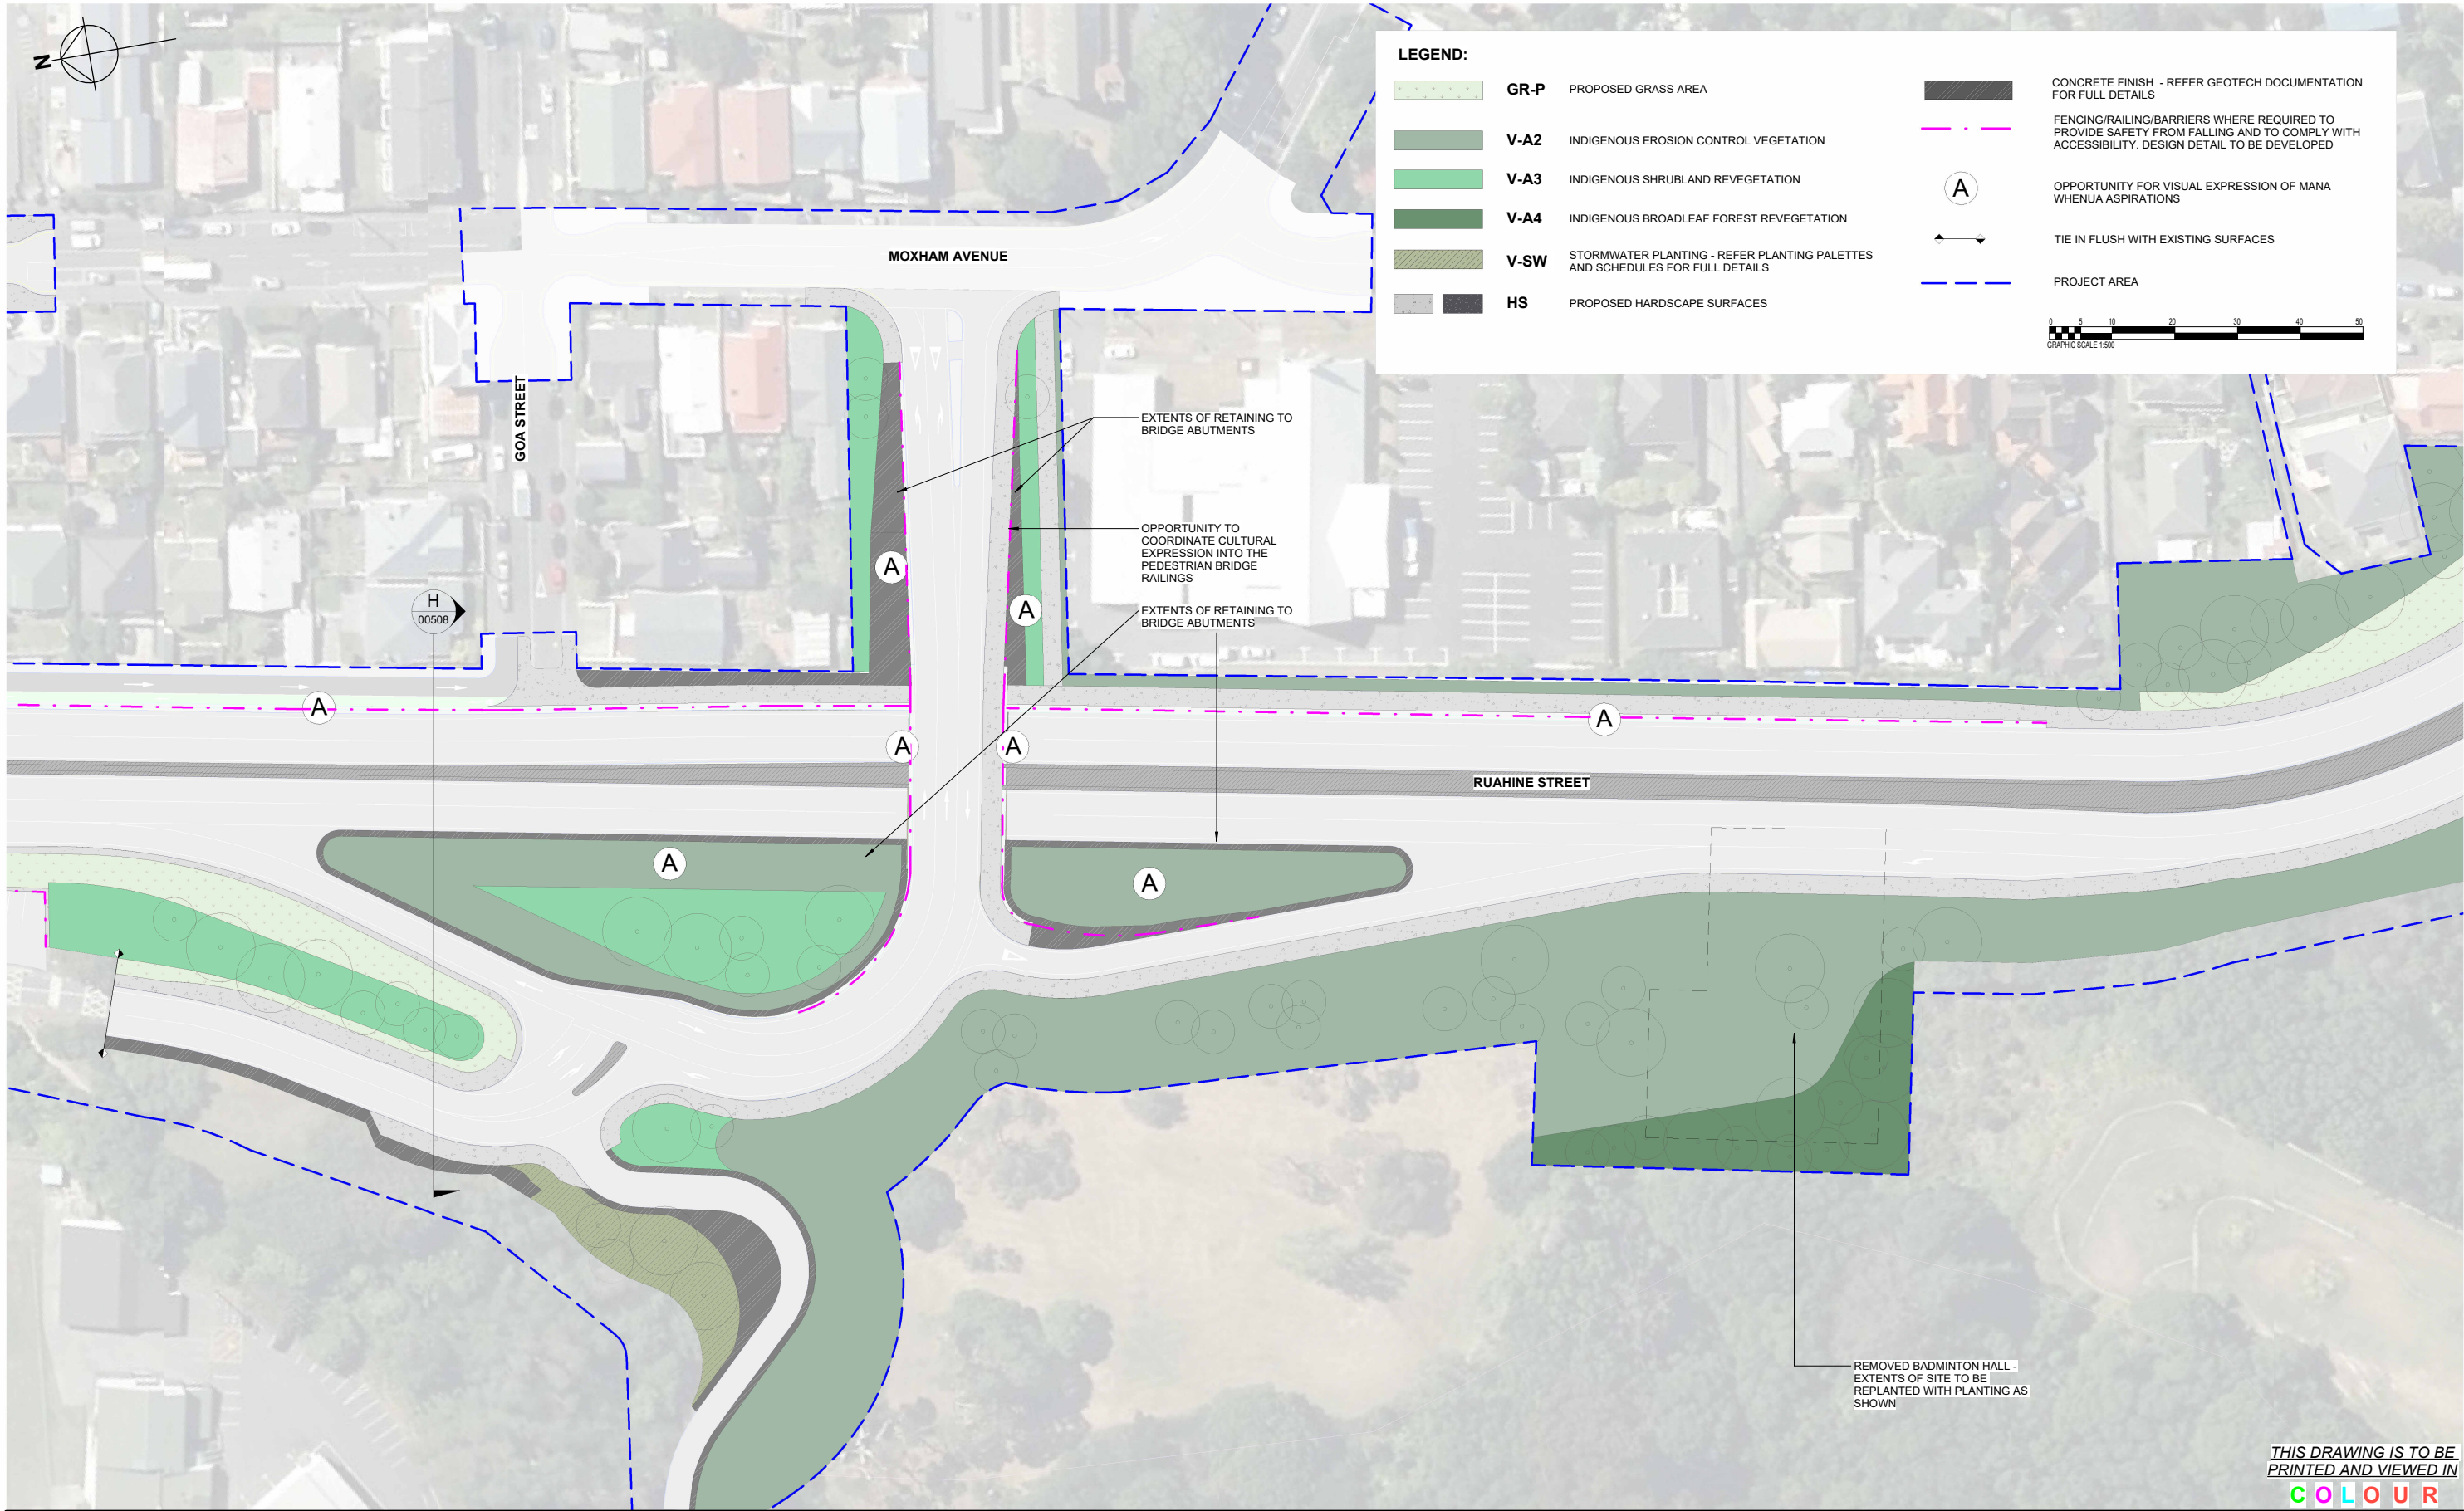


REVISION	AMENDMENT	APPROVED	DATE
A	CONSENT DESIGN	ES	2026-07-09



SCALE 1 : 500 @ A1		ORIGINAL SIZE A1
DRAWN B NARBHEY	DESIGNED A HUNTER	APPROVED E SUTTON
DRAWING VERIFIED A WHITELEY	DESIGN VERIFIED A WHITELEY	APPROVED DATE 2026-07-09
CONSENT DESIGN		

PROJECT NZ TRANSPORT AGENCY WELLINGTON STATE HIGHWAY ONE IMPROVEMENTS PROJECT			
TITLE INDICATIVE LANDSCAPE PLANS - HATAITAI SHEET 3			
WSP PROJECT NO. 5-C4434.01	PROJ-ORIG-VOL-TYPE SH1WI-DES-00-UDL-DRG-	SHEET NO. 00128	REVISION A

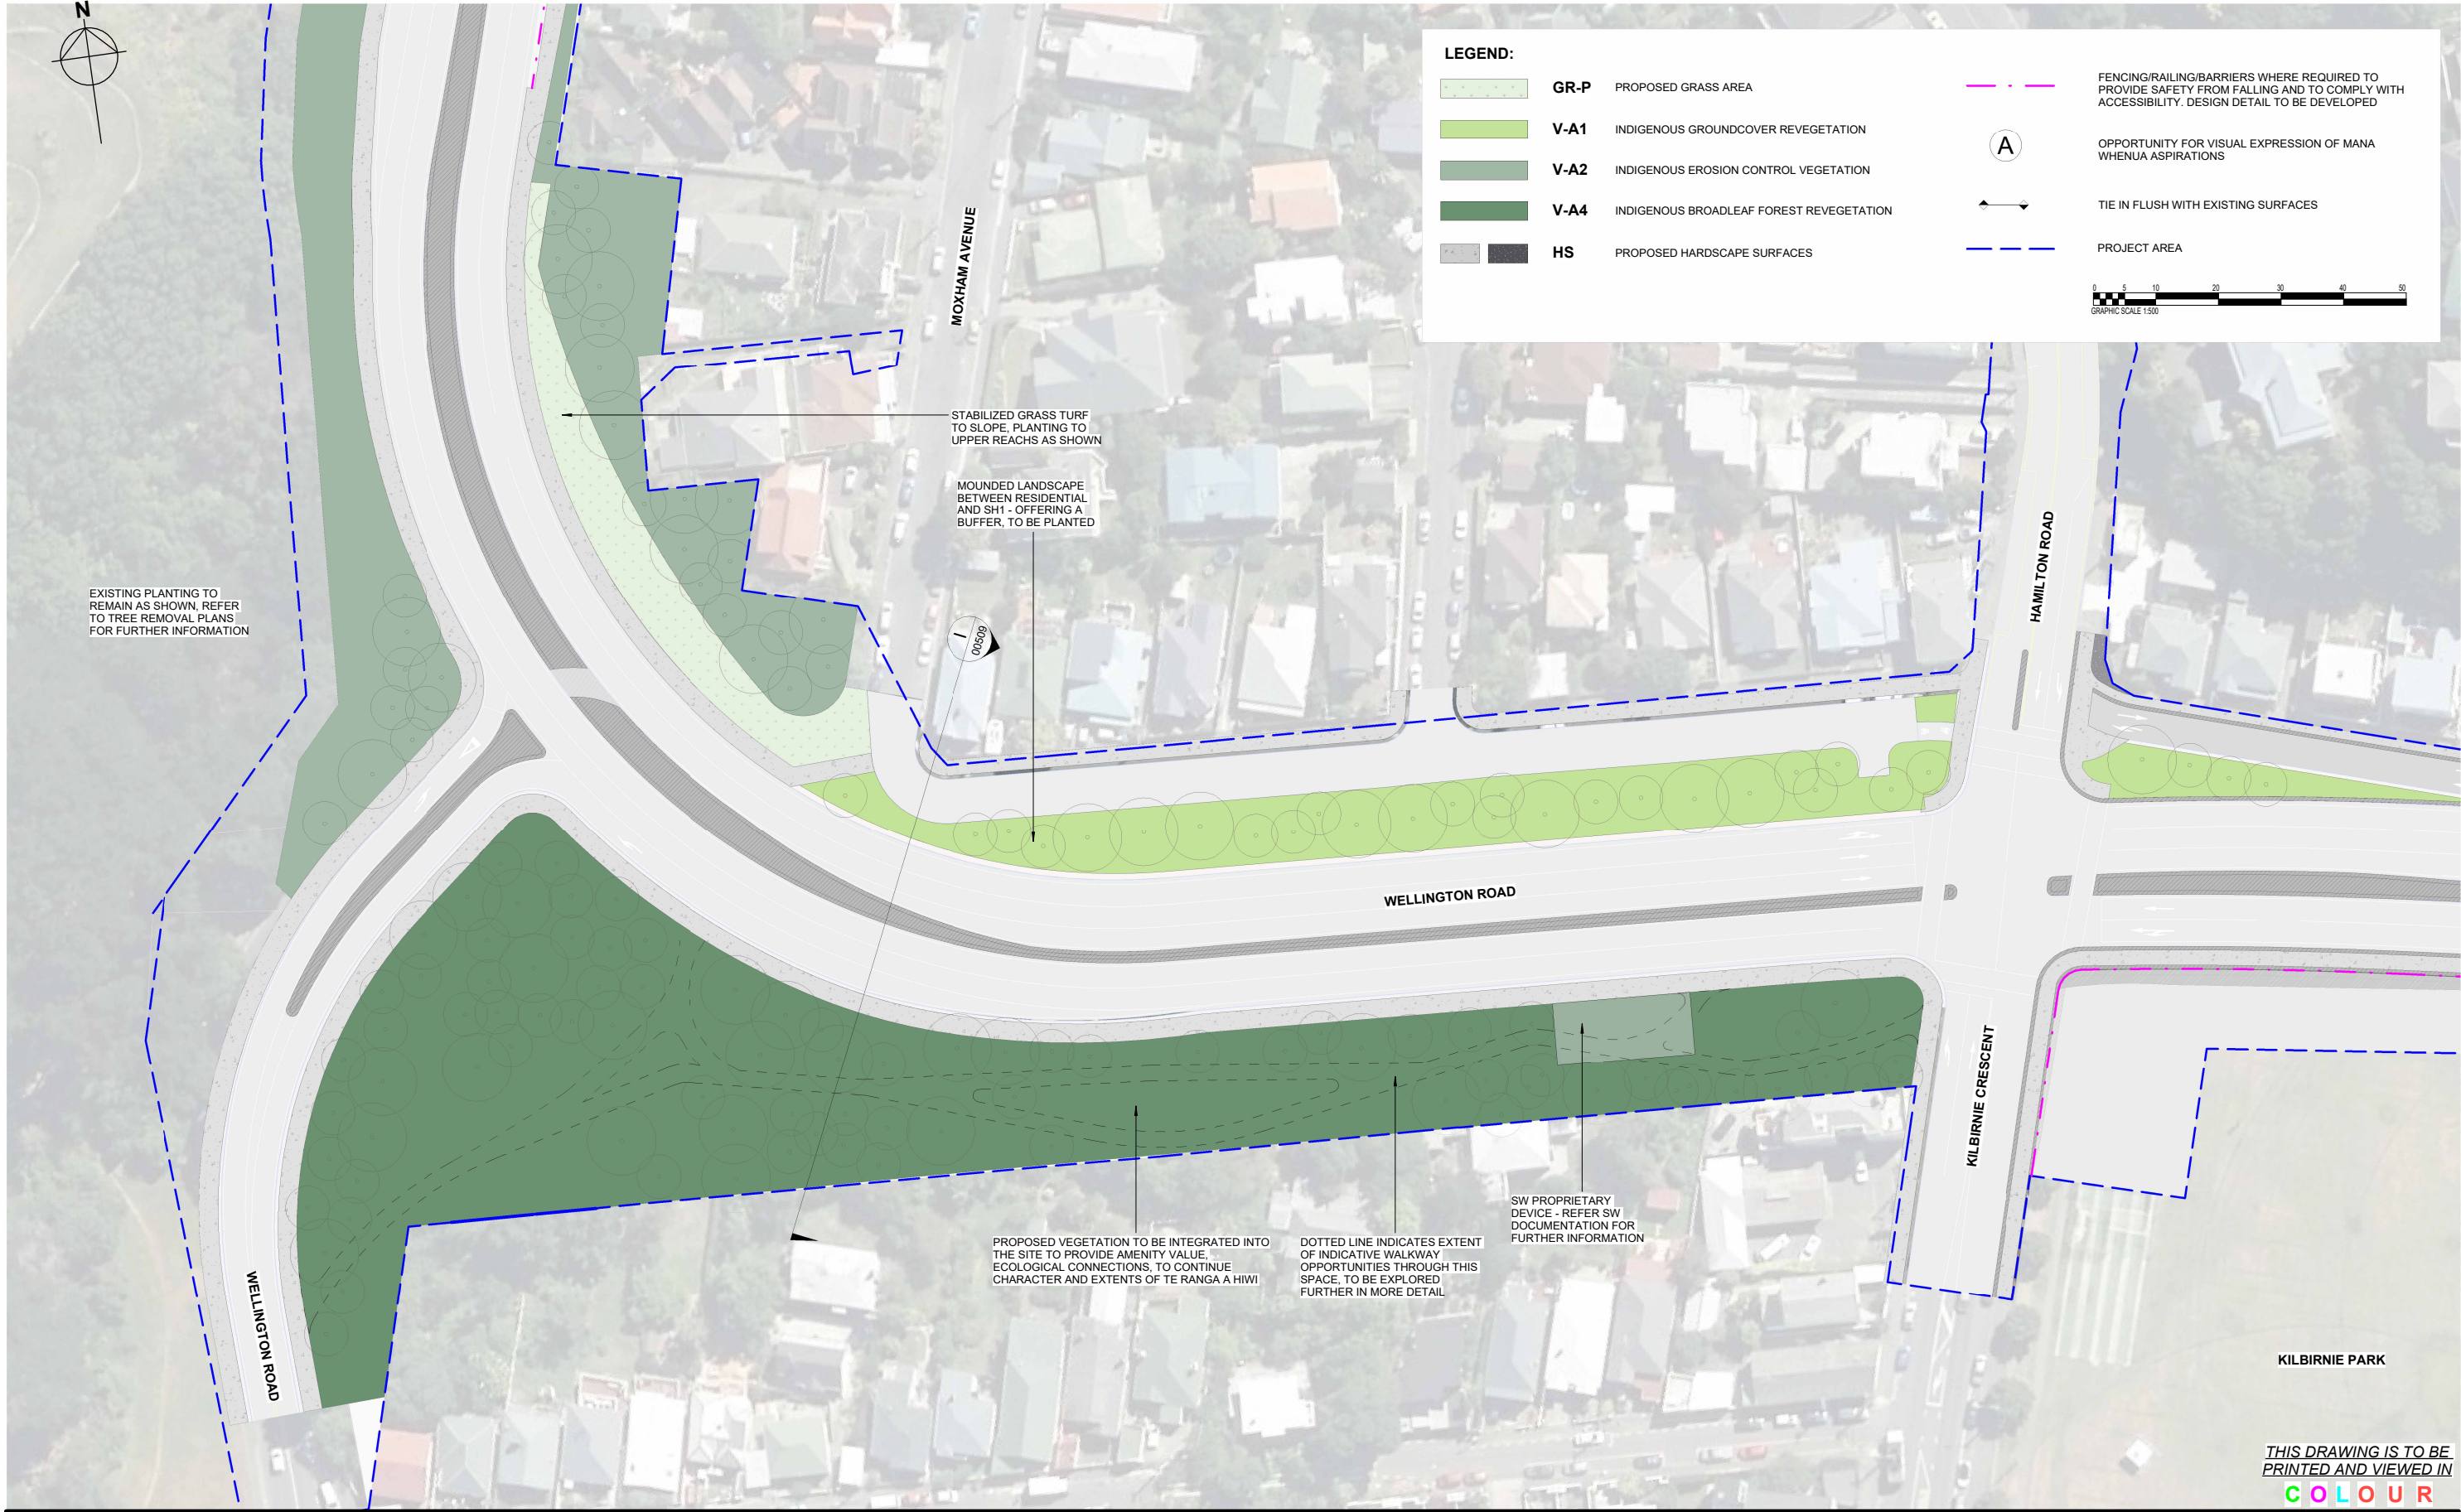

REVISION	AMENDMENT	APPROVED	DATE
A	CONSENT DESIGN	ES	2026-07-09



SCALE 1 : 500 @ A1		ORIGINAL SIZE A1
DRAWN B NARBHEY	DESIGNED A HUNTER	APPROVED E SUTTON
DRAWING VERIFIED A WHITELEY	DESIGN VERIFIED A WHITELEY	APPROVED DATE 2026-07-09
CONSENT DESIGN		

PROJECT NZ TRANSPORT AGENCY WELLINGTON STATE HIGHWAY ONE IMPROVEMENTS PROJECT			
TITLE INDICATIVE LANDSCAPE PLANS - HATAITAI SHEET 4			
WSP PROJECT NO. 5-C4434.01	PROJ-ORIG-VOL-TYPE SH1WI-DES-00-UDL-DRG-	SHEET NO. 00129	REVISION A



REVISION	AMENDMENT	APPROVED	DATE
A	CONSENT DESIGN	ES	2026-07-09



SCALE		ORIGINAL SIZE
1 : 500 @ A1		A1
DRAWN	DESIGNED	APPROVED
B NARBHEY	A HUNTER	E SUTTON
DRAWING VERIFIED	DESIGN VERIFIED	APPROVED DATE
A WHITELEY	A WHITELEY	2026-07-09
CONSENT DESIGN		

PROJECT			
NZ TRANSPORT AGENCY			
WELLINGTON			
STATE HIGHWAY ONE IMPROVEMENTS PROJECT			
TITLE			
INDICATIVE LANDSCAPE PLANS - HATAITAI SHEET 5			
WSP PROJECT NO.	PROJ-ORIG-VOL-TYPE	SHEET NO.	REVISION
5-C4434.01	SH1WI-DES-00-UDL-DRG-	00130	A