



NOTE:
REFER DRAWING 220372-1001 FOR SYMBOLS AND LEGEND

15 30 60m
SCALE 1:1500

RESOURCE CONSENT

A	11.07.25	RESOURCE CONSENT	JM		
REV	DATE	ISSUE	BY		

PREP. BY	REVD. BY
JM	DT
APPROVED FOR ISSUE	
D TATE	



CLIENT
ADDRESS
PROJECT
SHEET TITLE

CONTACT ENERGY
VENLAW ROAD 794, SLOPEDOWN, SOUTHLAND
SOUTHLAND WIND FARM
PROPOSED SITE PLAN - SHEET 20 OF 57

CADFILE	
220372-1030to1050.dwg	
SCALE (A1)	ORIG. SHEET SIZE
1:1500	A1
DRAWING No.	REV.
220372-1049	A



NOTE:
REFER DRAWING 220372-1001 FOR SYMBOLS AND LEGEND

15 30 60m
SCALE 1:1500

RESOURCE CONSENT

A	11.07.25	RESOURCE CONSENT	JM
REV	DATE	ISSUE	BY

PREP. BY	REVD. BY
JM	DT
APPROVED FOR ISSUE	
D TATE	



CLIENT
ADDRESS
PROJECT
SHEET TITLE


CONTACT ENERGY
VENLAW ROAD 794, SLOPEDOWN, SOUTHLAND
SOUTHLAND WIND FARM
PROPOSED SITE PLAN - SHEET 21 OF 57

CADFILE	
220372-1030to1050.dwg	
SCALE (A1)	ORIG. SHEET SIZE
1:1500	A1
DRAWING No.	REV.
220372-1050	A




RESOURCE CONSENT

			PREP. BY JM		REV. BY DT		 www.riley.co.nz		CLIENT ADDRESS PROJECT SHEET TITLE	CONTACT ENERGY VENLAW ROAD 794, SLOPEDOWN, SOUTHLAND SOUTHLAND WIND FARM PROPOSED SITE PLAN - SHEET 22 OF 57	CADFILE 220372-1051to1070.dwg				SCALE (A1) 1:1500		ORIG. SHEET SIZE A1		DRAWING No. 220372-1051	REV. A				
A			11.07.25		RESOURCE CONSENT																			
REV	DATE	ISSUE	JM		BY																			

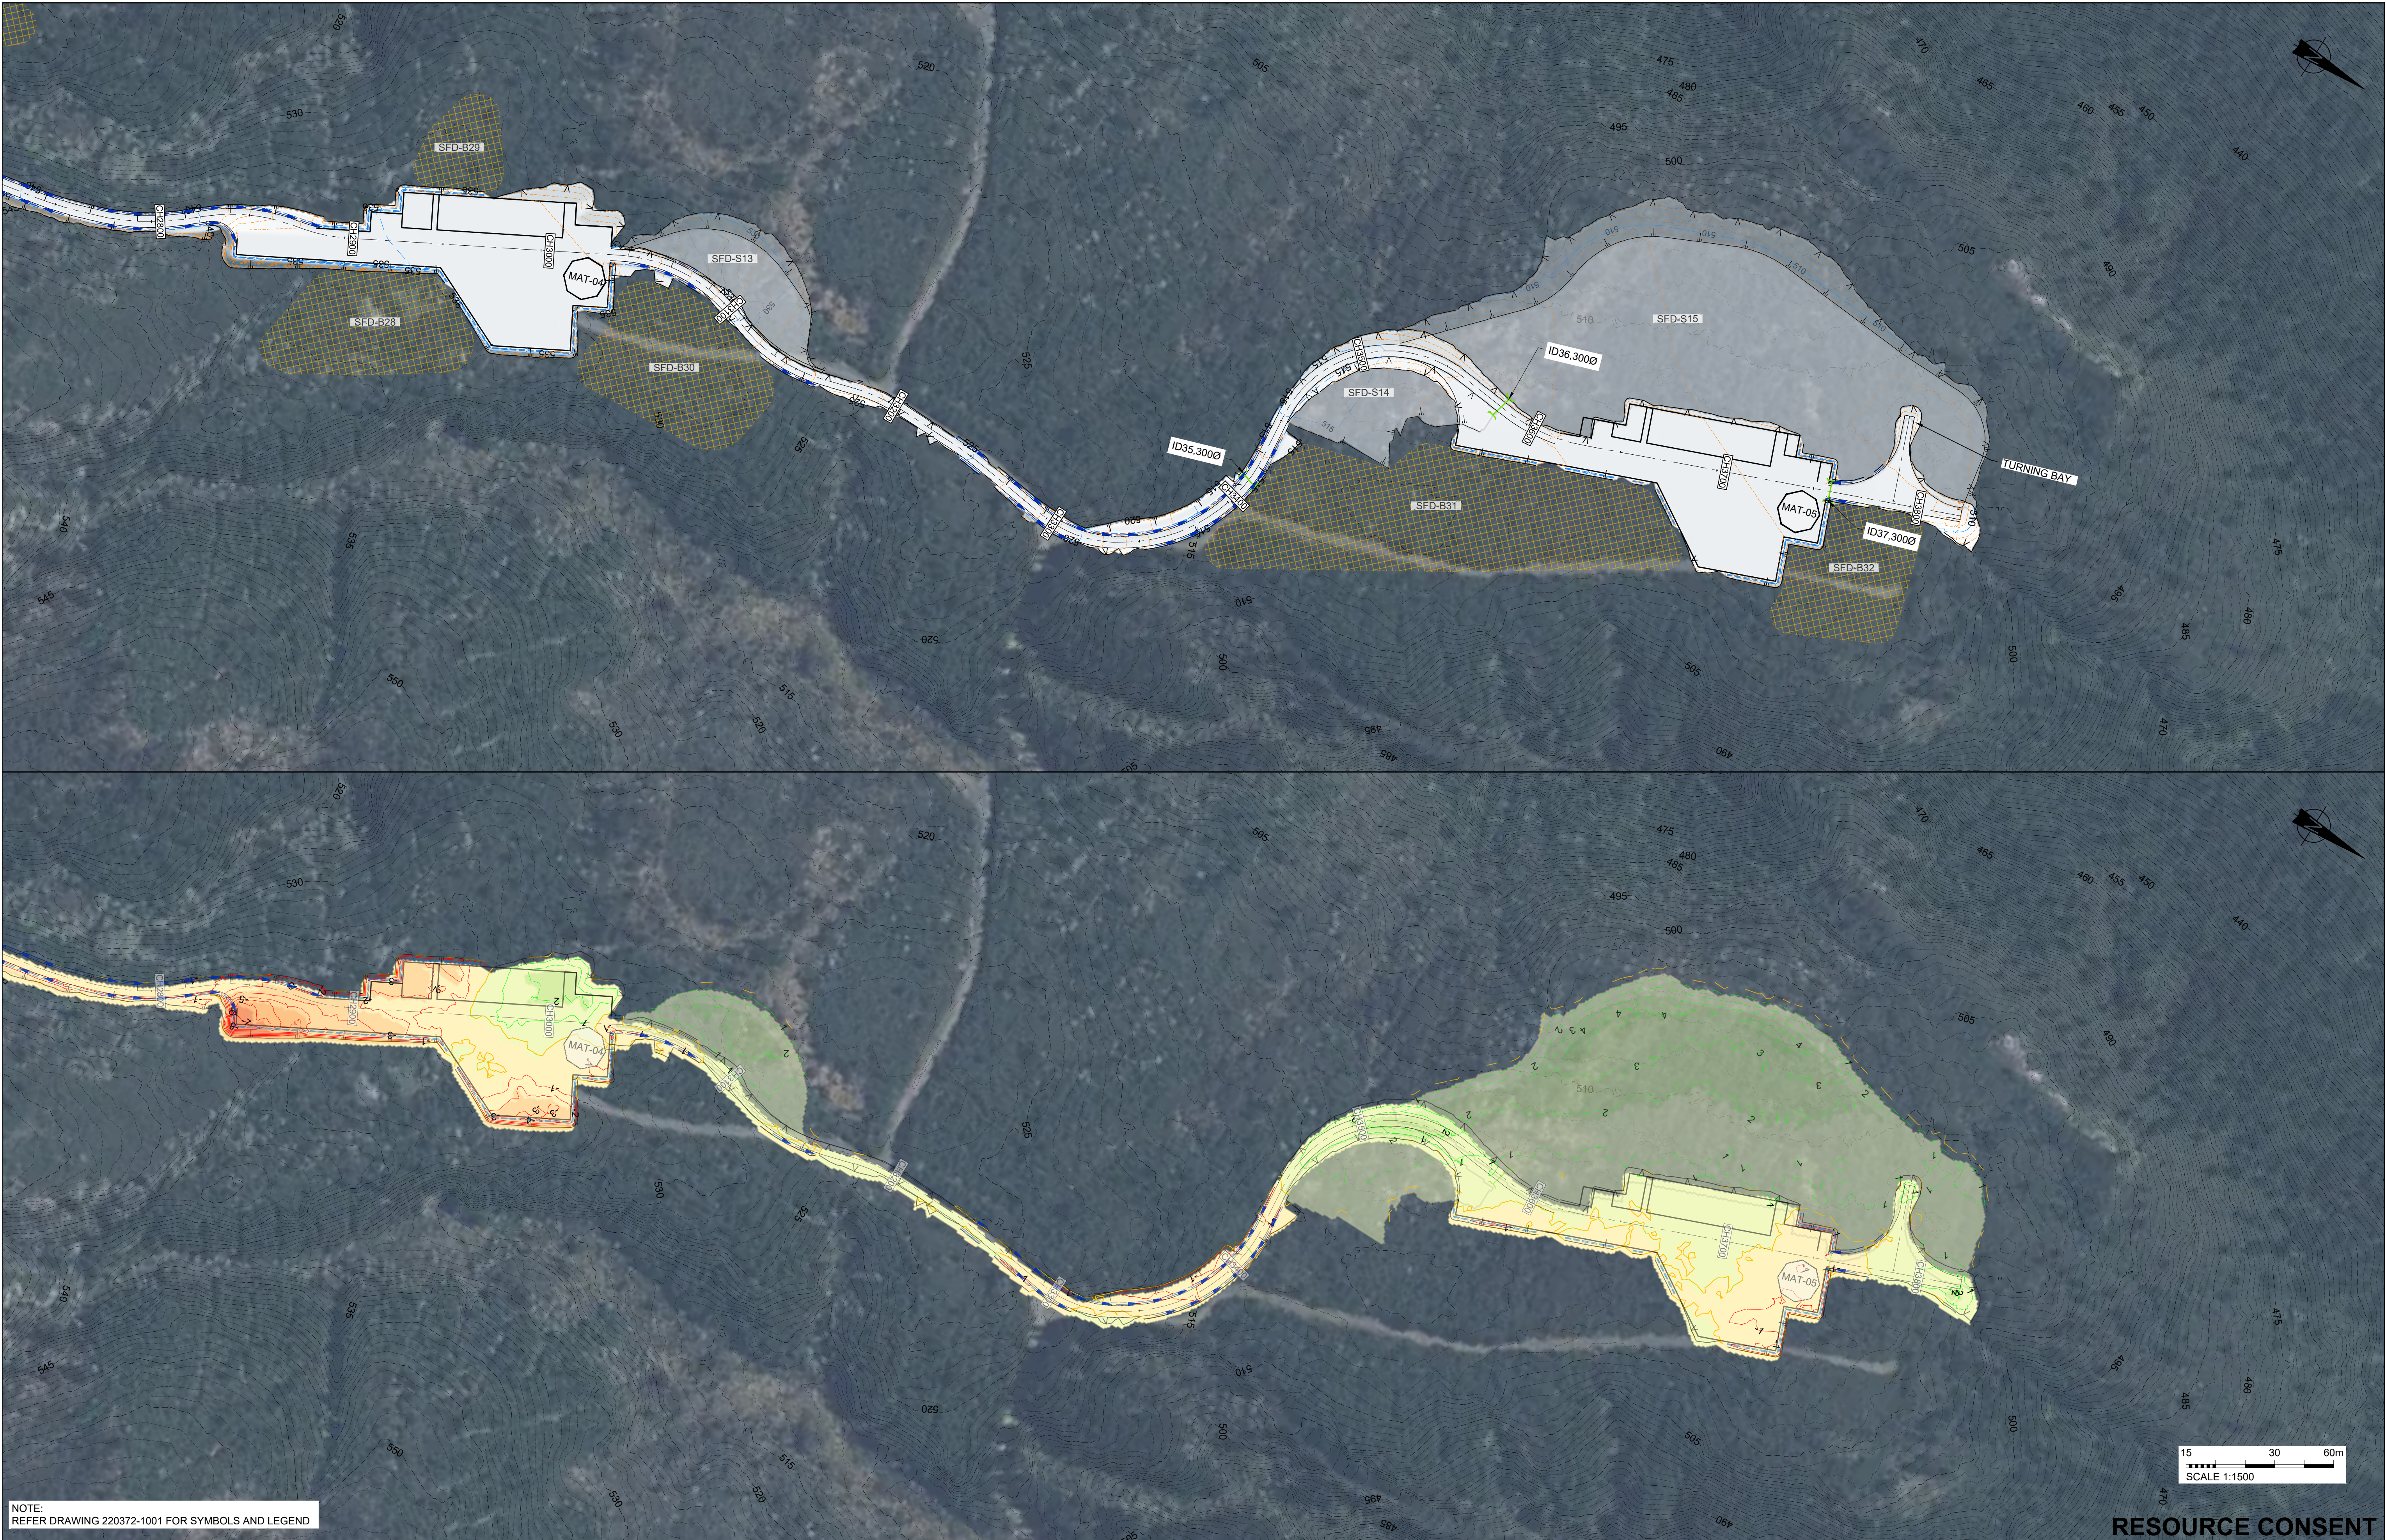

NOTE:
REFER DRAWING 220372-1001 FOR SYMBOLS AND LEGEND

 

RESOURCE CONSENT

A	11.07.25	RESOURCE CONSENT	JM
REV	DATE	ISSUE	BY

PREP. BY	REVD. BY
JM	DT
APPROVED FOR ISSUE	
D TATE	



CLIENT
ADDRESS
PROJECT
SHEET TITLE

CONTACT ENERGY
VENLAW ROAD 794, SLOPEDOWN, SOUTHLAND
SOUTHLAND WIND FARM
PROPOSED SITE PLAN - SHEET 23 OF 57

CADFILE	
220372-1051to1070.dwg	
SCALE (A1)	ORIG. SHEET SIZE
1:1500	A1
DRAWING No.	REV.
220372-1052	A

