






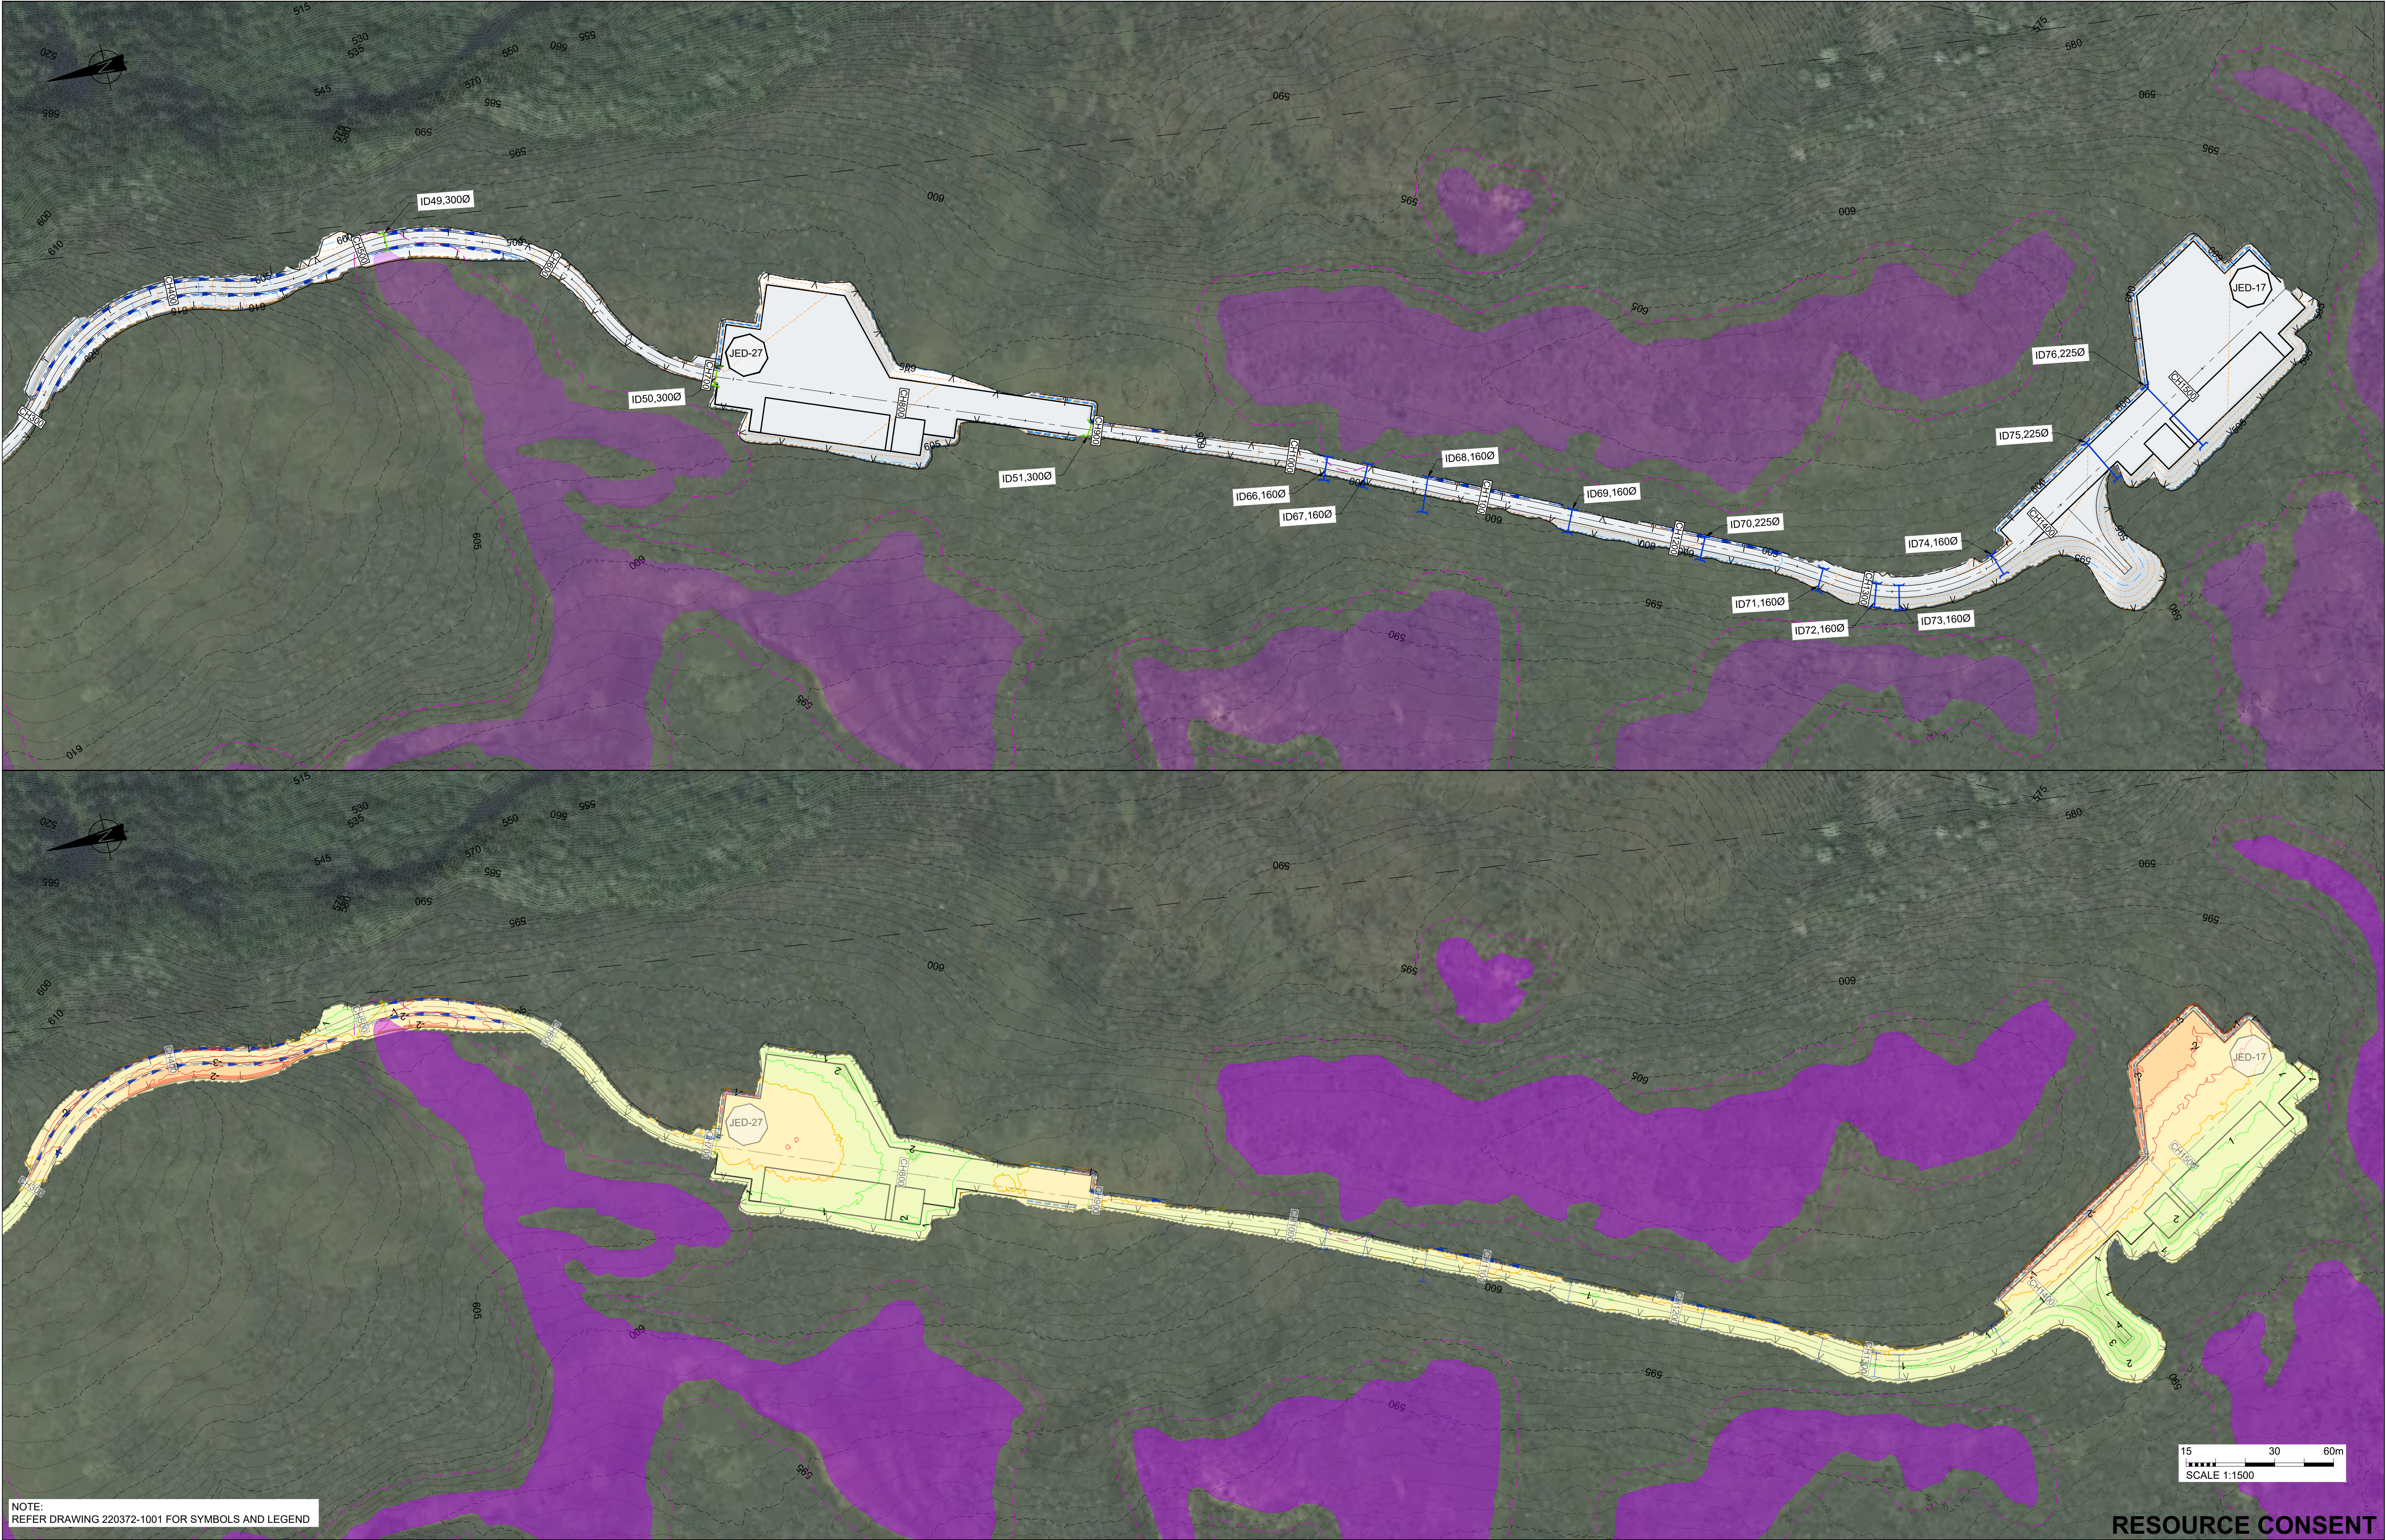

NOTE:  
REFER DRAWING 220372-1001 FOR SYMBOLS AND LEGEND

15 30 60m  
SCALE 1:1500

RESOURCE CONSENT

|     |          |                  |    |  |  |
|-----|----------|------------------|----|--|--|
|     |          |                  |    |  |  |
| A   | 11.07.25 | RESOURCE CONSENT | JM |  |  |
| REV | DATE     | ISSUE            | BY |  |  |

|                    |          |
|--------------------|----------|
| PREP. BY           | REVD. BY |
| JM                 | DT       |
| APPROVED FOR ISSUE |          |
| D TATE             |          |





CLIENT  
ADDRESS  
PROJECT  
SHEET TITLE

**CONTACT ENERGY**  
**VENLAW ROAD 794, SLOPEDOWN, SOUTHLAND**  
**SOUTHLAND WIND FARM**  
**PROPOSED SITE PLAN - SHEET 31 OF 57**

|                       |                  |
|-----------------------|------------------|
| CADFILE               |                  |
| 220372-1051to1070.dwg |                  |
| SCALE (A1)            | ORIG. SHEET SIZE |
| 1:1500                | A1               |
| DRAWING No.           | REV.             |
| 220372-1060           | A                |



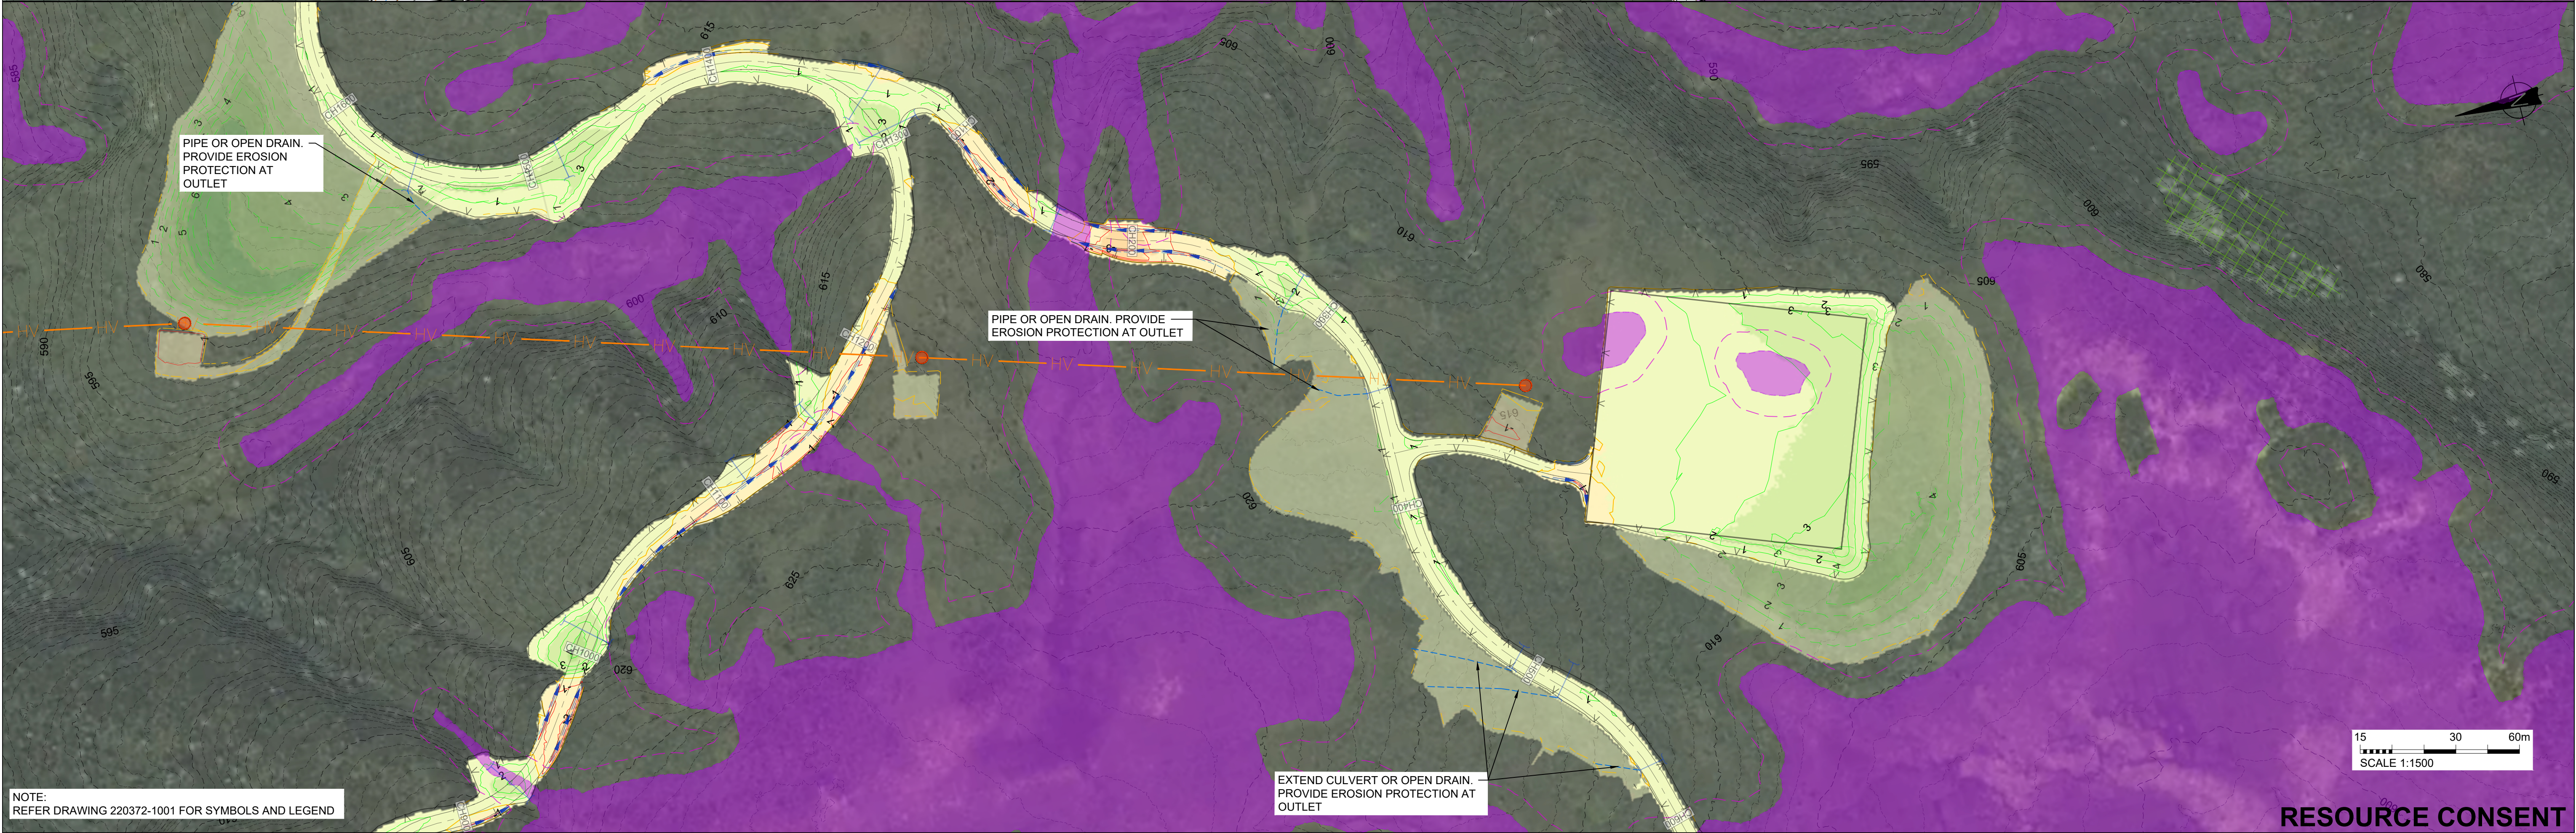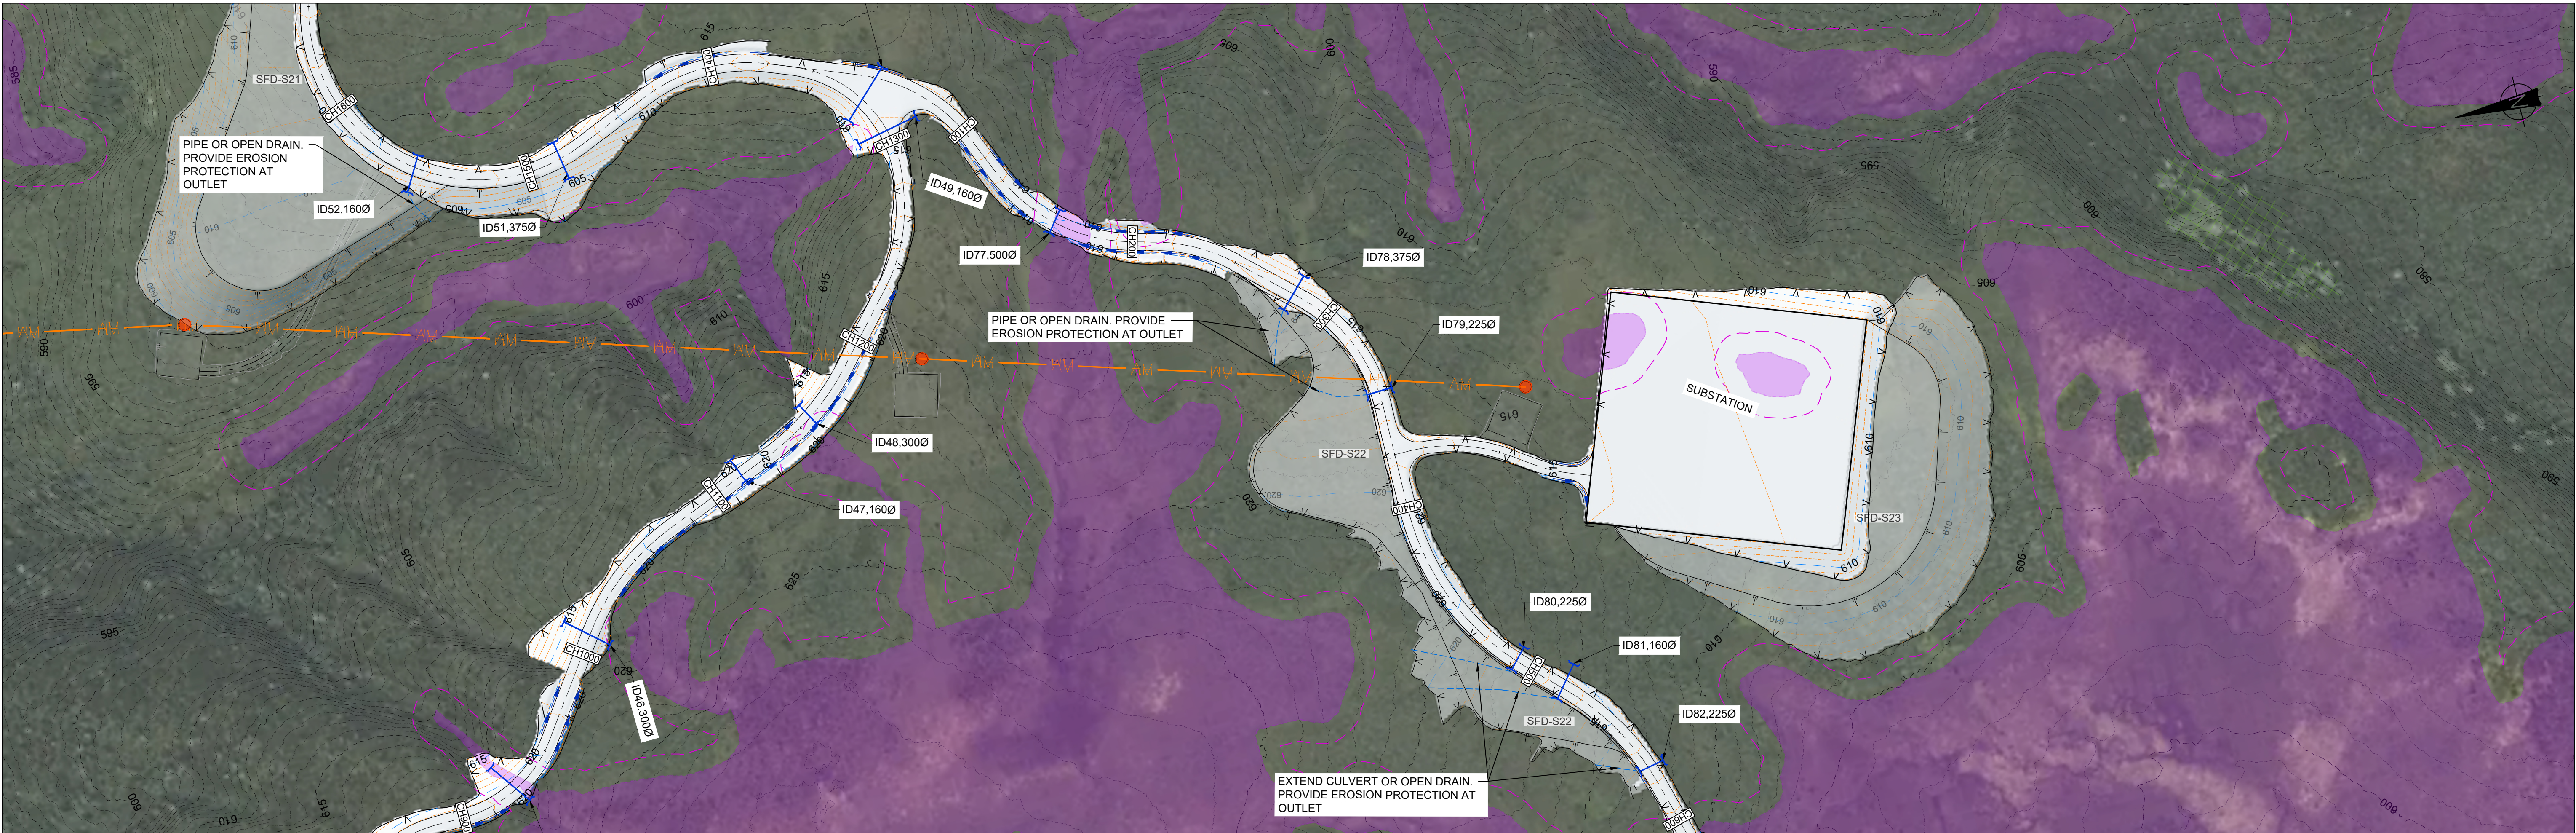

NOTE:  
REFER DRAWING 220372-1001 FOR SYMBOLS AND LEGEND

15 30 60m  
SCALE 1:1500

RESOURCE CONSENT

|     |          |                  |    |    |  |
|-----|----------|------------------|----|----|--|
|     |          |                  |    |    |  |
| A   | 11.07.25 | RESOURCE CONSENT | JM | BY |  |
| REV | DATE     | ISSUE            |    |    |  |

|                    |          |
|--------------------|----------|
| PREP. BY           | REVD. BY |
| JM                 | DT       |
| APPROVED FOR ISSUE |          |
| D TATE             |          |




CLIENT  
ADDRESS  
PROJECT  
SHEET TITLE

CONTACT ENERGY  
VENLAW ROAD 794, SLOPEDOWN, SOUTHLAND  
SOUTHLAND WIND FARM  
PROPOSED SITE PLAN - SHEET 32 OF 57

|                       |                  |
|-----------------------|------------------|
| CADFILE               |                  |
| 220372-1051to1070.dwg |                  |
| SCALE (A1)            | ORIG. SHEET SIZE |
| 1:1500                | A1               |
| DRAWING No.           | REV.             |
| 220372-1061           | A                |



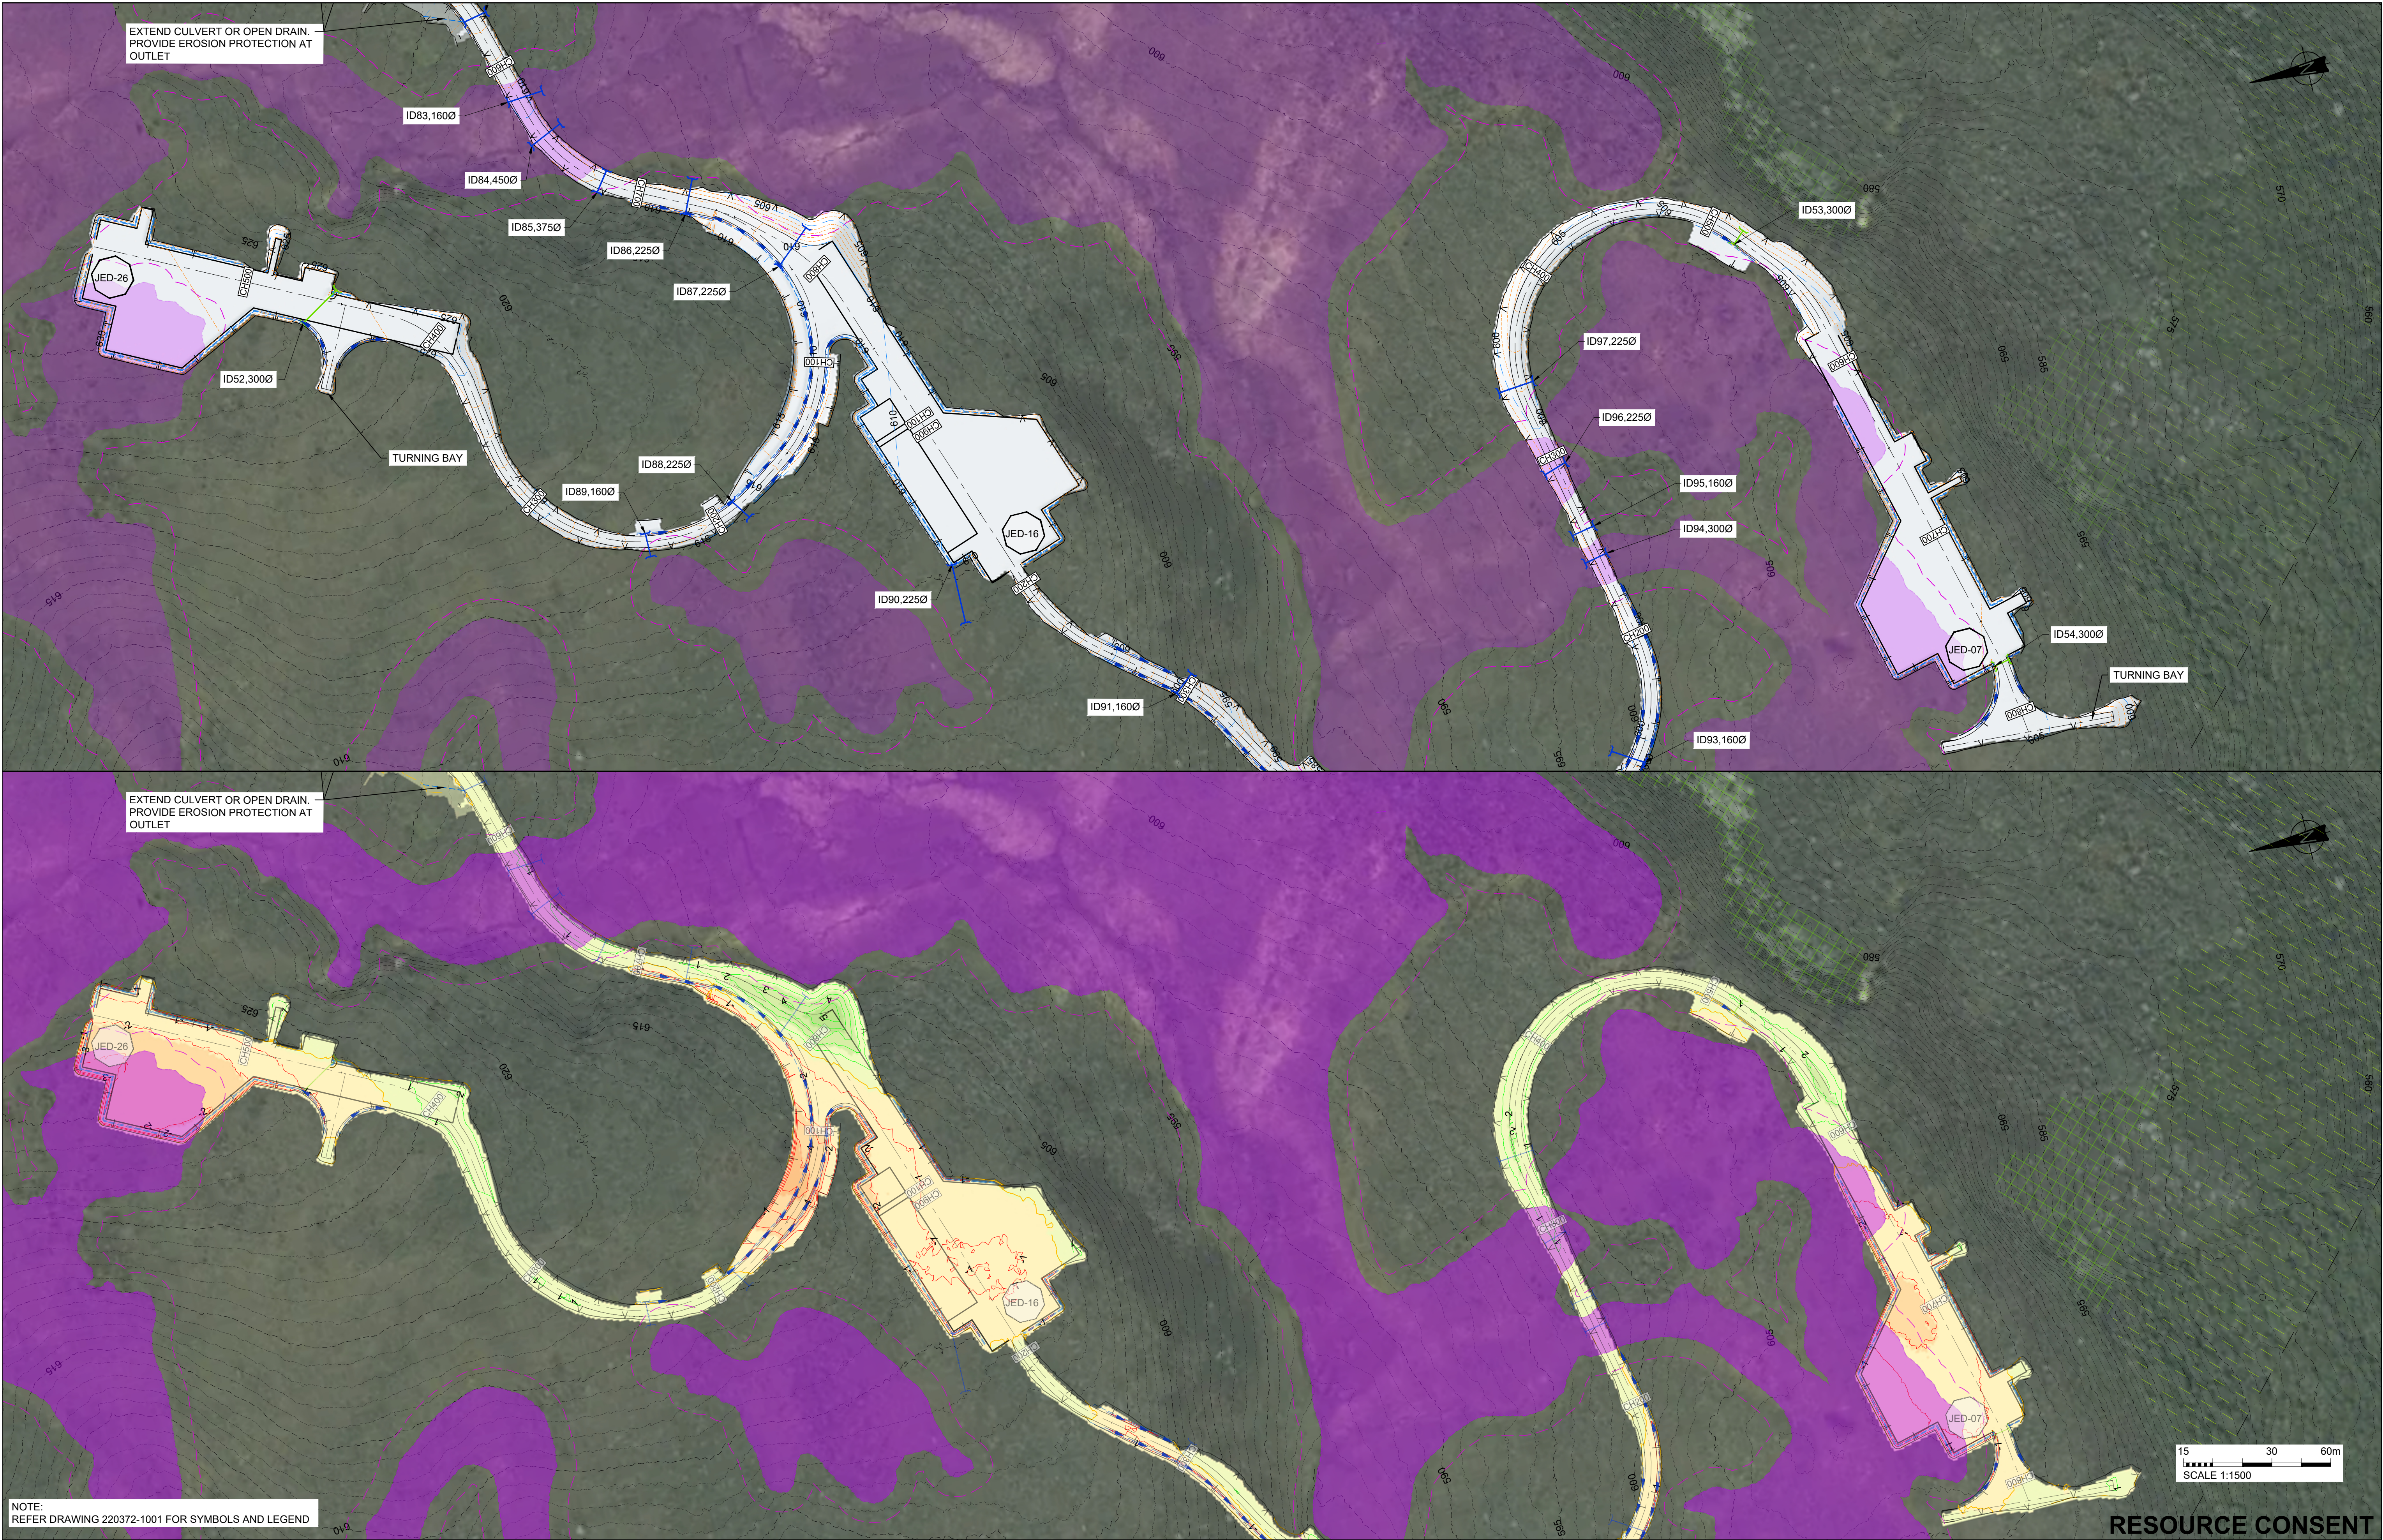

NOTE:  
REFER DRAWING 220372-1001 FOR SYMBOLS AND LEGEND

RESOURCE CONSENT

|     |          |                  |  |    |  |
|-----|----------|------------------|--|----|--|
|     |          |                  |  |    |  |
| A   | 11.07.25 | RESOURCE CONSENT |  | JM |  |
| REV | DATE     | ISSUE            |  | BY |  |

|                    |          |
|--------------------|----------|
| PREP. BY           | REVD. BY |
| JM                 | DT       |
| APPROVED FOR ISSUE |          |
| D TATE             |          |



CLIENT  
ADDRESS  
PROJECT  
SHEET TITLE

**CONTACT ENERGY**  
**VENLAW ROAD 794, SLOPEDOWN, SOUTHLAND**  
**SOUTHLAND WIND FARM**  
**PROPOSED SITE PLAN - SHEET 33 OF 57**

|                       |                  |
|-----------------------|------------------|
| CADFILE               |                  |
| 220372-1051to1070.dwg |                  |
| SCALE (A1)            | ORIG. SHEET SIZE |
| 1:1500                | A1               |
| DRAWING No.           | REV.             |
| 220372-1062           | A                |