



NOTE:
REFER DRAWING 220372-1001 FOR SYMBOLS AND LEGEND

15 30 60m
SCALE 1:1500

RESOURCE CONSENT

A	11.07.25	RESOURCE CONSENT	JM
REV	DATE	ISSUE	BY

PREP. BY	REVD. BY
JM	DT
APPROVED FOR ISSUE	
D TATE	



CLIENT
ADDRESS
PROJECT
SHEET TITLE

CONTACT ENERGY
VENLAW ROAD 794, SLOPEDOWN, SOUTHLAND
SOUTHLAND WIND FARM
PROPOSED SITE PLAN - SHEET 34 OF 57

CADFILE	
220372-1051to1070.dwg	
SCALE (A1)	ORIG. SHEET SIZE
1:1500	A1
DRAWING No.	REV.
220372-1063	A



NOTE:
REFER DRAWING 220372-1001 FOR SYMBOLS AND LEGEND

15 30 60m
SCALE 1:1500

RESOURCE CONSENT

A	11.07.25	RESOURCE CONSENT	JM		
REV	DATE	ISSUE	BY		


PREP. BY	REVD. BY
JM	DT
APPROVED FOR ISSUE	
D TATE	



CLIENT
ADDRESS
PROJECT
SHEET TITLE

CONTACT ENERGY
VENLAW ROAD 794, SLOPEDOWN, SOUTHLAND
SOUTHLAND WIND FARM
PROPOSED SITE PLAN - SHEET 35 OF 57

CADFILE	
220372-1051to1070.dwg	
SCALE (A1)	ORIG. SHEET SIZE
1:1500	A1
DRAWING No.	REV.
220372-1064	A

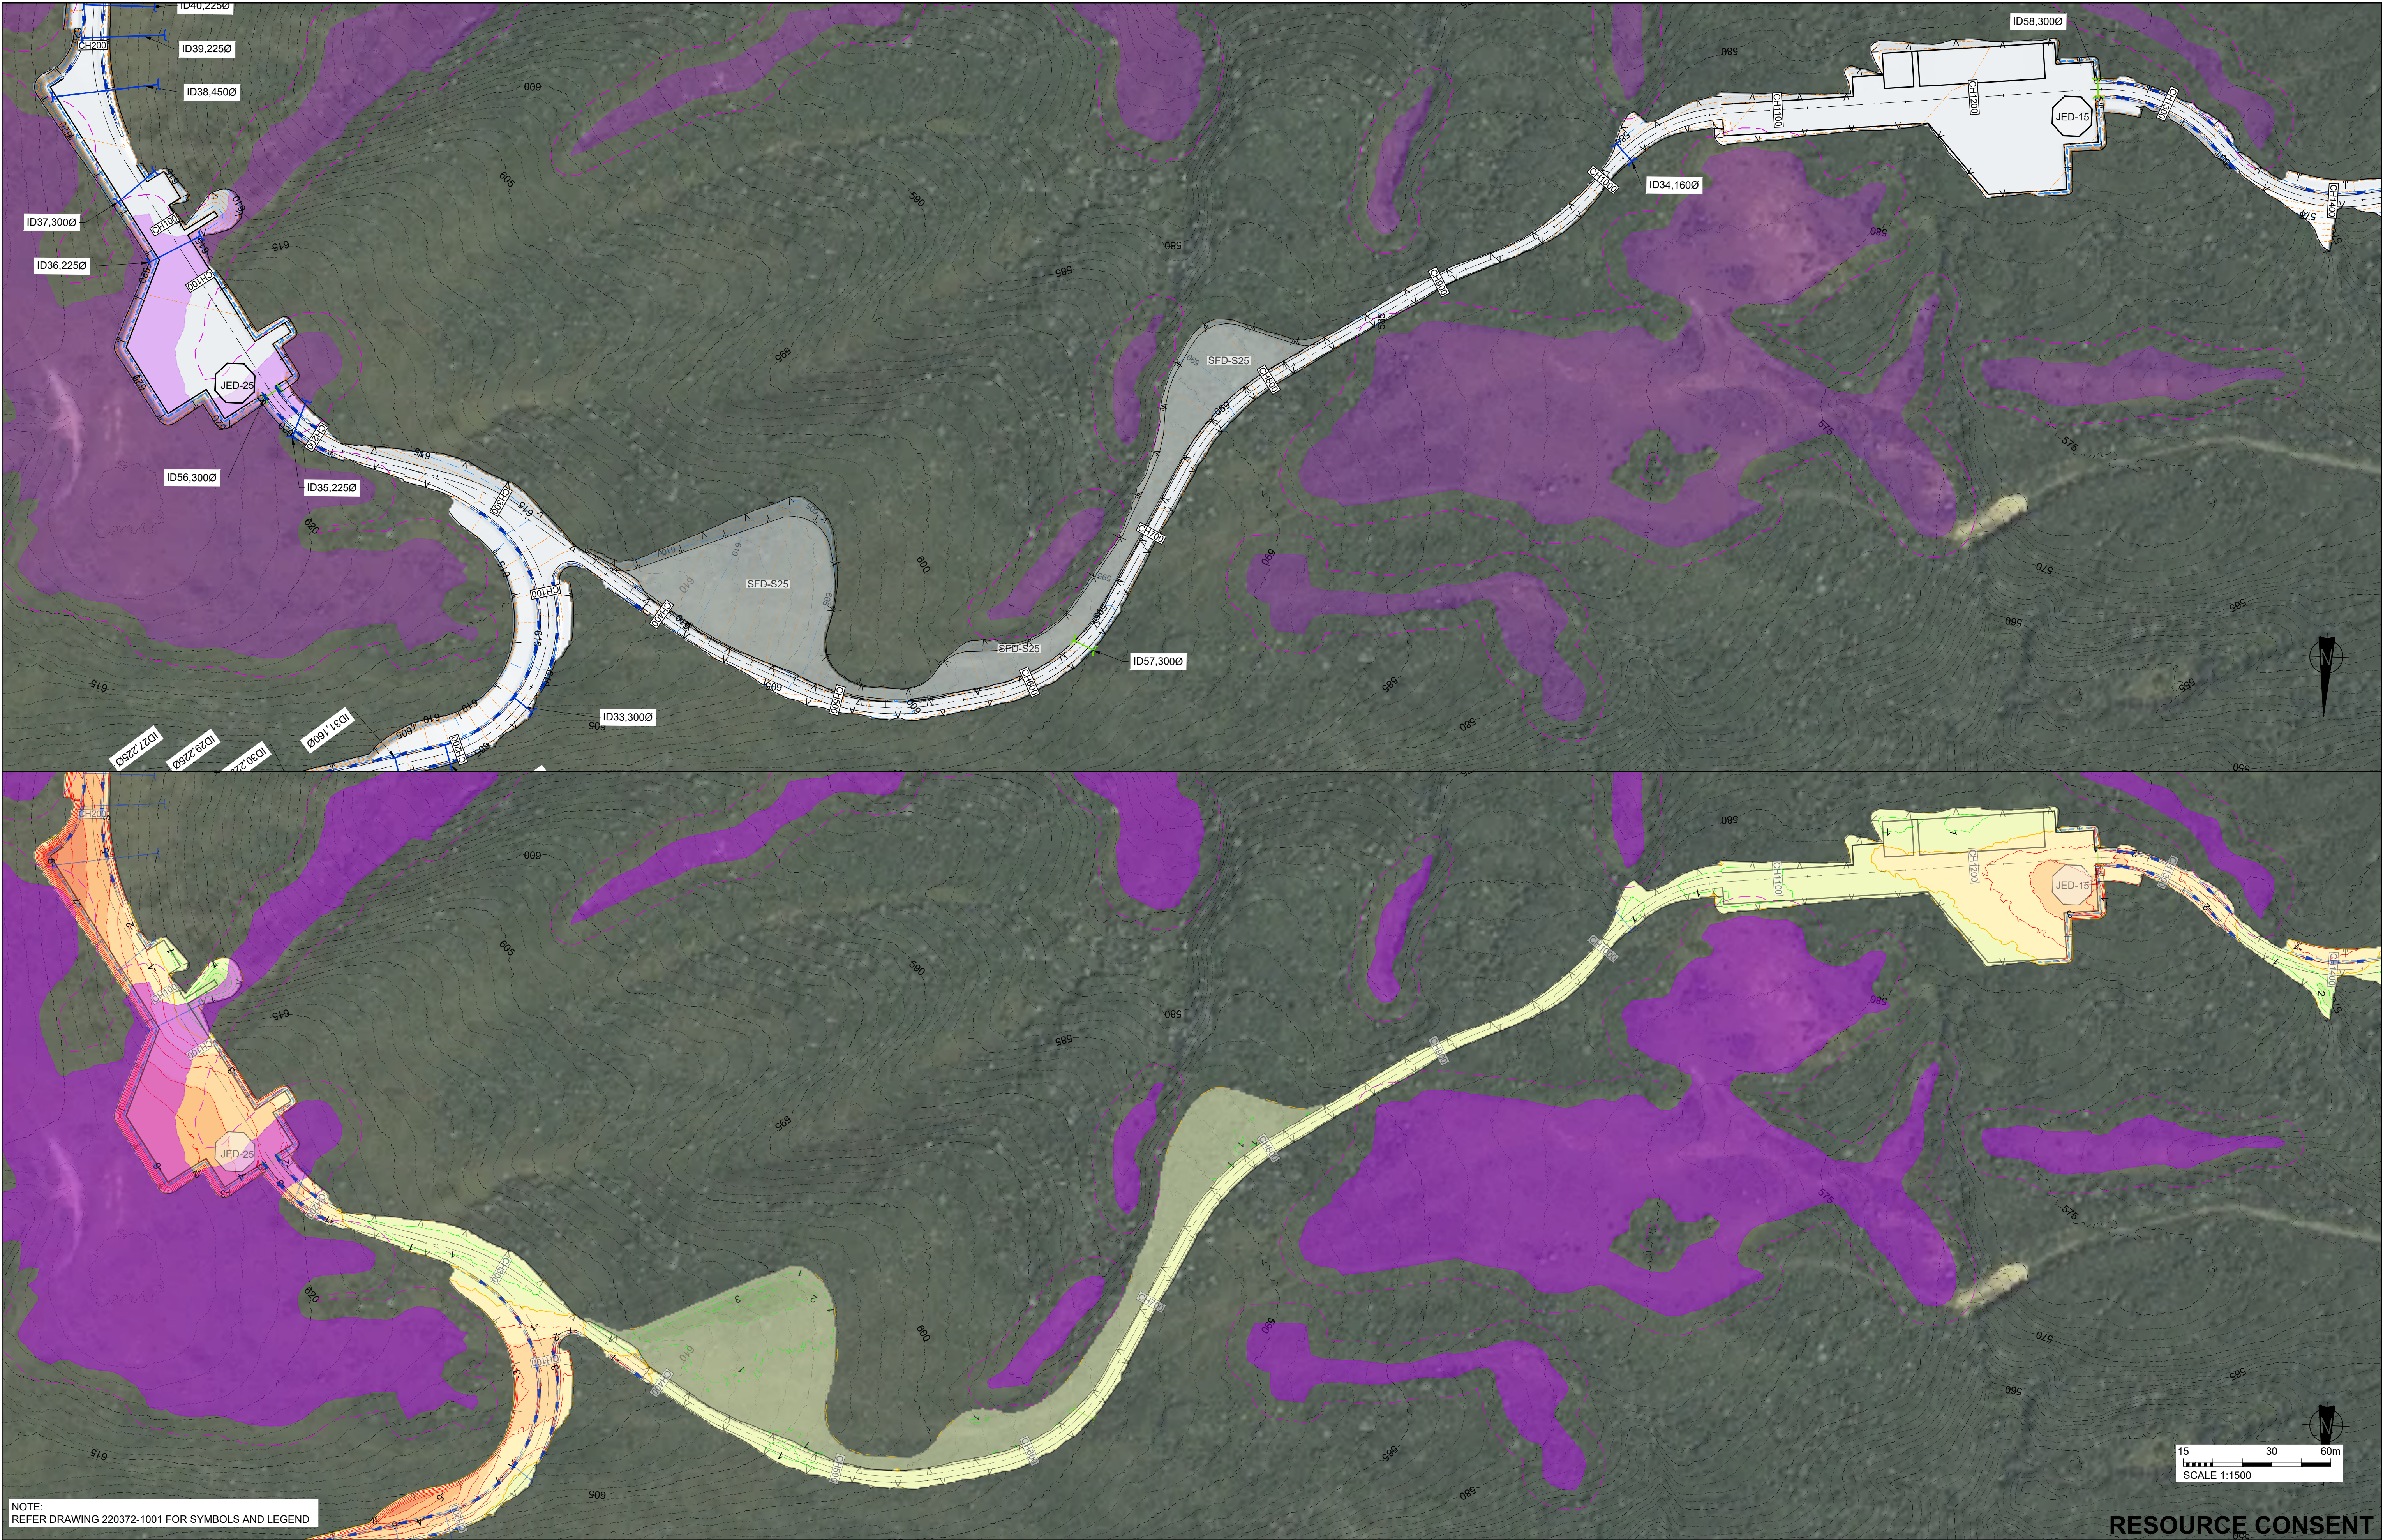

RESOURCE CONSENT

				PREP. BY JM		REV. BY DT		 www.riley.co.nz		CLIENT ADDRESS PROJECT SHEET TITLE	CONTACT ENERGY VENLAW ROAD 794, SLOPEDOWN, SOUTHLAND SOUTHLAND WIND FARM PROPOSED SITE PLAN - SHEET 36 OF 57				CADFILE 220372-1051to1070.dwg		ORIG. SHEET SIZE A1				
A 11.07.25				APPROVED FOR ISSUE							SCALE (A1) 1:1500				DRAWING No.		REV.				
REV	DATE	ISSUE		JM	BY	D TATE					220372-1065						A				



NOTE:
REFER DRAWING 220372-1001 FOR SYMBOLS AND LEGEND

RESOURCE CONSENT

A	11.07.25	RESOURCE CONSENT	JM
REV	DATE	ISSUE	BY

PREP. BY	REVD. BY
JM	DT
APPROVED FOR ISSUE	
D TATE	



CLIENT
ADDRESS
PROJECT
SHEET TITLE

CONTACT ENERGY
VENLAW ROAD 794, SLOPEDOWN, SOUTHLAND
SOUTHLAND WIND FARM
PROPOSED SITE PLAN - SHEET 37 OF 57

CADFILE	
220372-1051to1070.dwg	
SCALE (A1)	ORIG. SHEET SIZE
1:1500	A1
DRAWING No.	REV.
220372-1066	A



RESOURCE CONSENT

				PREP. BY JM		REVD. BY DT		 www.riley.co.nz				CLIENT ADDRESS PROJECT SHEET TITLE		CONTACT ENERGY VENLAW ROAD 794, SLOPEDOWN, SOUTHLAND SOUTHLAND WIND FARM PROPOSED SITE PLAN - SHEET 38 OF 57				CADFILE 220372-1051to1070.dwg			
				APPROVED FOR ISSUE														SCALE (A1) 1:1500		ORIG. SHEET SIZE A1	
A		11.07.25		RESOURCE CONSENT				JM								DRAWING No. 220372-1067		REV. A			
REV		DATE		ISSUE		BY															