

Delmore

VINEWAY LIMITED | TERRA STUDIO

STAGE 2 PLANS



DRAWING REGISTER

STAGE 2 PLANS


STAGE 2 PLANS INDEX								
LAYOUT ID	LAYOUT NAME	REV ID	LAYOUT ID	LAYOUT NAME	REV ID	LAYOUT ID	LAYOUT NAME	REV ID
A-S2-1-01	STAGE 2 - SITE PLAN 1/2	A	A-S2-1-70	STAGE 2A-2 - GF	A	A-S2-1-139	STAGE 2B-3 - GF	A
A-S2-1-02	STAGE 2 - SITE PLAN 2/2	A	A-S2-1-71	STAGE 2A-2 - FF	A	A-S2-1-140	STAGE 2B-3 - FF	A
A-S2-1-03	STAGE 2 - TYPOLOGY PLAN 1/2	A	A-S2-1-72	STAGE 2A-2 - TYPOLOGY	A	A-S2-1-141	STAGE 2B-3 - TYPOLOGY	A
A-S2-1-04	STAGE 2 - TYPOLOGY PLAN 2/2	A	A-S2-1-73	STAGE 2A-2 - GF	A	A-S2-1-142	STAGE 2B-3 - GF	A
A-S2-1-05	STAGE 2 - PARKING PLAN 1/2	A	A-S2-1-74	STAGE 2A-2 - FF	A	A-S2-1-143	STAGE 2B-3 - FF	A
A-S2-1-06	STAGE 2 - PARKING PLAN 2/2	A	A-S2-1-75	STAGE 2A-2 - TYPOLOGY	A	A-S2-1-144	STAGE 2B-3 - TYPOLOGY	A
A-S2-1-07	STAGE 2 - COVERAGE PLAN 1/2	A	A-S2-1-76	STAGE 2A-2 - GF	A	A-S2-1-145	STAGE 2B-3 - GF	A
A-S2-1-08	STAGE 2 - COVERAGE PLAN 2/2	A	A-S2-1-77	STAGE 2A-2 - FF	A	A-S2-1-146	STAGE 2B-3 - FF	A
A-S2-1-09	STAGE 2A-1 - TYPOLOGY	A	A-S2-1-78	STAGE 2A-2 - TYPOLOGY	A	A-S2-1-147	STAGE 2B-3 - TYPOLOGY	A
A-S2-1-10	STAGE 2A-1 - GF	A	A-S2-1-79	STAGE 2A-2 - GF	A	A-S2-1-148	STAGE 2B-3 - GF	A
A-S2-1-11	STAGE 2A-1 - FF	A	A-S2-1-80	STAGE 2A-2 - FF	A	A-S2-1-149	STAGE 2B-3 - FF	A
A-S2-1-12	STAGE 2A-1 - TYPOLOGY	A	A-S2-1-81	STAGE 2A-2 - TYPOLOGY	A	A-S2-1-150	STAGE 2B-3 - TYPOLOGY	A
A-S2-1-13	STAGE 2A-1 - GF	A	A-S2-1-82	STAGE 2A-2 - GF	A	A-S2-1-151	STAGE 2B-3 - GF	A
A-S2-1-14	STAGE 2A-1 - FF	A	A-S2-1-83	STAGE 2A-2 - FF	A	A-S2-1-152	STAGE 2B-3 - FF	A
A-S2-1-15	STAGE 2A-1 - TYPOLOGY	A	A-S2-1-84	STAGE 2A-2 - TYPOLOGY	A	A-S2-1-153	STAGE 2B-3 - TYPOLOGY	A
A-S2-1-16	STAGE 2A-1 - GF	A	A-S2-1-85	STAGE 2A-2 - GF	A	A-S2-1-154	STAGE 2B-3 - GF	A
A-S2-1-17	STAGE 2A-1 - FF	A	A-S2-1-86	STAGE 2A-2 - FF	A	A-S2-1-155	STAGE 2B-3 - FF	A
A-S2-1-18	STAGE 2A-1 - TYPOLOGY	A	A-S2-1-87	STAGE 2A-2 - TYPOLOGY	A	A-S2-1-156	STAGE 2B-3 - TYPOLOGY	A
A-S2-1-19	STAGE 2A-1 - GF	A	A-S2-1-88	STAGE 2A-2 - GF	A	A-S2-1-157	STAGE 2B-3 - GF	A
A-S2-1-20	STAGE 2A-1 - FF	A	A-S2-1-89	STAGE 2A-2 - FF	A	A-S2-1-158	STAGE 2B-3 - FF	A
A-S2-1-21	STAGE 2A-1 - TYPOLOGY	A	A-S2-1-90	STAGE 2A-2 - TYPOLOGY	A	A-S2-1-159	STAGE 2B-3 - TYPOLOGY	A
A-S2-1-22	STAGE 2A-1 - GF	A	A-S2-1-91	STAGE 2A-2 - GF	A	A-S2-1-160	STAGE 2B-3 - GF	A
A-S2-1-23	STAGE 2A-1 - FF	A	A-S2-1-92	STAGE 2A-2 - FF	A	A-S2-1-161	STAGE 2B-3 - FF	A
A-S2-1-24	STAGE 2A-1 - TYPOLOGY	A	A-S2-1-93	STAGE 2B-1 - TYPOLOGY	A	A-S2-1-162	STAGE 2B-3 - TYPOLOGY	A
A-S2-1-25	STAGE 2A-1 - GF	A	A-S2-1-94	STAGE 2B-1 - GF	A	A-S2-1-163	STAGE 2B-3 - GF	A
A-S2-1-26	STAGE 2A-1 - FF	A	A-S2-1-95	STAGE 2B-1 - FF	A	A-S2-1-164	STAGE 2B-3 - FF	A
A-S2-1-27	STAGE 2A-1 - TYPOLOGY	A	A-S2-1-96	STAGE 2B-1 - TYPOLOGY	A	A-S2-1-165	STAGE 2B-3 - TYPOLOGY	A
A-S2-1-28	STAGE 2A-1 - GF	A	A-S2-1-97	STAGE 2B-1 - GF	A	A-S2-1-166	STAGE 2B-3 - GF	A
A-S2-1-29	STAGE 2A-1 - FF	A	A-S2-1-98	STAGE 2B-1 - FF	A	A-S2-1-167	STAGE 2B-3 - FF	A
A-S2-1-30	STAGE 2A-1 - TYPOLOGY	A	A-S2-1-99	STAGE 2B-1 - TYPOLOGY	A	A-S2-1-168	STAGE 2B-3 - TYPOLOGY	A
A-S2-1-31	STAGE 2A-1 - GF	A	A-S2-1-100	STAGE 2B-1 - GF	A	A-S2-1-169	STAGE 2B-3 - GF	A
A-S2-1-32	STAGE 2A-1 - FF	A	A-S2-1-101	STAGE 2B-1 - FF	A	A-S2-1-170	STAGE 2B-3 - FF	A
A-S2-1-33	STAGE 2A-1 - TYPOLOGY	A	A-S2-1-102	STAGE 2B-2 - TYPOLOGY	A	A-S2-1-171	STAGE 2B-3 - TYPOLOGY	A
A-S2-1-34	STAGE 2A-1 - GF	A	A-S2-1-103	STAGE 2B-2 - GF	A	A-S2-1-172	STAGE 2B-3 - GF	A
A-S2-1-35	STAGE 2A-1 - FF	A	A-S2-1-104	STAGE 2B-2 - FF	A	A-S2-1-173	STAGE 2B-3 - FF	A
A-S2-1-36	STAGE 2A-1 - TYPOLOGY	A	A-S2-1-105	STAGE 2B-1 - TYPOLOGY	A	A-S2-1-174	STAGE 2B-3 - TYPOLOGY	A
A-S2-1-37	STAGE 2A-1 - GF	A	A-S2-1-106	STAGE 2B-2 - GF	A	A-S2-1-175	STAGE 2B-3 - GF	A
A-S2-1-38	STAGE 2A-1 - FF	A	A-S2-1-107	STAGE 2B-2 - FF	A	A-S2-1-176	STAGE 2B-3 - FF	A
A-S2-1-39	STAGE 2A-1 - TYPOLOGY	A	A-S2-1-108	STAGE 2B-1 - TYPOLOGY	A	A-S2-1-177	STAGE 2C - TYPOLOGY	A
A-S2-1-40	STAGE 2A-1 - GF	A	A-S2-1-109	STAGE 2B-2 - GF	A	A-S2-1-178	STAGE 2C - GF	A
A-S2-1-41	STAGE 2A-1 - FF	A	A-S2-1-110	STAGE 2B-2 - FF	A	A-S2-1-179	STAGE 2C - FF	A
A-S2-1-42	STAGE 2A-1 - TYPOLOGY	A	A-S2-1-111	STAGE 2B-3 - TYPOLOGY	A	A-S2-1-180	STAGE 2C - TYPOLOGY	A
A-S2-1-43	STAGE 2A-1 - GF	A	A-S2-1-112	STAGE 2B-3 - GF	A	A-S2-1-181	STAGE 2C - GF	A
A-S2-1-44	STAGE 2A-1 - FF	A	A-S2-1-113	STAGE 2B-3 - FF	A	A-S2-1-182	STAGE 2C - FF	A
A-S2-1-45	STAGE 2A-1 - TYPOLOGY	A	A-S2-1-114	STAGE 2B-3 - TYPOLOGY	A	A-S2-1-183	STAGE 2C - TYPOLOGY	A
A-S2-1-46	STAGE 2A-1 - GF	A	A-S2-1-115	STAGE 2B-3 - GF	A	A-S2-1-184	STAGE 2C - GF	A
A-S2-1-47	STAGE 2A-1 - FF	A	A-S2-1-116	STAGE 2B-3 - FF	A	A-S2-1-185	STAGE 2C - FF	A
A-S2-1-48	STAGE 2A-1 - TYPOLOGY	A	A-S2-1-117	STAGE 2B-3 - TYPOLOGY	A	A-S2-1-186	STAGE 2C - TYPOLOGY	A
A-S2-1-49	STAGE 2A-1 - GF	A	A-S2-1-118	STAGE 2B-3 - GF	A	A-S2-1-187	STAGE 2C - GF	A
A-S2-1-50	STAGE 2A-1 - FF	A	A-S2-1-119	STAGE 2B-3 - FF	A	A-S2-1-188	STAGE 2C - FF	A
A-S2-1-51	STAGE 2A-2 - TYPOLOGY	A	A-S2-1-120	STAGE 2B-3 - TYPOLOGY	A	A-S2-1-189	STAGE 2C - TYPOLOGY	A
A-S2-1-52	STAGE 2A-2 - GF	A	A-S2-1-121	STAGE 2B-3 - GF	A	A-S2-1-190	STAGE 2C - GF	A
A-S2-1-53	STAGE 2A-2 - FF	A	A-S2-1-122	STAGE 2B-3 - FF	A	A-S2-1-191	STAGE 2C - FF	A
A-S2-1-54	STAGE 2A-2 - TYPOLOGY	A	A-S2-1-123	STAGE 2B-3 - TYPOLOGY	A	A-S2-1-192	STAGE 2C - TYPOLOGY	A
A-S2-1-55	STAGE 2A-2 - GF	A	A-S2-1-124	STAGE 2B-3 - GF	A	A-S2-1-193	STAGE 2C - GF	A
A-S2-1-56	STAGE 2A-2 - FF	A	A-S2-1-125	STAGE 2B-3 - FF	A	A-S2-1-194	STAGE 2C - FF	A
A-S2-1-57	STAGE 2A-2 - TYPOLOGY	A	A-S2-1-126	STAGE 2B-3 - TYPOLOGY	A	A-S2-1-195	STAGE 2C - TYPOLOGY	A
A-S2-1-58	STAGE 2A-2 - GF	A	A-S2-1-127	STAGE 2B-3 - GF	A	A-S2-1-196	STAGE 2C - GF	A
A-S2-1-59	STAGE 2A-2 - FF	A	A-S2-1-128	STAGE 2B-3 - FF	A	A-S2-1-197	STAGE 2C - FF	A
A-S2-1-60	STAGE 2A-2 - TYPOLOGY	A	A-S2-1-129	STAGE 2B-3 - TYPOLOGY	A	A-S2-1-198	STAGE 2C - TYPOLOGY	A
A-S2-1-61	STAGE 2A-2 - GF	A	A-S2-1-130	STAGE 2B-3 - GF	A	A-S2-1-199	STAGE 2C - GF	A
A-S2-1-62	STAGE 2A-2 - FF	A	A-S2-1-131	STAGE 2B-3 - FF	A	A-S2-1-200	STAGE 2C - FF	A
A-S2-1-63	STAGE 2A-2 - TYPOLOGY	A	A-S2-1-132	STAGE 2B-3 - TYPOLOGY	A	A-S2-1-201	STAGE 2C - TYPOLOGY	A
A-S2-1-64	STAGE 2A-2 - GF	A	A-S2-1-133	STAGE 2B-3 - GF	A	A-S2-1-202	STAGE 2C - GF	A
A-S2-1-65	STAGE 2A-2 - FF	A	A-S2-1-134	STAGE 2B-3 - FF	A	A-S2-1-203	STAGE 2C - FF	A
A-S2-1-66	STAGE 2A-2 - TYPOLOGY	A	A-S2-1-135	STAGE 2B-3 - TYPOLOGY	A	A-S2-1-204	STAGE 2C - TYPOLOGY	A
A-S2-1-67	STAGE 2A-2 - GF	A	A-S2-1-136	STAGE 2B-3 - GF	A	A-S2-1-205	STAGE 2C - GF	A
A-S2-1-68	STAGE 2A-2 - FF	A	A-S2-1-137	STAGE 2B-3 - FF	A	A-S2-1-206	STAGE 2C - FF	A
A-S2-1-69	STAGE 2A-2 - TYPOLOGY	A	A-S2-1-138	STAGE 2B-3 - TYPOLOGY	A			

Delmore

PROJECT SUMMARY STAGE 2

88, 130, 132 UPPER OREWA ROAD

TOTAL LOTS	749 TOTAL LOTS IN STAGE 2 ADDITIONALLY, THE PROPOSAL SEEKS APPROVAL FOR A 9,400m² UNSERVICED SUPERLOT FOR FUTURE DEVELOPMENT
TYPOLOGIES	15 STANDARD FLOOR PLAN DESIGNS 3G.1 - 3 BED, GARAGE, SINGLE LEVEL - <u>217</u> 4G.1 - 4 BED, GARAGE, SINGLE LEVEL - <u>24</u> 5G.1 - 5 BED, GARAGE, SINGLE LEVEL - <u>0</u> 3.2 - 3 BED, TWO LEVELS - <u>91</u> 3G.2 - 3 BED, GARAGE, TWO LEVELS - <u>0</u> 4G.2 - 4 BED, GARAGE, TWO LEVELS - <u>184</u> 5G.2 - 5 BED, GARAGE, TWO LEVELS - <u>233</u>
SINGLE LEVEL / DOUBLE LEVEL HOMES	241 SINGLE (32%) / 508 DOUBLE (68%) + SUPERLOT
ZERO LOT / STANDALONE BOUNDARY	57 ZERO LOT (8%) / 692 STANDALONE (92%) NO TERRACED TYPOLOGIES ARE PROPOSED IN STAGE 2
TOTAL OVERALL SITE AREA (UPPER OREWA ROAD)	78.4506 HA
PRIVATE LOT AREA	281,677m2
BUILDING COVERAGE	67,780m2 - 24.1% OF THE 'PRIVATE LOT AREA'
IMPERMEABLE COVERAGE	122,004m2 APPROX - 43.3% OF THE 'PRIVATE LOT AREA'
RETAINED WETLANDS / STREAMS / RIPARIAN ACROSS STAGE 1 AND 2	APPROXIMATELY 43.7 HECTARES (40%) OF NATURAL ENVIRONMENT ACROSS THE SITE IS TO BE MAINTAINED, PROTECTED OR ENHANCED
LOTS SERVICED BY JOALS	224 - 30% OF THE LOTS IN STAGE 2

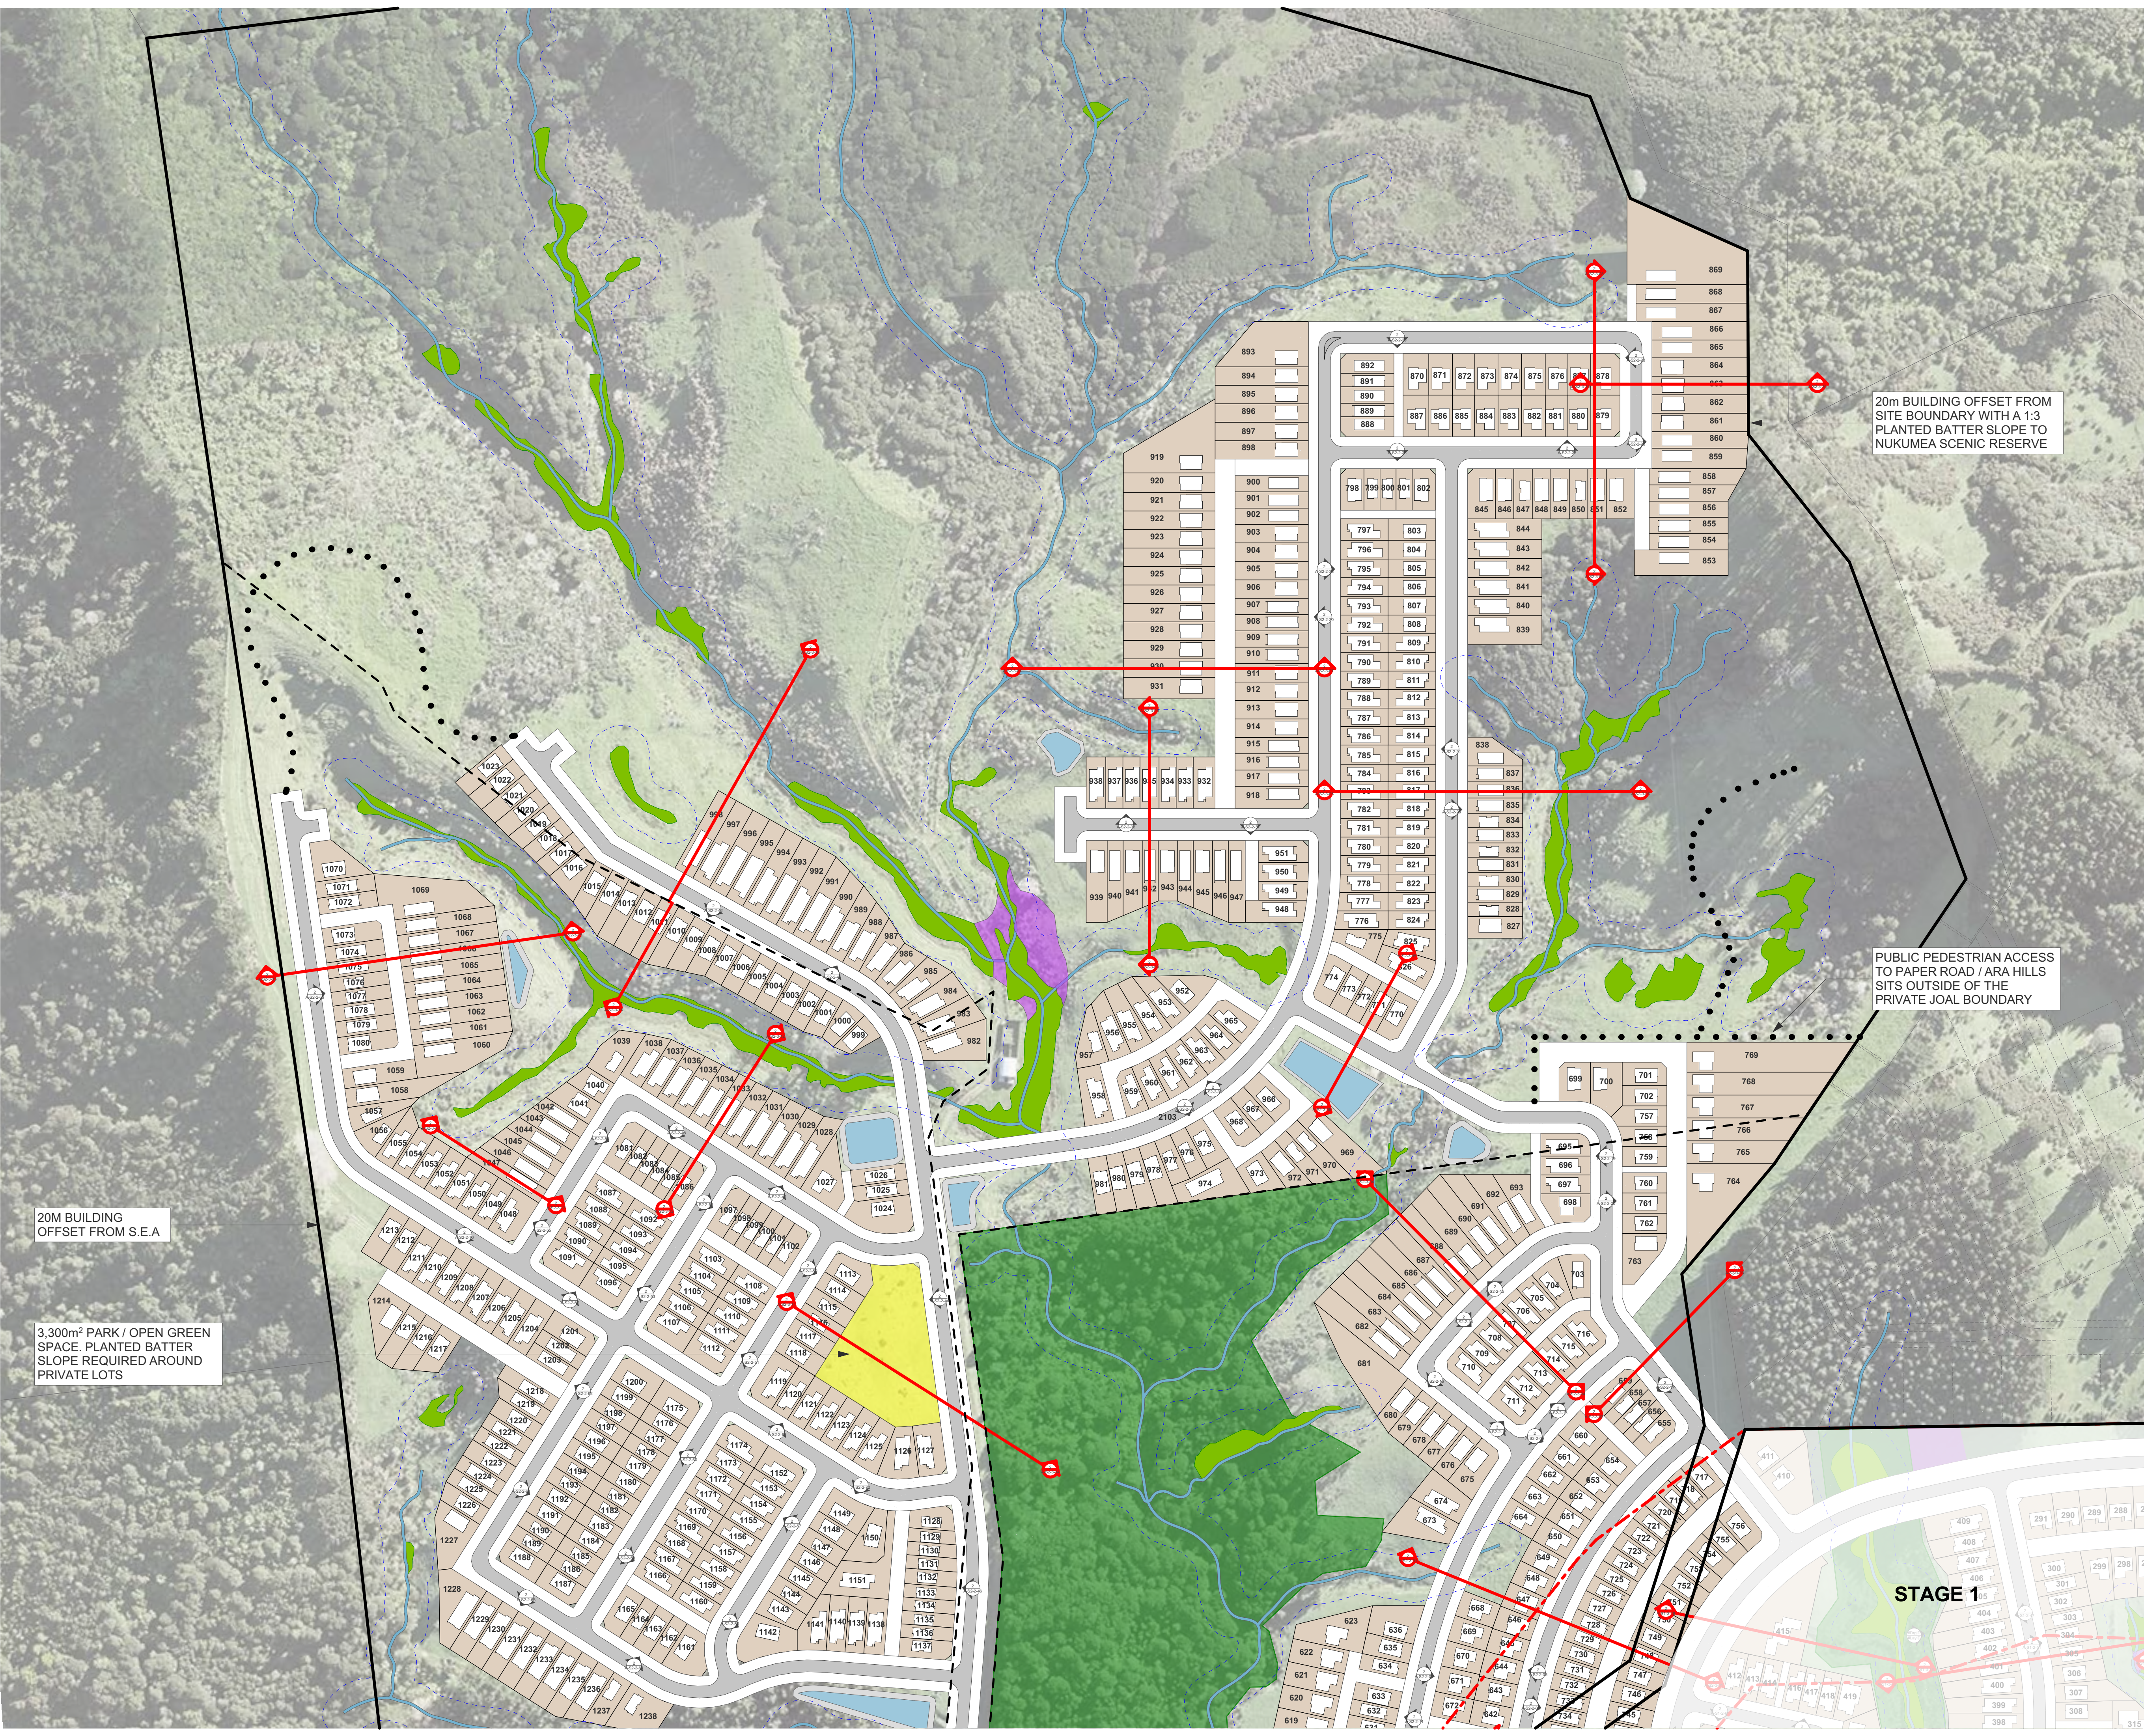

TERRA STUDIO

PROJECT KEY

PUBLIC REALM

LEGAL

WIDER SITE BOUNDARY

INTERNAL EX. SITE BOUNDARY

N.O.R 6 DESIGNATION

SITE

STREAM

WETLAND

STREAM/WETLAND 10m OFFSET

CONSENT NOTICE AREA

SIGNIFICANT ECOLOGICAL AREA

DRAINAGE RESERVE TO VEST

OPEN GREEN SPACE

OFFSET PLANTING
REFER TO OFFSET PLANTING
PLAN FOR FURTHER DETAIL

W.W PUMP STATION

PUBLIC PATH - DESIGN TBC

PRIVATE REALM

PRIVATE LOT
NOTE: ONLY THE 'NET' SITE IS
DISPLAYED AT THIS SCALE. FOR
'GROSS' LOT BOUNDARIES
WHICH EXTEND OVER THE
RIPARIAN MARGIN, REFER
EITHER TO THE CIVIL SCHEME
PLAN OR THE 1:200 SCALE
ARCHITECTURAL DRAWINGS

BUILDING FOOTPRINT

CLIENT

VINEWAY LIMITED

PROJECT NAME

DELMORE - STAGE 1

DRAWING TITLE

STAGE 2 - SITE PLAN
1/2

SCALE


1:1500, 1:18000

REVISION NO.

A

DRAWING NO.

A-S2-1-01


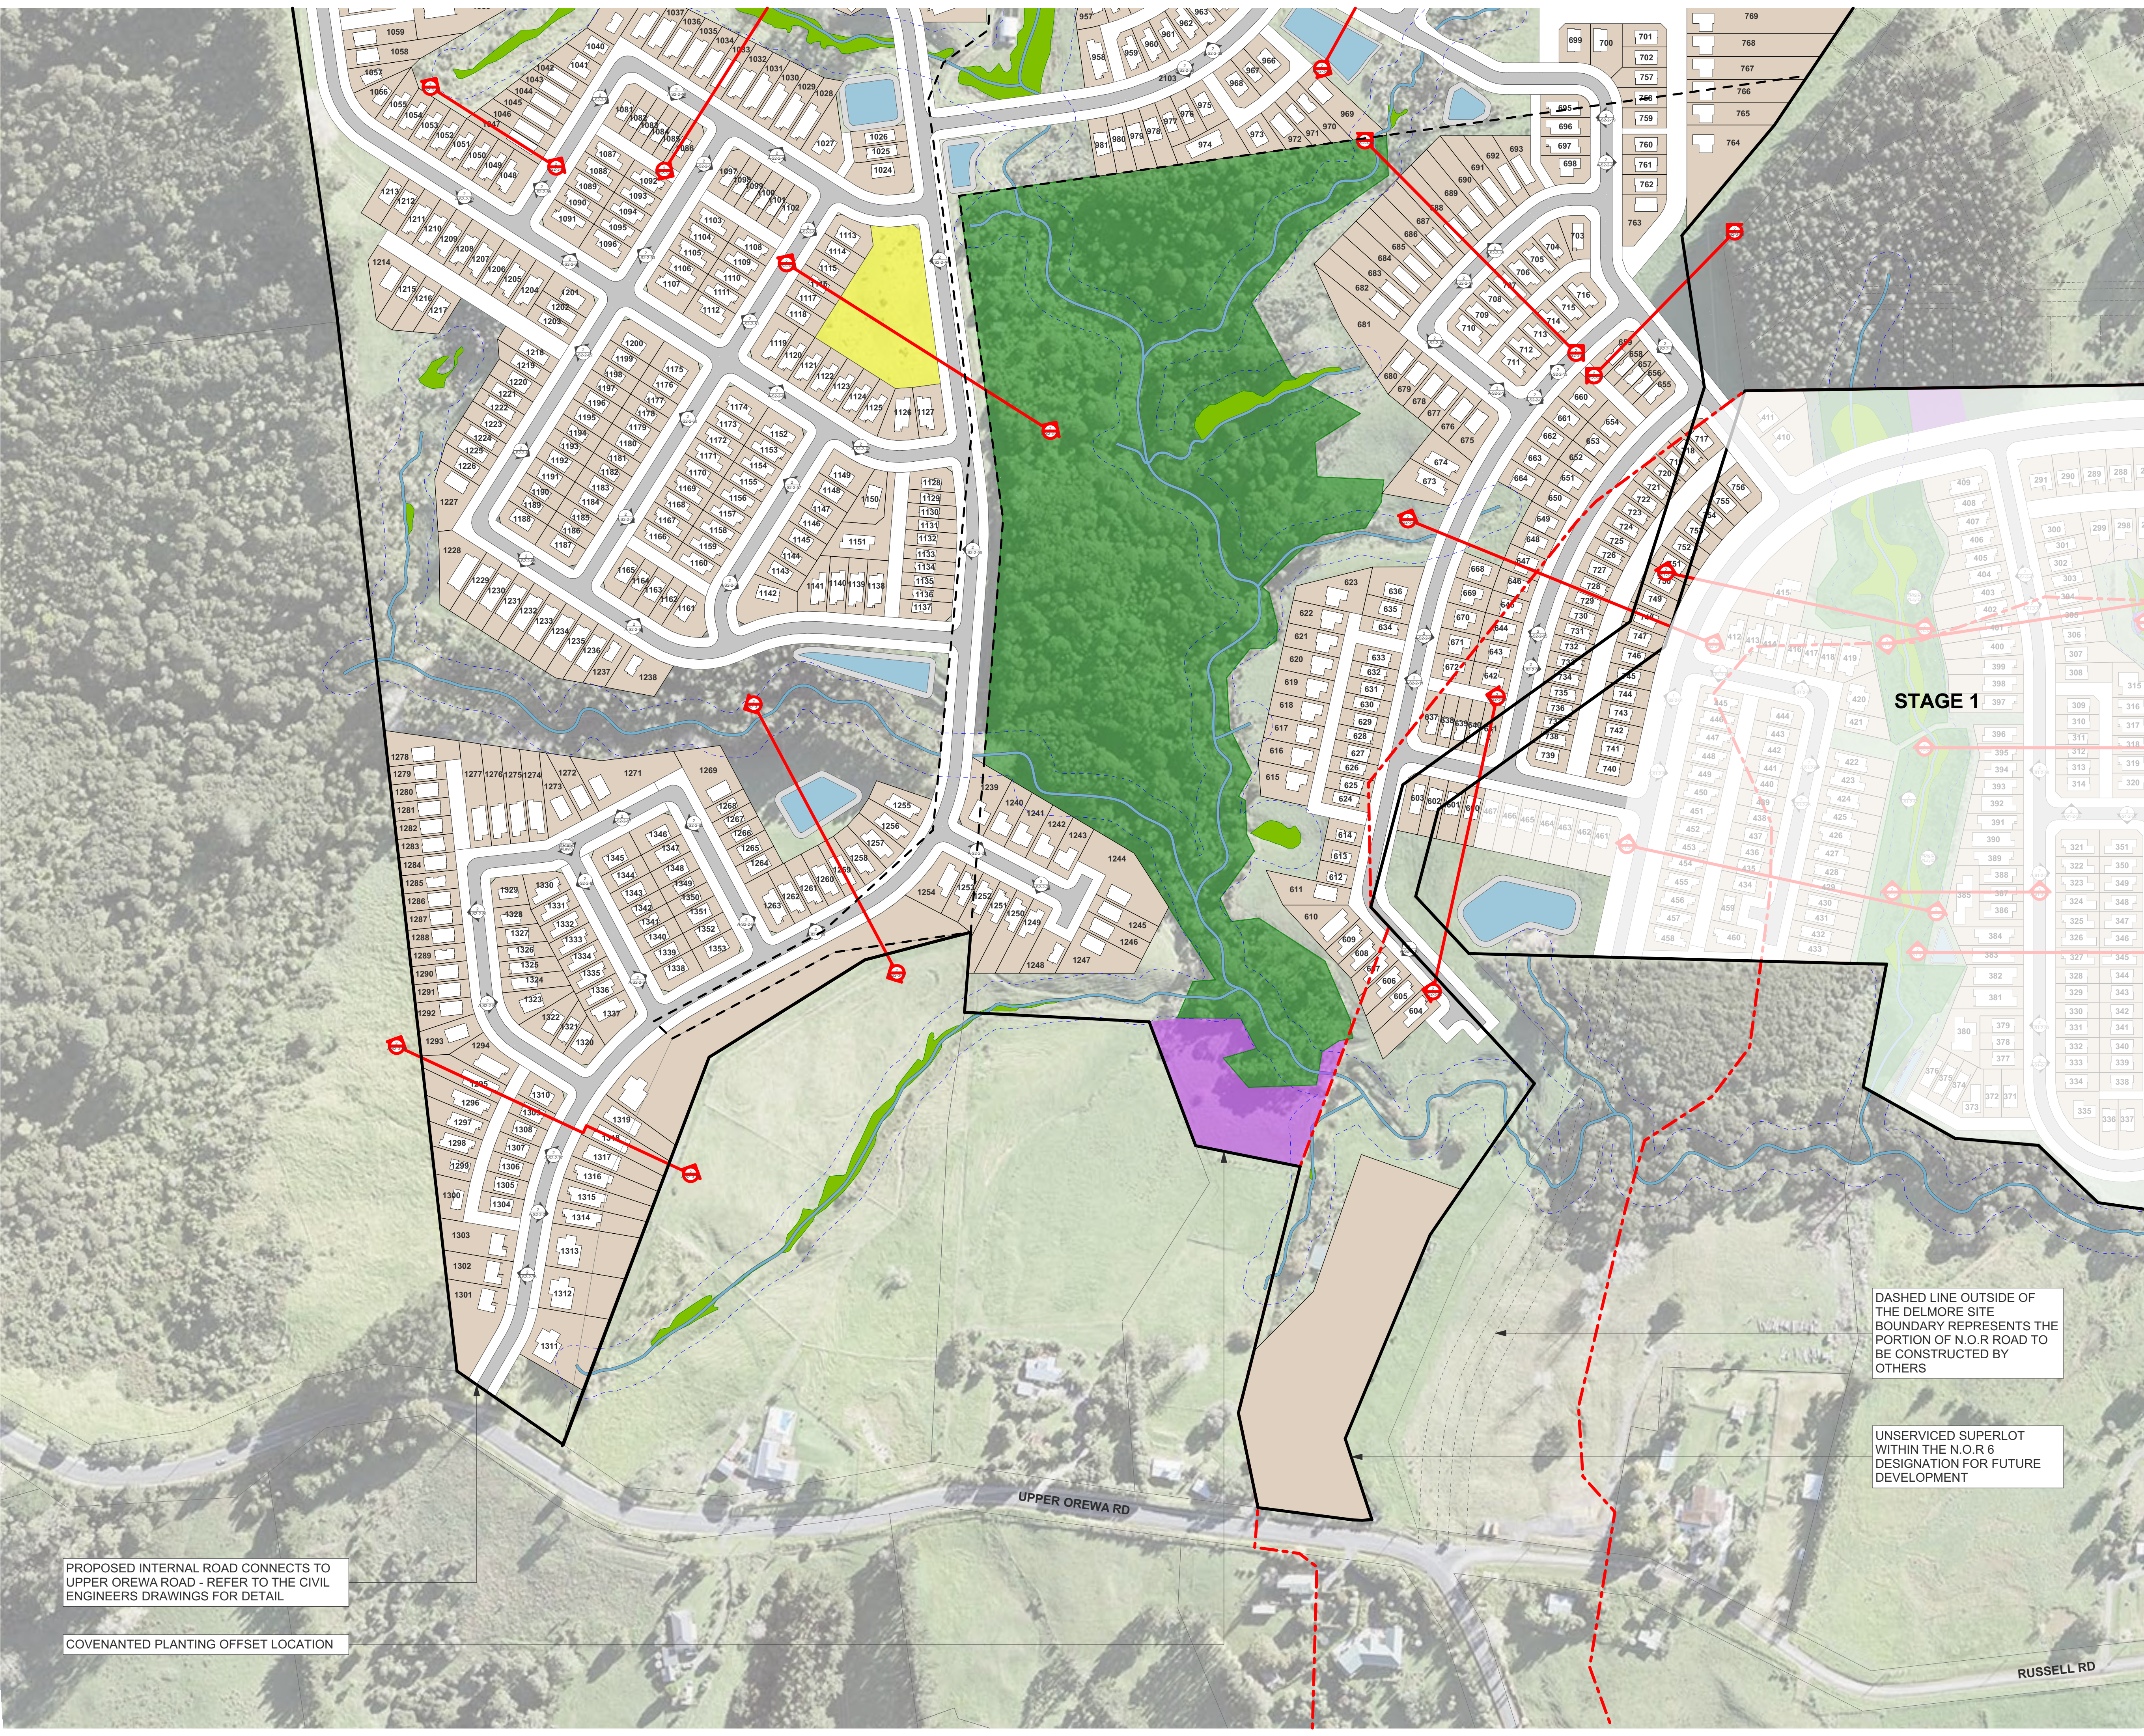


PROPOSED INTERNAL ROAD CONNECTS TO UPPER OREWA ROAD - REFER TO THE CIVIL ENGINEERS DRAWINGS FOR DETAIL

COVENANTED PLANTING OFFSET LOCATION

DASHED LINE OUTSIDE OF THE DELMORE SITE BOUNDARY REPRESENTS THE PORTION OF N.O.R ROAD TO BE CONSTRUCTED BY OTHERS

UNSERVICED SUPERLOT WITHIN THE N.O.R 6 DESIGNATION FOR FUTURE DEVELOPMENT

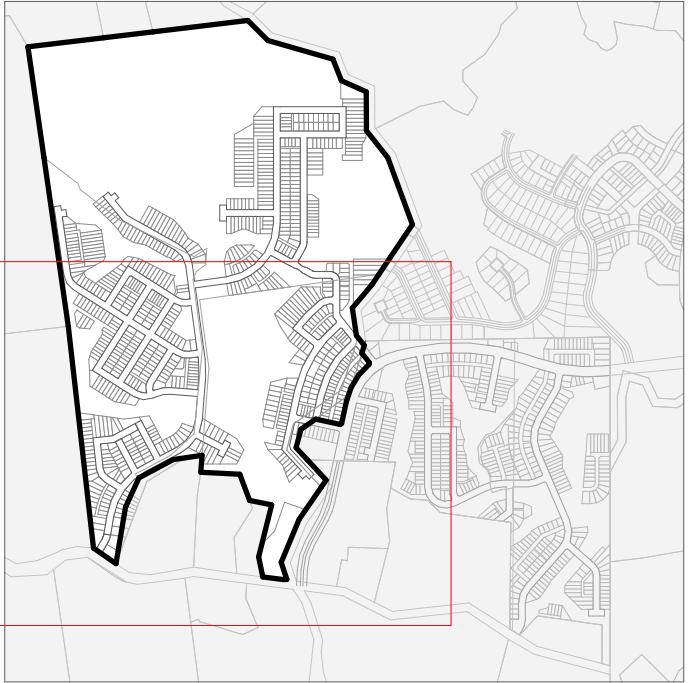 

PROJECT KEY

PUBLIC REALM

LEGAL

- WIDER SITE BOUNDARY
- INTERNAL EX. SITE BOUNDARY
- N.O.R 6 DESIGNATION



SITE

- STREAM
- WETLAND
- STREAM/WETLAND 10m OFFSET
- CONSENT NOTICE AREA
- SIGNIFICANT ECOLOGICAL AREA
- DRAINAGE RESERVE TO VEST
- OPEN GREEN SPACE
- OFFSET PLANTING
REFER TO OFFSET PLANTING PLAN FOR FURTHER DETAIL
- W.W PUMP STATION
- PUBLIC PATH - DESIGN TBC

PRIVATE REALM

- PRIVATE LOT
NOTE: ONLY THE 'NET' SITE IS DISPLAYED AT THIS SCALE. FOR 'GROSS' LOT BOUNDARIES WHICH EXTEND OVER THE RIPARIAN MARGIN, REFER EITHER TO THE CIVIL SCHEME PLAN OR THE 1:200 SCALE ARCHITECTURAL DRAWINGS
- BUILDING FOOTPRINT

CLIENT	VINEWAY LIMITED
PROJECT NAME	DELMORE - STAGE 1
DRAWING TITLE	STAGE 2 - SITE PLAN 2/2
SCALE	1:1500, 1:18000
REVISION NO.	A

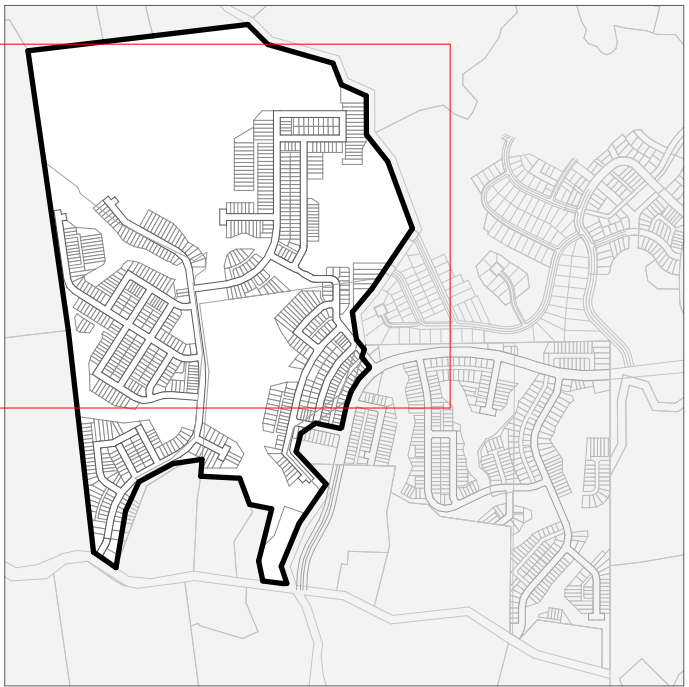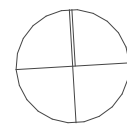

PROJECT KEY

TYPE	LEVELS	BEDS	GARAGE	GFA (aprx)
3 BED - GARAGE - SINGLE LEVEL				
3G.1 - A	1	3	1	98m ²
3G.1 - B	1	3	1	110m ²
3G.1 - C	1	3	1	115m ²
3G.1 - D	1	3	1	121m ²
3G.1 - E	1	3-4	1	135m ²
3G.1 - F	1	3	1	105m ²
3G.1 - G	1	3	1	108m ²
3G.1 - H	1	3	1	119m ²
3G.1 - I	1	3	1	113m ²
4 BED - GARAGE - SINGLE LEVEL				
4G.1 - A	1	4	1	127m ²
4G.1 - B	1	4-5	1	146m ²
4G.1 - C	1	4	2	175m ²
4G.1 - D	1	4	1	159m ²
3 BED - GARAGE - TWO LEVEL				
3.2 - A	2	3	1	101m ²
4 BED - GARAGE - TWO LEVEL				
4G.2 - A	2	4	1	143m ²
4G.2 - B	2	4	1	171m ²
4G.2 - C	2	4	1	157m ²
4G.2 - D	2	4	2	170m ²
4G.2 - E	2	4	1	131m ²
4G.2 - F	2	4	1	165m ²
4G.2 - G	2	4	1	165m ²
5 BED - GARAGE - TWO LEVEL				
5G.2 - A	2	5	1	156m ²
BESPOKE DESIGN				
REFER TO BESPOKE TYPOLOGY PLAN				

CLIENT VINEWAY LIMITED

PROJECT NAME DELMORE - STAGE 1


DRAWING TITLE STAGE 2 - TYPOLOGY PLAN 1/2

SCALE 1:1500, 1:18000

REVISION NO. A

DRAWING NO. A-S2-1-03



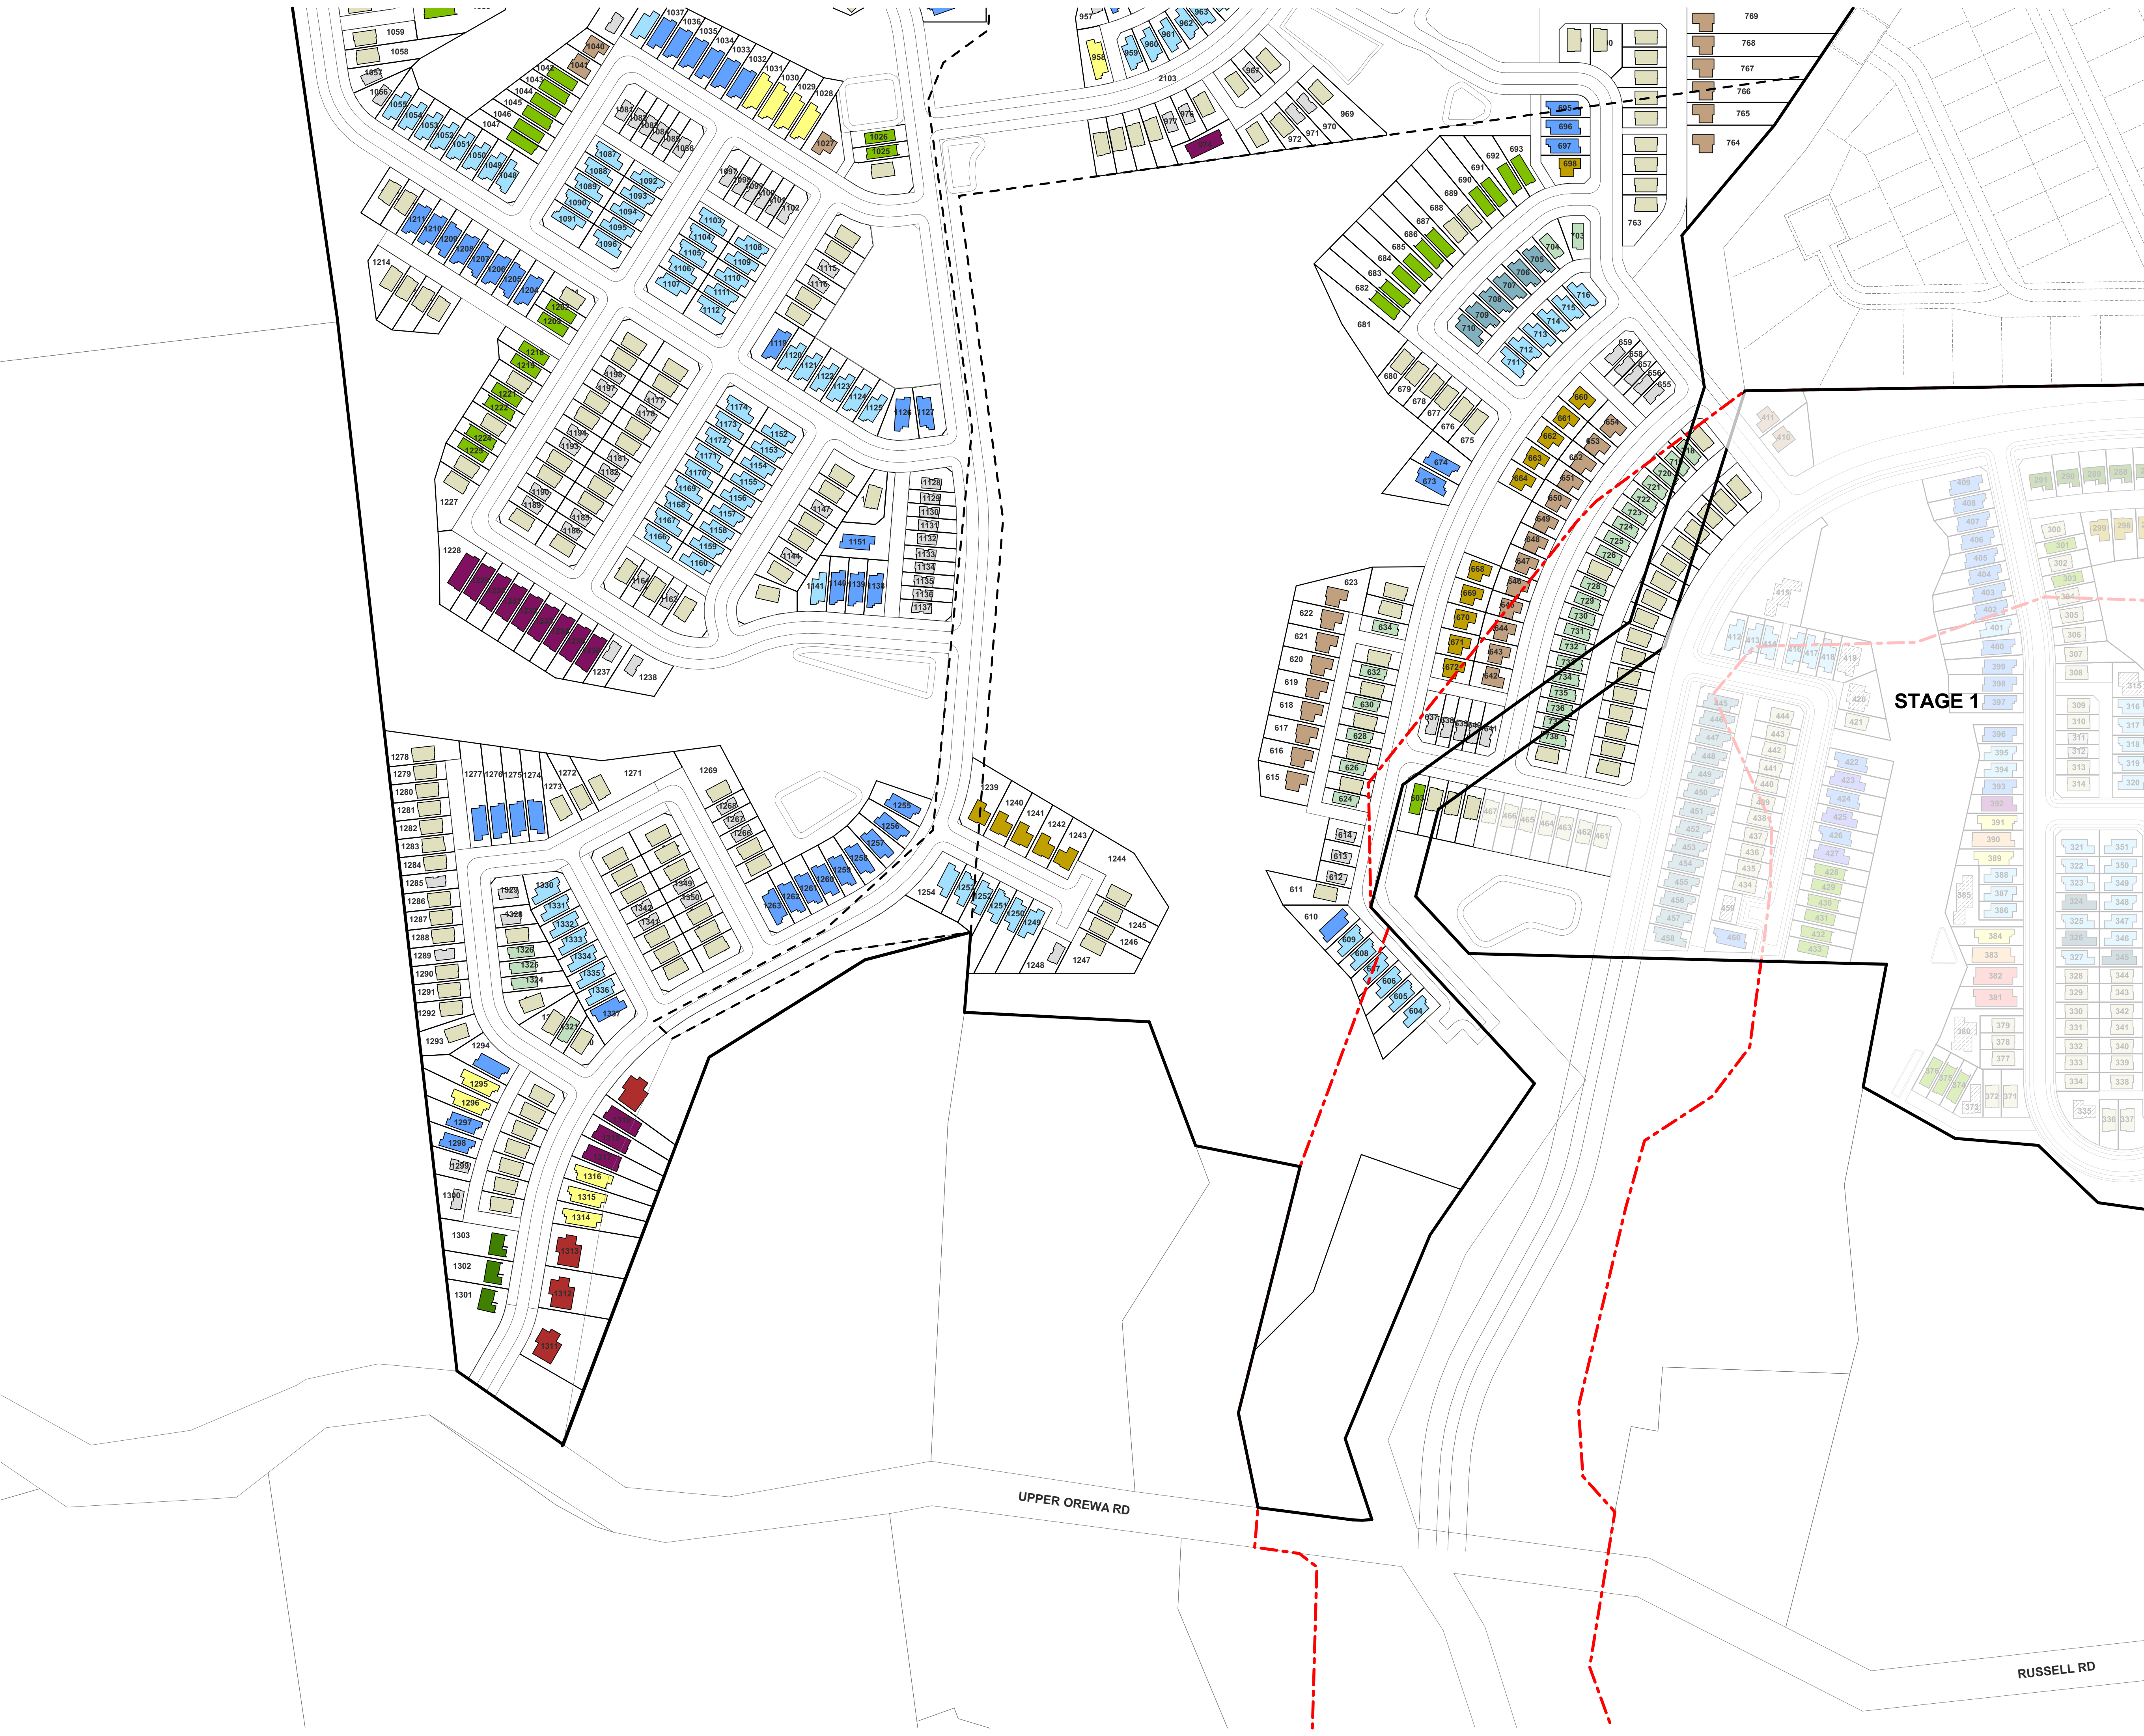


TERRA STUDIO

PROJECT KEY

TYPE	LEVELS	BEDS	GARAGE	GFA (aprx)
3 BED - GARAGE - SINGLE LEVEL				
3G.1 - A	1	3	1	98m ²
3G.1 - B	1	3	1	110m ²
3G.1 - C	1	3	1	115m ²
3G.1 - D	1	3	1	121m ²
3G.1 - E	1	3-4	1	135m ²
3G.1 - F	1	3	1	105m ²
3G.1 - G	1	3	1	108m ²
3G.1 - H	1	3	1	119m ²
3G.1 - I	1	3	1	113m ²
4 BED - GARAGE - SINGLE LEVEL				
4G.1 - A	1	4	1	127m ²
4G.1 - B	1	4-5	1	146m ²
4G.1 - C	1	4	2	175m ²
4G.1 - D	1	4	1	159m ²
3 BED - GARAGE - TWO LEVEL				
3.2 - A	2	3	1	101m ²
4 BED - GARAGE - TWO LEVEL				
4G.2 - A	2	4	1	143m ²
4G.2 - B	2	4	1	171m ²
4G.2 - C	2	4	1	157m ²
4G.2 - D	2	4	2	170m ²
4G.2 - E	2	4	1	131m ²
4G.2 - F	2	4	1	165m ²
4G.2 - G	2	4	1	165m ²
5 BED - GARAGE - TWO LEVEL				
5G.2 - A	2	5	1	156m ²
BESPOKE DESIGN				
REFER TO BESPOKE TYPOLOGY PLAN				

CLIENT	VINEWAY LIMITED
PROJECT NAME	DELMORE - STAGE 1
DRAWING TITLE	STAGE 2 - TYPOLOGY PLAN 2/2
SCALE	1:1500, 1:18000
REVISION NO.	A
DRAWING NO.	A-S2-1-04

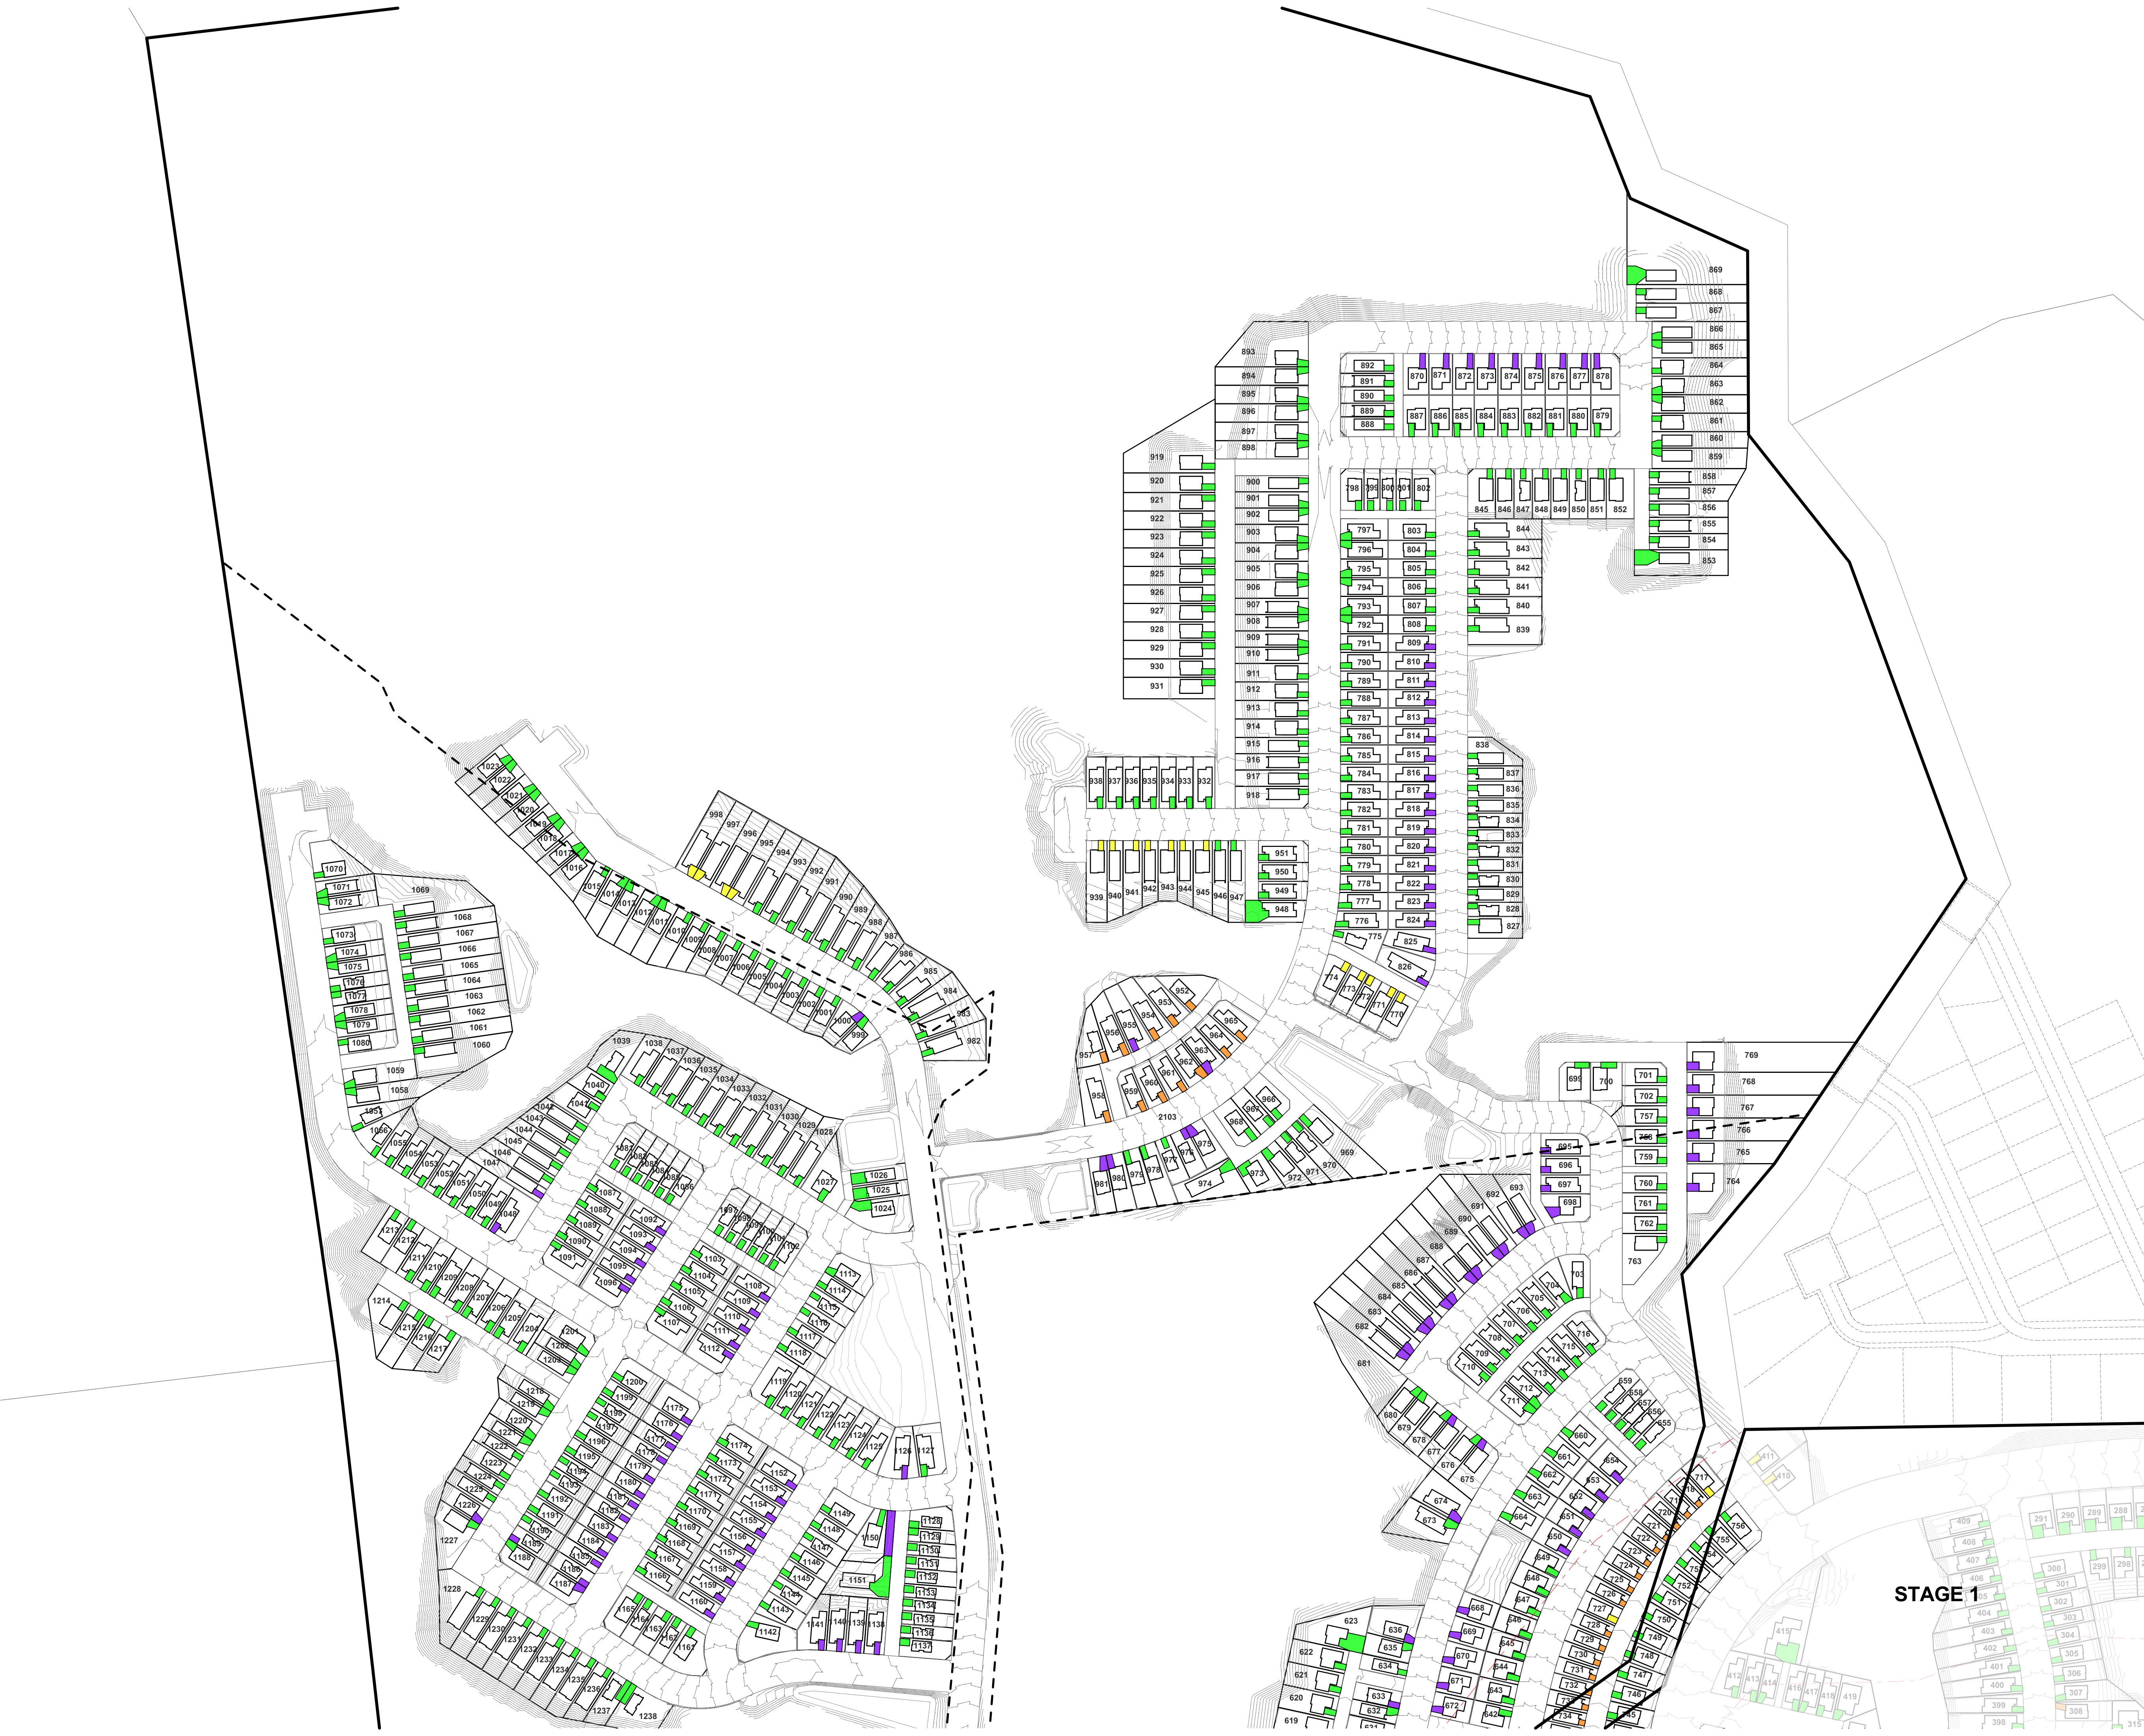

TERRA STUDIO

PROJECT KEY

PARKING PAD GRADIENTS

1:20 MAX

1:15 MAX

1:10 MAX

1:8 MAX

EARTHWORKS

1m MAJOR CONTOUR

NOTES

ALL PROPOSED PARKING PADS SHOWN HAVE A COMPLIANT 'UP-GRADE' FROM THE ROAD.


SOME PARKING PADS HIGHLIGHTED AT A COMPLIANT GRADE OF 1:20 HAVE A MAXIMUM CROSSFALL AT THE ROAD BOUNDARY OF 1:8 WHERE THE PUBLIC ROAD IS ALSO 1:8. GENERALLY, THIS CROSSFALL BALANCES OUT TO A COMPLIANT GRADE OF 1:20 WITHIN THE FIRST 500MM OF THE PARKING PAD.

1:8 DRIVEWAYS ARE REQUIRED IN SOME AREAS PRIMARILY DUE TO EARTHWORKS AND LARGE LEVEL DIFFERENCES. WHERE LOTS ARE LOCATED ON THE 'LOWER' SIDE OF A BLOCK, THE STEEPER DRIVEWAY GRADIENT ALLOWS LOWER RETAINING WALLS TO BE CONSTRUCTED IN THE BACK YARD. THIS ENSURES COMPLIANCE WITH OUTDOOR LIVING STANDARDS AND GENERAL USER AMENITY.

CLIENT	VINEWAY LIMITED
PROJECT NAME	DELMORE - STAGE 1
DRAWING TITLE	STAGE 2 - PARKING PLAN 1/2
SCALE	1:1500, 1:18000
REVISION NO.	A

DRAWING NO.

A-S2-1-05

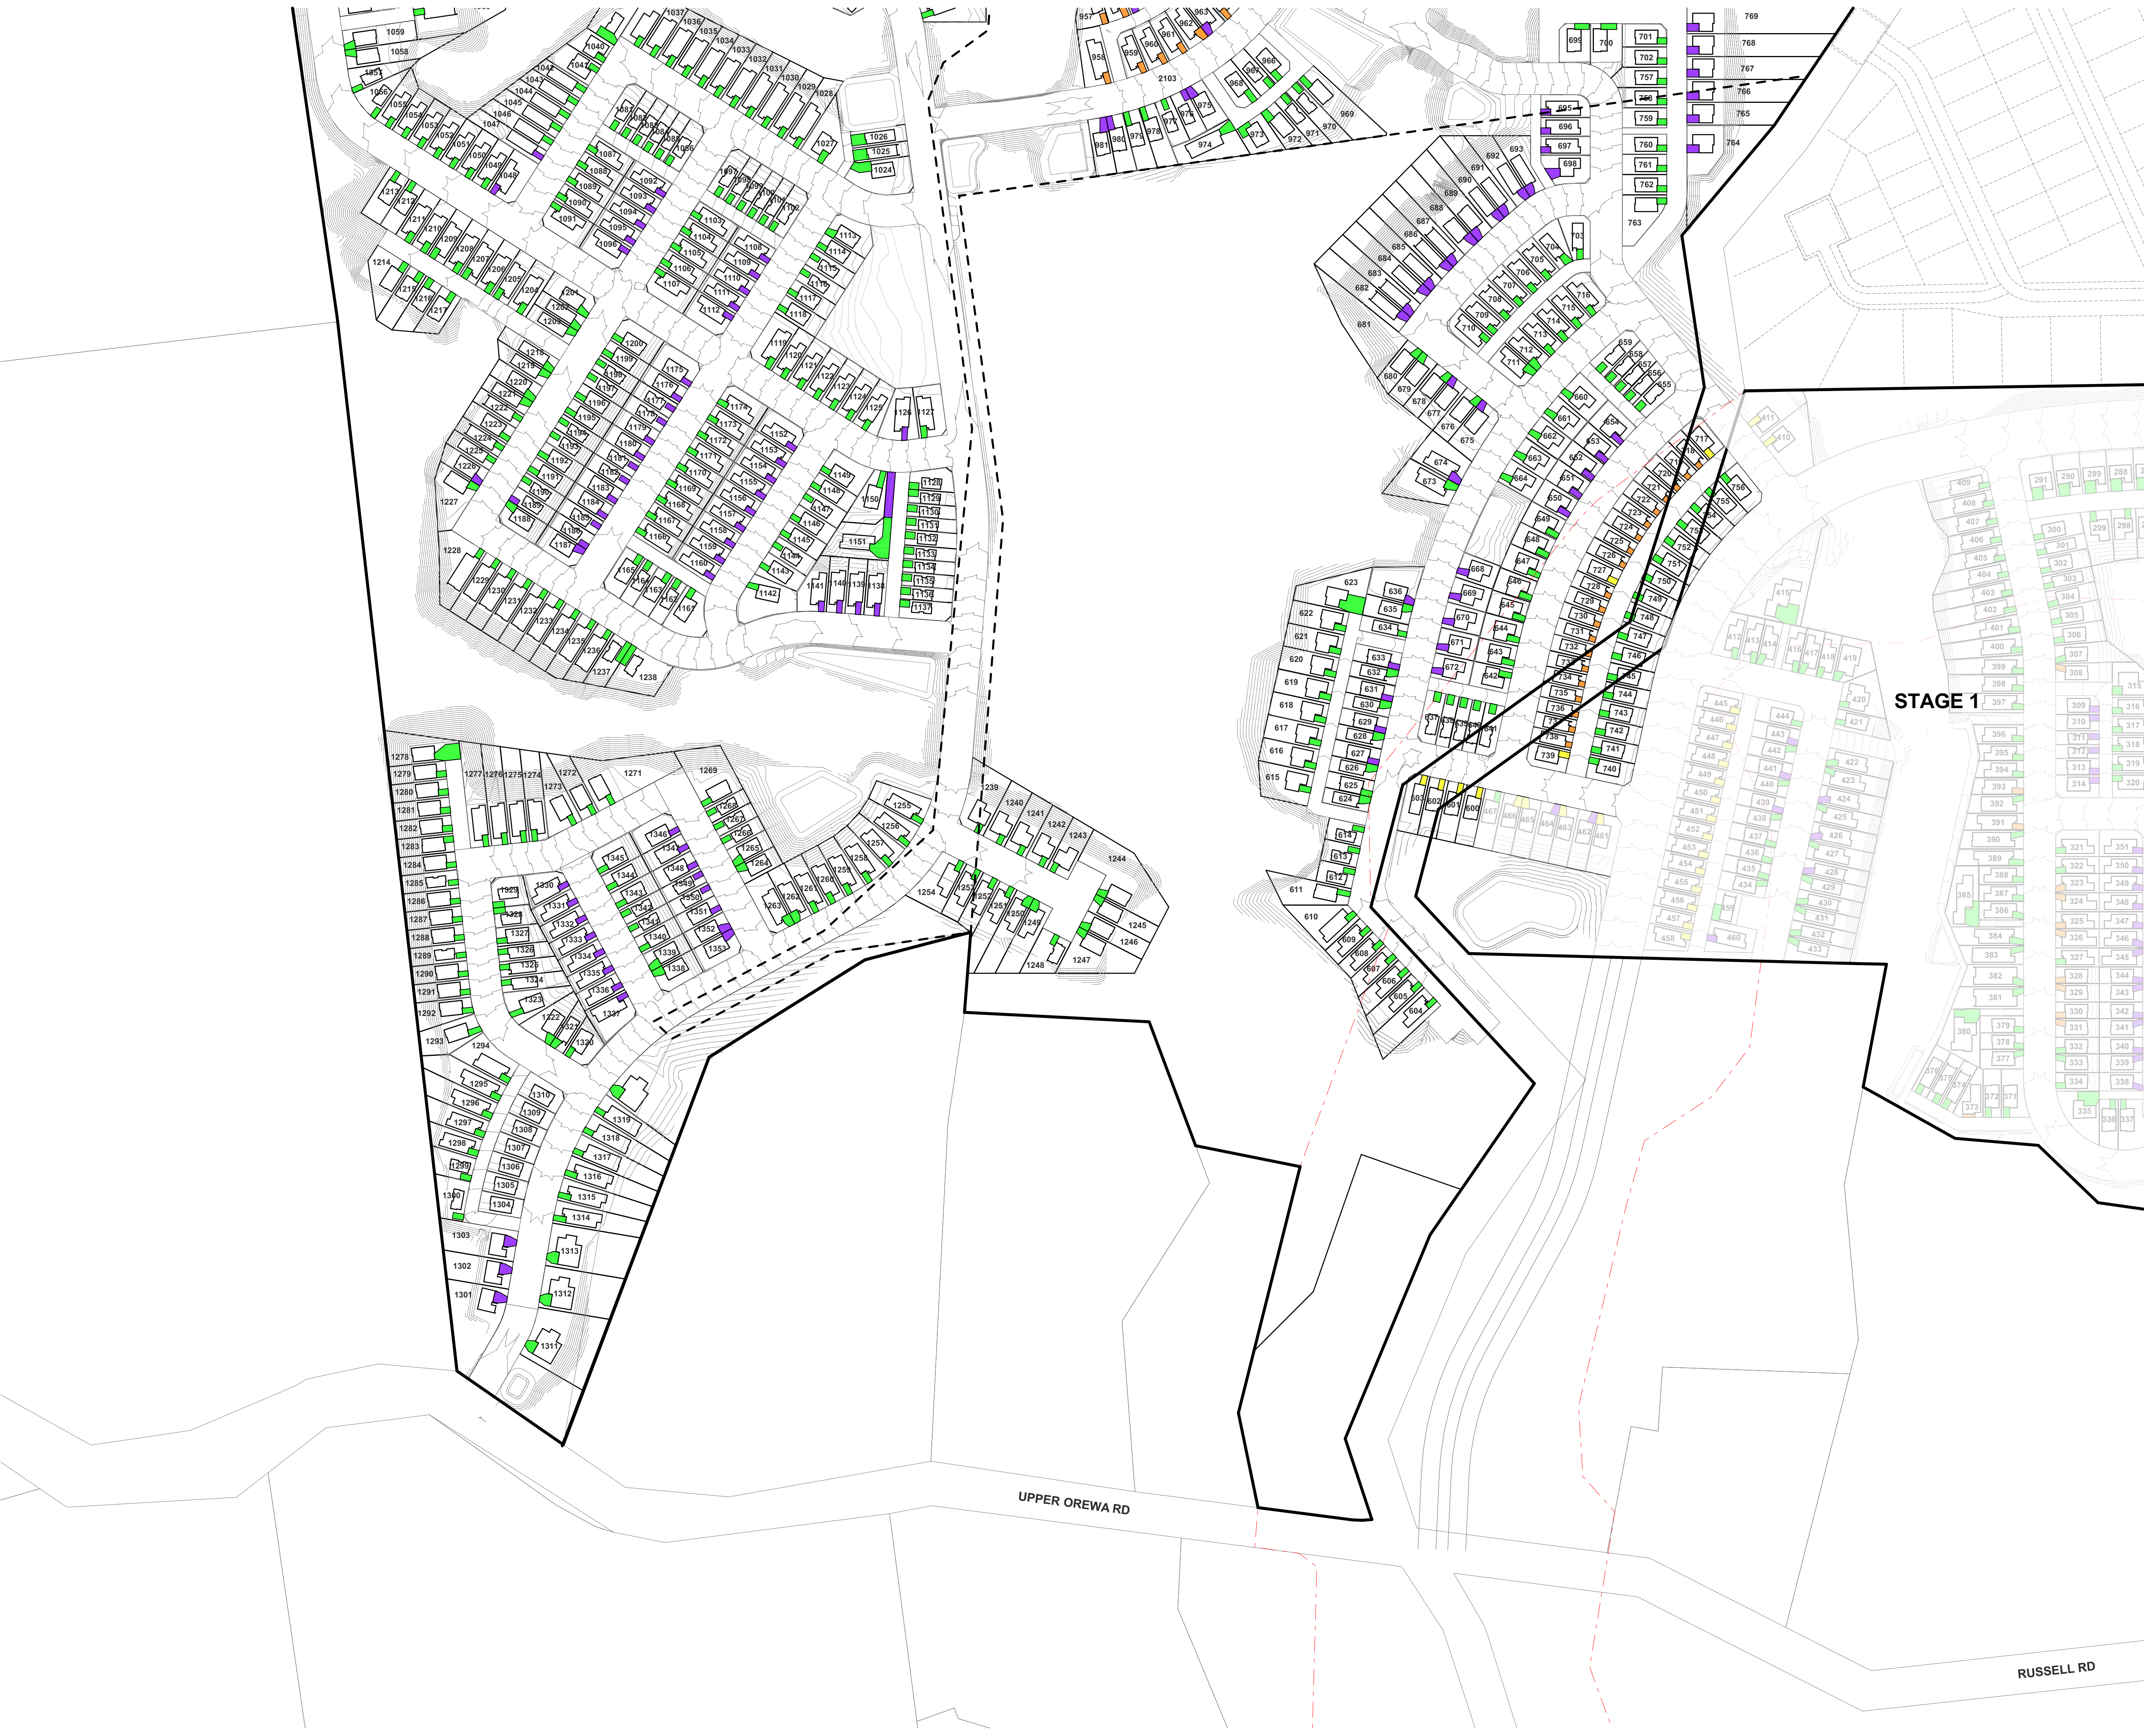

TERRA STUDIO

PROJECT KEY

PARKING PAD GRADIENTS

1:20 MAX

1:15 MAX

1:10 MAX

1:8 MAX

EARTHWORKS

1m MAJOR CONTOUR

NOTES

ALL PROPOSED PARKING PADS SHOWN HAVE A COMPLIANT 'UP-GRADE' FROM THE ROAD.

SOME PARKING PADS HIGHLIGHTED AT A COMPLIANT GRADE OF 1:20 HAVE A MAXIMUM CROSSFALL AT THE ROAD BOUNDARY OF 1:8 WHERE THE PUBLIC ROAD IS ALSO 1:8. GENERALLY, THIS CROSSFALL BALANCES OUT TO A COMPLIANT GRADE OF 1:20 WITHIN THE FIRST 500MM OF THE PARKING PAD.

1:8 DRIVEWAYS ARE REQUIRED IN SOME AREAS PRIMARILY DUE TO EARTHWORKS AND LARGE LEVEL DIFFERENCES. WHERE LOTS ARE LOCATED ON THE 'LOWER' SIDE OF A BLOCK, THE STEEPER DRIVEWAY GRADIENT ALLOWS LOWER RETAINING WALLS TO BE CONSTRUCTED IN THE BACK YARD. THIS ENSURES COMPLIANCE WITH OUTDOOR LIVING STANDARDS AND GENERAL USER AMENITY.

CLIENT	VINEWAY LIMITED
PROJECT NAME	DELMORE - STAGE 1
DRAWING TITLE	STAGE 2 - PARKING PLAN 2/2
SCALE	1:1500, 1:18000
REVISION NO.	A
DRAWING NO.	A-S2-1-06



TERRA STUDIO

PROJECT KEY

BUILDING COVERAGE

STAGE 1

LOT AREA

175,075m²

BUILDING COVERAGE

48,667m²

PERCENTAGE

27.8%

STAGE 2

LOT AREA

281,677m²

BUILDING COVERAGE

67,780m²

PERCENTAGE

24.1%

SITE

LOT AREA

456,752m²

BUILDING COVERAGE

116,447m²

PERCENTAGE

25.5%

IMPERMEABLE COVERAGE

NOTE: PRIVATE LOT IMPERMEABLE COVERAGE AREAS ARE CAPPED AT A MAXIMUM OF BUILDING COVERAGE + 80% FOR THAT SPECIFIC LOT.

EXAMPLE: 100m² BUILDING COVERAGE x 1.8 (80% OF BC) = 180m² IMPERMEABLE

STAGE 1

IMPERMEABLE AREA (BC x 1.8)

87,600m²

PERCENTAGE

50.0%

STAGE 2

IMPERMEABLE AREA (BC x 1.8)

122,004m²

PERCENTAGE

43.3%

SITE

IMPERMEABLE AREA (BC x 1.8)

= 209,604m²

PERCENTAGE

45.9%

CLIENT

VINEWAY LIMITED

PROJECT NAME

DELMORE - STAGE 1

DRAWING TITLE

STAGE 2 - COVERAGE PLAN 1/2

SCALE


1:1500, 1:18000

REVISION NO.

A

DRAWING NO.

A-S2-1-07

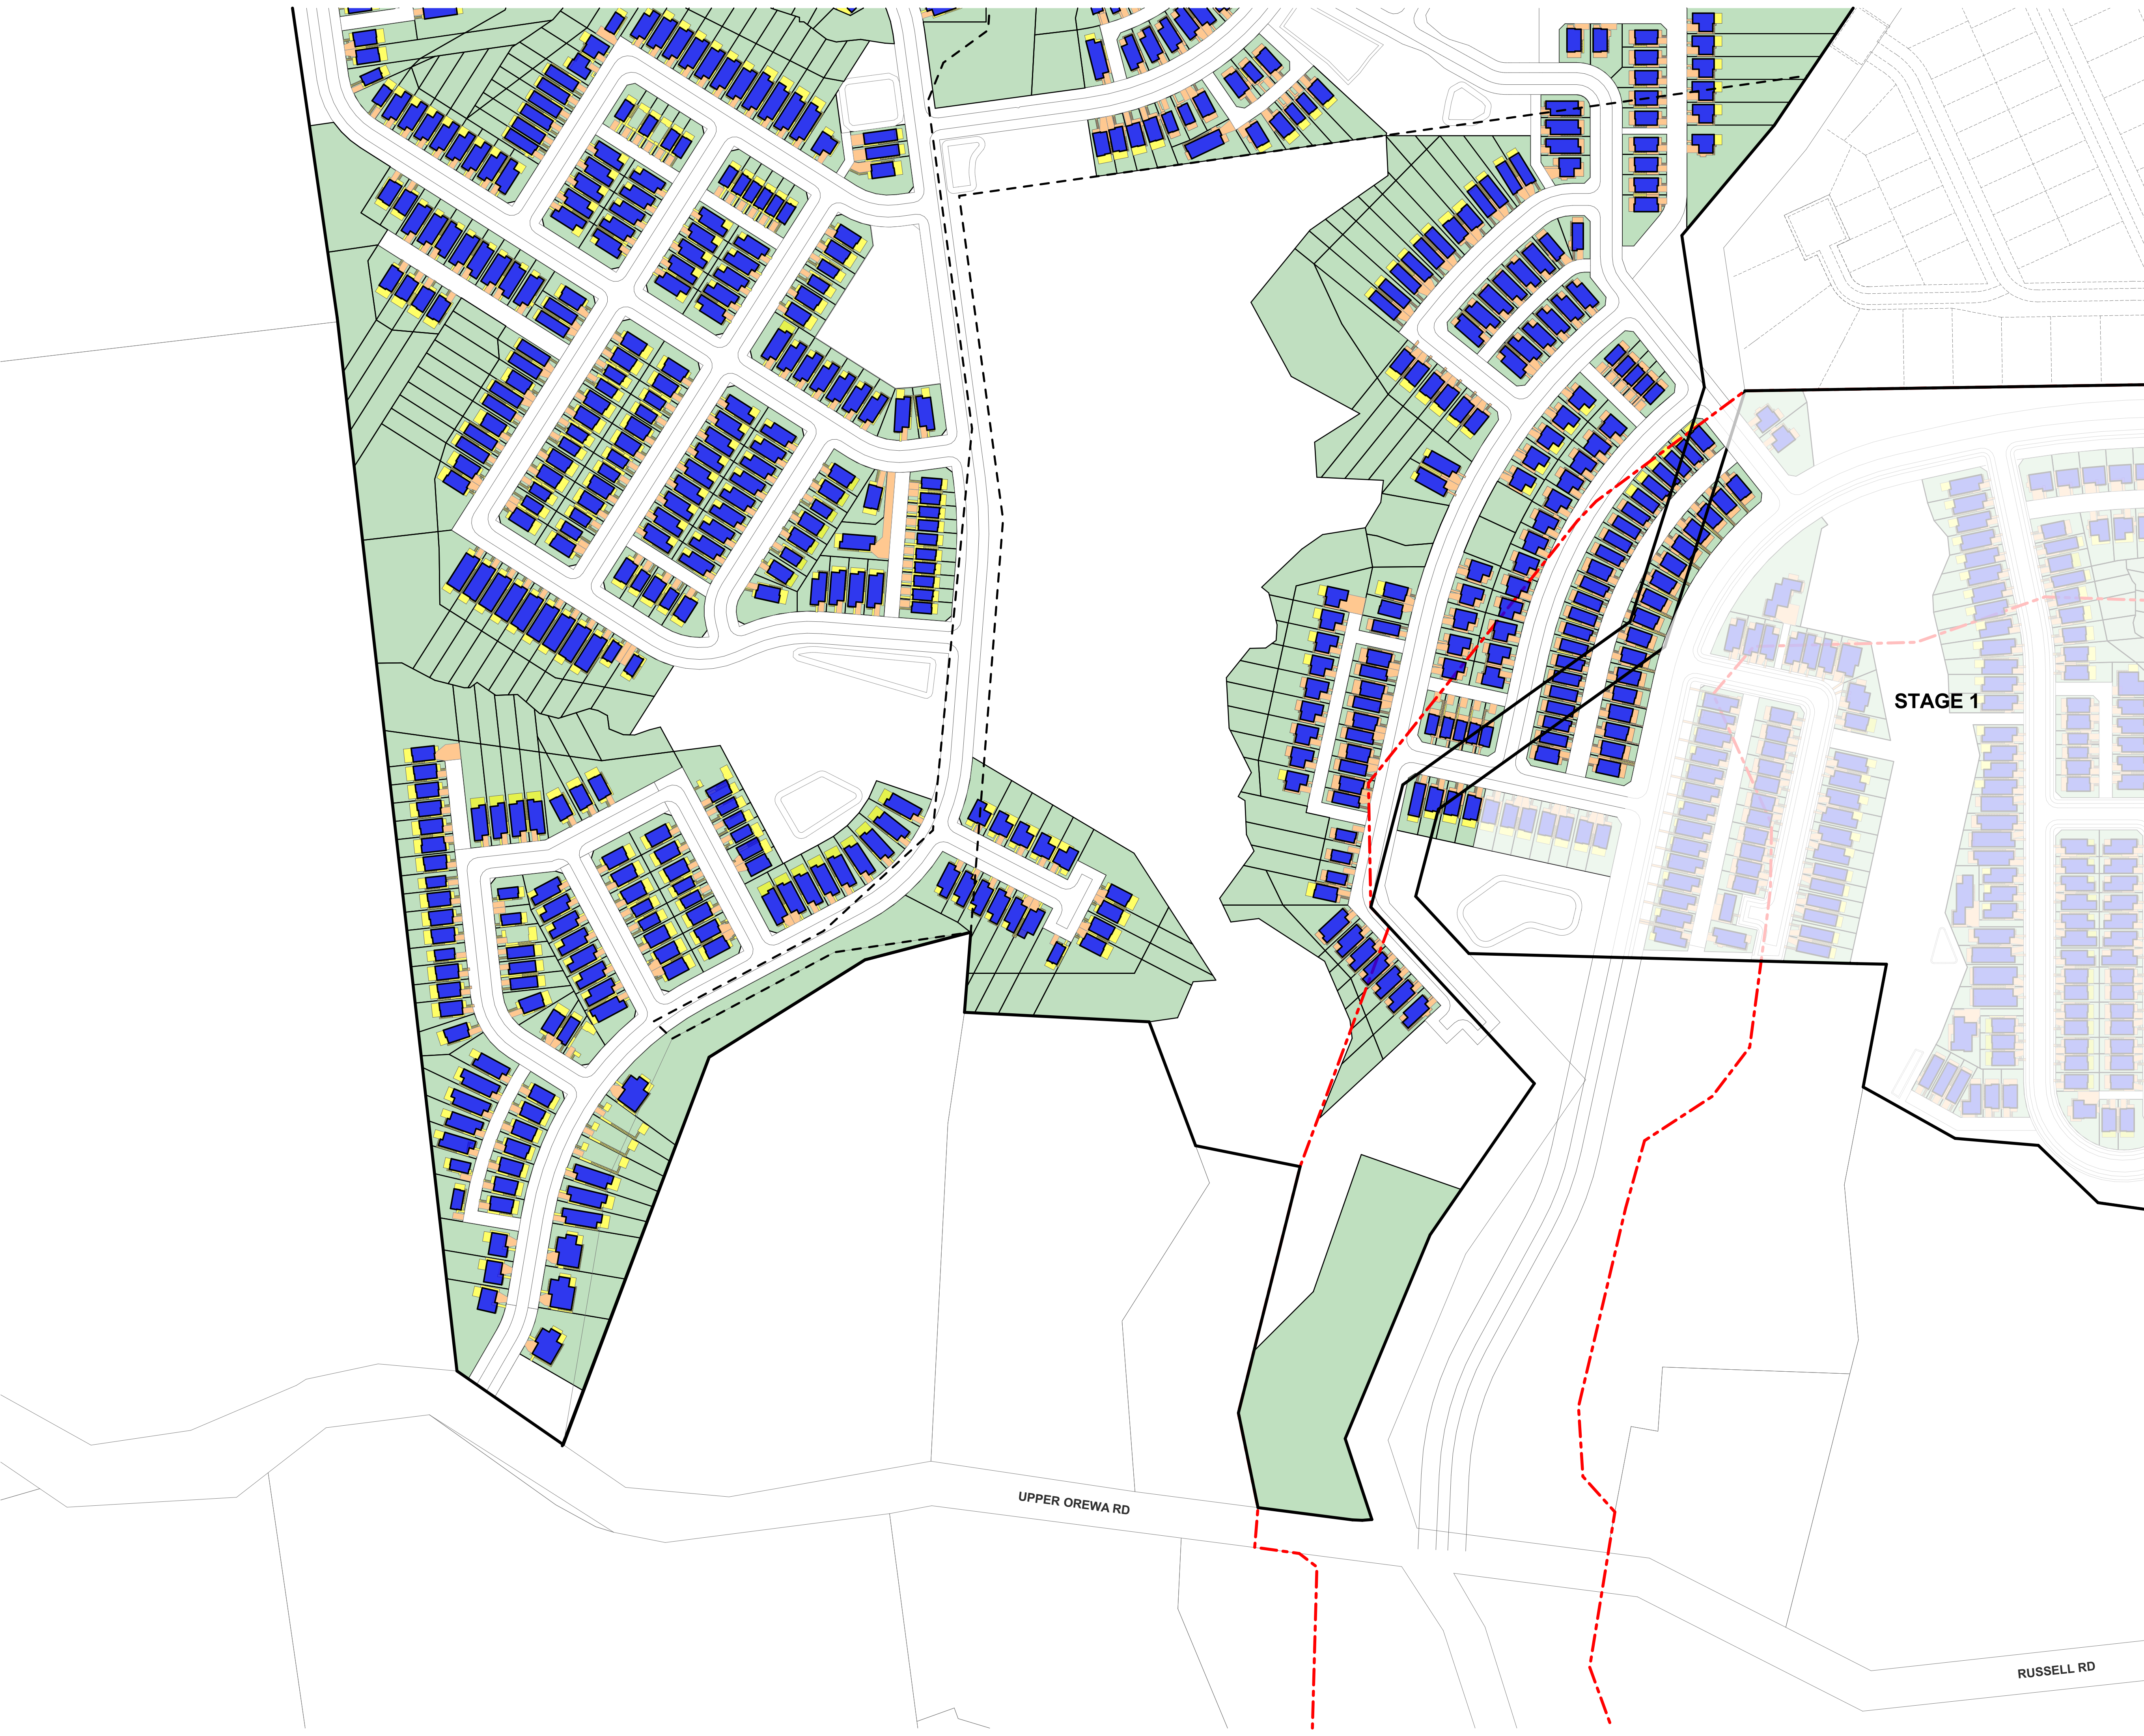

TERRA STUDIO

PROJECT KEY

BUILDING COVERAGE

STAGE 1

LOT AREA	175,075m ²
BUILDING COVERAGE	48,667m ²
PERCENTAGE	27.8%

STAGE 2

LOT AREA	281,677m ²
BUILDING COVERAGE	67,780m ²
PERCENTAGE	24.1%

SITE

LOT AREA	456,752m ²
BUILDING COVERAGE	116,447m ²
PERCENTAGE	25.5%

IMPERMEABLE COVERAGE

NOTE: PRIVATE LOT IMPERMEABLE COVERAGE AREAS ARE CAPPED AT A MAXIMUM OF BUILDING COVERAGE + 80% FOR THAT SPECIFIC LOT.

EXAMPLE: 100m² BUILDING COVERAGE x 1.8 (80% OF BC) = 180m² IMPERMEABLE

STAGE 1

IMPERMEABLE AREA (BC x 1.8)	87,600m ²
PERCENTAGE	50.0%

STAGE 2

IMPERMEABLE AREA (BC x 1.8)	122,004m ²
PERCENTAGE	43.3%

SITE

IMPERMEABLE AREA (BC x 1.8)	= 209,604m ²
PERCENTAGE	45.9%

CLIENT

VINEWAY LIMITED

PROJECT NAME

DELMORE - STAGE 1

DRAWING TITLE

STAGE 2 - COVERAGE PLAN 2/2

SCALE

1:1500, 1:18000

REVISION NO.

A

DRAWING NO.

A-S2-1-08