

architects

interiors

wingates

26036 SL1

CONCEPT DESIGN

SL1

CONTENTS


COVER SHEET.....	A000
CONTENTS.....	A001
REFERENCE SKETCH.....	A002
RESIDENTIAL PALETTE 1.....	A003
RESIDENTIAL PALETTE 2.....	A004
RESIDENTIAL PALETTE 3.....	A005
COMMERCIAL PALETTE.....	A006
INDUSTRIAL PALETTE.....	A007
SITE PLAN.....	A008
REAR-LOADED TERRACE DWELLINGS	
TYPICAL LOT DEPTH — 26M OR GREATER OPTION 1.....	A011 –A012
TYPICAL LOT DEPTH — 26M OR GREATER OPTION 2.....	A021 –A022
TYPICAL LOT DEPTH — 26M OR GREATER OPTION 3.....	A031 –A032
COMPACT LOT DEPTH — LESS THAN 25M OPTION 1.....	A041 –A042
FRONT-LOADED TERRACE DWELLINGS	
TYPICAL LOT DEPTH — 26M OR GREATER OPTION 1.....	A051 –A052
TYPICAL LOT DEPTH — 26M OR GREATER OPTION 2.....	A061 –A062
TYPICAL LOT DEPTH — 26M OR GREATER OPTION 3.....	A071 –A072
COMPACT LOT DEPTH — LESS THAN 20M OPTION 1.....	A081 –A082
LOTS WITH A 5M LANDSCAPE BUFFER OPTION 1.....	A091 –A092
DUPLEX DWELLINGS	
ZERO-SIDE-BOUNDARY DUPLEXES.....	A101 –A102
DETACHED DWELLINGS	
TYPICAL LOT DEPTH — 26M OR GREATER.....	A111 –A112
CORNER LOTS.....	A121 –A122
CORNER LOTS WITH A 3M LANDSCAPE BUFFER.....	A131 –A132
LOTS WITH A 3M LANDSCAPE BUFFER.....	A141 –A142
LOTS WITH A 5M LANDSCAPE BUFFER.....	A151 –A152
COMPACT LOT DEPTH — LESS THAN 20M.....	A161 –A162
COMMERCIAL.....	A201 –A202
INDUSTRIAL LOT 1.....	A301 –A302
INDUSTRIAL LOT 2.....	A311 –A312
INDUSTRIAL LOT 3.....	A321 –A322
RENDERS.....	A900-903



SL1
CONCEPT DESIGN

SL1
HAMILTON

CONTENTS

 


CONCEPT DESIGN

A	CONCEPT DESIGN	06.08.26
---	----------------	----------

Project Number | 26036
Drawing Number
A001
A1 Scale |

Revision
A

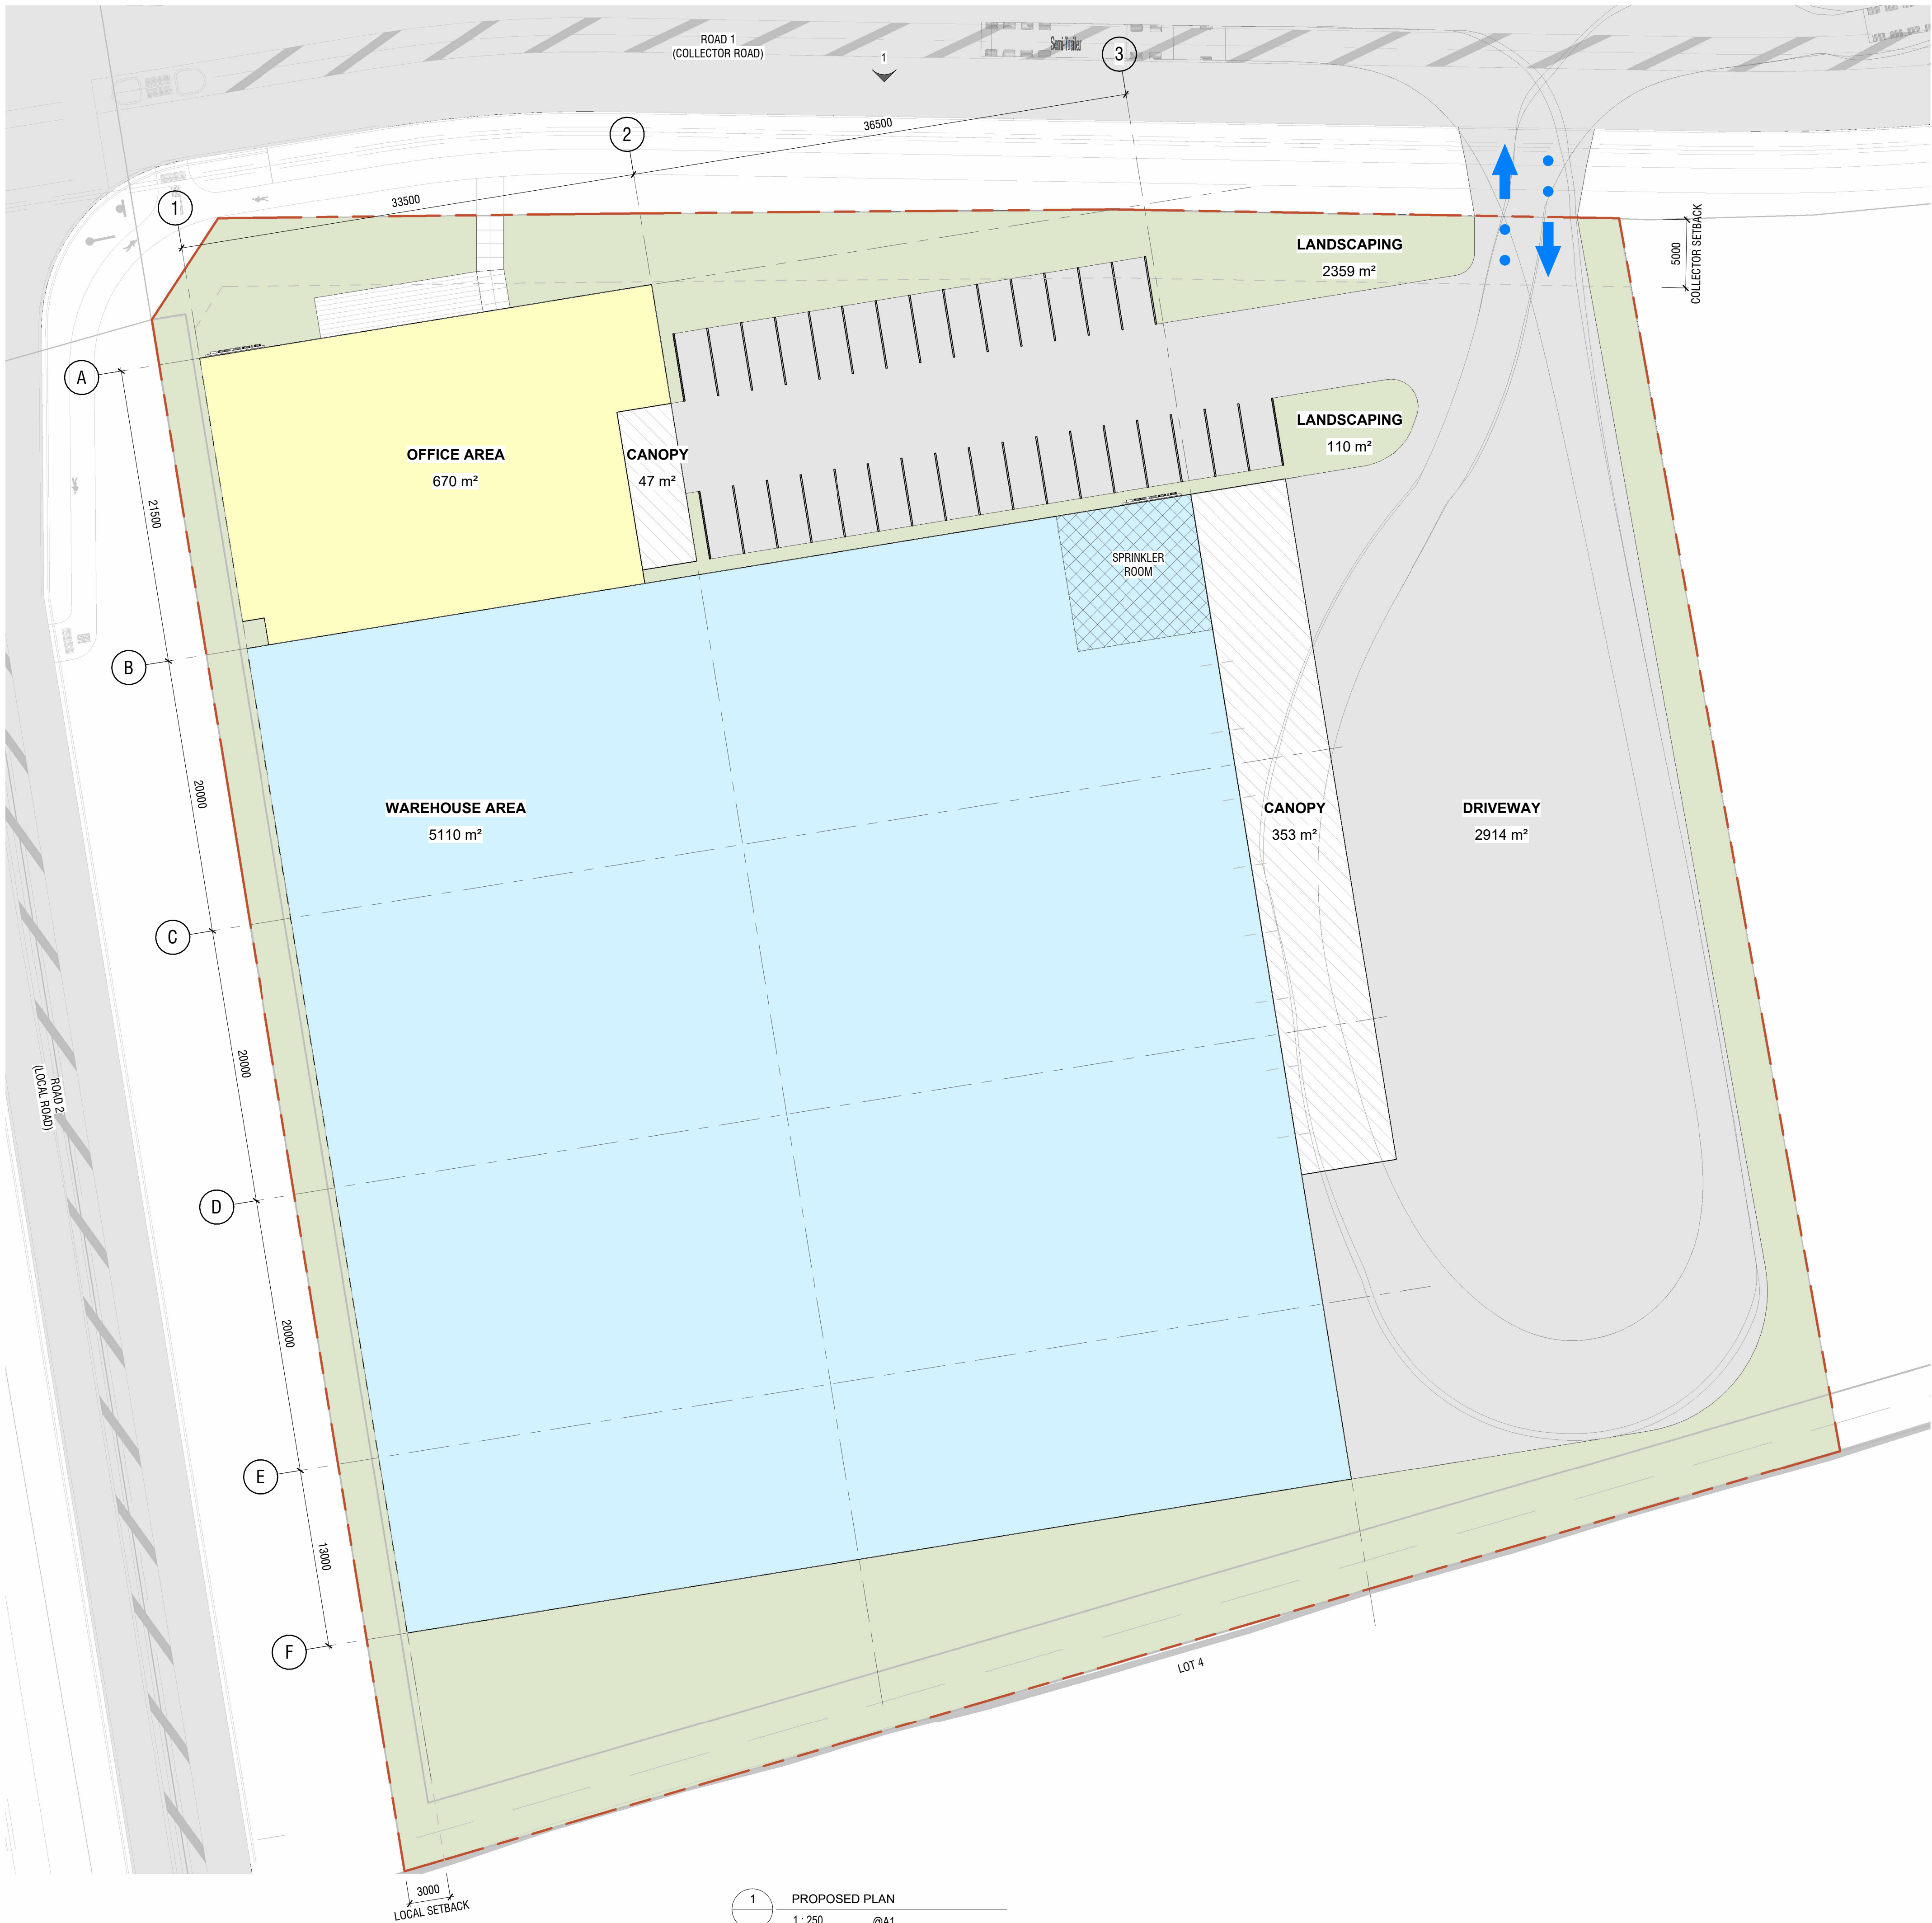

LOT 4 AREA SCHEDULE		
AREA NAME	AREA	PERCENTAGE
CANOPY	353 m ²	3%
CANOPY	47 m ²	0%
DRIVEWAY	2914 m ²	25%
OFFICE AREA	670 m ²	6%
WAREHOUSE AREA	5110 m ²	44%
IMPERVIOUS AREA	9094 m ²	79%
LANDSCAPING	2359 m ²	20%
LANDSCAPING	110 m ²	1%
PERMEABLE AREA	2469 m ²	21%
TOTAL AREA: 7	11563 m ²	100%

NOTE: COMPLIANT LANDSCAPING WILL BE ACHIEVED, AS PER BULK AND LOCATION CONTROLS.

architectsinteriors

Wingates

SL1
CONCEPT DESIGN

SL1
HAMILTON

LOT 4 - INDUSTRIAL - PLANS





CONCEPT DESIGN


A	CONCEPT DESIGN	21.07.2026
B	CONCEPT DESIGN	06.08.2026

Project Number | 26036
Drawing Number
A301
A1 Scale | 1 : 250

Revision
B

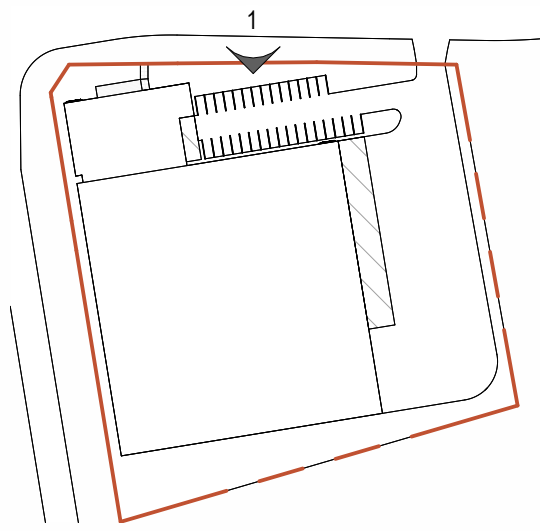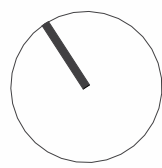

2 KEYPLAN
1: 2000 @A1

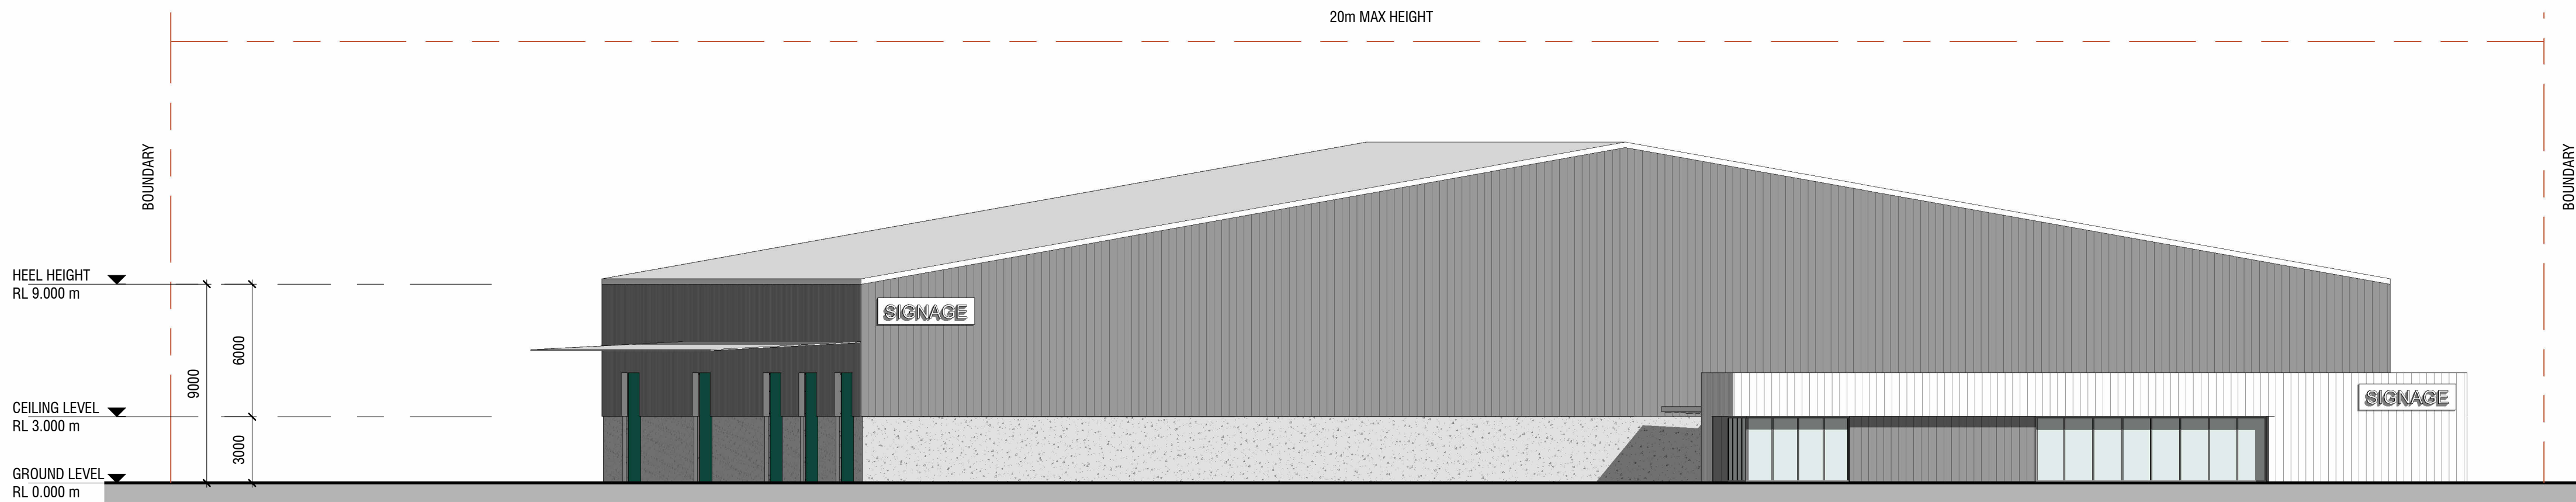

1 PROPOSED ELEVATION - STREET VIEW
1: 200 @A1

architects interiors
wingates

SL1
CONCEPT DESIGN

SL1
HAMILTON

LOT 4 - INDUSTRIAL - ELEVATION



CONCEPT DESIGN

A	CONCEPT DESIGN	21.07.2026
B	CONCEPT DESIGN	06.08.2026

Project Number | 26036


Drawing Number

A302


A1 Scale | As indicated

Revision

B

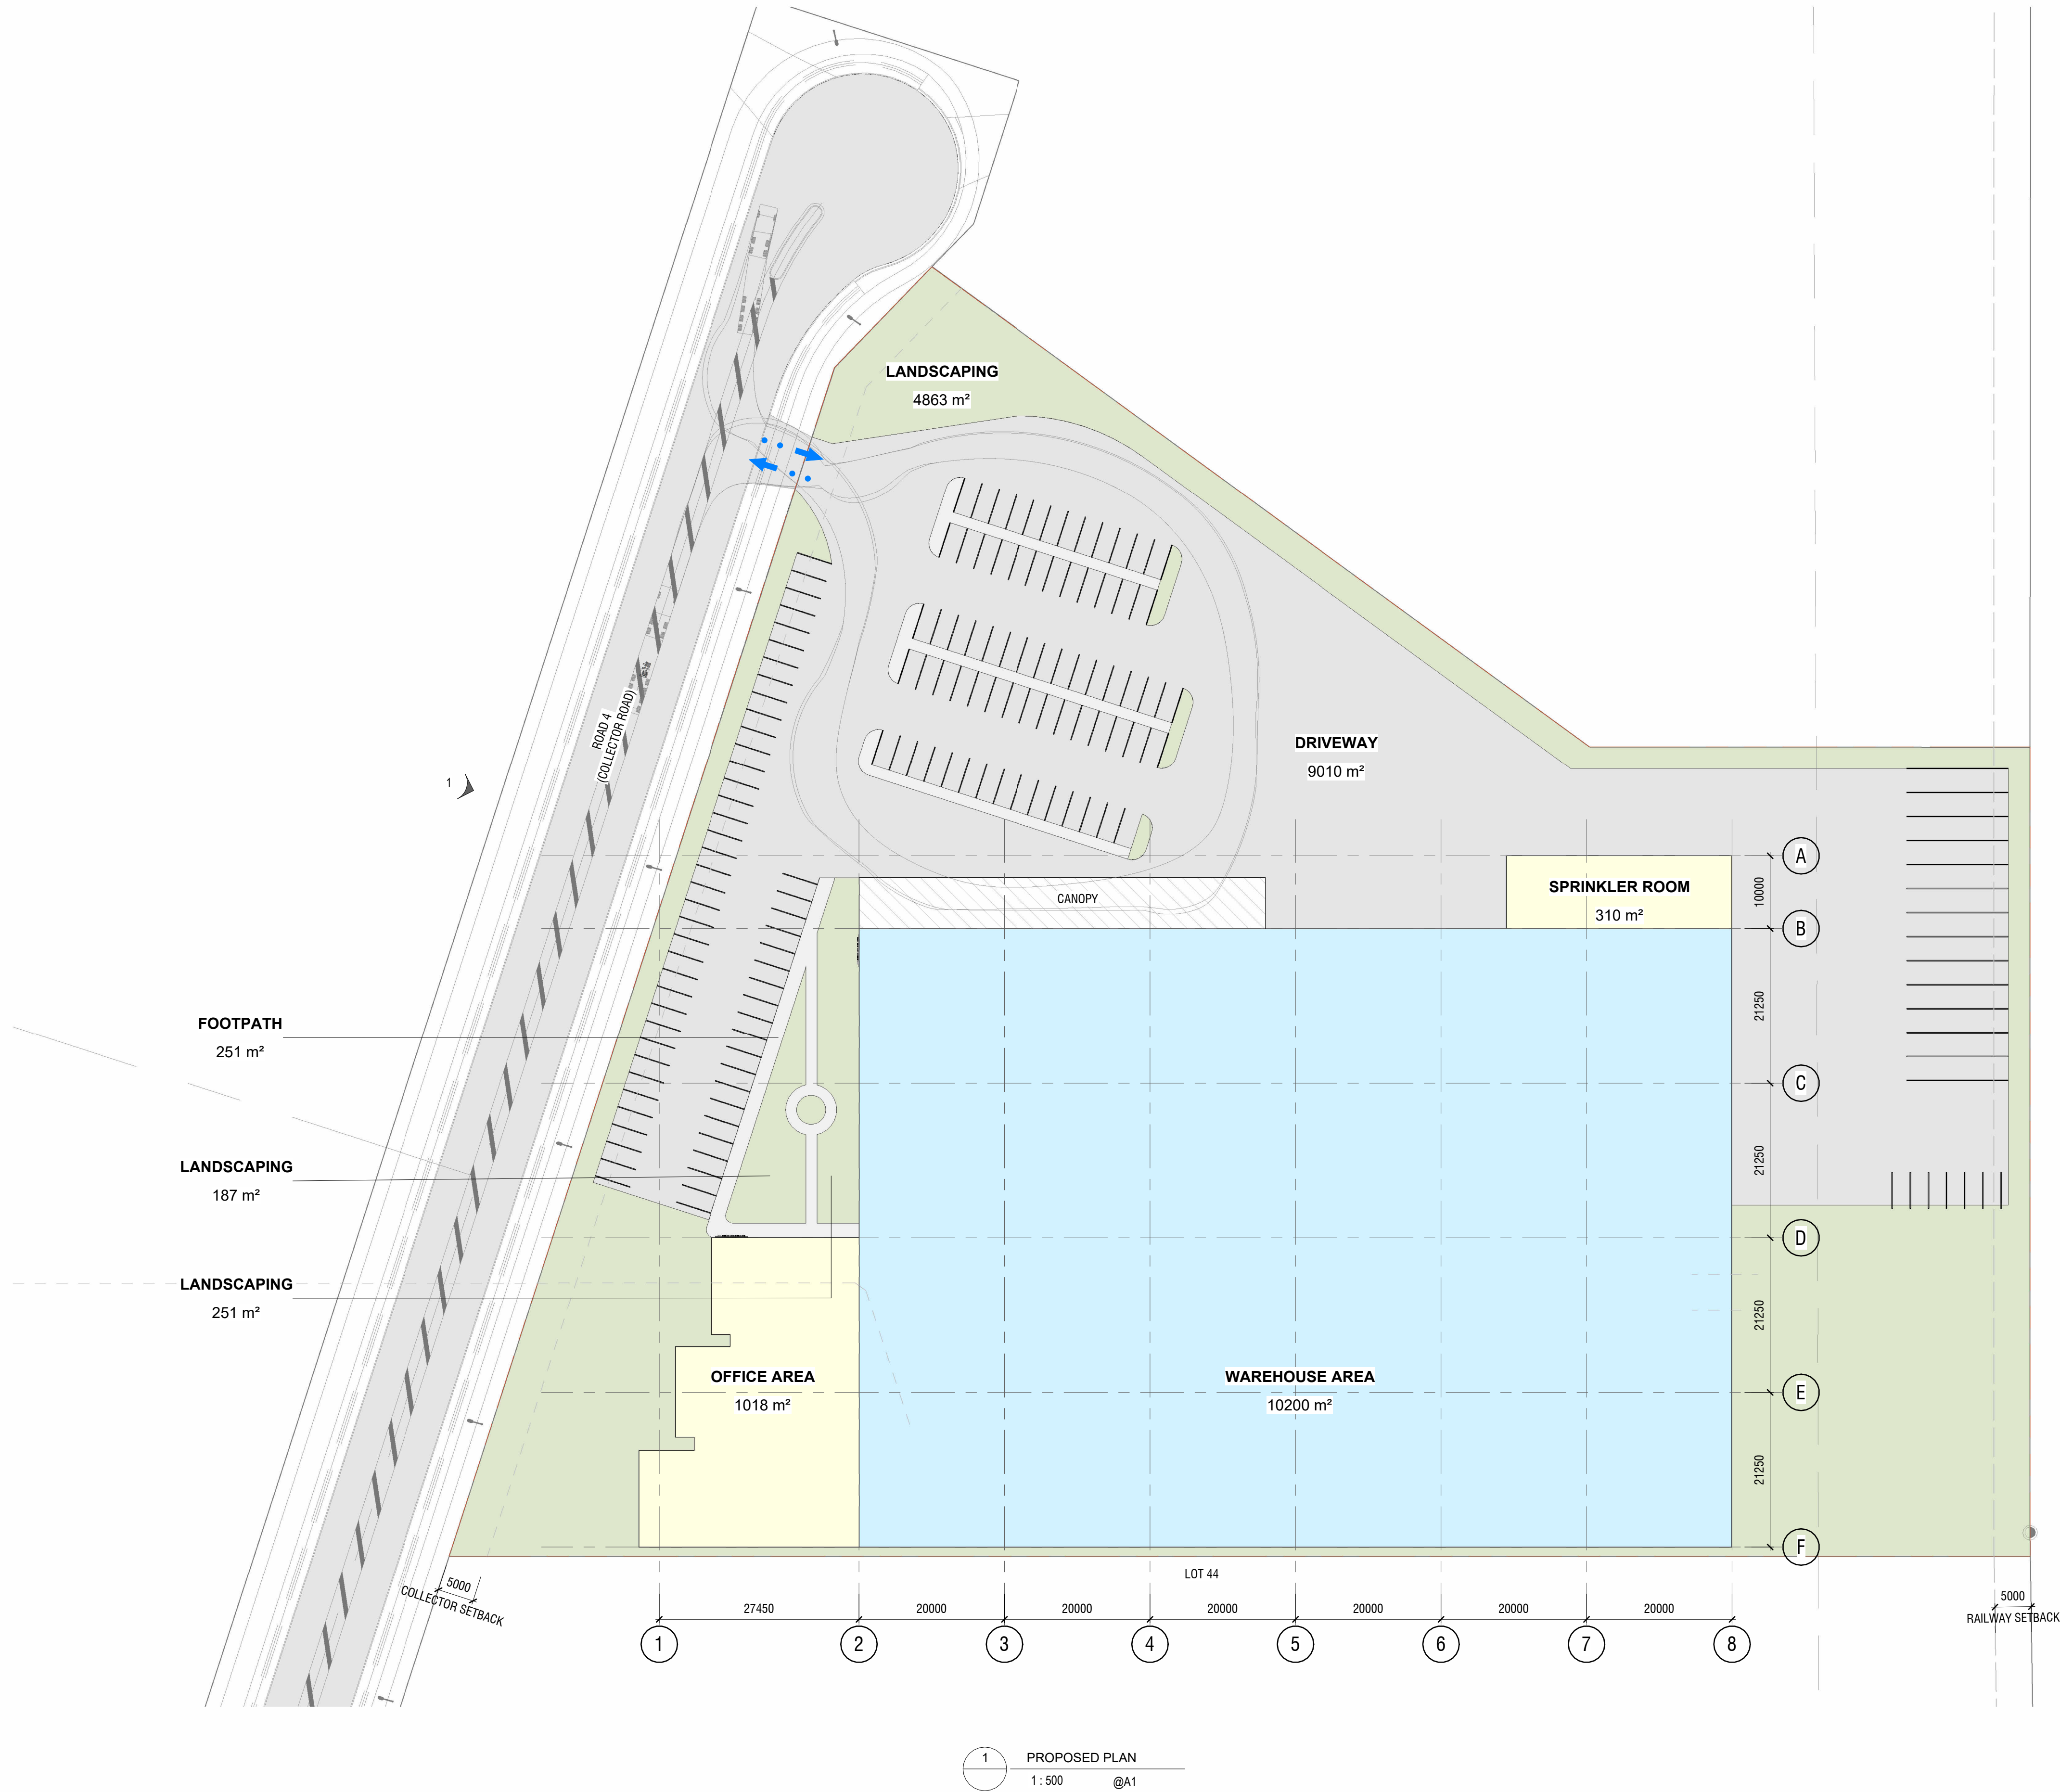

1 PROPOSED PLAN
1: 500 @A1

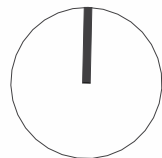

LOT 44 AREA SCHEDULE		
AREA NAME	AREA	PERCENTAGE
DRIVEWAY	9010 m²	34%
FOOTPATH	66 m²	0%
FOOTPATH	78 m²	0%
FOOTPATH	68 m²	0%
FOOTPATH	251 m²	1%
OFFICE AREA	1018 m²	4%
SPRINKLER ROOM	310 m²	1%
WAREHOUSE AREA	10200 m²	39%
IMPERVIOUS	21001 m²	80%
LANDSCAPING	4863 m²	18%
LANDSCAPING	21 m²	0%
LANDSCAPING	21 m²	0%
LANDSCAPING	11 m²	0%
LANDSCAPING	187 m²	1%
LANDSCAPING	251 m²	1%
LANDSCAPING	13 m²	0%
PERMEABLE	5368 m²	20%
TOTAL AREA: 15	26369 m²	100%

**NOTE: COMPLIANT LANDSCAPING
WILL BE ACHIEVED, AS PER BULK
AND LOCATION CONTROLS.**

architects interiors
wingates

SL1
CONCEPT DESIGN

SL1
HAMILTON

LOT 44 - INDUSTRIAL - PLAN



CONCEPT DESIGN

A	CONCEPT DESIGN	21.07.2026
B	CONCEPT DESIGN	05.08.2026

Project Number | 26036


Drawing Number

A321


A1 Scale | 1 : 500

Revision

B

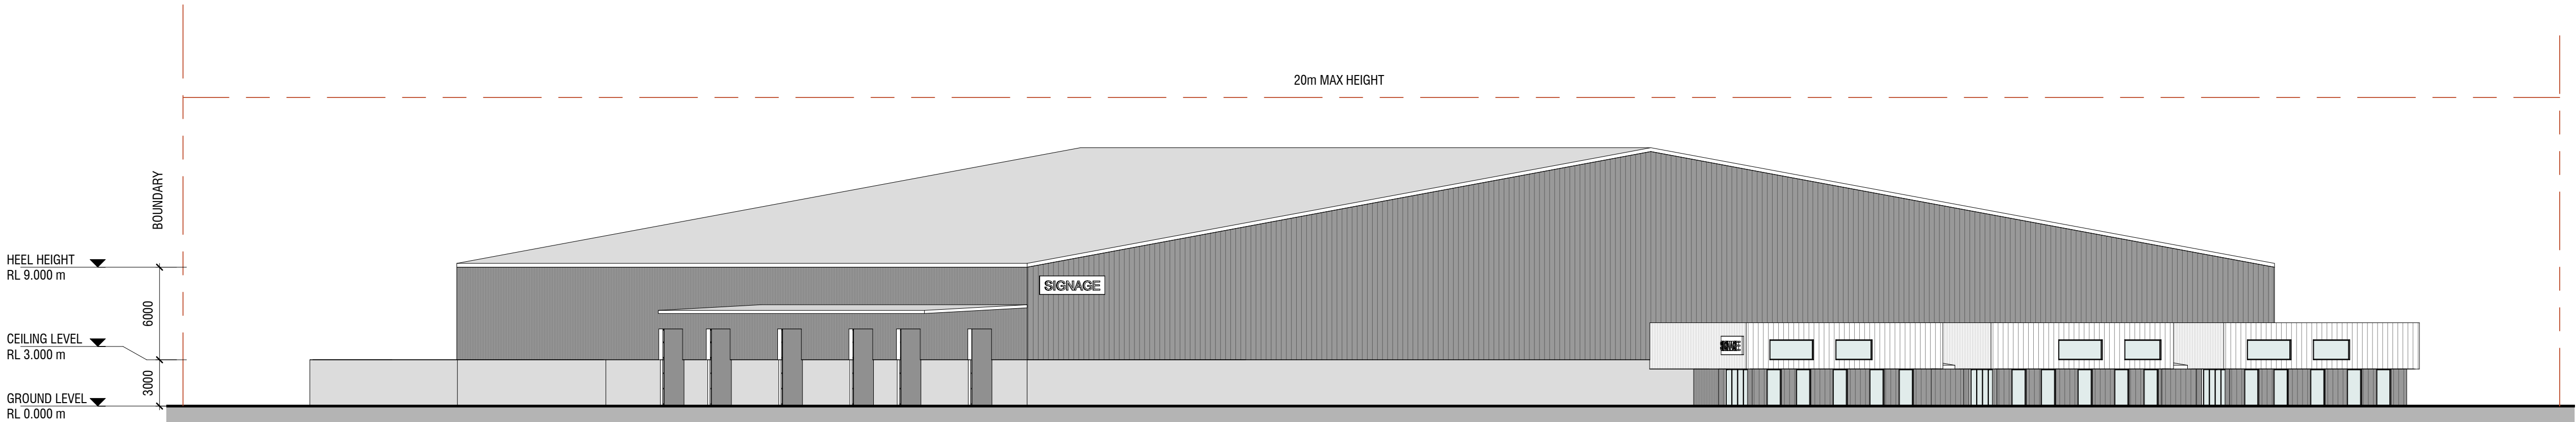

1 PROPOSED ELEVATION - STREET VIEW
1: 250 @A1

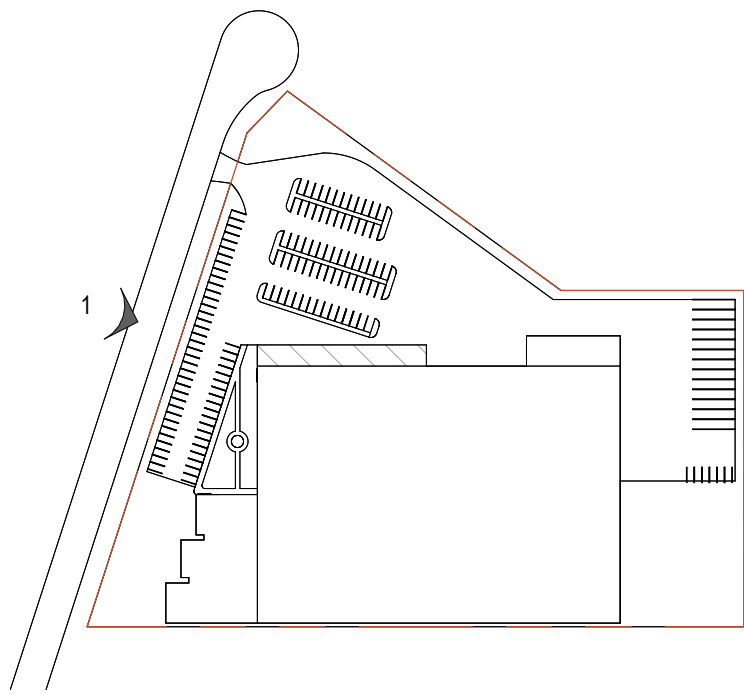

2 KEYPLAN
1: 2500 @A1

architects interiors
wingates

SL1
CONCEPT DESIGN

SL1
HAMILTON

LOT 44 - INDUSTRIAL - ELEVATION



CONCEPT DESIGN

A	CONCEPT DESIGN	21.07.2026
B	CONCEPT DESIGN	05.08.2026

Project Number | 26036


Drawing Number

A322

A1 Scale | As indicated


Revision

B

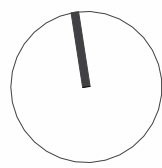

LOT 37 AREA SCHEDULE		
AREA NAME	AREA	PERCENTAGE
DRIVEWAY	2219 m ²	41%
FOOTPATH	90 m ²	2%
FOOTPATH	Not Placed	0%
OFFICE AREA	248 m ²	5%
WAREHOUSE AREA	1803 m ²	33%
IMPERVIOUS AREA	4359 m ²	80%
LANDSCAPING	291 m ²	5%
LANDSCAPING	117 m ²	2%
LANDSCAPING	615 m ²	11%
PERMEABLE PAVERS	39 m ²	1%
PERMEABLE AREA	1062 m ²	20%
TOTAL AREA: 9	5421 m ²	100%

NOTE: COMPLIANT LANDSCAPING WILL BE ACHIEVED AS PER BULK AND LOCATION CONTROLS.

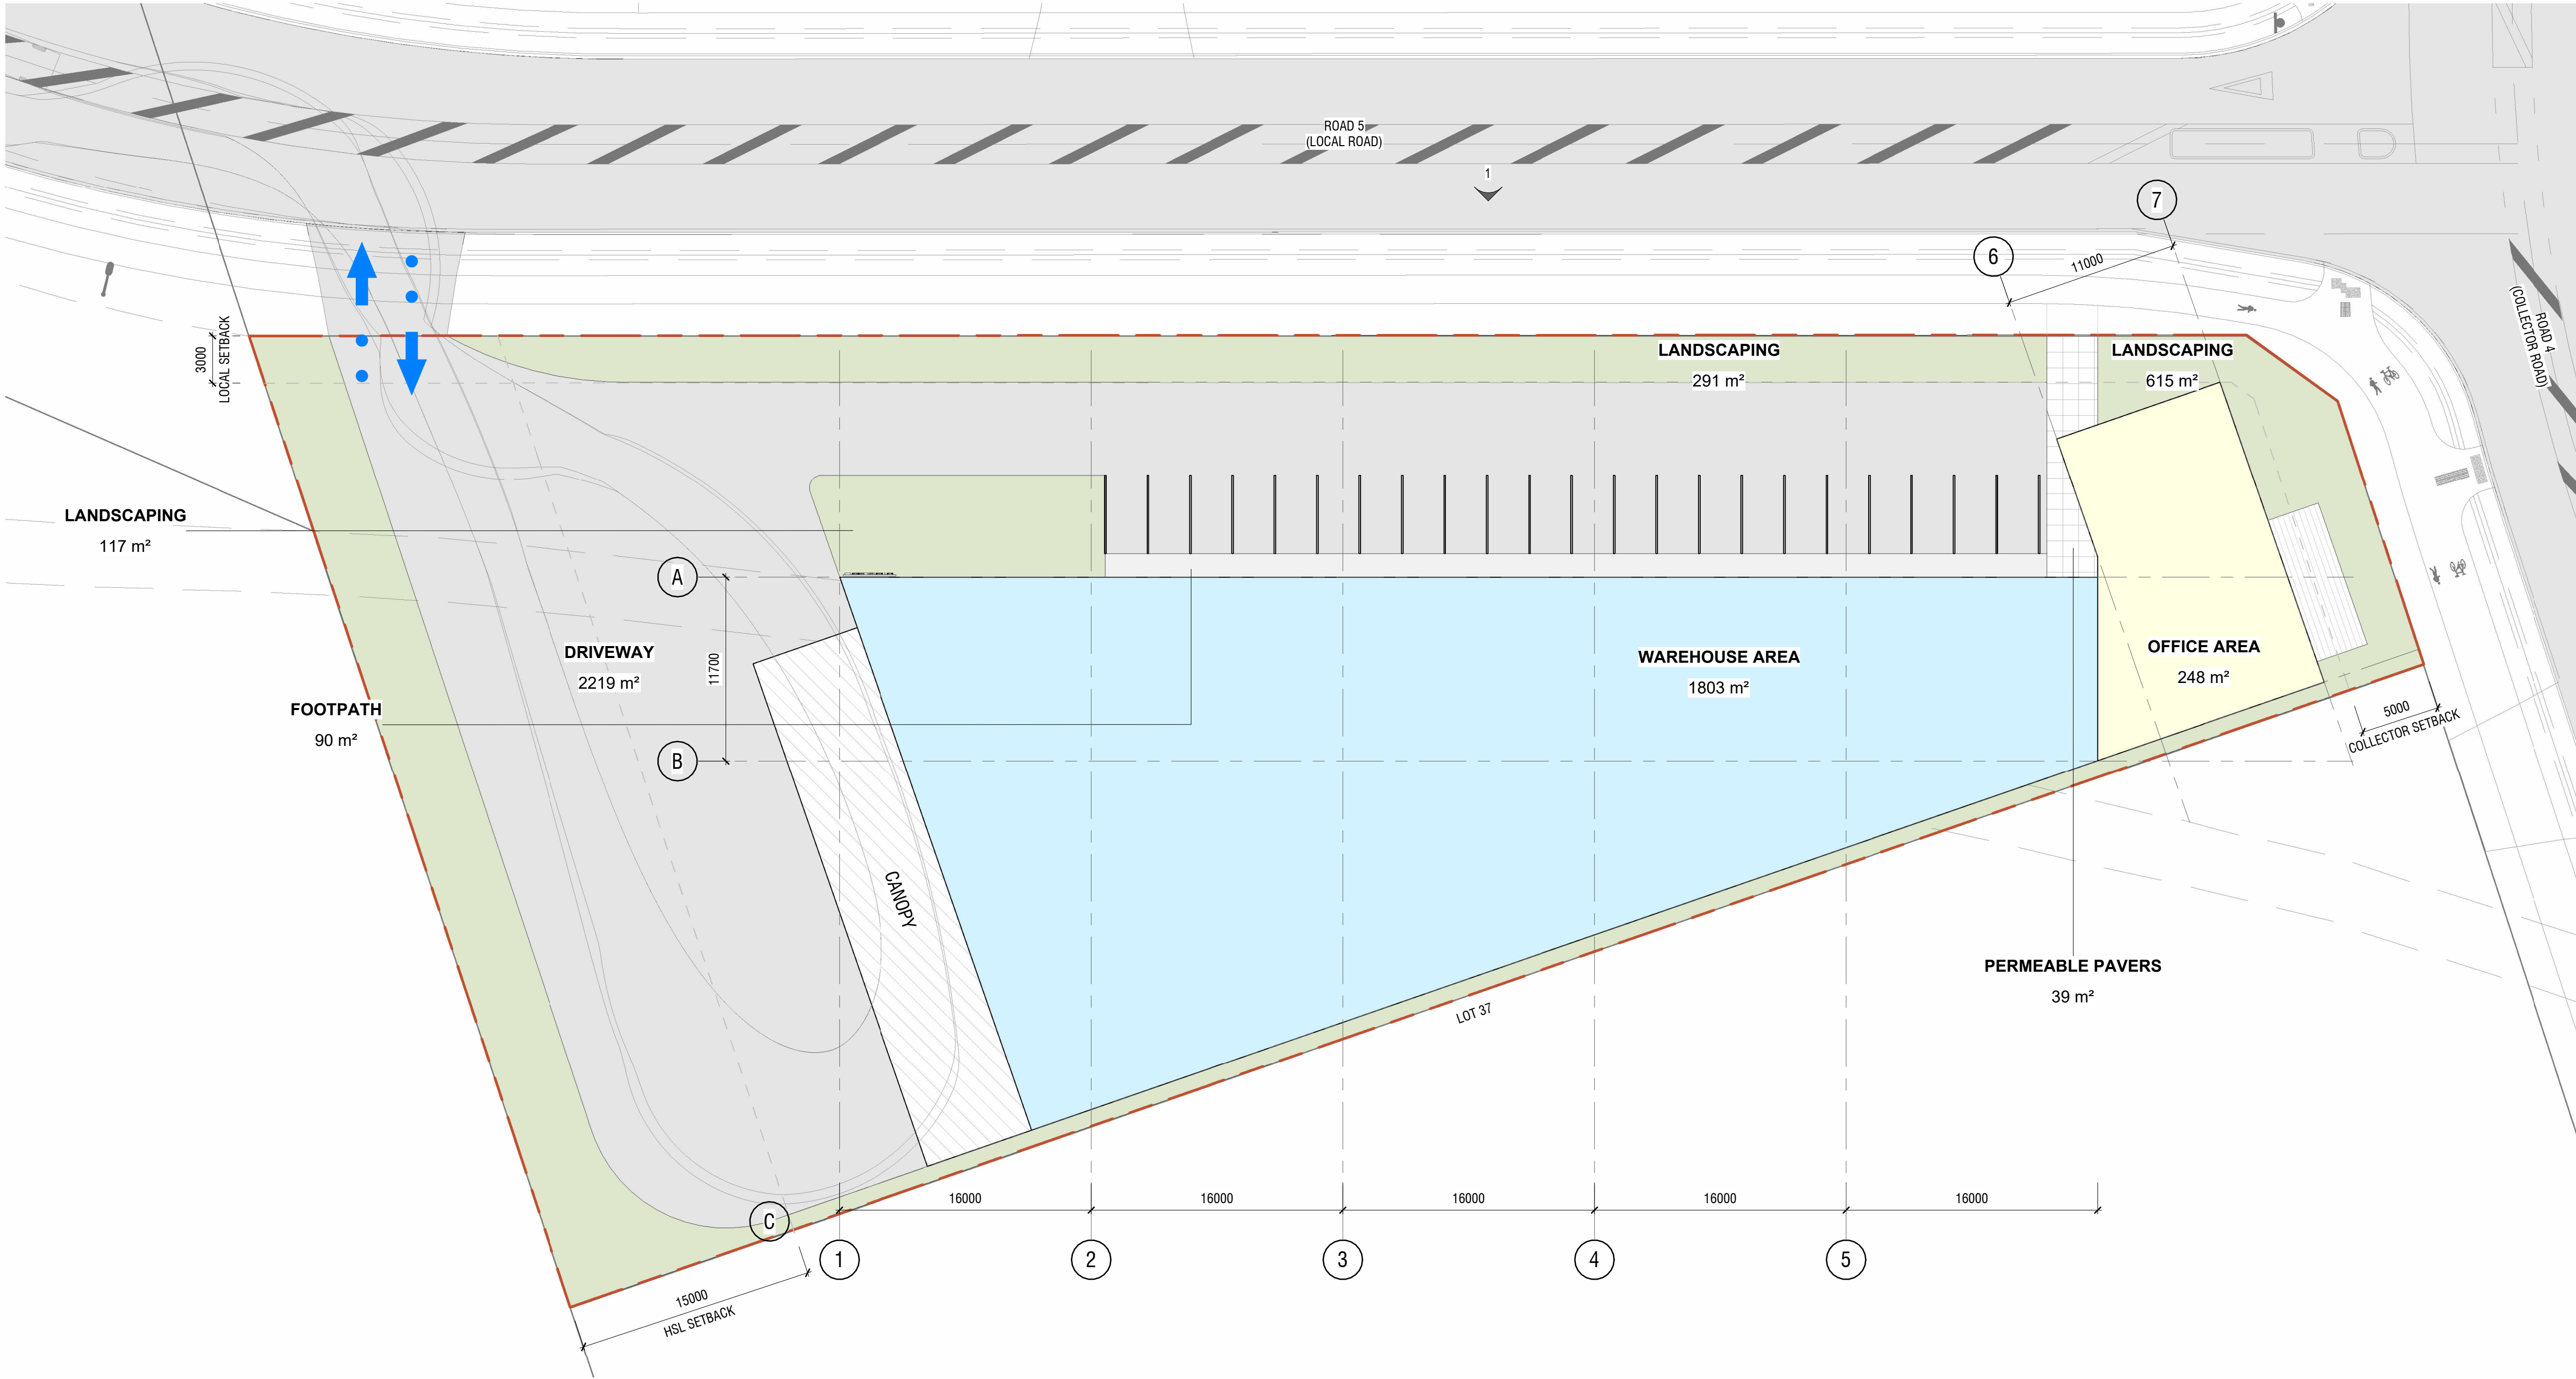

1 PROPOSED PLAN
1 : 250 @A1

architects interiors
wingates

SL1
CONCEPT DESIGN

SL1
HAMILTON

LOT 37 - INDUSTRIAL - PLAN



CONCPET DESIGN

A	CONCEPT DESIGN	21.07.2026
B	CONCEPT DESIGN	05.08.2026

Project Number | 26036


Drawing Number

A311


A1 Scale | 1 : 250

Revision

B

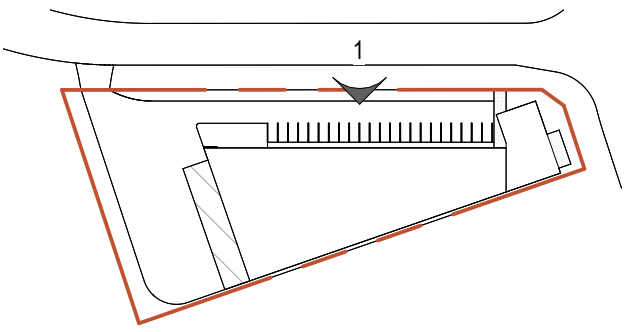

2 KEYPLAN
1 : 2000 @A1

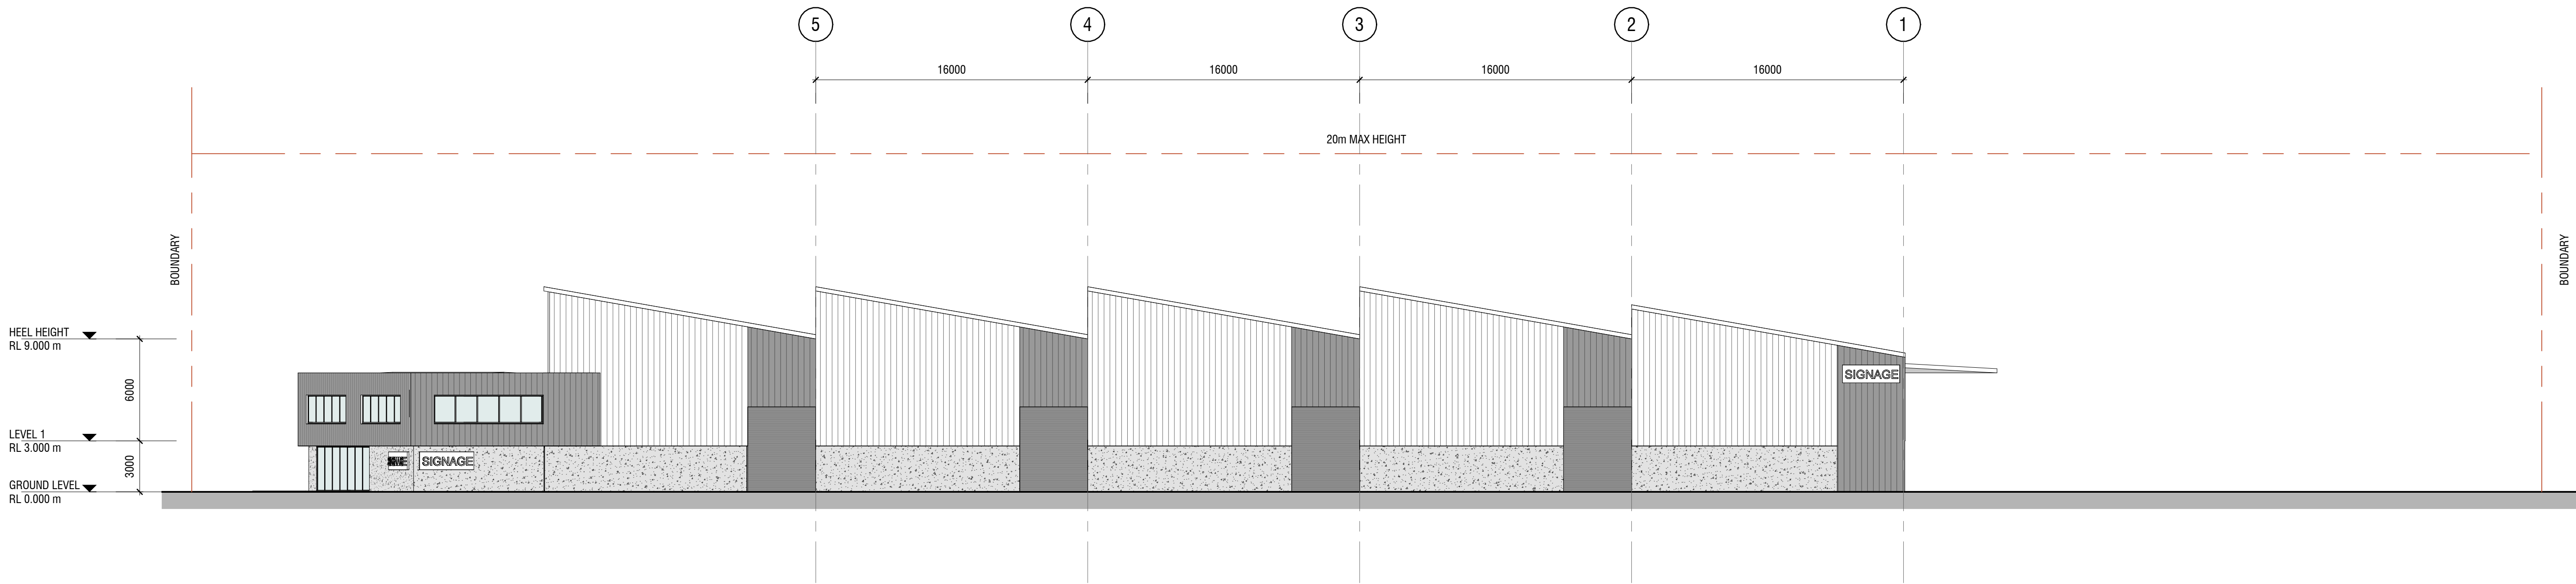

1 PROPOSED ELEVATION - STREET VIEW
1 : 200 @A1

architects interiors
wingates

SL1
CONCEPT DESIGN

SL1
HAMILTON

LOT 37 - INDUSTRIAL - ELEVATION



CONCPET DESIGN

A	CONCEPT DESIGN	21.07.2026
B	CONCPET DESIGN	05.08.2026

Project Number | 26036

Drawing Number

A312

A1 Scale | As indicated

Revision

B