
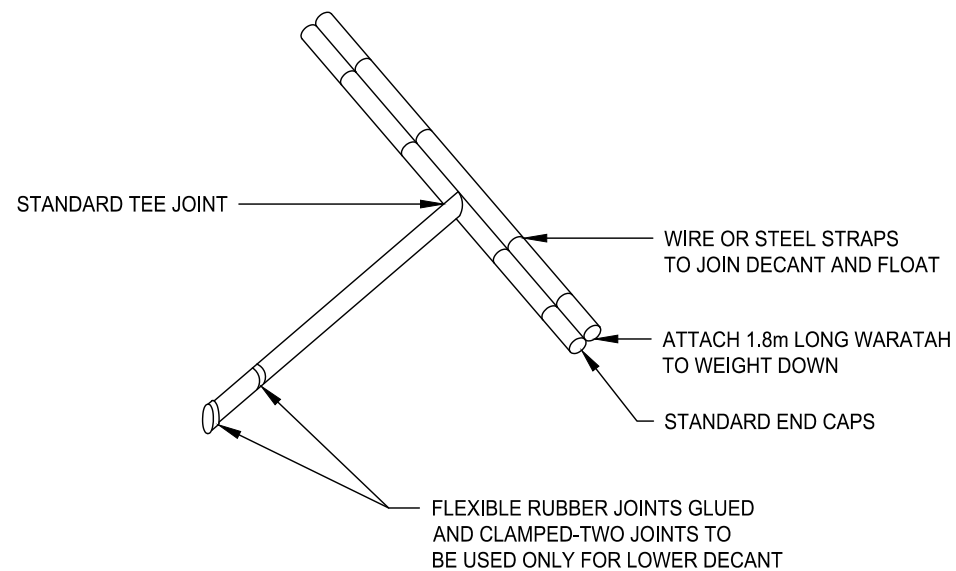
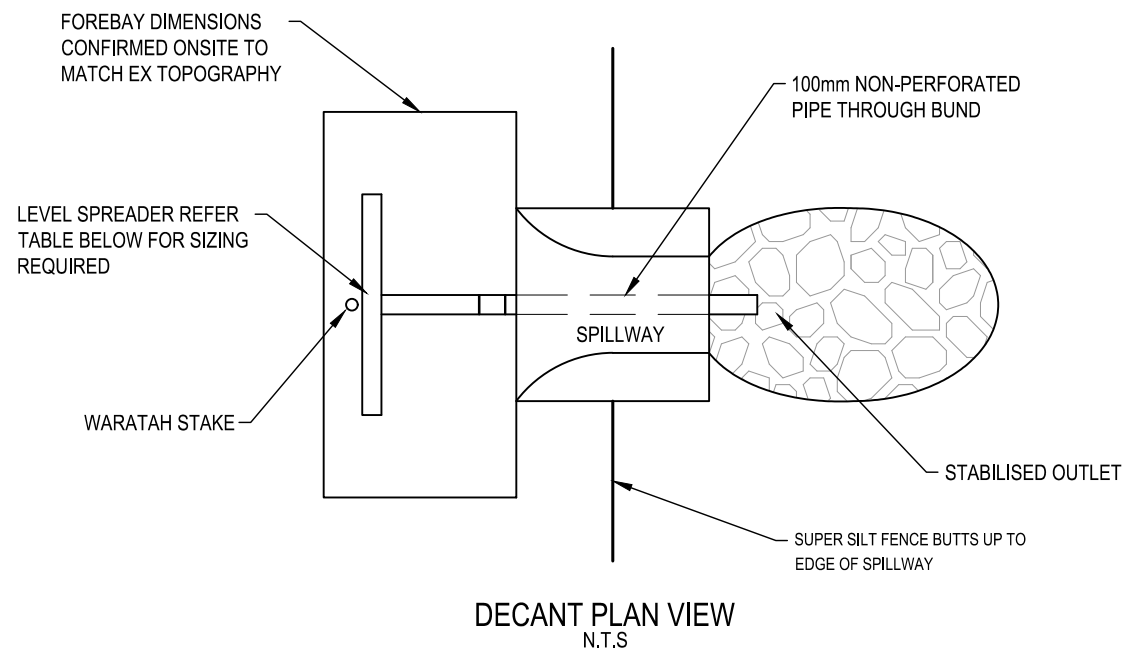
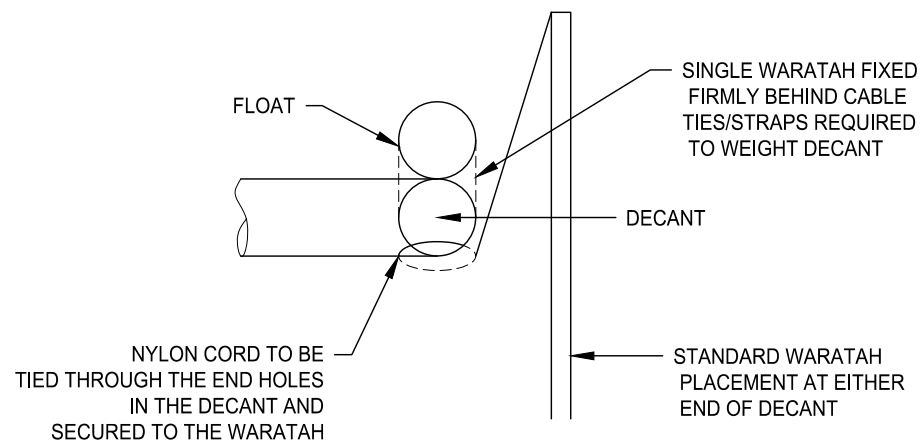


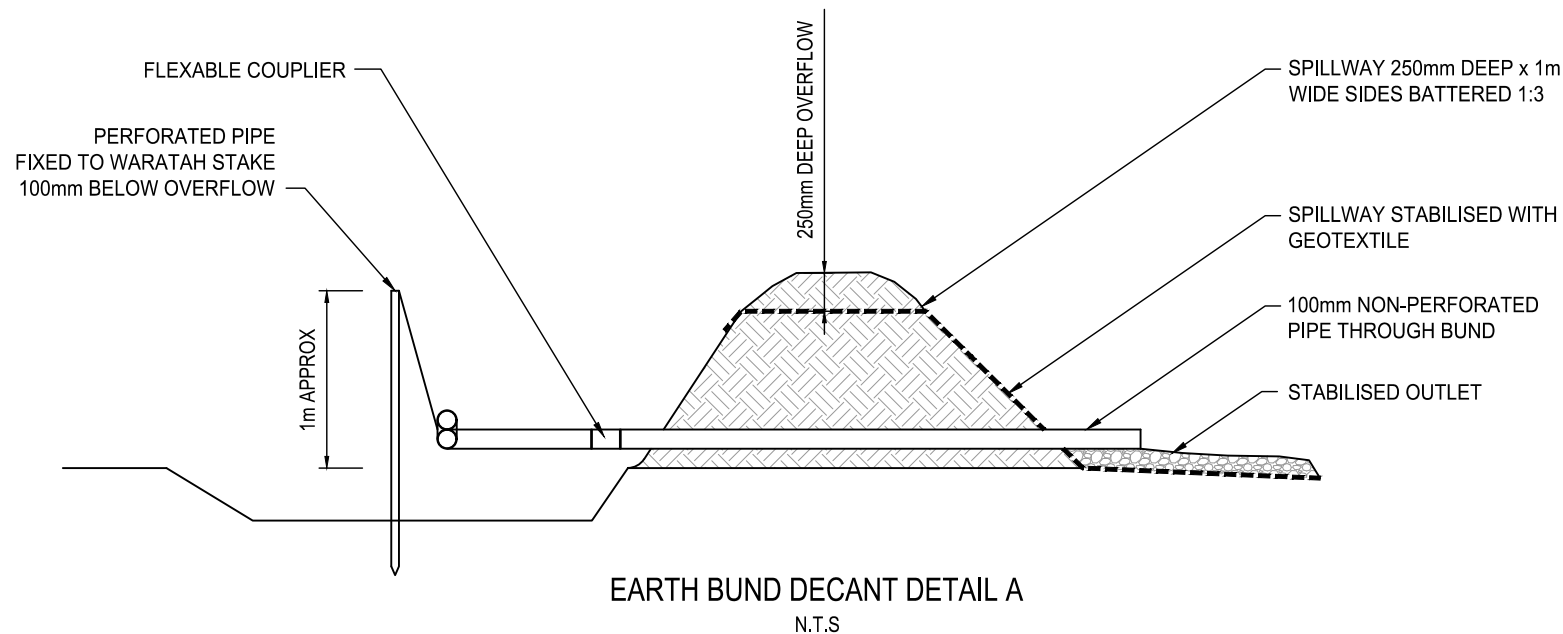

LEVEL SPREADER DESIGN CRITERIA (20 YEAR STORM EVENT)				
DESIGN FLOW (m ³ /sec)	INLET WIDTH (m)	DEPTH (m)	END WIDTH (m)	LENGTH (mm)
0-0.3	3	150	1	3
0.3-0.6	5	180	1	7
0.6-0.9	7	220	1	10

- NOTES**
1. ALL WORKS TO BE IN ACCORDANCE WITH AUCKLAND COUNCIL STANDARDS.
 2. IT IS THE CONTRACTORS RESPONSIBILITY TO LOCATE ALL SERVICES THAT MAY BE AFFECTED BY THEIR OPERATIONS.
 3. THE CONTRACTOR SHALL COMPLY WITH ALL RELEVANT HEALTH AND SAFETY REQUIREMENTS.
 4. THE CONTRACTOR SHALL OBTAIN ALL NECESSARY APPROVAL FROM UTILITY OPERATORS BEFORE COMMENCING WORK UNDER OR NEAR THEIR SERVICES.
 5. SEDIMENT CONTROL SHALL BE INSTALLED AND OPERATIONAL BEFORE EARTHWORKS START ONSITE IN ACCORDANCE WITH COUNCIL STANDARDS.
 6. CONTRACTOR SHALL PROVIDE ASBUILT OF WORKING SEDIMENT CONTROL DEVICES AND CONFIRMATION OF POND/DECANT VOLUMES TO ENGINEER.
 7. SEDIMENT CONTROL TO COMPLY WITH GD05 STANDARDS.

A	RESOURCE CONSENT	JP	02/2025
Rev	Description	By	Date
Survey	--		--/--
Design	--		-
Drawn	MA		02/2025
Checked	JP/LC		02/2025

Maven Associates
09 571 0050
info@maven.co.nz
www.maven.co.nz
5 Owens Road, Epsom
Auckland 1023



Project
**SUNFIELD DEVELOPMENT
ARDMORE, AUCKLAND
MASTERPLANNING
FOR SUNFIELD
DEVELOPMENTS LIMITED**

Title
**PROPOSED SEDIMENT
EROSION CONTROL
DETAILS: SHEET 4**



Project no.	215010
Scale	N.T.S
Cad file	215010-M-C230.DWG
Drawing no.	M-C233
Rev	A

RESOURCE CONSENT

DATE: 27/25 FILE PATH: \\MAVEN\MAVEN\CONSULTING\CD\N2\SHARE\CURRENT\MAVEN\PROJECTS\15010 - SUNFIELD\DWG\1-PRODUCTION\MASTER PLANNING\15010-04-C230.DWG

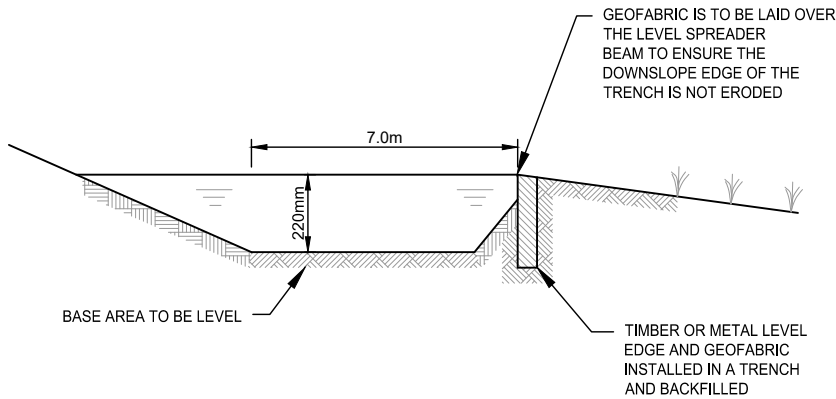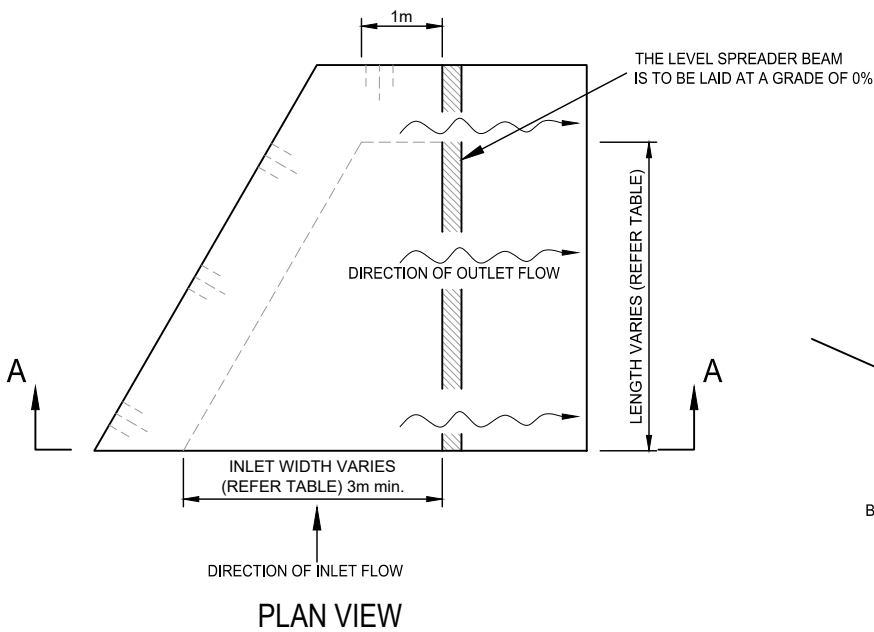

LEVEL SPREADER DESIGN CRITERIA (20 YEAR STORM EVENT)				
DESIGN FLOW (m ³ /sec)	INLET WIDTH (m)	DEPTH (m)	END WIDTH (m)	LENGTH (mm)
0-0.3	3	150	1	3
0.3-0.6	5	180	1	7
0.6-0.9	7	220	1	10

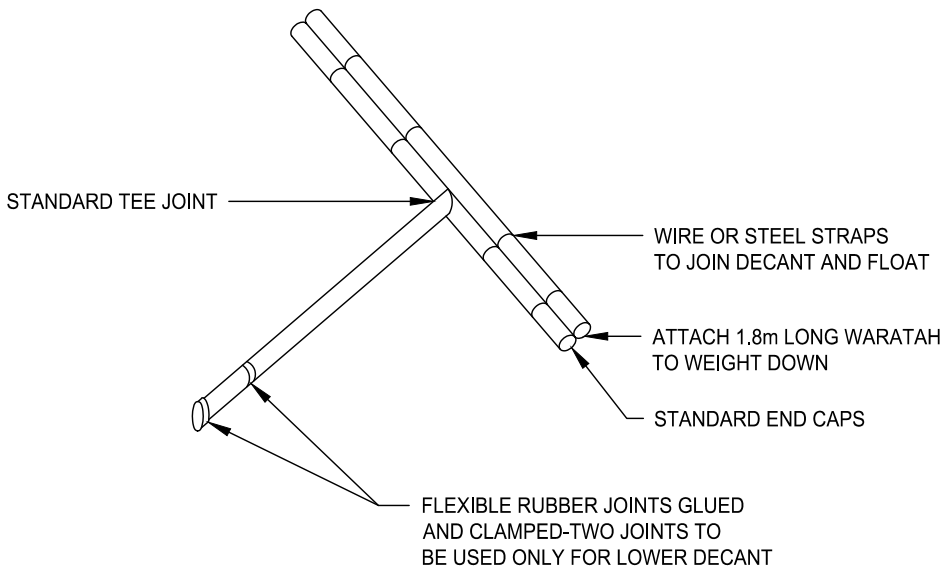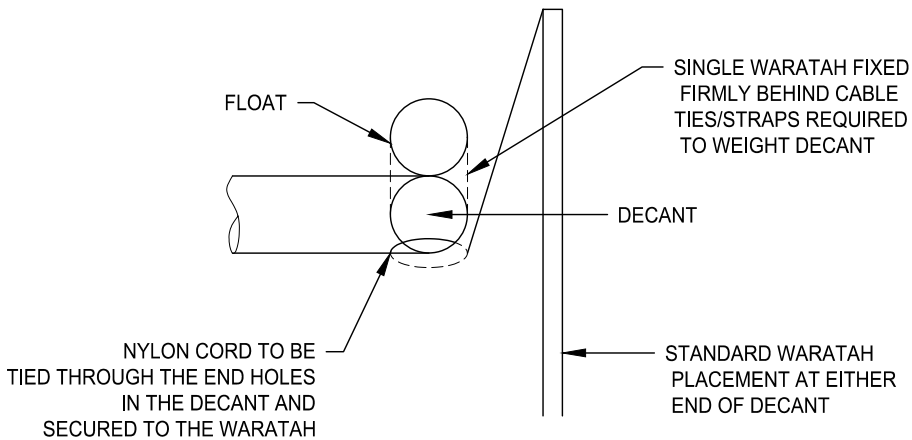

- NOTES
1. ALL WORKS TO BE IN ACCORDANCE WITH AUCKLAND COUNCIL STANDARDS.
 2. IT IS THE CONTRACTORS RESPONSIBILITY TO LOCATE ALL SERVICES THAT MAY BE AFFECTED BY THEIR OPERATIONS.
 3. THE CONTRACTOR SHALL COMPLY WITH ALL RELEVANT HEALTH AND SAFETY REQUIREMENTS.
 4. THE CONTRACTOR SHALL OBTAIN ALL NECESSARY APPROVAL FROM UTILITY OPERATORS BEFORE COMMENCING WORK UNDER OR NEAR THEIR SERVICES.
 5. SEDIMENT CONTROL SHALL BE INSTALLED AND OPERATIONAL BEFORE EARTHWORKS START ONSITE IN ACCORDANCE WITH COUNCIL STANDARDS.
 6. CONTRACTOR SHALL PROVIDE ASBUILT OF WORKING SEDIMENT CONTROL DEVICES AND CONFIRMATION OF POND/DECENT VOLUMES TO ENGINEER.
 7. SEDIMENT CONTROL TO COMPLY WITH GD05 STANDARDS.

A	RESOURCE CONSENT	JP	02/2025
Rev	Description	By	Date
		By	Date
Survey	--	--	----
Design	--	-	
Drawn	MA		02/2025
Checked	JP/LC		02/2025


M **Maven Associates**
09 571 0050
info@maven.co.nz
www.maven.co.nz
5 Owens Road, Epsom
Auckland 1023

Project
**SUNFIELD DEVELOPMENT
ARDMORE, AUCKLAND
MASTERPLANNING
FOR SUNFIELD
DEVELOPMENTS LIMITED**

Title
**PROPOSED SEDIMENT
EROSION CONTROL
DETAILS: SHEET 5**

Project no.	215010
Scale	N.T.S
Cad file	215010-M-C230.DWG
Drawing no.	M-C234
Rev	A

RESOURCE CONSENT

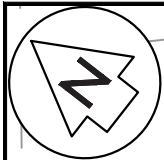

- NOTES
1. ALL WORKS TO BE IN ACCORDANCE WITH AUCKLAND COUNCIL STANDARDS.
 2. CONTRACTOR IS TO AVOID USING GPS FOR SET OUT OF THE KERB LEVELS WHERE GRADIENTS ARE LESS THAN 1%.
 3. IT IS THE CONTRACTORS RESPONSIBILITY TO LOCATE ALL SERVICES THAT MAY BE AFFECTED BY THEIR OPERATIONS.
 4. THE CONTRACTOR SHALL COMPLY WITH ALL RELEVANT HEALTH AND SAFETY REQUIREMENTS.
 5. THE CONTRACTOR SHALL OBTAIN ALL NECESSARY APPROVAL FROM UTILITY OPERATORS BEFORE COMMENCING WORK UNDER OR NEAR THEIR SERVICES.
 6. FINAL PAVEMENT DESIGN SUBJECT TO CBR/BEM TESTS ON SUBGRADE MATERIAL.
 7. SETOUT SCHEDULE WITH COORDINATES OF CHAINAGE POINTS ALONG ROAD CENTRELINE TO BE SUPPLIED TO THE CONTRACTOR PRIOR TO CONSTRUCTION.
 8. REFER TO LONG SECTION FOR FINISHED CENTRELINE LEVELS. REFER TO TYPICAL CROSS SECTIONS TO OBTAIN LEVELS FOR OTHER LOCATIONS.
 9. ALL DUCTS SHALL HAVE LOCATIONS MARKED ON KERB LINES IN ACCORDANCE WITH SPECIFICATION.

LEGEND

CENTER LINE 1	WC100R (30m)
CENTER LINE 2	WC100R
NO STOPPING LINE	Y1100R1x1
CONTINUITY LINE	W1100R1x3
LIMIT LINE	WC300R
	EX BDY
	PROP BDY
AC	AC PAVING
CB	BRUSHED CONCRETE
CEA	EXPOSED CONCRETE
DC	DISH CHANNEL
K&C	KERB AND CHANNEL
K&N	KERB AND NIB
WS	WHEEL STOP
	PROP SWCP SINGLE
	PROP STREET LIGHT
	PROP STREET SIGN
	ROAD NAME SIGN
	TACTILE PAVERS
	PR SWALE

A	RESOURCE CONSENT	DIJ	02/2025
Rev	Description	By	Date
	By	Date	
Survey	BY	MM/YYYY	
Design	BY	MM/YYYY	
Drawn	YC	11/24	
Checked	BY	DATE	




Maven Associates
09 571 0050
info@maven.co.nz
www.maven.co.nz
5 Owens Road, Epsom
Auckland 1023

Project
**SUNFIELD DEVELOPMENT
ARDMORE, AUCKLAND
SUPERLOT 18, 19, 20, 21
FOR SUNFIELD
DEVELOPMENTS LIMITED**

Title
**PROPOSED
ROADING
OVERVIEW PLAN**

Project no.	215010
Scale	1:10000 @ A3
Cad file	215010-M-C300.DWG
Drawing no.	M-C300
Rev	A

RESOURCE CONSENT

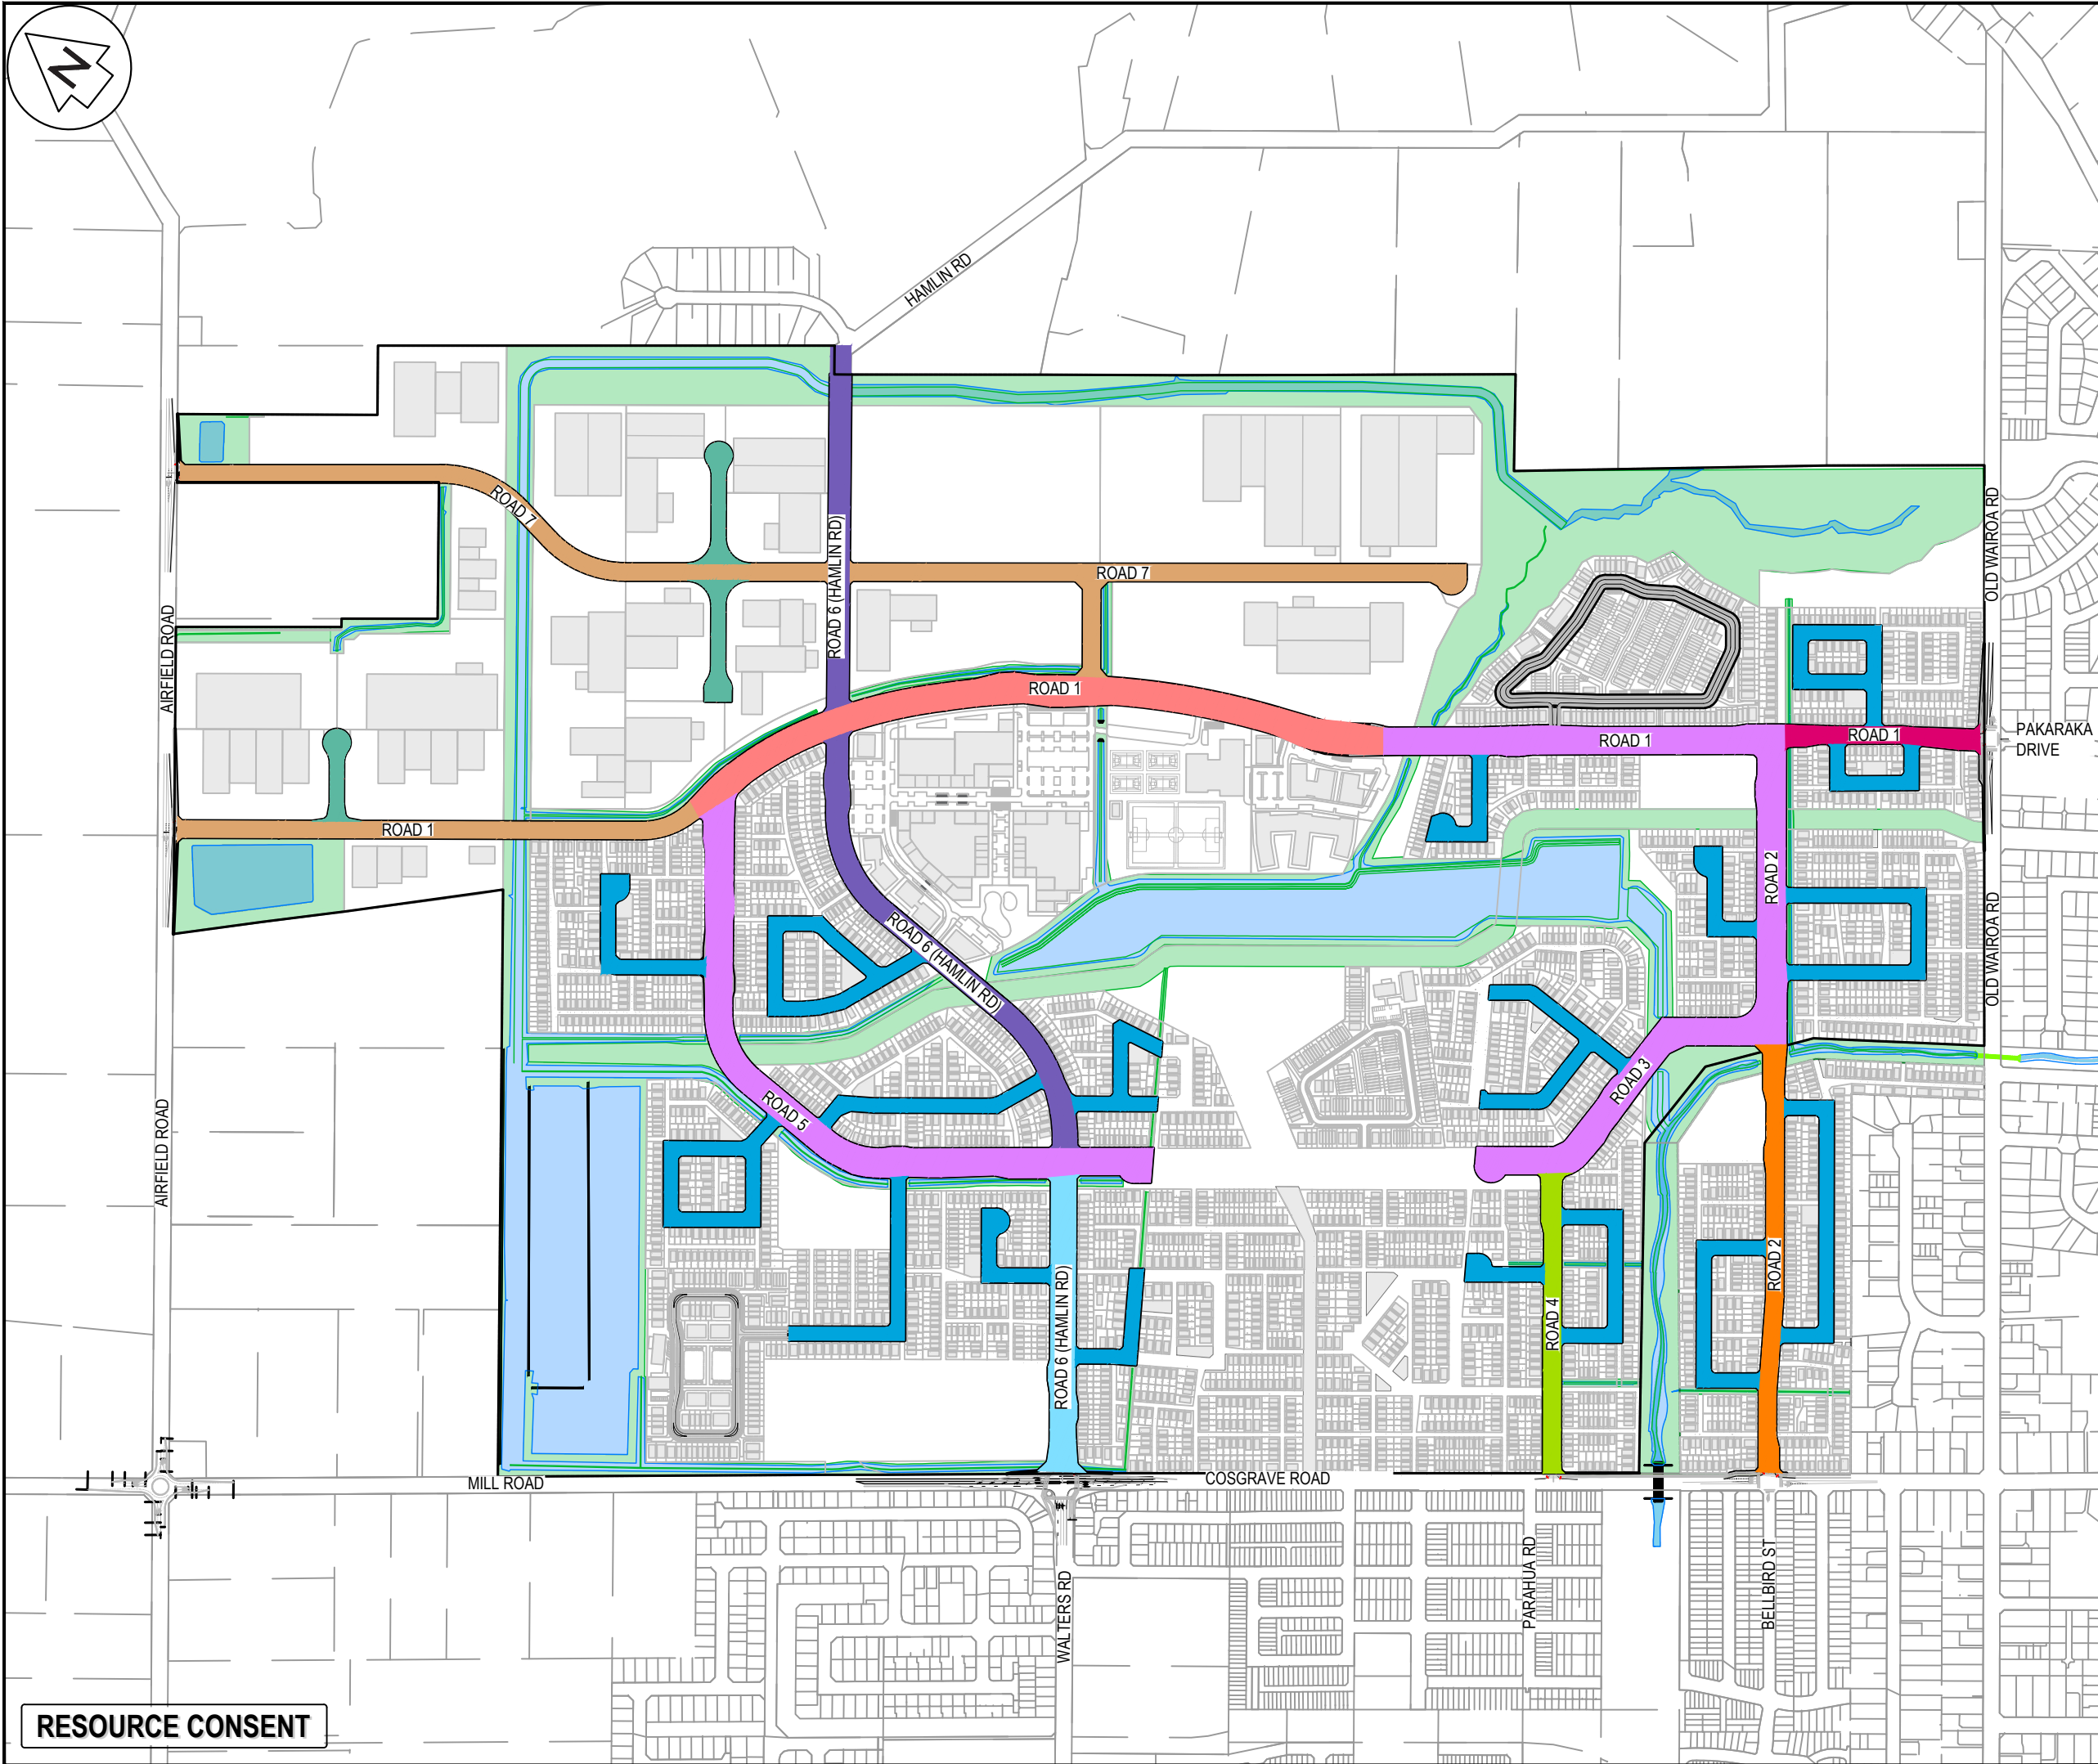

- NOTES
1. ALL WORKS TO BE IN ACCORDANCE WITH AUCKLAND COUNCIL STANDARDS.
 2. CONTRACTOR IS TO AVOID USING GPS FOR SET OUT OF THE KERB LEVELS WHERE GRADIENTS ARE LESS THAN 1%.
 3. IT IS THE CONTRACTORS RESPONSIBILITY TO LOCATE ALL SERVICES THAT MAY BE AFFECTED BY THEIR OPERATIONS.
 4. THE CONTRACTOR SHALL COMPLY WITH ALL RELEVANT HEALTH AND SAFETY REQUIREMENTS.
 5. THE CONTRACTOR SHALL OBTAIN ALL NECESSARY APPROVAL FROM UTILITY OPERATORS BEFORE COMMENCING WORK UNDER OR NEAR THEIR SERVICES.
 6. FINAL PAVEMENT DESIGN SUBJECT TO CBR/BKAM TESTS ON SUBGRADE MATERIAL.
 7. SETOUT SCHEDULE WITH COORDINATES OF CHAINAGE POINTS ALONG ROAD CENTRELINE TO BE SUPPLIED TO THE CONTRACTOR PRIOR TO CONSTRUCTION.
 8. REFER TO LONG SECTION FOR FINISHED CENTRELINE LEVELS. REFER TO TYPICAL CROSS SECTIONS TO OBTAIN LEVELS FOR OTHER LOCATIONS.
 9. ALL DUCTS SHALL HAVE LOCATIONS MARKED ON KERB LINES IN ACCORDANCE WITH SPECIFICATION.

- LEGEND
- EX BDY
 - PROP BDY
 - PROP RD TYPE 1
 - PROP RD TYPE 2
A	RESOURCE CONSENT	DIJ	02/2025
Rev	Description	By	Date
	By	Date	
Survey	BY	MM/YYYY	
Design	BY	MM/YYYY	
Drawn	YC	11/24	
Checked	BY	DATE	



Maven Associates
09 571 0050
info@maven.co.nz
www.maven.co.nz
5 Owens Road, Epsom
Auckland 1023

Project
**SUNFIELD DEVELOPMENT
ARDMORE, AUCKLAND
SUPERLOT 18, 19, 20, 21
FOR SUNFIELD
DEVELOPMENTS LIMITED**

Title
**PROPOSED
ROADING
HIERARCHY PLAN**

Project no.	215010		
Scale	1:7500 @ A3		
Cad file	215010-M-C300.DWG		
Drawing no.	M-C310	Rev	A

RESOURCE CONSENT

DATE: 27/05 FILE PATH: F:\MAVEN\PROJECTS\215010 - SUNFIELD\DWG\3-PRODUCTION\MASTER PLANNING\215010-M-C300.DWG

- ## NOTES
1. ALL WORKS TO BE IN ACCORDANCE WITH AUCKLAND COUNCIL STANDARDS.
 2. CONTRACTOR IS TO AVOID USING GPS FOR SET OUT OF THE KERB LEVELS WHERE GRADIENTS ARE LESS THAN 1%.
 3. IT IS THE CONTRACTORS RESPONSIBILITY TO LOCATE ALL SERVICES THAT MAY BE AFFECTED BY THEIR OPERATIONS.
 4. THE CONTRACTOR SHALL COMPLY WITH ALL RELEVANT HEALTH AND SAFETY REQUIREMENTS.
 5. THE CONTRACTOR SHALL OBTAIN ALL NECESSARY APPROVAL FROM UTILITY OPERATORS BEFORE COMMENCING WORK UNDER OR NEAR THEIR SERVICES.
 6. FINAL PAVEMENT DESIGN SUBJECT TO CBR/BEAM TESTS ON SUBGRADE MATERIAL.
 7. SETOUT SCHEDULE WITH COORDINATES OF CHAINAGE POINTS ALONG ROAD CENTRELINE TO BE SUPPLIED TO THE CONTRACTOR PRIOR TO CONSTRUCTION.
 8. REFER TO LONG SECTION FOR FINISHED CENTRELINE LEVELS. REFER TO TYPICAL CROSS SECTIONS TO OBTAIN LEVELS FOR OTHER LOCATIONS.
 9. ALL DUCTS SHALL HAVE LOCATIONS MARKED ON KERB LINES IN ACCORDANCE WITH SPECIFICATION

LEGEND

CENTER LINE 1	WC100R (30m)
CENTER LINE 2	WC100R
NO STOPPING LINE	YI100R1x1
CONTINUITY LINE	WI100R1x3
LIMIT LINE	WC300R

	PROP B'DY
AC	AC PAVING
CB	BRUSHED CONCRETE
CEA	EXPOSED CONCRETE
DC	DISH CHANNEL
K&C	KERB AND CHANNEL
K&N	KERB AND NIB
WS	WHEEL STOP
	PROP SWCP SINGLE
	PROP STREET LIGHT
	PROP STREET SIGN
	ROAD NAME SIGN
	TACTILE PAVERS
	PR SWALE



A	RESOURCE CONSENT	DIJ	02/2025
Rev	Description	By	Date
	By	Date	
Survey	BY	MM/YYYY	
Design	BY	MM/YYYY	
Drawn	YC	11/24	
Checked	BY	DATE	



Project
**SUNFIELD DEVELOPMENT
ARDMORE, AUCKLAND
SUPERLOT 18, 19, 20, 21
FOR SUNFIELD
DEVELOPMENTS LIMITED**

Title
**PROPOSED
ROADING PLAN
OVERVIEW**

Project no.	215010		
Scale	1:7500 @ A3		
Cad file	215010-M-C300.DWG		
Drawing no.	M-C320	Rev	A

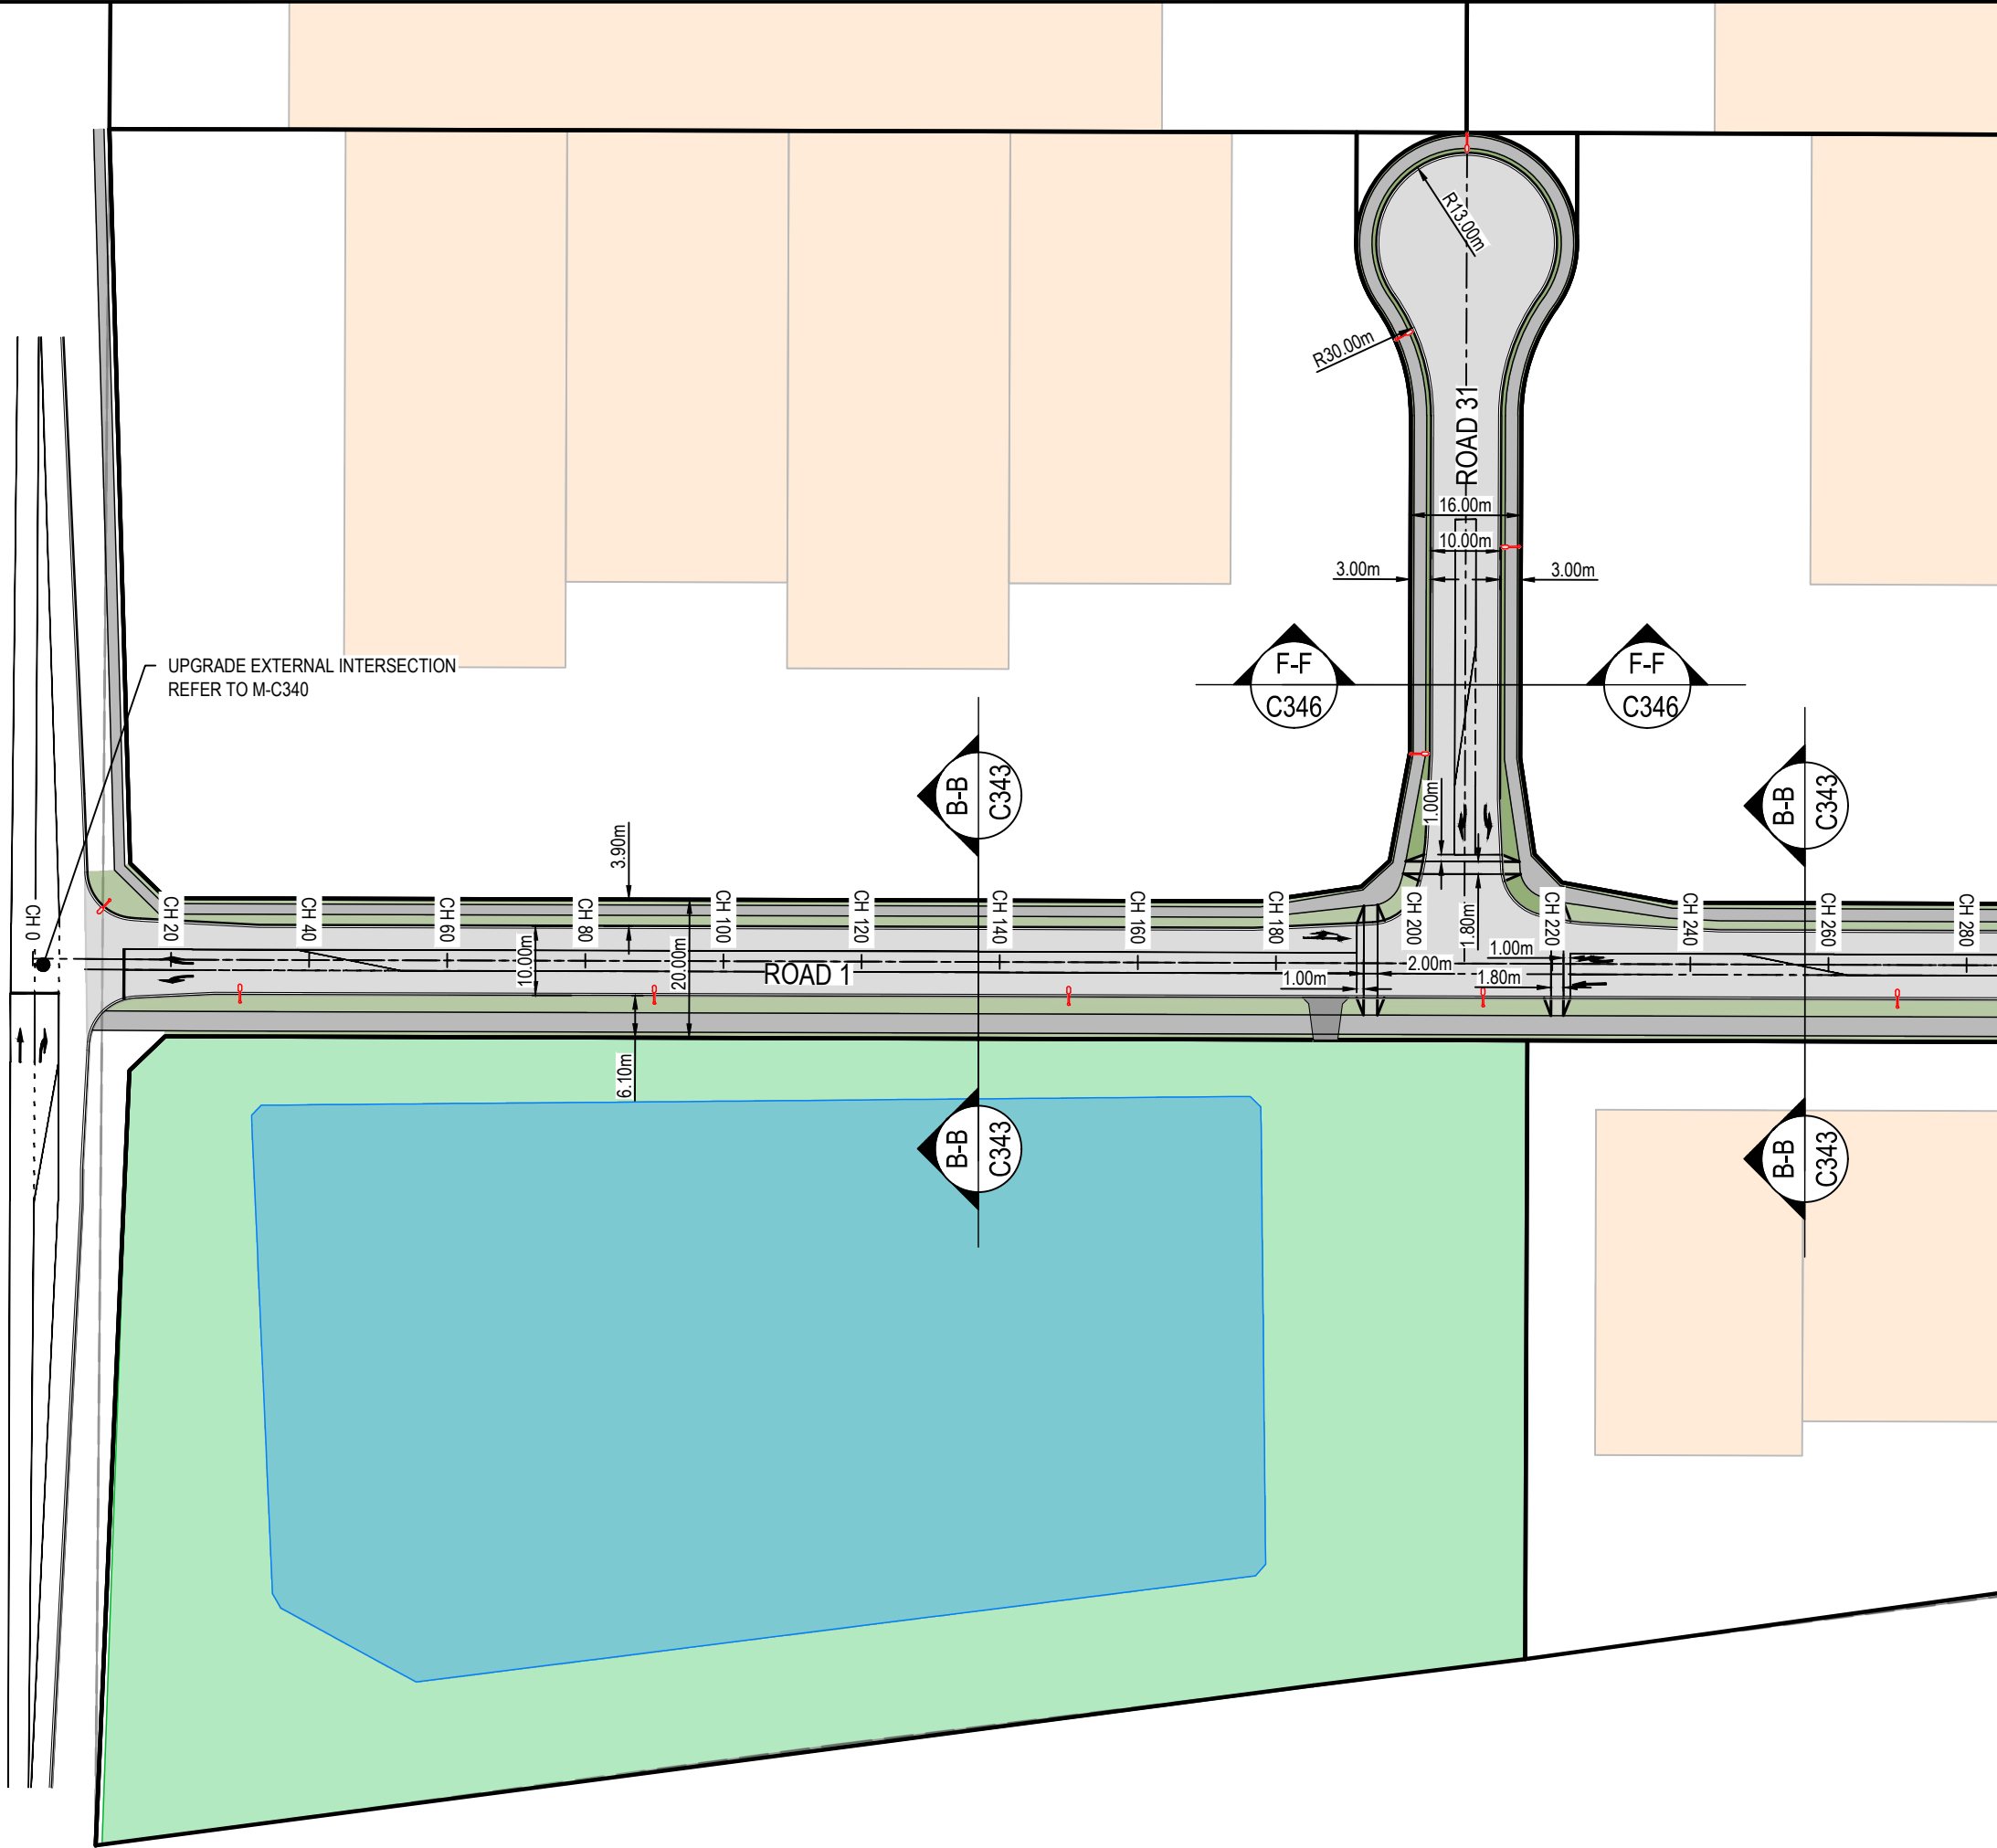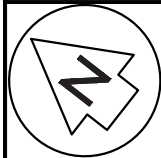

- NOTES
1. ALL WORKS TO BE IN ACCORDANCE WITH AUCKLAND COUNCIL STANDARDS.
 2. CONTRACTOR IS TO AVOID USING GPS FOR SET OUT OF THE KERB LEVELS WHERE GRADIENTS ARE LESS THAN 1%.
 3. IT IS THE CONTRACTORS RESPONSIBILITY TO LOCATE ALL SERVICES THAT MAY BE AFFECTED BY THEIR OPERATIONS.
 4. THE CONTRACTOR SHALL COMPLY WITH ALL RELEVANT HEALTH AND SAFETY REQUIREMENTS.
 5. THE CONTRACTOR SHALL OBTAIN ALL NECESSARY APPROVAL FROM UTILITY OPERATORS BEFORE COMMENCING WORK UNDER OR NEAR THEIR SERVICES.
 6. FINAL PAVEMENT DESIGN SUBJECT TO CBR/BEM TESTS ON SUBGRADE MATERIAL.
 7. SETOUT SCHEDULE WITH COORDINATES OF CHAINAGE POINTS ALONG ROAD CENTRELINE TO BE SUPPLIED TO THE CONTRACTOR PRIOR TO CONSTRUCTION.
 8. REFER TO LONG SECTION FOR FINISHED CENTRELINE LEVELS. REFER TO TYPICAL CROSS SECTIONS TO OBTAIN LEVELS FOR OTHER LOCATIONS.
 9. ALL DUCTS SHALL HAVE LOCATIONS MARKED ON KERB LINES IN ACCORDANCE WITH SPECIFICATION.

LEGEND

CENTER LINE 1	WC100R (30m)
CENTER LINE 2	WC100R
NO STOPPING LINE	Y1100R1x1
CONTINUITY LINE	W1100R1x3
LIMIT LINE	WC300R
	EX BDY
	PROP BDY
AC	AC PAVING
CB	BRUSHED CONCRETE
CEA	EXPOSED CONCRETE
DC	DISH CHANNEL
K&C	KERB AND CHANNEL
K&N	KERB AND NIB
WS	WHEEL STOP
	PROP SWCP SINGLE
	PROP STREET LIGHT
	PROP STREET SIGN
	ROAD NAME SIGN
	TACTILE PAVERS
	PR SWALE

A	RESOURCE CONSENT	DIJ	02/2025
Rev	Description	By	Date
	By	Date	
Survey	BY	MM/YYYY	
Design	BY	MM/YYYY	
Drawn	YC	11/24	
Checked	BY	DATE	



M **Maven Associates**
09 571 0050
info@maven.co.nz
www.maven.co.nz
5 Owens Road, Epsom
Auckland 1023

Project
**SUNFIELD DEVELOPMENT
ARDMORE, AUCKLAND
SUPERLOT 18, 19, 20, 21
FOR SUNFIELD
DEVELOPMENTS LIMITED**

Title
**PROPOSED
ROADING PLAN
ROAD 1**

Project no.	215010
Scale	1:1000 @ A3
Cad file	215010-M-C300.DWG
Drawing no.	M-C320-1
Rev	A

RESOURCE CONSENT

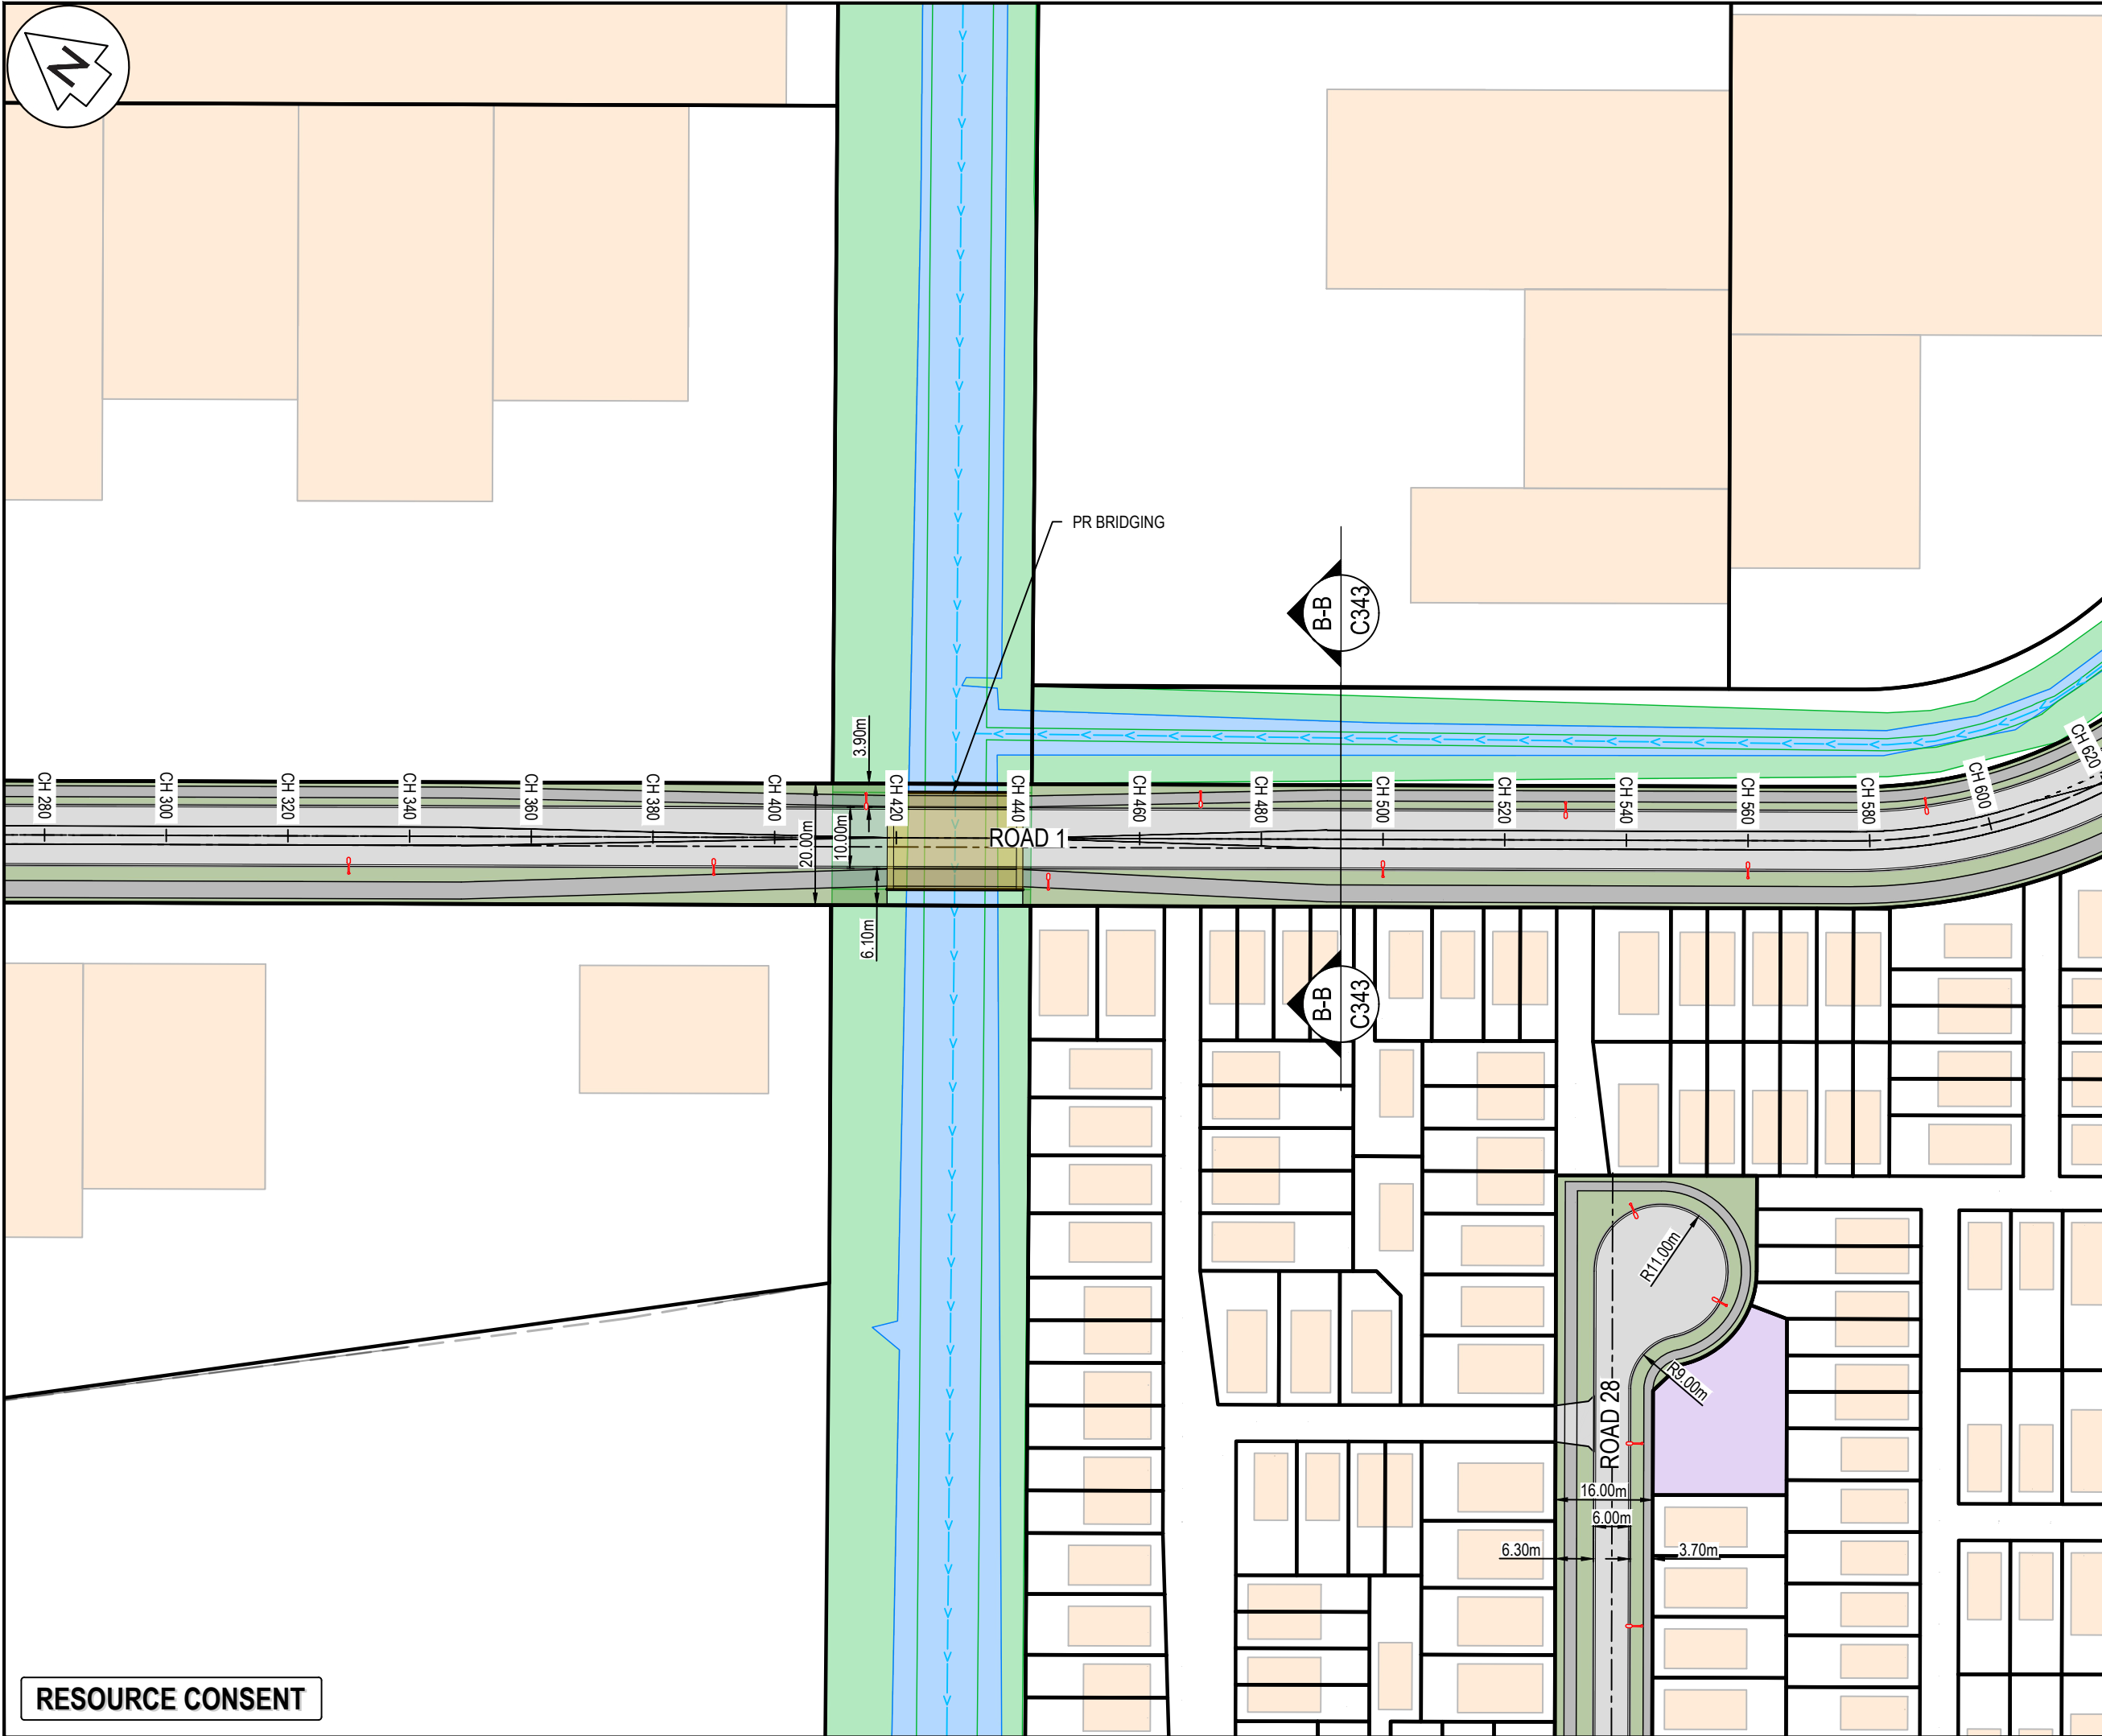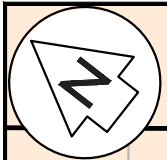

- NOTES
1. ALL WORKS TO BE IN ACCORDANCE WITH AUCKLAND COUNCIL STANDARDS.
 2. CONTRACTOR IS TO AVOID USING GPS FOR SET OUT OF THE KERB LEVELS WHERE GRADIENTS ARE LESS THAN 1%.
 3. IT IS THE CONTRACTORS RESPONSIBILITY TO LOCATE ALL SERVICES THAT MAY BE AFFECTED BY THEIR OPERATIONS.
 4. THE CONTRACTOR SHALL COMPLY WITH ALL RELEVANT HEALTH AND SAFETY REQUIREMENTS.
 5. THE CONTRACTOR SHALL OBTAIN ALL NECESSARY APPROVAL FROM UTILITY OPERATORS BEFORE COMMENCING WORK UNDER OR NEAR THEIR SERVICES.
 6. FINAL PAVEMENT DESIGN SUBJECT TO CBR/BREAM TESTS ON SUBGRADE MATERIAL.
 7. SETOUT SCHEDULE WITH COORDINATES OF CHAINAGE POINTS ALONG ROAD CENTRELINE TO BE SUPPLIED TO THE CONTRACTOR PRIOR TO CONSTRUCTION.
 8. REFER TO LONG SECTION FOR FINISHED CENTRELINE LEVELS. REFER TO TYPICAL CROSS SECTIONS TO OBTAIN LEVELS FOR OTHER LOCATIONS.
 9. ALL DUCTS SHALL HAVE LOCATIONS MARKED ON KERB LINES IN ACCORDANCE WITH SPECIFICATION.

LEGEND

CENTER LINE 1	WC100R (30m)
CENTER LINE 2	WC100R
NO STOPPING LINE	Y1100R1x1
CONTINUITY LINE	W1100R1x3
LIMIT LINE	WC300R
	EX BDY
	PROP BDY
AC	AC PAVING
CB	BRUSHED CONCRETE
CEA	EXPOSED CONCRETE
DC	DISH CHANNEL
K&C	KERB AND CHANNEL
K&N	KERB AND NIB
WS	WHEEL STOP
	PROP SWCP SINGLE
	PROP STREET LIGHT
	PROP STREET SIGN
	ROAD NAME SIGN
	TACTILE PAVERS
	PR SWALE

A	RESOURCE CONSENT	DIJ	02/2025
Rev	Description	By	Date
	Survey	BY	MM/YYYY
	Design	BY	MM/YYYY
	Drawn	YC	11/24
	Checked	BY	DATE





Maven Associates
09 571 0050
info@maven.co.nz
www.maven.co.nz
5 Owens Road, Epsom
Auckland 1023

Project
**SUNFIELD DEVELOPMENT
ARDMORE, AUCKLAND
SUPERLOT 18, 19, 20, 21
FOR SUNFIELD
DEVELOPMENTS LIMITED**

Title
**PROPOSED
ROADING PLAN
ROAD 1**

Project no.	215010
Scale	1:1000 @ A3
Cad file	215010-M-C300.DWG
Drawing no.	M-C320-2
Rev	A

RESOURCE CONSENT

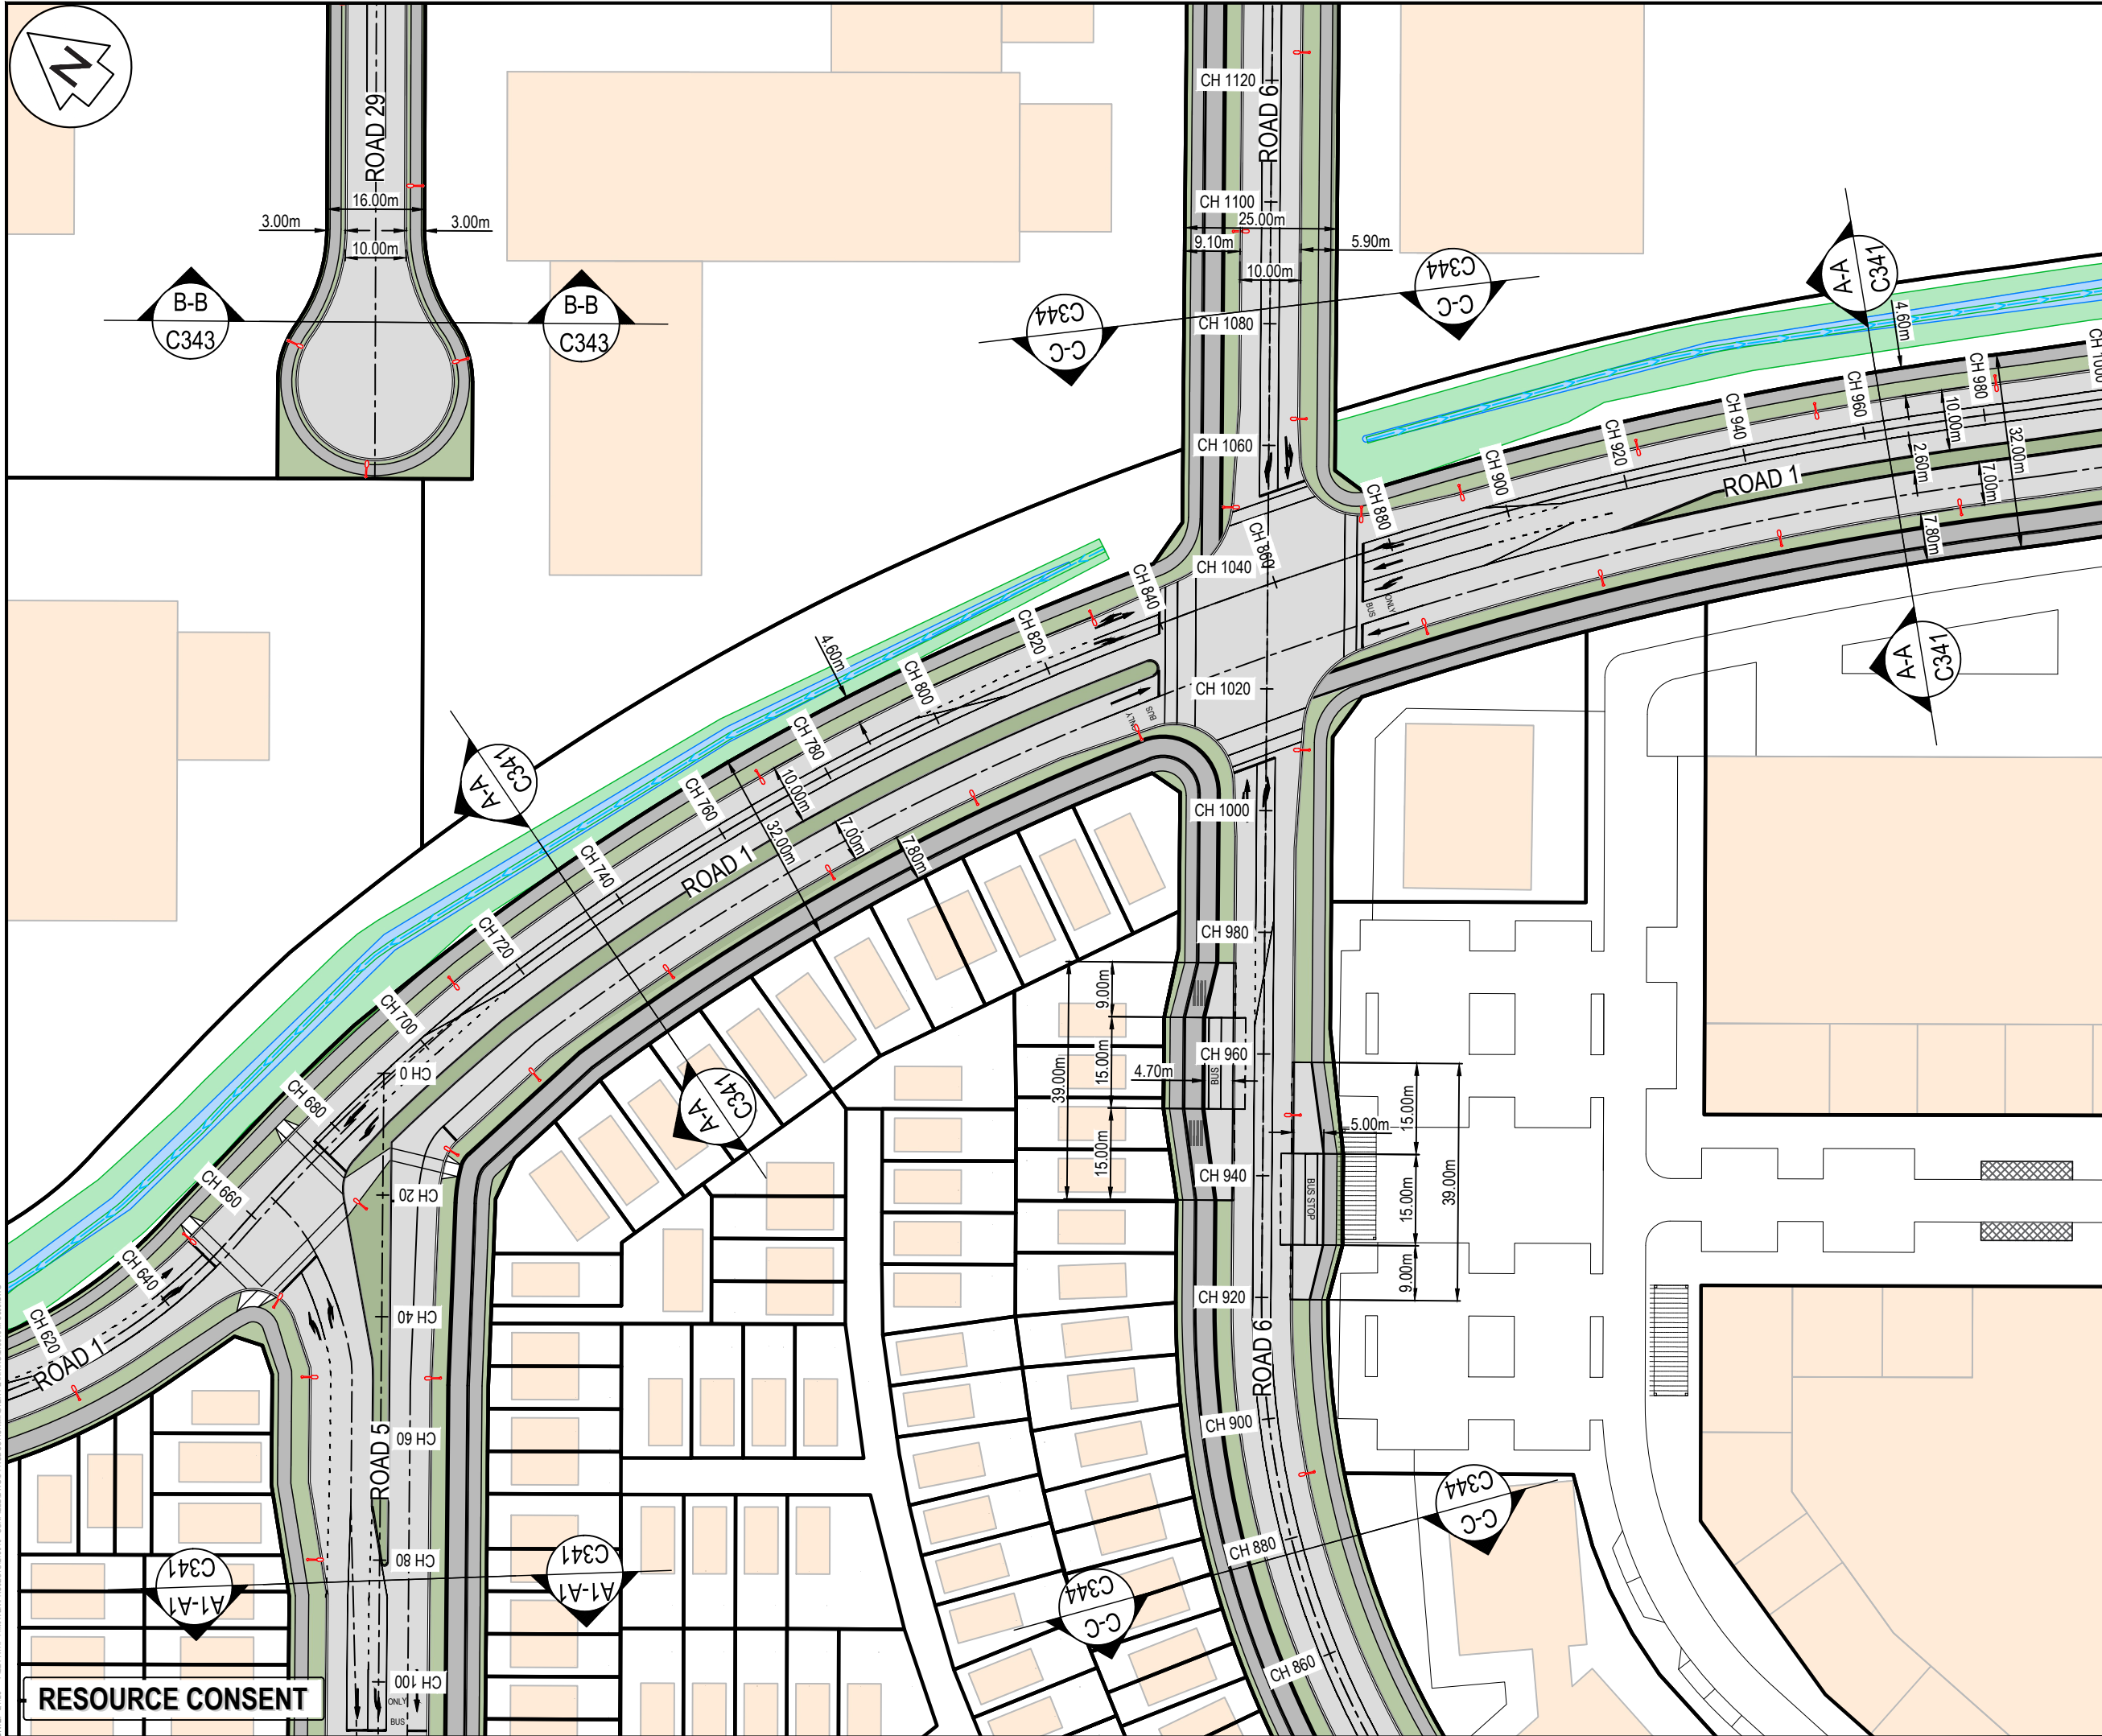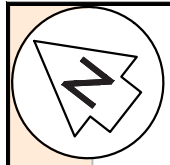

NOTES

- ALL WORKS TO BE IN ACCORDANCE WITH AUCKLAND COUNCIL STANDARDS.
- CONTRACTOR IS TO AVOID USING GPS FOR SET OUT OF THE KERB LEVELS WHERE GRADIENTS ARE LESS THAN 1%.
- IT IS THE CONTRACTORS RESPONSIBILITY TO LOCATE ALL SERVICES THAT MAY BE AFFECTED BY THEIR OPERATIONS.
- THE CONTRACTOR SHALL COMPLY WITH ALL RELEVANT HEALTH AND SAFETY REQUIREMENTS.
- THE CONTRACTOR SHALL OBTAIN ALL NECESSARY APPROVAL FROM UTILITY OPERATORS BEFORE COMMENCING WORK UNDER OR NEAR THEIR SERVICES.
- FINAL PAVEMENT DESIGN SUBJECT TO CBR/BKAM TESTS ON SUBGRADE MATERIAL.
- SETOUT SCHEDULE WITH COORDINATES OF CHAINAGE POINTS ALONG ROAD CENTRELINE TO BE SUPPLIED TO THE CONTRACTOR PRIOR TO CONSTRUCTION.
- REFER TO LONG SECTION FOR FINISHED CENTRELINE LEVELS. REFER TO TYPICAL CROSS SECTIONS TO OBTAIN LEVELS FOR OTHER LOCATIONS.
- ALL DUCTS SHALL HAVE LOCATIONS MARKED ON KERB LINES IN ACCORDANCE WITH SPECIFICATION.

LEGEND

CENTER LINE 1	WC100R (30m)
CENTER LINE 2	WC100R
NO STOPPING LINE	Y1100R1x1
CONTINUITY LINE	W1100R1x3
LIMIT LINE	WC300R
EX BDY	EX BDY
PROP BDY	PROP BDY
AC	AC PAVING
CB	BRUSHED CONCRETE
CEA	EXPOSED CONCRETE
DC	DISH CHANNEL
K&C	KERB AND CHANNEL
K&N	KERB AND NIB
WS	WHEEL STOP
PROP SWCP SINGLE	PROP SWCP SINGLE
PROP STREET LIGHT	PROP STREET LIGHT
PROP STREET SIGN	PROP STREET SIGN
ROAD NAME SIGN	ROAD NAME SIGN
TACTILE PAVERS	TACTILE PAVERS
PR SWALE	PR SWALE



A	RESOURCE CONSENT	DIJ	02/2025
Rev	Description	By	Date
	By	Date	
Survey	BY	MM/YYYY	
Design	BY	MM/YYYY	
Drawn	YC	11/24	
Checked	BY	DATE	

M **Maven Associates**
09 571 0050
info@maven.co.nz
www.maven.co.nz
5 Owens Road, Epsom
Auckland 1023

Project
**SUNFIELD DEVELOPMENT
ARDMORE, AUCKLAND
SUPERLOT 18, 19, 20, 21
FOR SUNFIELD
DEVELOPMENTS LIMITED**

Title
**PROPOSED
ROADING PLAN
ROAD 1**

Project no.	215010
Scale	1:1000 @ A3
Cad file	215010-M-C300.DWG
Drawing no.	M-C320-3
Rev	A

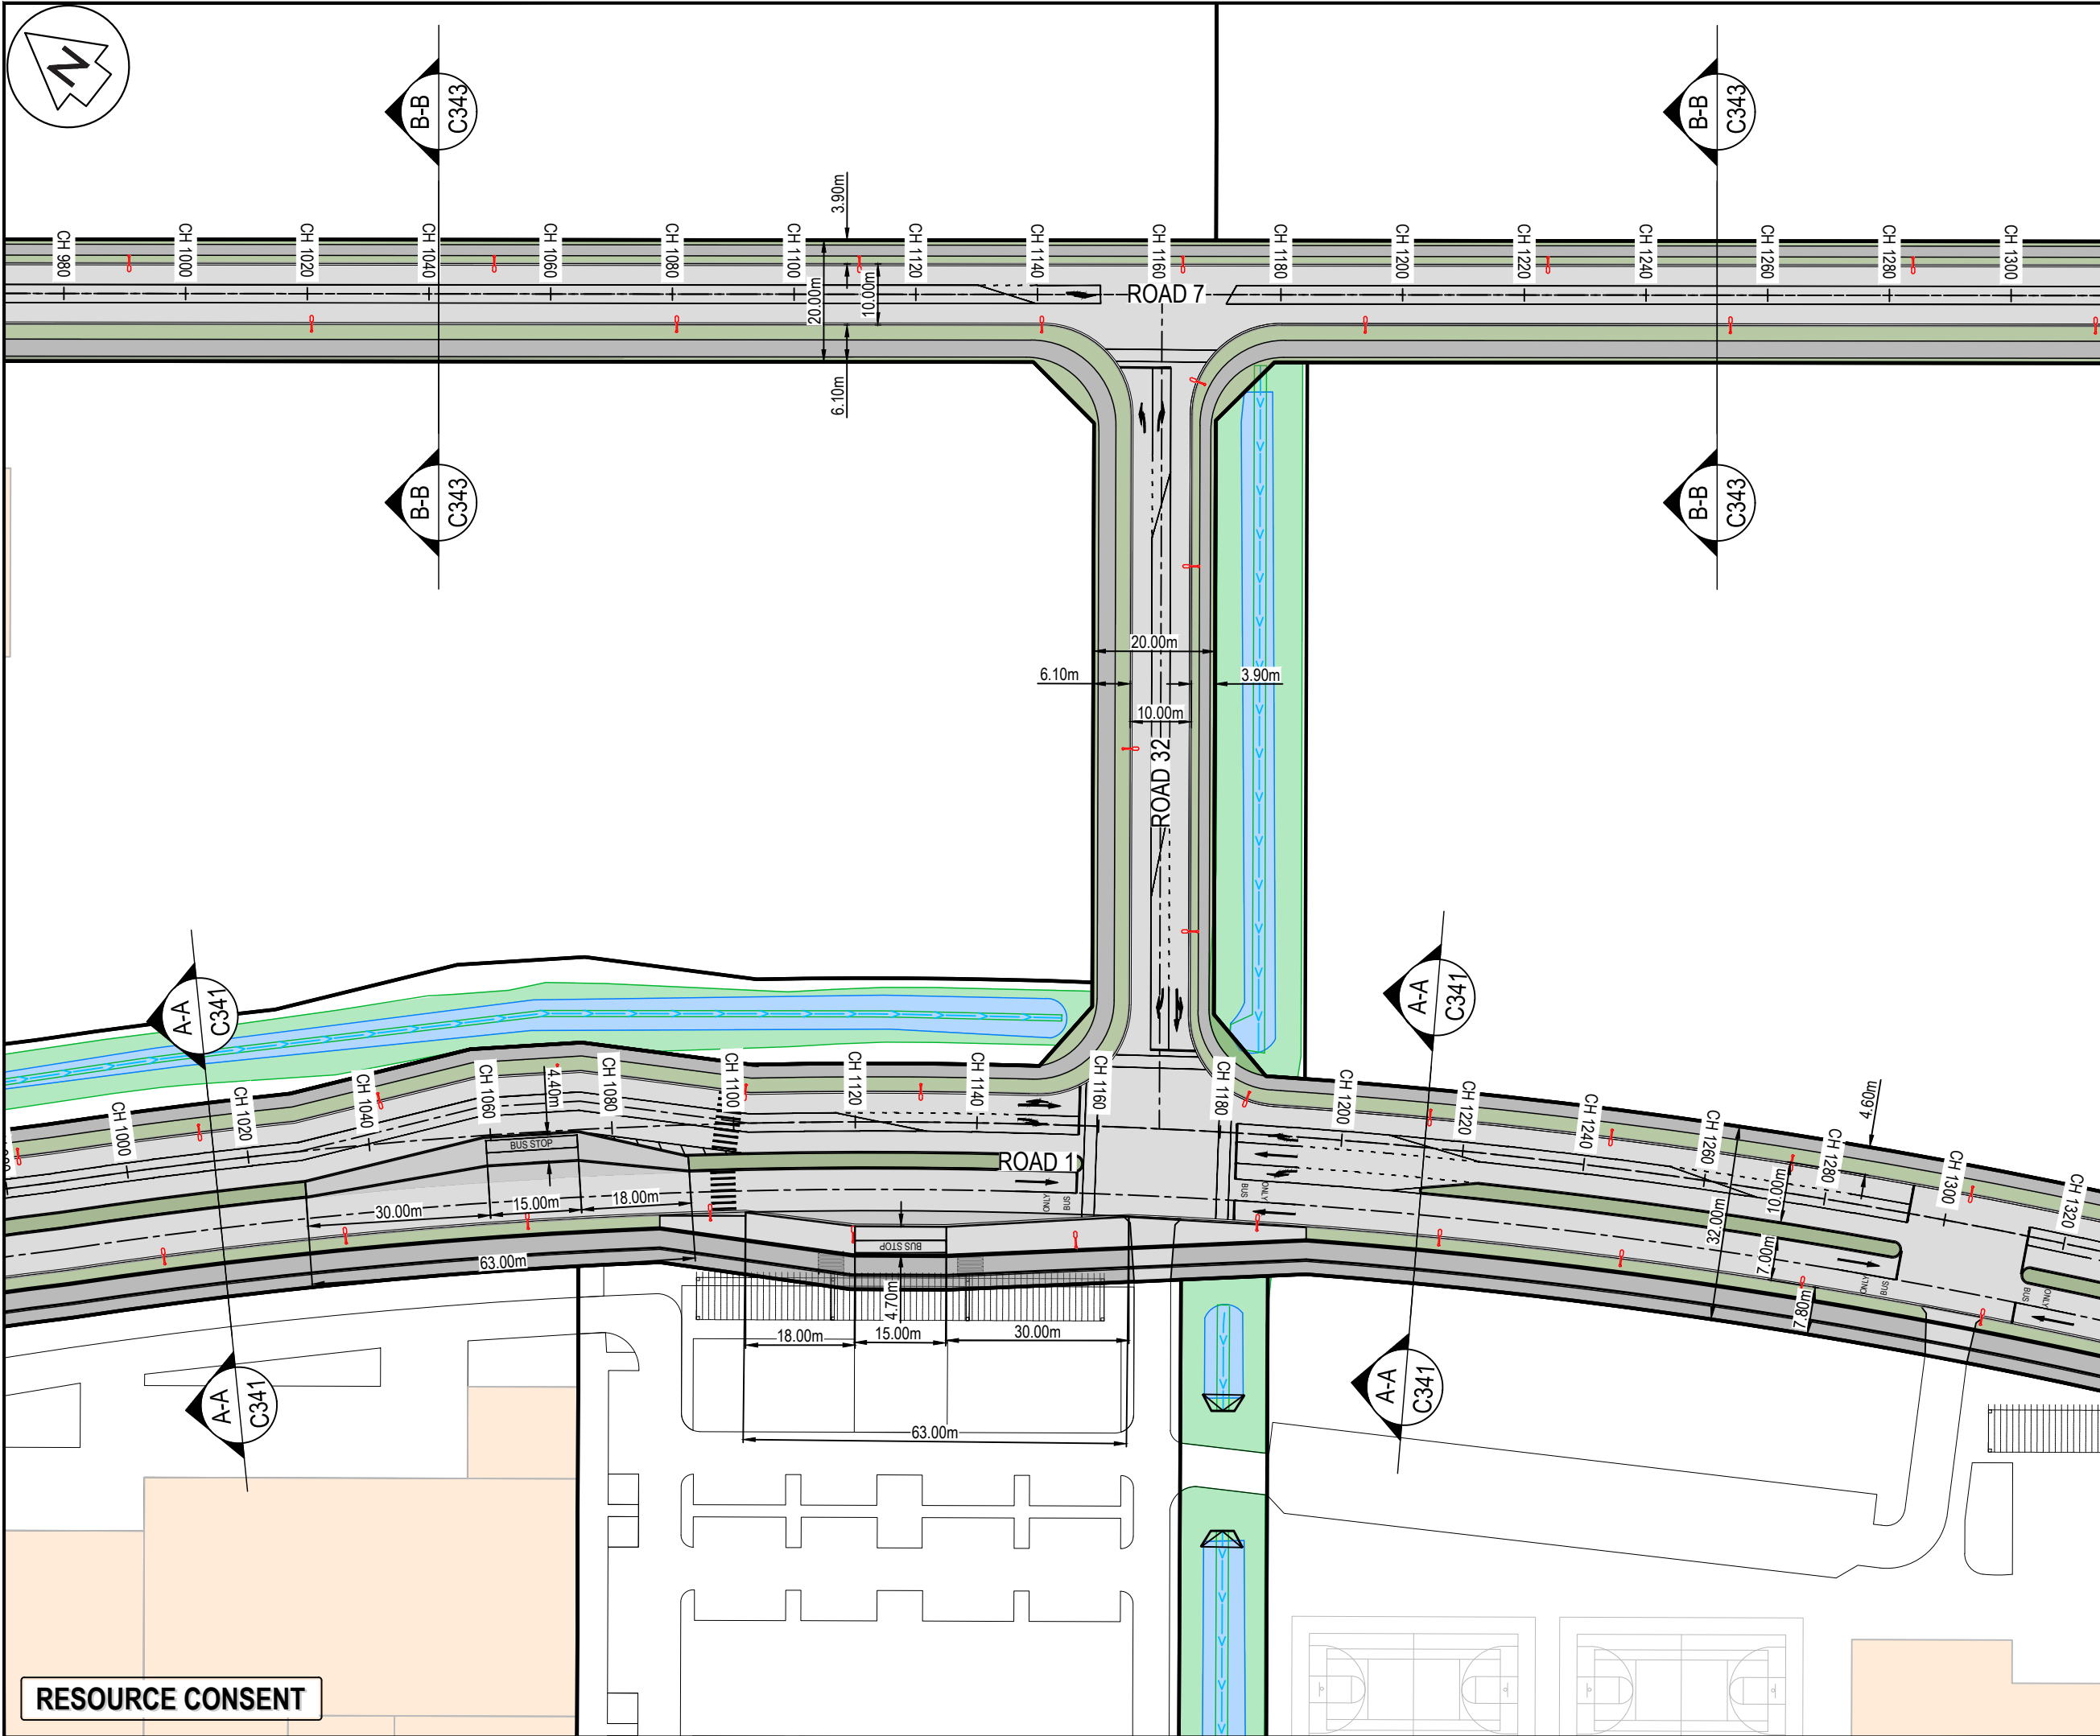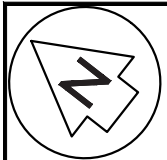

NOTES

- ALL WORKS TO BE IN ACCORDANCE WITH AUCKLAND COUNCIL STANDARDS.
- CONTRACTOR IS TO AVOID USING GPS FOR SET OUT OF THE KERB LEVELS WHERE GRADIENTS ARE LESS THAN 1%.
- IT IS THE CONTRACTORS RESPONSIBILITY TO LOCATE ALL SERVICES THAT MAY BE AFFECTED BY THEIR OPERATIONS.
- THE CONTRACTOR SHALL COMPLY WITH ALL RELEVANT HEALTH AND SAFETY REQUIREMENTS.
- THE CONTRACTOR SHALL OBTAIN ALL NECESSARY APPROVAL FROM UTILITY OPERATORS BEFORE COMMENCING WORK UNDER OR NEAR THEIR SERVICES.
- FINAL PAVEMENT DESIGN SUBJECT TO CBR/BKAM TESTS ON SUBGRADE MATERIAL.
- SETOUT SCHEDULE WITH COORDINATES OF CHAINAGE POINTS ALONG ROAD CENTRELINE TO BE SUPPLIED TO THE CONTRACTOR PRIOR TO CONSTRUCTION.
- REFER TO LONG SECTION FOR FINISHED CENTRELINE LEVELS. REFER TO TYPICAL CROSS SECTIONS TO OBTAIN LEVELS FOR OTHER LOCATIONS.
- ALL DUCTS SHALL HAVE LOCATIONS MARKED ON KERB LINES IN ACCORDANCE WITH SPECIFICATION.

LEGEND

CENTER LINE 1	WC100R (30m)
CENTER LINE 2	WC100R
NO STOPPING LINE	Y1100R1x1
CONTINUITY LINE	W1100R1x3
LIMIT LINE	WC300R
EX BDY	
PROP BDY	
AC	AC PAVING
CB	BRUSHED CONCRETE
CEA	EXPOSED CONCRETE
DC	DISH CHANNEL
K&C	KERB AND CHANNEL
K&N	KERB AND NIB
WS	WHEEL STOP
PROP SWCP SINGLE	
PROP STREET LIGHT	
PROP STREET SIGN	
ROAD NAME SIGN	
TACTILE PAVERS	
PR SWALE	


A	RESOURCE CONSENT	DIJ	02/2025
Rev	Description	By	Date
Survey	BY		MM/YYYY
Design	BY		MM/YYYY
Drawn	YC		11/24
Checked	BY		DATE

Maven Associates
09 571 0050
info@maven.co.nz
www.maven.co.nz
5 Owens Road, Epsom
Auckland 1023

Project
**SUNFIELD DEVELOPMENT
ARDMORE, AUCKLAND
SUPERLOT 18, 19, 20, 21
FOR SUNFIELD
DEVELOPMENTS LIMITED**


Title
**PROPOSED
ROADING PLAN
ROAD 1**

Project no.	215010
Scale	1:1000 @ A3
Cad file	215010-M-C300.DWG
Drawing no.	M-C320-4
Rev	A

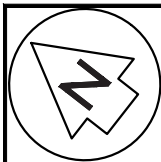

- ### NOTES
1. ALL WORKS TO BE IN ACCORDANCE WITH AUCKLAND COUNCIL STANDARDS.
 2. CONTRACTOR IS TO AVOID USING GPS FOR SET OUT OF THE KERB LEVELS WHERE GRADIENTS ARE LESS THAN 1%.
 3. IT IS THE CONTRACTORS RESPONSIBILITY TO LOCATE ALL SERVICES THAT MAY BE AFFECTED BY THEIR OPERATIONS.
 4. THE CONTRACTOR SHALL COMPLY WITH ALL RELEVANT HEALTH AND SAFETY REQUIREMENTS.
 5. THE CONTRACTOR SHALL OBTAIN ALL NECESSARY APPROVAL FROM UTILITY OPERATORS BEFORE COMMENCING WORK UNDER OR NEAR THEIR SERVICES.
 6. FINAL PAVEMENT DESIGN SUBJECT TO CBR/BEAM TESTS ON SUBGRADE MATERIAL.
 7. SETOUT SCHEDULE WITH COORDINATES OF CHAINAGE POINTS ALONG ROAD CENTRELINE TO BE SUPPLIED TO THE CONTRACTOR PRIOR TO CONSTRUCTION.
 8. REFER TO LONG SECTION FOR FINISHED CENTRELINE LEVELS. REFER TO TYPICAL CROSS SECTIONS TO OBTAIN LEVELS FOR OTHER LOCATIONS.
 9. ALL DUCTS SHALL HAVE LOCATIONS MARKED ON KERB LINES IN ACCORDANCE WITH SPECIFICATION.

LEGEND

 CENTER LINE 1	WC100R (30m)
CENTER LINE 2	WC100R
NO STOPPING LINE	Y1100R1x1
CONTINUITY LINE	W1100R1x3
LIMIT LINE	WC300R
	EX BDY
	PROP BDY
AC	AC PAVING
CB	BRUSHED CONCRETE
CEA	EXPOSED CONCRETE
DC	DISH CHANNEL
K&C	KERB AND CHANNEL
K&N	KERB AND NIB
WS	WHEEL STOP
	PROP SWCP SINGLE
	PROP STREET LIGHT
	PROP STREET SIGN
	ROAD NAME SIGN
	TACTILE PAVERS
	PR SWALE

A	RESOURCE CONSENT	DIJ	02/2025
Rev	Description	By	Date
	By	Date	
Survey	BY	MM/YYYY	
Design	BY	MM/YYYY	
Drawn	YC	11/24	
Checked	BY	DATE	




Project
**SUNFIELD DEVELOPMENT
ARDMORE, AUCKLAND
SUPERLOT 18, 19, 20, 21
FOR SUNFIELD
DEVELOPMENTS LIMITED**

Title
**PROPOSED
ROADING PLAN
ROAD 1**

Project no.	215010		
Scale	1:1000 @ A3		
Cad file	215010-M-C300.DWG		
Drawing no.	M-C320-5	Rev	A

RESOURCE CONSENT

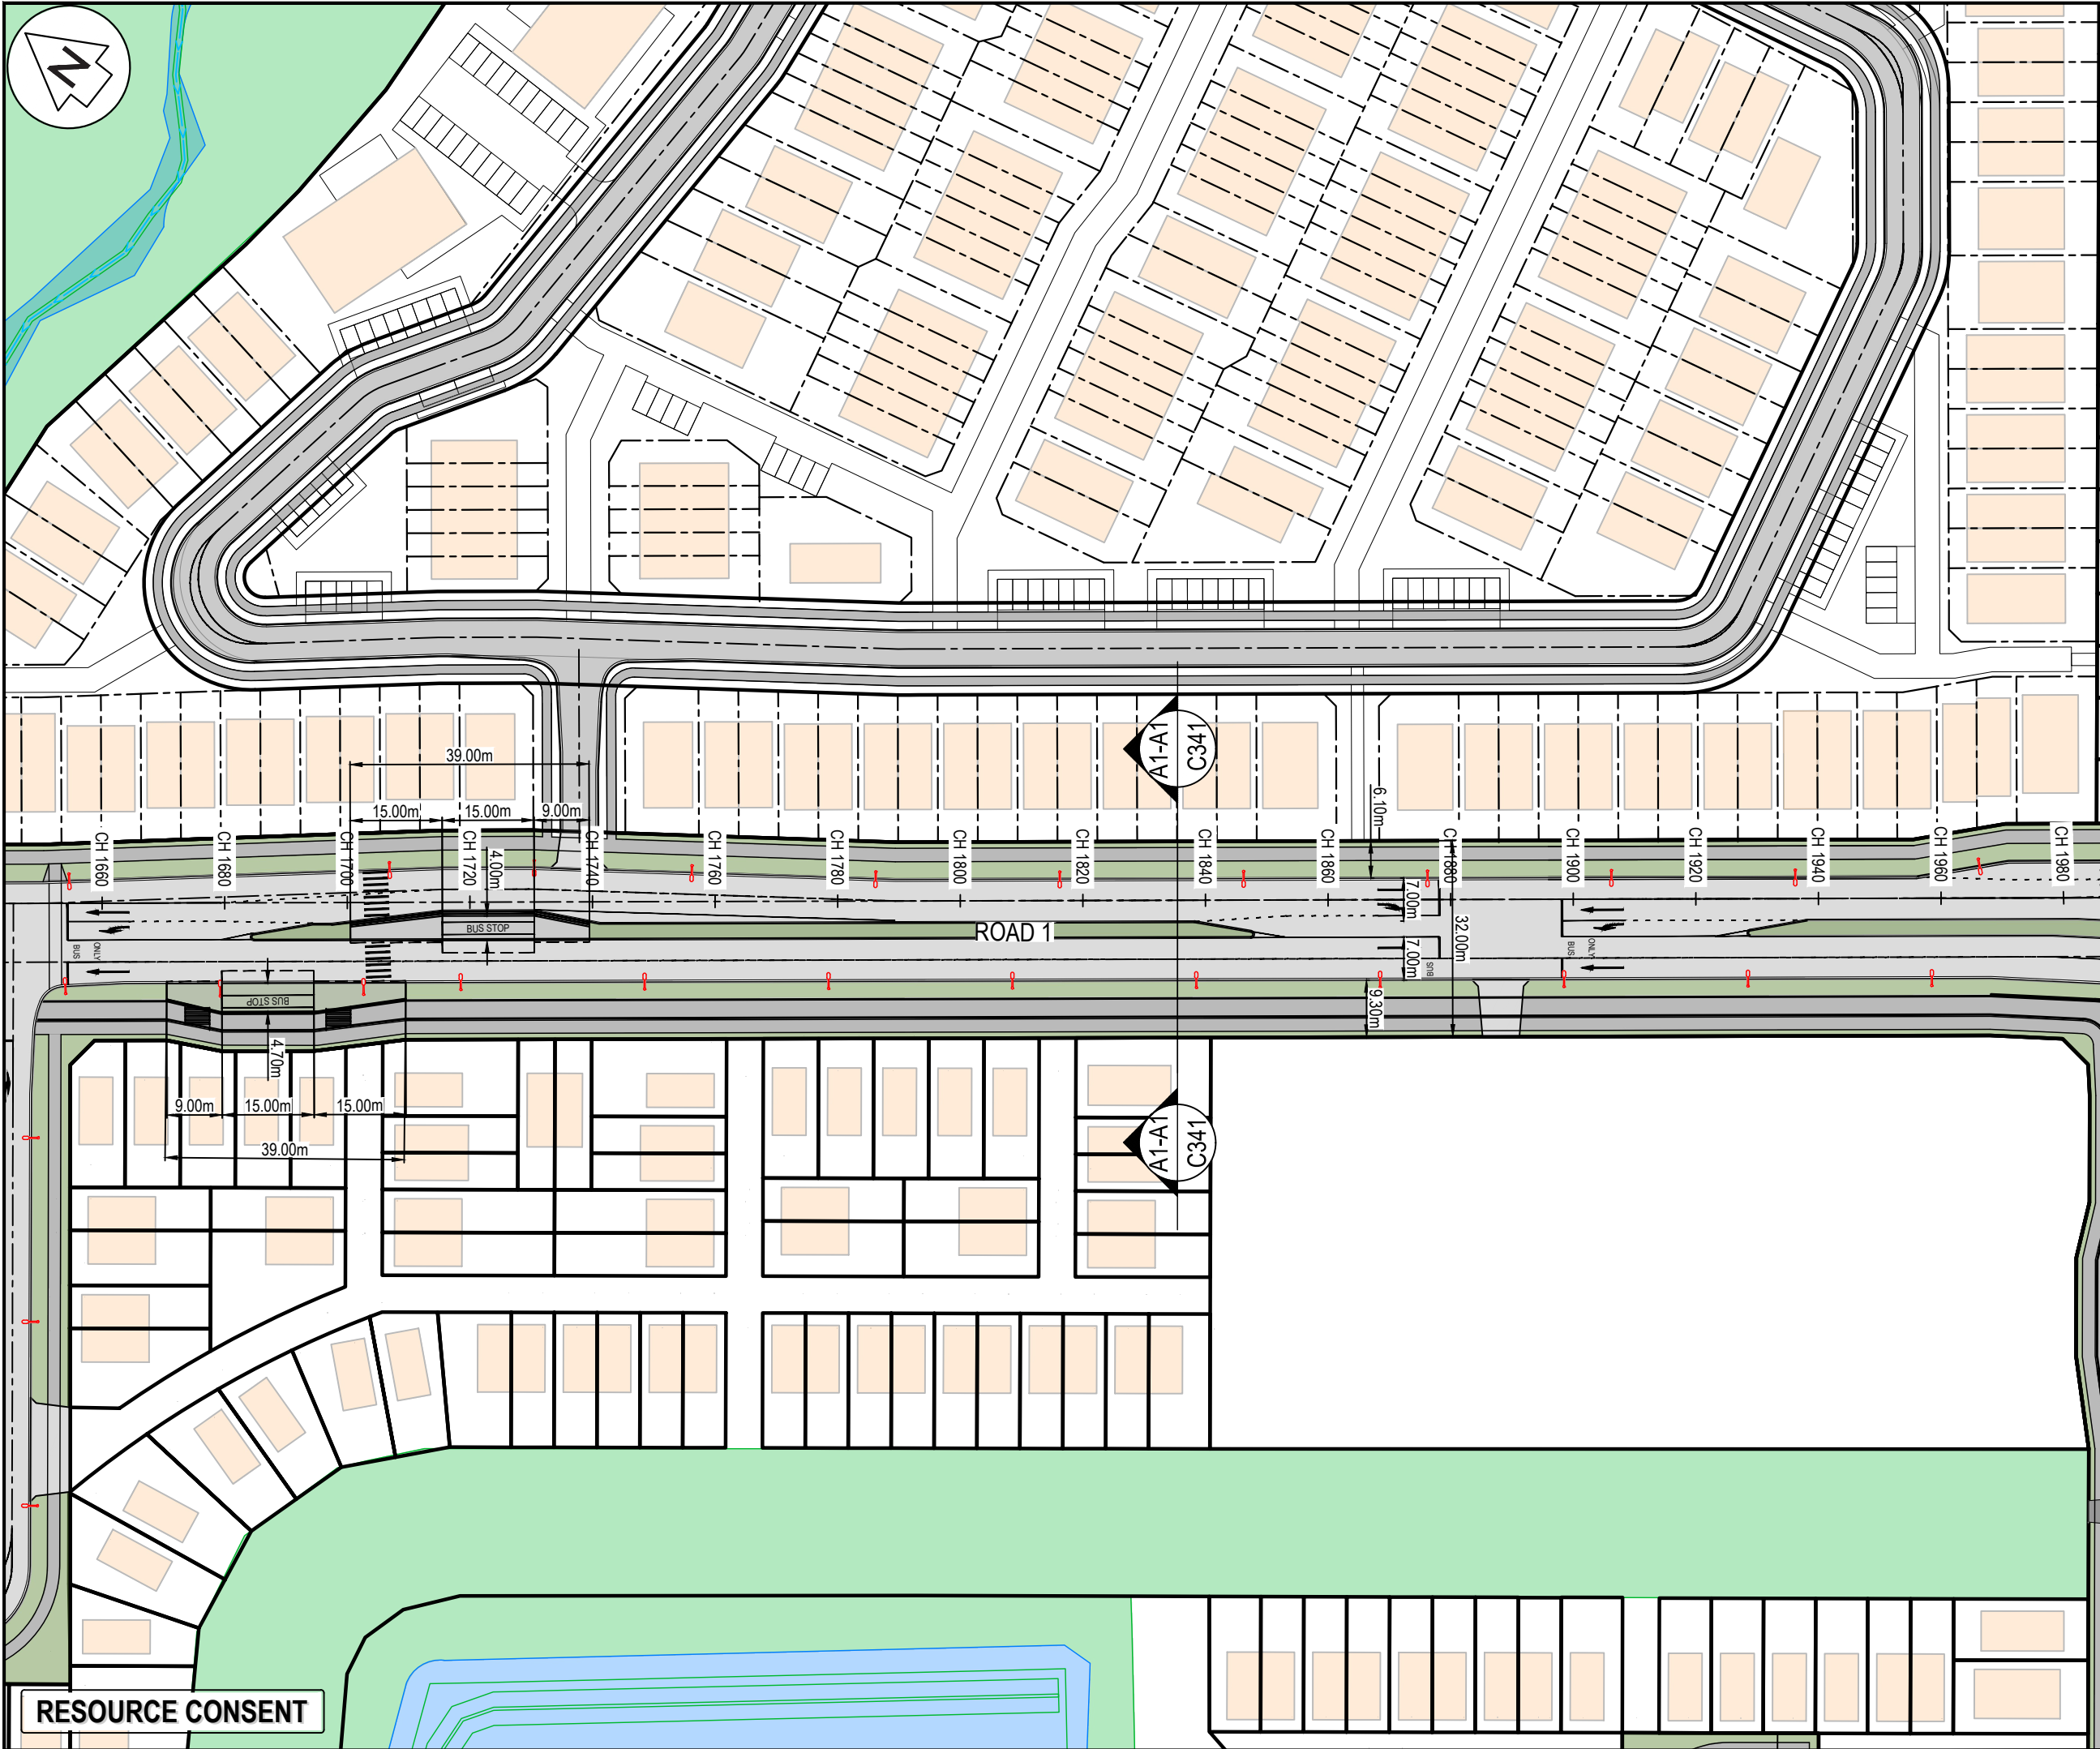

- NOTES
1. ALL WORKS TO BE IN ACCORDANCE WITH AUCKLAND COUNCIL STANDARDS.
 2. CONTRACTOR IS TO AVOID USING GPS FOR SET OUT OF THE KERB LEVELS WHERE GRADIENTS ARE LESS THAN 1%.
 3. IT IS THE CONTRACTORS RESPONSIBILITY TO LOCATE ALL SERVICES THAT MAY BE AFFECTED BY THEIR OPERATIONS.
 4. THE CONTRACTOR SHALL COMPLY WITH ALL RELEVANT HEALTH AND SAFETY REQUIREMENTS.
 5. THE CONTRACTOR SHALL OBTAIN ALL NECESSARY APPROVAL FROM UTILITY OPERATORS BEFORE COMMENCING WORK UNDER OR NEAR THEIR SERVICES.
 6. FINAL PAVEMENT DESIGN SUBJECT TO CBR/BEAM TESTS ON SUBGRADE MATERIAL.
 7. SETOUT SCHEDULE WITH COORDINATES OF CHAINAGE POINTS ALONG ROAD CENTRELINE TO BE SUPPLIED TO THE CONTRACTOR PRIOR TO CONSTRUCTION.
 8. REFER TO LONG SECTION FOR FINISHED CENTRELINE LEVELS. REFER TO TYPICAL CROSS SECTIONS TO OBTAIN LEVELS FOR OTHER LOCATIONS.
 9. ALL DUCTS SHALL HAVE LOCATIONS MARKED ON KERB LINES IN ACCORDANCE WITH SPECIFICATION.

LEGEND

CENTER LINE 1	WC100R (30m)
CENTER LINE 2	WC100R
NO STOPPING LINE	Y1100R1x1
CONTINUITY LINE	W1100R1x3
LIMIT LINE	WC300R
	EX BDY
	PROP BDY
AC	AC PAVING
CB	BRUSHED CONCRETE
CEA	EXPOSED CONCRETE
DC	DISH CHANNEL
K&C	KERB AND CHANNEL
K&N	KERB AND NIB
WS	WHEEL STOP
	PROP SWCP SINGLE
	PROP STREET LIGHT
	PROP STREET SIGN
	ROAD NAME SIGN
	TACTILE PAVERS
	PR SWALE

A	RESOURCE CONSENT	DIJ	02/2025
Rev	Description	By	Date
	By	Date	
Survey	BY	MM/YYYY	
Design	BY	MM/YYYY	
Drawn	YC	11/24	
Checked	BY	DATE	





Maven Associates
09 571 0050
info@maven.co.nz
www.maven.co.nz
5 Owens Road, Epsom
Auckland 1023

Project
**SUNFIELD DEVELOPMENT
ARDMORE, AUCKLAND
SUPERLOT 18, 19, 20, 21
FOR SUNFIELD
DEVELOPMENTS LIMITED**

Title
**PROPOSED
ROADING PLAN
ROAD 1**

Project no.	215010
Scale	1:1000 @ A3
Cad file	215010-M-C300.DWG
Drawing no.	M-C320-6
Rev	A

RESOURCE CONSENT

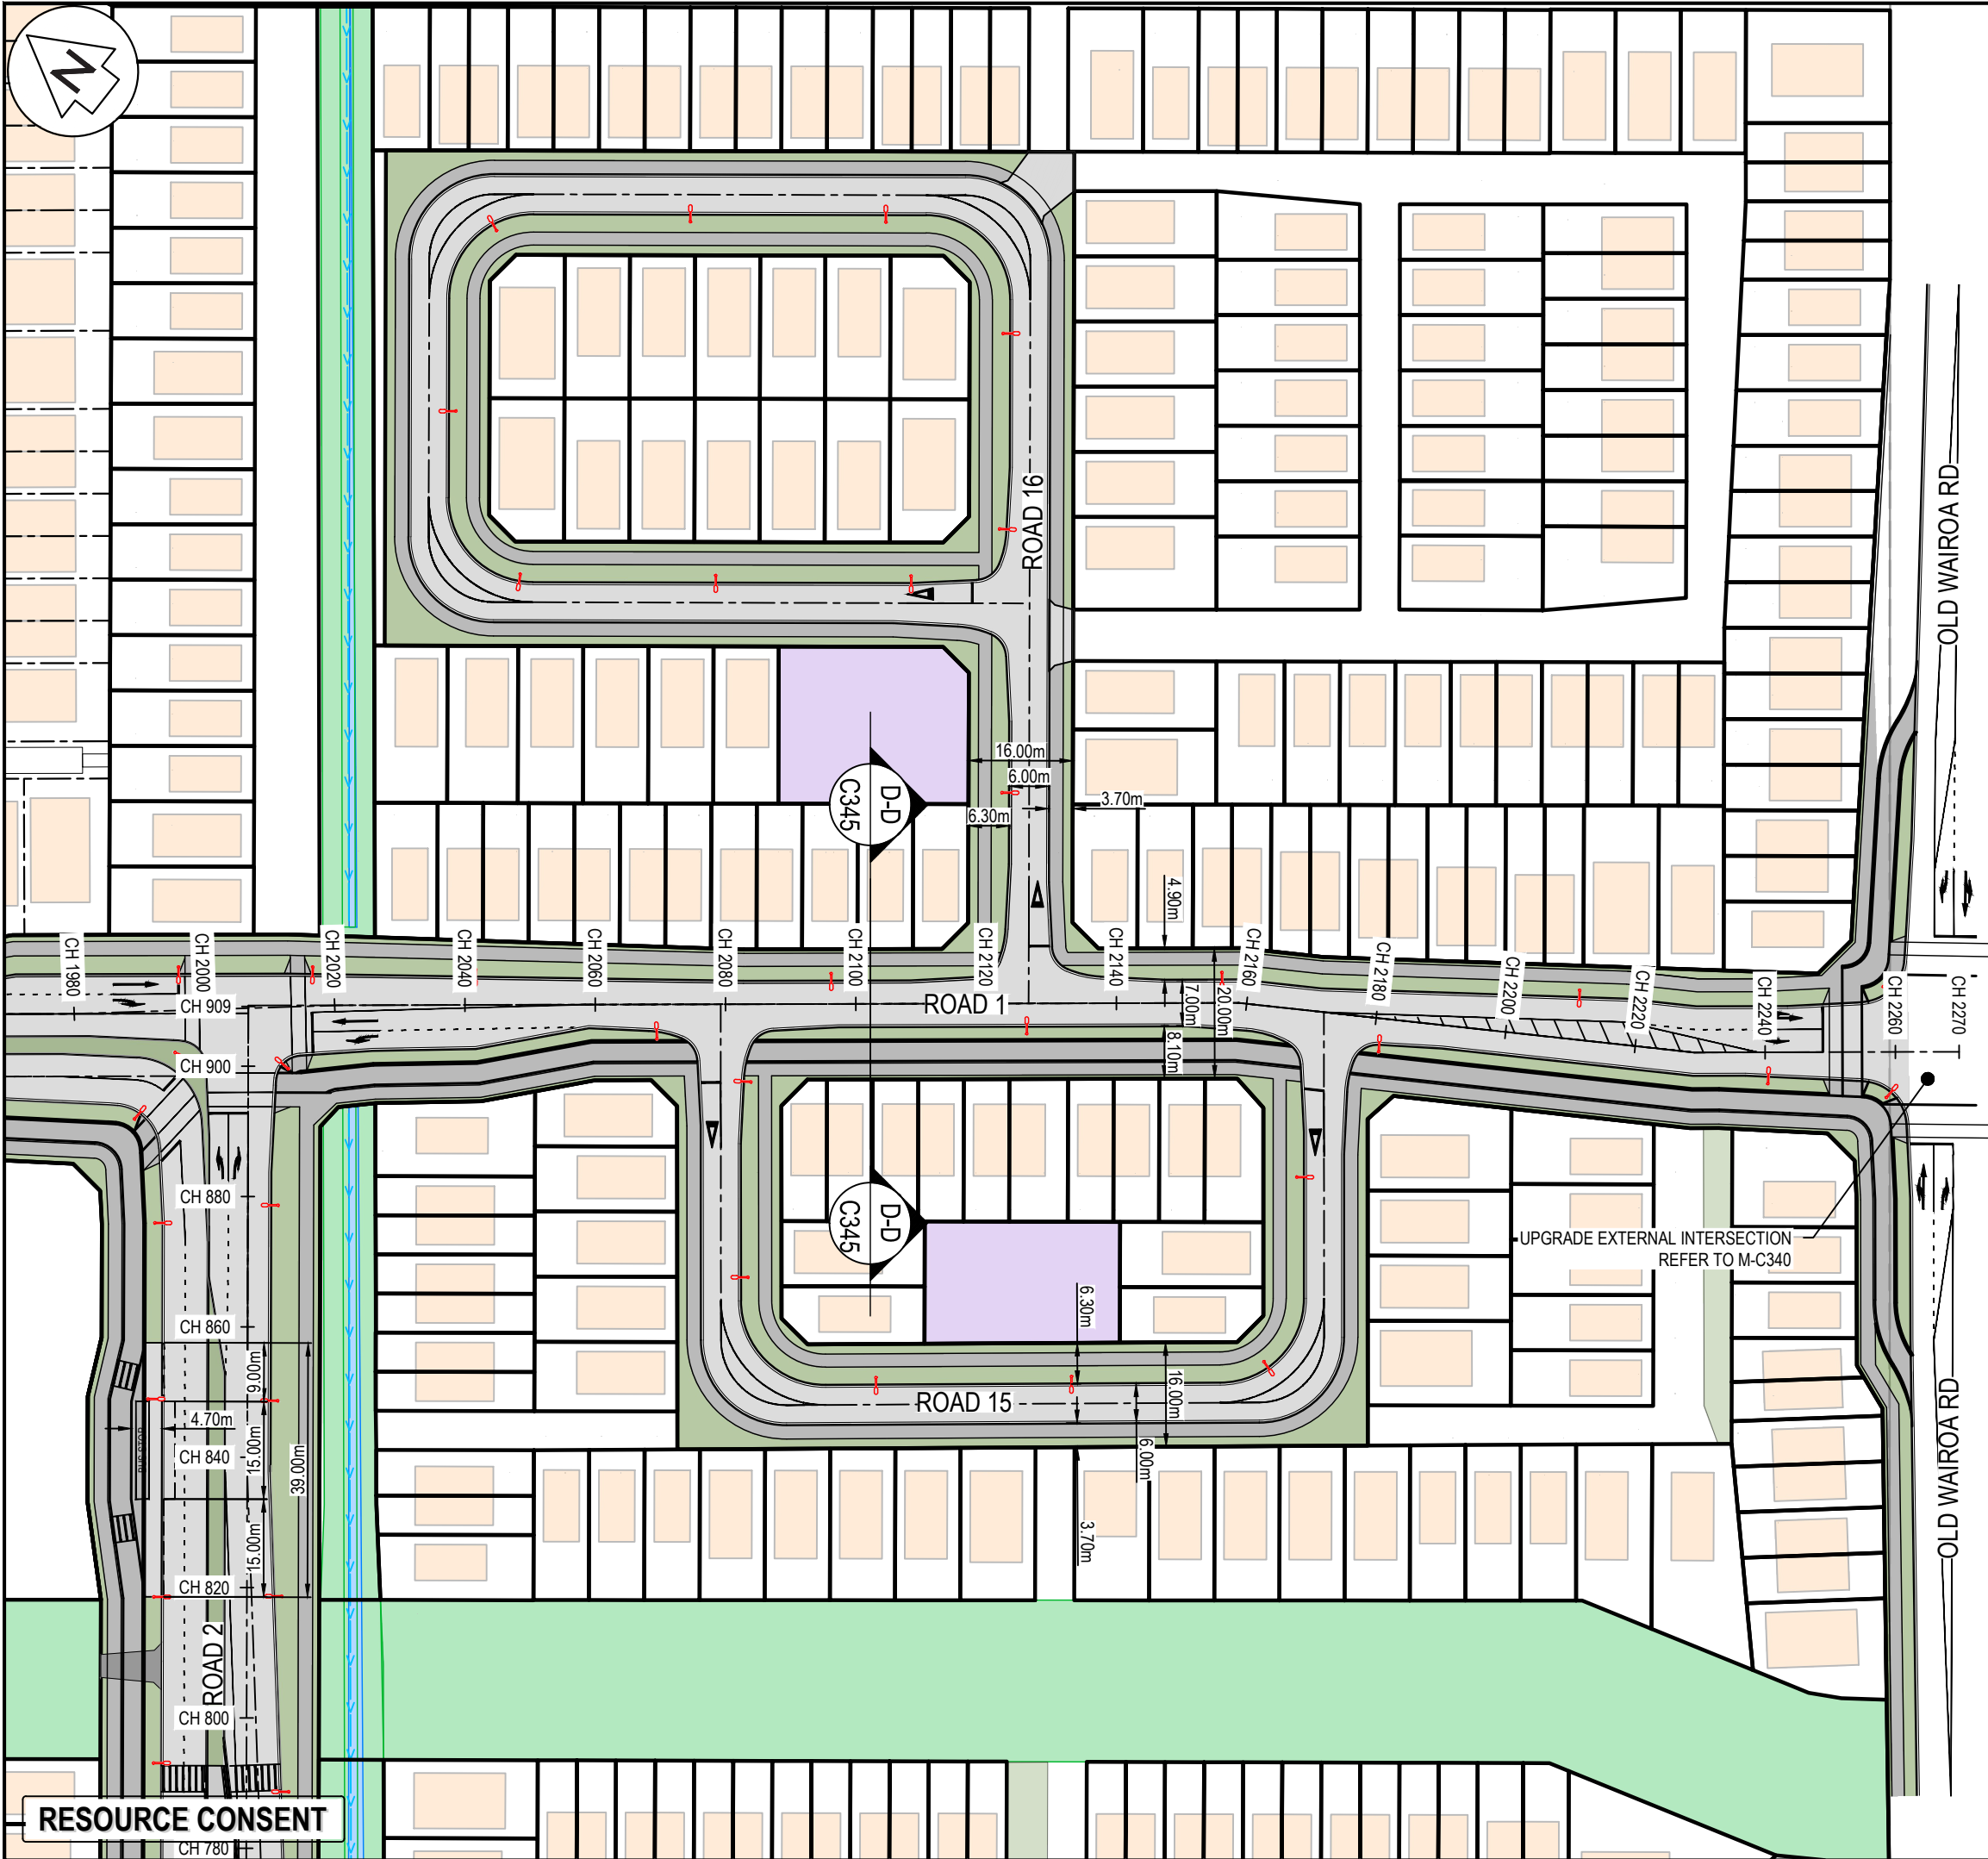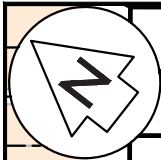

- NOTES
1. ALL WORKS TO BE IN ACCORDANCE WITH AUCKLAND COUNCIL STANDARDS.
 2. CONTRACTOR IS TO AVOID USING GPS FOR SET OUT OF THE KERB LEVELS WHERE GRADIENTS ARE LESS THAN 1%.
 3. IT IS THE CONTRACTORS RESPONSIBILITY TO LOCATE ALL SERVICES THAT MAY BE AFFECTED BY THEIR OPERATIONS.
 4. THE CONTRACTOR SHALL COMPLY WITH ALL RELEVANT HEALTH AND SAFETY REQUIREMENTS.
 5. THE CONTRACTOR SHALL OBTAIN ALL NECESSARY APPROVAL FROM UTILITY OPERATORS BEFORE COMMENCING WORK UNDER OR NEAR THEIR SERVICES.
 6. FINAL PAVEMENT DESIGN SUBJECT TO CBR/BEAM TESTS ON SUBGRADE MATERIAL.
 7. SETOUT SCHEDULE WITH COORDINATES OF CHAINAGE POINTS ALONG ROAD CENTRELINE TO BE SUPPLIED TO THE CONTRACTOR PRIOR TO CONSTRUCTION.
 8. REFER TO LONG SECTION FOR FINISHED CENTRELINE LEVELS. REFER TO TYPICAL CROSS SECTIONS TO OBTAIN LEVELS FOR OTHER LOCATIONS.
 9. ALL DUCTS SHALL HAVE LOCATIONS MARKED ON KERB LINES IN ACCORDANCE WITH SPECIFICATION.

LEGEND

CENTER LINE 1	WC100R (30m)
CENTER LINE 2	WC100R
NO STOPPING LINE	Y1100R1x1
CONTINUITY LINE	W1100R1x3
LIMIT LINE	WC300R
	EX BDY
	PROP BDY
AC	AC PAVING
CB	BRUSHED CONCRETE
CEA	EXPOSED CONCRETE
DC	DISH CHANNEL
K&C	KERB AND CHANNEL
K&N	KERB AND NIB
WS	WHEEL STOP
	PROP SWCP SINGLE
	PROP STREET LIGHT
	PROP STREET SIGN
	ROAD NAME SIGN
	TACTILE PAVERS
	PR SWALE

A	RESOURCE CONSENT	DIJ	02/2025
Rev	Description	By	Date
	By	Date	
Survey	BY	MM/YYYY	
Design	BY	MM/YYYY	
Drawn	YC	11/24	
Checked	BY	DATE	



Maven Associates
09 571 0050
info@maven.co.nz
www.maven.co.nz
5 Owens Road, Epsom
Auckland 1023



Project
**SUNFIELD DEVELOPMENT
ARDMORE, AUCKLAND
SUPERLOT 18, 19, 20, 21
FOR SUNFIELD
DEVELOPMENTS LIMITED**

Title
**PROPOSED
ROADING PLAN
ROAD 1**

Project no.	215010
Scale	1:1000 @ A3
Cad file	215010-M-C300.DWG
Drawing no.	M-C320-7
Rev	A

DATE: 27/25 FILE PATH: F:\Maven\PROJECTS\215010 - SUNFIELD\DWG\3-PRODUCTION\MASTER PLANNING\215010-M-C300.DWG

RESOURCE CONSENT

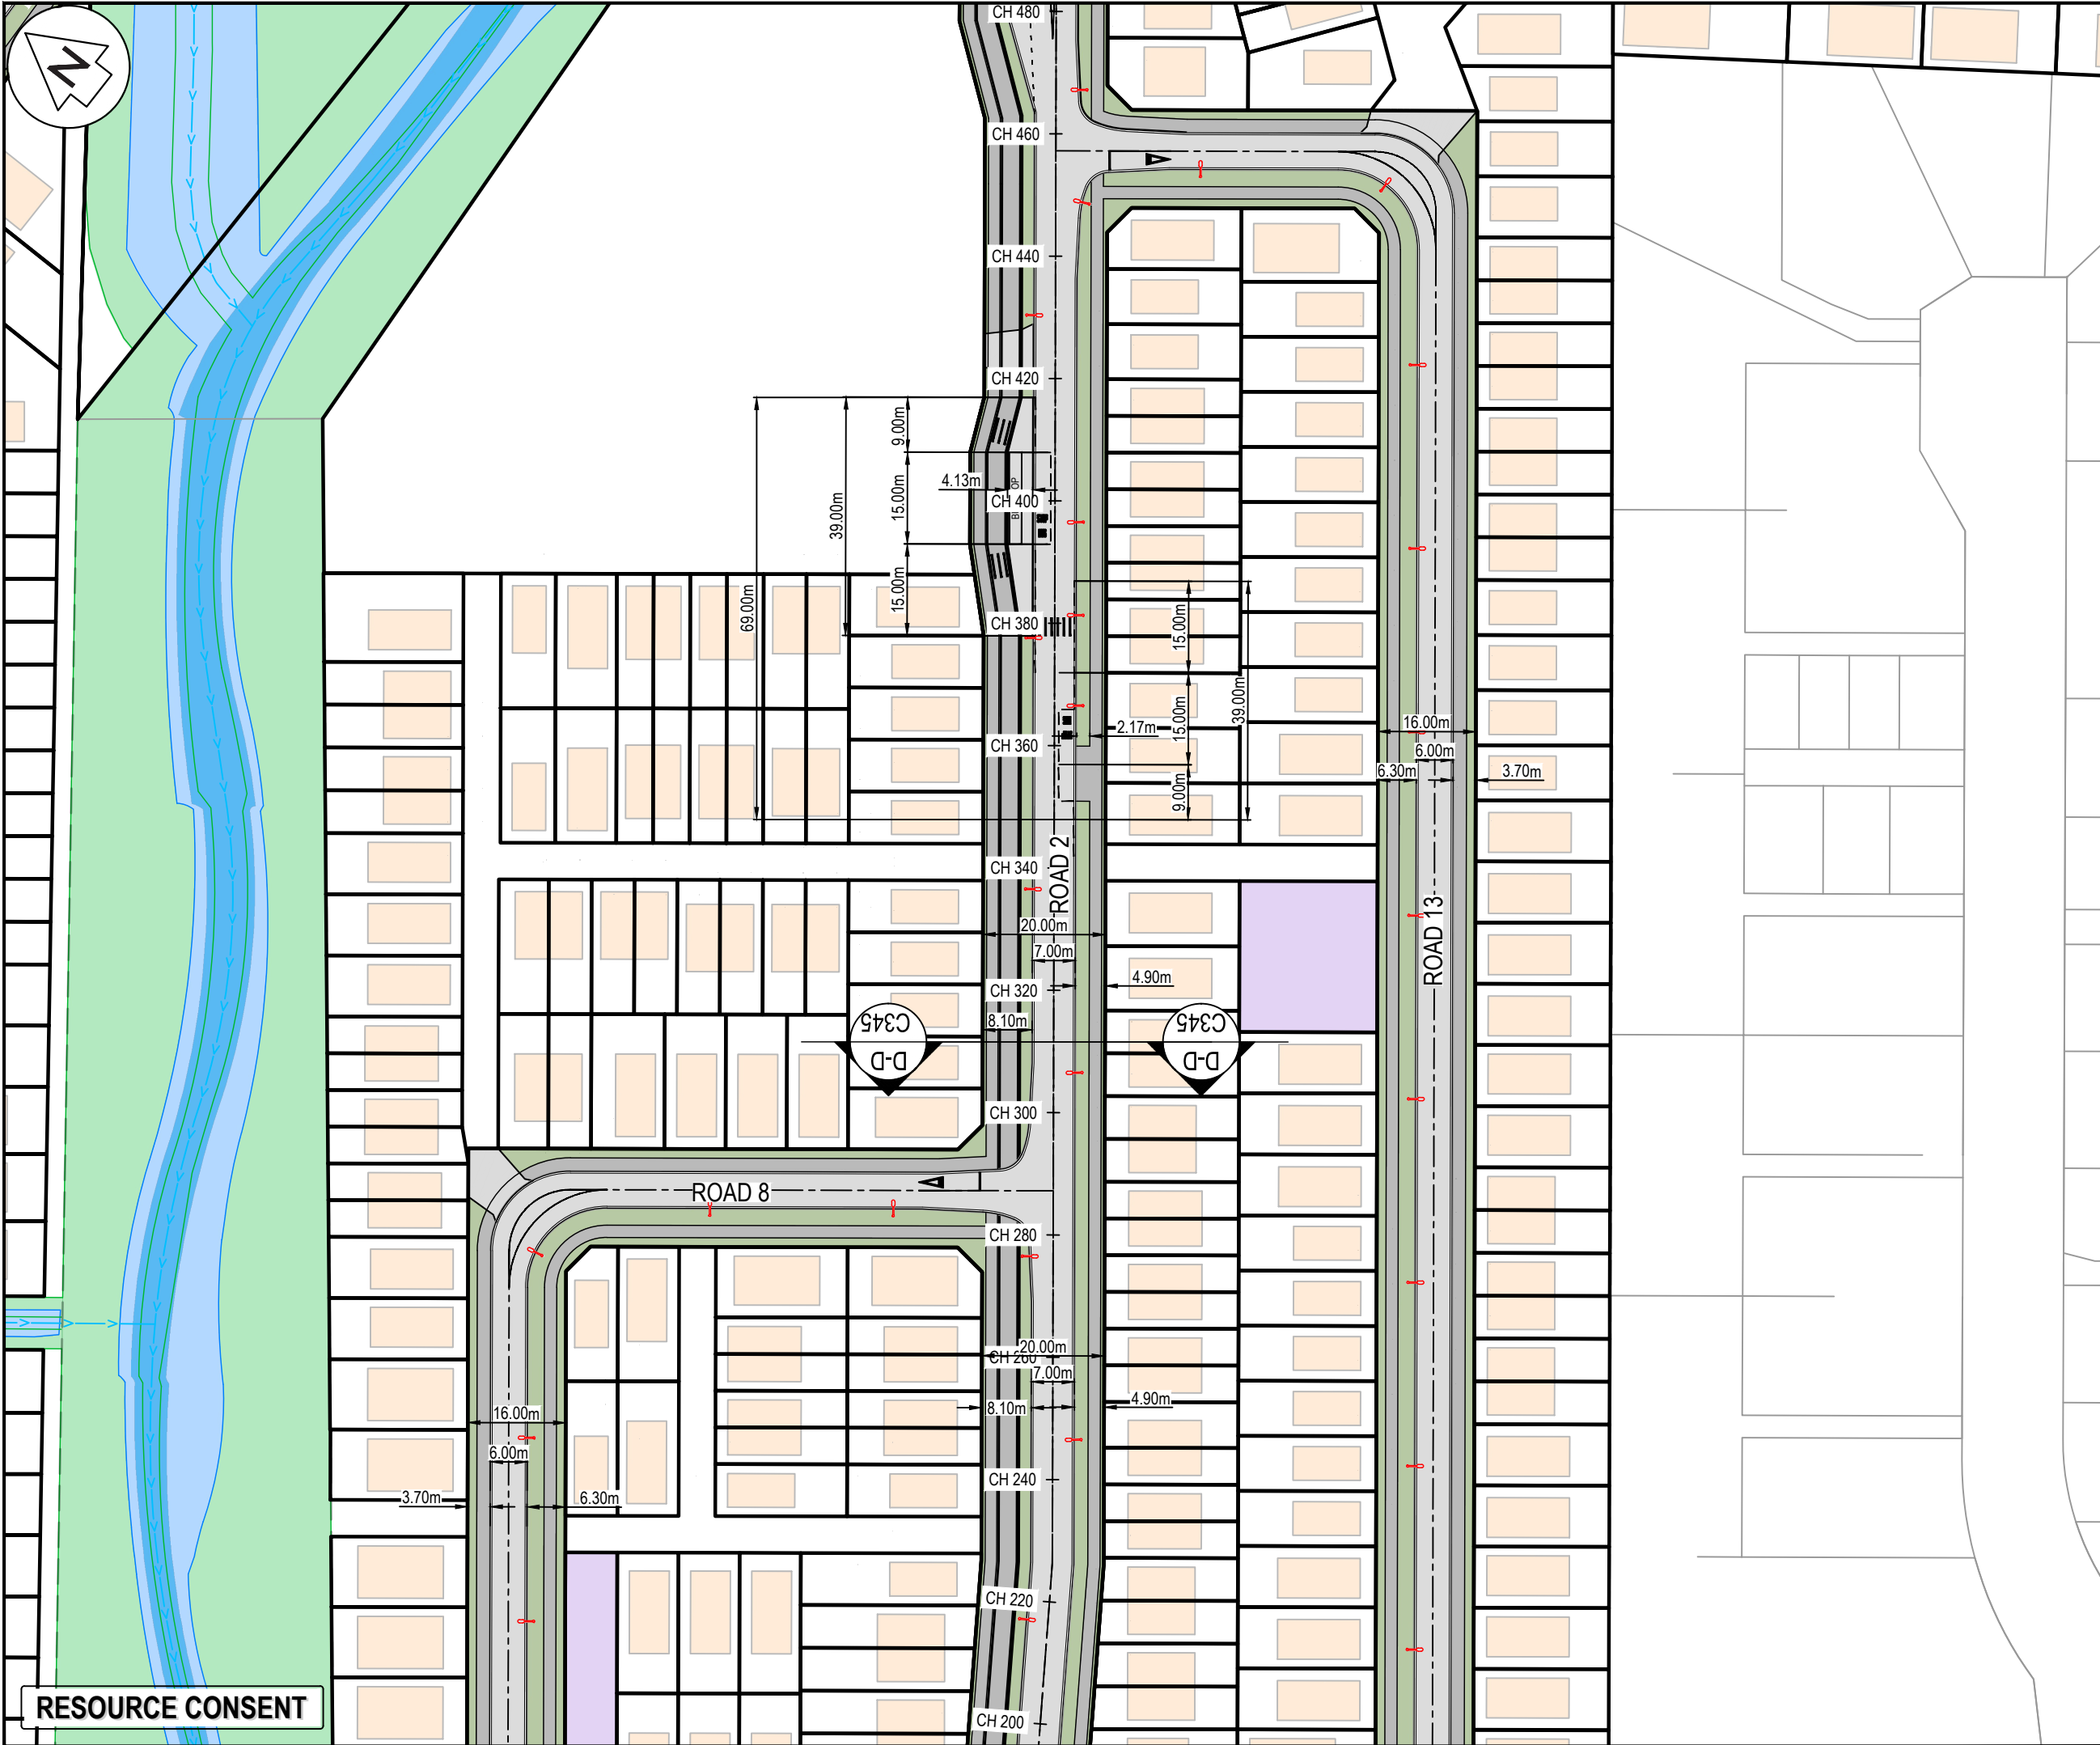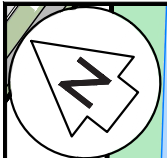

- NOTES
1. ALL WORKS TO BE IN ACCORDANCE WITH AUCKLAND COUNCIL STANDARDS.
 2. CONTRACTOR IS TO AVOID USING GPS FOR SET OUT OF THE KERB LEVELS WHERE GRADIENTS ARE LESS THAN 1%.
 3. IT IS THE CONTRACTORS RESPONSIBILITY TO LOCATE ALL SERVICES THAT MAY BE AFFECTED BY THEIR OPERATIONS.
 4. THE CONTRACTOR SHALL COMPLY WITH ALL RELEVANT HEALTH AND SAFETY REQUIREMENTS.
 5. THE CONTRACTOR SHALL OBTAIN ALL NECESSARY APPROVAL FROM UTILITY OPERATORS BEFORE COMMENCING WORK UNDER OR NEAR THEIR SERVICES.
 6. FINAL PAVEMENT DESIGN SUBJECT TO CBR/BEAM TESTS ON SUBGRADE MATERIAL.
 7. SETOUT SCHEDULE WITH COORDINATES OF CHAINAGE POINTS ALONG ROAD CENTRELINE TO BE SUPPLIED TO THE CONTRACTOR PRIOR TO CONSTRUCTION.
 8. REFER TO LONG SECTION FOR FINISHED CENTRELINE LEVELS. REFER TO TYPICAL CROSS SECTIONS TO OBTAIN LEVELS FOR OTHER LOCATIONS.
 9. ALL DUCTS SHALL HAVE LOCATIONS MARKED ON KERB LINES IN ACCORDANCE WITH SPECIFICATION.

LEGEND

CENTER LINE 1	WC100R (30m)
CENTER LINE 2	WC100R
NO STOPPING LINE	Y1100R1x1
CONTINUITY LINE	W1100R1x3
LIMIT LINE	WC300R
EX BDY	EX BDY
PROP BDY	PROP BDY
AC	AC PAVING
CB	BRUSHED CONCRETE
CEA	EXPOSED CONCRETE
DC	DISH CHANNEL
K&C	KERB AND CHANNEL
K&N	KERB AND NIB
WS	WHEEL STOP
PROP SWCP SINGLE	PROP SWCP SINGLE
PROP STREET LIGHT	PROP STREET LIGHT
PROP STREET SIGN	PROP STREET SIGN
ROAD NAME SIGN	ROAD NAME SIGN
TACTILE PAVERS	TACTILE PAVERS
PR SWALE	PR SWALE

A	RESOURCE CONSENT	DIJ	02/2025
Rev	Description	By	Date
	By	Date	
Survey	BY	MM/YYYY	
Design	BY	MM/YYYY	
Drawn	YC	11/24	
Checked	BY	DATE	



Maven Associates
09 571 0050
info@maven.co.nz
www.maven.co.nz
5 Owens Road, Epsom
Auckland 1023

Project
**SUNFIELD DEVELOPMENT
ARDMORE, AUCKLAND
SUPERLOT 18, 19, 20, 21
FOR SUNFIELD
DEVELOPMENTS LIMITED**

Title
**PROPOSED
ROADING PLAN
ROAD 2**

Project no.	215010
Scale	1:1000 @ A3
Cad file	215010-M-C300.DWG
Drawing no.	M-C321-2
Rev	A

DATE: 27/25 FILE PATH: F:\MAVEN\PROJECTS\215010 - SUNFIELD\DWG\3-PRODUCTION\MASTER PLANNING\215010-M-C300.DWG