


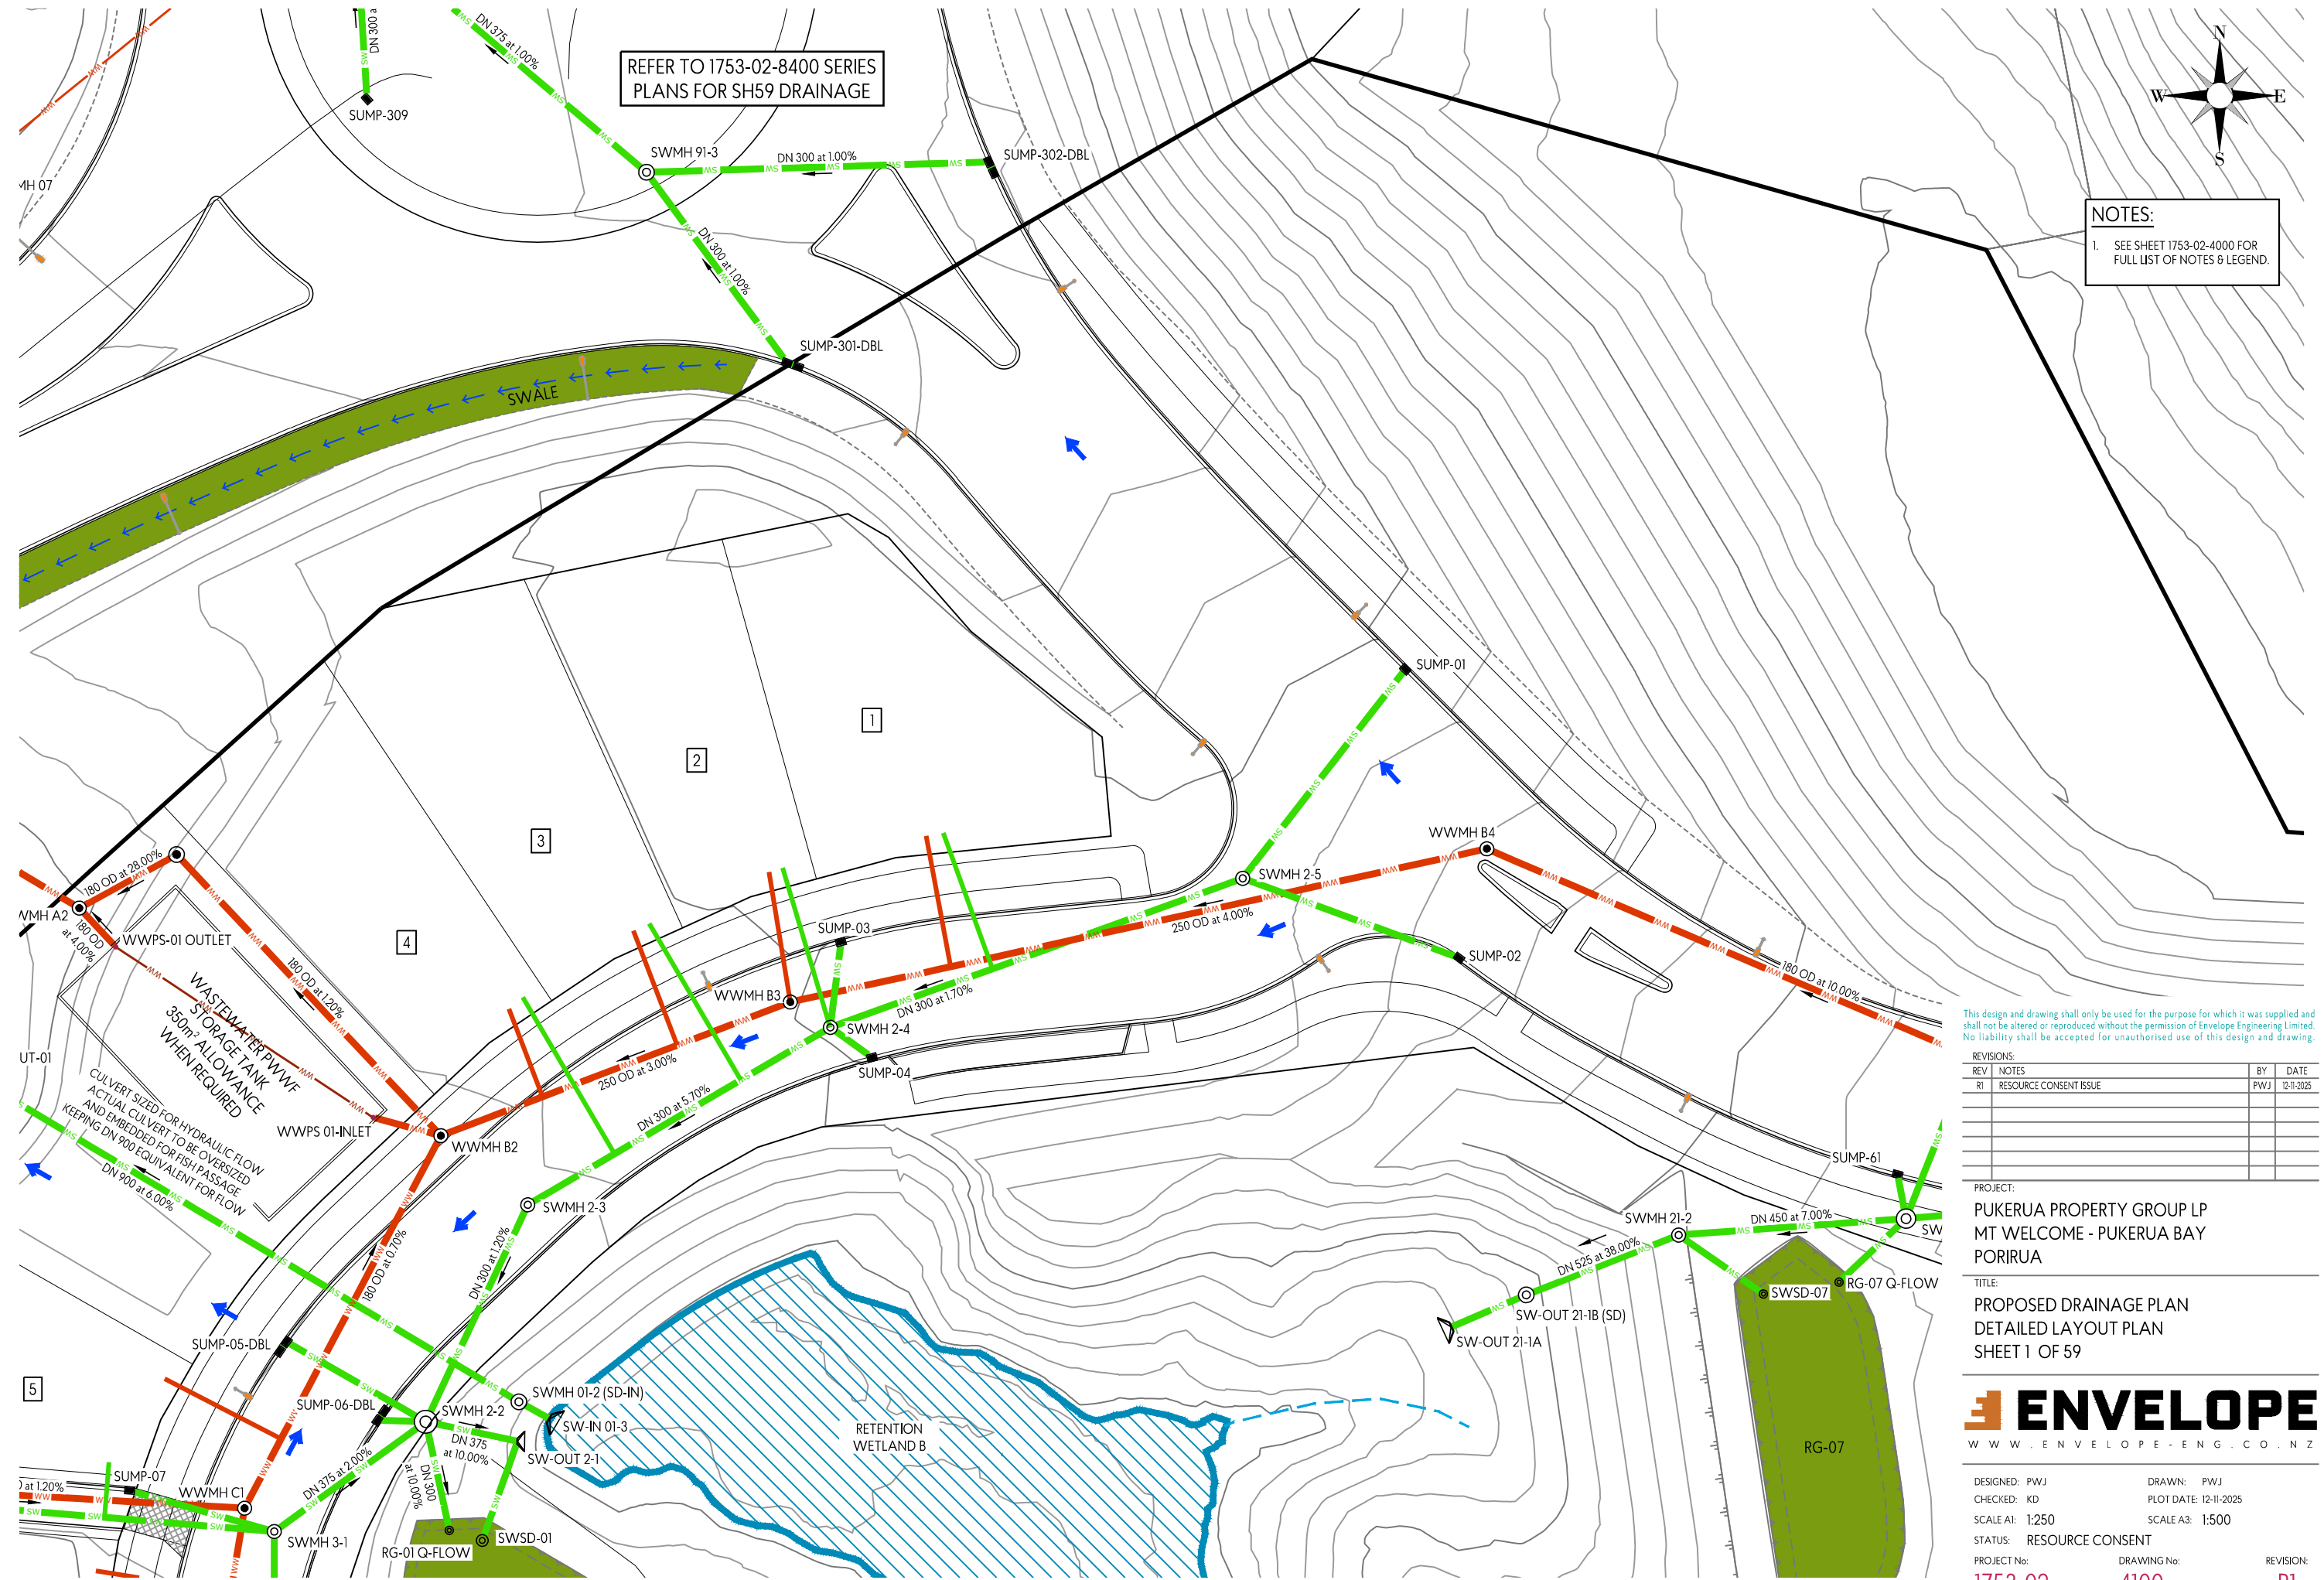

This design and drawing shall only be used for the purpose for which it was supplied and shall not be altered or reproduced without the permission of Envelope Engineering Limited. No liability shall be accepted for unauthorised use of this design and drawing.


REVISIONS:		BY	DATE
REV	NOTES		
R1	RESOURCE CONSENT ISSUE	PWJ	12-11-2025

PROJECT:
PUKERUA PROPERTY GROUP LP
MT WELCOME - PUKERUA BAY
PORIRUA

TITLE:
PROPOSED DRAINAGE PLAN
DETAILED LAYOUT PLAN
SHEET 1 OF 59



DESIGNED: PWJ	DRAWN: PWJ	REVISION:
CHECKED: KD	PLOT DATE: 12-11-2025	
SCALE A1: 1:250	SCALE A3: 1:500	
STATUS: RESOURCE CONSENT		
PROJECT No: 1753-02	DRAWING No: 4100	R1

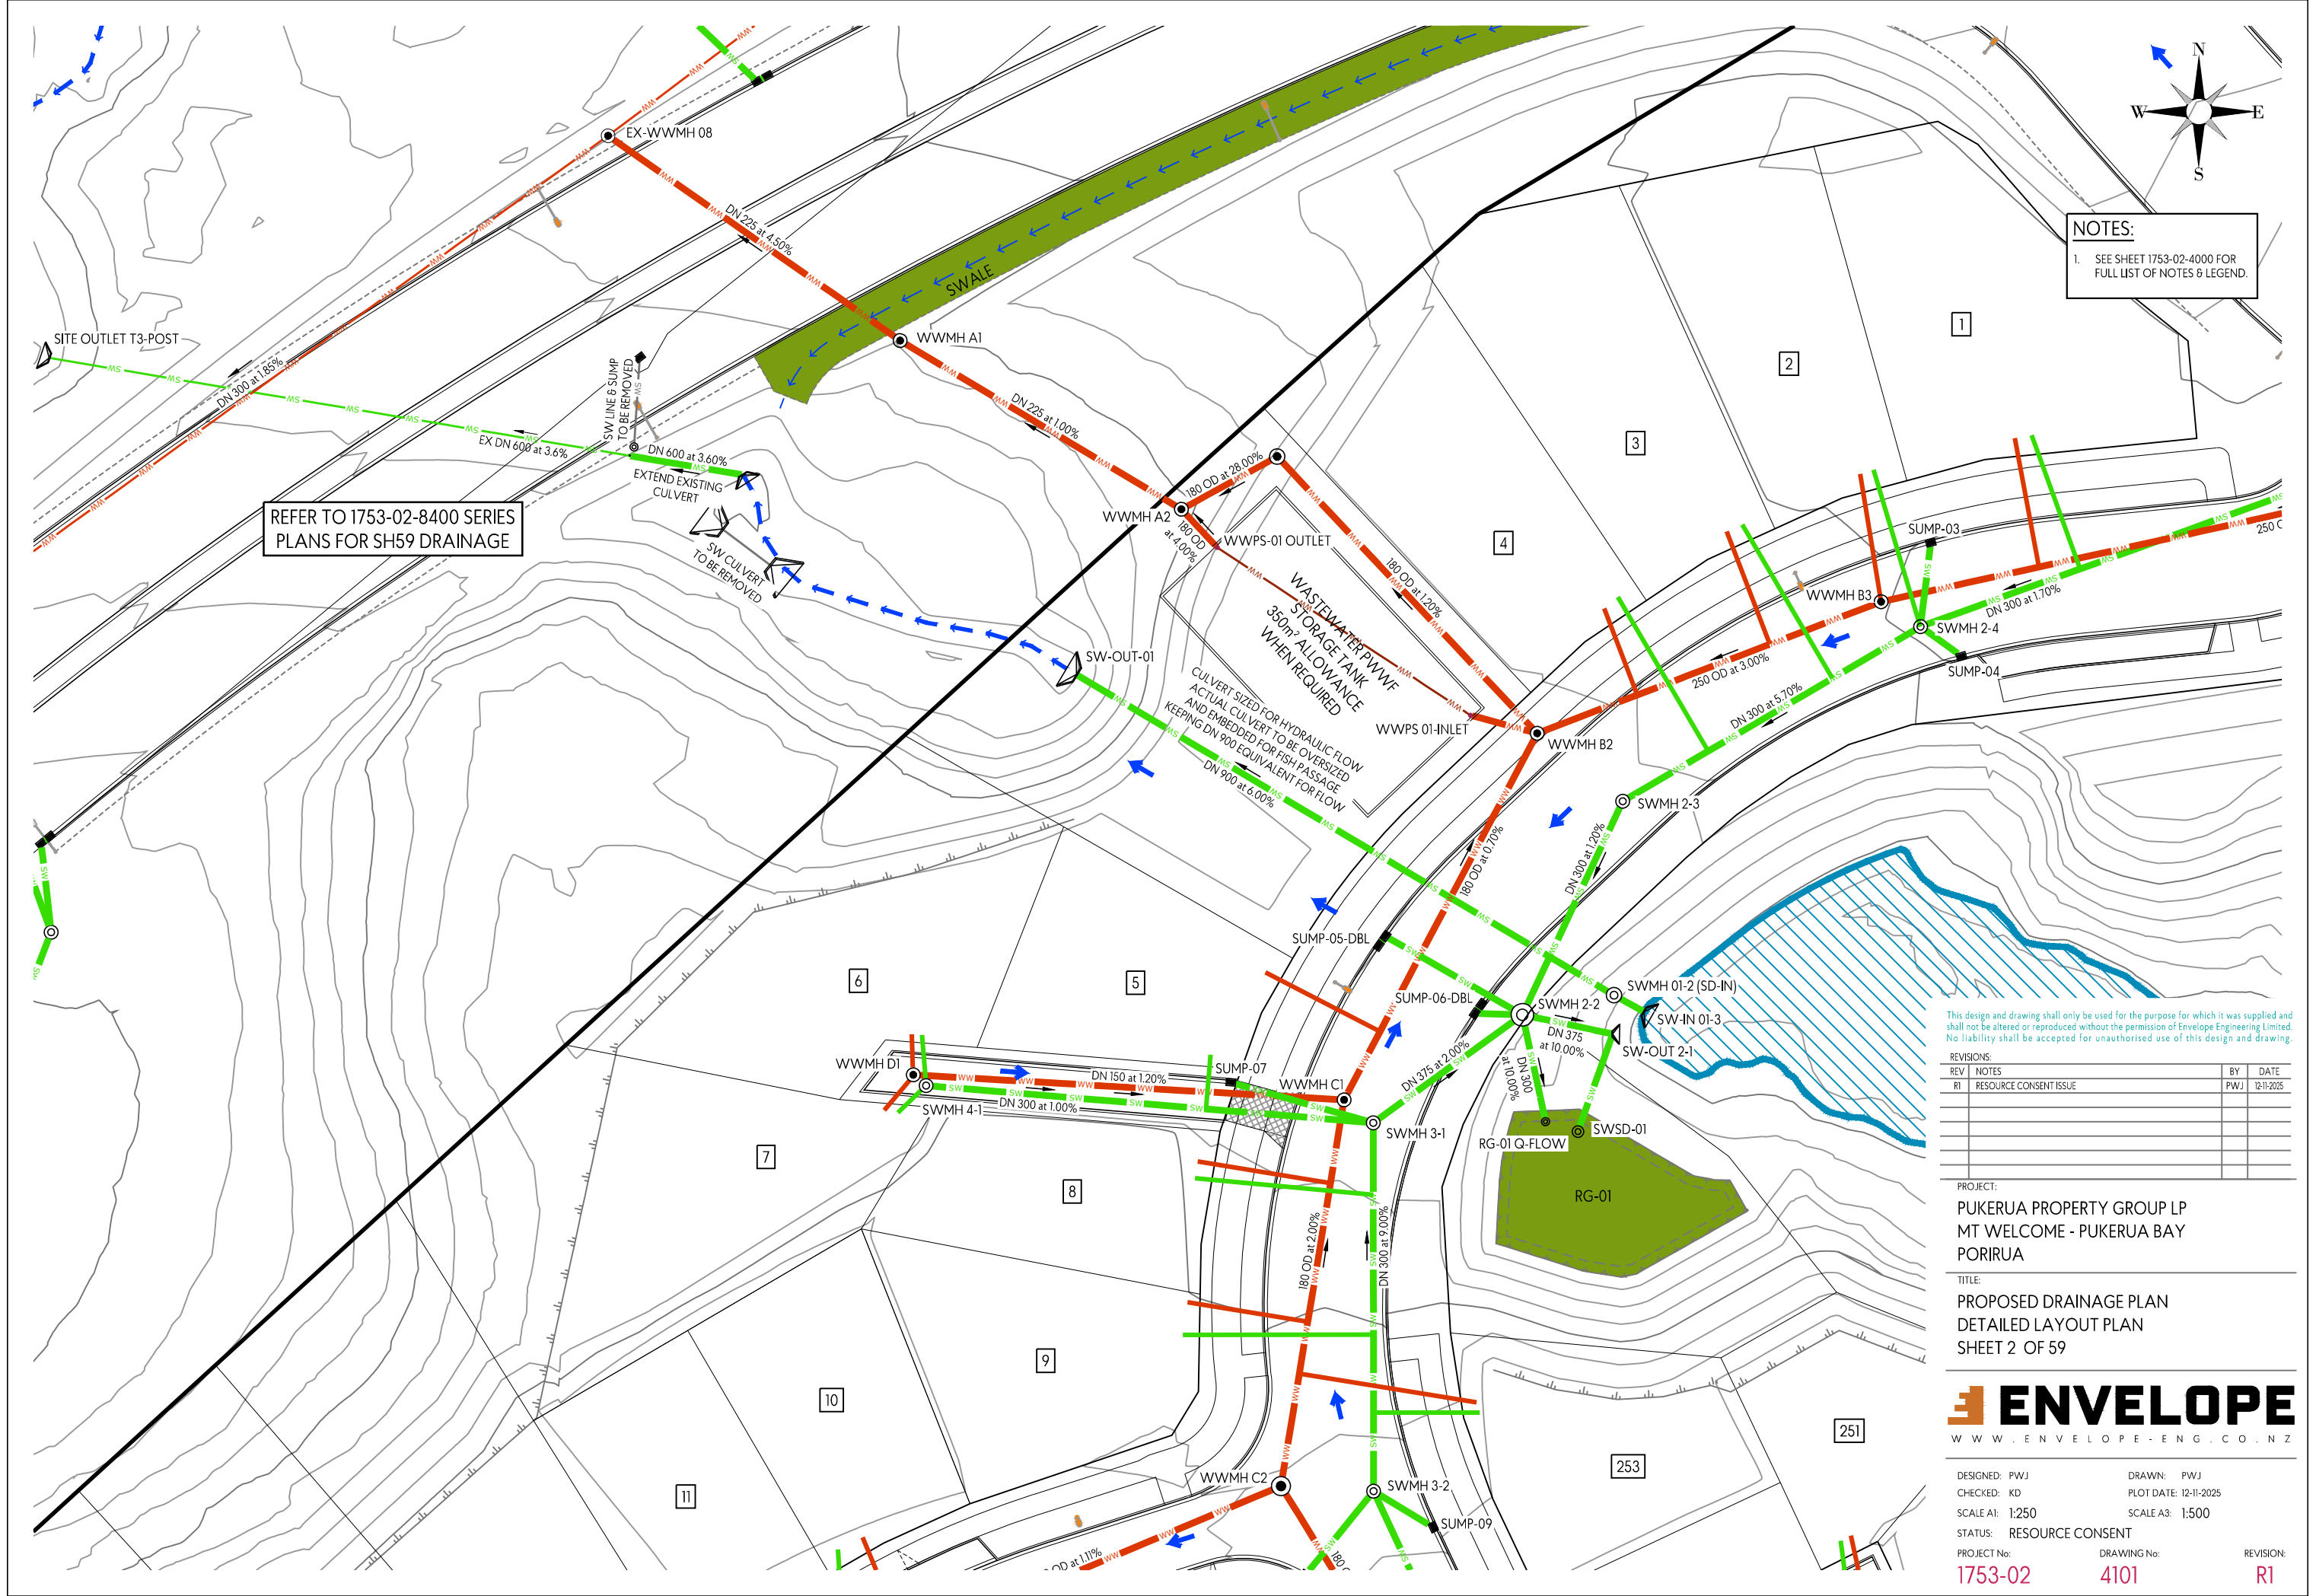

NOTES:
1. SEE SHEET 1753-02-4000 FOR FULL LIST OF NOTES & LEGEND.

REFER TO 1753-02-8400 SERIES PLANS FOR SH59 DRAINAGE

This design and drawing shall only be used for the purpose for which it was supplied and shall not be altered or reproduced without the permission of Envelope Engineering Limited. No liability shall be accepted for unauthorised use of this design and drawing.

REVISIONS:			
REV	NOTES	BY	DATE
R1	RESOURCE CONSENT ISSUE	PWJ	12-11-2025

PROJECT:
PUKERUA PROPERTY GROUP LP
MT WELCOME - PUKERUA BAY
PORIRUA

TITLE:
PROPOSED DRAINAGE PLAN
DETAILED LAYOUT PLAN
SHEET 2 OF 59



DESIGNED: PWJ	DRAWN: PWJ
CHECKED: KD	PLOT DATE: 12-11-2025
SCALE A1: 1:250	SCALE A3: 1:500
STATUS: RESOURCE CONSENT	
PROJECT No: 1753-02	DRAWING No: 4101
REVISION: R1	



This design and drawing shall only be used for the purpose for which it was supplied and shall not be altered or reproduced without the permission of Envelope Engineering Limited. No liability shall be accepted for unauthorised use of this design and drawing.


REVISIONS:		BY	DATE
REV	NOTES		
R1	RESOURCE CONSENT ISSUE	PWJ	12-11-2025

PROJECT:
PUKERUA PROPERTY GROUP LP
MT WELCOME - PUKERUA BAY
PORIRUA

TITLE:
PROPOSED DRAINAGE PLAN
DETAILED LAYOUT PLAN
SHEET 3 OF 59




DESIGNED: PWJ	DRAWN: PWJ	REVISION:
CHECKED: KD	PLOT DATE: 12-11-2025	
SCALE A1: 1:250	SCALE A3: 1:500	
STATUS: RESOURCE CONSENT		
PROJECT No:	DRAWING No:	
1753-02	4102	R1

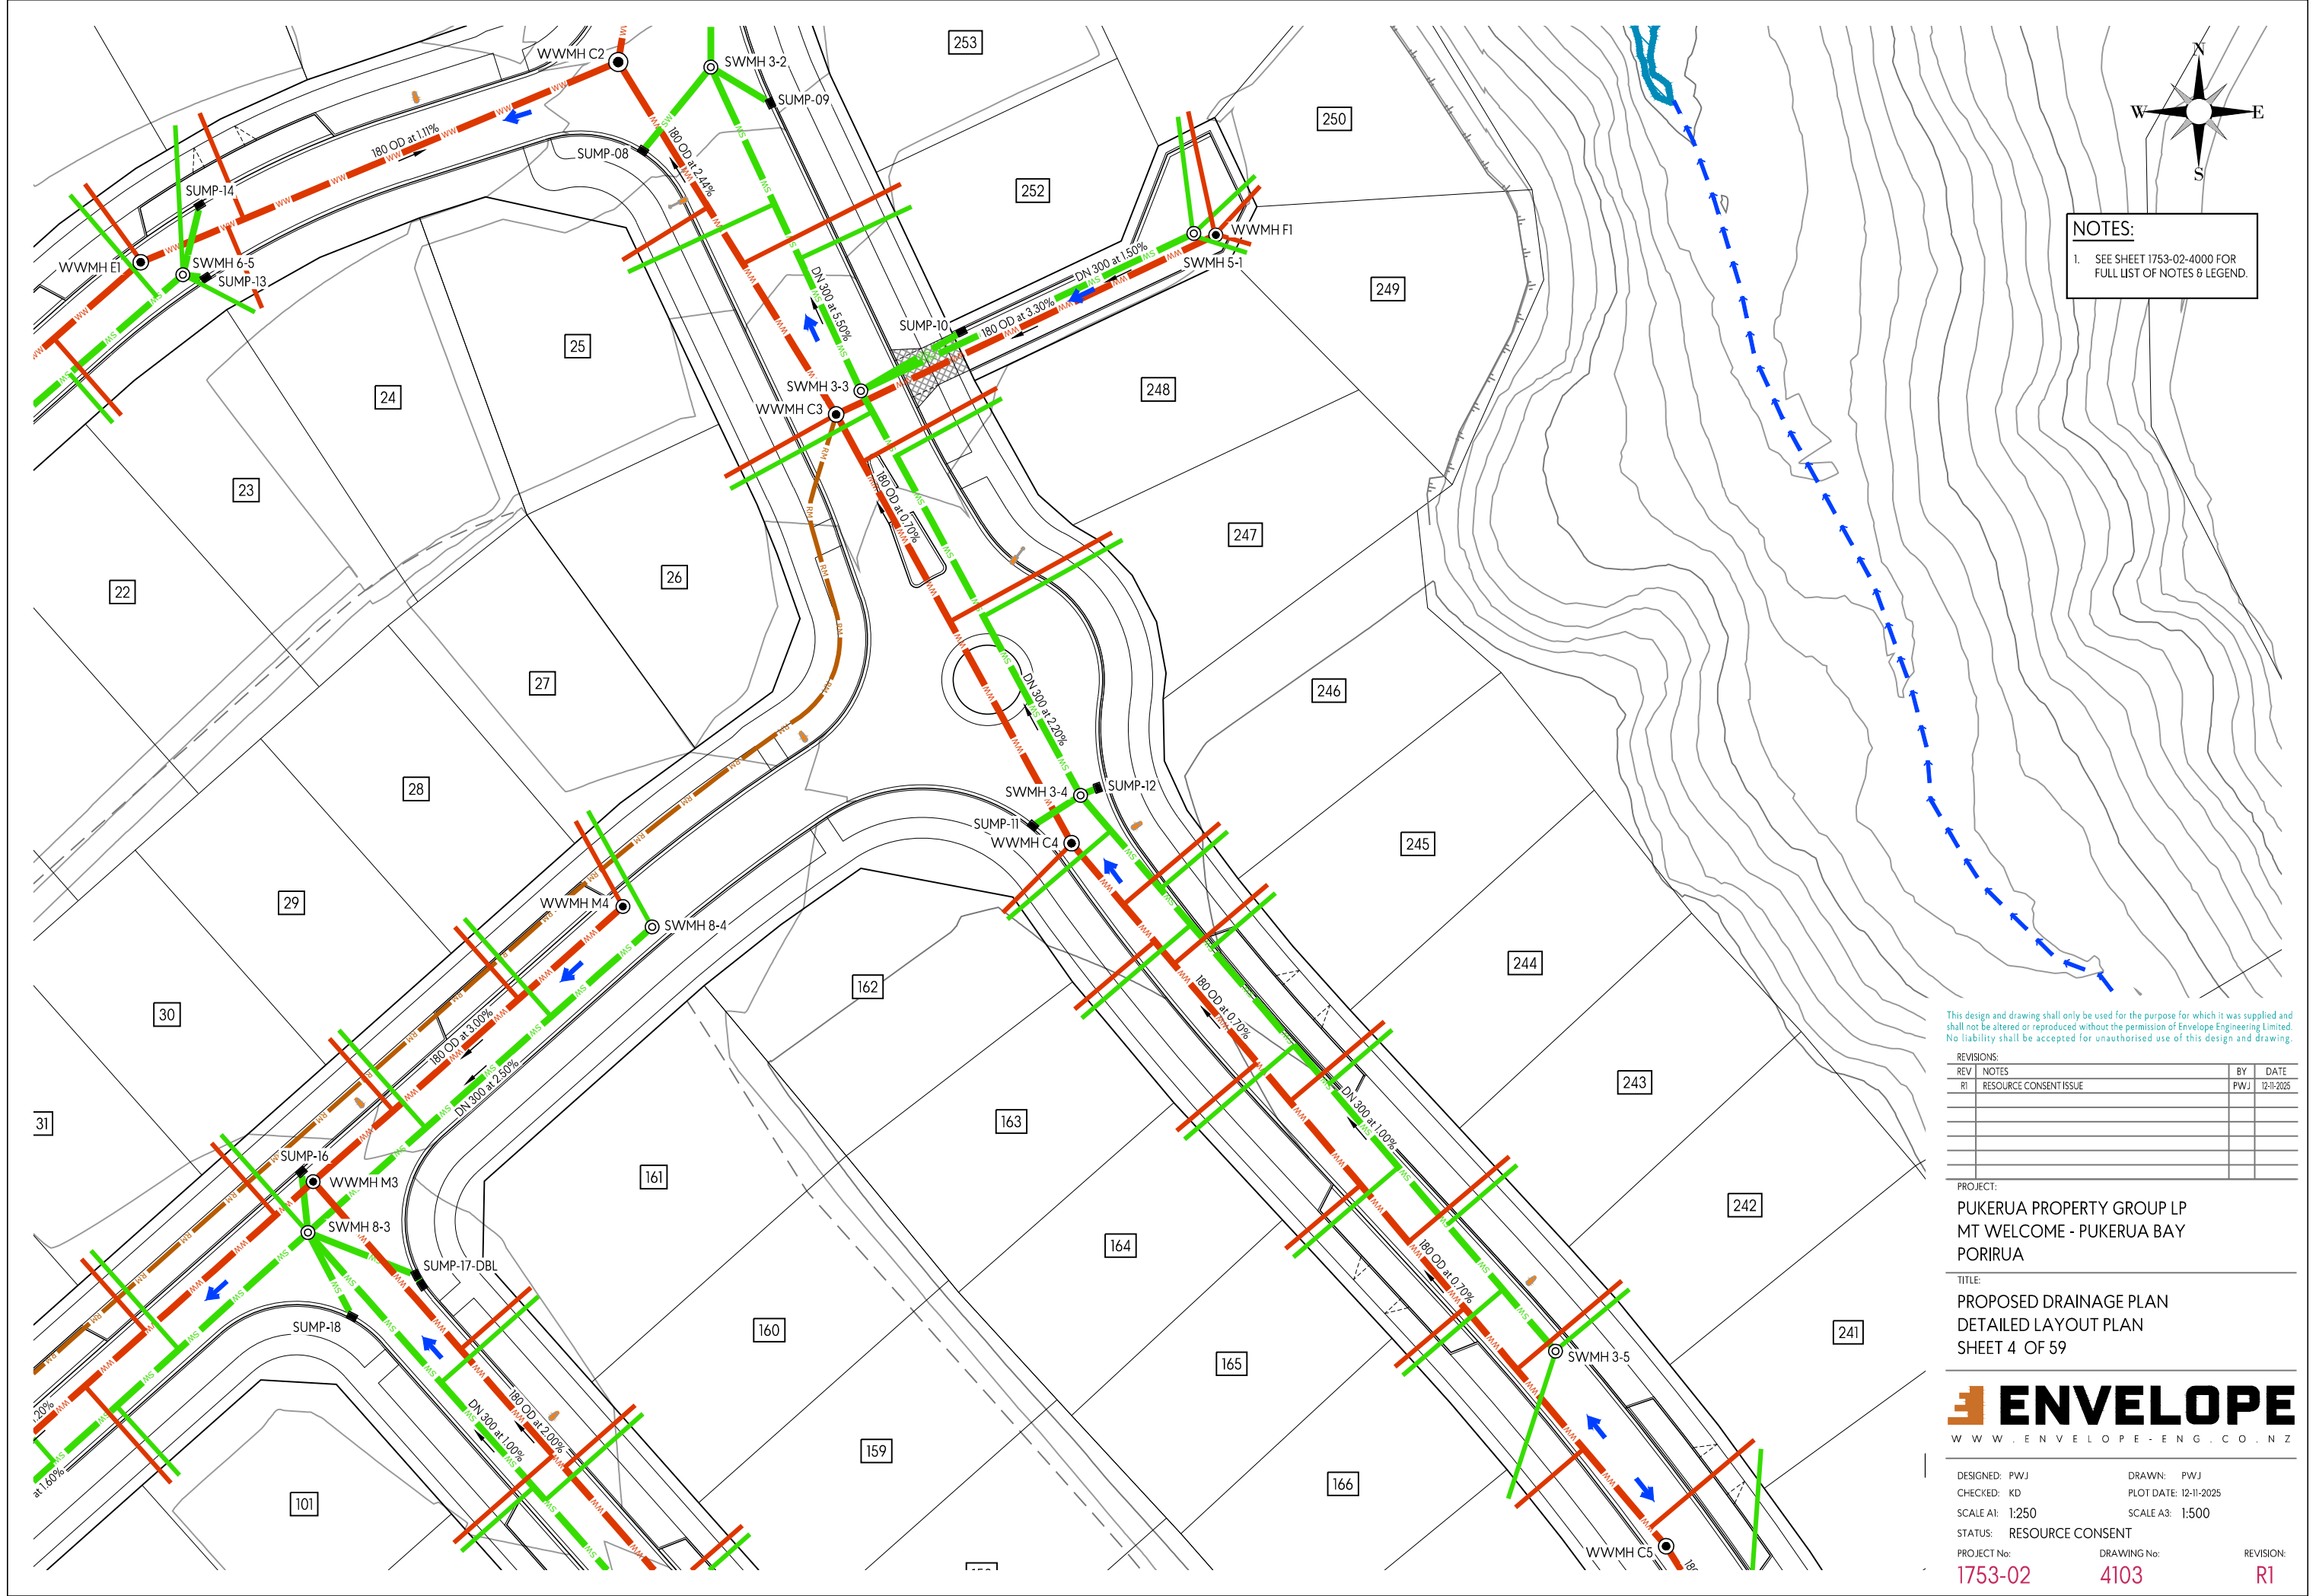

NOTES:

1. SEE SHEET 1753-02-4000 FOR FULL LIST OF NOTES & LEGEND.

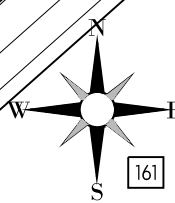

This design and drawing shall only be used for the purpose for which it was supplied and shall not be altered or reproduced without the permission of Envelope Engineering Limited. No liability shall be accepted for unauthorised use of this design and drawing.

REVISIONS:

REV	NOTES	BY	DATE
R1	RESOURCE CONSENT ISSUE	PWJ	12-11-2025

PROJECT:

PUKERUA PROPERTY GROUP LP
MT WELCOME - PUKERUA BAY
PORIRUA

TITLE:

PROPOSED DRAINAGE PLAN
DETAILED LAYOUT PLAN
SHEET 5 OF 59

ENVELOPE
WWW.ENVELOPE-ENG.CO.NZ

DESIGNED: PWJ

CHECKED: KD

SCALE A1: 1:250

STATUS: RESOURCE CONSENT

PROJECT No:

1753-02

DRAWN: PWJ

PLOT DATE: 12-11-2025

SCALE A3: 1:500


DRAWING No:

4104

REVISION:

R1

1. SEE SHEET 1753-02-4000 FOR
FULL LIST OF NOTES & LEGEND.

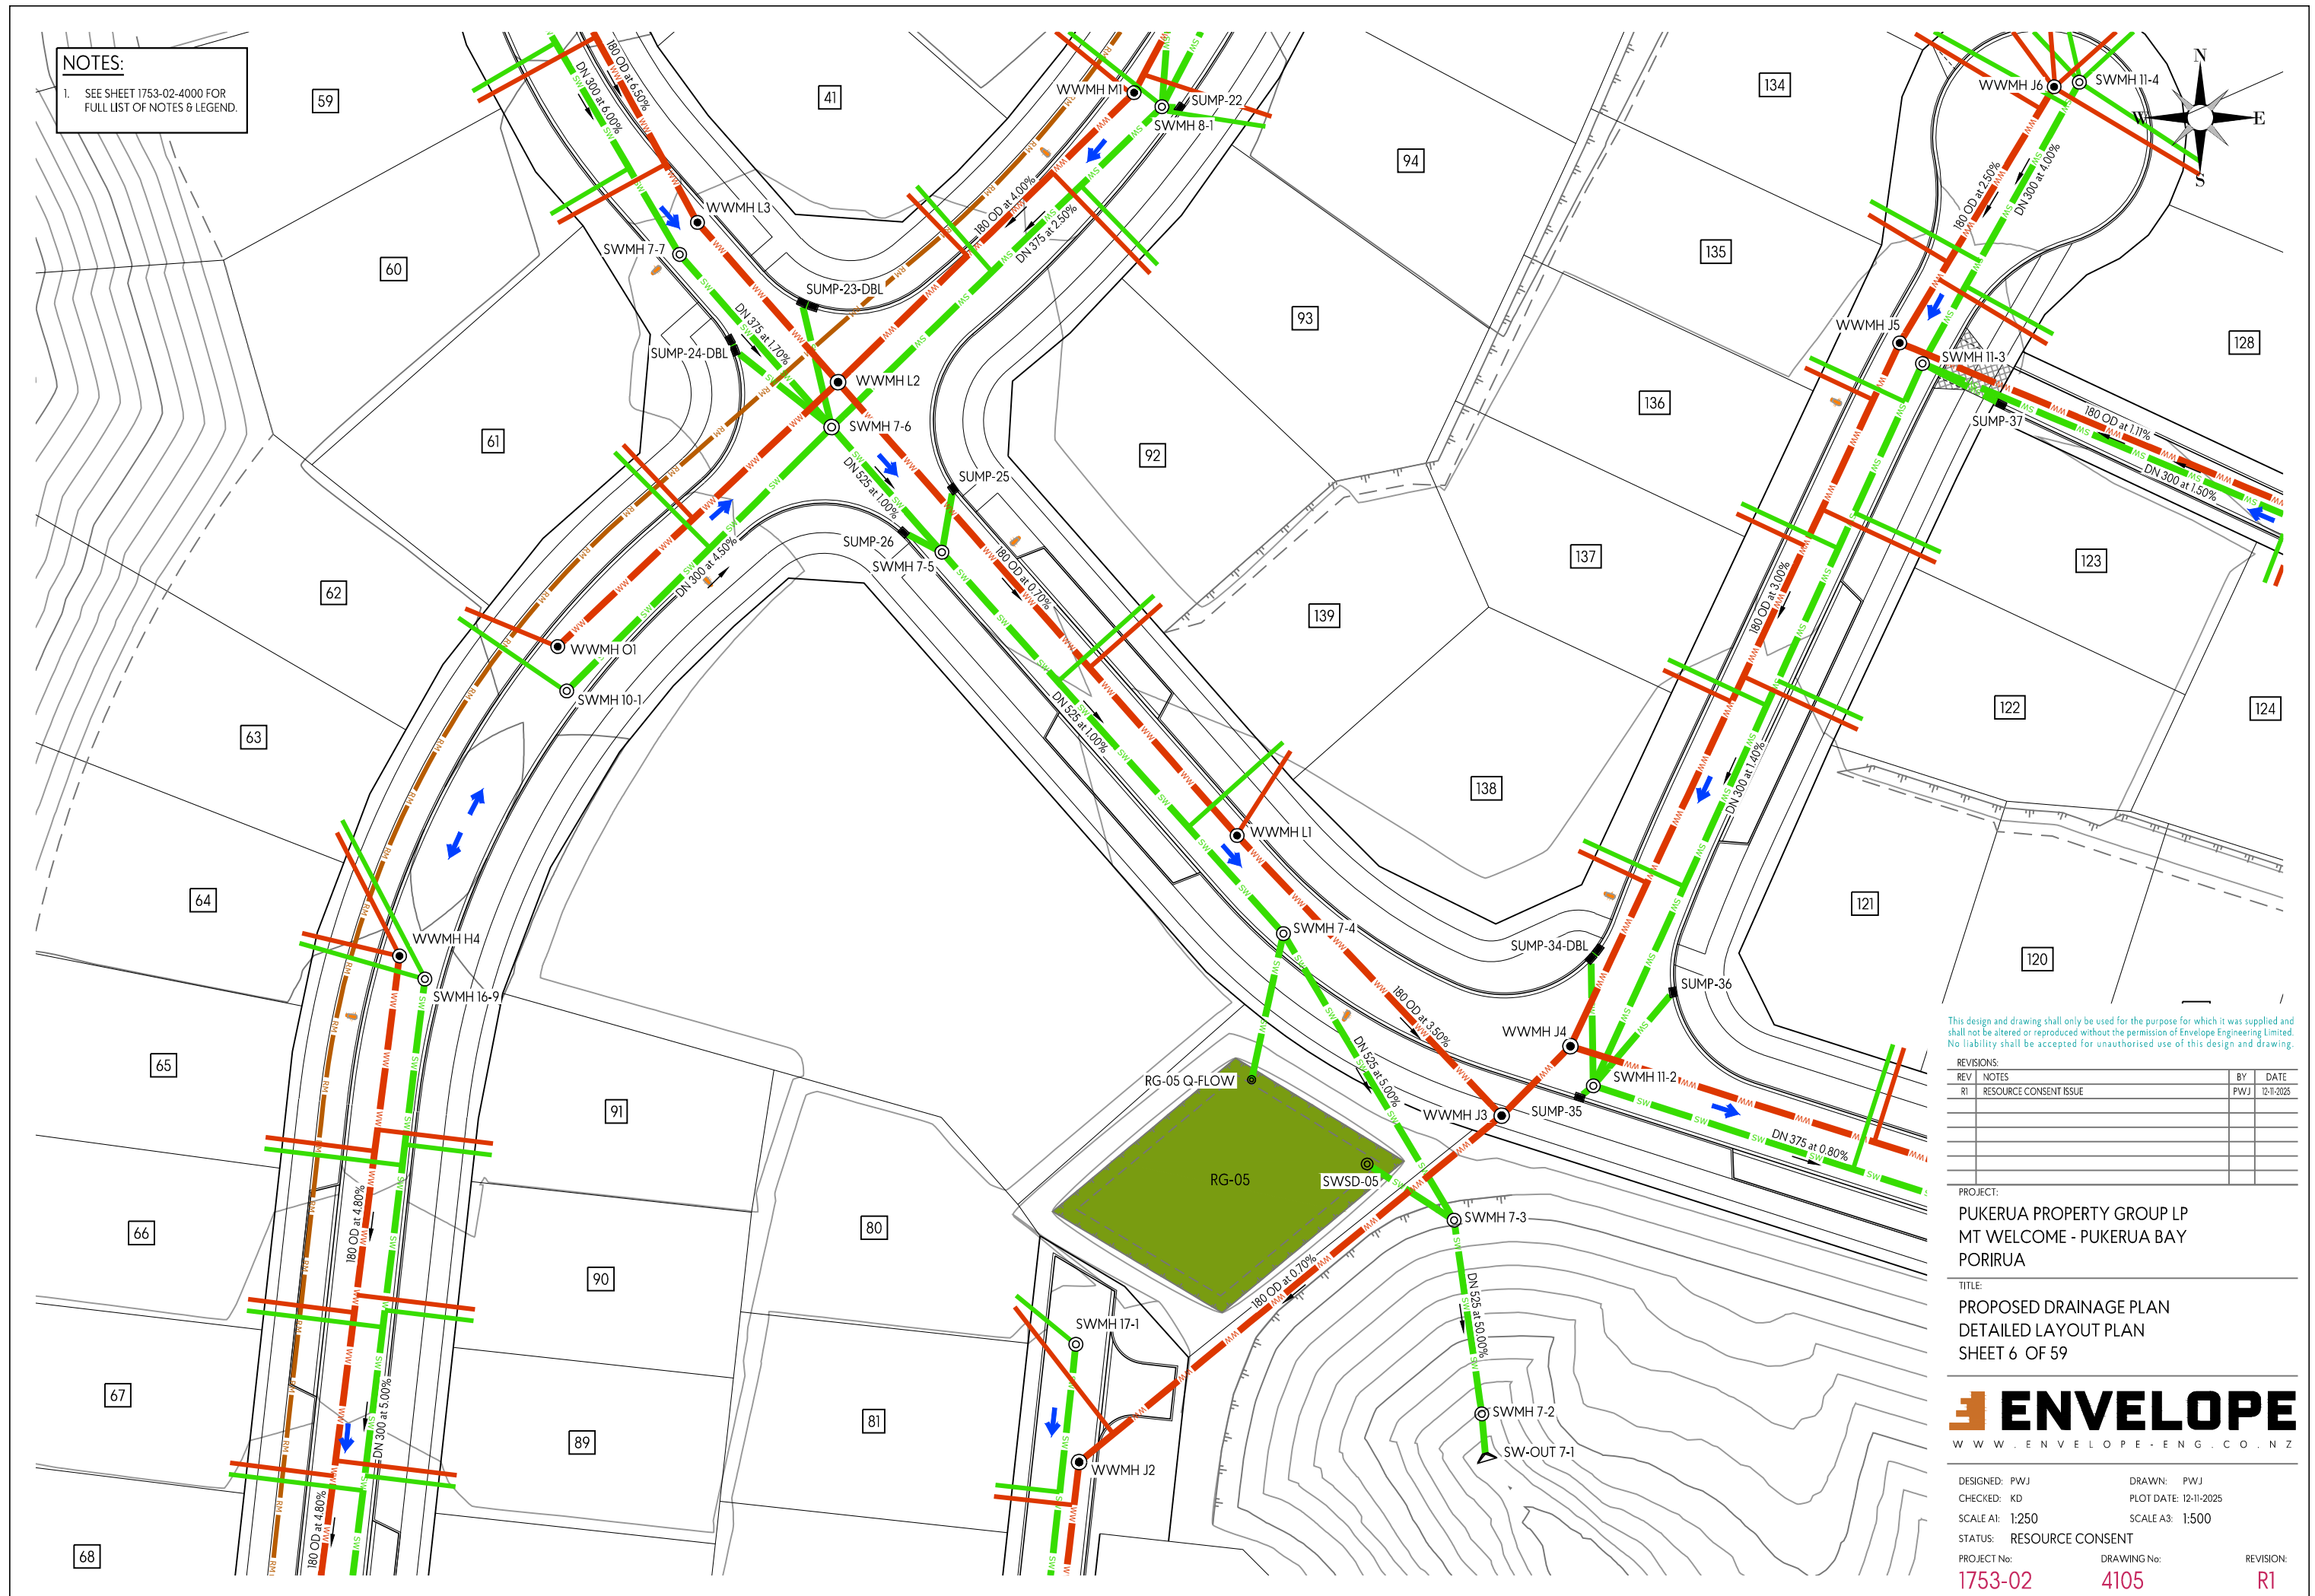

This design and drawing shall only be used for the purpose for which it was supplied and shall not be altered or reproduced without the permission of Envelope Engineering Limited. No liability shall be accepted for unauthorised use of this design and drawing.

REVISIONS:			
REV	NOTES	BY	DATE
R1	RESOURCE CONSENT ISSUE	PWJ	12-11-2025


PROJECT:
PUKERUA PROPERTY GROUP LP
MT WELCOME - PUKERUA BAY
PORIRUA

TITLE:
PROPOSED DRAINAGE PLAN
DETAILED LAYOUT PLAN
SHEET 6 OF 59



W W W . E N V E L O P E - E N G . C O . N Z

DESIGNED: PWJ DRAWN: PWJ
CHECKED: KD PLOT DATE: 12-11-2025
SCALE A1: 1:250 SCALE A3: 1:500
STATUS: RESOURCE CONSENT
PROJECT No: DRAWING No: REVISION:
1753-02 4105 R1

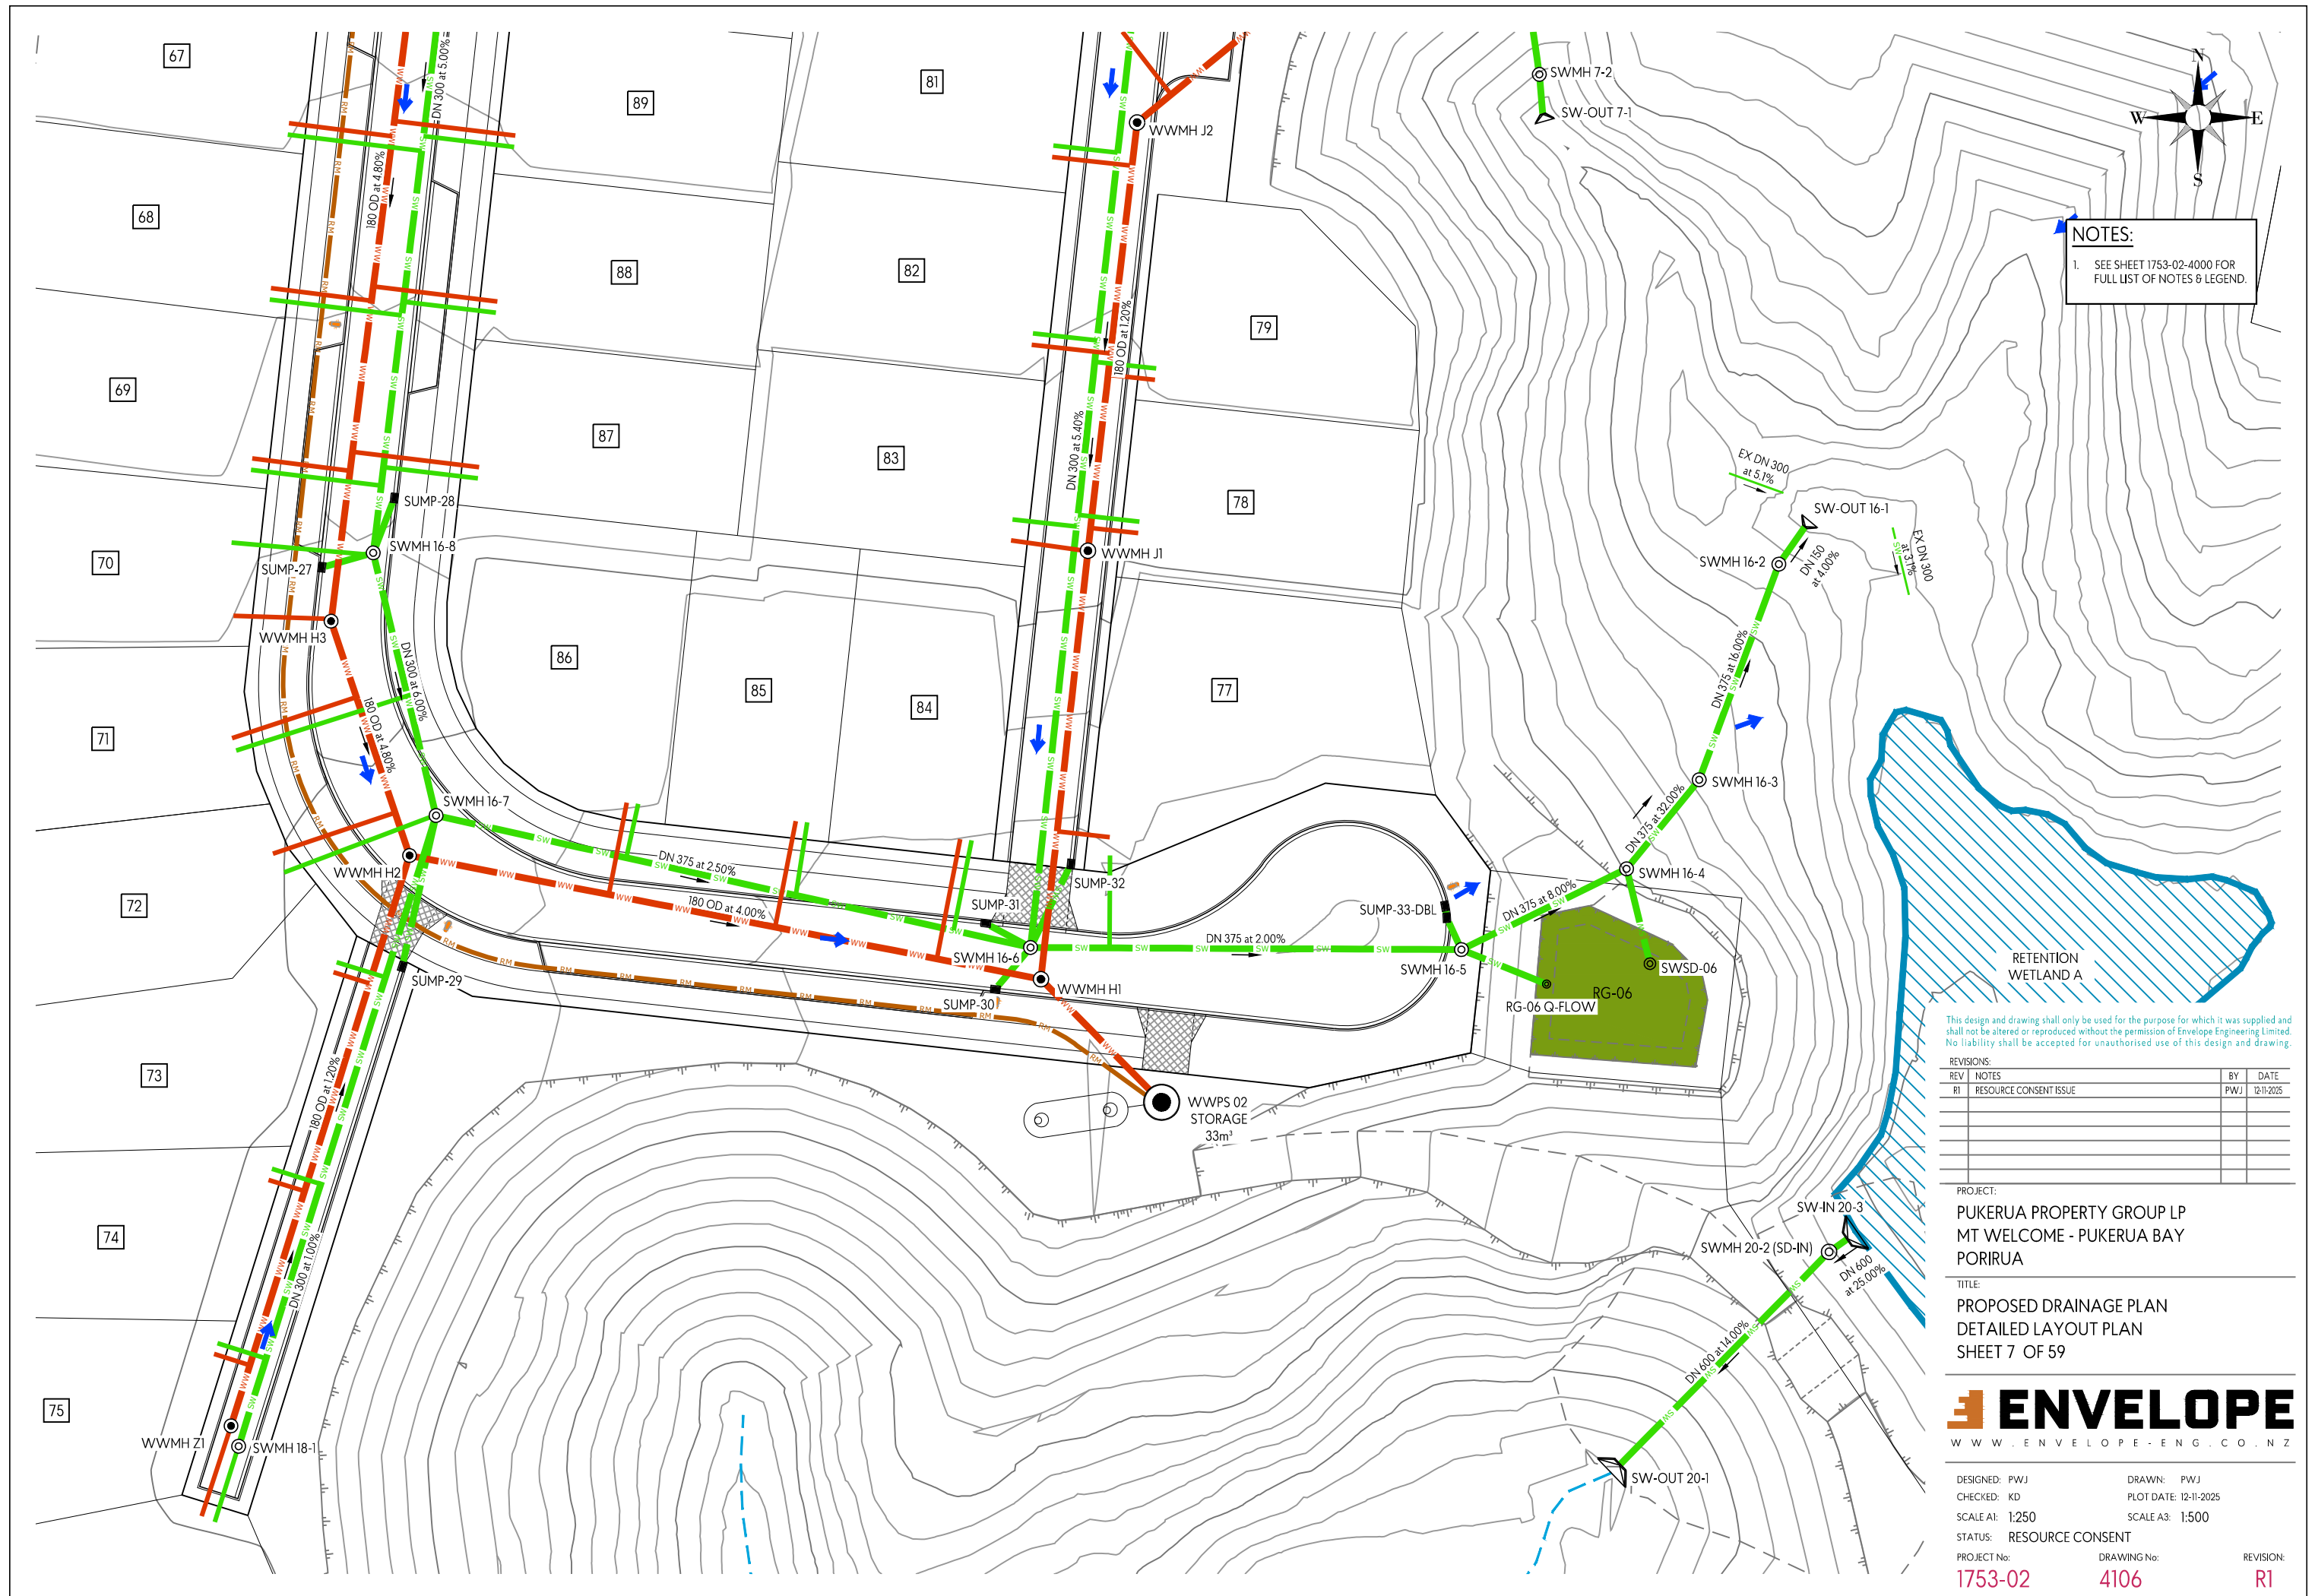

NOTES:

1. SEE SHEET 1753-02-4000 FOR FULL LIST OF NOTES & LEGEND.

This design and drawing shall only be used for the purpose for which it was supplied and shall not be altered or reproduced without the permission of Envelope Engineering Limited. No liability shall be accepted for unauthorised use of this design and drawing.


REVISIONS:		BY	DATE
REV	NOTES		
R1	RESOURCE CONSENT ISSUE	PWJ	12-11-2025

PROJECT:
PUKERUA PROPERTY GROUP LP
MT WELCOME - PUKERUA BAY
PORIRUA

TITLE:
PROPOSED DRAINAGE PLAN
DETAILED LAYOUT PLAN
SHEET 7 OF 59



DESIGNED: PWJ	DRAWN: PWJ
CHECKED: KD	PLOT DATE: 12-11-2025
SCALE A1: 1:250	SCALE A3: 1:500
STATUS: RESOURCE CONSENT	
PROJECT No: 1753-02	DRAWING No: 4106
	REVISION: R1

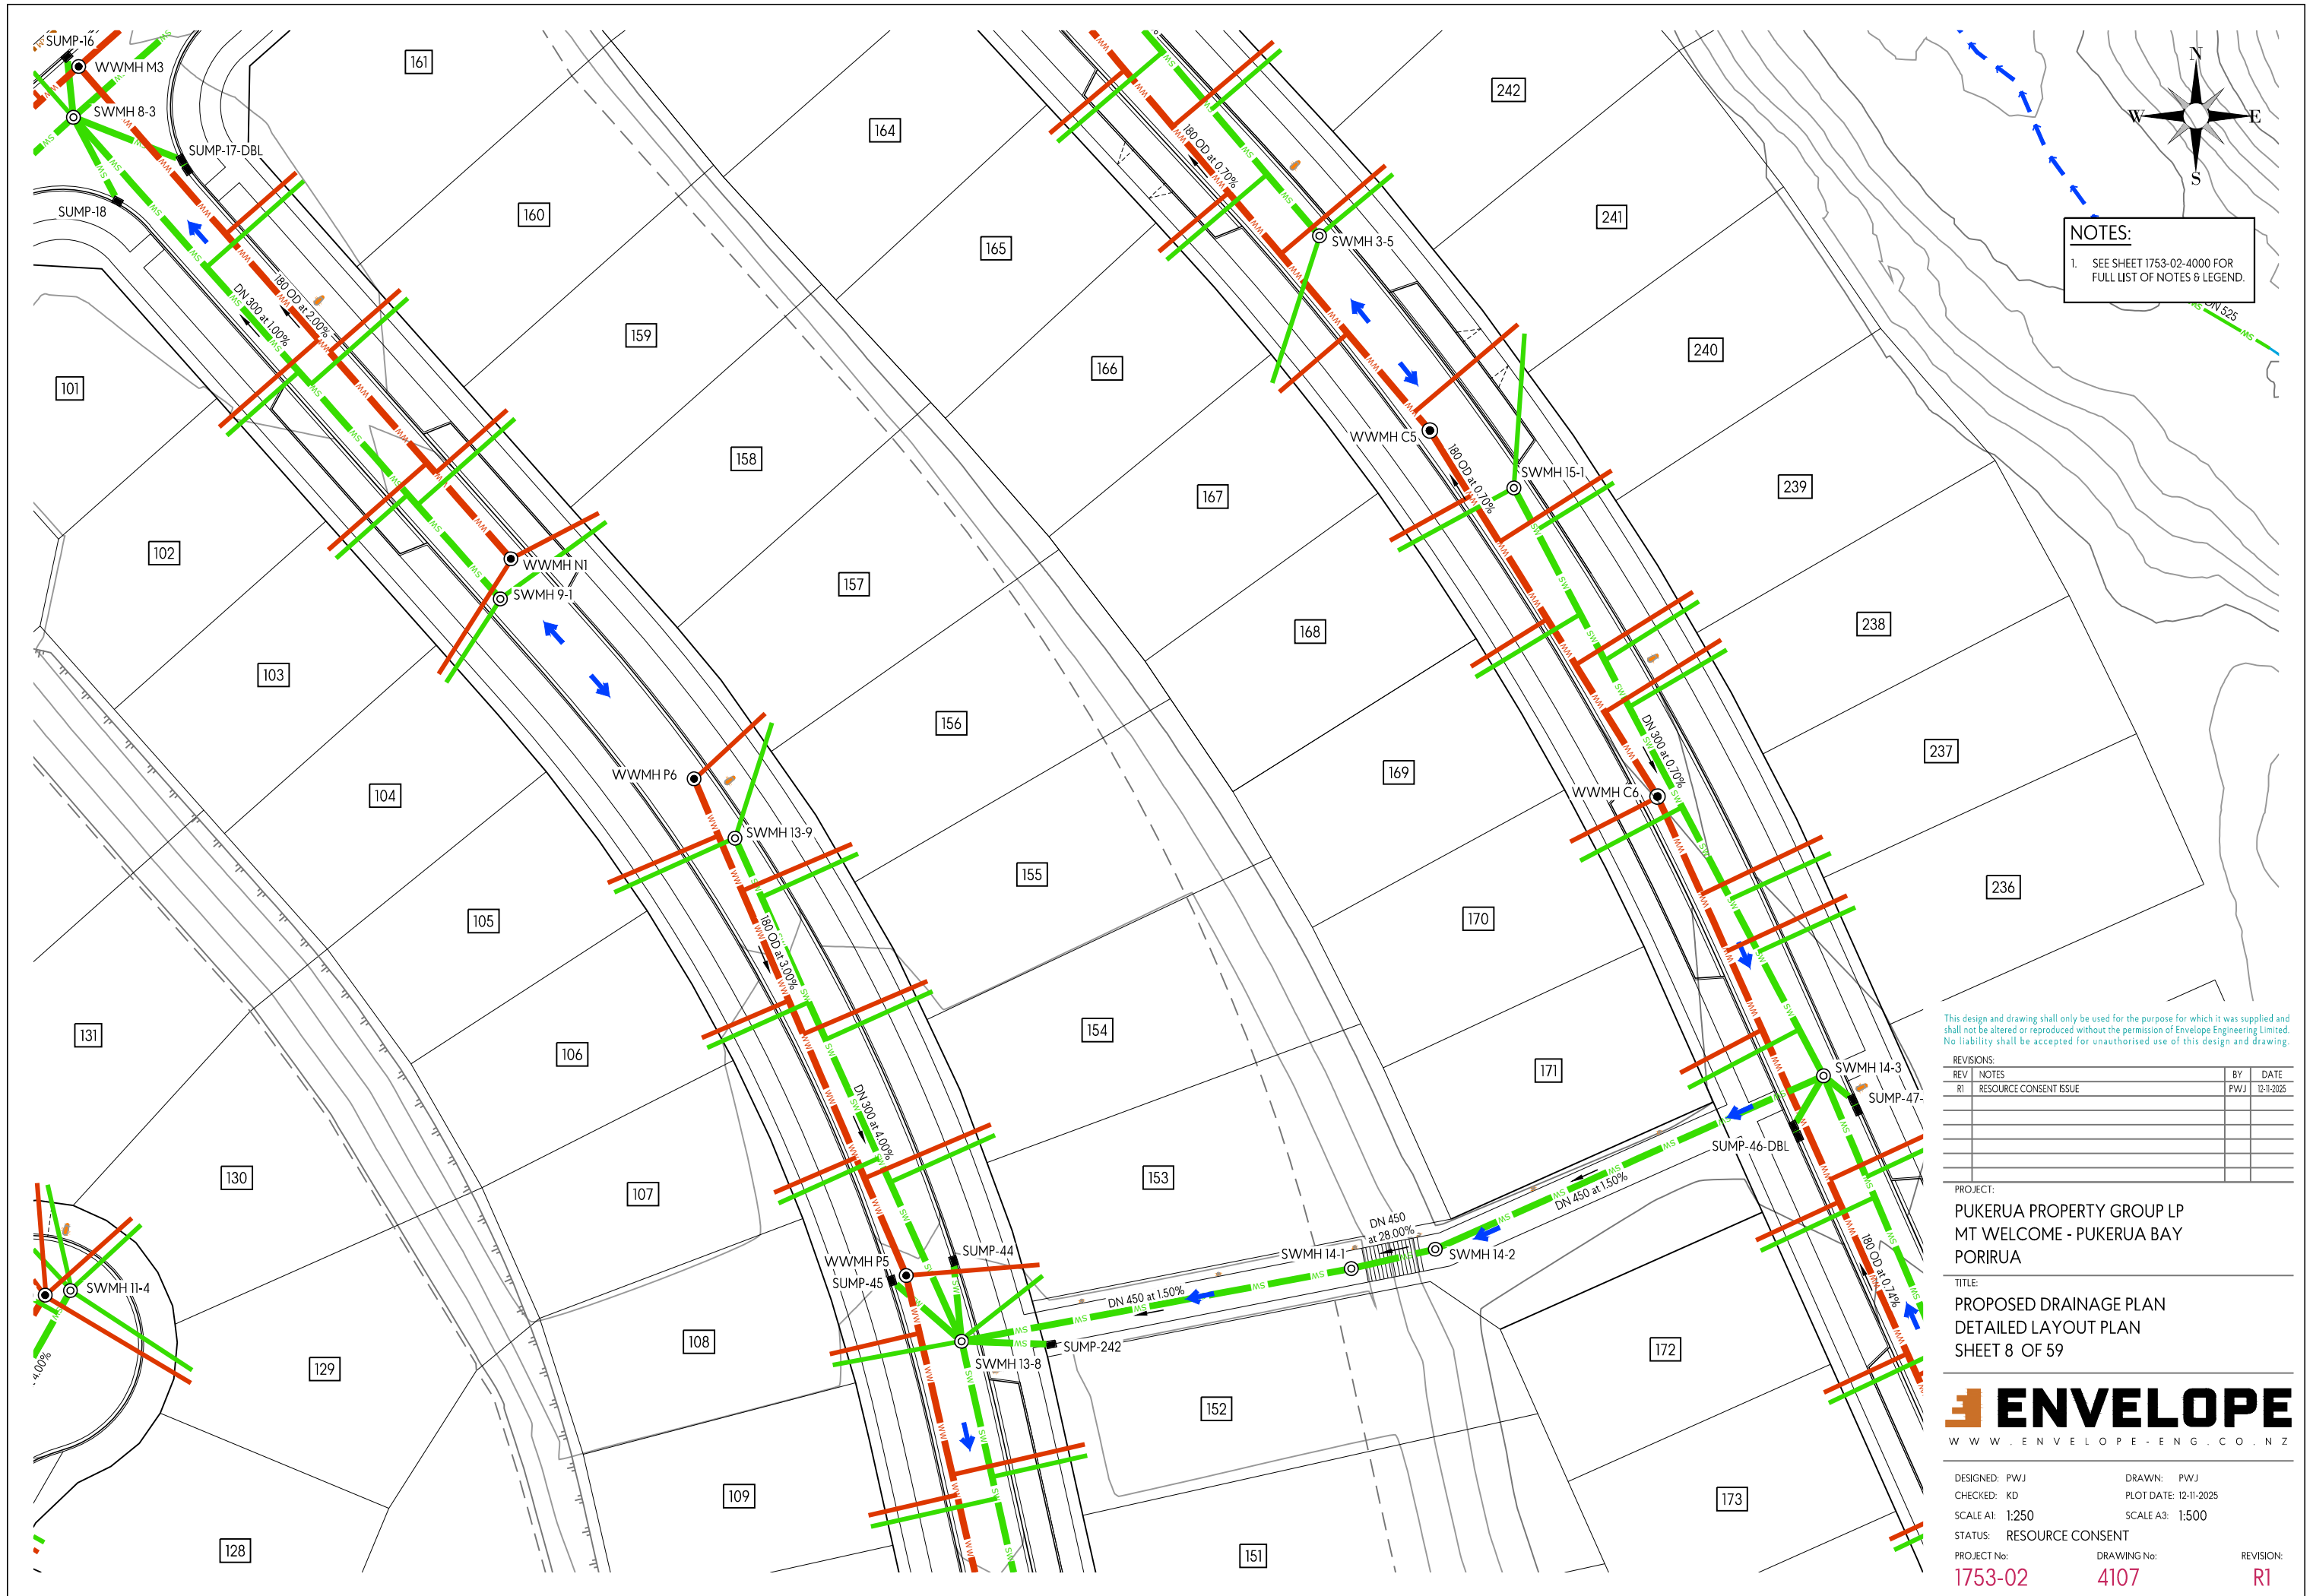

This design and drawing shall only be used for the purpose for which it was supplied and shall not be altered or reproduced without the permission of Envelope Engineering Limited. No liability shall be accepted for unauthorised use of this design and drawing.

REVISIONS:			
REV	NOTES	BY	DATE
R1	RESOURCE CONSENT ISSUE	PWJ	12-11-2025


PROJECT:
PUKERUA PROPERTY GROUP LP
MT WELCOME - PUKERUA BAY
PORIRUA

TITLE:
PROPOSED DRAINAGE PLAN
DETAILED LAYOUT PLAN
SHEET 8 OF 59



DESIGNED: PWJ	DRAWN: PWJ	REVISION:
CHECKED: KD	PLOT DATE: 12-11-2025	R1
SCALE A1: 1:250	SCALE A3: 1:500	
STATUS: RESOURCE CONSENT		
PROJECT No: 1753-02	DRAWING No: 4107	

1. SEE SHEET 1753-02-4000 FOR
FULL LIST OF NOTES & LEGEND.

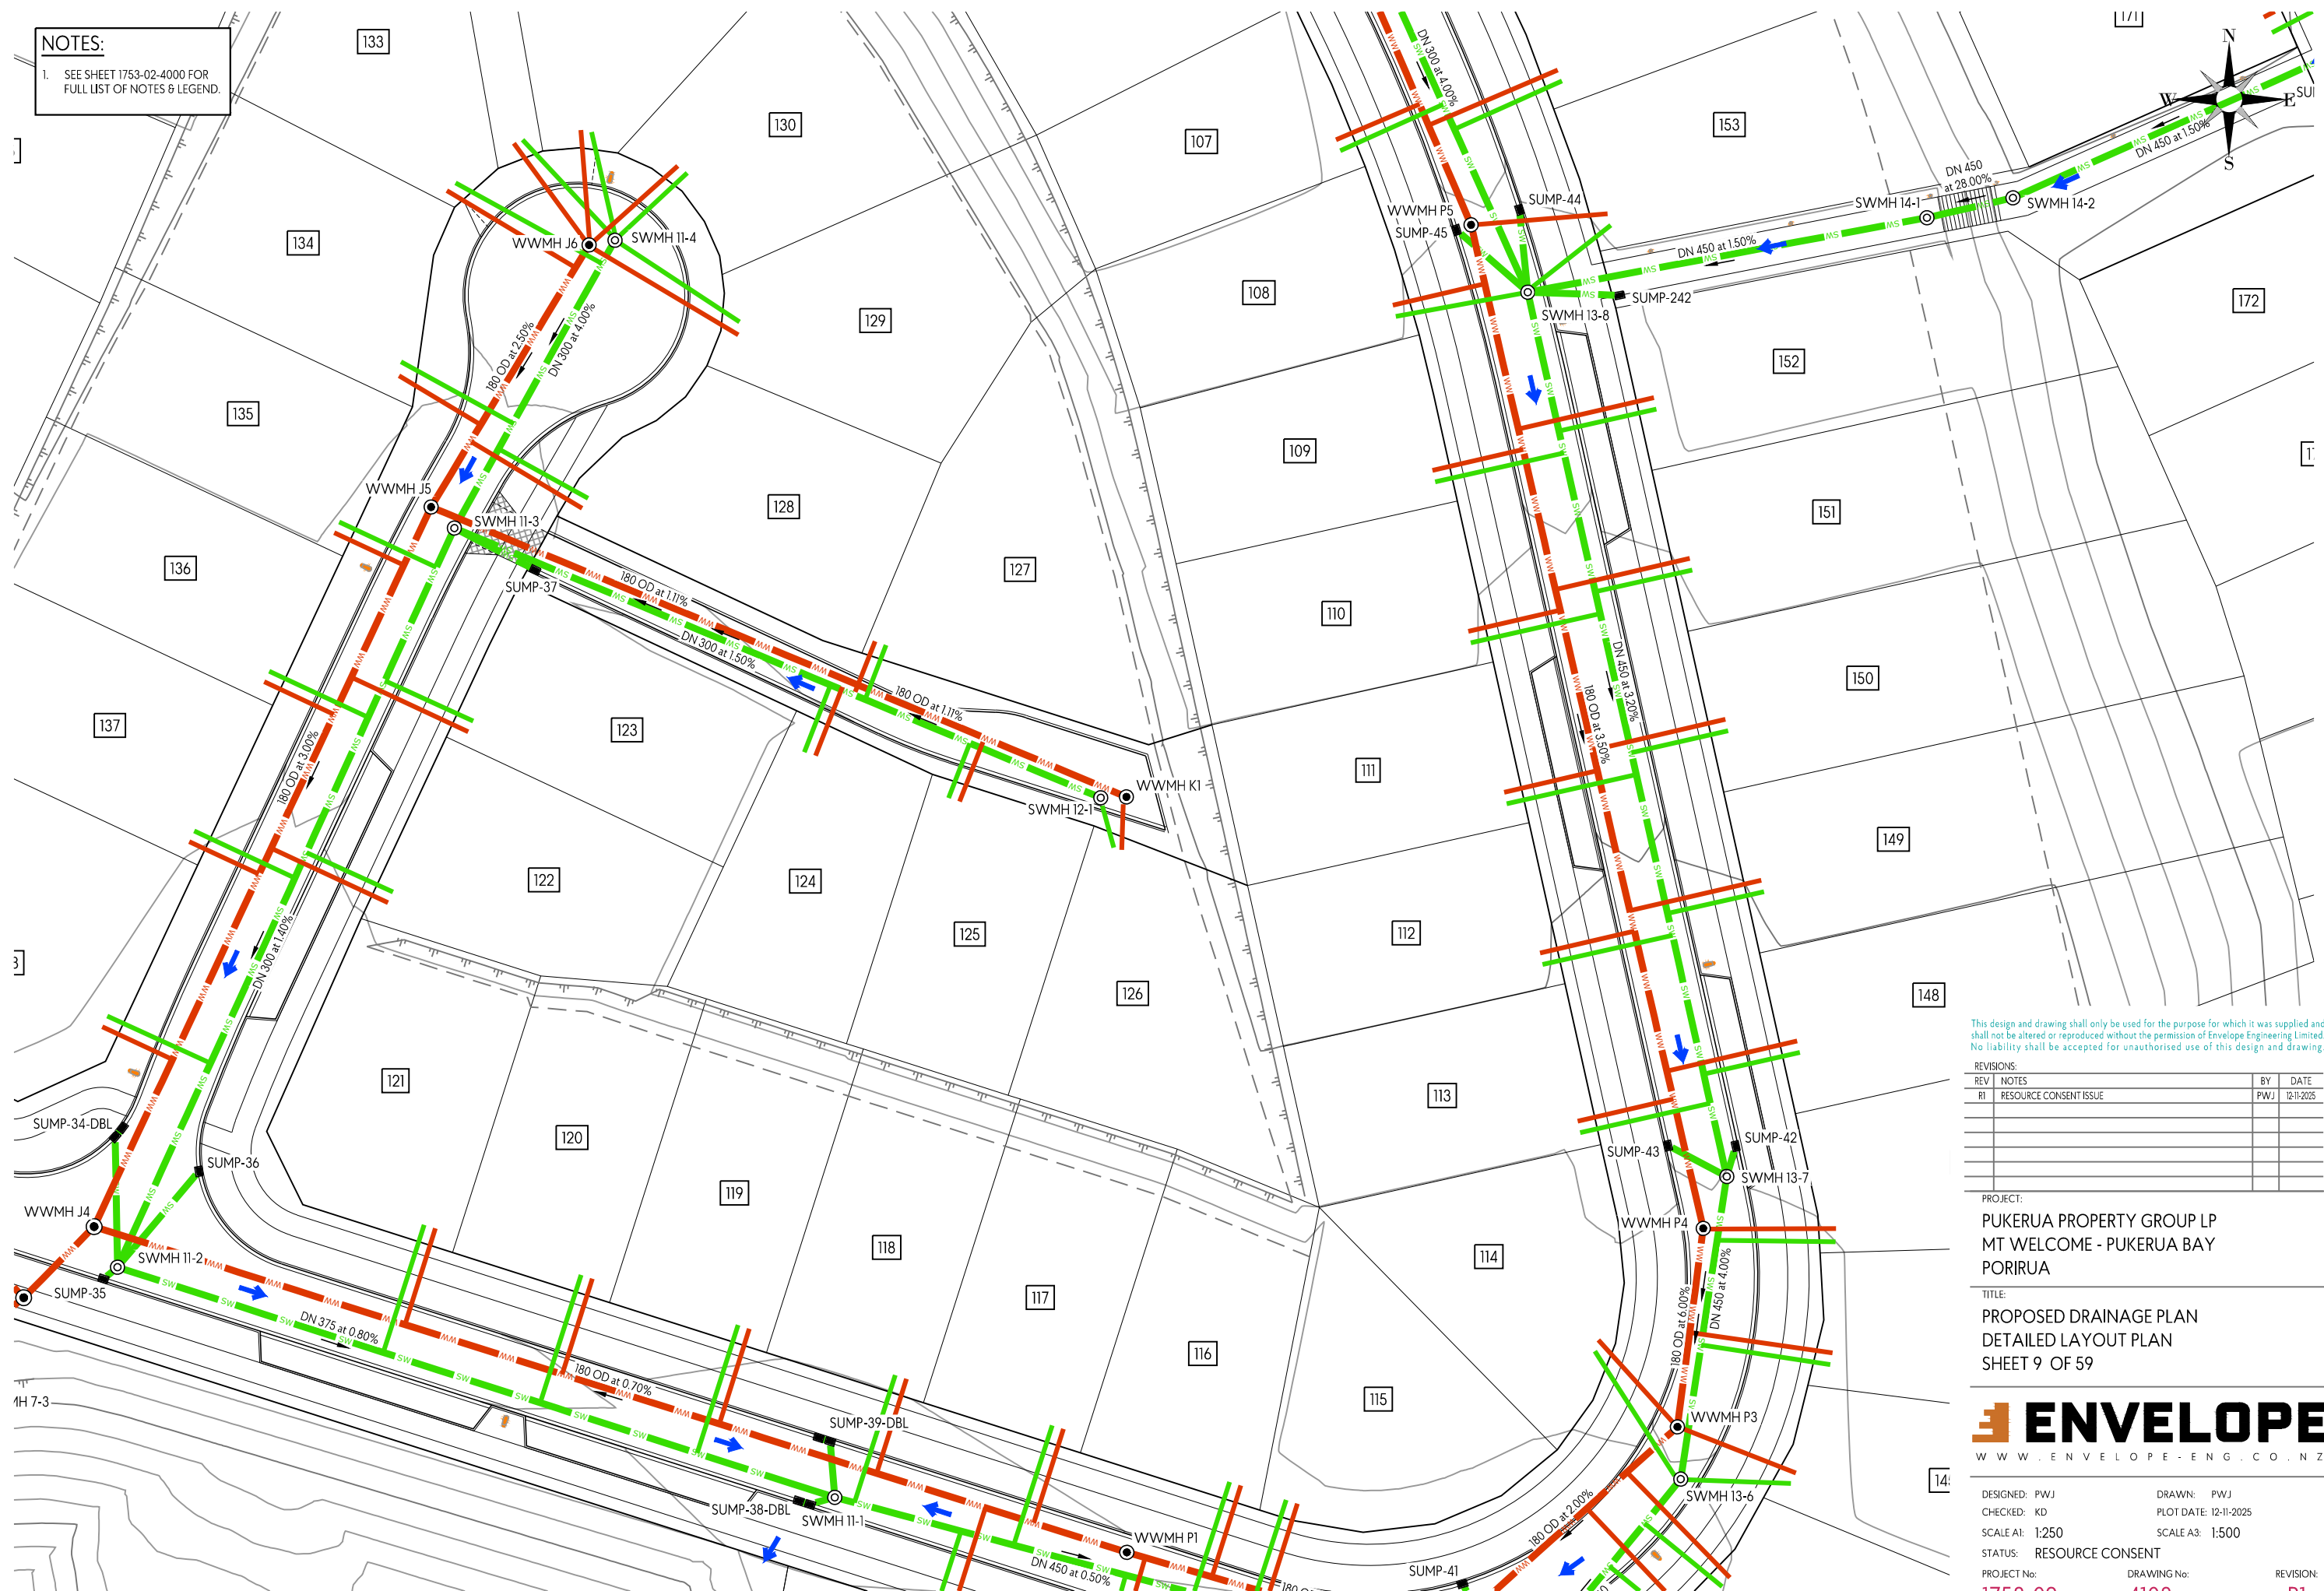

This design and drawing shall only be used for the purpose for which it was supplied and shall not be altered or reproduced without the permission of Envelope Engineering Limited. No liability shall be accepted for unauthorised use of this design and drawing.

REVISIONS:			
REV	NOTES	BY	DATE
R1	RESOURCE CONSENT ISSUE	PWJ	12-11-2025

PROJECT:

PUKERUA PROPERTY GROUP LP
MT WELCOME - PUKERUA BAY
PORIRUA

TITLE:

PROPOSED DRAINAGE PLAN
DETAILED LAYOUT PLAN
SHEET 9 OF 59



WWW.ENVELOPE-ENG.CO.NZ

DESIGNED: PWJ
CHECKED: KD
SCALE AT: 1:250
STATUS: RESOURCE CONSENT
PROJECT No: DRAWING

DRAWN: PWJ
PLOT DATE: 12-11-2025
SCALE A3: 1:500

1753-02

DRAWING No.
4108

REVISION:
R1



NOTES:
1. SEE SHEET 1753-02-4000 FOR FULL LIST OF NOTES & LEGEND.

This design and drawing shall only be used for the purpose for which it was supplied and shall not be altered or reproduced without the permission of Envelope Engineering Limited. No liability shall be accepted for unauthorised use of this design and drawing.



REVISIONS:			
REV	NOTES	BY	DATE
R1	RESOURCE CONSENT ISSUE	PWJ	12-11-2025

PROJECT:
PUKERUA PROPERTY GROUP LP
MT WELCOME - PUKERUA BAY
PORIRUA

TITLE:
PROPOSED DRAINAGE PLAN
DETAILED LAYOUT PLAN
SHEET 11 OF 59



DESIGNED: PWJ	DRAWN: PWJ	REVISION:
CHECKED: KD	PLOT DATE: 12-11-2025	
SCALE A1: 1:250	SCALE A3: 1:500	1753-02
STATUS: RESOURCE CONSENT	PROJECT No:	
PROJECT No:	DRAWING No:	4110
		R1

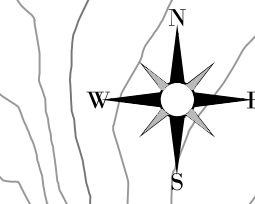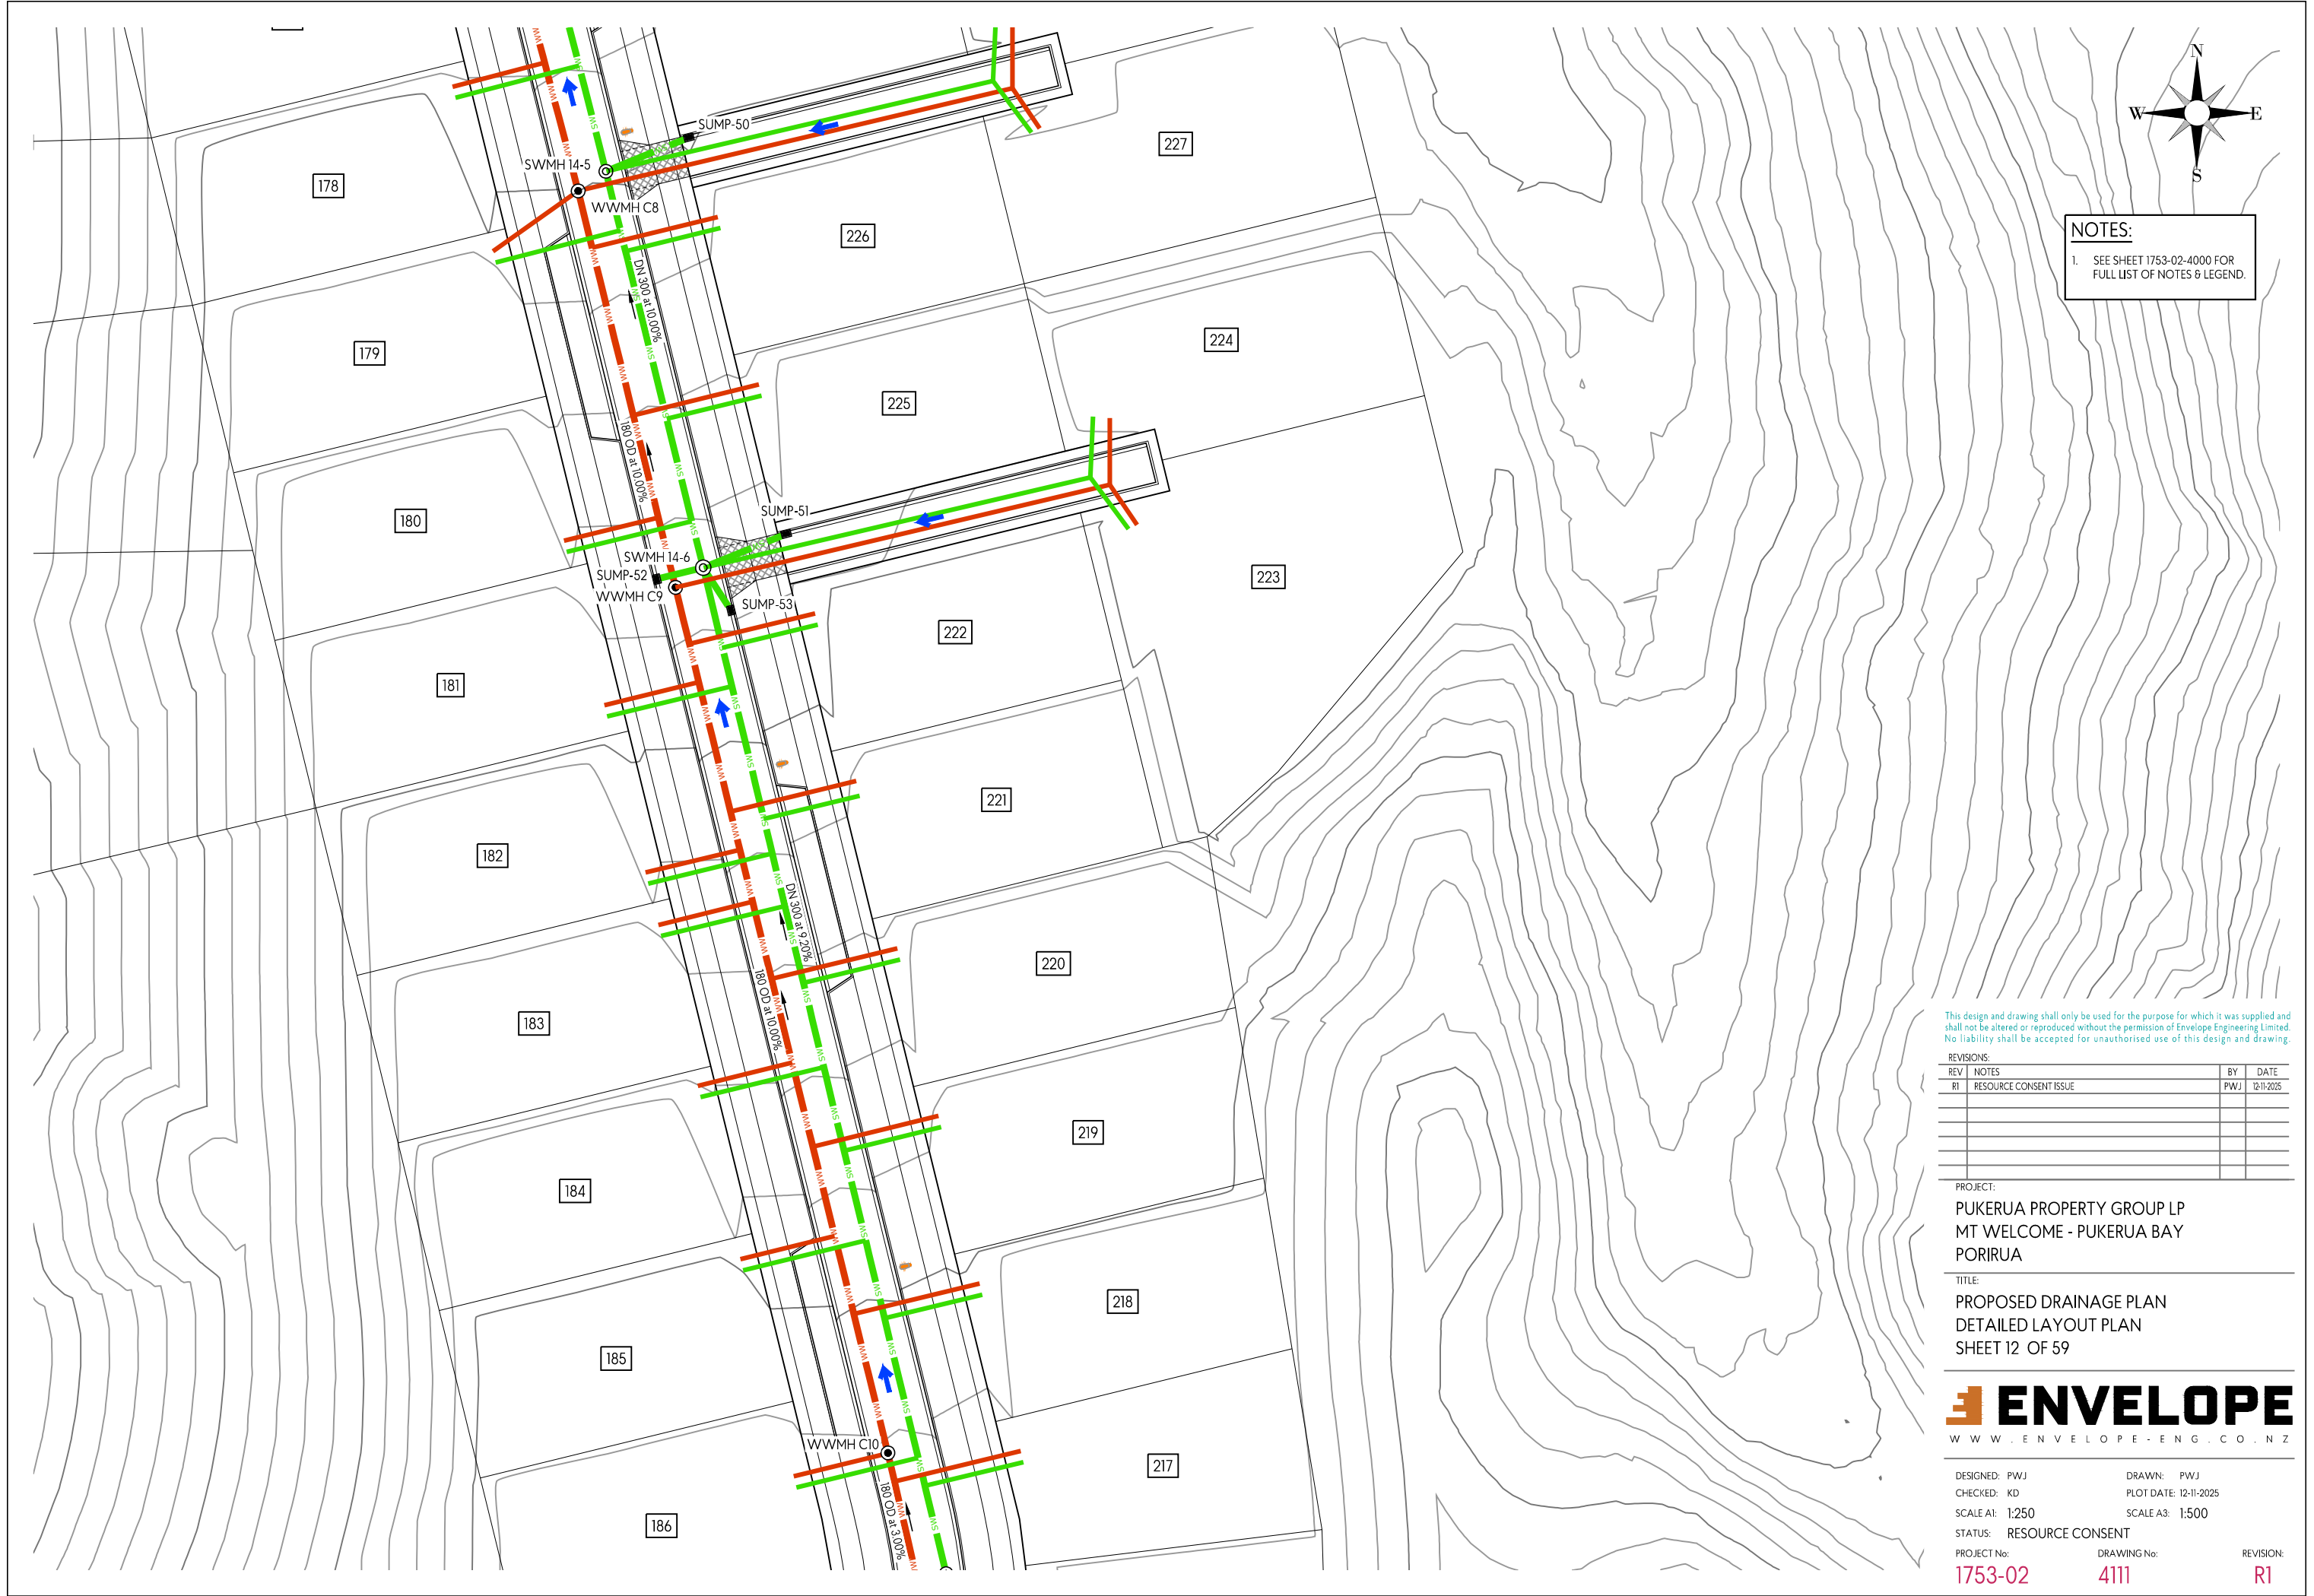

NOTES:
1. SEE SHEET 1753-02-4000 FOR FULL LIST OF NOTES & LEGEND.

This design and drawing shall only be used for the purpose for which it was supplied and shall not be altered or reproduced without the permission of Envelope Engineering Limited. No liability shall be accepted for unauthorised use of this design and drawing.


REVISIONS:			
REV	NOTES	BY	DATE
R1	RESOURCE CONSENT ISSUE	PWJ	12-11-2025

PROJECT:
PUKERUA PROPERTY GROUP LP
MT WELCOME - PUKERUA BAY
PORIRUA

TITLE:
PROPOSED DRAINAGE PLAN
DETAILED LAYOUT PLAN
SHEET 12 OF 59



DESIGNED: PWJ	DRAWN: PWJ
CHECKED: KD	PLOT DATE: 12-11-2025
SCALE A1: 1:250	SCALE A3: 1:500
STATUS: RESOURCE CONSENT	
PROJECT No: 1753-02	DRAWING No: 4111
	REVISION: R1

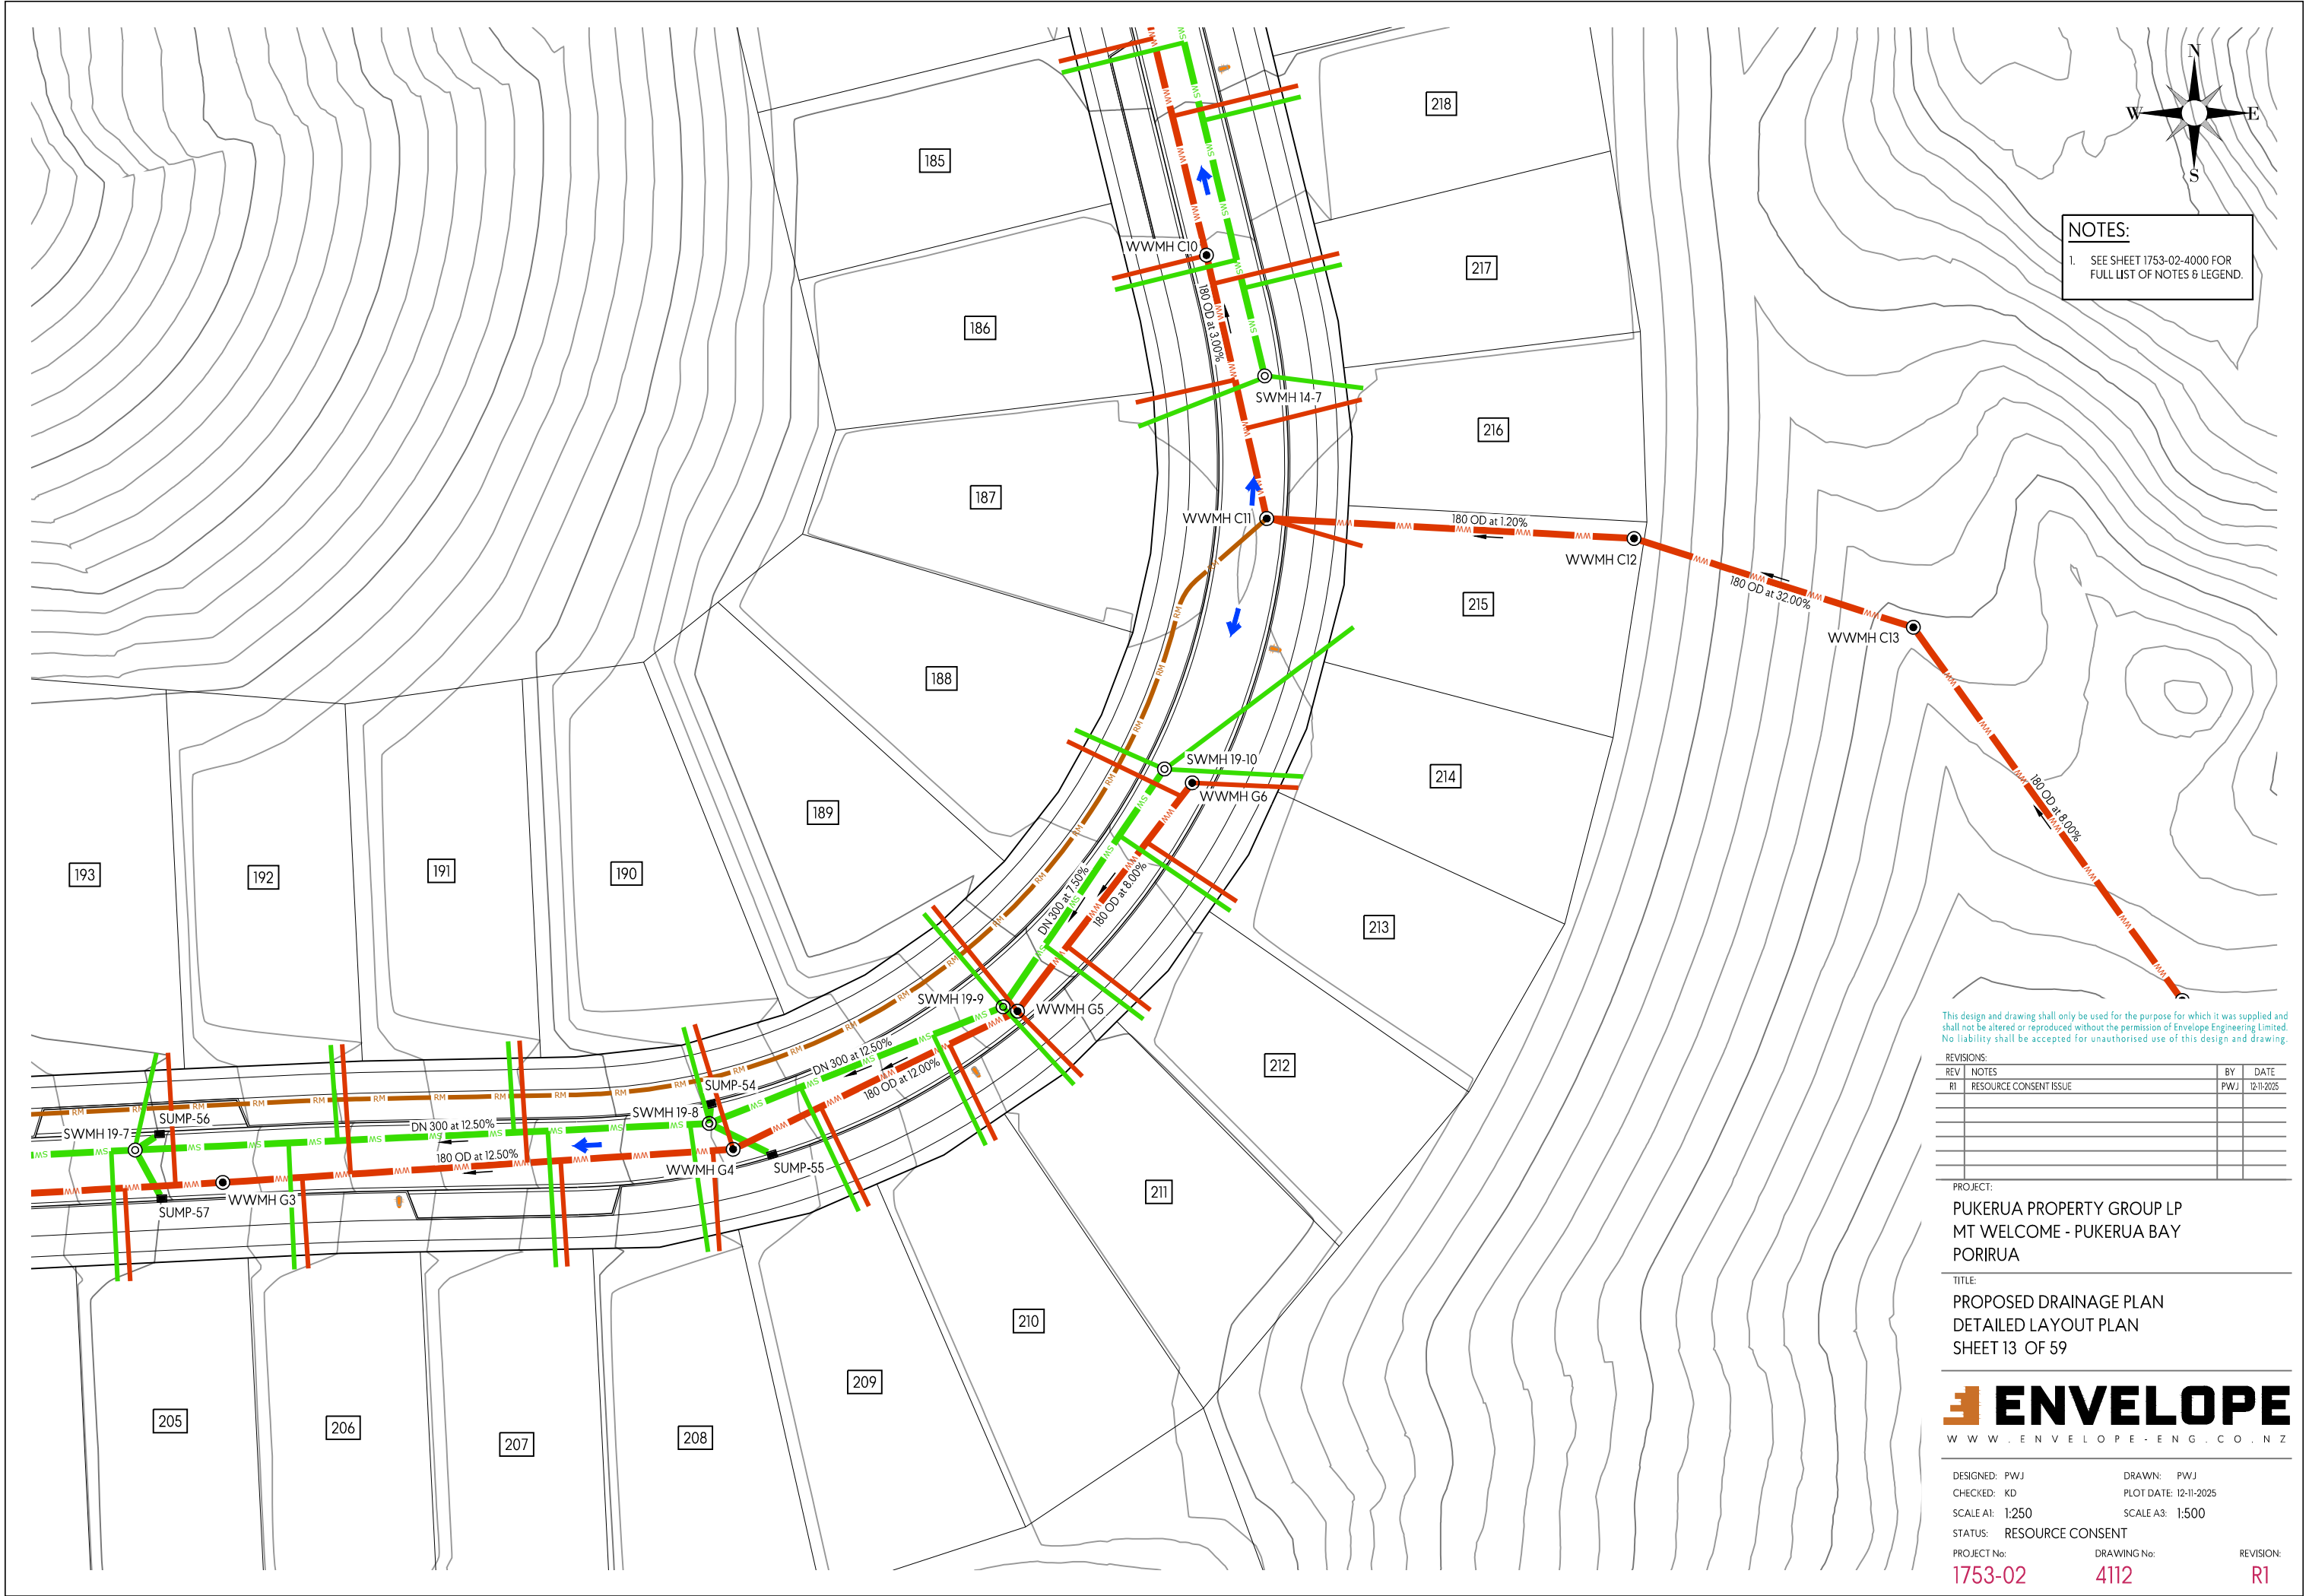

NOTES:
1. SEE SHEET 1753-02-4000 FOR FULL LIST OF NOTES & LEGEND.

This design and drawing shall only be used for the purpose for which it was supplied and shall not be altered or reproduced without the permission of Envelope Engineering Limited. No liability shall be accepted for unauthorised use of this design and drawing.



REVISIONS:			
REV	NOTES	BY	DATE
R1	RESOURCE CONSENT ISSUE	PWJ	12-11-2025

PROJECT:
PUKERUA PROPERTY GROUP LP
MT WELCOME - PUKERUA BAY
PORIRUA

TITLE:
PROPOSED DRAINAGE PLAN
DETAILED LAYOUT PLAN
SHEET 13 OF 59



DESIGNED: PWJ	DRAWN: PWJ
CHECKED: KD	PLOT DATE: 12-11-2025
SCALE A1: 1:250	SCALE A3: 1:500
STATUS: RESOURCE CONSENT	
PROJECT No: 1753-02	DRAWING No: 4112
	REVISION: R1

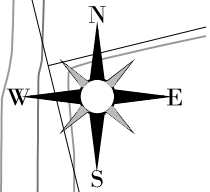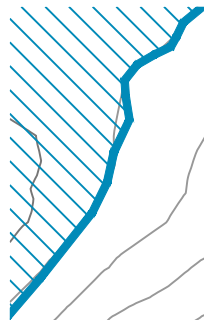

NOTES:
1. SEE SHEET 1753-02-4000 FOR FULL LIST OF NOTES & LEGEND.

SW-OUT 19-1

SWMH 19-2

SWMH 19-3

SWMH 19-4

SWSD-04

RG-04

SWMH 19-5

SUMP-58-DBL

SWMH 19-6

WWMH G2

WWPS 03
STORAGE
7m³

WWMH G1

SWMH 19-7

SUMP-57

WWMH G3

SUMP-56

SWMH 19-8

WWMH G4

SUMP-55

This design and drawing shall only be used for the purpose for which it was supplied and shall not be altered or reproduced without the permission of Envelope Engineering Limited. No liability shall be accepted for unauthorised use of this design and drawing.


REVISIONS:			
REV	NOTES	BY	DATE
R1	RESOURCE CONSENT ISSUE	PWJ	12-11-2025

PROJECT:
PUKERUA PROPERTY GROUP LP
MT WELCOME - PUKERUA BAY
PORIRUA

TITLE:
PROPOSED DRAINAGE PLAN
DETAILED LAYOUT PLAN
SHEET 14 OF 59



DESIGNED: PWJ	DRAWN: PWJ
CHECKED: KD	PLOT DATE: 12-11-2025
SCALE A1: 1:250	SCALE A3: 1:500
STATUS: RESOURCE CONSENT	
PROJECT No: 1753-02	DRAWING No: 4113
	REVISION: R1

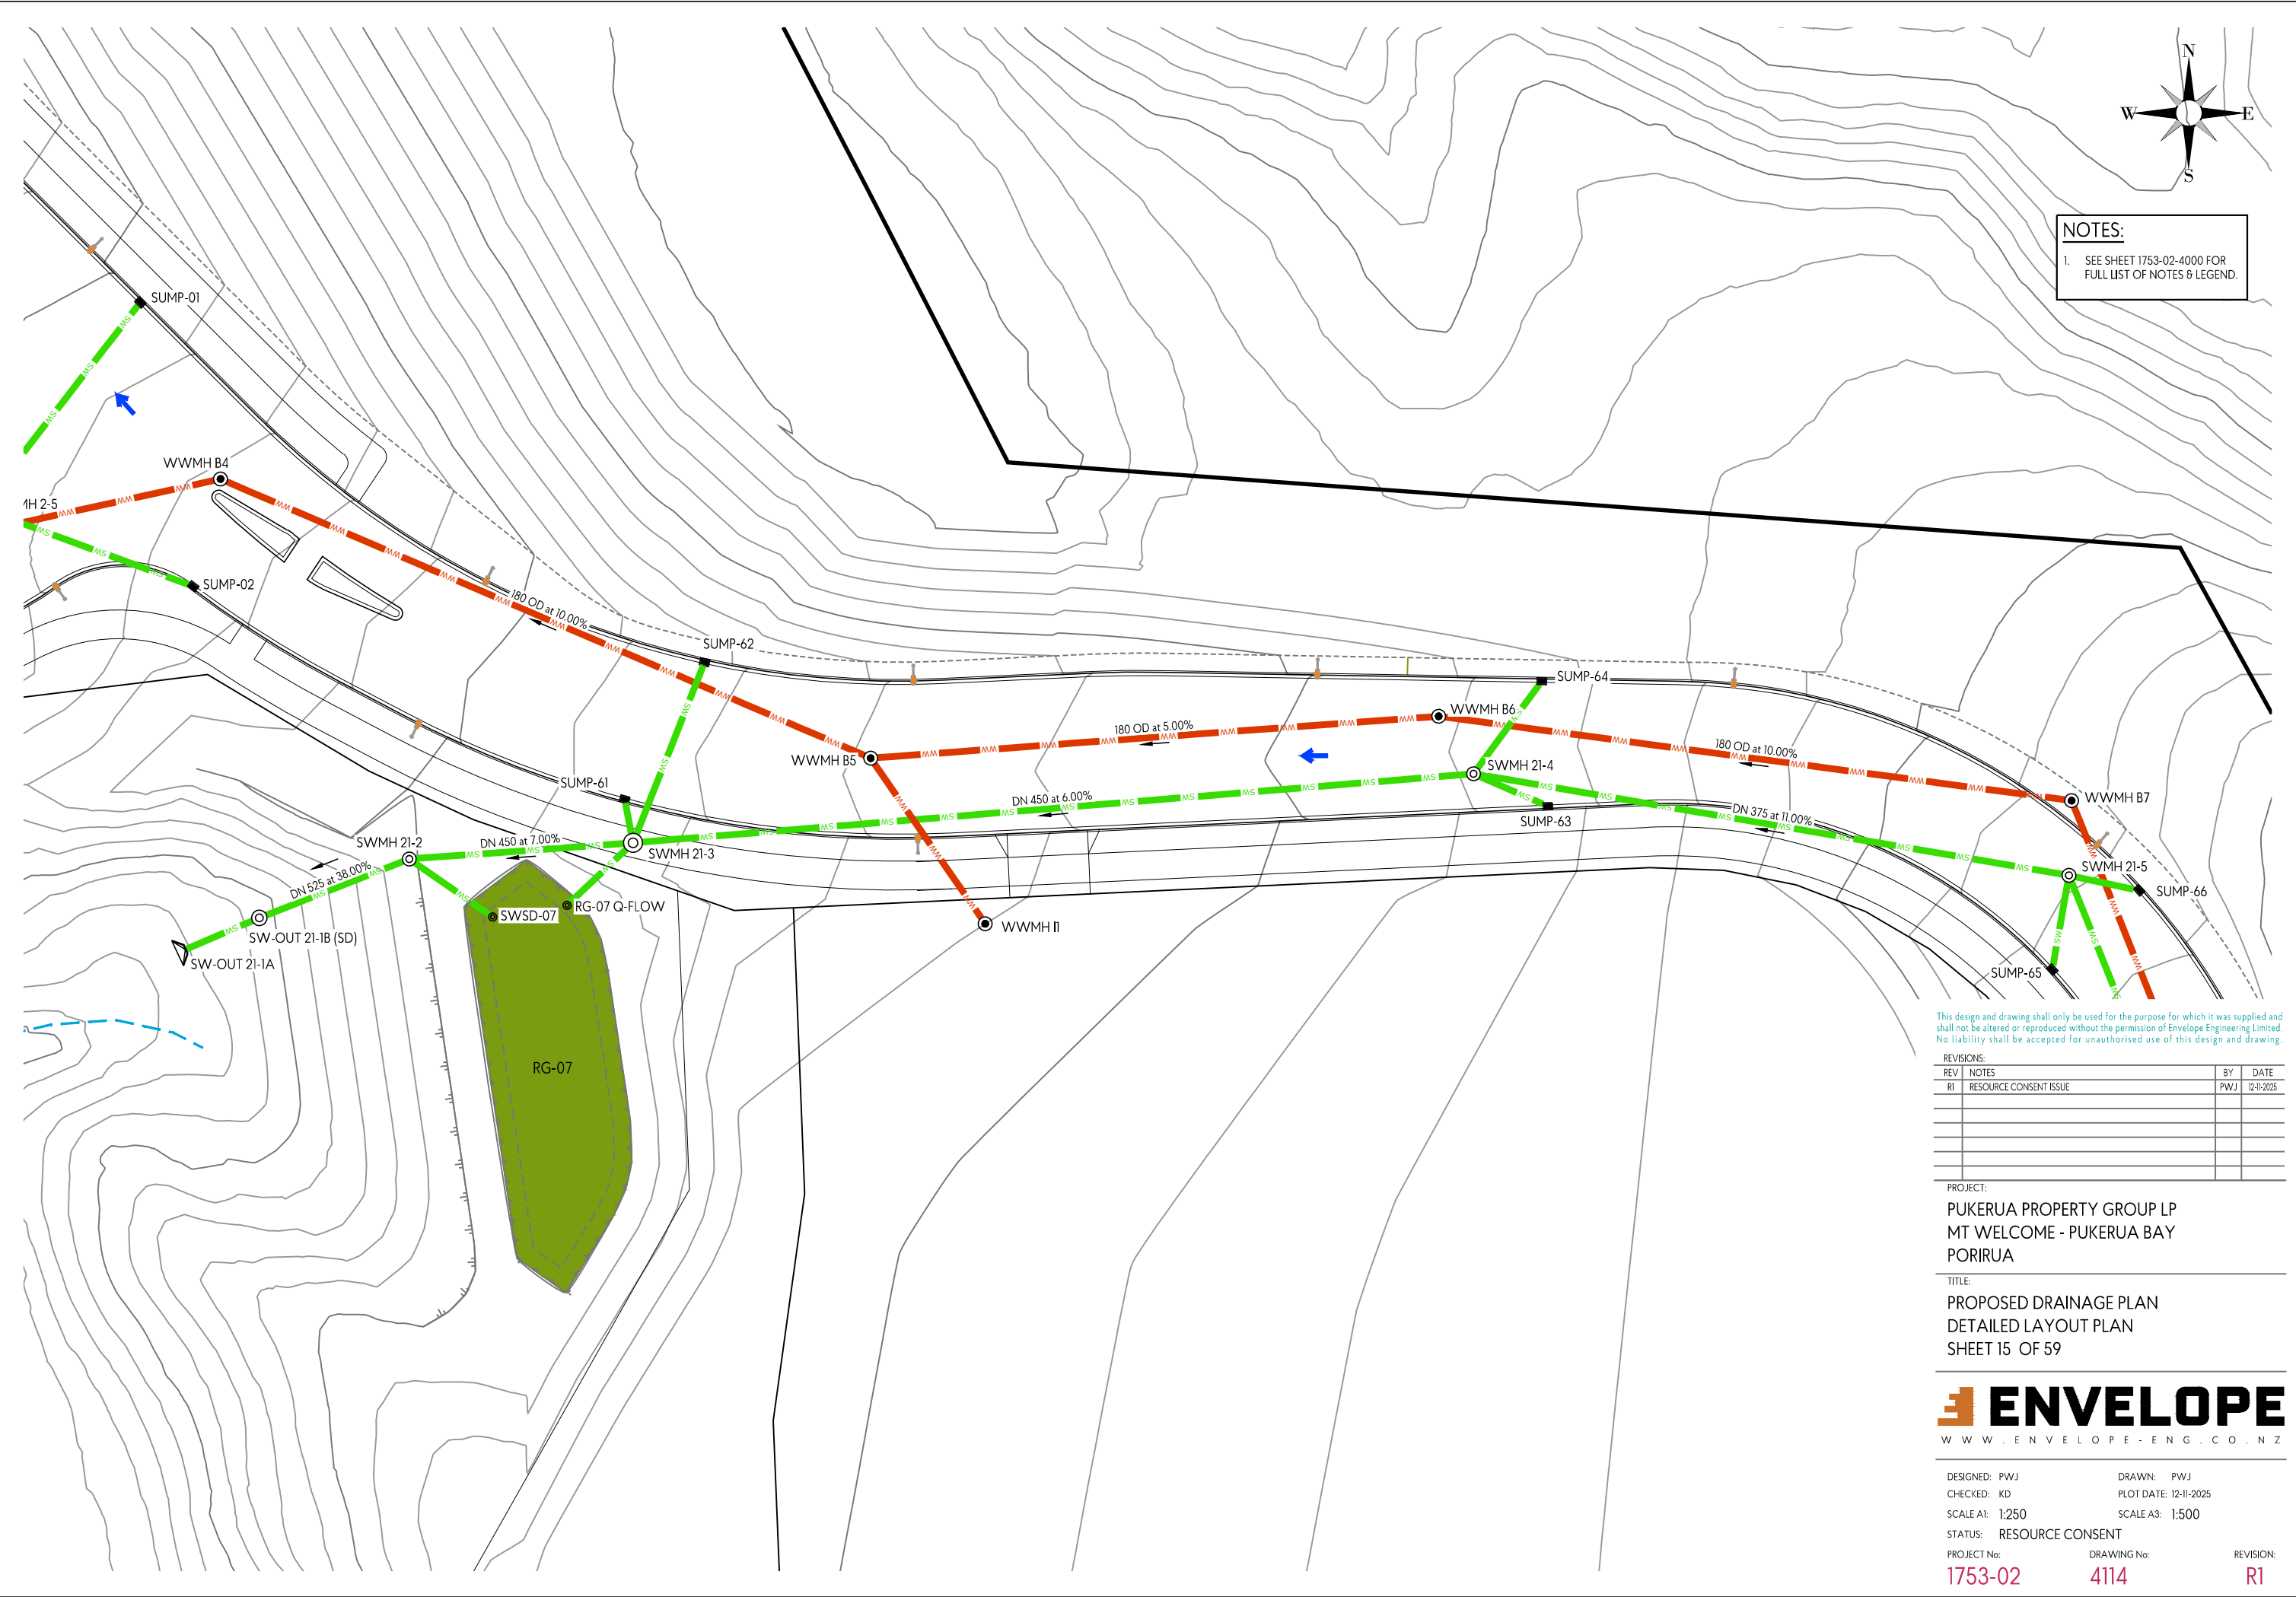

This design and drawing shall only be used for the purpose for which it was supplied and shall not be altered or reproduced without the permission of Envelope Engineering Limited. No liability shall be accepted for unauthorised use of this design and drawing.

REVISIONS:			
REV	NOTES	BY	DATE
R1	RESOURCE CONSENT ISSUE	PWJ	12-11-2025

PROJECT:
PUKERUA PROPERTY GROUP LP
MT WELCOME - PUKERUA BAY
PORIRUA

TITLE:
PROPOSED DRAINAGE PLAN
DETAILED LAYOUT PLAN
SHEET 15 OF 59



DESIGNED: PWJ	DRAWN: PWJ
CHECKED: KD	PLOT DATE: 12-11-2025
SCALE A1: 1:250	SCALE A3: 1:500
STATUS: RESOURCE CONSENT	
PROJECT No: 1753-02	DRAWING No: 4114
	REVISION: R1



This design and drawing shall only be used for the purpose for which it was supplied and shall not be altered or reproduced without the permission of Envelope Engineering Limited. No liability shall be accepted for unauthorised use of this design and drawing.

REVISIONS:			
REV	NOTES	BY	DATE
R1	RESOURCE CONSENT ISSUE	PWJ	12-11-2025


PROJECT:
PUKERUA PROPERTY GROUP LP
MT WELCOME - PUKERUA BAY
PORIRUA

TITLE:
PROPOSED DRAINAGE PLAN
DETAILED LAYOUT PLAN
SHEET 16 OF 59



DESIGNED: PWJ	DRAWN: PWJ	REVISION:
CHECKED: KD	PLOT DATE: 12-11-2025	
SCALE A1: 1:250	SCALE A3: 1:500	4115
STATUS: RESOURCE CONSENT	PROJECT No: 1753-02	
PROJECT No: 1753-02	DRAWING No: 4115	R1

NOTES:
1. SEE SHEET 1753-02-4000 FOR
FULL LIST OF NOTES & LEGEND.

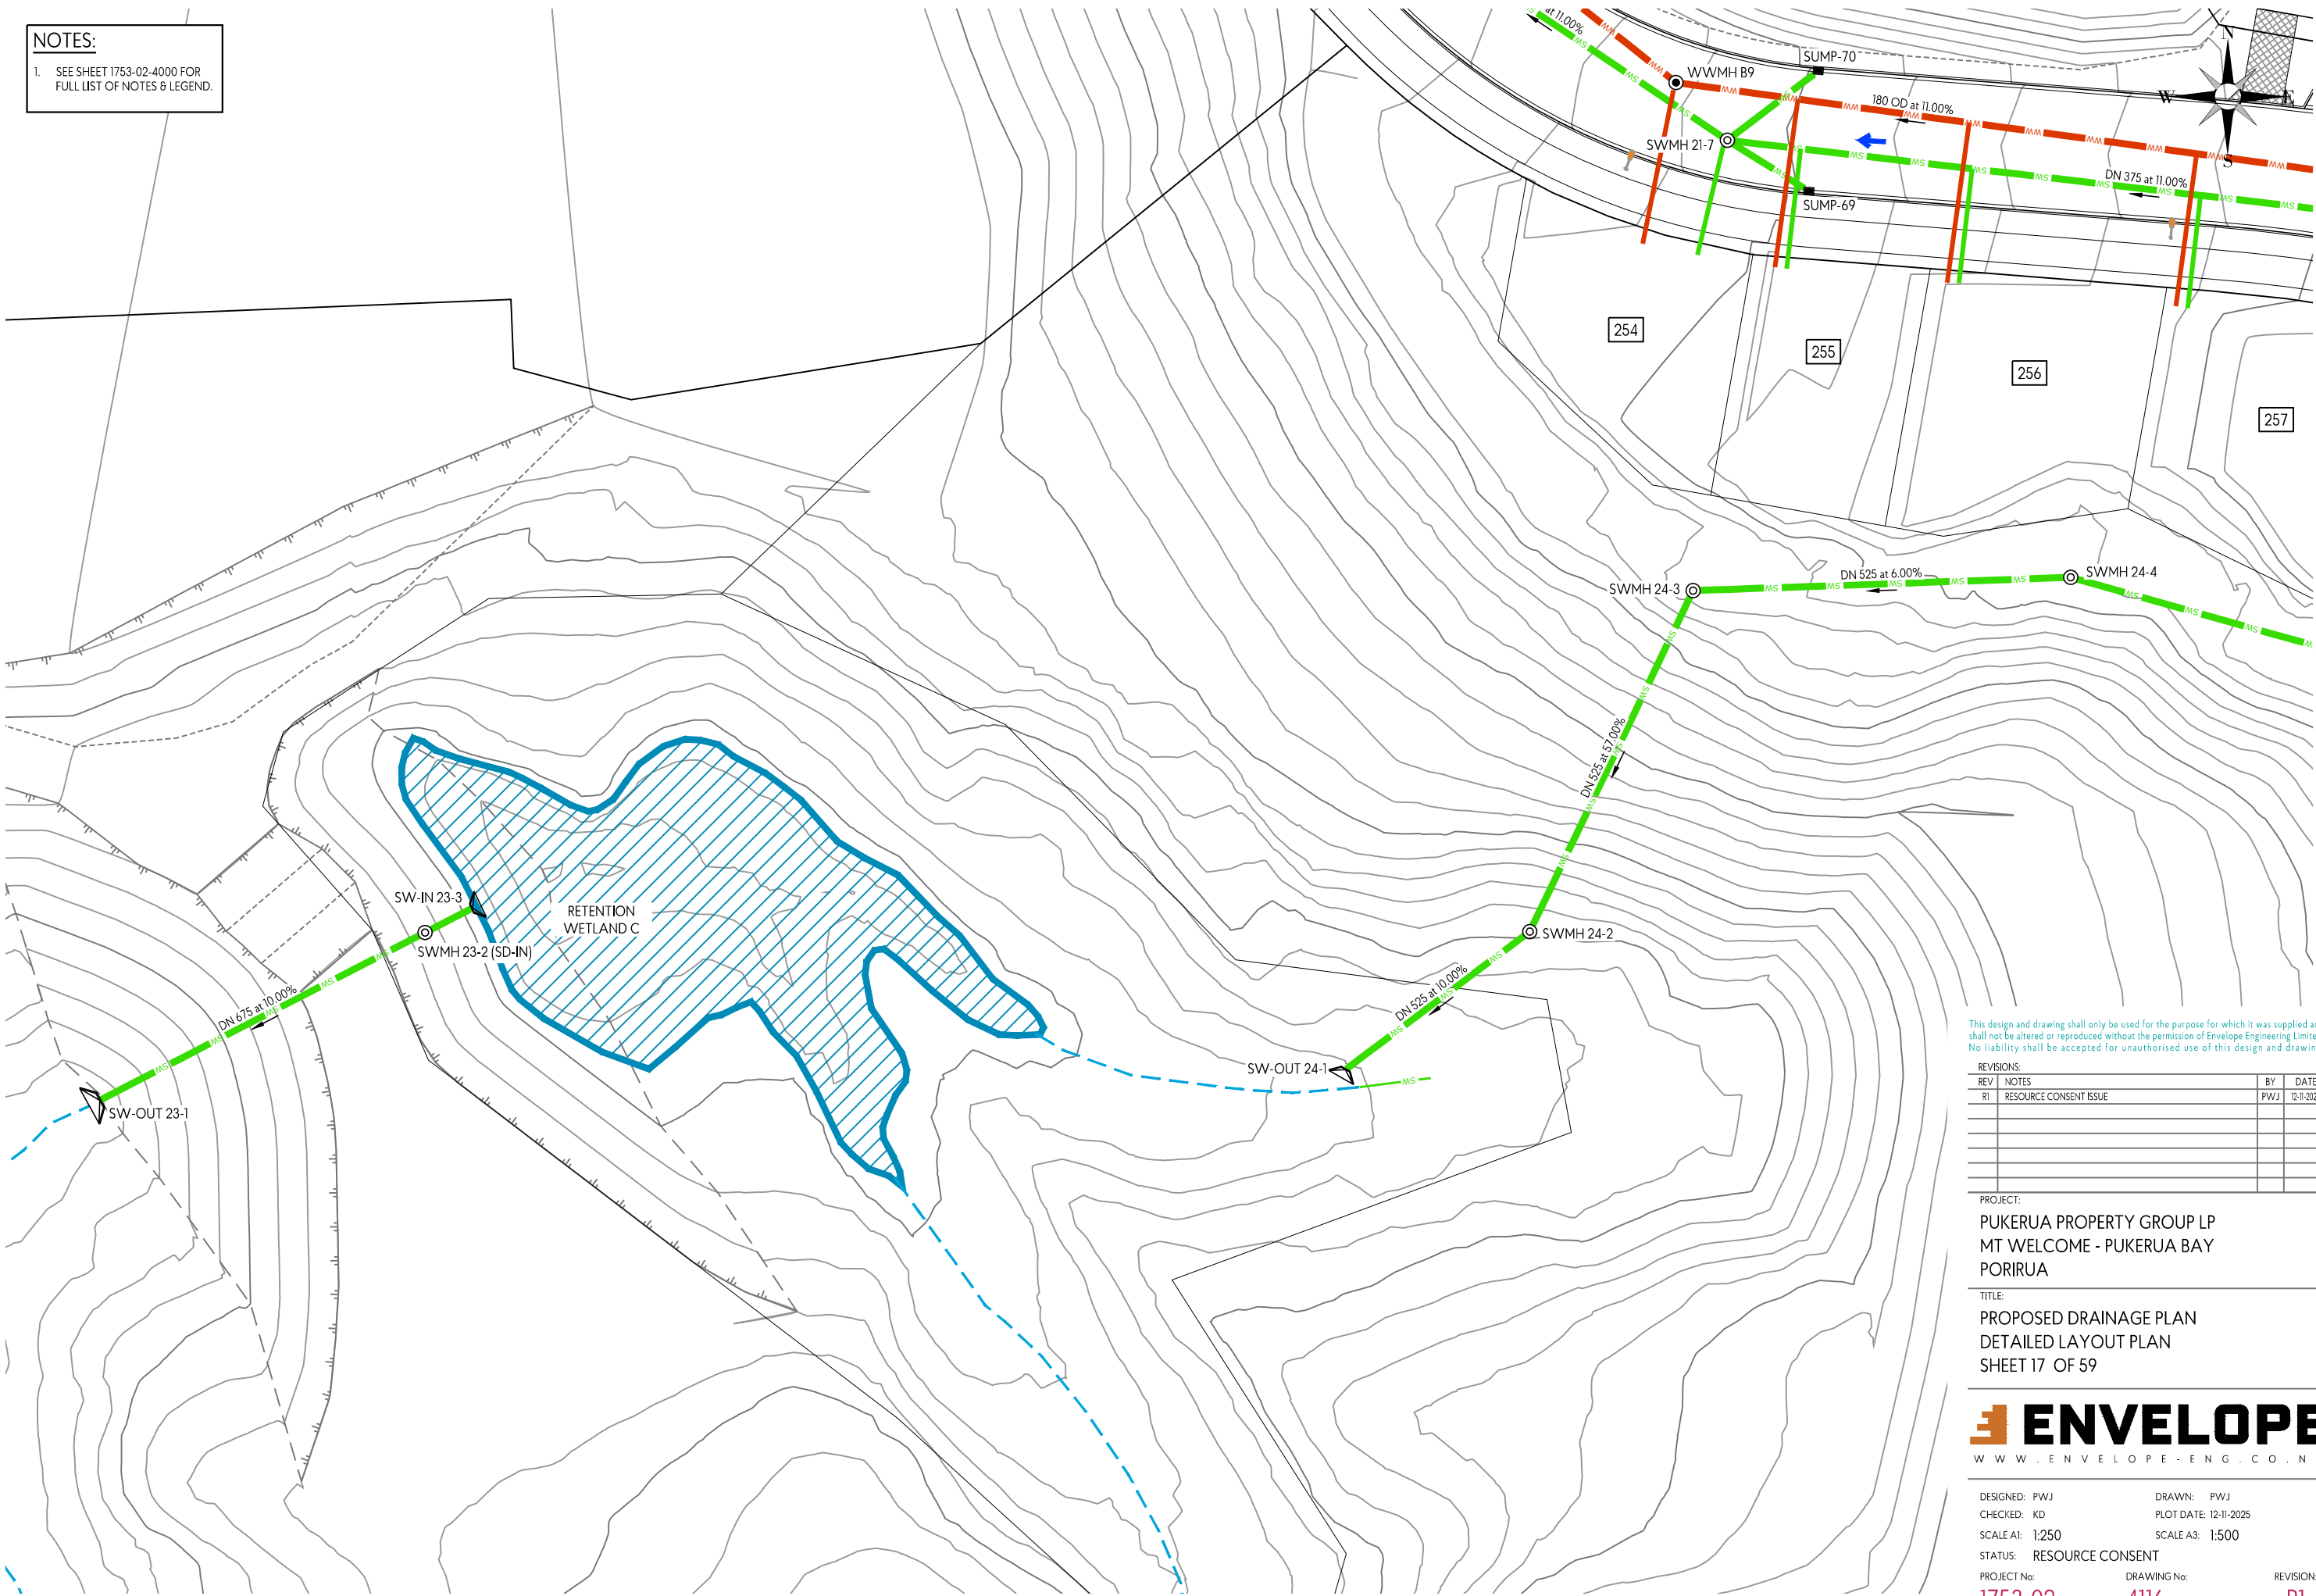

This design and drawing shall only be used for the purpose for which it was supplied and shall not be altered or reproduced without the permission of Envelope Engineering Limited. No liability shall be accepted for unauthorised use of this design and drawing.

REVISIONS:			
REV	NOTES	BY	DATE
R1	RESOURCE CONSENT ISSUE	PWJ	12-11-2025


PROJECT:
PUKERUA PROPERTY GROUP LP
MT WELCOME - PUKERUA BAY
PORIRUA

TITLE:
PROPOSED DRAINAGE PLAN
DETAILED LAYOUT PLAN
SHEET 17 OF 59



DESIGNED: PWJ	DRAWN: PWJ	REVISION:
CHECKED: KD	PLOT DATE: 12-11-2025	
SCALE A1: 1:250	SCALE A3: 1:500	1753-02 4116 R1
STATUS: RESOURCE CONSENT	PROJECT No:	
PROJECT No:	DRAWING No:	

NOTES:
1. SEE SHEET 1753-02-4000 FOR FULL LIST OF NOTES & LEGEND.

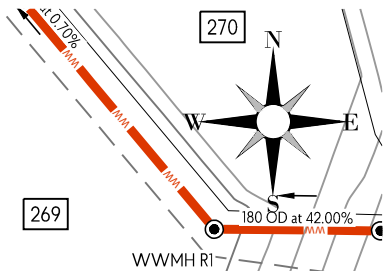

This design and drawing shall only be used for the purpose for which it was supplied and shall not be altered or reproduced without the permission of Envelope Engineering Limited. No liability shall be accepted for unauthorised use of this design and drawing.

REVISIONS:			
REV	NOTES	BY	DATE
R1	RESOURCE CONSENT ISSUE	PWJ	12-11-2025



PROJECT:
PUKERUA PROPERTY GROUP LP
MT WELCOME - PUKERUA BAY
PORIRUA

TITLE:
PROPOSED DRAINAGE PLAN
DETAILED LAYOUT PLAN
SHEET 18 OF 59



DESIGNED: PWJ	DRAWN: PWJ
CHECKED: KD	PLOT DATE: 12-11-2025
SCALE A1: 1:250	SCALE A3: 1:500
STATUS: RESOURCE CONSENT	
PROJECT No: 1753-02	DRAWING No: 4117
	REVISION: R1

NOTES:
1. SEE SHEET 1753-02-4000 FOR
FULL LIST OF NOTES & LEGEND.

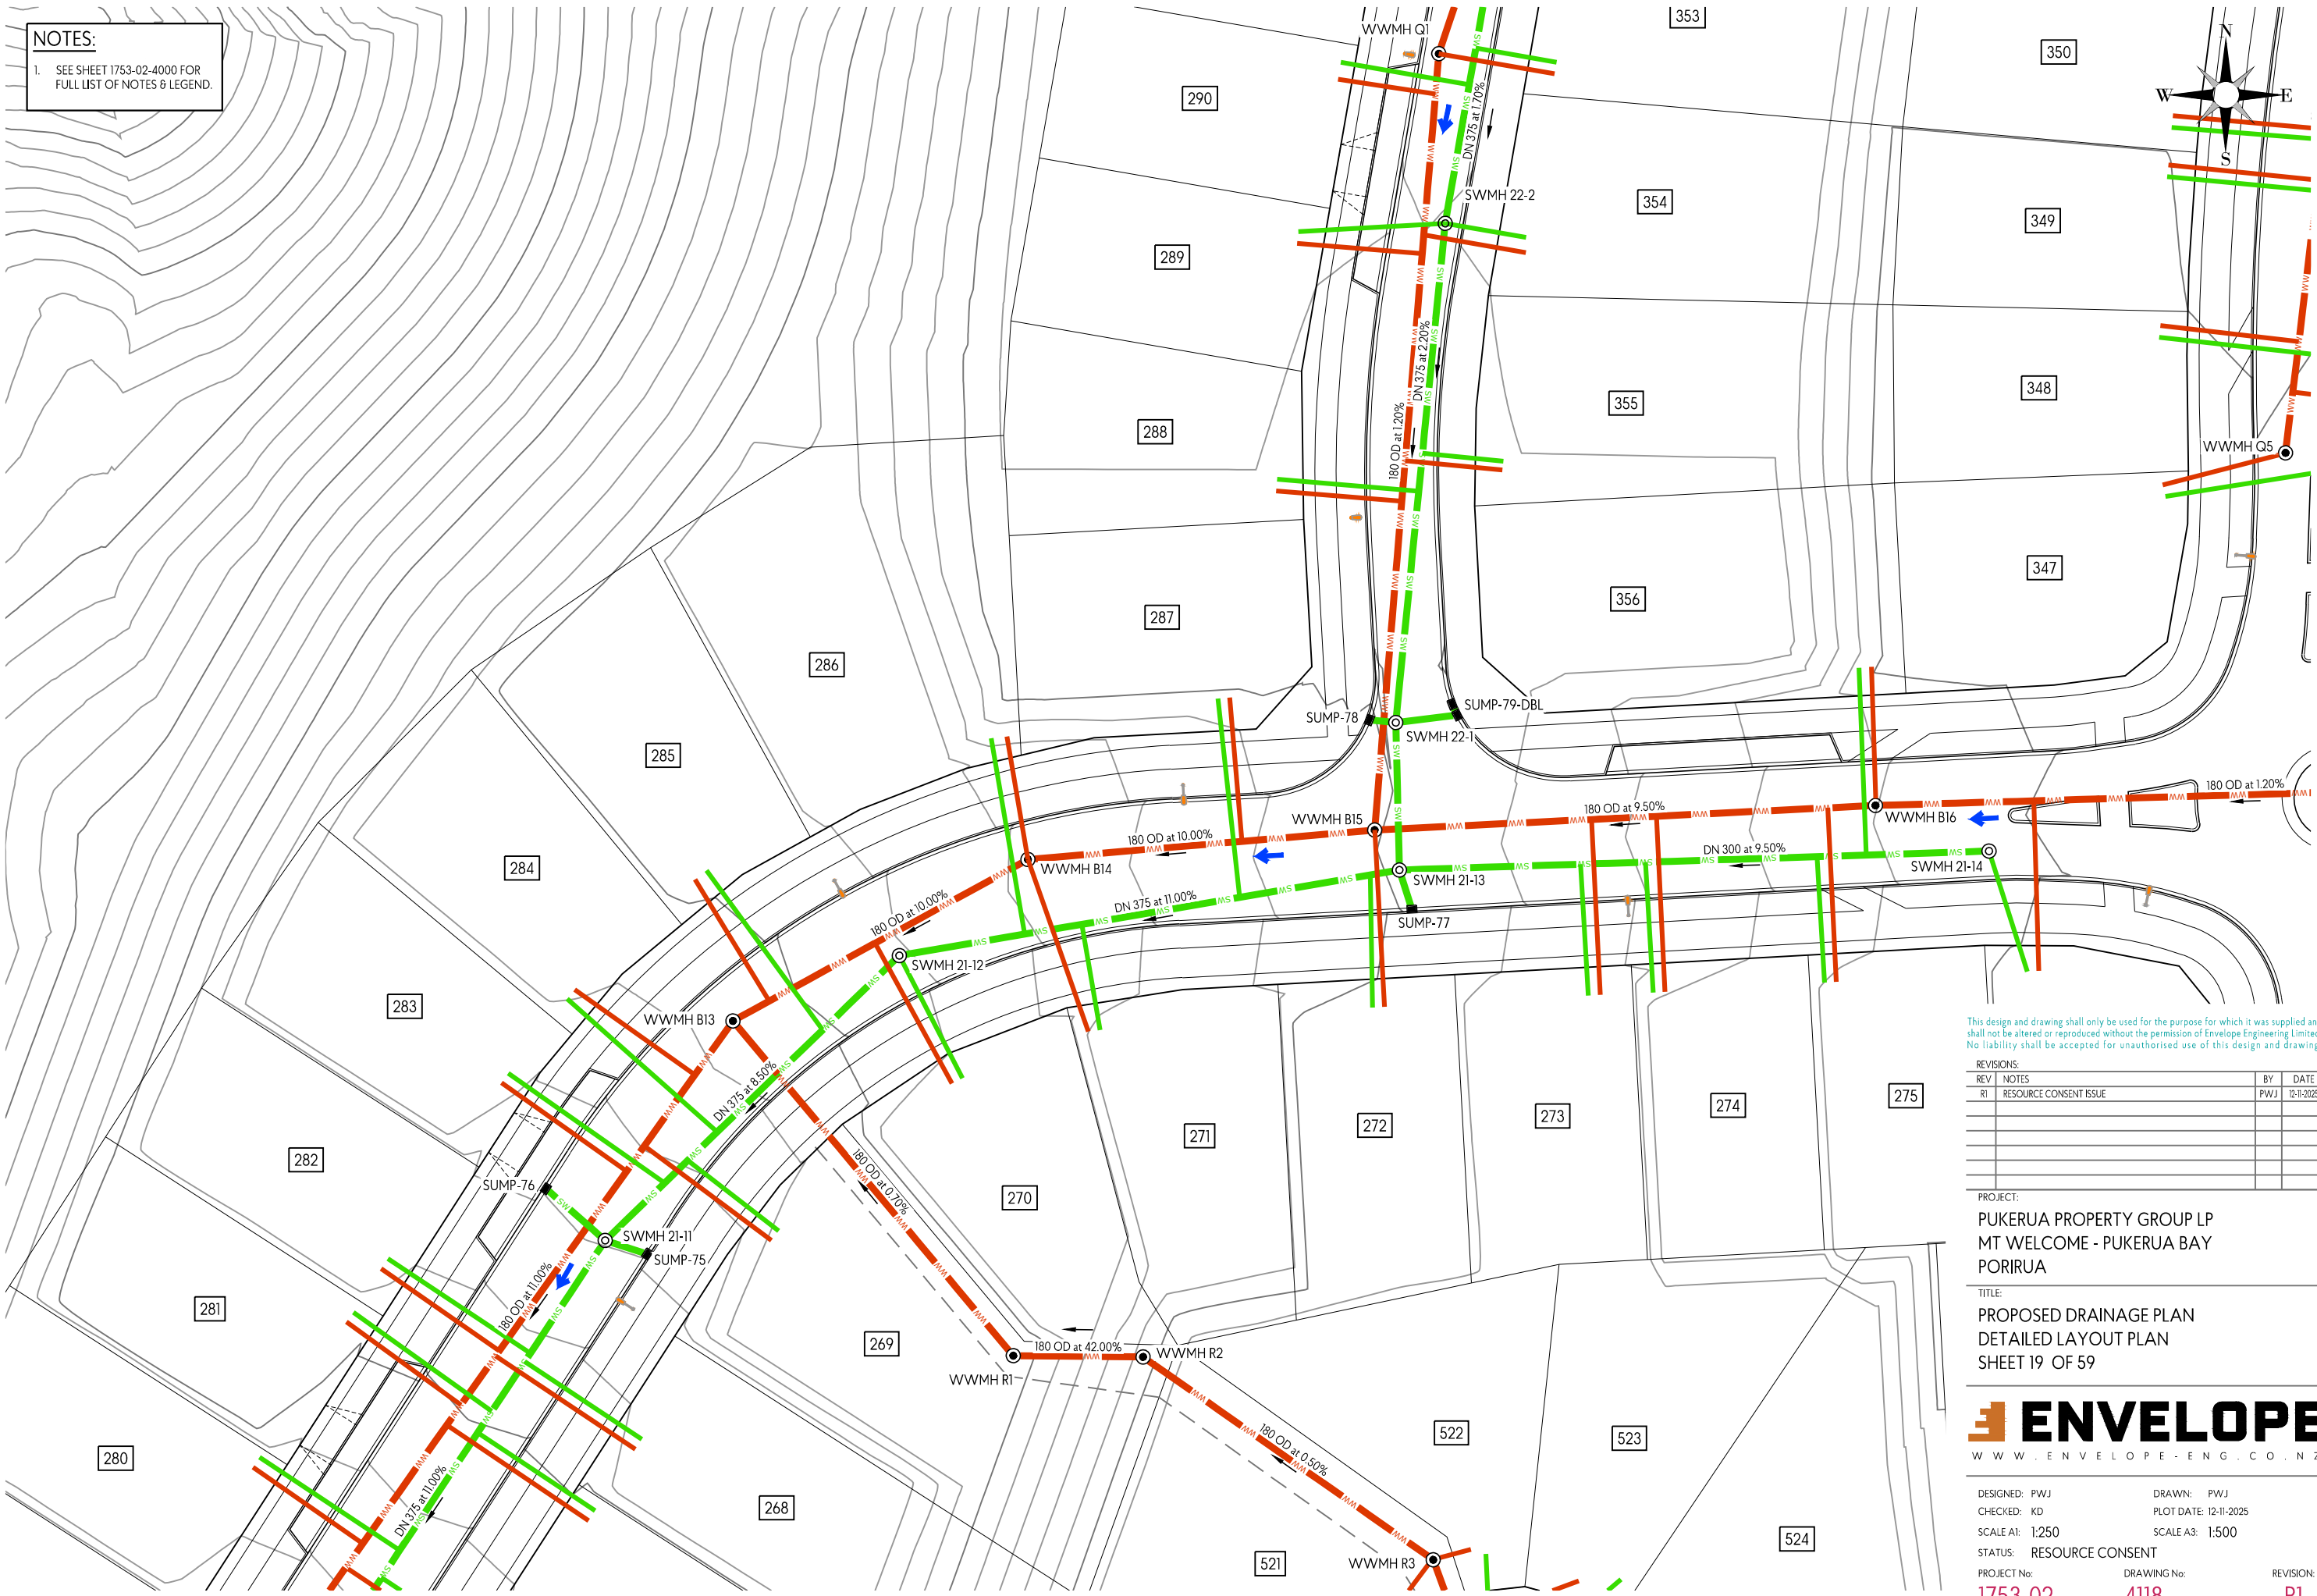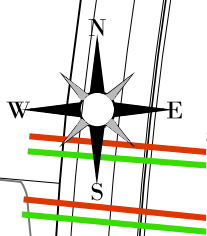

This design and drawing shall only be used for the purpose for which it was supplied and shall not be altered or reproduced without the permission of Envelope Engineering Limited. No liability shall be accepted for unauthorised use of this design and drawing.

REVISIONS:			
REV	NOTES	BY	DATE
R1	RESOURCE CONSENT ISSUE	PWJ	12-11-2025

PROJECT:
PUKERUA PROPERTY GROUP LP
MT WELCOME - PUKERUA BAY
PORIRUA

TITLE:
PROPOSED DRAINAGE PLAN
DETAILED LAYOUT PLAN
SHEET 19 OF 59



DESIGNED: PWJ	DRAWN: PWJ	REVISION:
CHECKED: KD	PLOT DATE: 12-11-2025	
SCALE A1: 1:250	SCALE A3: 1:500	
STATUS: RESOURCE CONSENT		
PROJECT No: 1753-02	DRAWING No: 4118	







This design and drawing shall only be used for the purpose for which it was supplied and shall not be altered or reproduced without the permission of Envelope Engineering Limited. No liability shall be accepted for unauthorised use of this design and drawing.


REVISIONS:			
REV	NOTES	BY	DATE
R1	RESOURCE CONSENT ISSUE	PWJ	12-11-2025

PROJECT:
PUKERUA PROPERTY GROUP LP
MT WELCOME - PUKERUA BAY
PORIRUA

TITLE:
PROPOSED DRAINAGE PLAN
DETAILED LAYOUT PLAN
SHEET 22 OF 59



DESIGNED: PWJ	DRAWN: PWJ
CHECKED: KD	PLOT DATE: 12-11-2025
SCALE A1: 1:250	SCALE A3: 1:500
STATUS: RESOURCE CONSENT	
PROJECT No: 1753-02	DRAWING No: 4121
	REVISION: R1

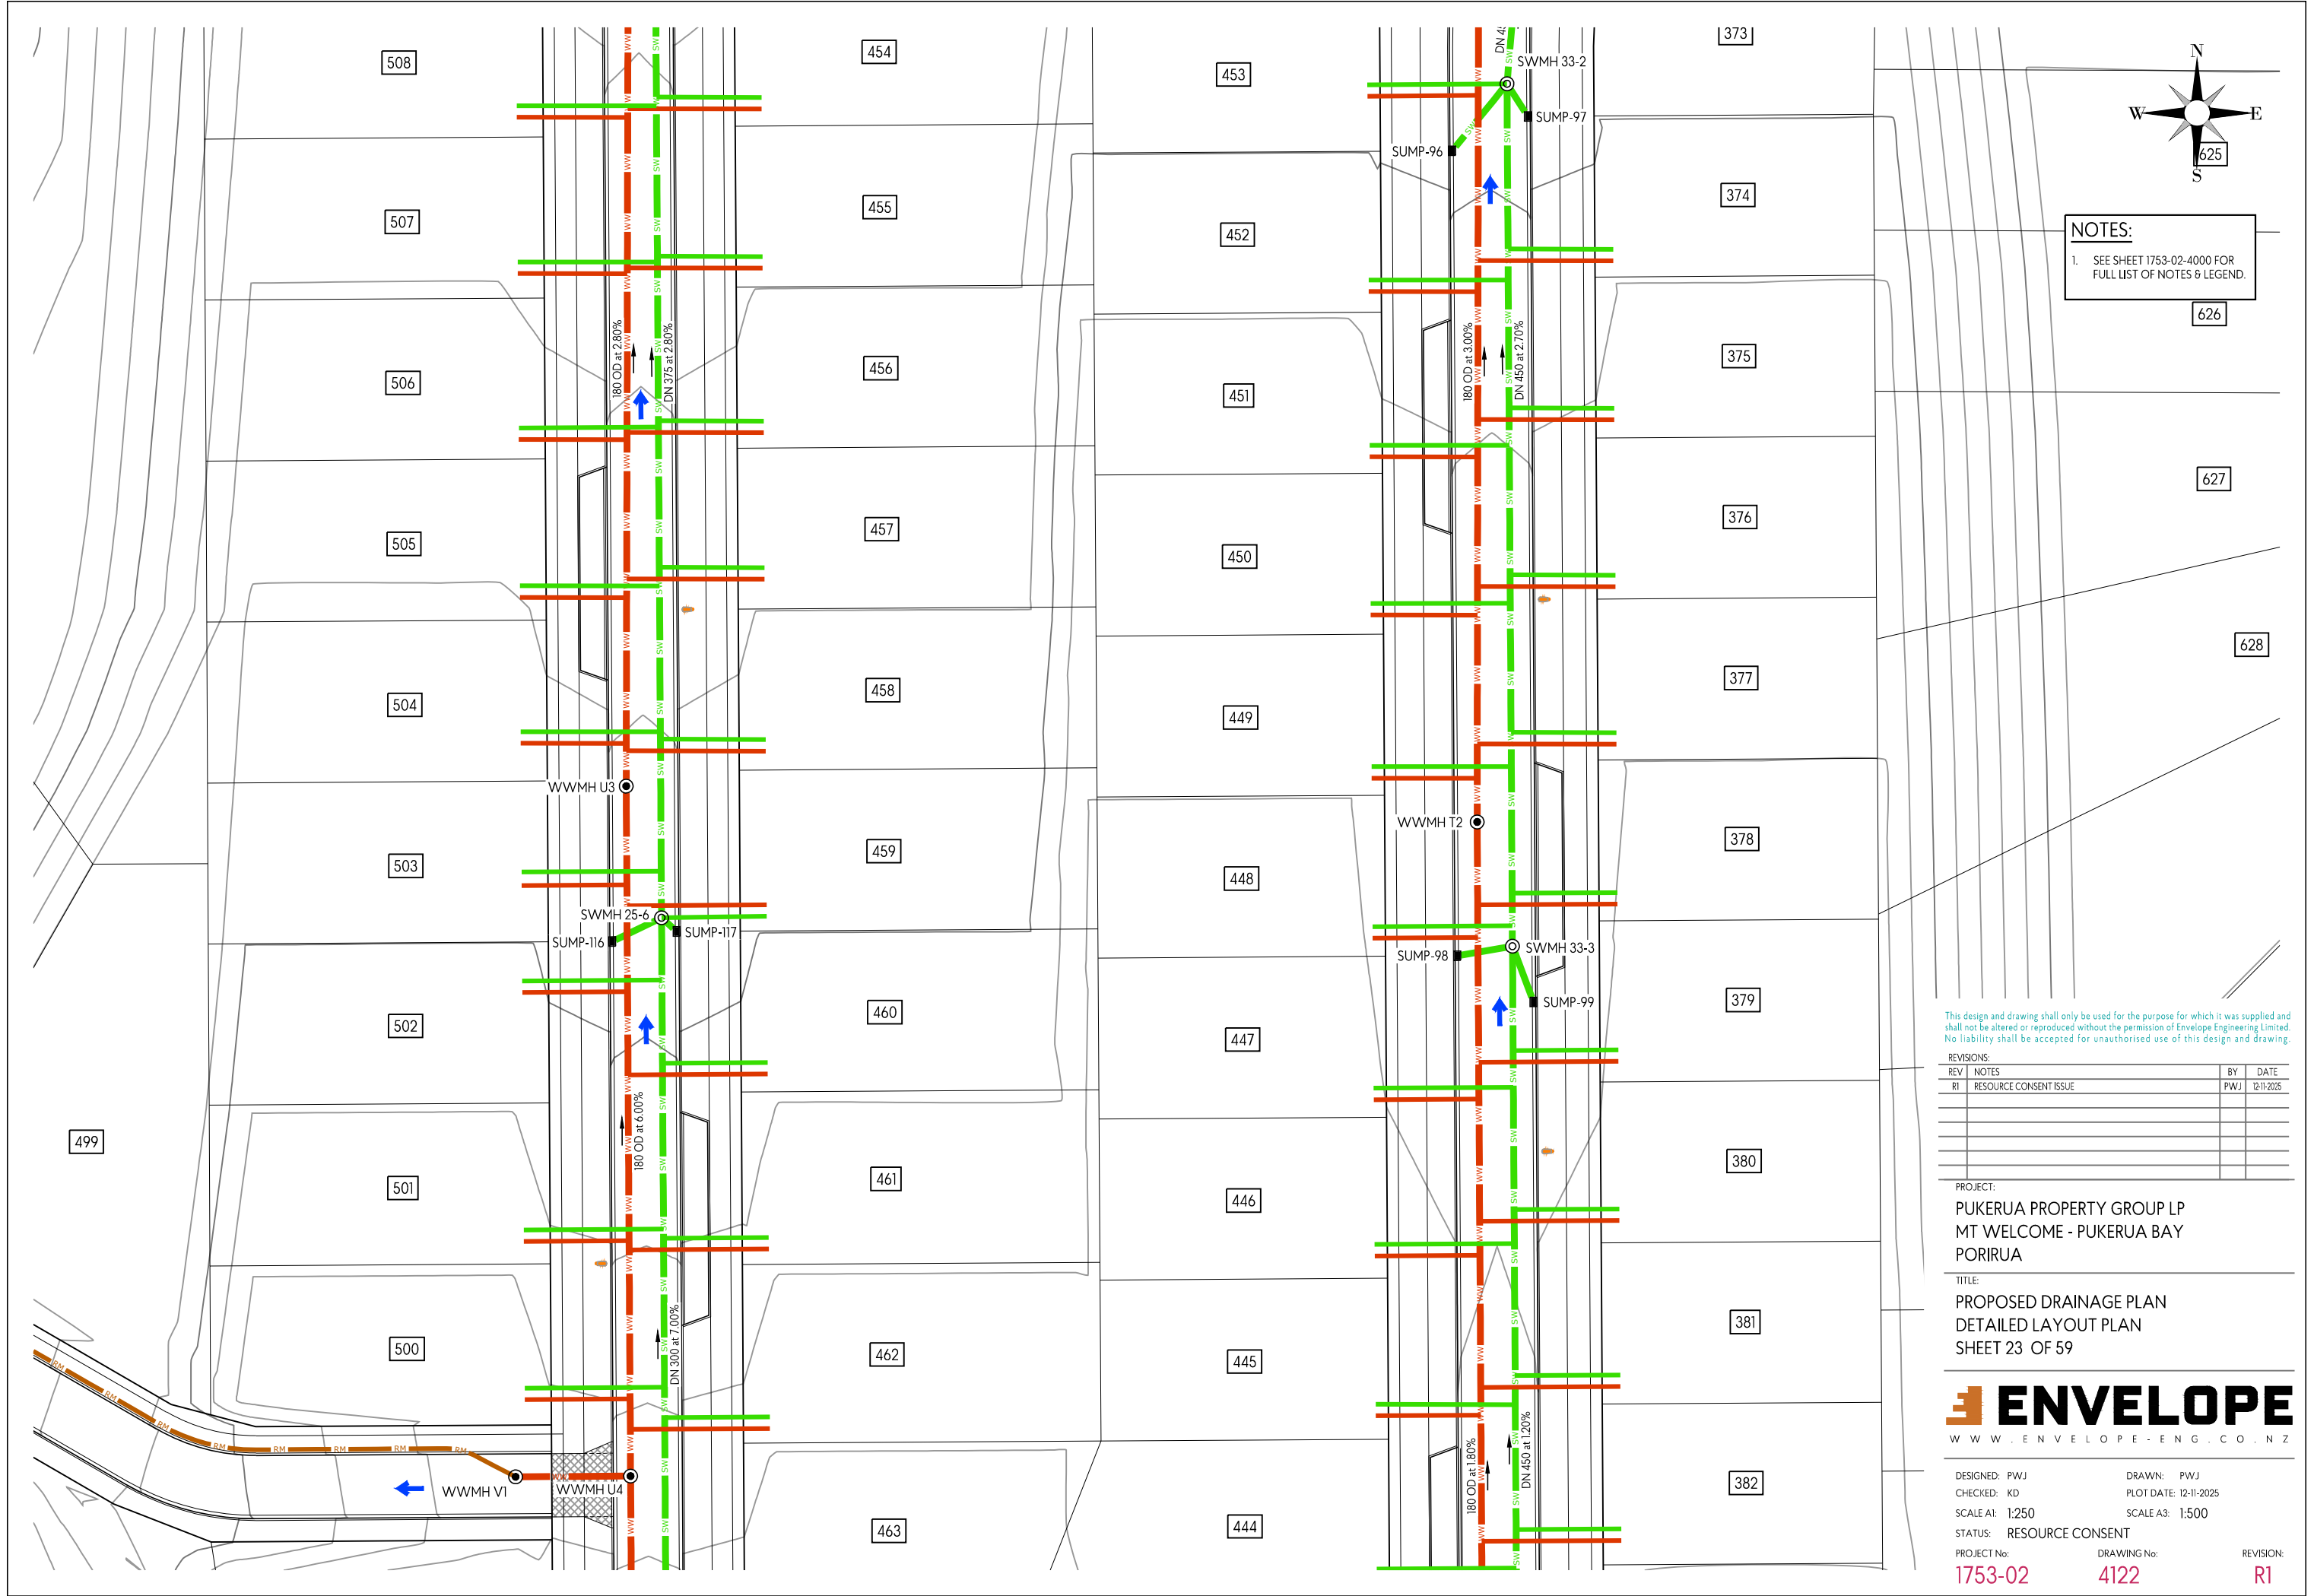

NOTES:
1. SEE SHEET 1753-02-4000 FOR
FULL LIST OF NOTES & LEGEND.

This design and drawing shall only be used for the purpose for which it was supplied and shall not be altered or reproduced without the permission of Envelope Engineering Limited. No liability shall be accepted for unauthorised use of this design and drawing.


REVISIONS:			
REV	NOTES	BY	DATE
R1	RESOURCE CONSENT ISSUE	PWJ	12-11-2025

PROJECT:
PUKERUA PROPERTY GROUP LP
MT WELCOME - PUKERUA BAY
PORIRUA

TITLE:
PROPOSED DRAINAGE PLAN
DETAILED LAYOUT PLAN
SHEET 23 OF 59



DESIGNED: PWJ	DRAWN: PWJ
CHECKED: KD	PLOT DATE: 12-11-2025
SCALE A1: 1:250	SCALE A3: 1:500
STATUS: RESOURCE CONSENT	
PROJECT No: 1753-02	DRAWING No: 4122
	REVISION: R1

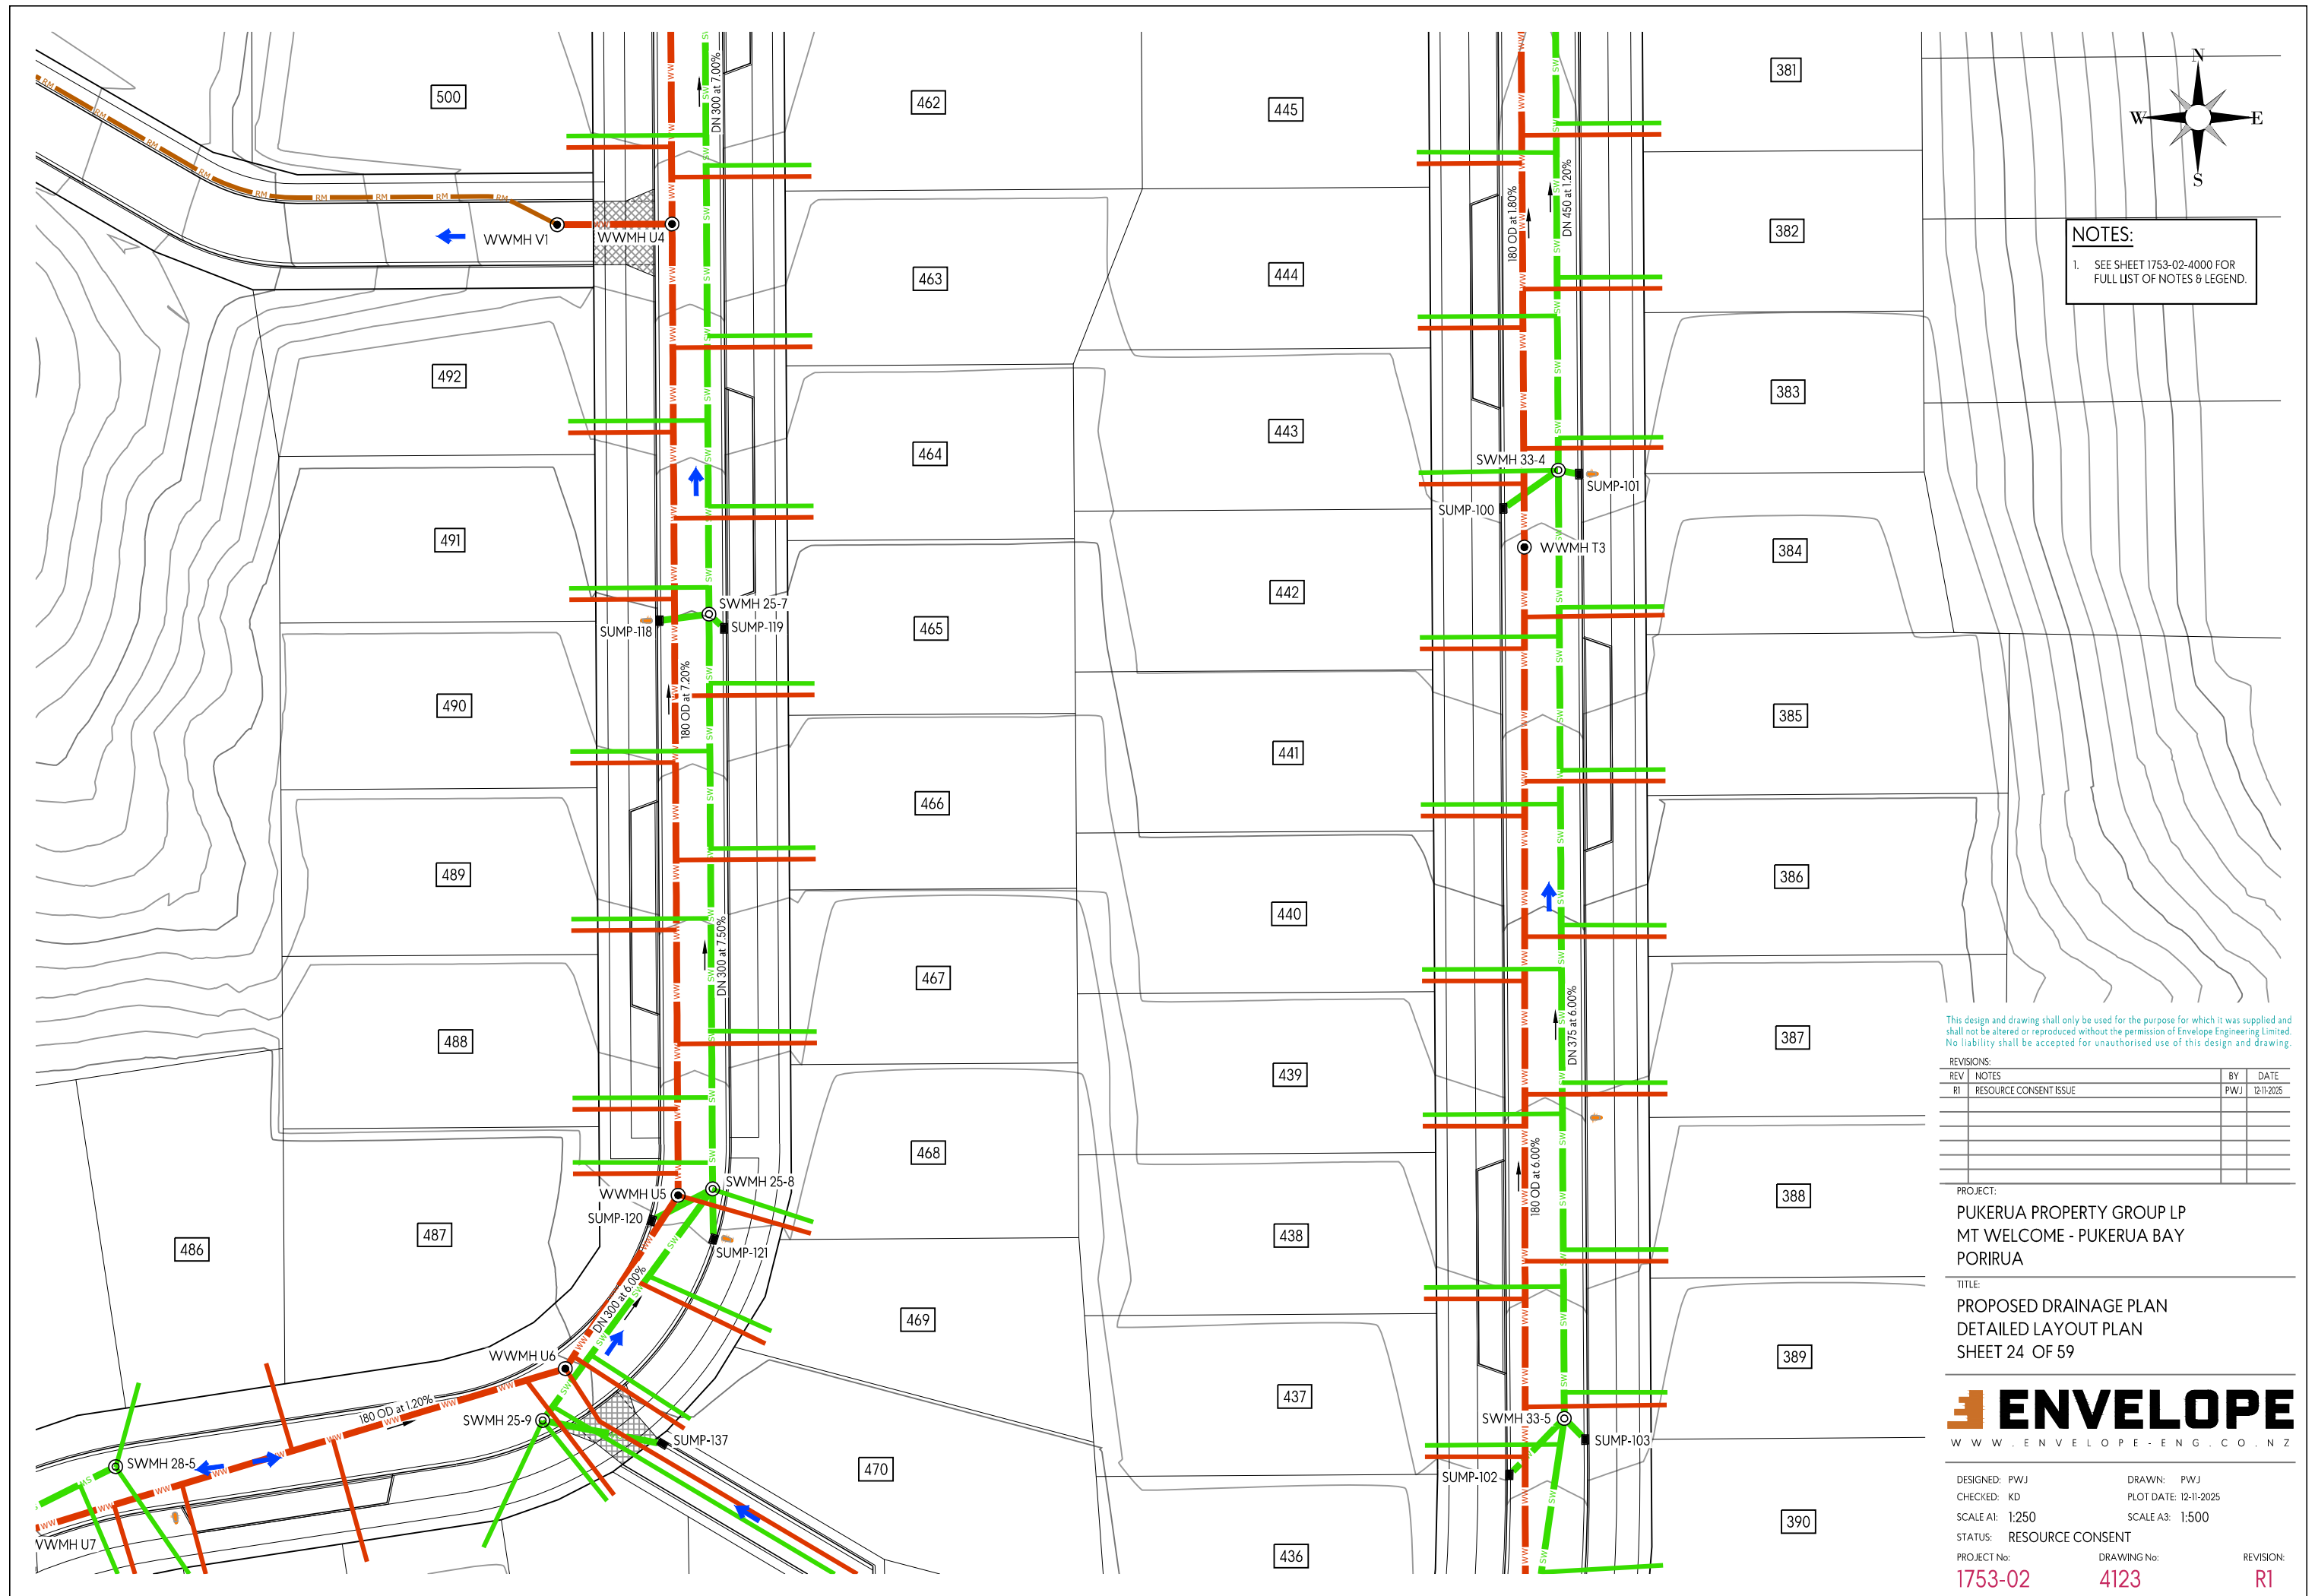

This design and drawing shall only be used for the purpose for which it was supplied and shall not be altered or reproduced without the permission of Envelope Engineering Limited. No liability shall be accepted for unauthorised use of this design and drawing.

REVISIONS:		BY	DATE
REV	NOTES		
R1	RESOURCE CONSENT ISSUE	PWJ	12-11-2025


PROJECT:
PUKERUA PROPERTY GROUP LP
MT WELCOME - PUKERUA BAY
PORIRUA

TITLE:
PROPOSED DRAINAGE PLAN
DETAILED LAYOUT PLAN
SHEET 24 OF 59



DESIGNED: PWJ	DRAWN: PWJ	REVISION:
CHECKED: KD	PLOT DATE: 12-11-2025	
SCALE A1: 1:250	SCALE A3: 1:500	
STATUS: RESOURCE CONSENT		
PROJECT No: 1753-02	DRAWING No: 4123	R1

NOTES:
1. SEE SHEET 1753-02-4000 FOR FULL LIST OF NOTES & LEGEND.

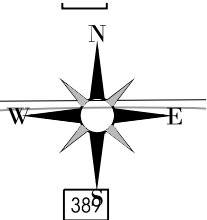

This design and drawing shall only be used for the purpose for which it was supplied and shall not be altered or reproduced without the permission of Envelope Engineering Limited. No liability shall be accepted for unauthorised use of this design and drawing.

REVISIONS:		BY	DATE
REV	NOTES		
R1	RESOURCE CONSENT ISSUE	PWJ	12-11-2025


PROJECT:
PUKERUA PROPERTY GROUP LP
MT WELCOME - PUKERUA BAY
PORIRUA

TITLE:
PROPOSED DRAINAGE PLAN
DETAILED LAYOUT PLAN
SHEET 25 OF 59



DESIGNED: PWJ	DRAWN: PWJ
CHECKED: KD	PLOT DATE: 12-11-2025
SCALE A1: 1:250	SCALE A3: 1:500
STATUS: RESOURCE CONSENT	
PROJECT No: 1753-02	DRAWING No: 4124
	REVISION: R1



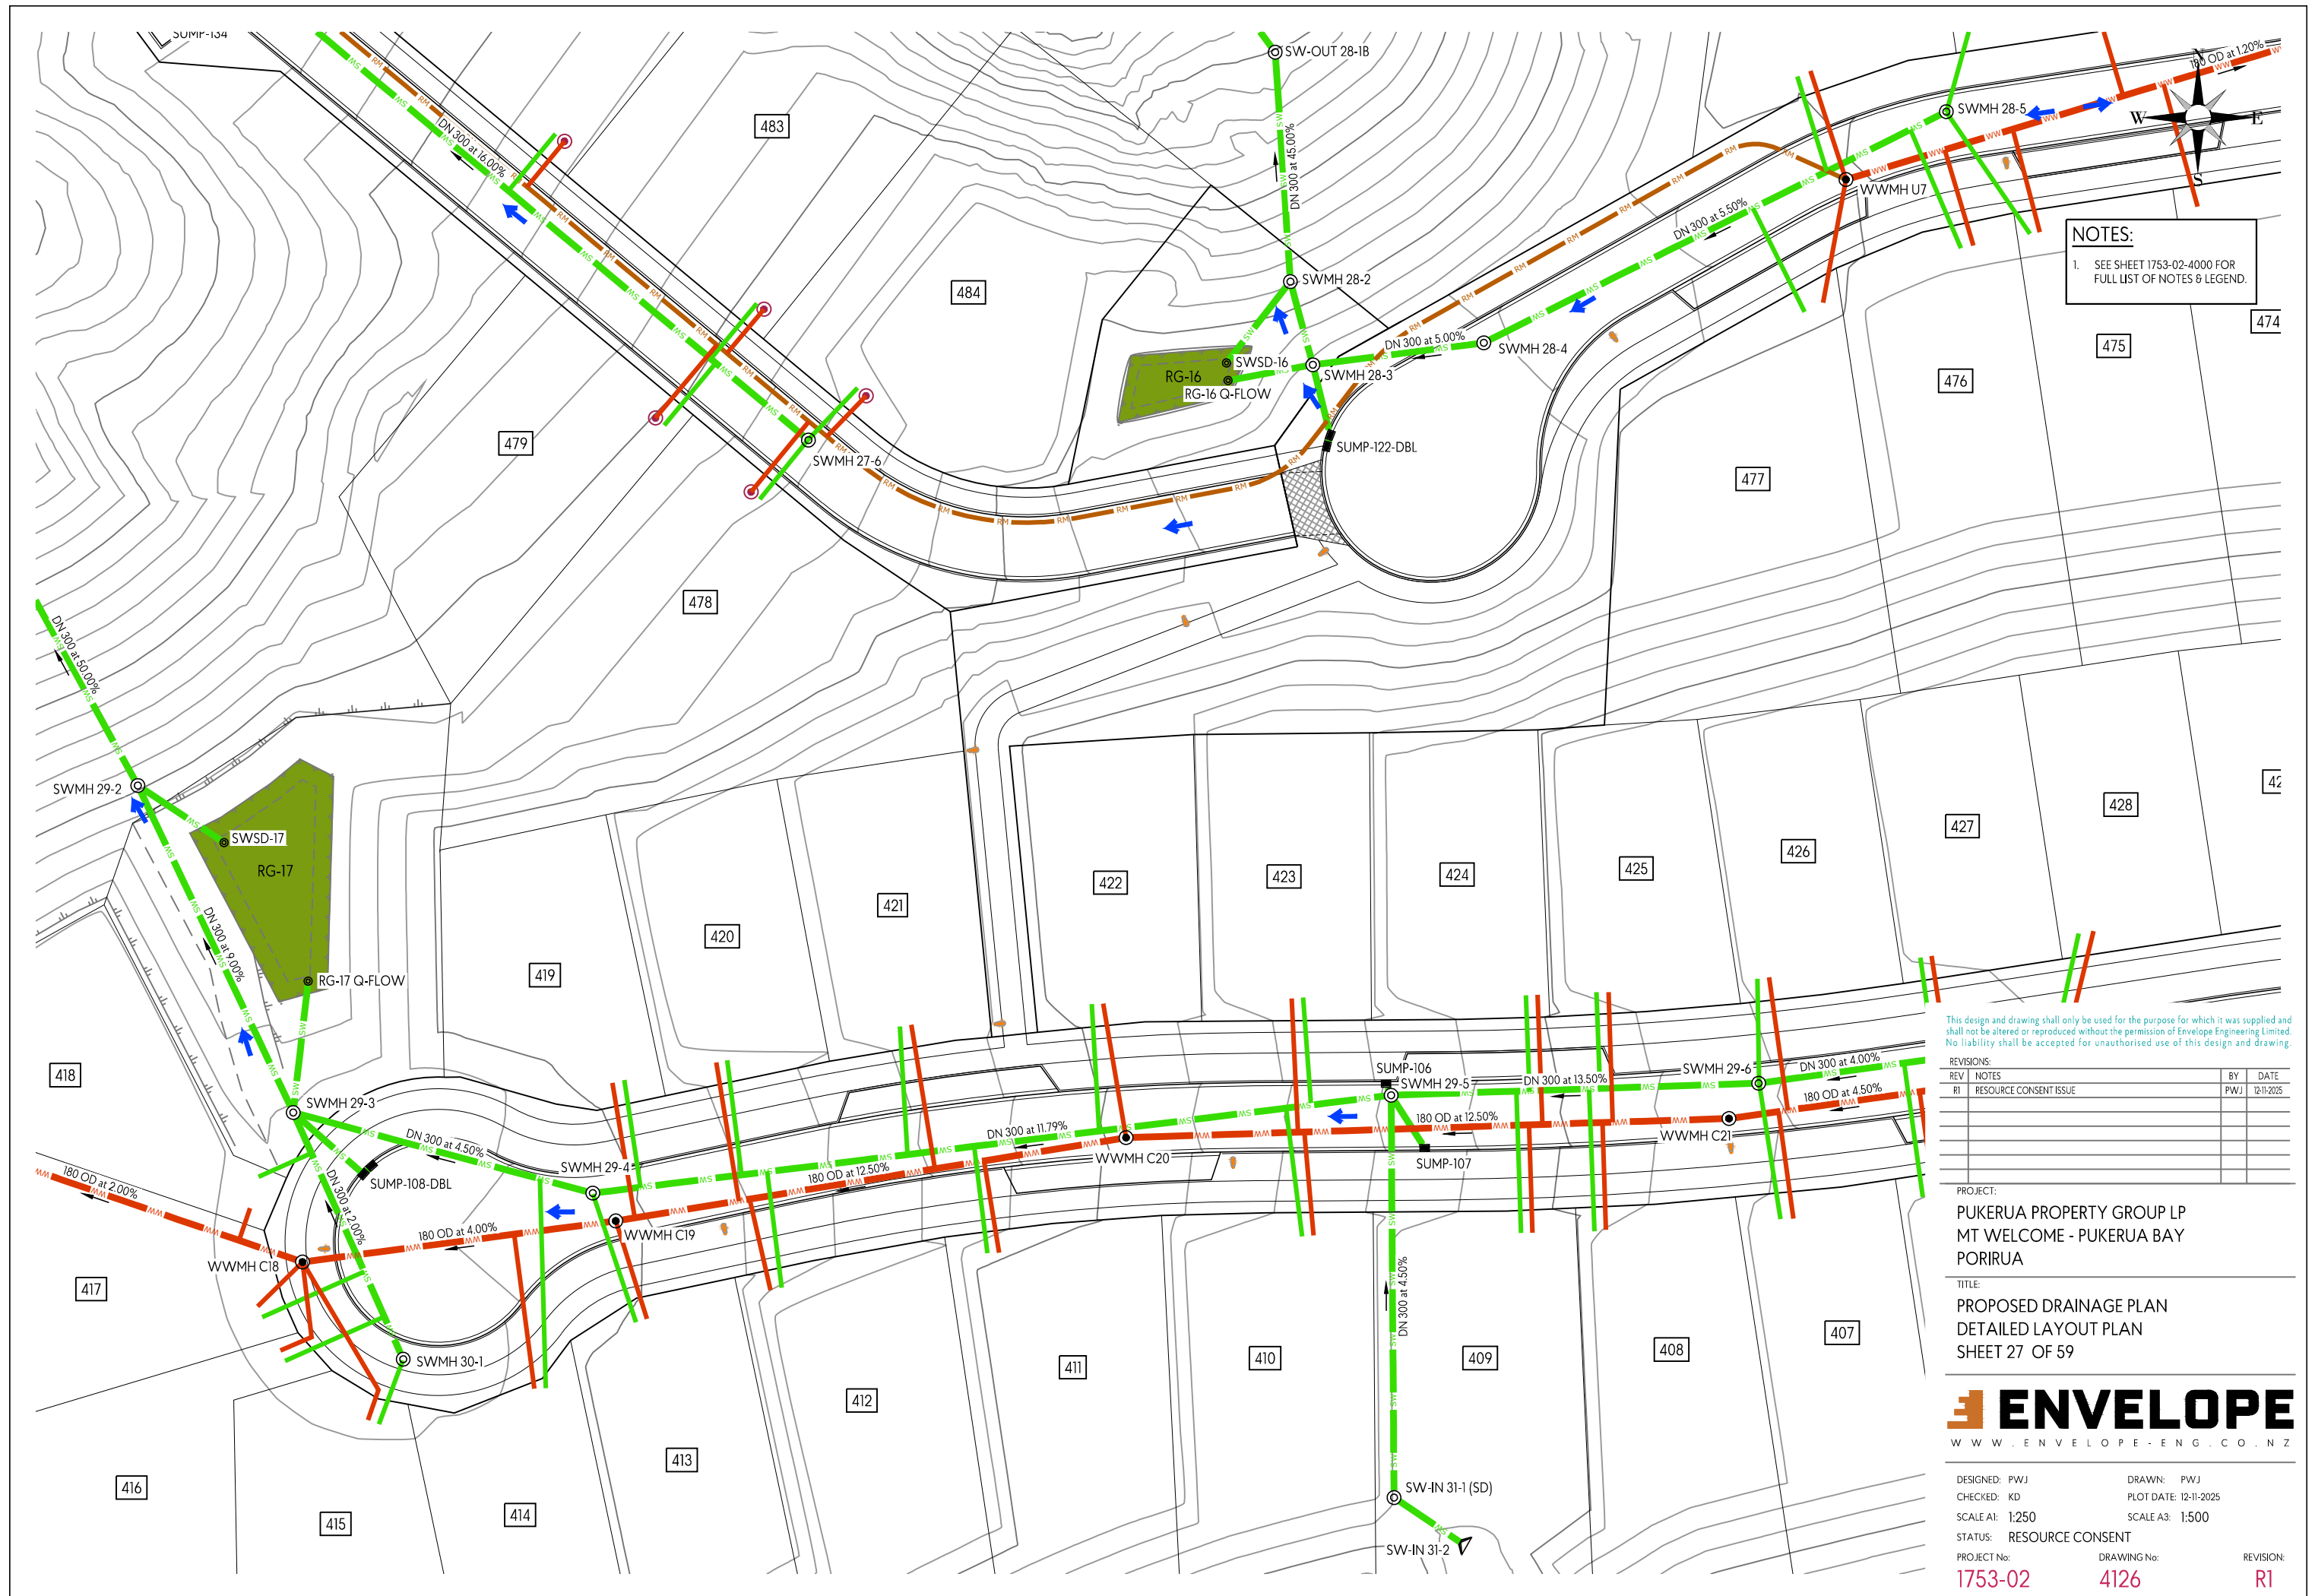

This design and drawing shall only be used for the purpose for which it was supplied and shall not be altered or reproduced without the permission of Envelope Engineering Limited. No liability shall be accepted for unauthorised use of this design and drawing.


REVISIONS:		BY	DATE
REV	NOTES		
R1	RESOURCE CONSENT ISSUE	PWJ	12-11-2025

PROJECT:
PUKERUA PROPERTY GROUP LP
MT WELCOME - PUKERUA BAY
PORIRUA

TITLE:
PROPOSED DRAINAGE PLAN
DETAILED LAYOUT PLAN
SHEET 27 OF 59



DESIGNED: PWJ	DRAWN: PWJ
CHECKED: KD	PLOT DATE: 12-11-2025
SCALE A1: 1:250	SCALE A3: 1:500
STATUS: RESOURCE CONSENT	
PROJECT No: 1753-02	DRAWING No: 4126
	REVISION: R1

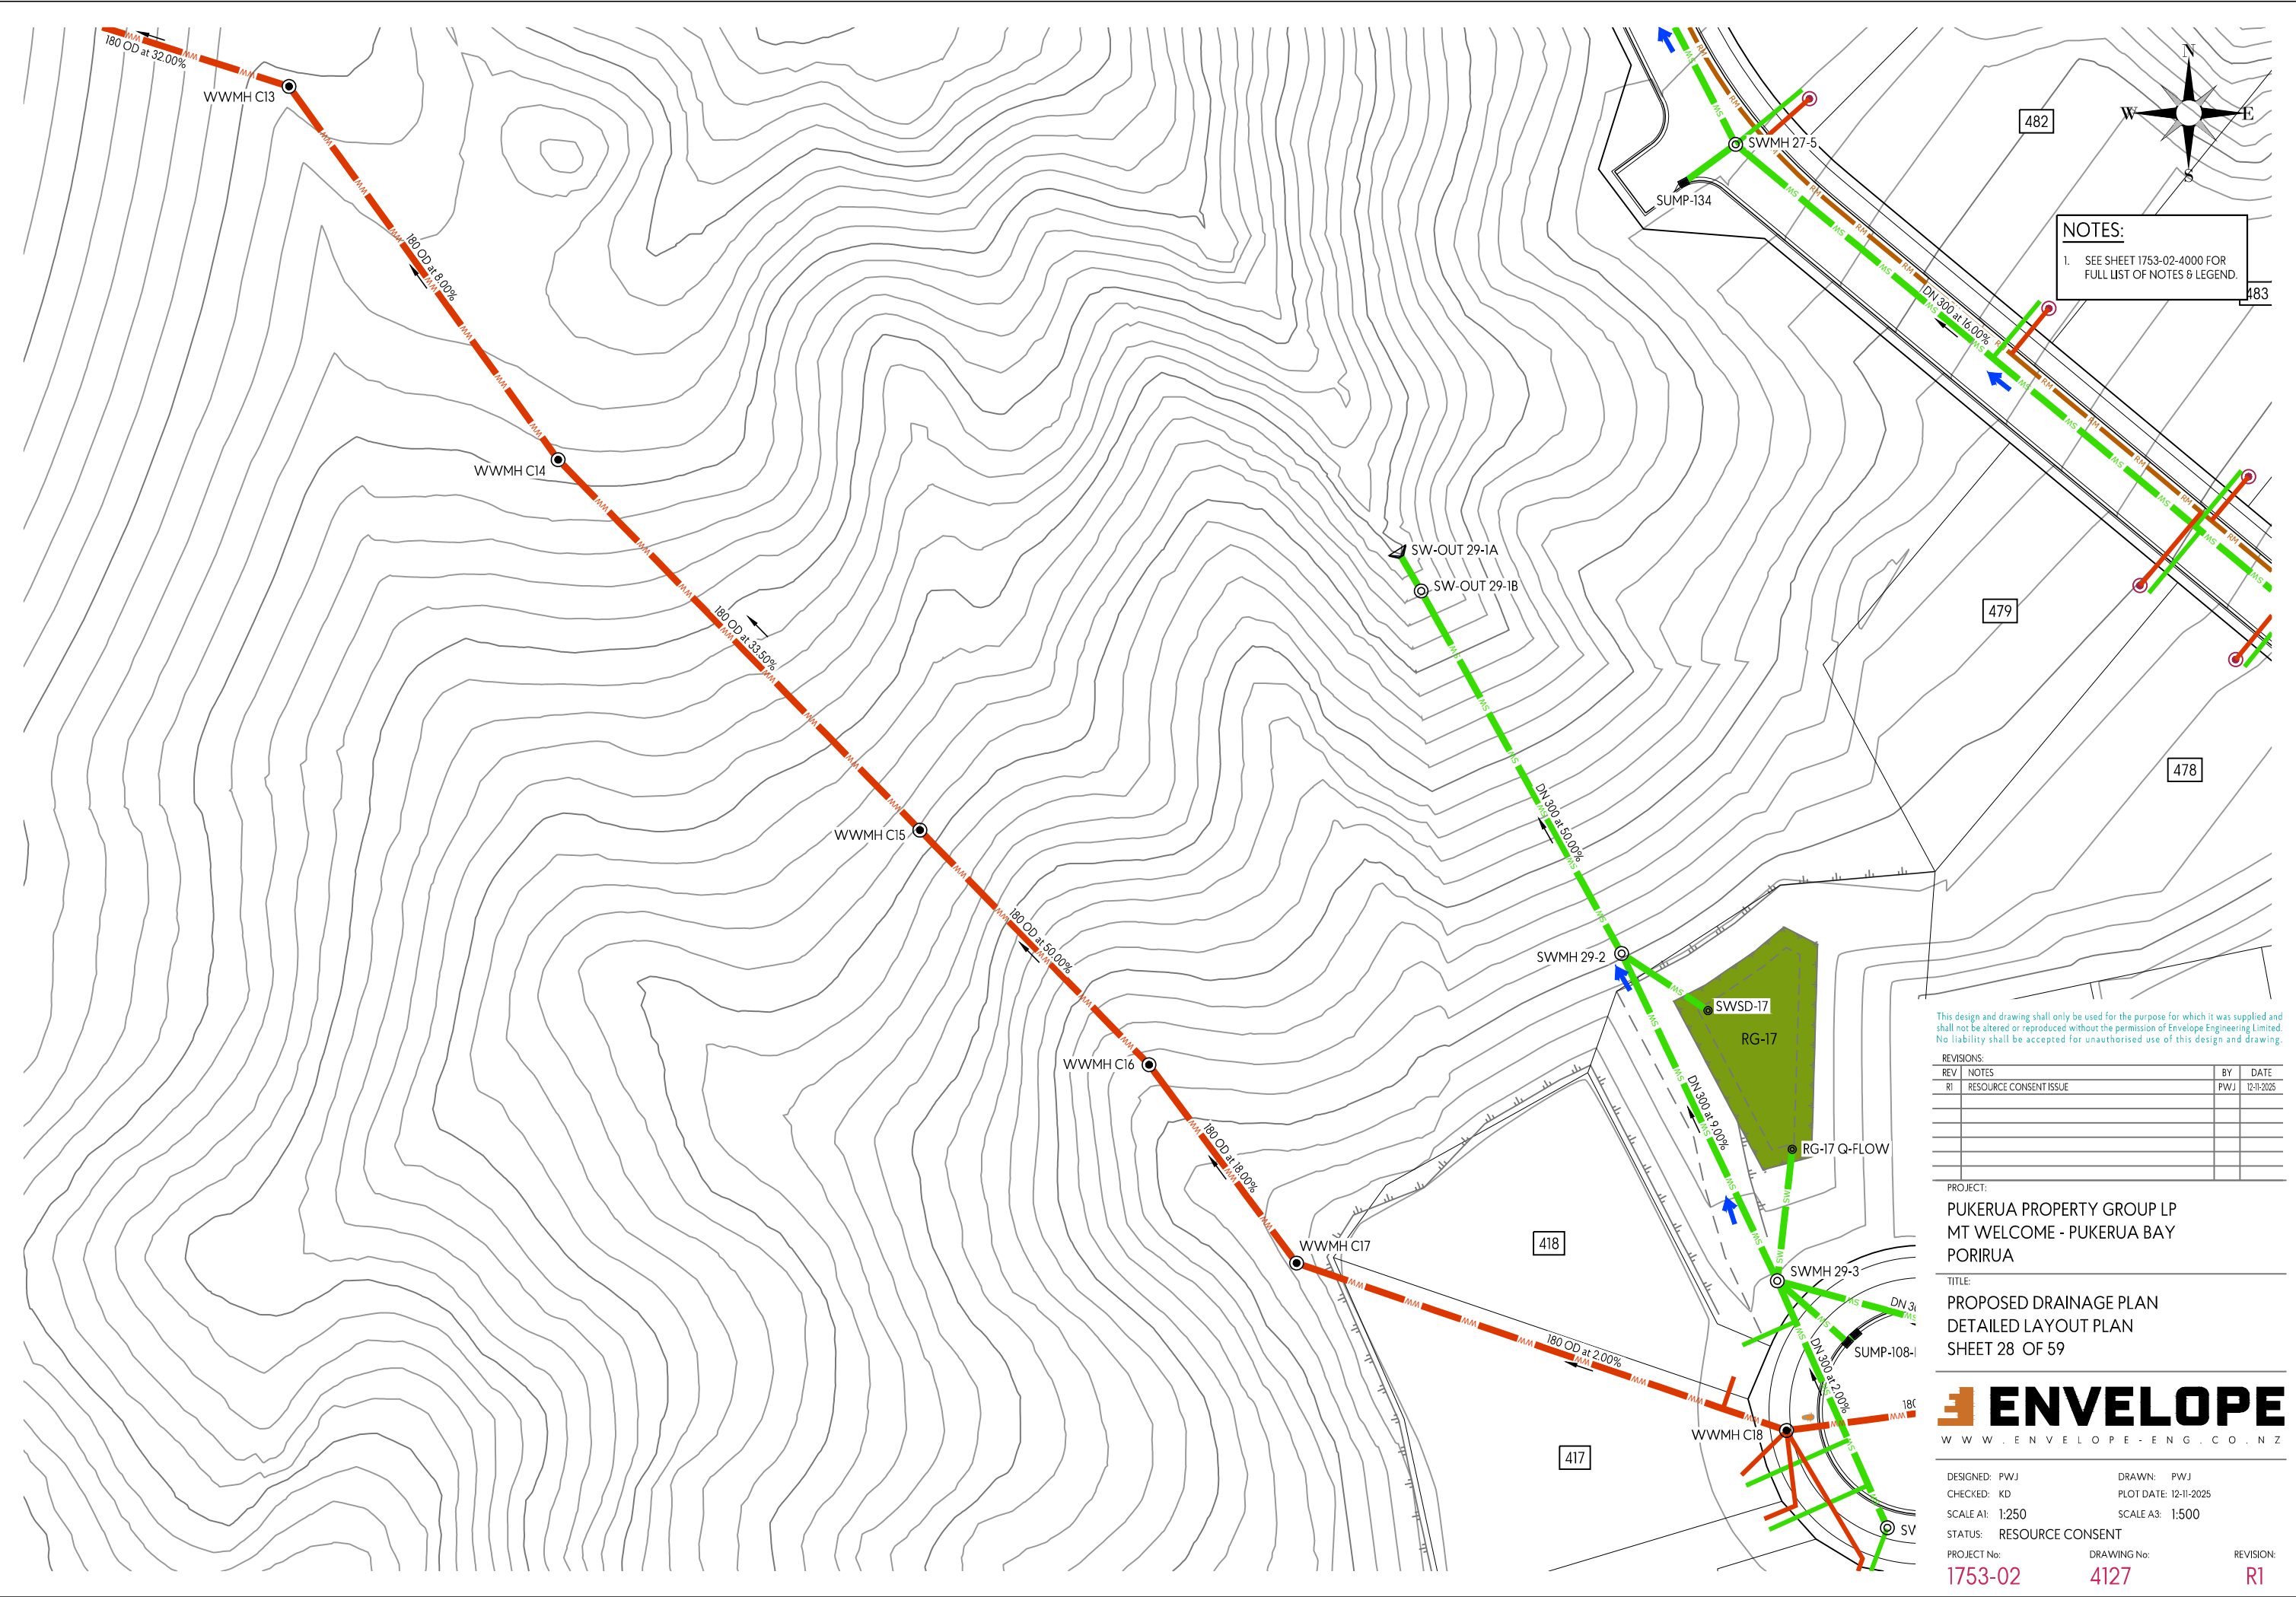

NOTES:
1. SEE SHEET 1753-02-4000 FOR FULL LIST OF NOTES & LEGEND.

This design and drawing shall only be used for the purpose for which it was supplied and shall not be altered or reproduced without the permission of Envelope Engineering Limited. No liability shall be accepted for unauthorised use of this design and drawing.



REVISIONS:			
REV	NOTES	BY	DATE
R1	RESOURCE CONSENT ISSUE	PWJ	12-11-2025

PROJECT:
PUKERUA PROPERTY GROUP LP
MT WELCOME - PUKERUA BAY
PORIRUA

TITLE:
PROPOSED DRAINAGE PLAN
DETAILED LAYOUT PLAN
SHEET 28 OF 59



DESIGNED: PWJ	DRAWN: PWJ	REVISION:
CHECKED: KD	PLOT DATE: 12-11-2025	
SCALE A1: 1:250	SCALE A3: 1:500	4127
STATUS: RESOURCE CONSENT	PROJECT No: 1753-02	
PROJECT No: 1753-02	DRAWING No: 4127	R1

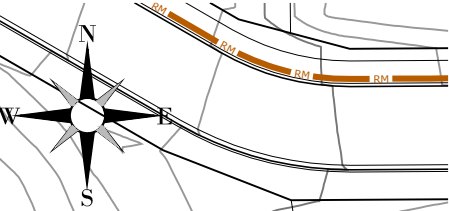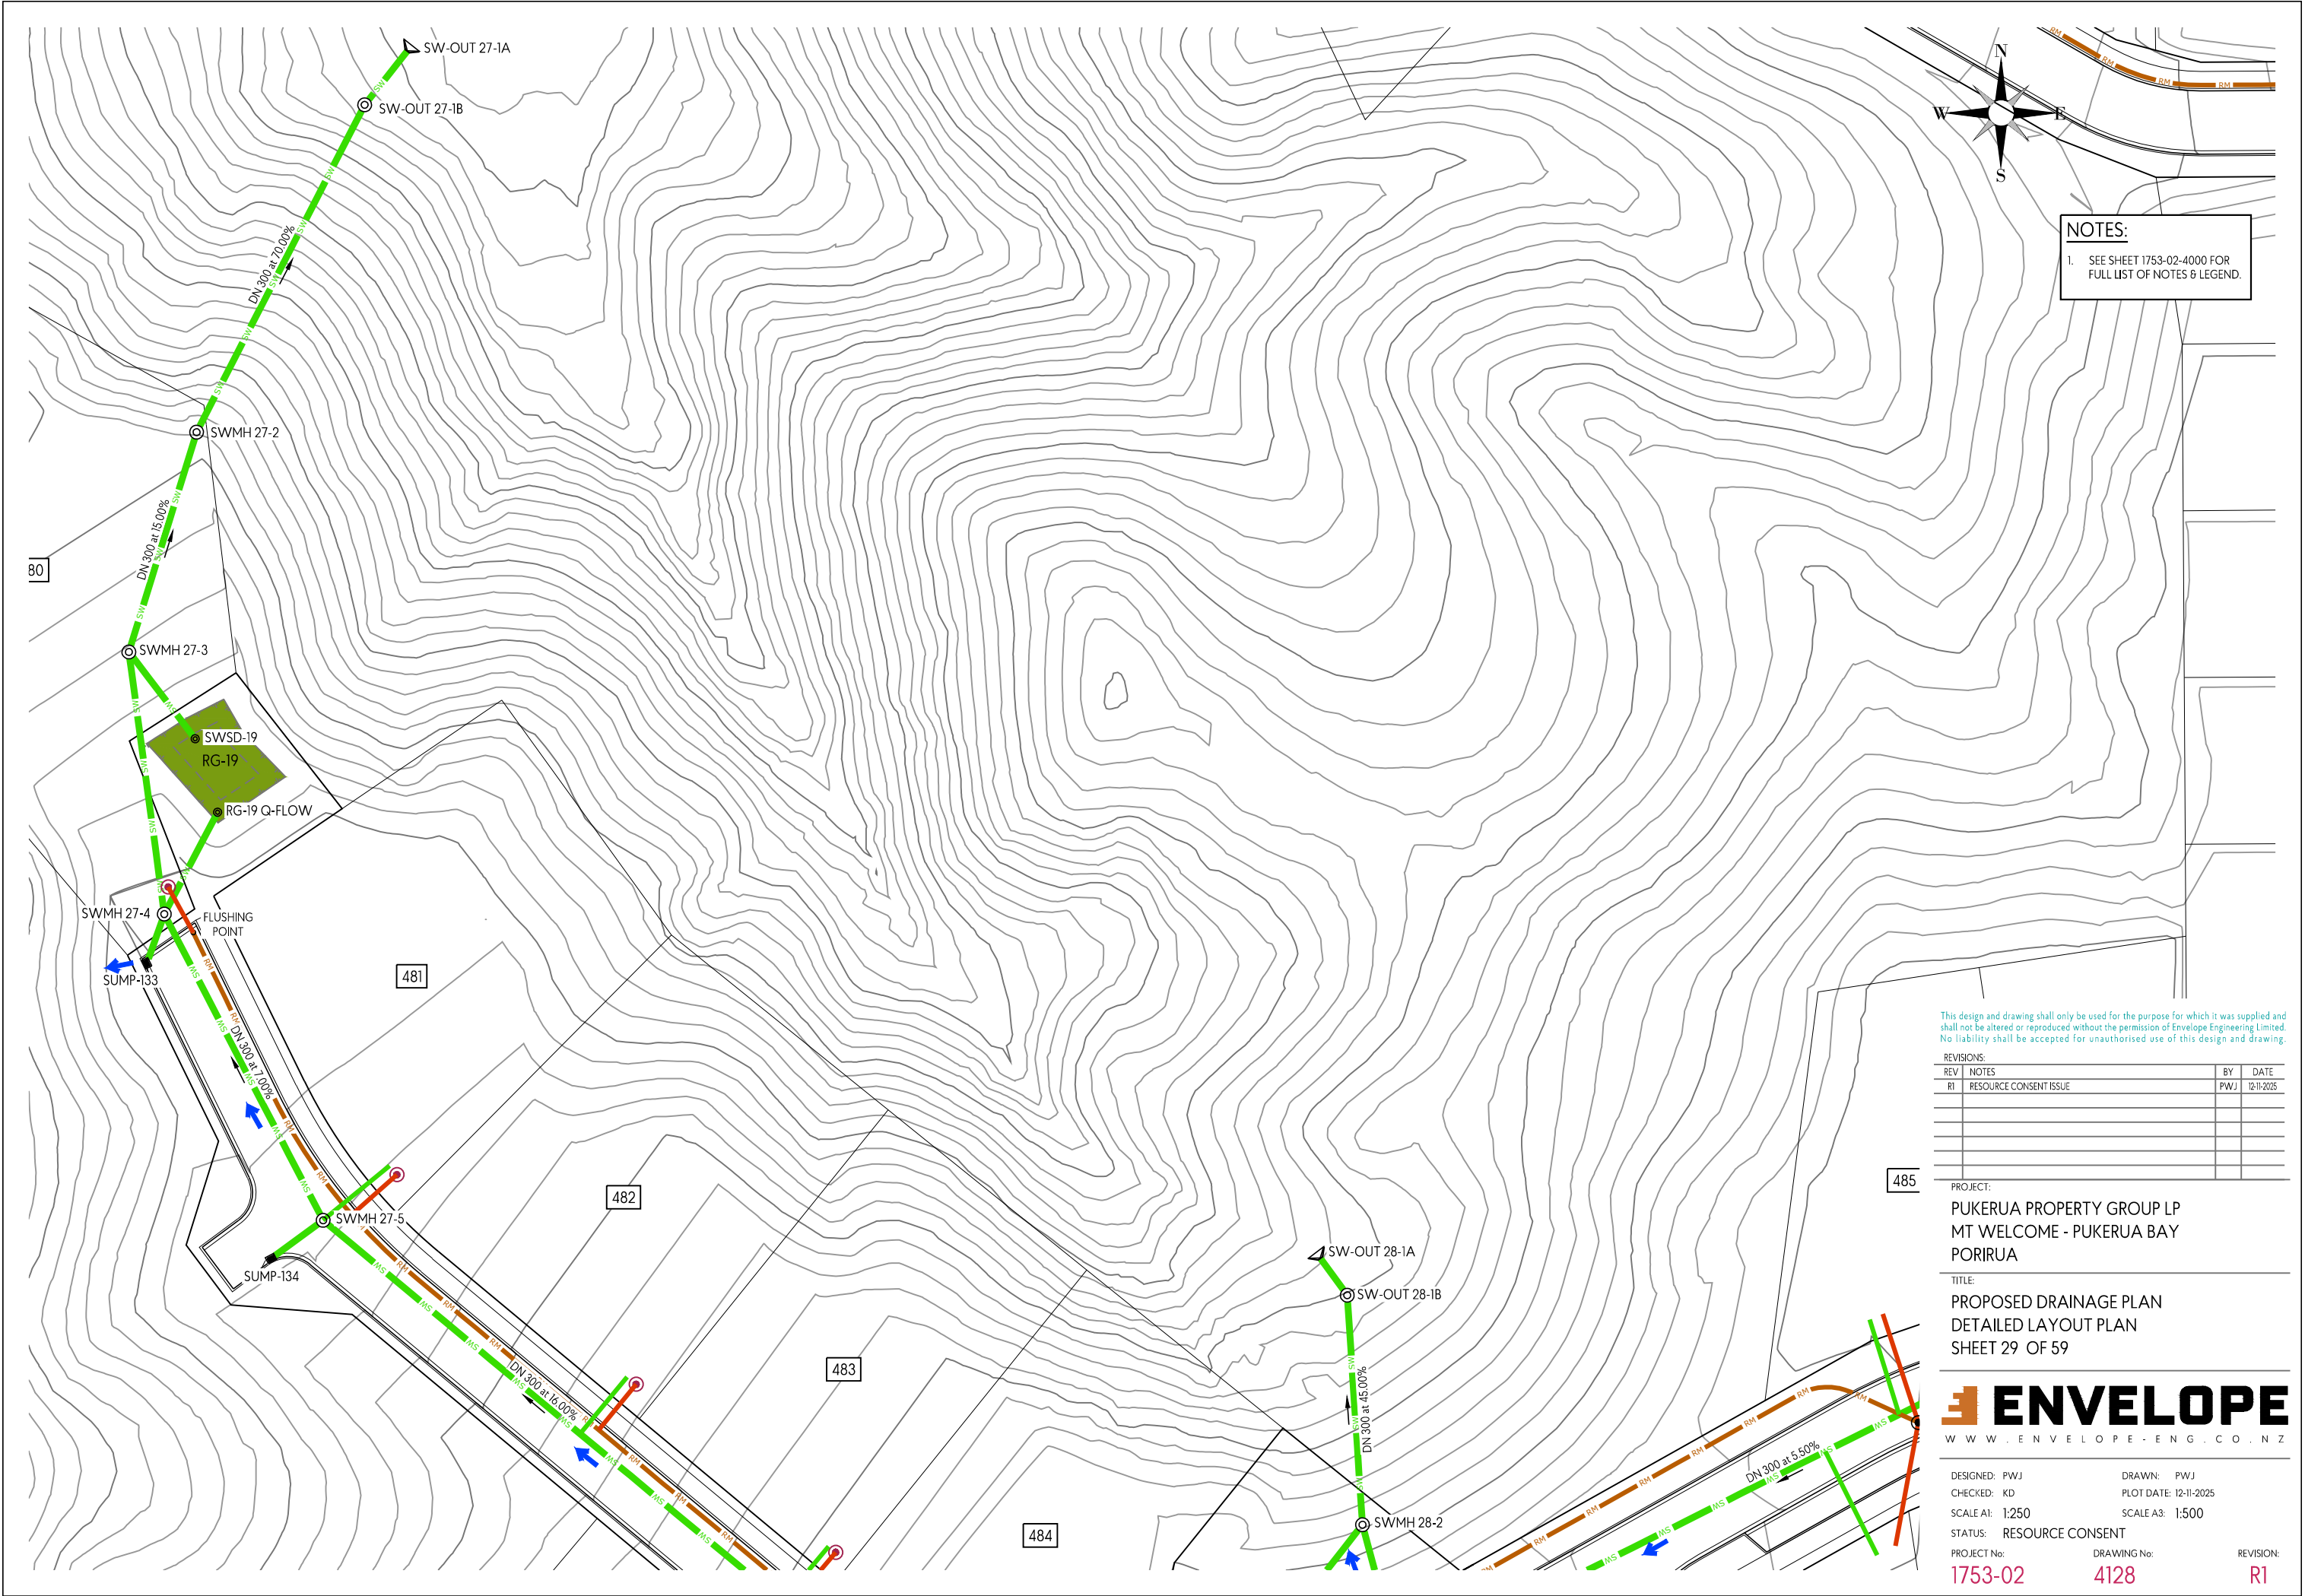

NOTES:
1. SEE SHEET 1753-02-4000 FOR FULL LIST OF NOTES & LEGEND.

This design and drawing shall only be used for the purpose for which it was supplied and shall not be altered or reproduced without the permission of Envelope Engineering Limited. No liability shall be accepted for unauthorised use of this design and drawing.

REVISIONS:			
REV	NOTES	BY	DATE
R1	RESOURCE CONSENT ISSUE	PWJ	12-11-2025


PROJECT:
PUKERUA PROPERTY GROUP LP
MT WELCOME - PUKERUA BAY
PORIRUA

TITLE:
PROPOSED DRAINAGE PLAN
DETAILED LAYOUT PLAN
SHEET 29 OF 59



DESIGNED: PWJ	DRAWN: PWJ
CHECKED: KD	PLOT DATE: 12-11-2025
SCALE A1: 1:250	SCALE A3: 1:500
STATUS: RESOURCE CONSENT	
PROJECT No: 1753-02	DRAWING No: 4128
	REVISION: R1

NOTES:
1. SEE SHEET 1753-02-4000 FOR FULL LIST OF NOTES & LEGEND.

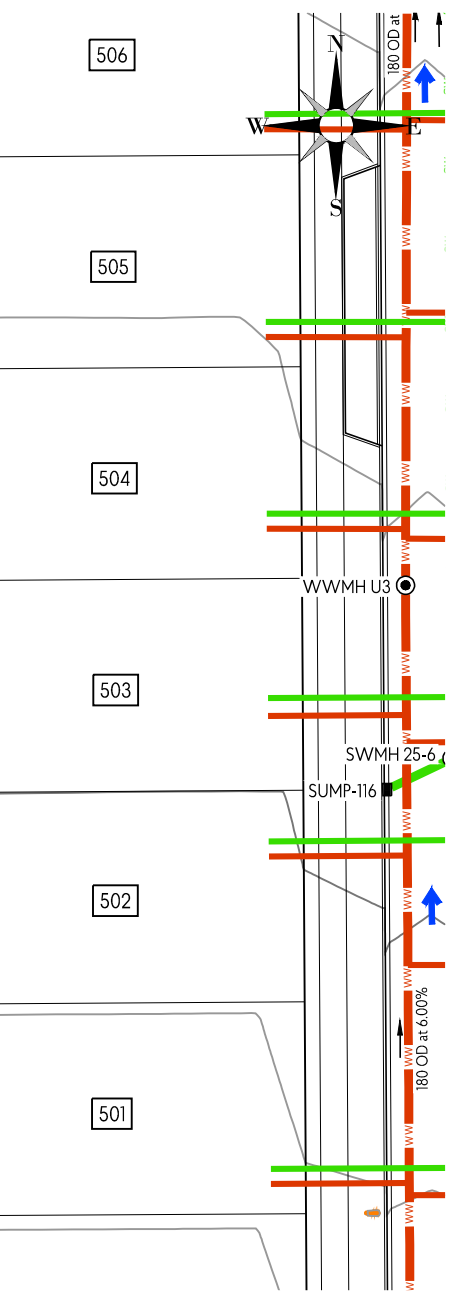

This design and drawing shall only be used for the purpose for which it was supplied and shall not be altered or reproduced without the permission of Envelope Engineering Limited. No liability shall be accepted for unauthorised use of this design and drawing.

REVISIONS:		BY	DATE
REV	NOTES		
R1	RESOURCE CONSENT ISSUE	PWJ	12-11-2025



PROJECT:
PUKERUA PROPERTY GROUP LP
MT WELCOME - PUKERUA BAY
PORIRUA

TITLE:
PROPOSED DRAINAGE PLAN
DETAILED LAYOUT PLAN
SHEET 30 OF 59



DESIGNED: PWJ	DRAWN: PWJ	REVISION:
CHECKED: KD	PLOT DATE: 12-11-2025	
SCALE A1: 1:250	SCALE A3: 1:500	
STATUS: RESOURCE CONSENT		
PROJECT No: 1753-02	DRAWING No: 4129	

NOTES:
1. SEE SHEET 1753-02-4000 FOR
FULL LIST OF NOTES & LEGEND.

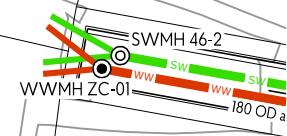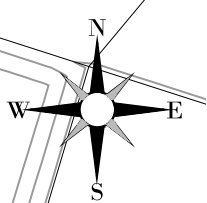

This design and drawing shall only be used for the purpose for which it was supplied and shall not be altered or reproduced without the permission of Envelope Engineering Limited. No liability shall be accepted for unauthorised use of this design and drawing.


REVISIONS:			
REV	NOTES	BY	DATE
R1	RESOURCE CONSENT ISSUE	PWJ	12-11-2025

PROJECT:
PUKERUA PROPERTY GROUP LP
MT WELCOME - PUKERUA BAY
PORIRUA

TITLE:
PROPOSED DRAINAGE PLAN
DETAILED LAYOUT PLAN
SHEET 31 OF 59



DESIGNED: PWJ	DRAWN: PWJ
CHECKED: KD	PLOT DATE: 12-11-2025
SCALE A1: 1:250	SCALE A3: 1:500
STATUS: RESOURCE CONSENT	
PROJECT No: 1753-02	DRAWING No: 4130
	REVISION: R1

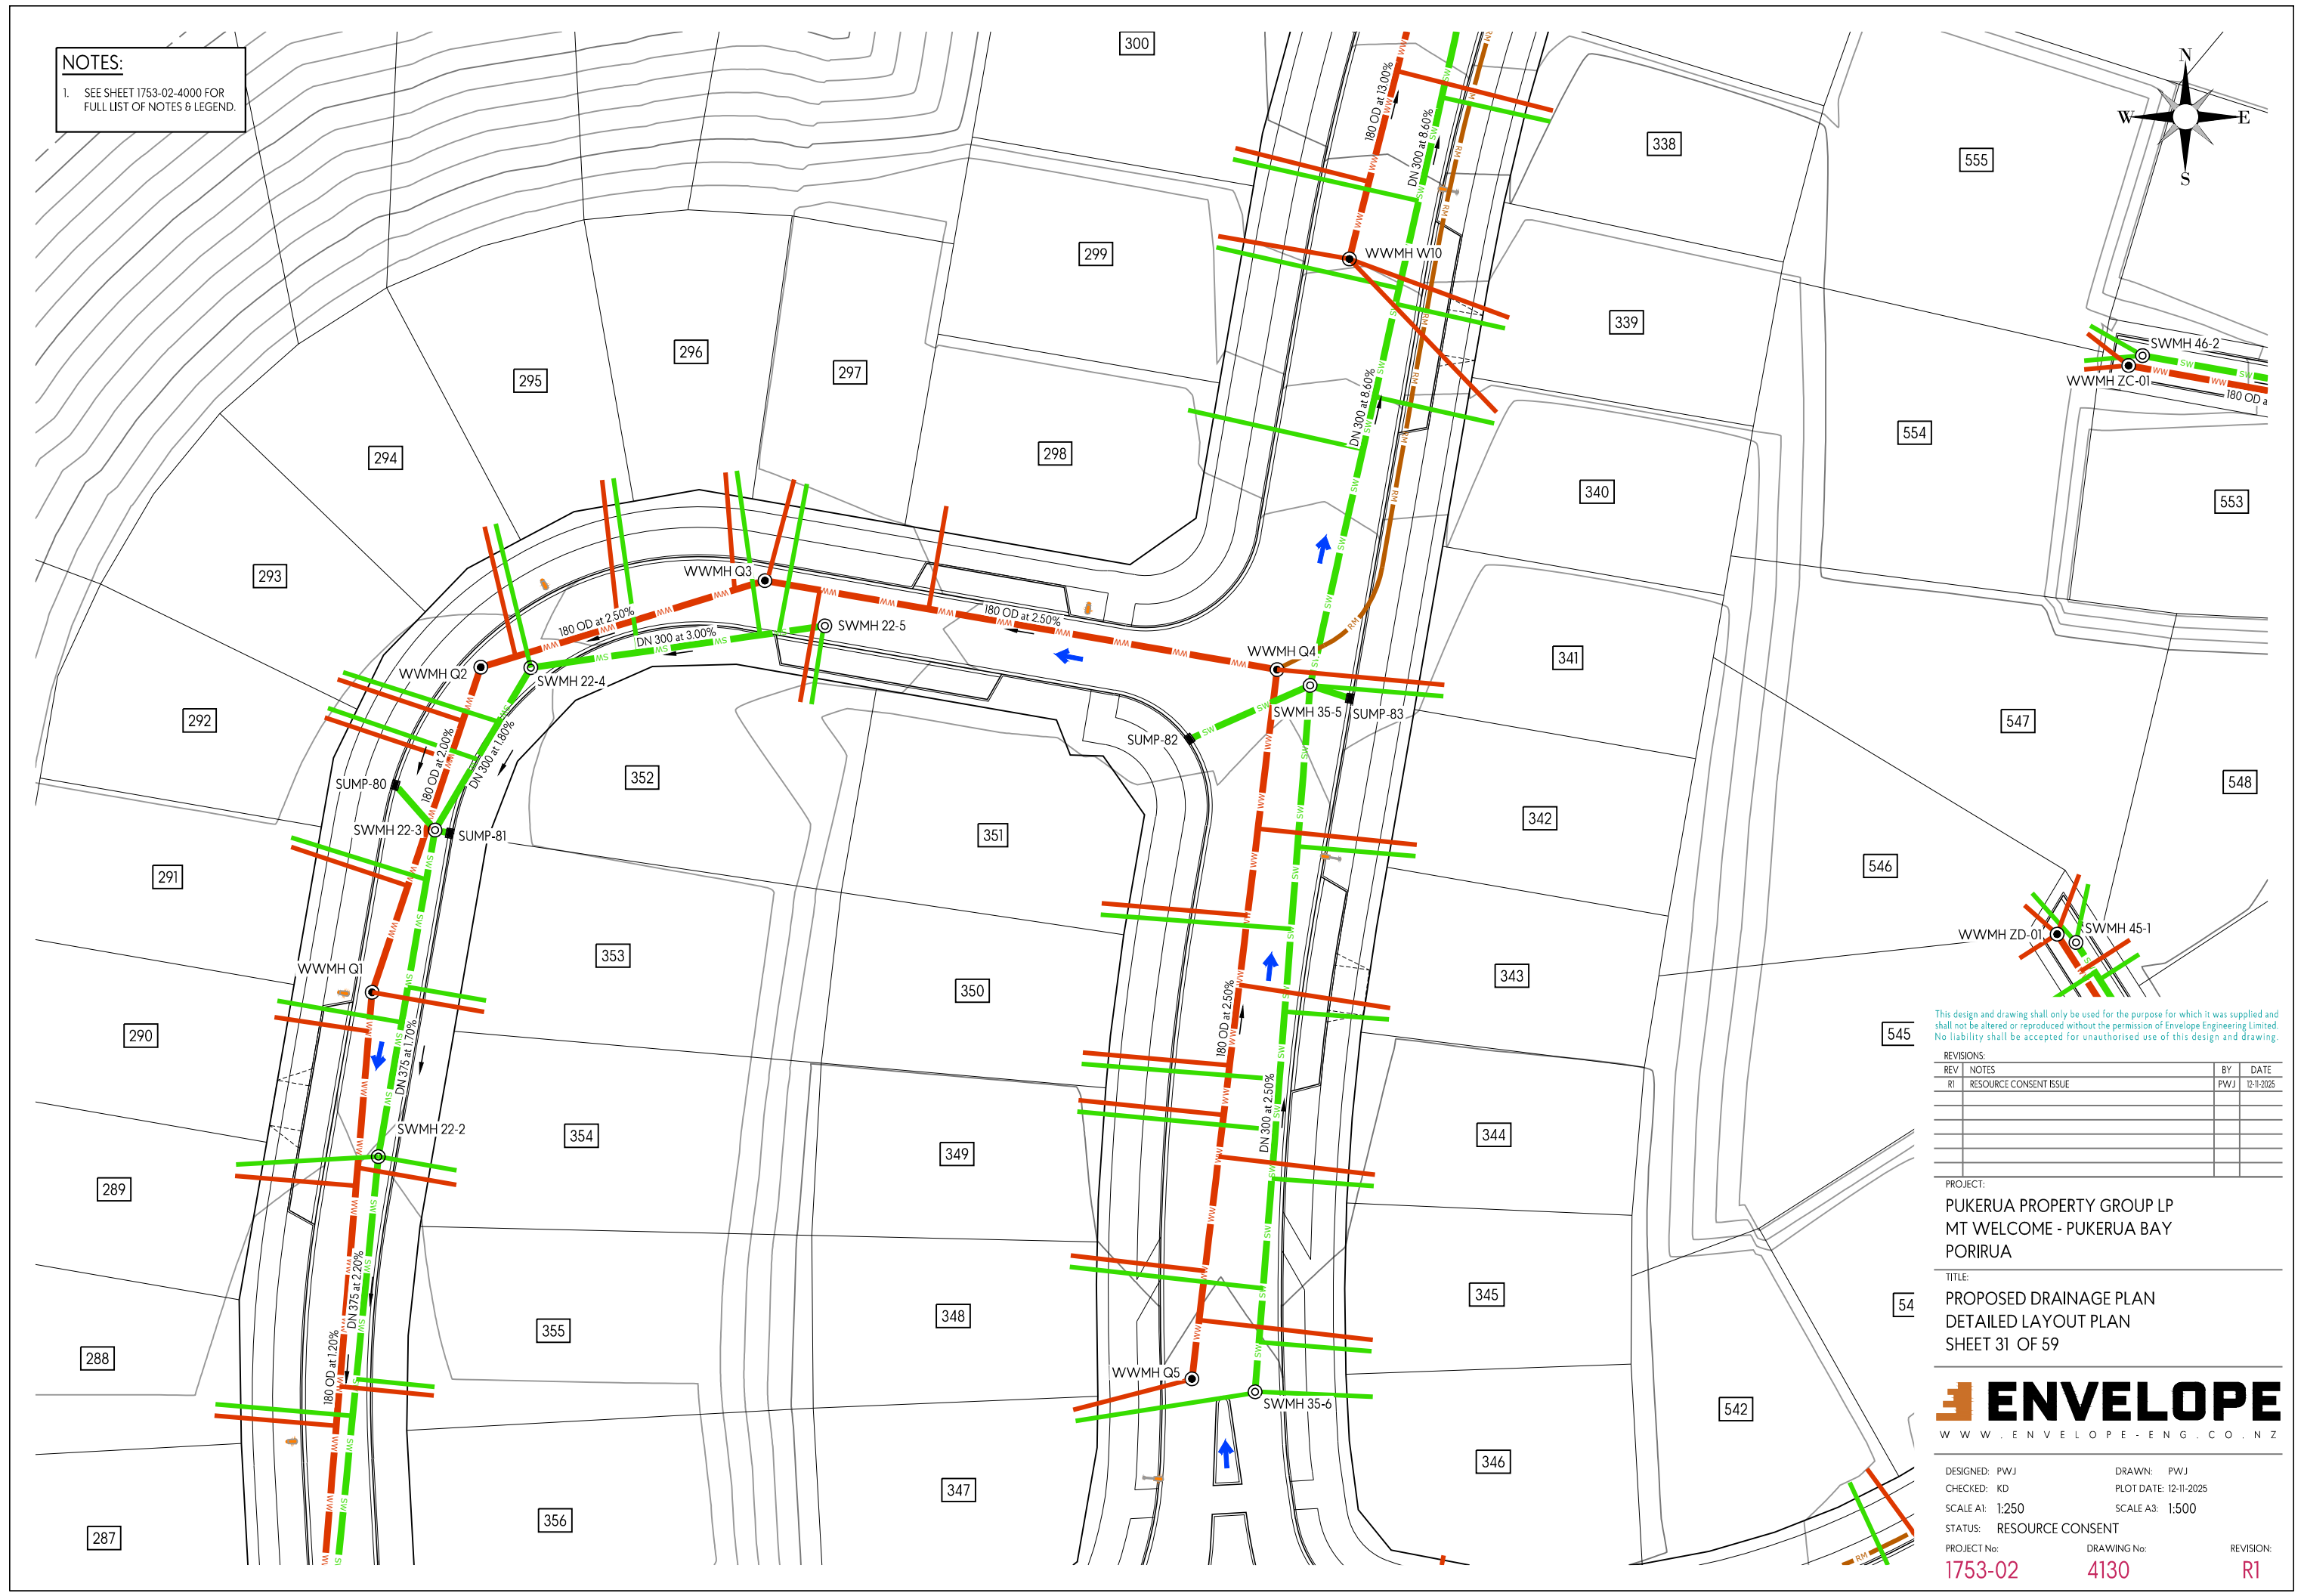



This design and drawing shall only be used for the purpose for which it was supplied and shall not be altered or reproduced without the permission of Envelope Engineering Limited. No liability shall be accepted for unauthorised use of this design and drawing.


REVISIONS:			
REV	NOTES	BY	DATE
R1	RESOURCE CONSENT ISSUE	PWJ	12-11-2025

PROJECT:
PUKERUA PROPERTY GROUP LP
MT WELCOME - PUKERUA BAY
PORIRUA

TITLE:
PROPOSED DRAINAGE PLAN
DETAILED LAYOUT PLAN
SHEET 32 OF 59



DESIGNED: PWJ	DRAWN: PWJ
CHECKED: KD	PLOT DATE: 12-11-2025
SCALE A1: 1:250	SCALE A3: 1:500
STATUS: RESOURCE CONSENT	
PROJECT No: 1753-02	DRAWING No: 4131
	REVISION: R1

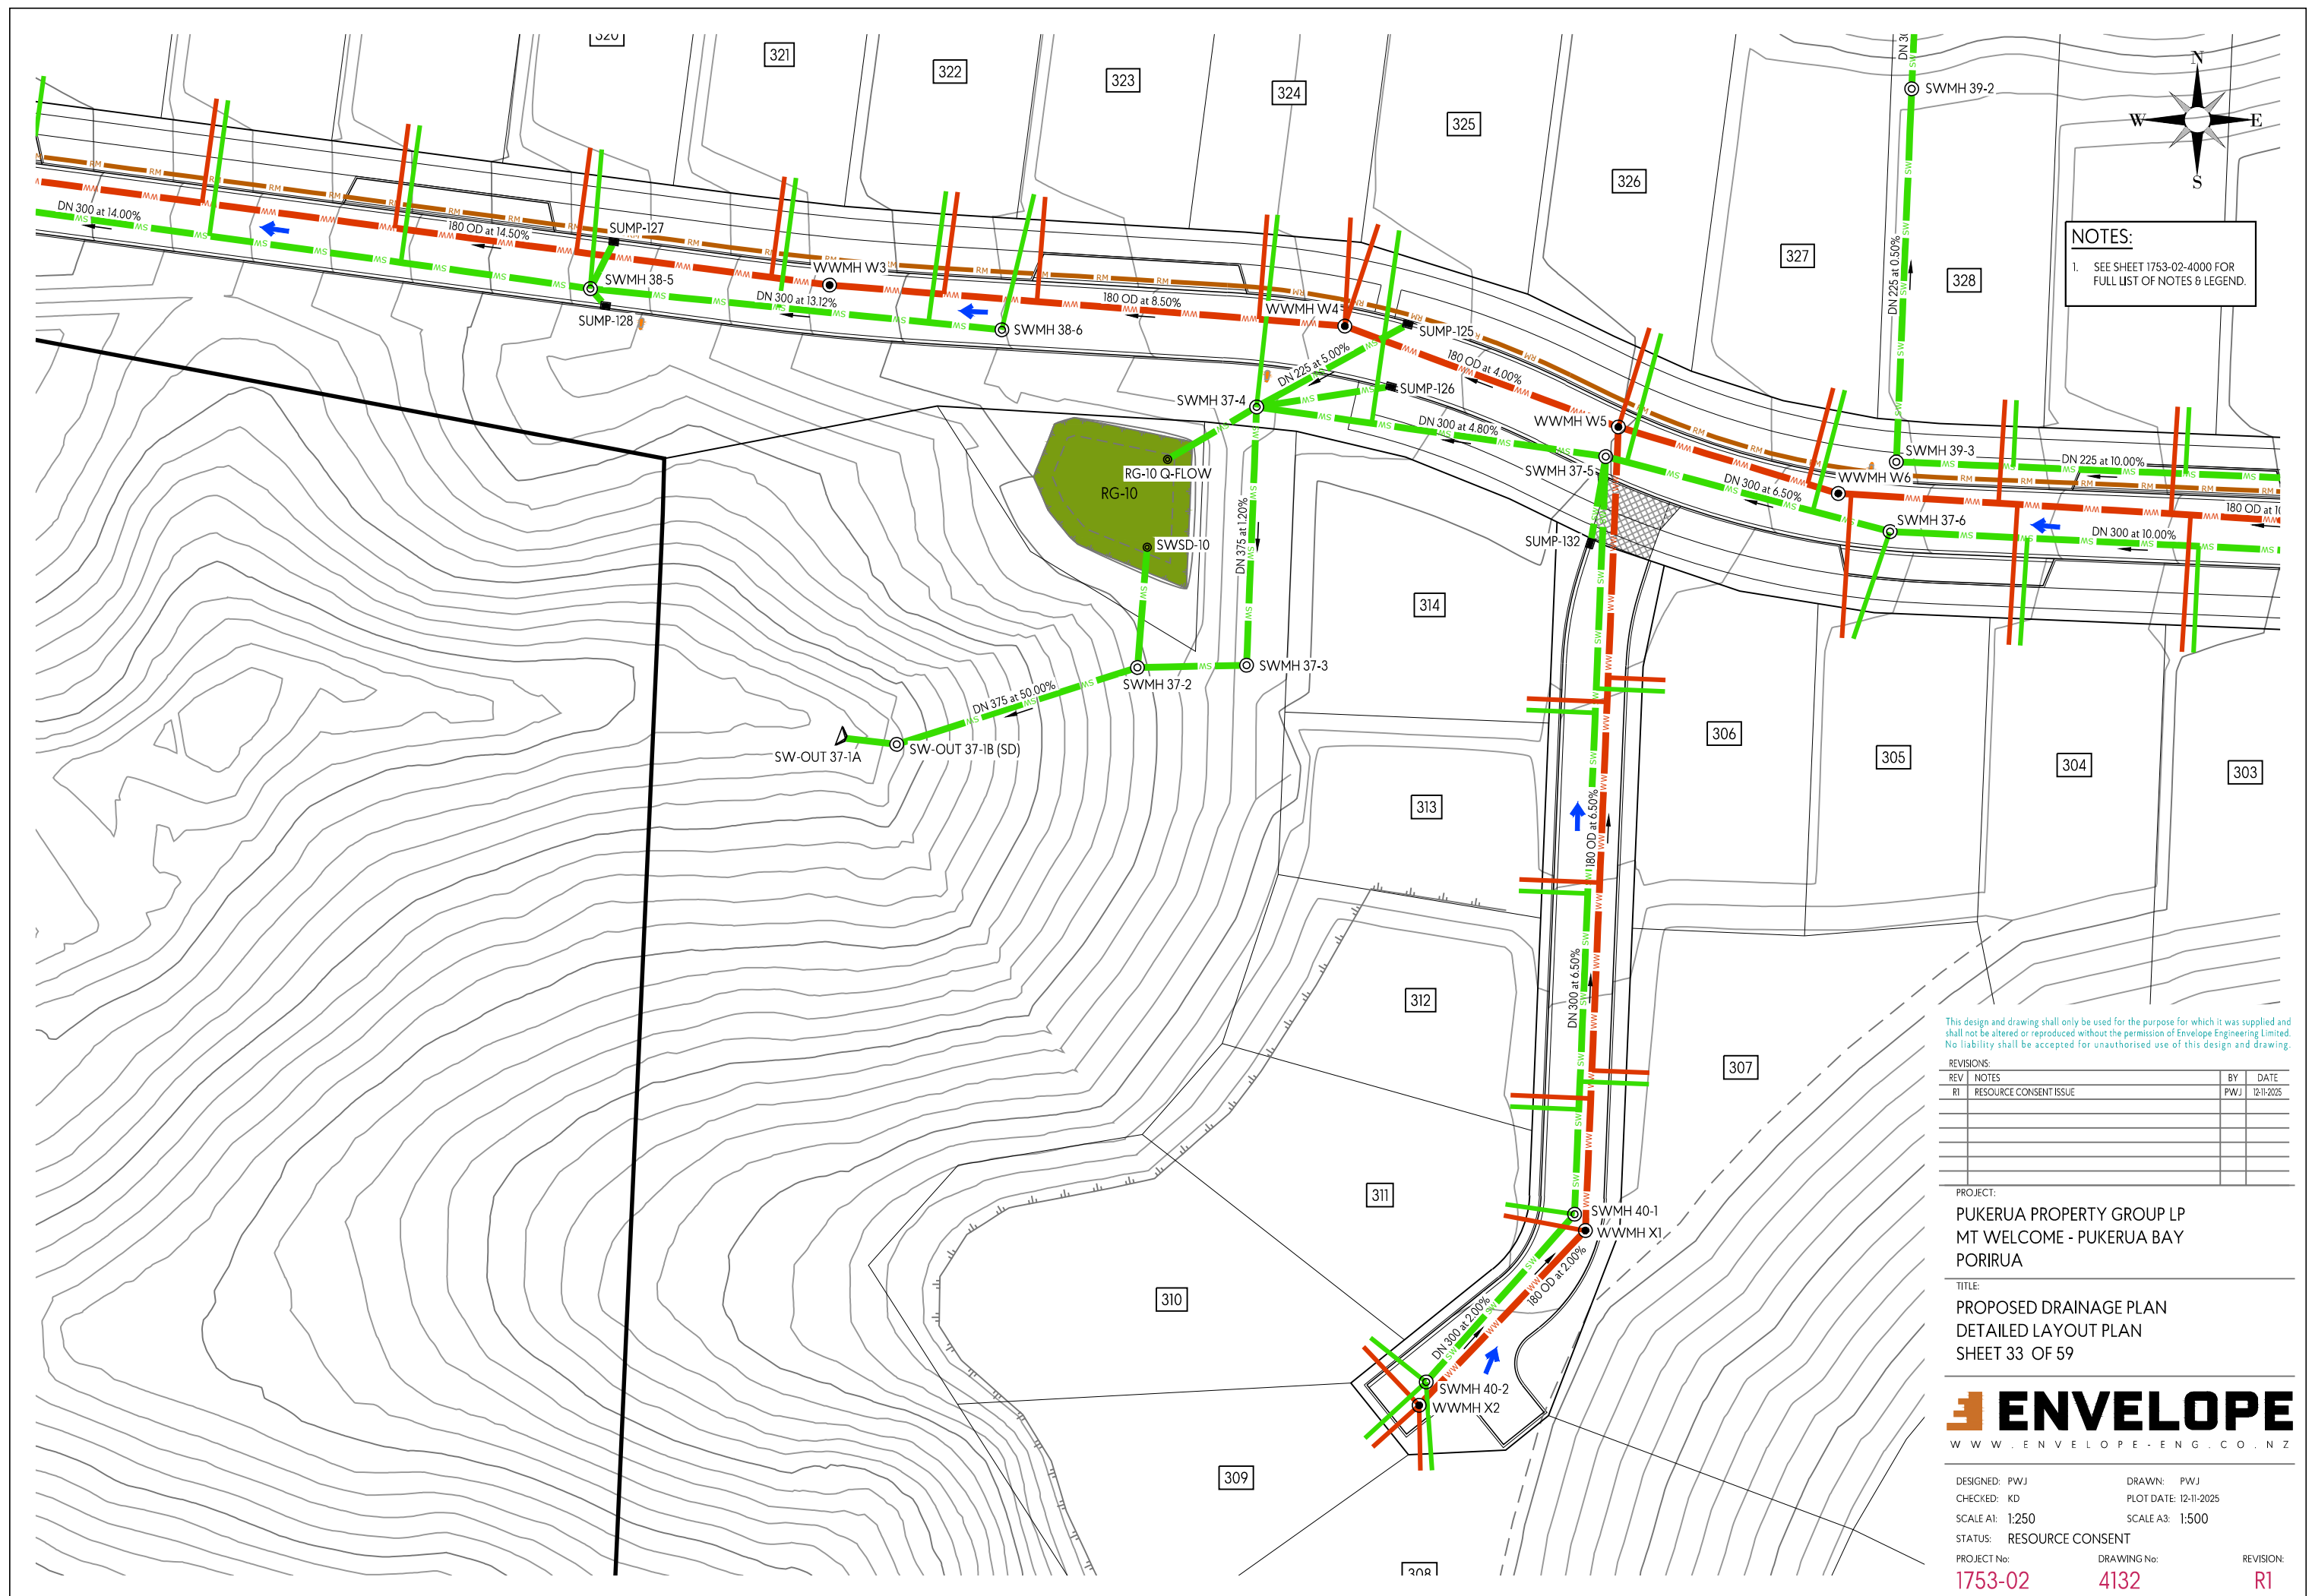



NOTES:
1. SEE SHEET 1753-02-4000 FOR FULL LIST OF NOTES & LEGEND.

This design and drawing shall only be used for the purpose for which it was supplied and shall not be altered or reproduced without the permission of Envelope Engineering Limited. No liability shall be accepted for unauthorised use of this design and drawing.



REVISIONS:			
REV	NOTES	BY	DATE
R1	RESOURCE CONSENT ISSUE	PWJ	12-11-2025

PROJECT:
PUKERUA PROPERTY GROUP LP
MT WELCOME - PUKERUA BAY
PORIRUA

TITLE:
PROPOSED DRAINAGE PLAN
DETAILED LAYOUT PLAN
SHEET 34 OF 59




DESIGNED: PWJ	DRAWN: PWJ
CHECKED: KD	PLOT DATE: 12-11-2025
SCALE A1: 1:250	SCALE A3: 1:500
STATUS: RESOURCE CONSENT	
PROJECT No: 1753-02	DRAWING No: 4133
REVISION: R1	

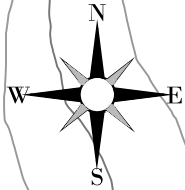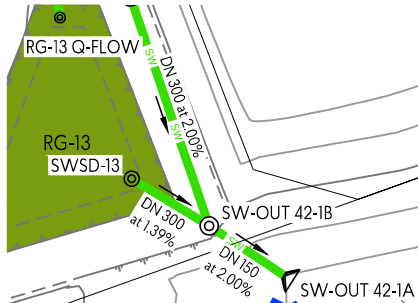

NOTES:

1. SEE SHEET 1753-02-4000 FOR FULL LIST OF NOTES & LEGEND.

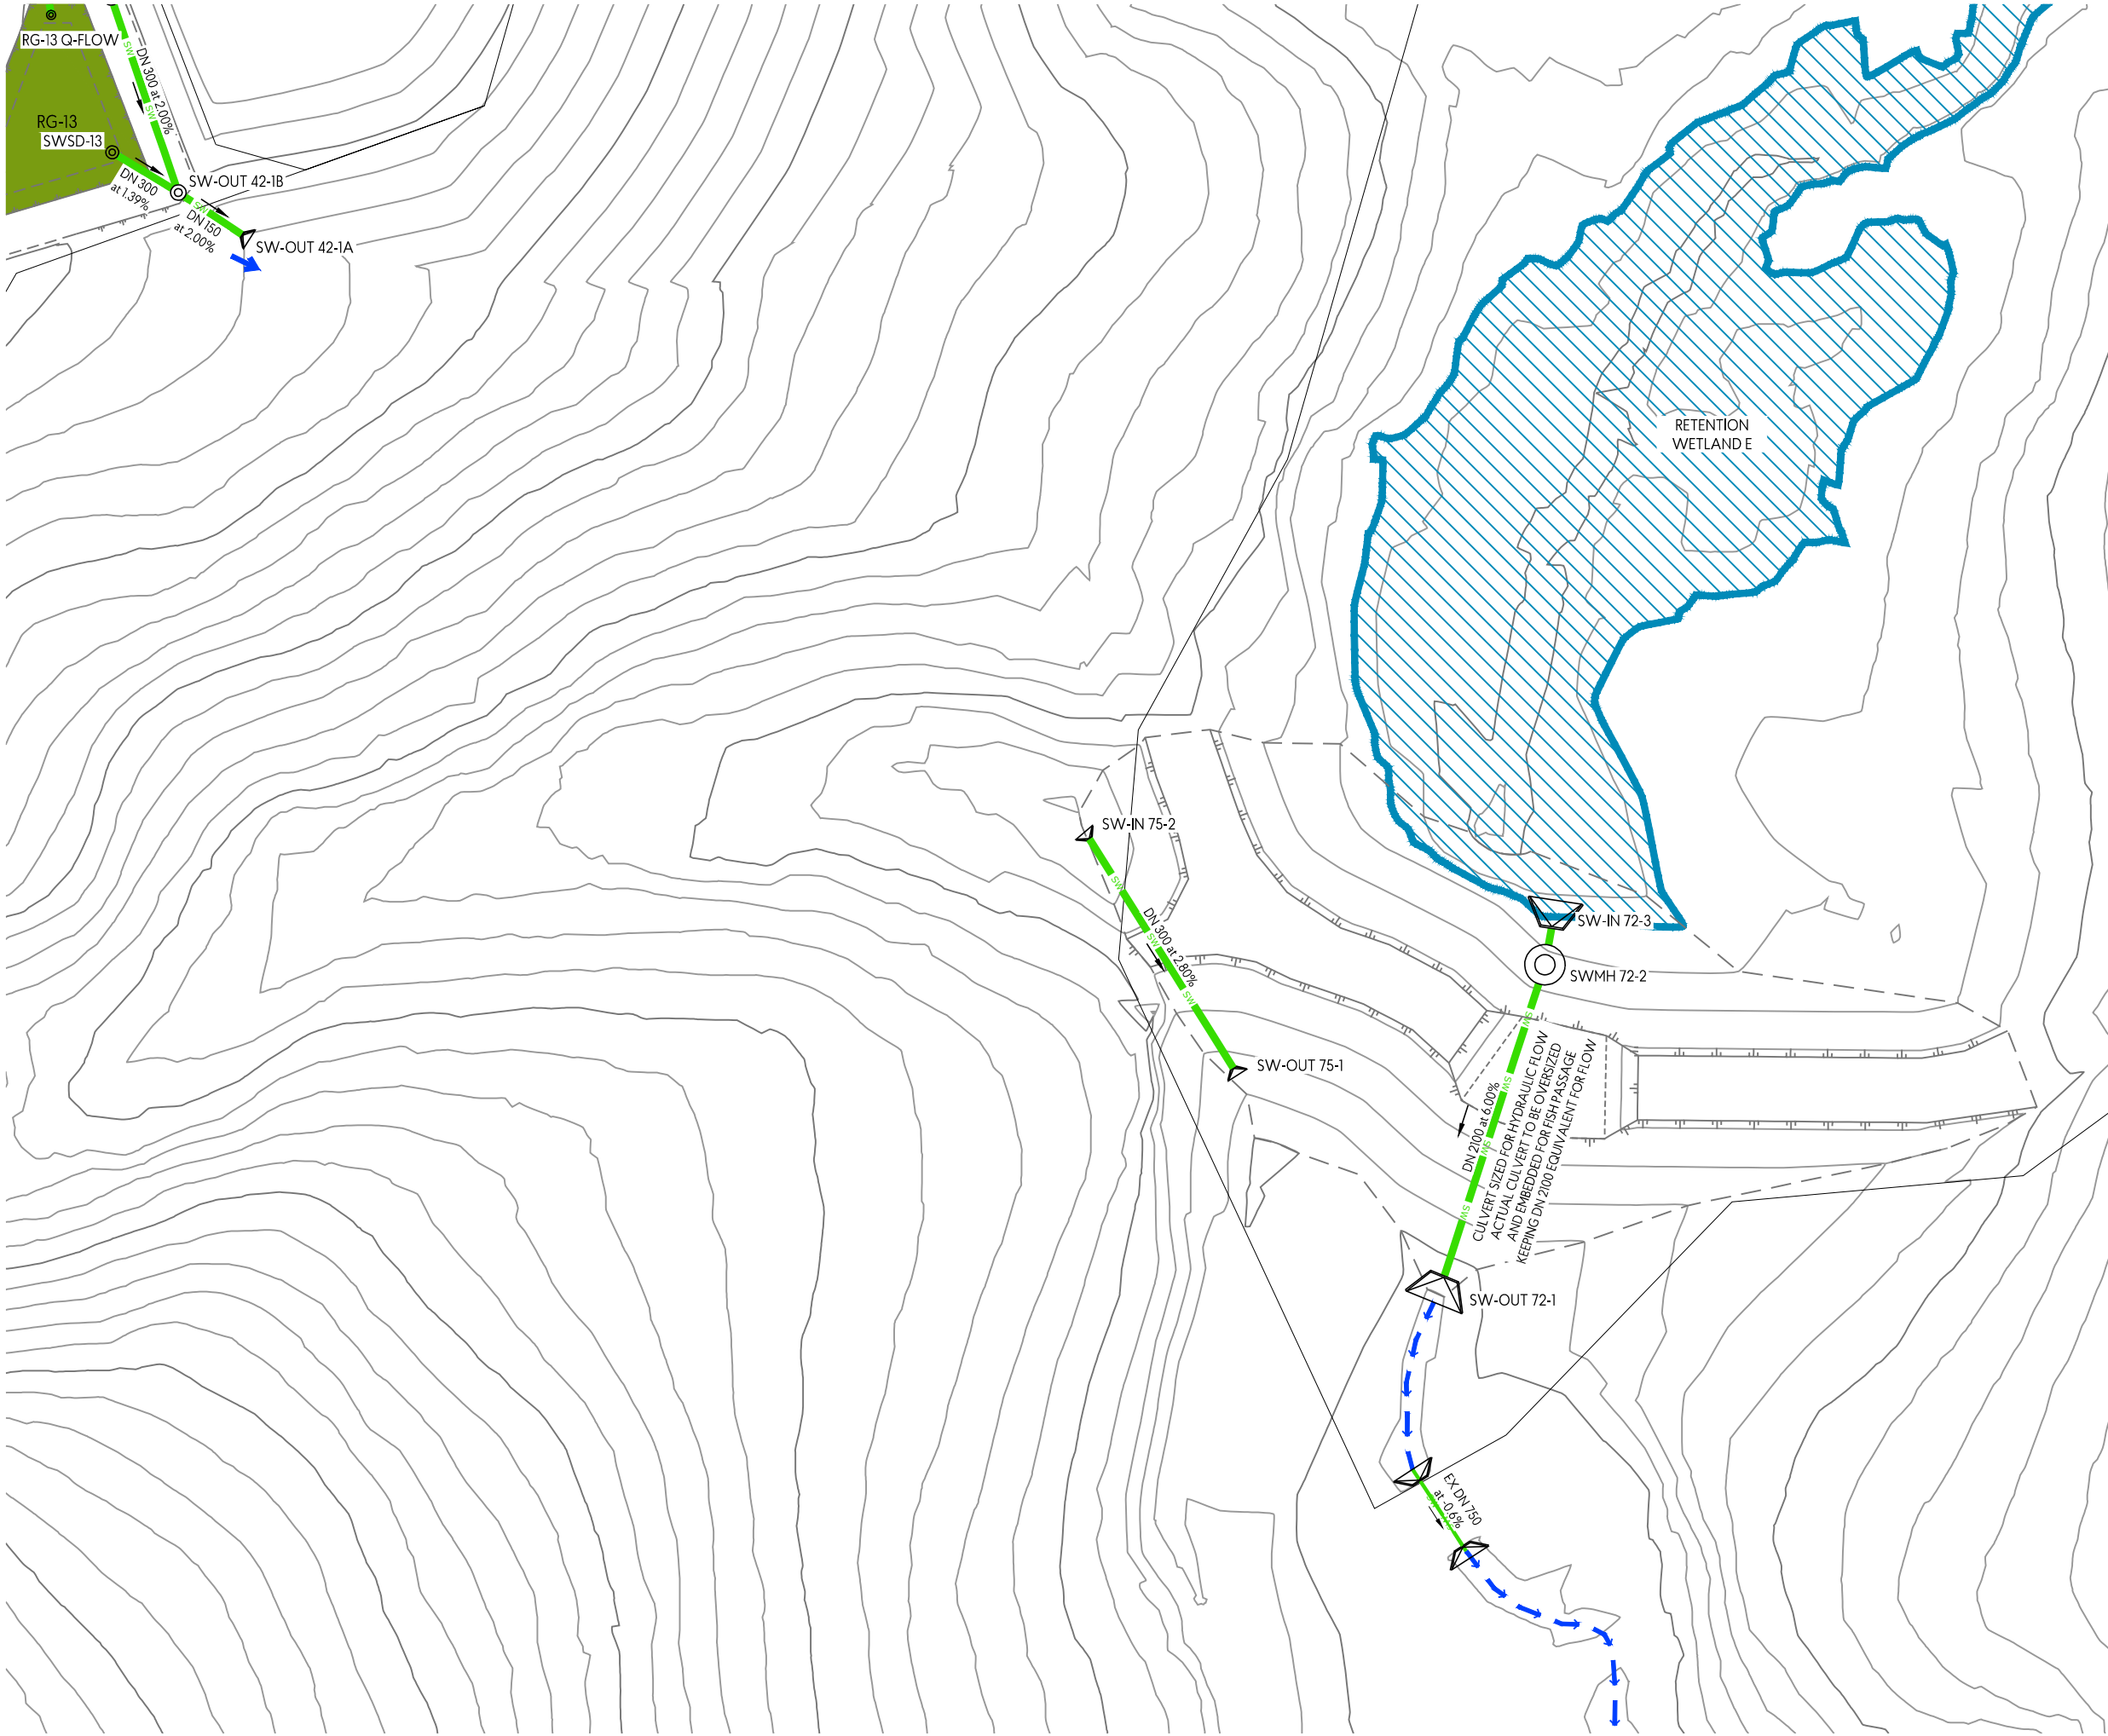

This design and drawing shall only be used for the purpose for which it was supplied and shall not be altered or reproduced without the permission of Envelope Engineering Limited. No liability shall be accepted for unauthorised use of this design and drawing.


REVISIONS:		BY	DATE
REV	NOTES		
R1	RESOURCE CONSENT ISSUE	PWJ	12-11-2025

PROJECT:
PUKERUA PROPERTY GROUP LP
MT WELCOME - PUKERUA BAY
PORIRUA

TITLE:
PROPOSED DRAINAGE PLAN
DETAILED LAYOUT PLAN
SHEET 35 OF 59



DESIGNED: PWJ	DRAWN: PWJ	REVISION: R1
CHECKED: KD	PLOT DATE: 12-11-2025	
SCALE A1: 1:250	SCALE A3: 1:500	
STATUS: RESOURCE CONSENT		
PROJECT No: 1753-02	DRAWING No: 4134	

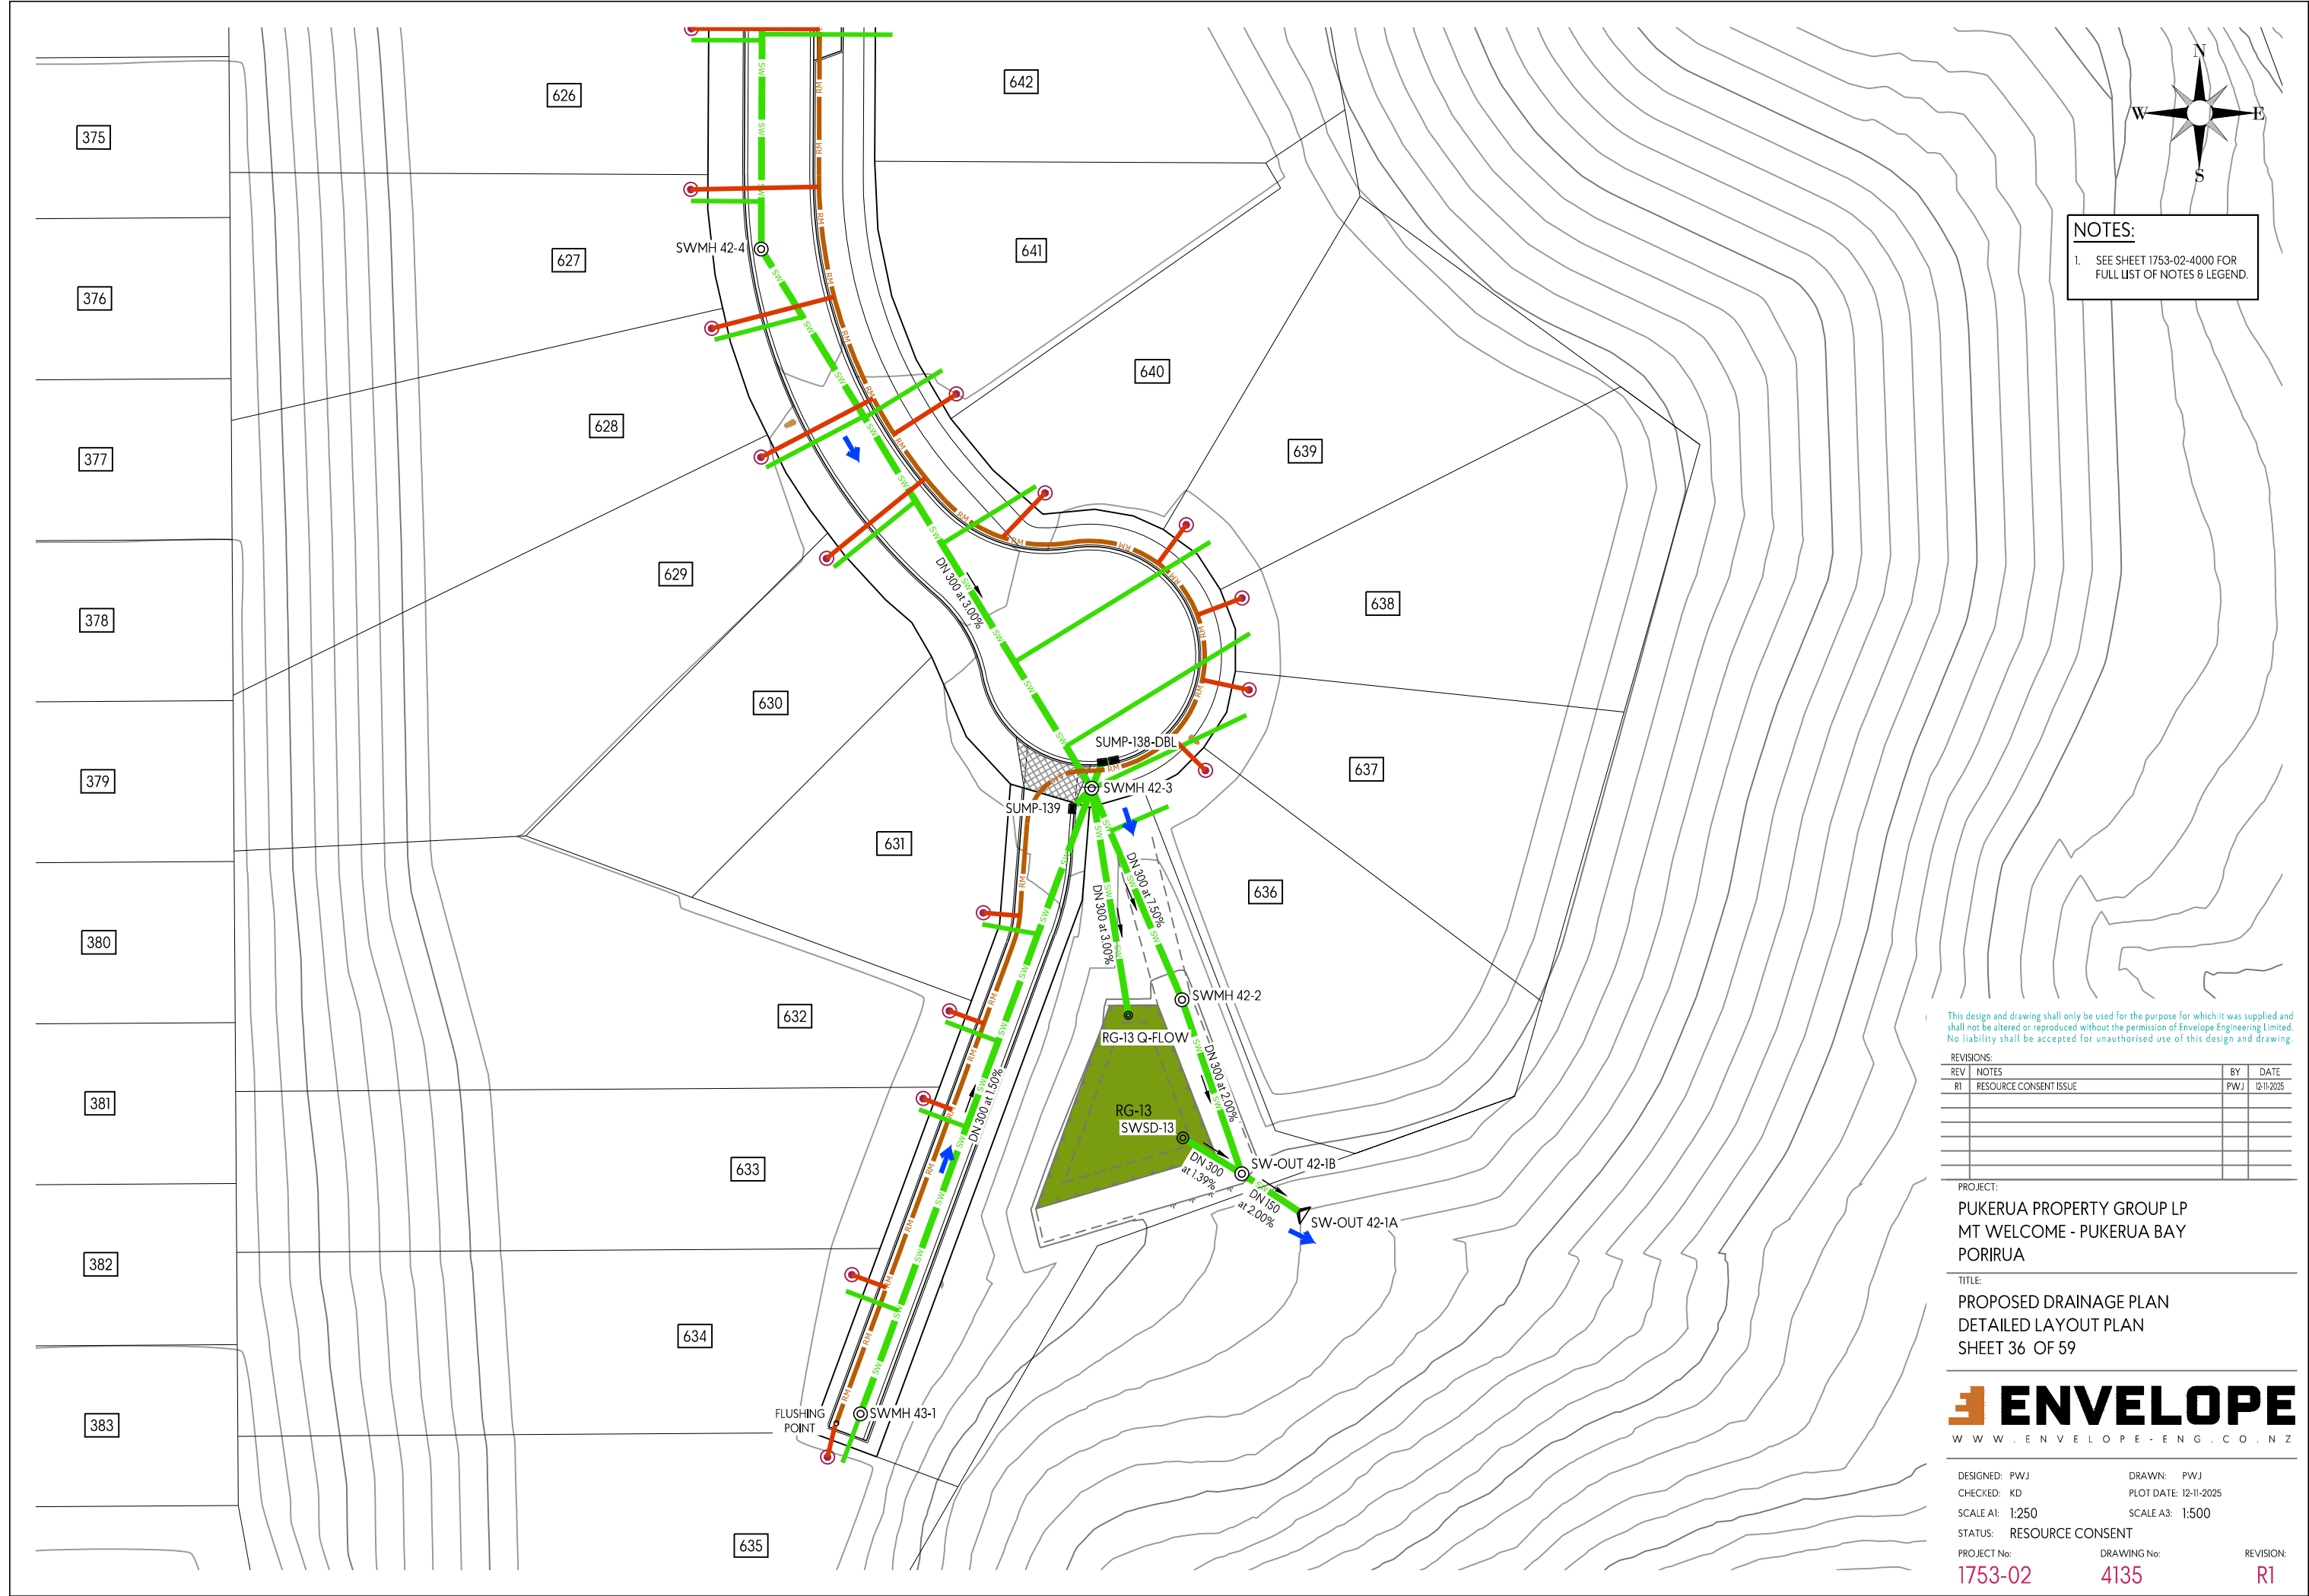

NOTES:
1. SEE SHEET 1753-02-4000 FOR FULL LIST OF NOTES & LEGEND.

This design and drawing shall only be used for the purpose for which it was supplied and shall not be altered or reproduced without the permission of Envelope Engineering Limited. No liability shall be accepted for unauthorised use of this design and drawing.


REVISIONS:			
REV	NOTES	BY	DATE
R1	RESOURCE CONSENT ISSUE	PWJ	12-11-2025

PROJECT:
PUKERUA PROPERTY GROUP LP
MT WELCOME - PUKERUA BAY
PORIRUA

TITLE:
PROPOSED DRAINAGE PLAN
DETAILED LAYOUT PLAN
SHEET 36 OF 59



DESIGNED: PWJ	DRAWN: PWJ	REVISION:
CHECKED: KD	PLOT DATE: 12-11-2025	
SCALE A1: 1:250	SCALE A3: 1:500	
STATUS: RESOURCE CONSENT		
PROJECT No: 1753-02	DRAWING No: 4135	R1

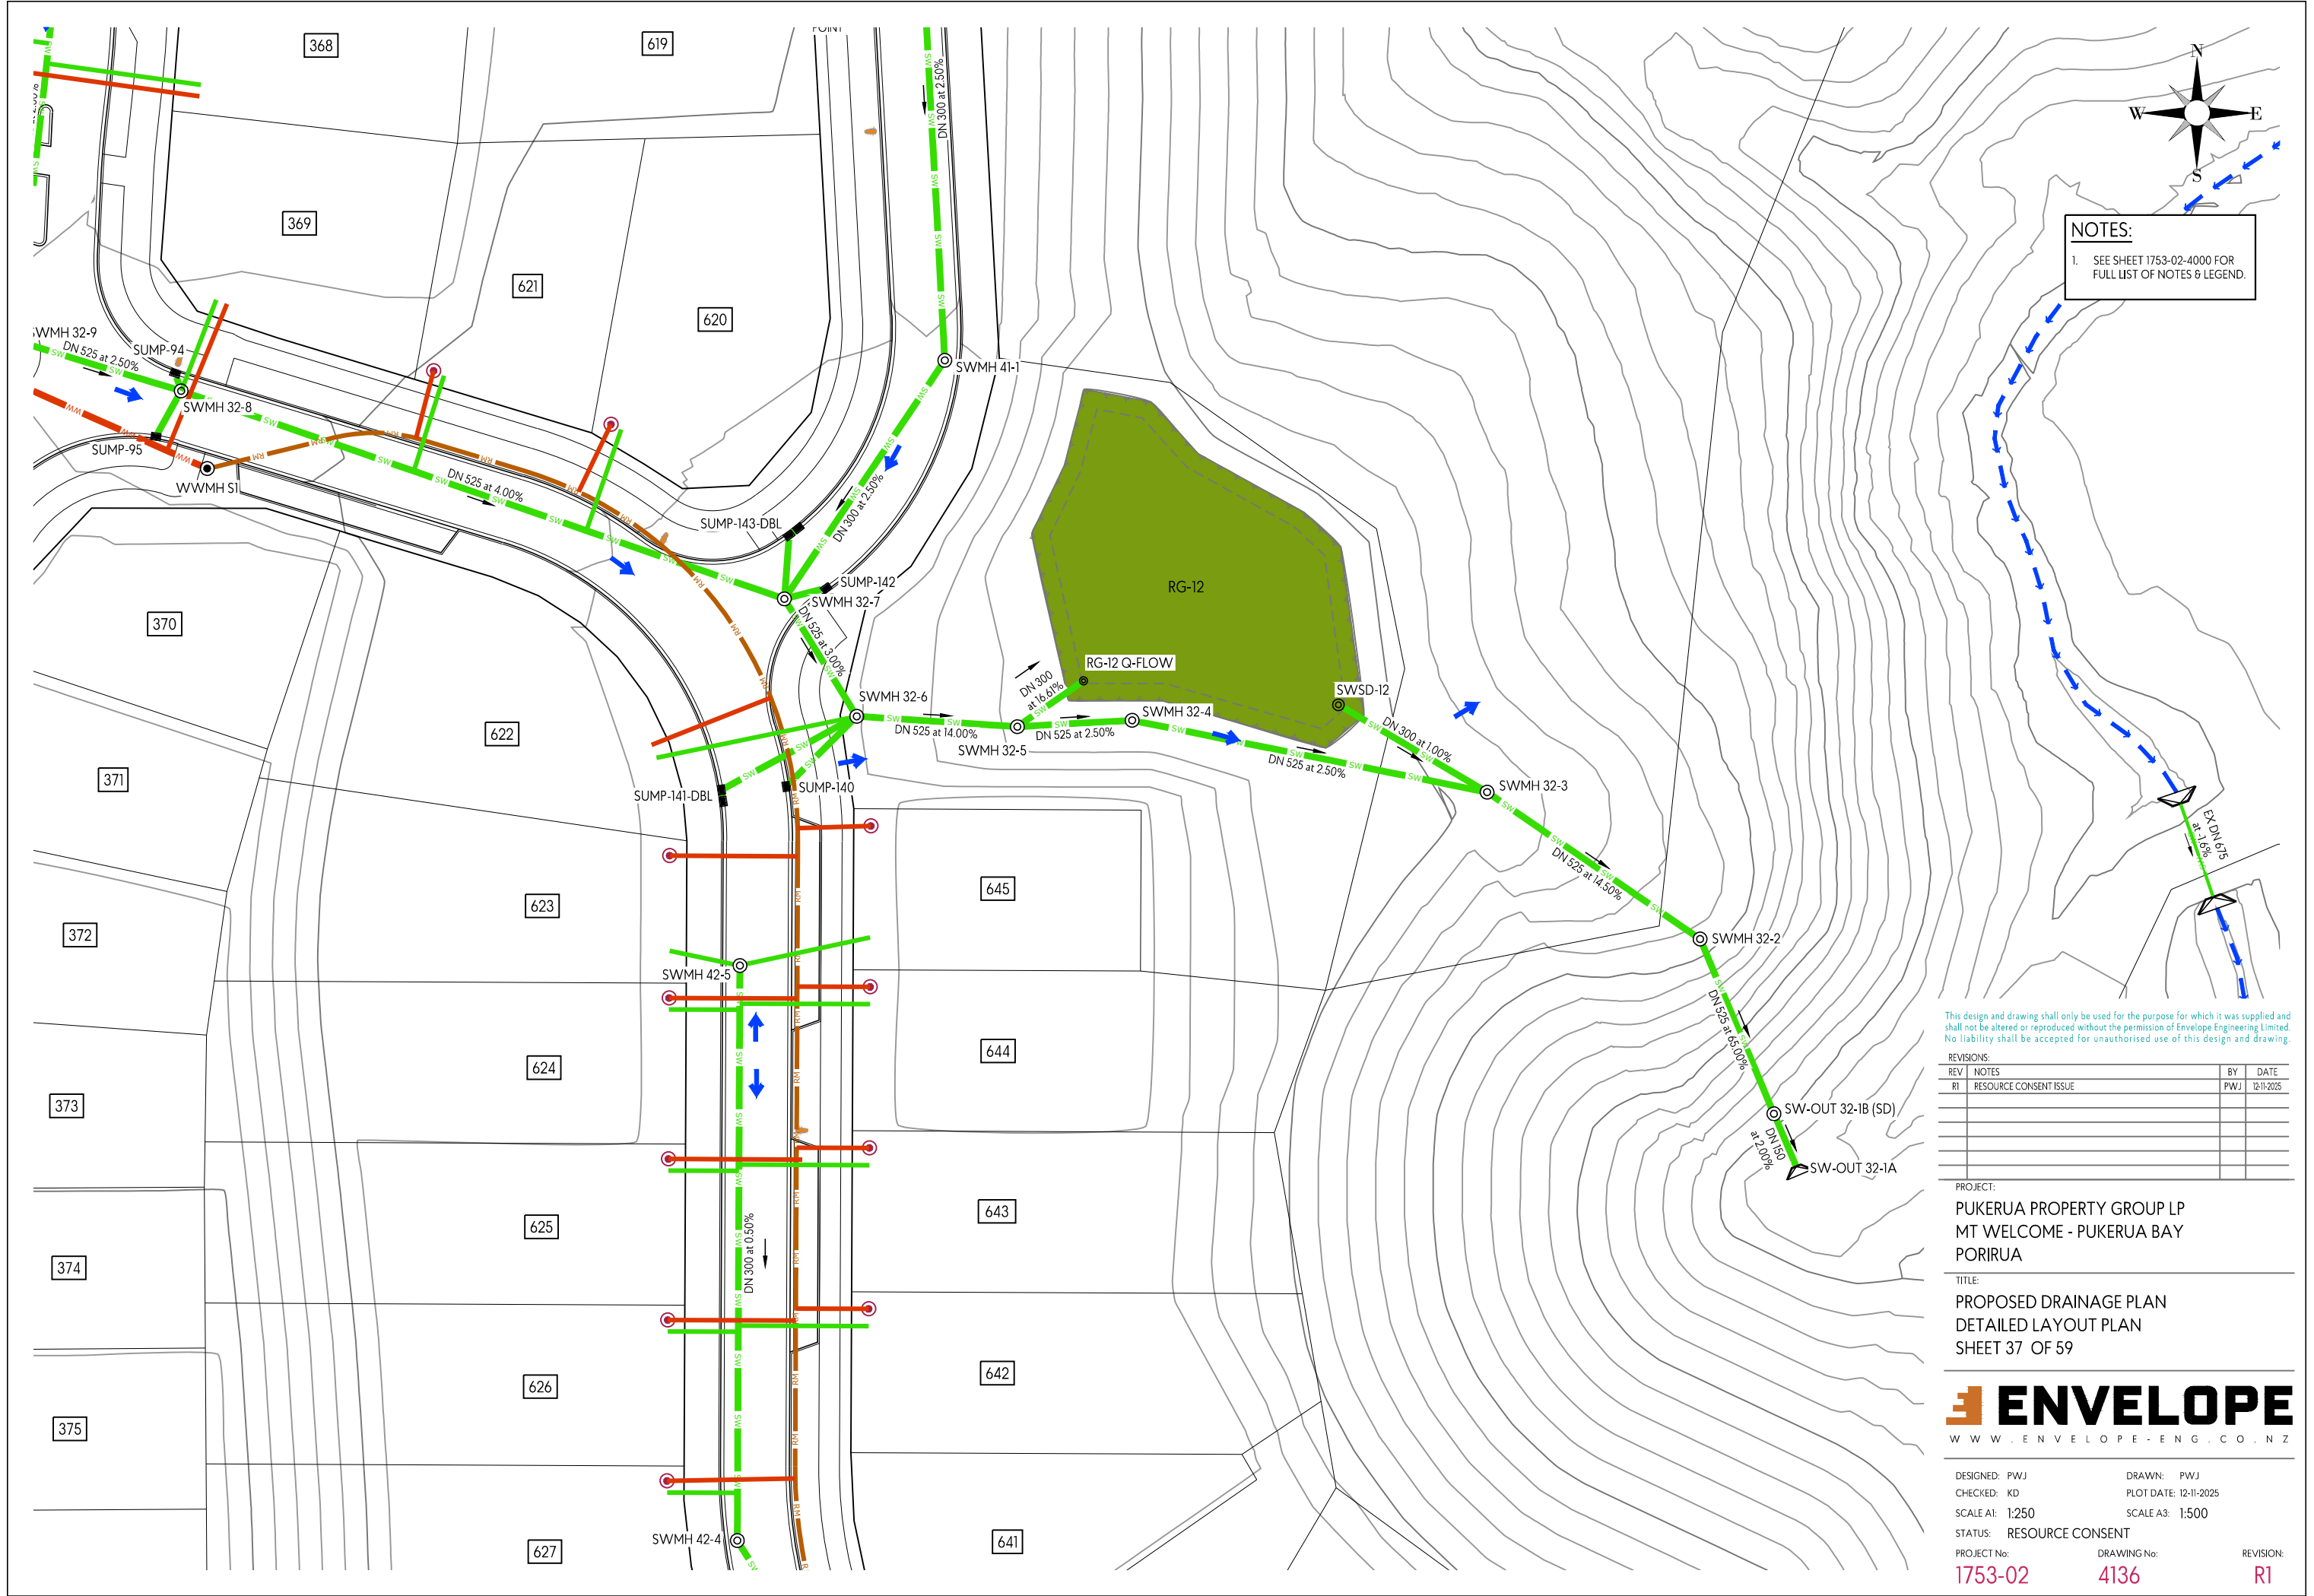

This design and drawing shall only be used for the purpose for which it was supplied and shall not be altered or reproduced without the permission of Envelope Engineering Limited. No liability shall be accepted for unauthorised use of this design and drawing.


REVISIONS:			
REV	NOTES	BY	DATE
R1	RESOURCE CONSENT ISSUE	PWJ	12-11-2025

PROJECT:
PUKERUA PROPERTY GROUP LP
MT WELCOME - PUKERUA BAY
PORIRUA

TITLE:
PROPOSED DRAINAGE PLAN
DETAILED LAYOUT PLAN
SHEET 37 OF 59



DESIGNED: PWJ	DRAWN: PWJ
CHECKED: KD	PLOT DATE: 12-11-2025
SCALE A1: 1:250	SCALE A3: 1:500
STATUS: RESOURCE CONSENT	
PROJECT No: 1753-02	DRAWING No: 4136
	REVISION: R1

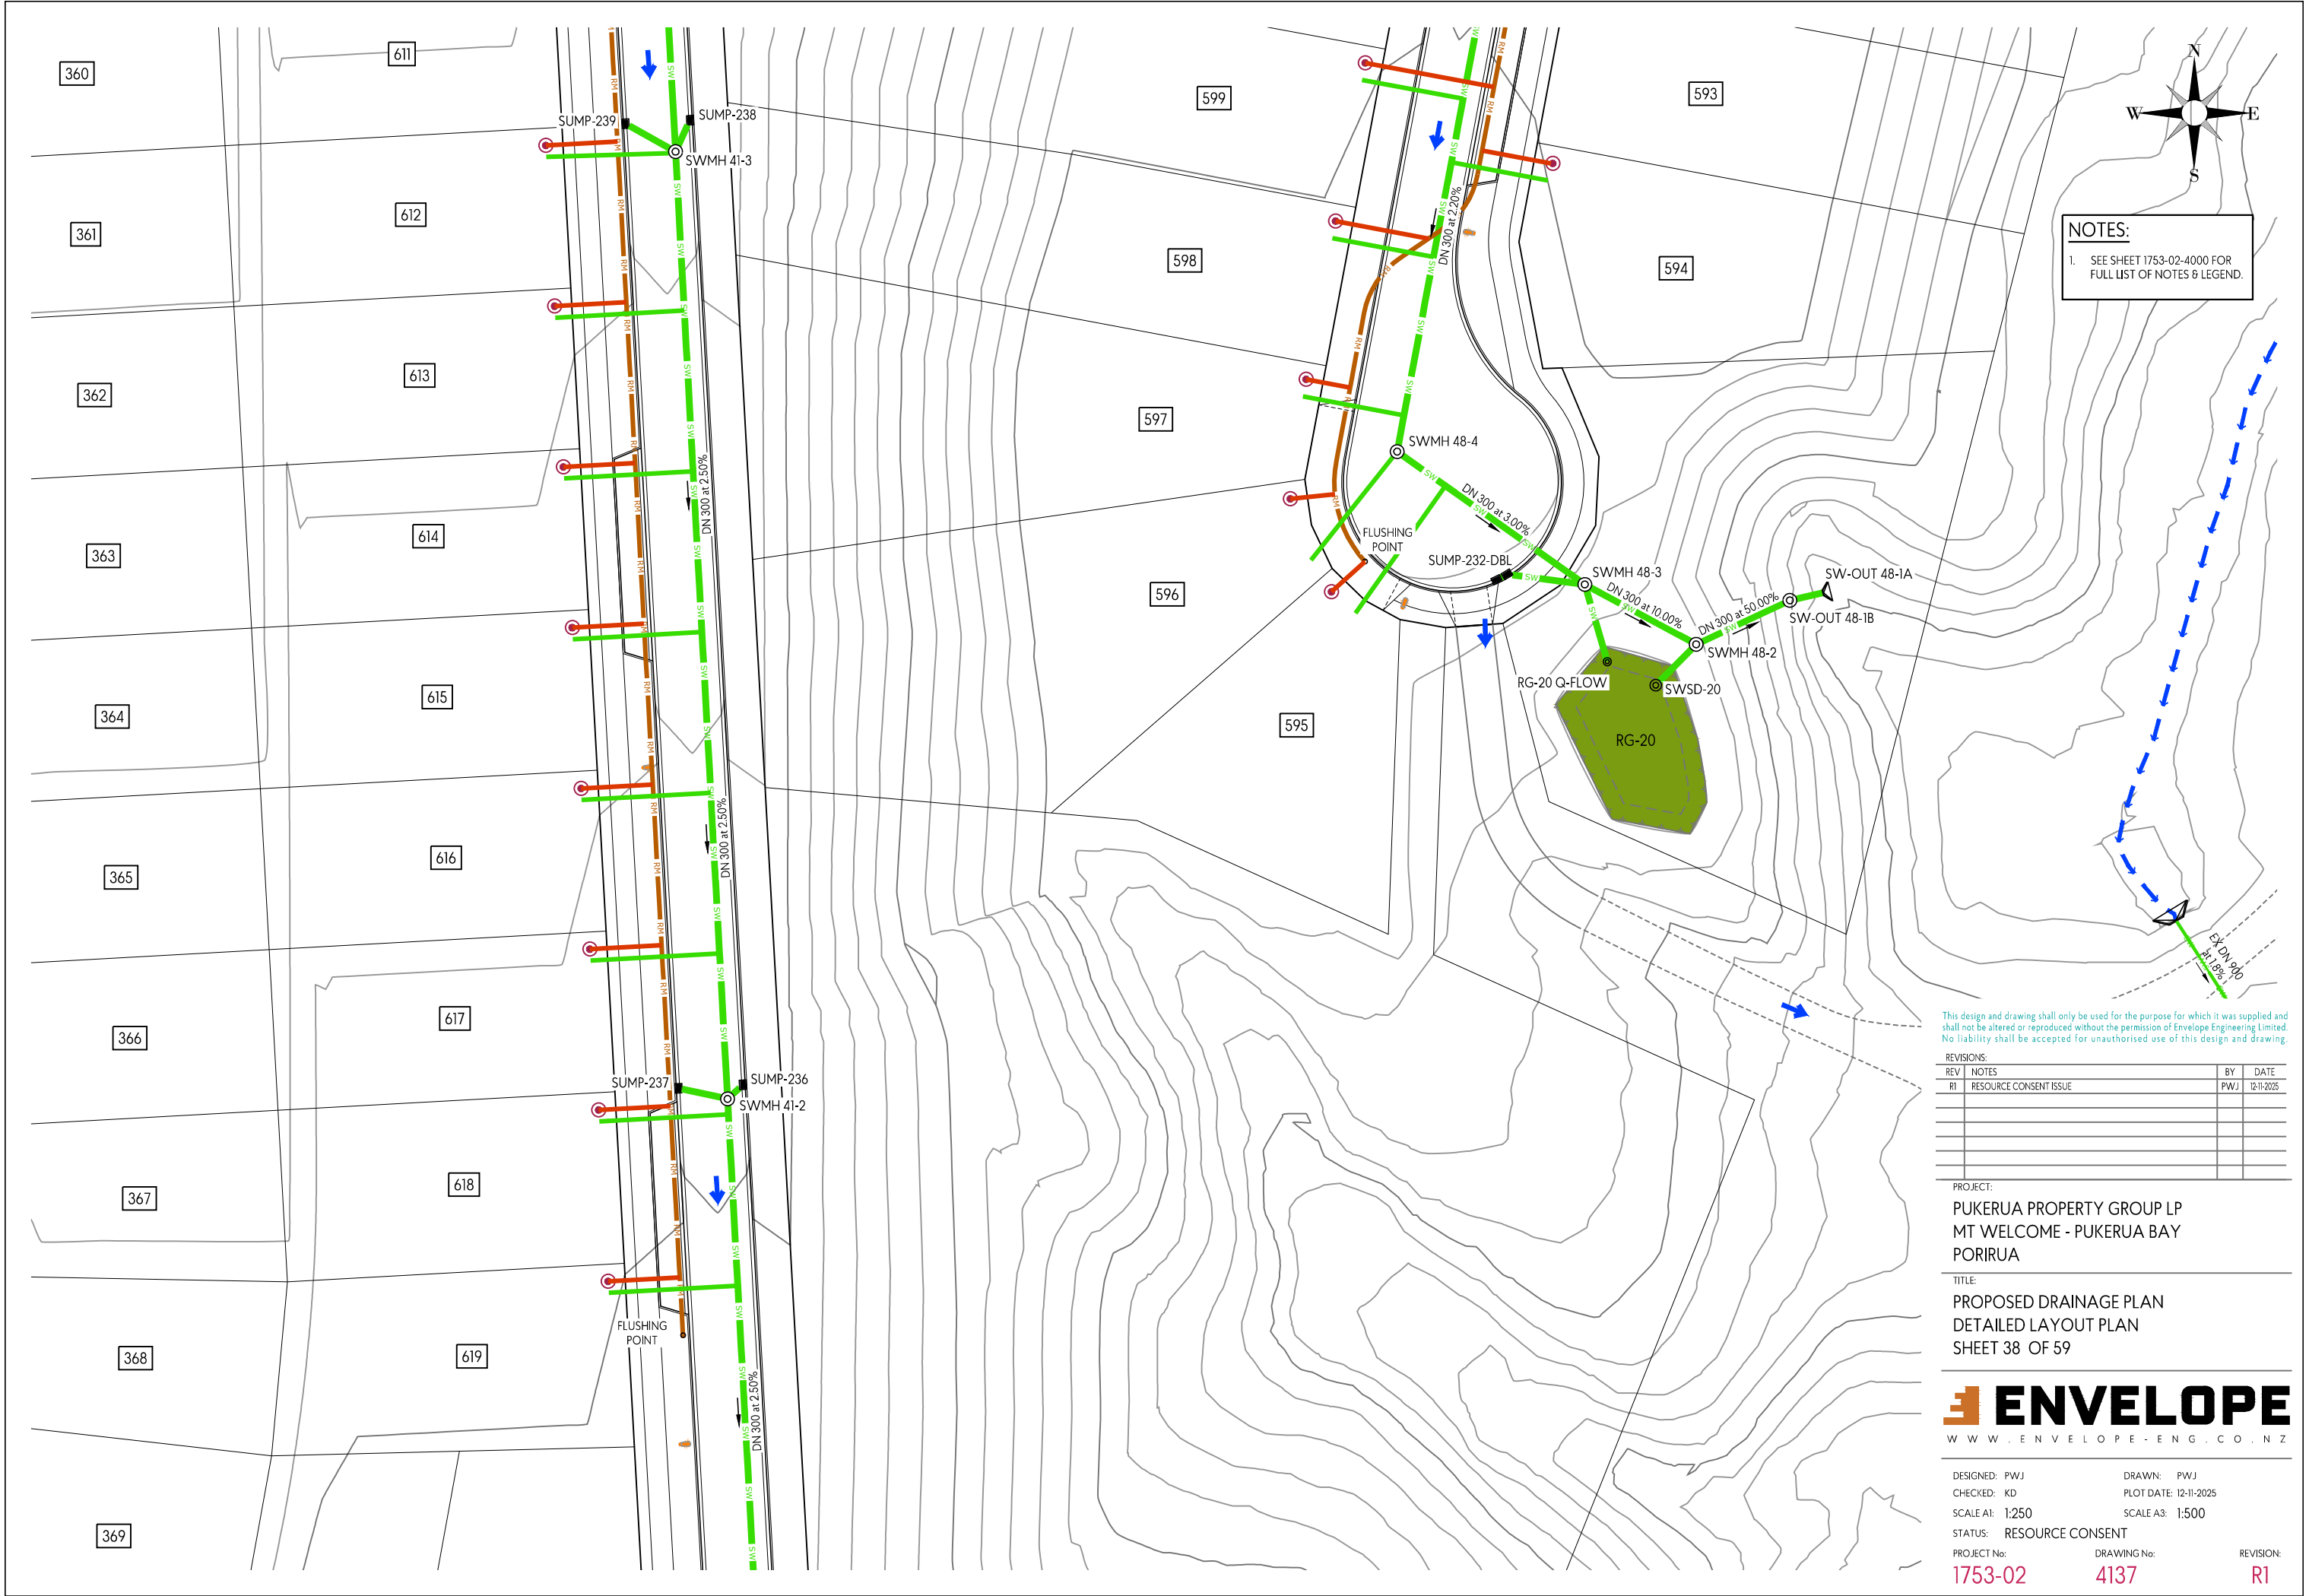

NOTES:
1. SEE SHEET 1753-02-4000 FOR FULL LIST OF NOTES & LEGEND.

This design and drawing shall only be used for the purpose for which it was supplied and shall not be altered or reproduced without the permission of Envelope Engineering Limited. No liability shall be accepted for unauthorised use of this design and drawing.

REVISIONS:			
REV	NOTES	BY	DATE
R1	RESOURCE CONSENT ISSUE	PWJ	12-11-2025


PROJECT:
PUKERUA PROPERTY GROUP LP
MT WELCOME - PUKERUA BAY
PORIRUA

TITLE:
PROPOSED DRAINAGE PLAN
DETAILED LAYOUT PLAN
SHEET 38 OF 59



DESIGNED: PWJ	DRAWN: PWJ
CHECKED: KD	PLOT DATE: 12-11-2025
SCALE A1: 1:250	SCALE A3: 1:500
STATUS: RESOURCE CONSENT	
PROJECT No: 1753-02	DRAWING No: 4137
	REVISION: R1



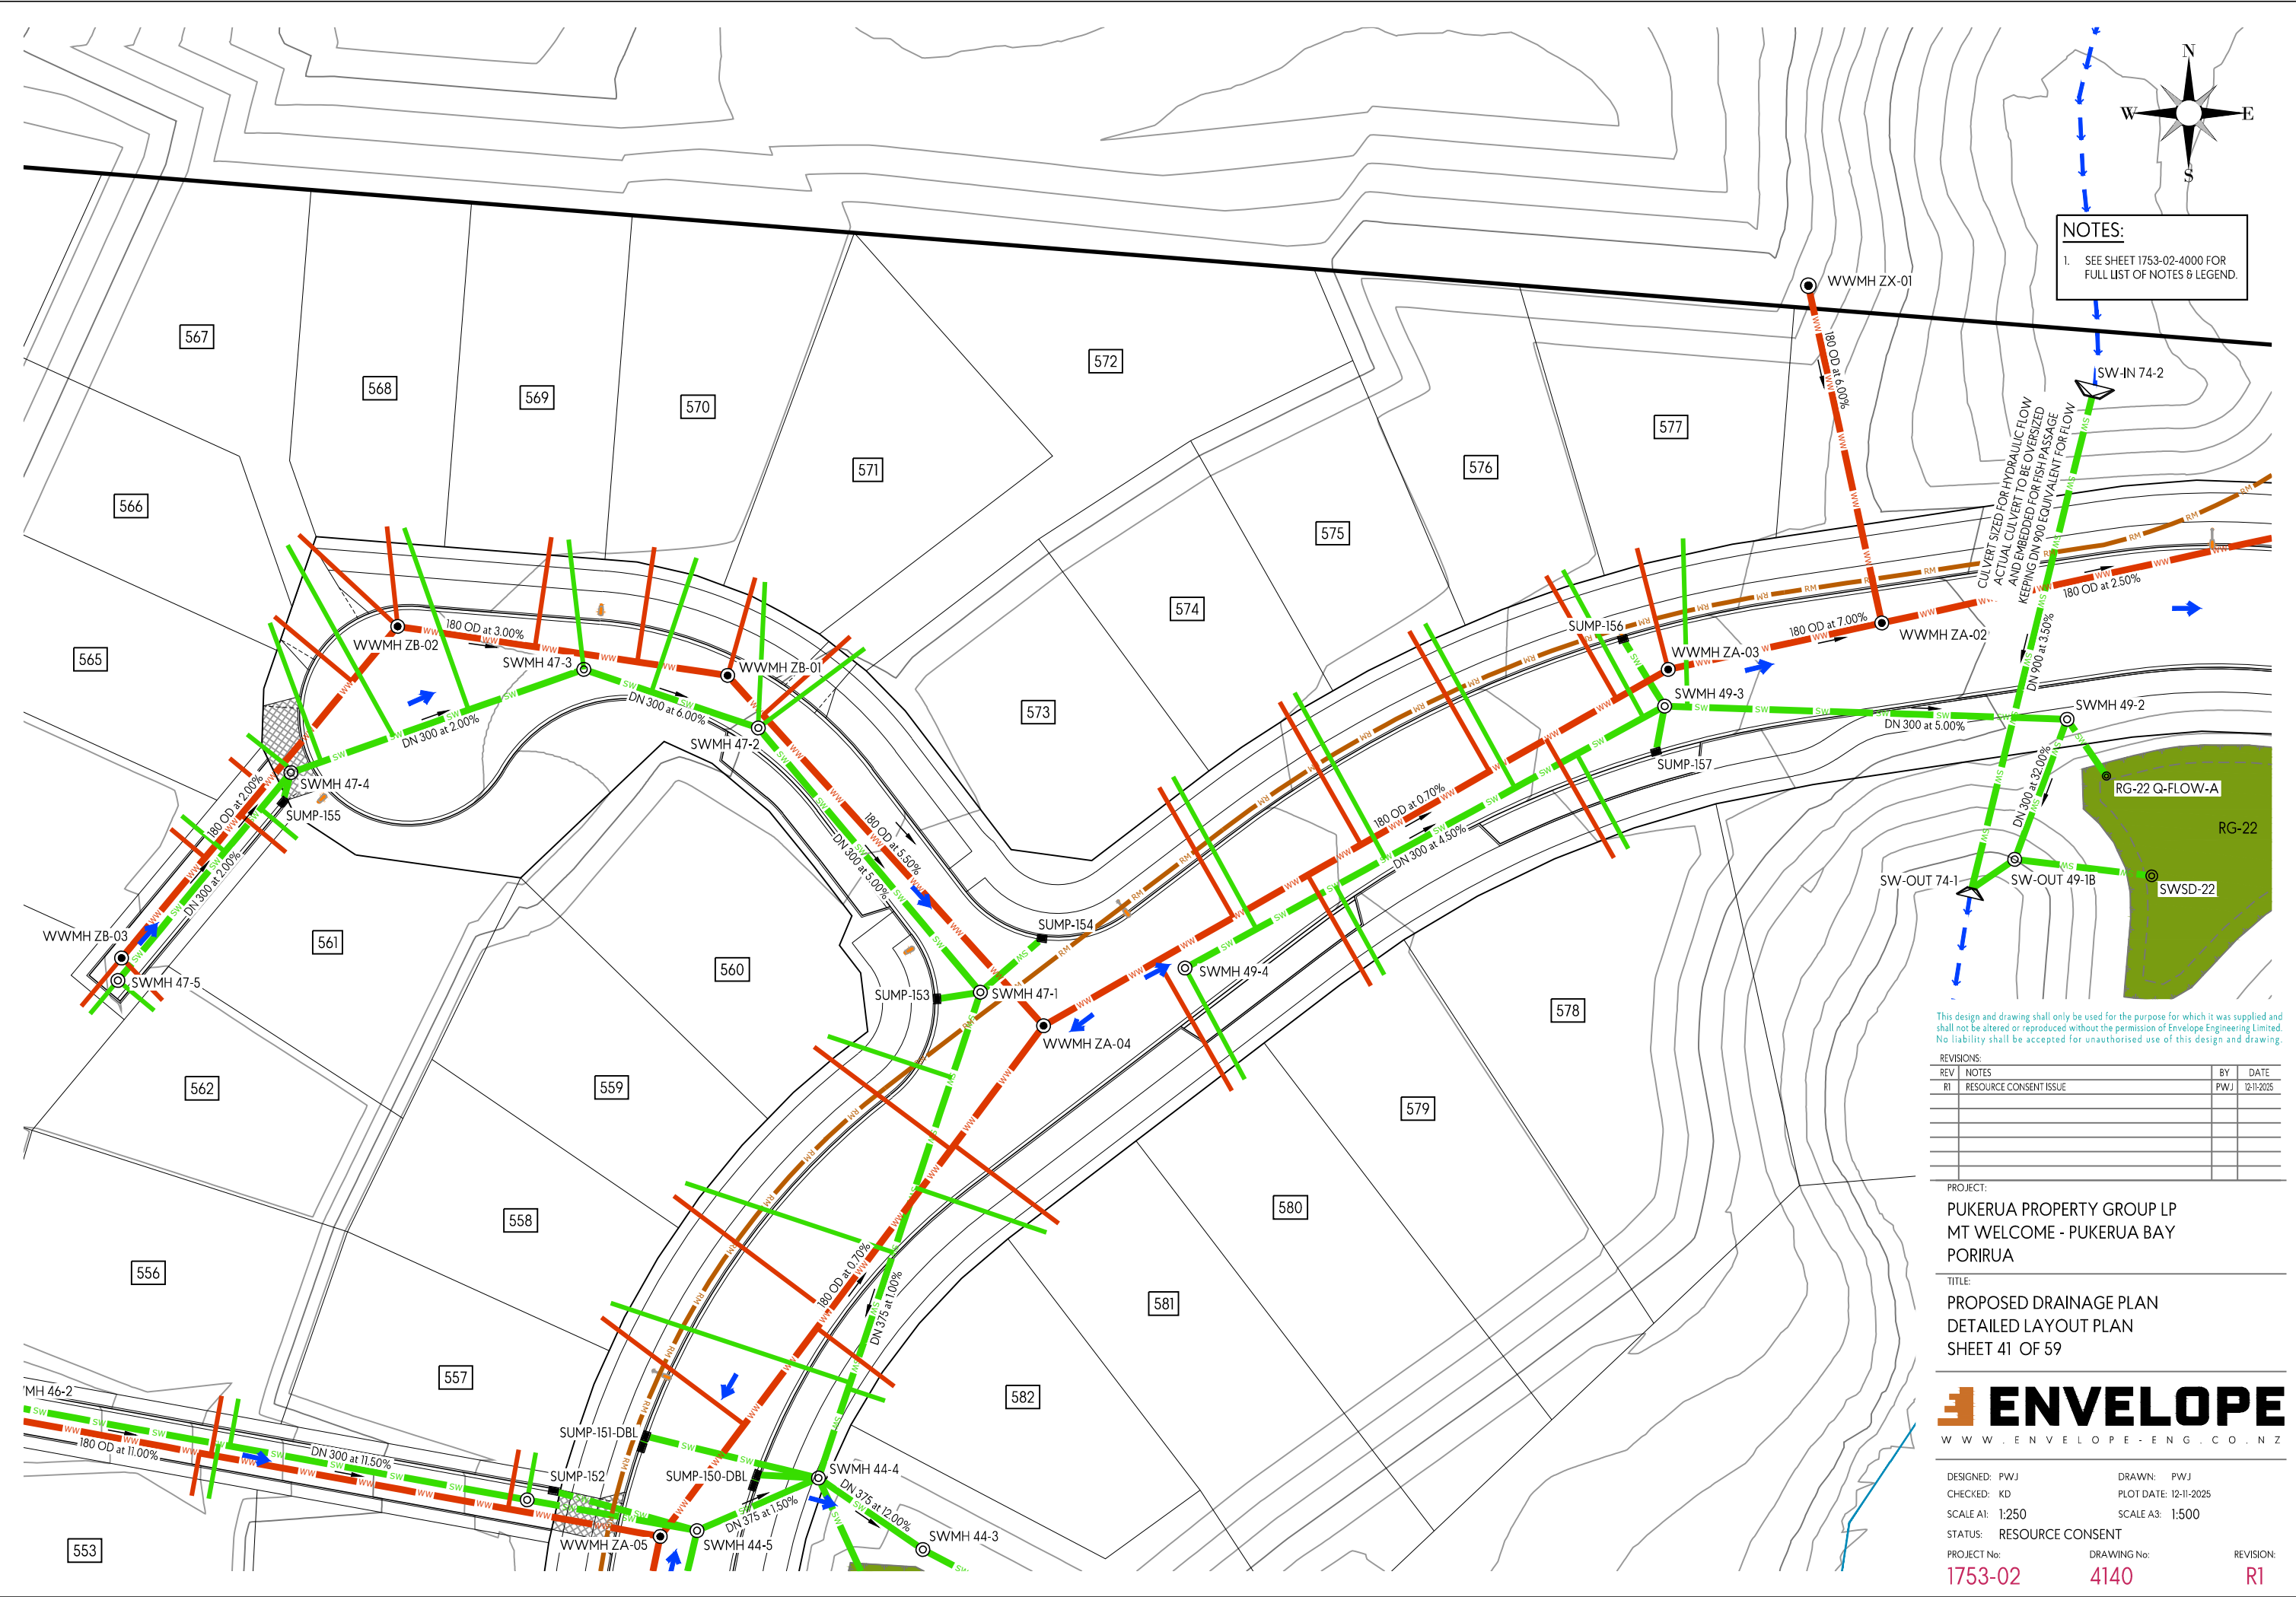

NOTES:
1. SEE SHEET 1753-02-4000 FOR FULL LIST OF NOTES & LEGEND.

CULVERT SIZED FOR HYDRAULIC FLOW
AND EMBEDDED FOR FISH PASSAGE
KEEPING DN 900 EQUIVALENT FOR FLOW

This design and drawing shall only be used for the purpose for which it was supplied and shall not be altered or reproduced without the permission of Envelope Engineering Limited. No liability shall be accepted for unauthorised use of this design and drawing.

REVISIONS:		BY	DATE
REV	NOTES		
R1	RESOURCE CONSENT ISSUE	PWJ	12-11-2025

PROJECT:
PUKERUA PROPERTY GROUP LP
MT WELCOME - PUKERUA BAY
PORIRUA

TITLE:
PROPOSED DRAINAGE PLAN
DETAILED LAYOUT PLAN
SHEET 41 OF 59



DESIGNED: PWJ	DRAWN: PWJ	REVISION:
CHECKED: KD	PLOT DATE: 12-11-2025	
SCALE A1: 1:250	SCALE A3: 1:500	
STATUS: RESOURCE CONSENT		
PROJECT No: 1753-02	DRAWING No: 4140	



PROJECT:

PUKERUA PROPERTY GROUP LP
MT WELCOME - PUKERUA BAY
PORIRUA

TITLE:

PROPOSED DRAINAGE PLAN
DETAILED LAYOUT PLAN
SHEET 42 OF 59



DESIGNED: PWJ DRAWN: PWJ
CHECKED: KD PLOT DATE: 12-11-2025

SCALE A1: 1:250 SCALE A3: 1:500



STATUS: RESOURCE CONSENT

PROJECT No: DRAWING No: REVISION:

1753-02 4141 R1



NOTES:
1. SEE SHEET 1753-02-4000 FOR FULL LIST OF NOTES & LEGEND.

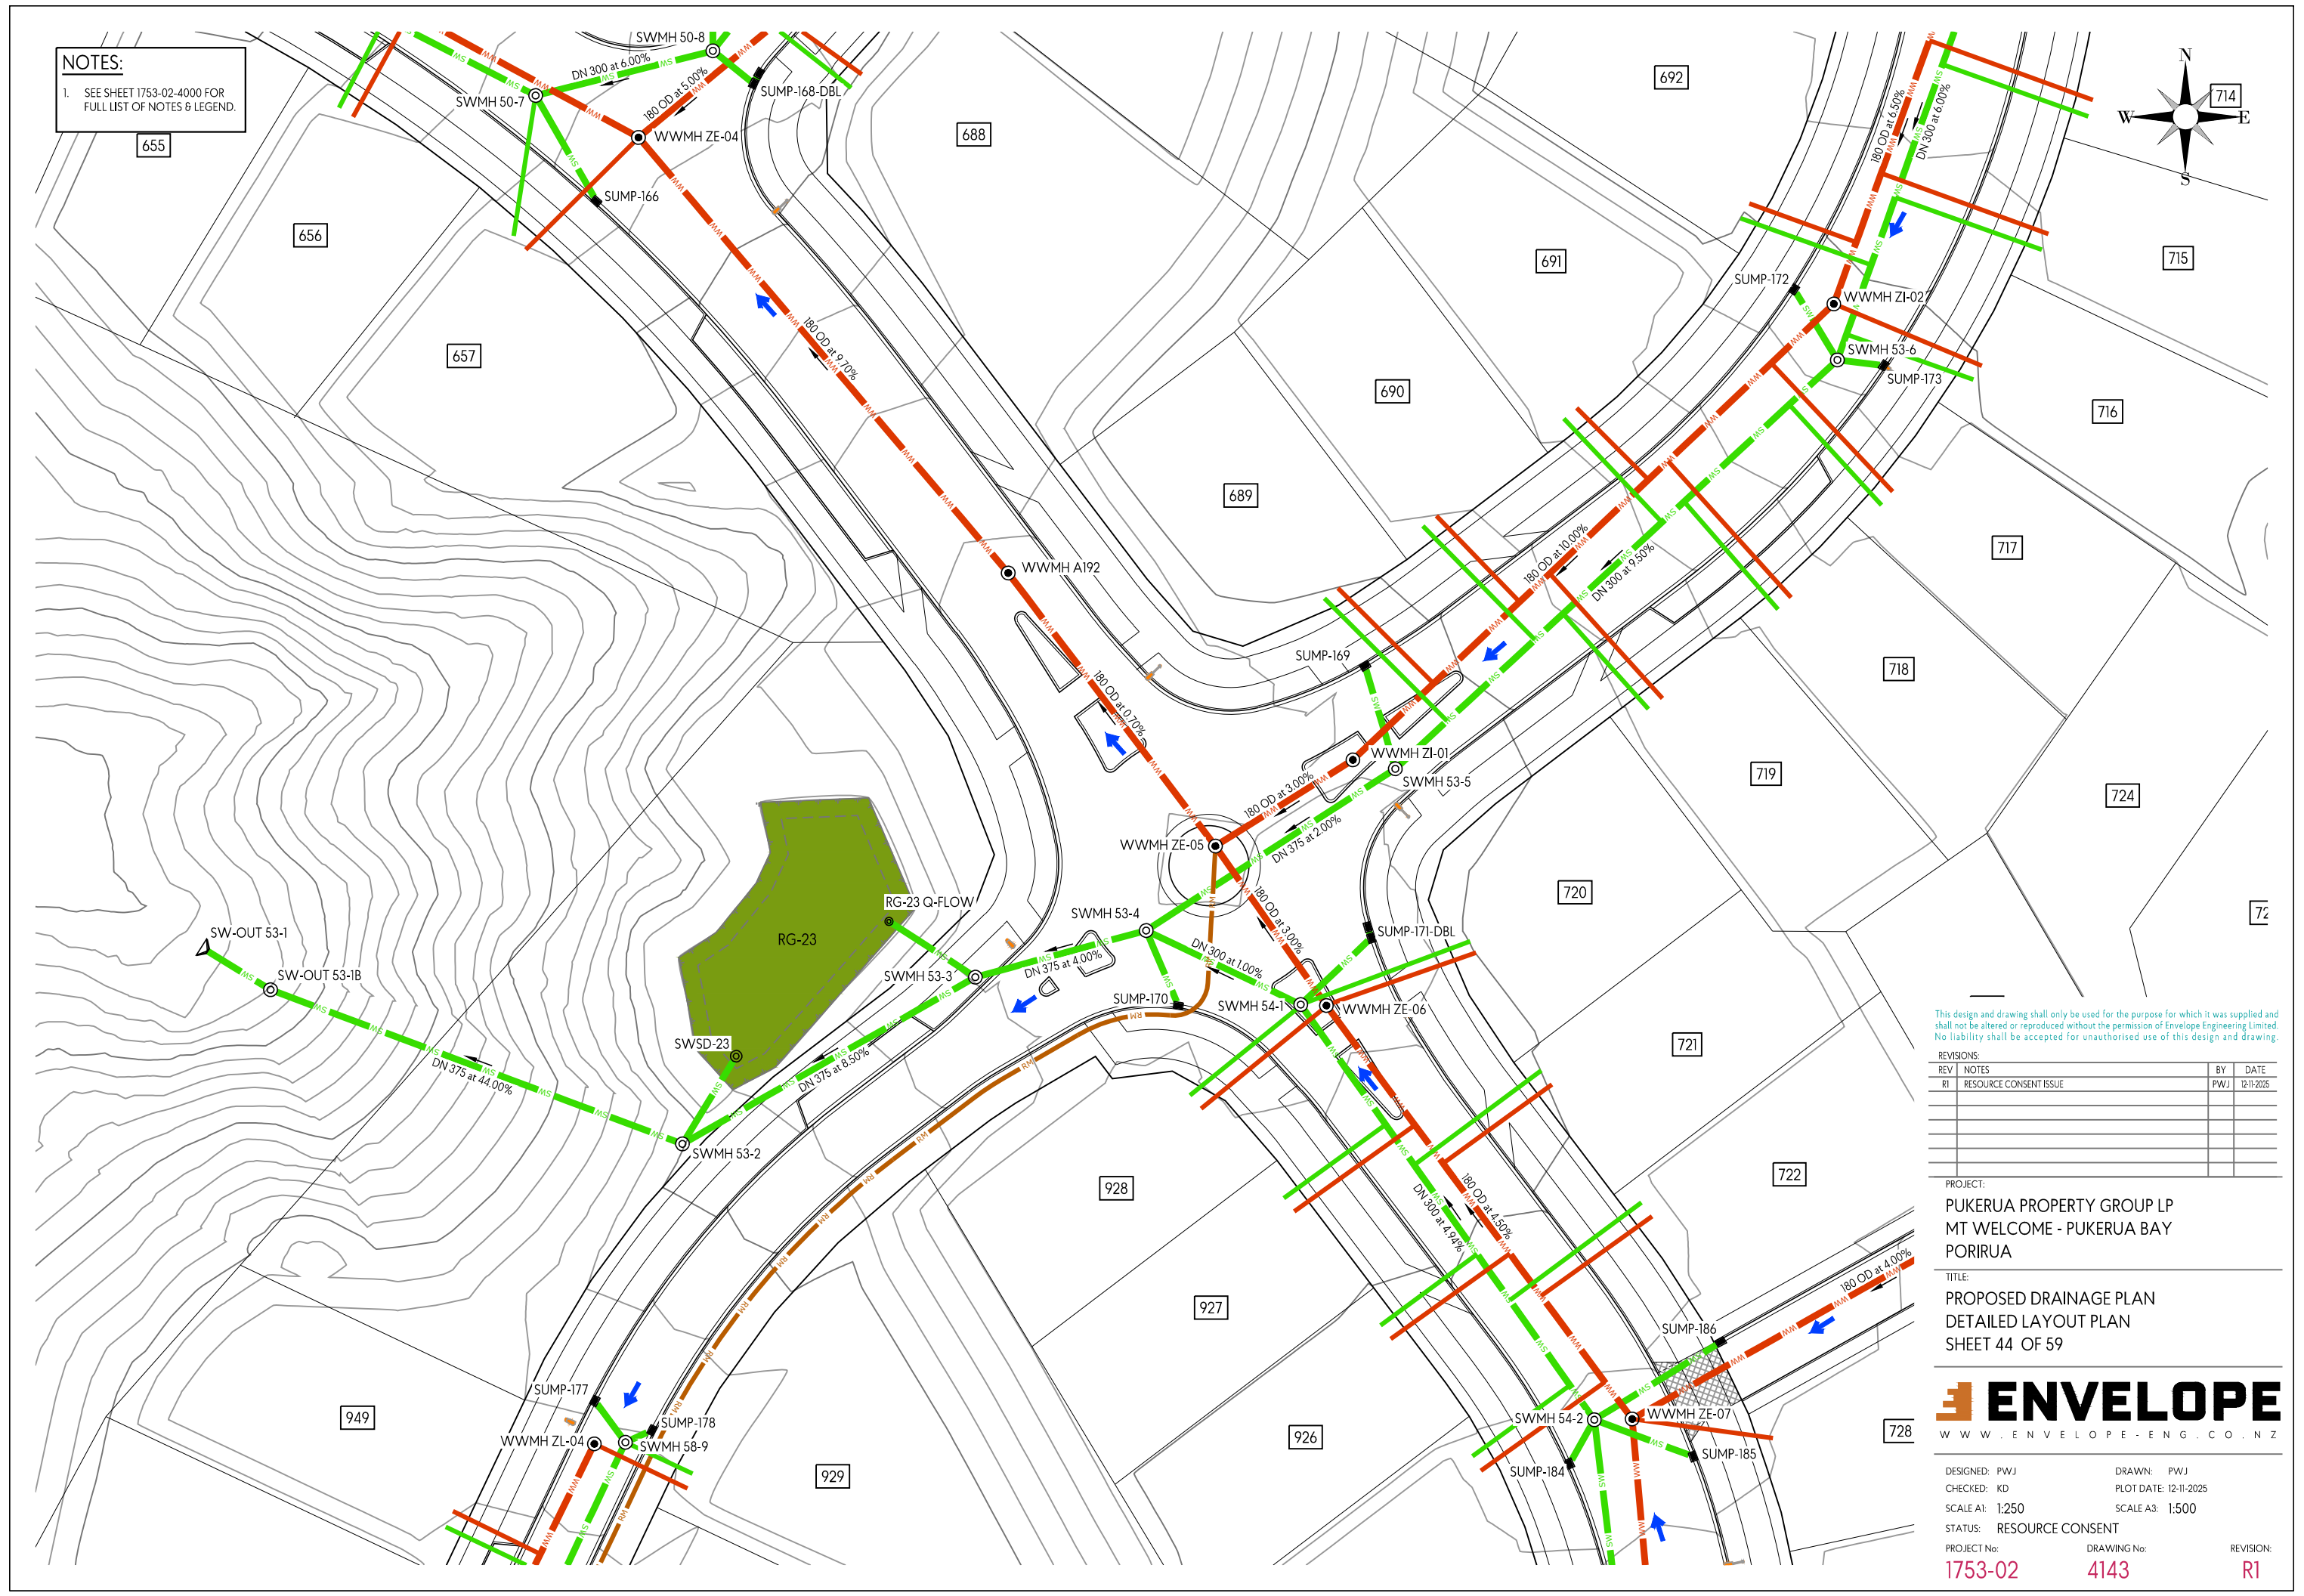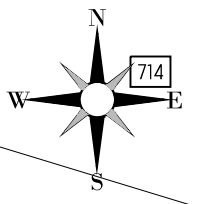

This design and drawing shall only be used for the purpose for which it was supplied and shall not be altered or reproduced without the permission of Envelope Engineering Limited. No liability shall be accepted for unauthorised use of this design and drawing.

REVISIONS:		BY	DATE
REV	NOTES		
R1	RESOURCE CONSENT ISSUE	PWJ	12-11-2025

PROJECT:
PUKERUA PROPERTY GROUP LP
MT WELCOME - PUKERUA BAY
PORIRUA


TITLE:
PROPOSED DRAINAGE PLAN
DETAILED LAYOUT PLAN
SHEET 44 OF 59



DESIGNED: PWJ	DRAWN: PWJ
CHECKED: KD	PLOT DATE: 12-11-2025
SCALE A1: 1:250	SCALE A3: 1:500
STATUS: RESOURCE CONSENT	
PROJECT No: 1753-02	DRAWING No: 4143
	REVISION: R1

NOTES:

1. SEE SHEET 1753-02-4000 FOR FULL LIST OF NOTES & LEGEND.

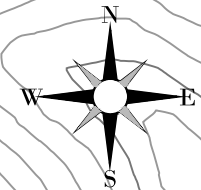

This design and drawing shall only be used for the purpose for which it was supplied and shall not be altered or reproduced without the permission of Envelope Engineering Limited. No liability shall be accepted for unauthorised use of this design and drawing.

REVISIONS:			
REV	NOTES	BY	DATE
R1	RESOURCE CONSENT ISSUE	PWJ	12-11-2025



PROJECT:
PUKERUA PROPERTY GROUP LP
MT WELCOME - PUKERUA BAY
PORIRUA

TITLE:
PROPOSED DRAINAGE PLAN
DETAILED LAYOUT PLAN
SHEET 45 OF 59



DESIGNED: PWJ	DRAWN: PWJ
CHECKED: KD	PLOT DATE: 12-11-2025
SCALE A1: 1:250	SCALE A3: 1:500
STATUS: RESOURCE CONSENT	
PROJECT No: 1753-02	DRAWING No: 4144
	REVISION: R1

NOTES:
1. SEE SHEET 1753-02-4000 FOR FULL LIST OF NOTES & LEGEND.

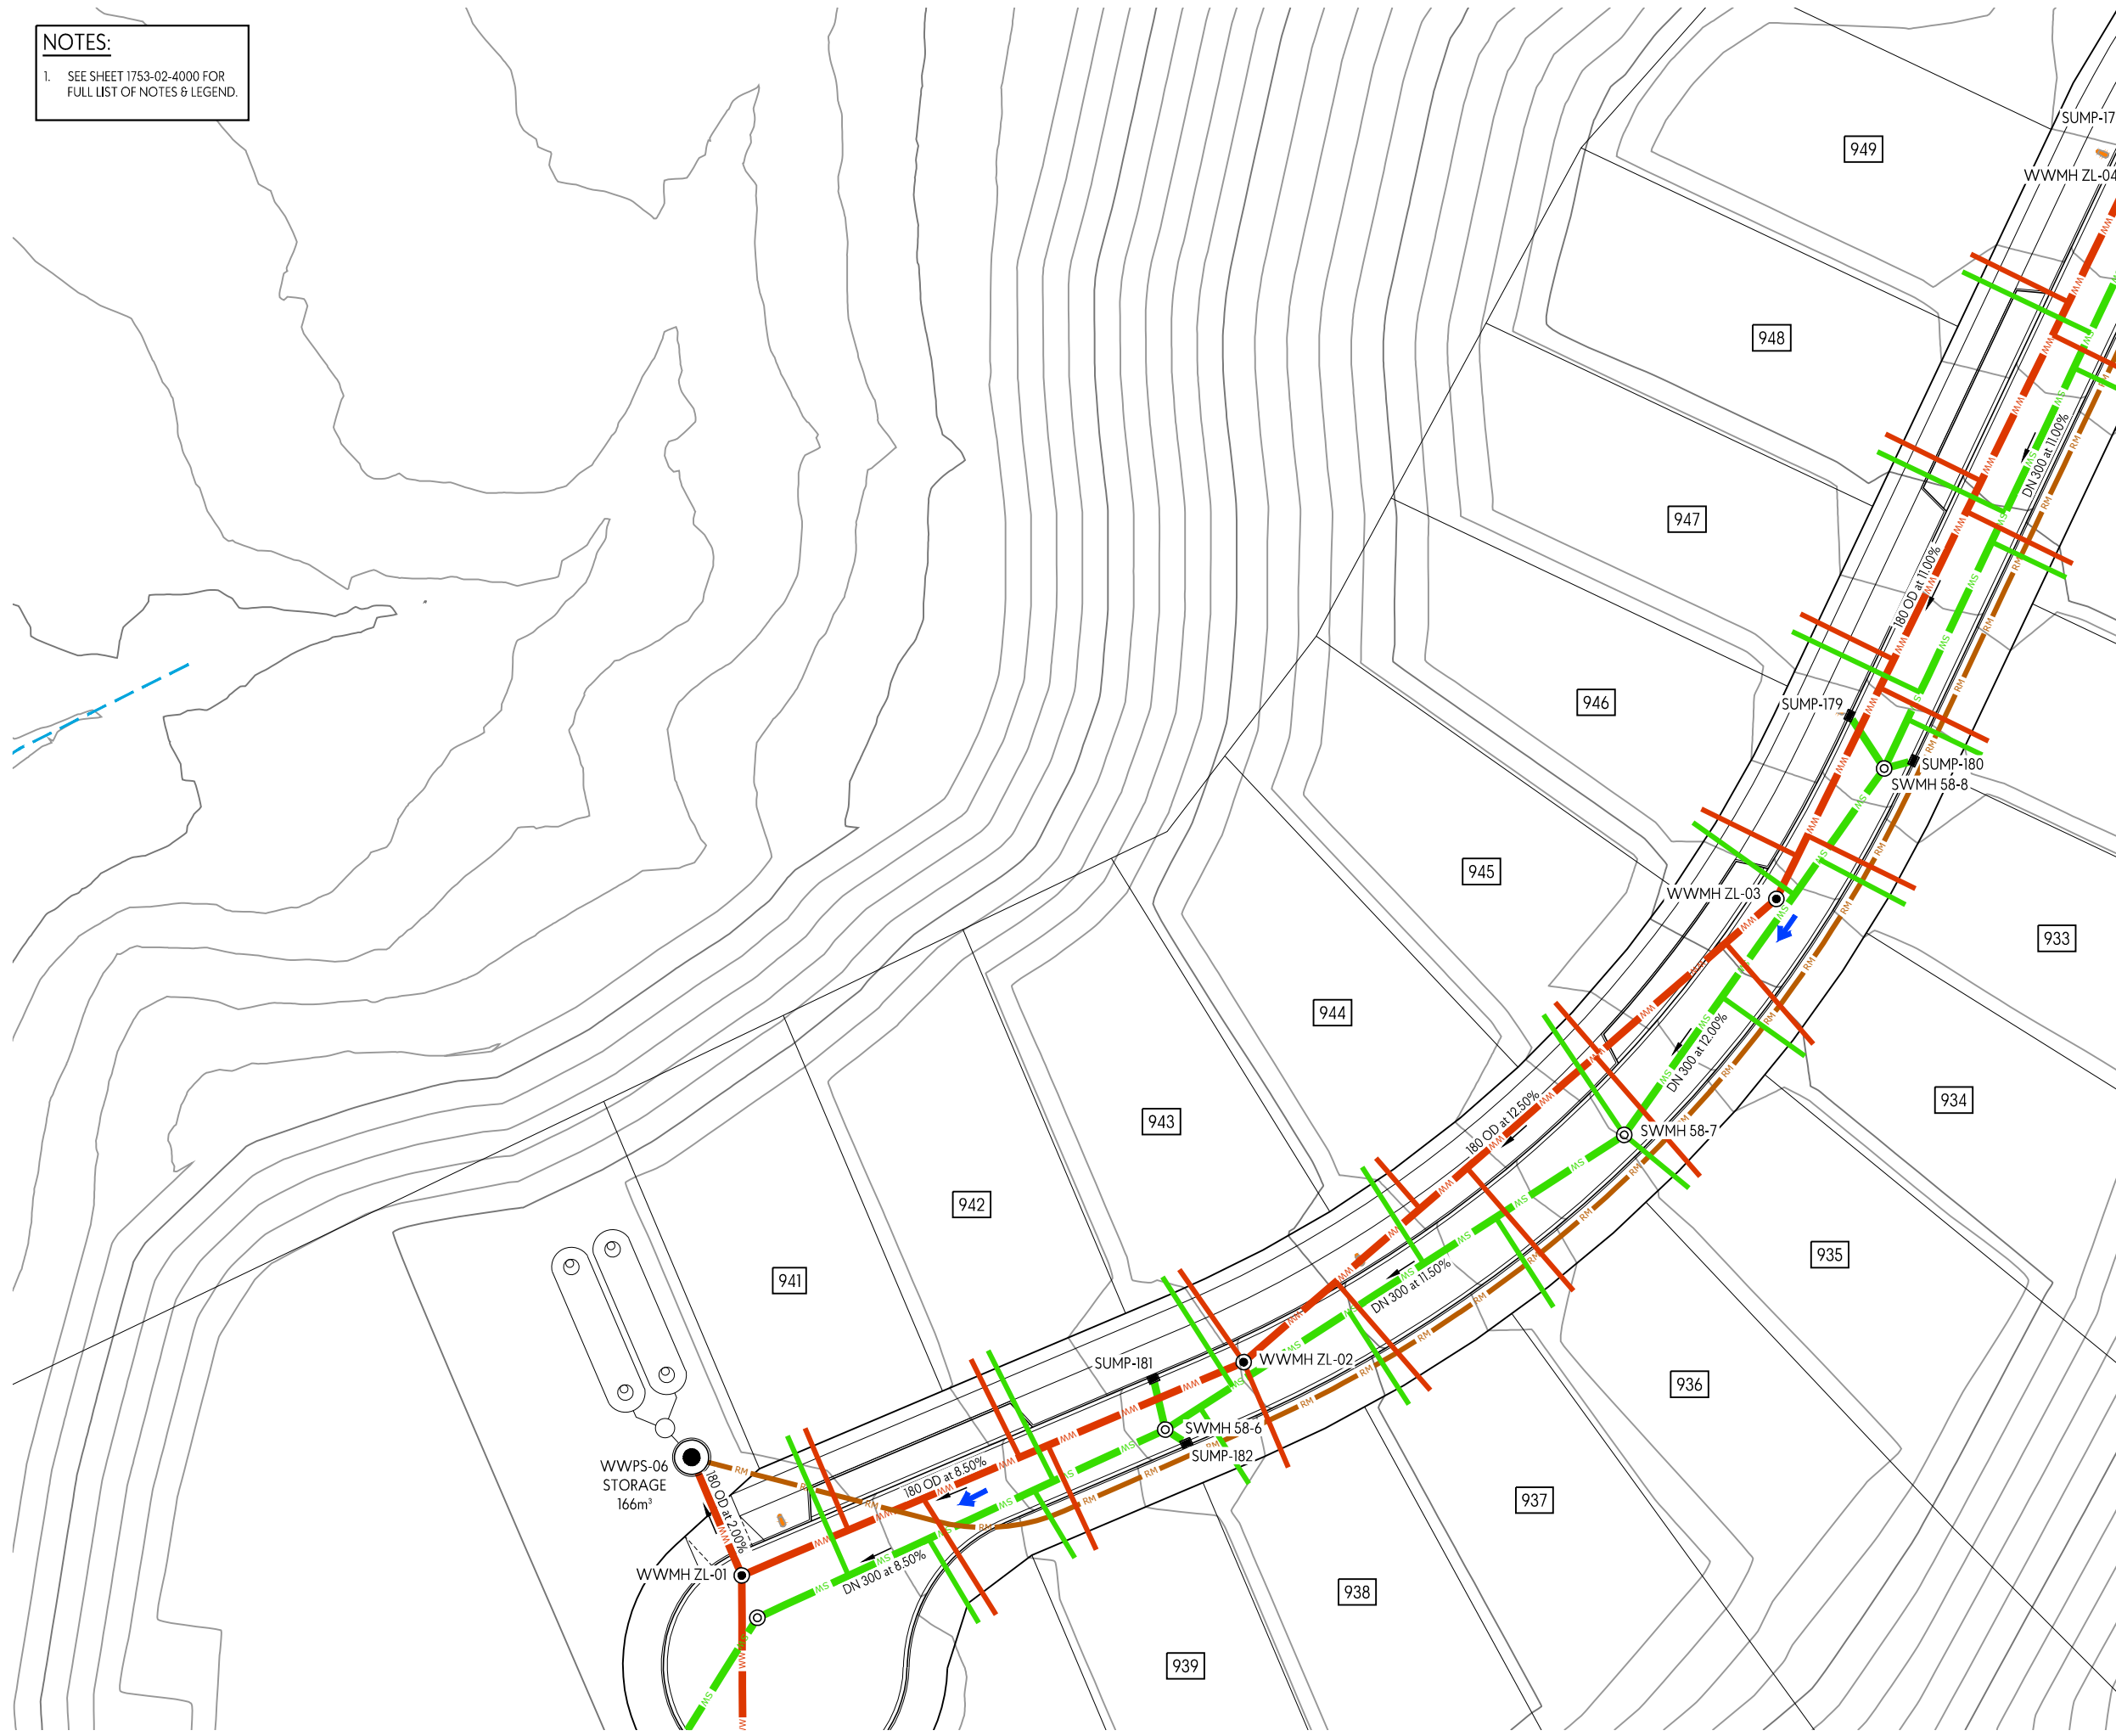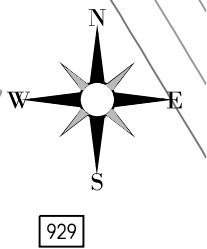

This design and drawing shall only be used for the purpose for which it was supplied and shall not be altered or reproduced without the permission of Envelope Engineering Limited. No liability shall be accepted for unauthorised use of this design and drawing.


REVISIONS:			
REV	NOTES	BY	DATE
R1	RESOURCE CONSENT ISSUE	PWJ	12-11-2025

PROJECT:
PUKERUA PROPERTY GROUP LP
MT WELCOME - PUKERUA BAY
PORIRUA

TITLE:
PROPOSED DRAINAGE PLAN
DETAILED LAYOUT PLAN
SHEET 46 OF 59



DESIGNED: PWJ	DRAWN: PWJ
CHECKED: KD	PLOT DATE: 12-11-2025
SCALE A1: 1:250	SCALE A3: 1:500
STATUS: RESOURCE CONSENT	
PROJECT No: 1753-02	DRAWING No: 4145
	REVISION: R1

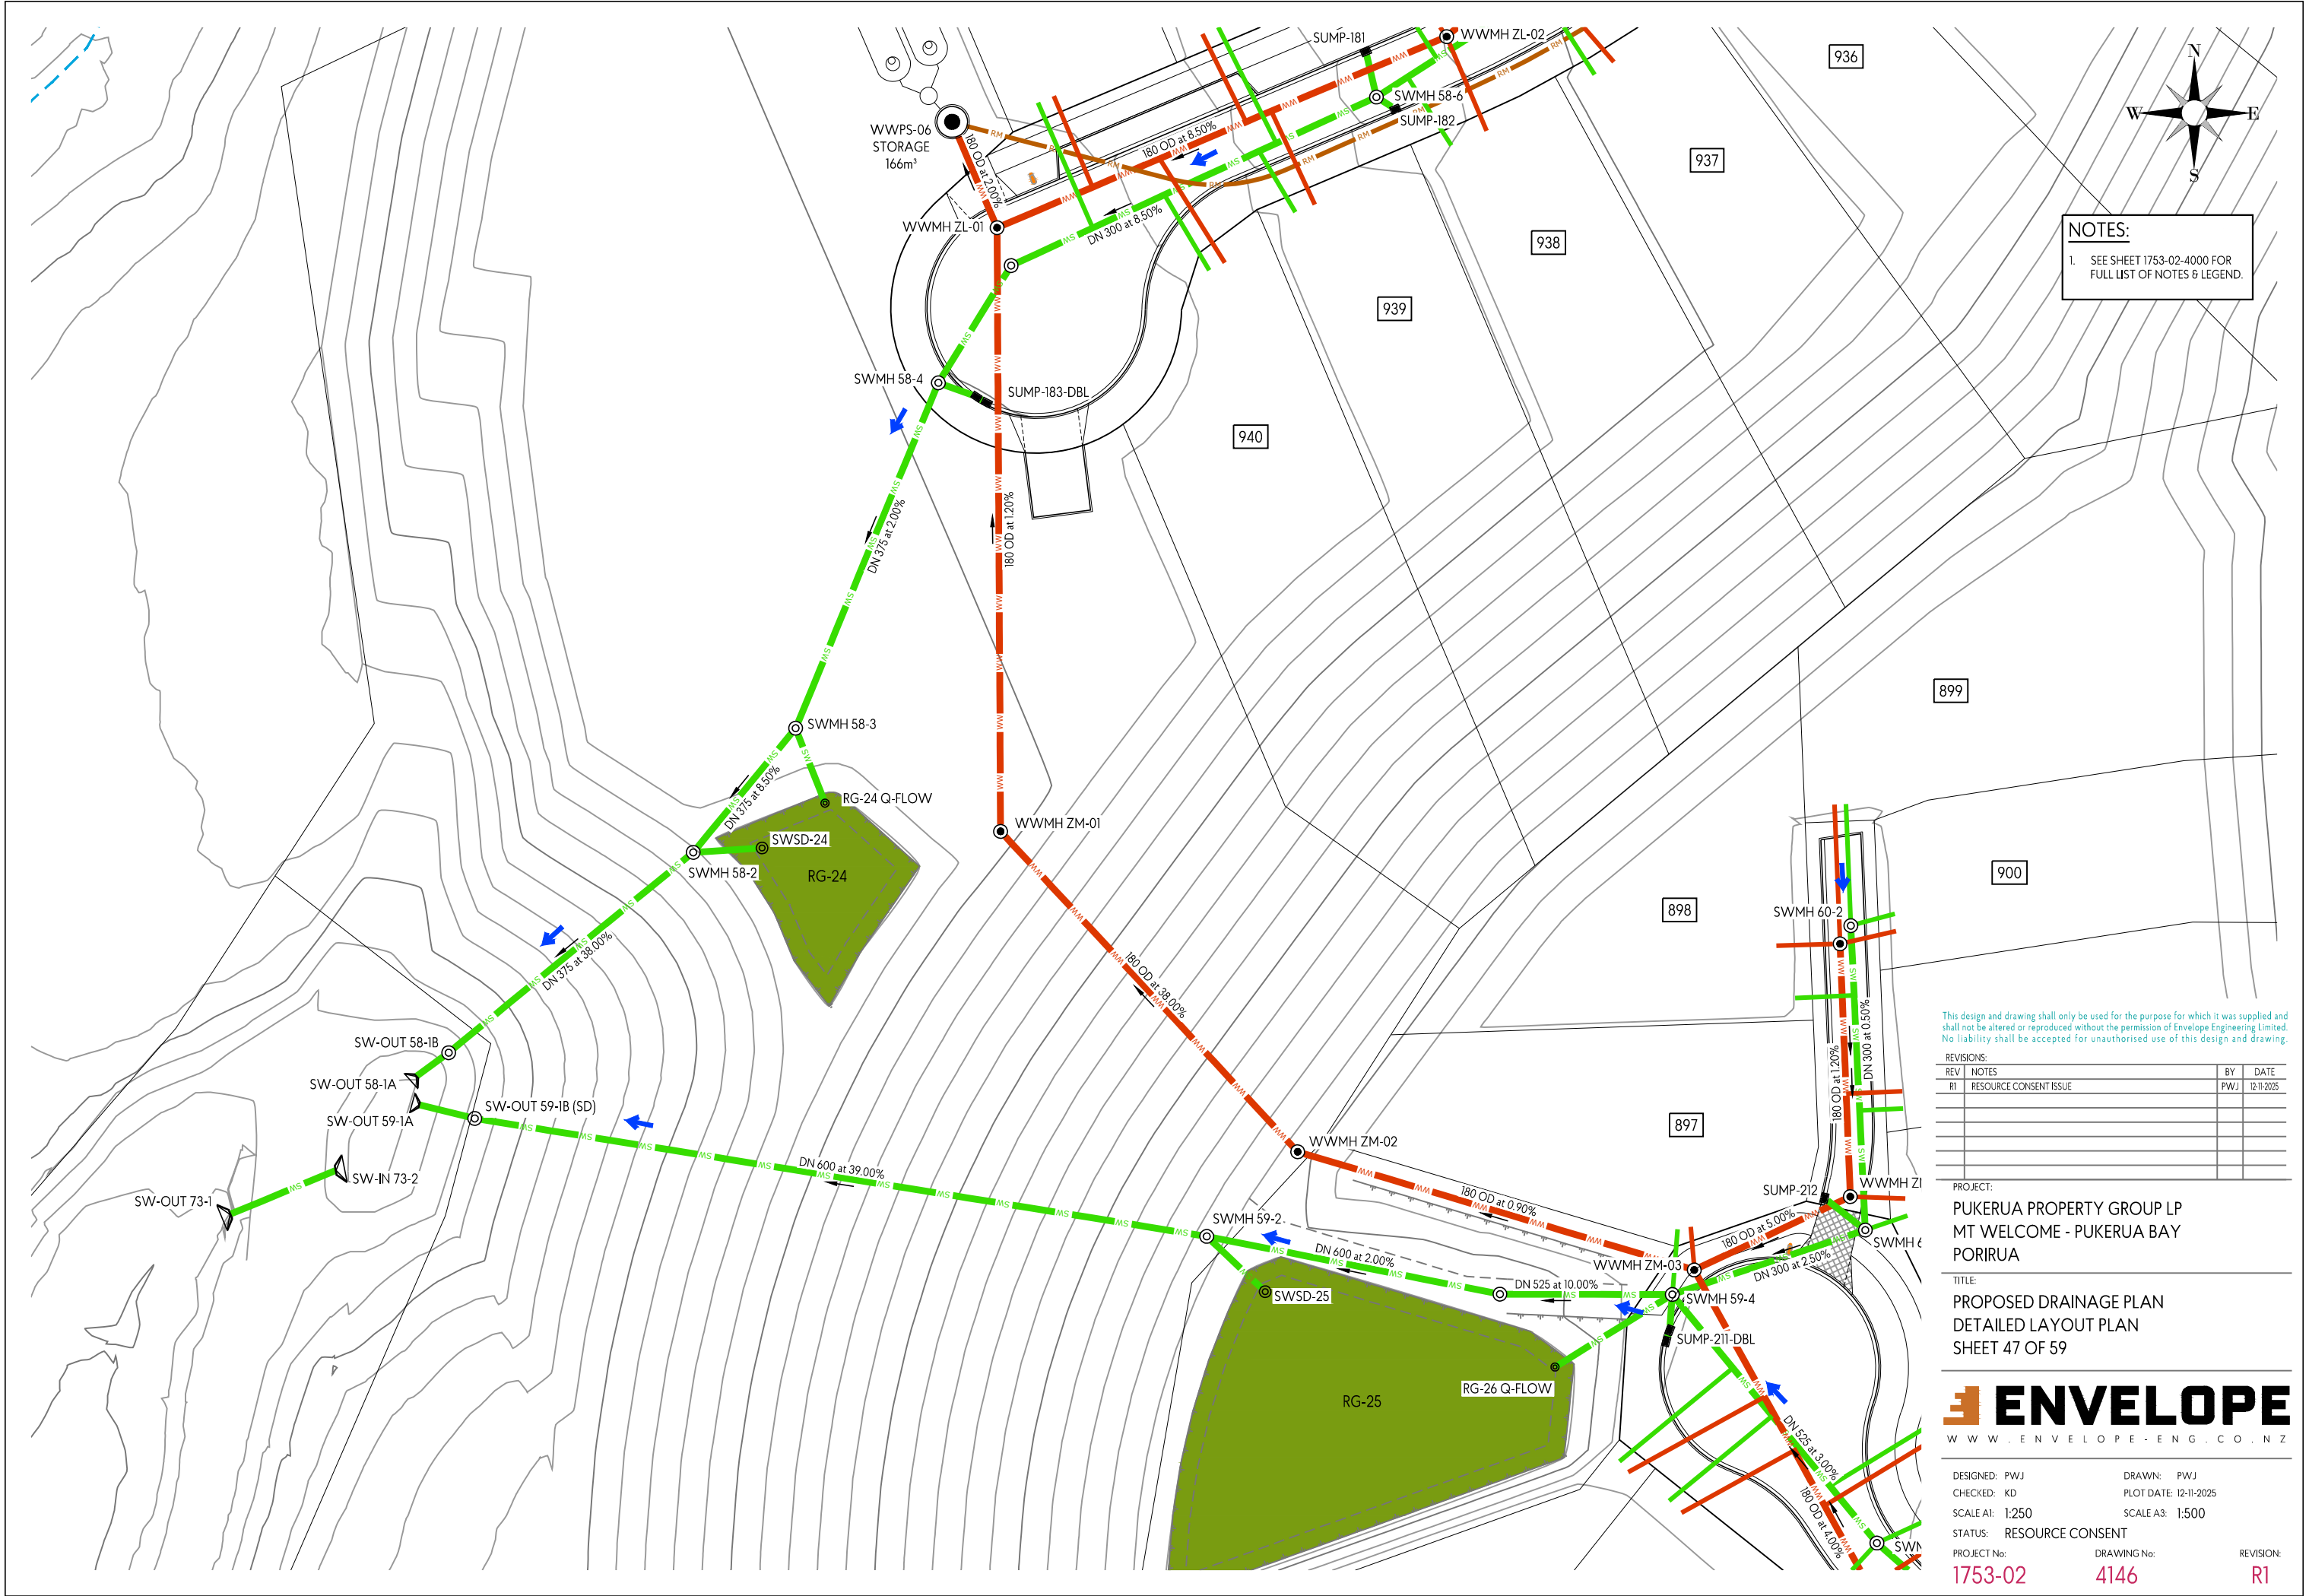

This design and drawing shall only be used for the purpose for which it was supplied and shall not be altered or reproduced without the permission of Envelope Engineering Limited. No liability shall be accepted for unauthorised use of this design and drawing.


REVISIONS:			
REV	NOTES	BY	DATE
R1	RESOURCE CONSENT ISSUE	PWJ	12-11-2025

PROJECT:
PUKERUA PROPERTY GROUP LP
MT WELCOME - PUKERUA BAY
PORIRUA

TITLE:
PROPOSED DRAINAGE PLAN
DETAILED LAYOUT PLAN
SHEET 47 OF 59



DESIGNED: PWJ	DRAWN: PWJ
CHECKED: KD	PLOT DATE: 12-11-2025
SCALE A1: 1:250	SCALE A3: 1:500
STATUS: RESOURCE CONSENT	
PROJECT No: 1753-02	DRAWING No: 4146
	REVISION: R1

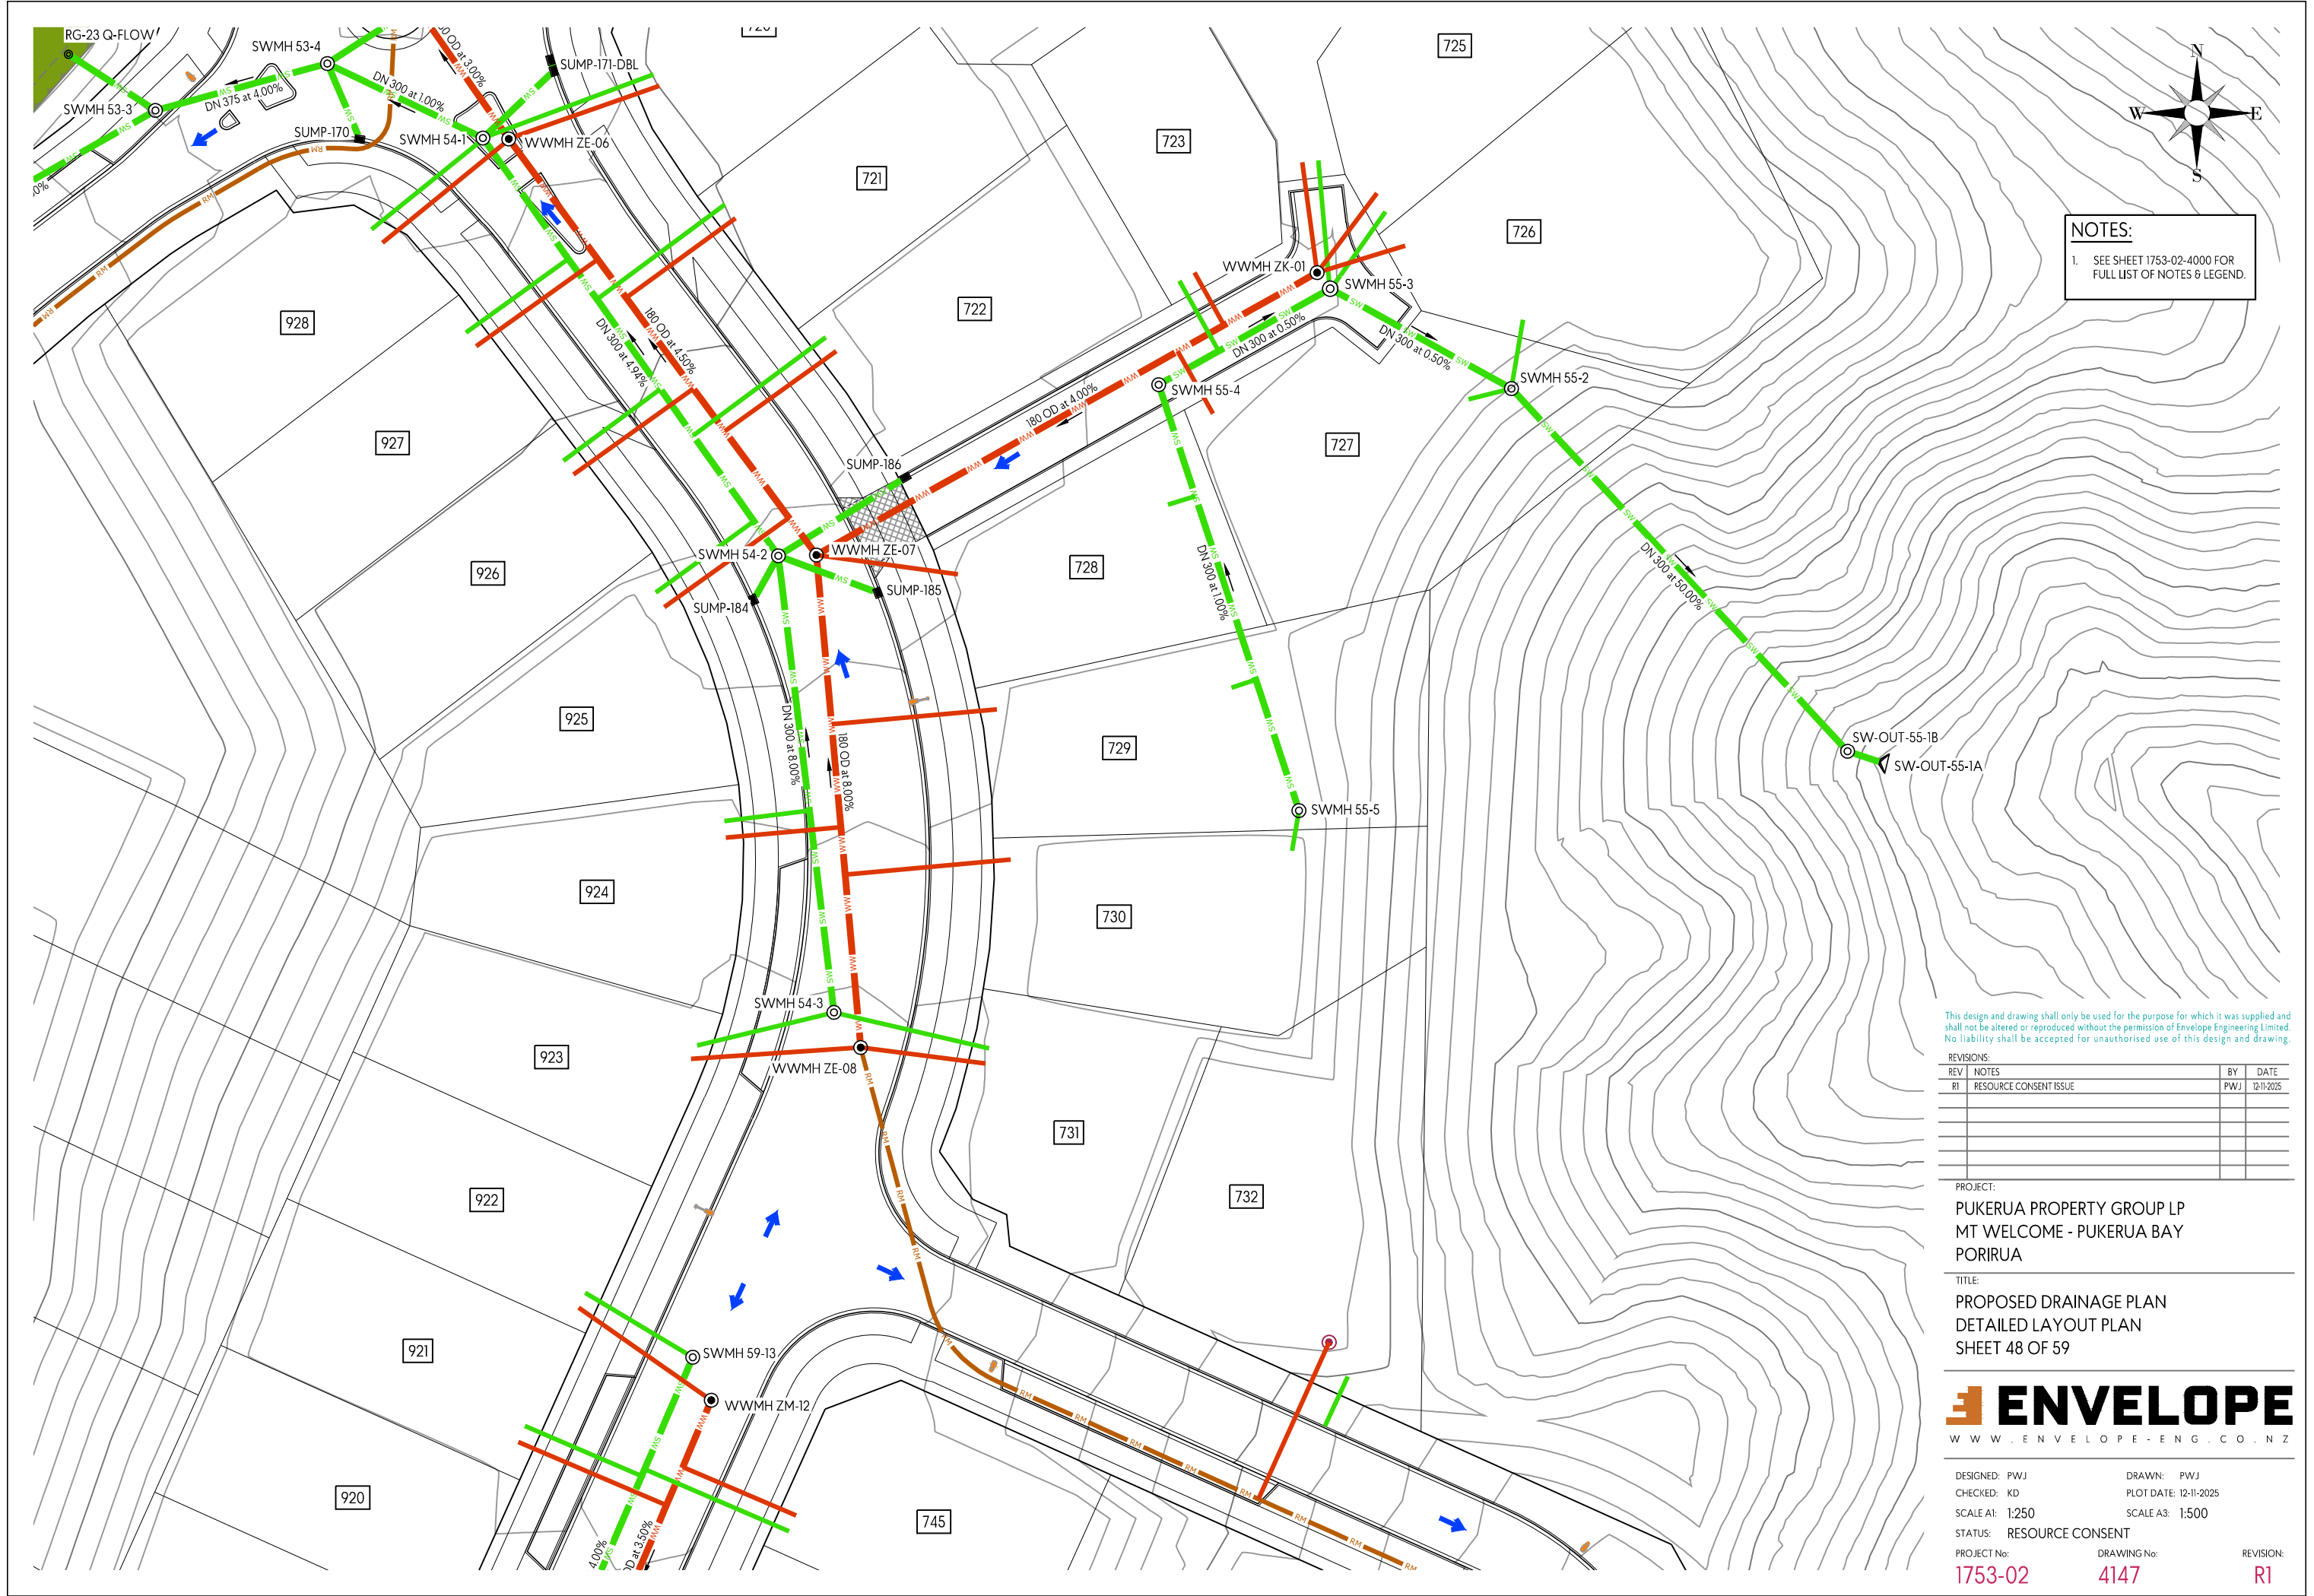

This design and drawing shall only be used for the purpose for which it was supplied and shall not be altered or reproduced without the permission of Envelope Engineering Limited. No liability shall be accepted for unauthorised use of this design and drawing.


REVISIONS:		BY	DATE
REV	NOTES		
R1	RESOURCE CONSENT ISSUE	PWJ	12-11-2025

PROJECT:
PUKERUA PROPERTY GROUP LP
MT WELCOME - PUKERUA BAY
PORIRUA

TITLE:
PROPOSED DRAINAGE PLAN
DETAILED LAYOUT PLAN
SHEET 48 OF 59



DESIGNED: PWJ	DRAWN: PWJ	REVISION: R1
CHECKED: KD	PLOT DATE: 12-11-2025	
SCALE A1: 1:250	SCALE A3: 1:500	
STATUS: RESOURCE CONSENT		
PROJECT No: 1753-02	DRAWING No: 4147	

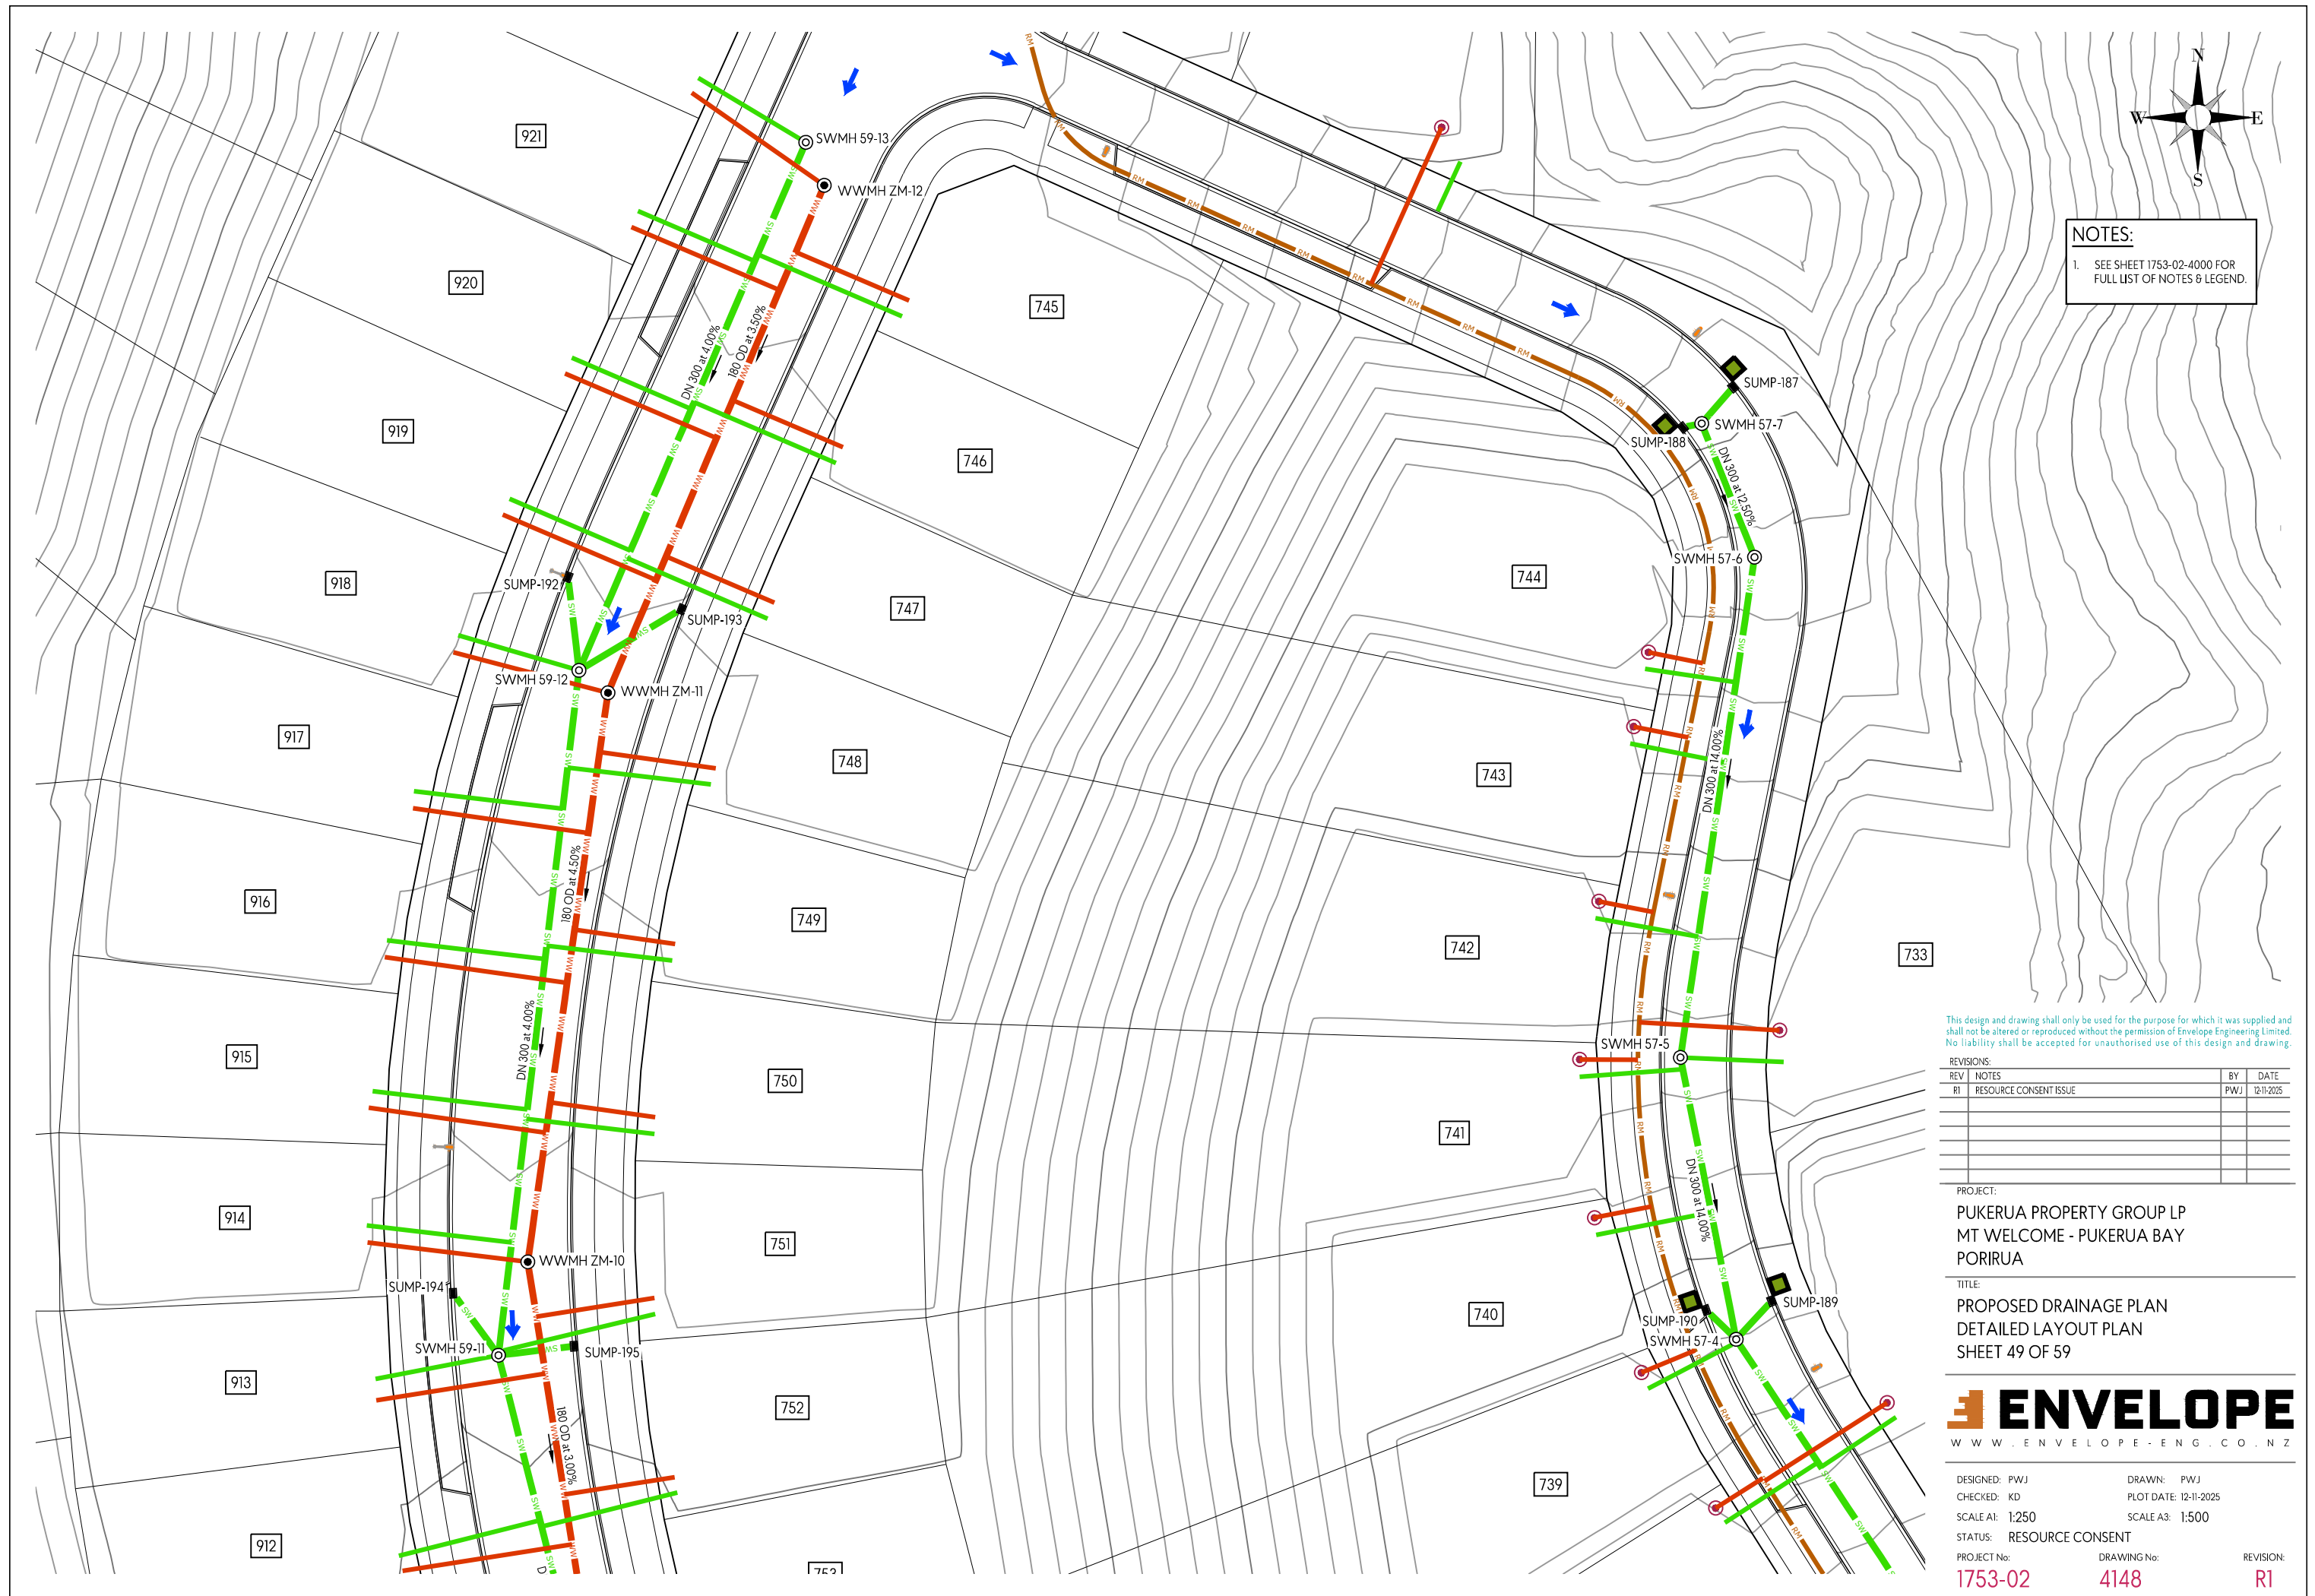

NOTES:
1. SEE SHEET 1753-02-4000 FOR
FULL LIST OF NOTES & LEGEND.

This design and drawing shall only be used for the purpose for which it was supplied and shall not be altered or reproduced without the permission of Envelope Engineering Limited. No liability shall be accepted for unauthorised use of this design and drawing.

REVISIONS:			
REV	NOTES	BY	DATE
R1	RESOURCE CONSENT ISSUE	PWJ	12-11-2025

PROJECT:
PUKERUA PROPERTY GROUP LP
MT WELCOME - PUKERUA BAY
PORIRUA

TITLE:
PROPOSED DRAINAGE PLAN
DETAILED LAYOUT PLAN
SHEET 49 OF 59



DESIGNED: PWJ	DRAWN: PWJ
CHECKED: KD	PLOT DATE: 12-11-2025
SCALE A1: 1:250	SCALE A3: 1:500
STATUS: RESOURCE CONSENT	
PROJECT No: 1753-02	DRAWING No: 4148
	REVISION: R1



NOTES:
1. SEE SHEET 1753-02-4000 FOR FULL LIST OF NOTES & LEGEND.

This design and drawing shall only be used for the purpose for which it was supplied and shall not be altered or reproduced without the permission of Envelope Engineering Limited. No liability shall be accepted for unauthorised use of this design and drawing.

REVISIONS:			
REV	NOTES	BY	DATE
R1	RESOURCE CONSENT ISSUE	PWJ	12-11-2025

PROJECT:
PUKERUA PROPERTY GROUP LP
MT WELCOME - PUKERUA BAY
PORIRUA

TITLE:
PROPOSED DRAINAGE PLAN
DETAILED LAYOUT PLAN
SHEET 50 OF 59



DESIGNED: PWJ	DRAWN: PWJ	REVISION: R1
CHECKED: KD	PLOT DATE: 12-11-2025	
SCALE A1: 1:250	SCALE A3: 1:500	
STATUS: RESOURCE CONSENT	PROJECT No: 1753-02	
PROJECT No:	DRAWING No: 4149	



NOTES:
1. SEE SHEET 1753-02-4000 FOR FULL LIST OF NOTES & LEGEND.

This design and drawing shall only be used for the purpose for which it was supplied and shall not be altered or reproduced without the permission of Envelope Engineering Limited. No liability shall be accepted for unauthorised use of this design and drawing.

REVISIONS:		BY	DATE
REV	NOTES		
R1	RESOURCE CONSENT ISSUE	PWJ	12-11-2025

PROJECT:
PUKERUA PROPERTY GROUP LP
MT WELCOME - PUKERUA BAY
PORIRUA


TITLE:
PROPOSED DRAINAGE PLAN
DETAILED LAYOUT PLAN
SHEET 51 OF 59



DESIGNED: PWJ	DRAWN: PWJ	REVISION:
CHECKED: KD	PLOT DATE: 12-11-2025	
SCALE A1: 1:250	SCALE A3: 1:500	
STATUS: RESOURCE CONSENT		
PROJECT No: 1753-02	DRAWING No: 4150	REVISION: R1

1. SEE SHEET 1753-02-4000 FOR
FULL LIST OF NOTES & LEGEND.

0

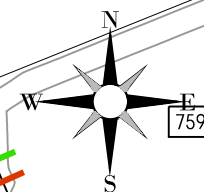

This design and drawing shall only be used for the purpose for which it was supplied and shall not be altered or reproduced without the permission of Envelope Engineering Limited. No liability shall be accepted for unauthorised use of this design and drawing.

REVISIONS:			
REV	NOTES	BY	DATE
R1	RESOURCE CONSENT ISSUE	PWJ	12-11-2025

PROJECT:

PUKERUA PROPERTY GROUP LP
MT WELCOME - PUKERUA BAY
PORIRUA

TITLE:

PROPOSED DRAINAGE PLAN
DETAILED LAYOUT PLAN
SHEET 52 OF 59



DESIGNED: PWJ
CHECKED: KD
SCALE A1: 1:250
STATUS: RESOURCE CONSENT

DRAWN: PWJ
PLOT DATE: 12-11-2025
SCALE A3: 1:500
DRAWING No: 4151

REVISION: R1



This design and drawing shall only be used for the purpose for which it was supplied and shall not be altered or reproduced without the permission of Envelope Engineering Limited. No liability shall be accepted for unauthorised use of this design and drawing.

REVISIONS:			
REV	NOTES	BY	DATE
RT	RESOURCE CONSENT ISSUE	PWJ	12-11-2025

PROJECT:
PUKERUA PROPERTY GROUP LP
MT WELCOME - PUKERUA BAY
PORIRUA

TITLE:
PROPOSED DRAINAGE PLAN
DETAILED LAYOUT PLAN
SHEET 54 OF 59



DESIGNED: PWJ	DRAWN: PWJ
CHECKED: KD	PLOT DATE: 12-11-2025
SCALE A1: 1:250	SCALE A3: 1:500
STATUS: RESOURCE CONSENT	
PROJECT No: 1753-02	DRAWING No: 4153
	REVISION: R1



NOTES:
1. SEE SHEET 1753-02-4000 FOR
FULL LIST OF NOTES & LEGEND.

This design and drawing shall only be used for the purpose for which it was supplied and shall not be altered or reproduced without the permission of Envelope Engineering Limited. No liability shall be accepted for unauthorised use of this design and drawing.

REVISIONS:			
REV	NOTES	BY	DATE
R1	RESOURCE CONSENT ISSUE	PWJ	12-11-2025


PROJECT:
PUKERUA PROPERTY GROUP LP
MT WELCOME - PUKERUA BAY
PORIRUA

TITLE:
PROPOSED DRAINAGE PLAN
DETAILED LAYOUT PLAN
SHEET 55 OF 59



DESIGNED: PWJ
CHECKED: KD
SCALE A1: 1:250
STATUS: RESOURCE CONSENT
PROJECT No: 1753-02

DRAWN: PWJ
PLOT DATE: 12-11-2025
SCALE A3: 1:500
DRAWING No: 4154
REVISION: R1

 

REVISIONS:			
REV	NOTES	BY	DATE
R1	RESOURCE CONSENT ISSUE	PWJ	12-11-2025

PROJECT:
PUKERUA PROPERTY GROUP LP
MT WELCOME - PUKERUA BAY
PORIRUA


TITLE:

PROPOSED DRAINAGE PLAN
DETAILED LAYOUT PLAN
SHEET 56 OF 59



DESIGNED: PWJ	DRAWN: PWJ
CHECKED: KD	PLOT DATE: 12-11-2025
SCALE A1: 1:250	SCALE A3: 1:500
STATUS: RESOURCE CONSENT	
PROJECT No:	DRAWING No:
1753-02	4155
	REVISION:
	R1



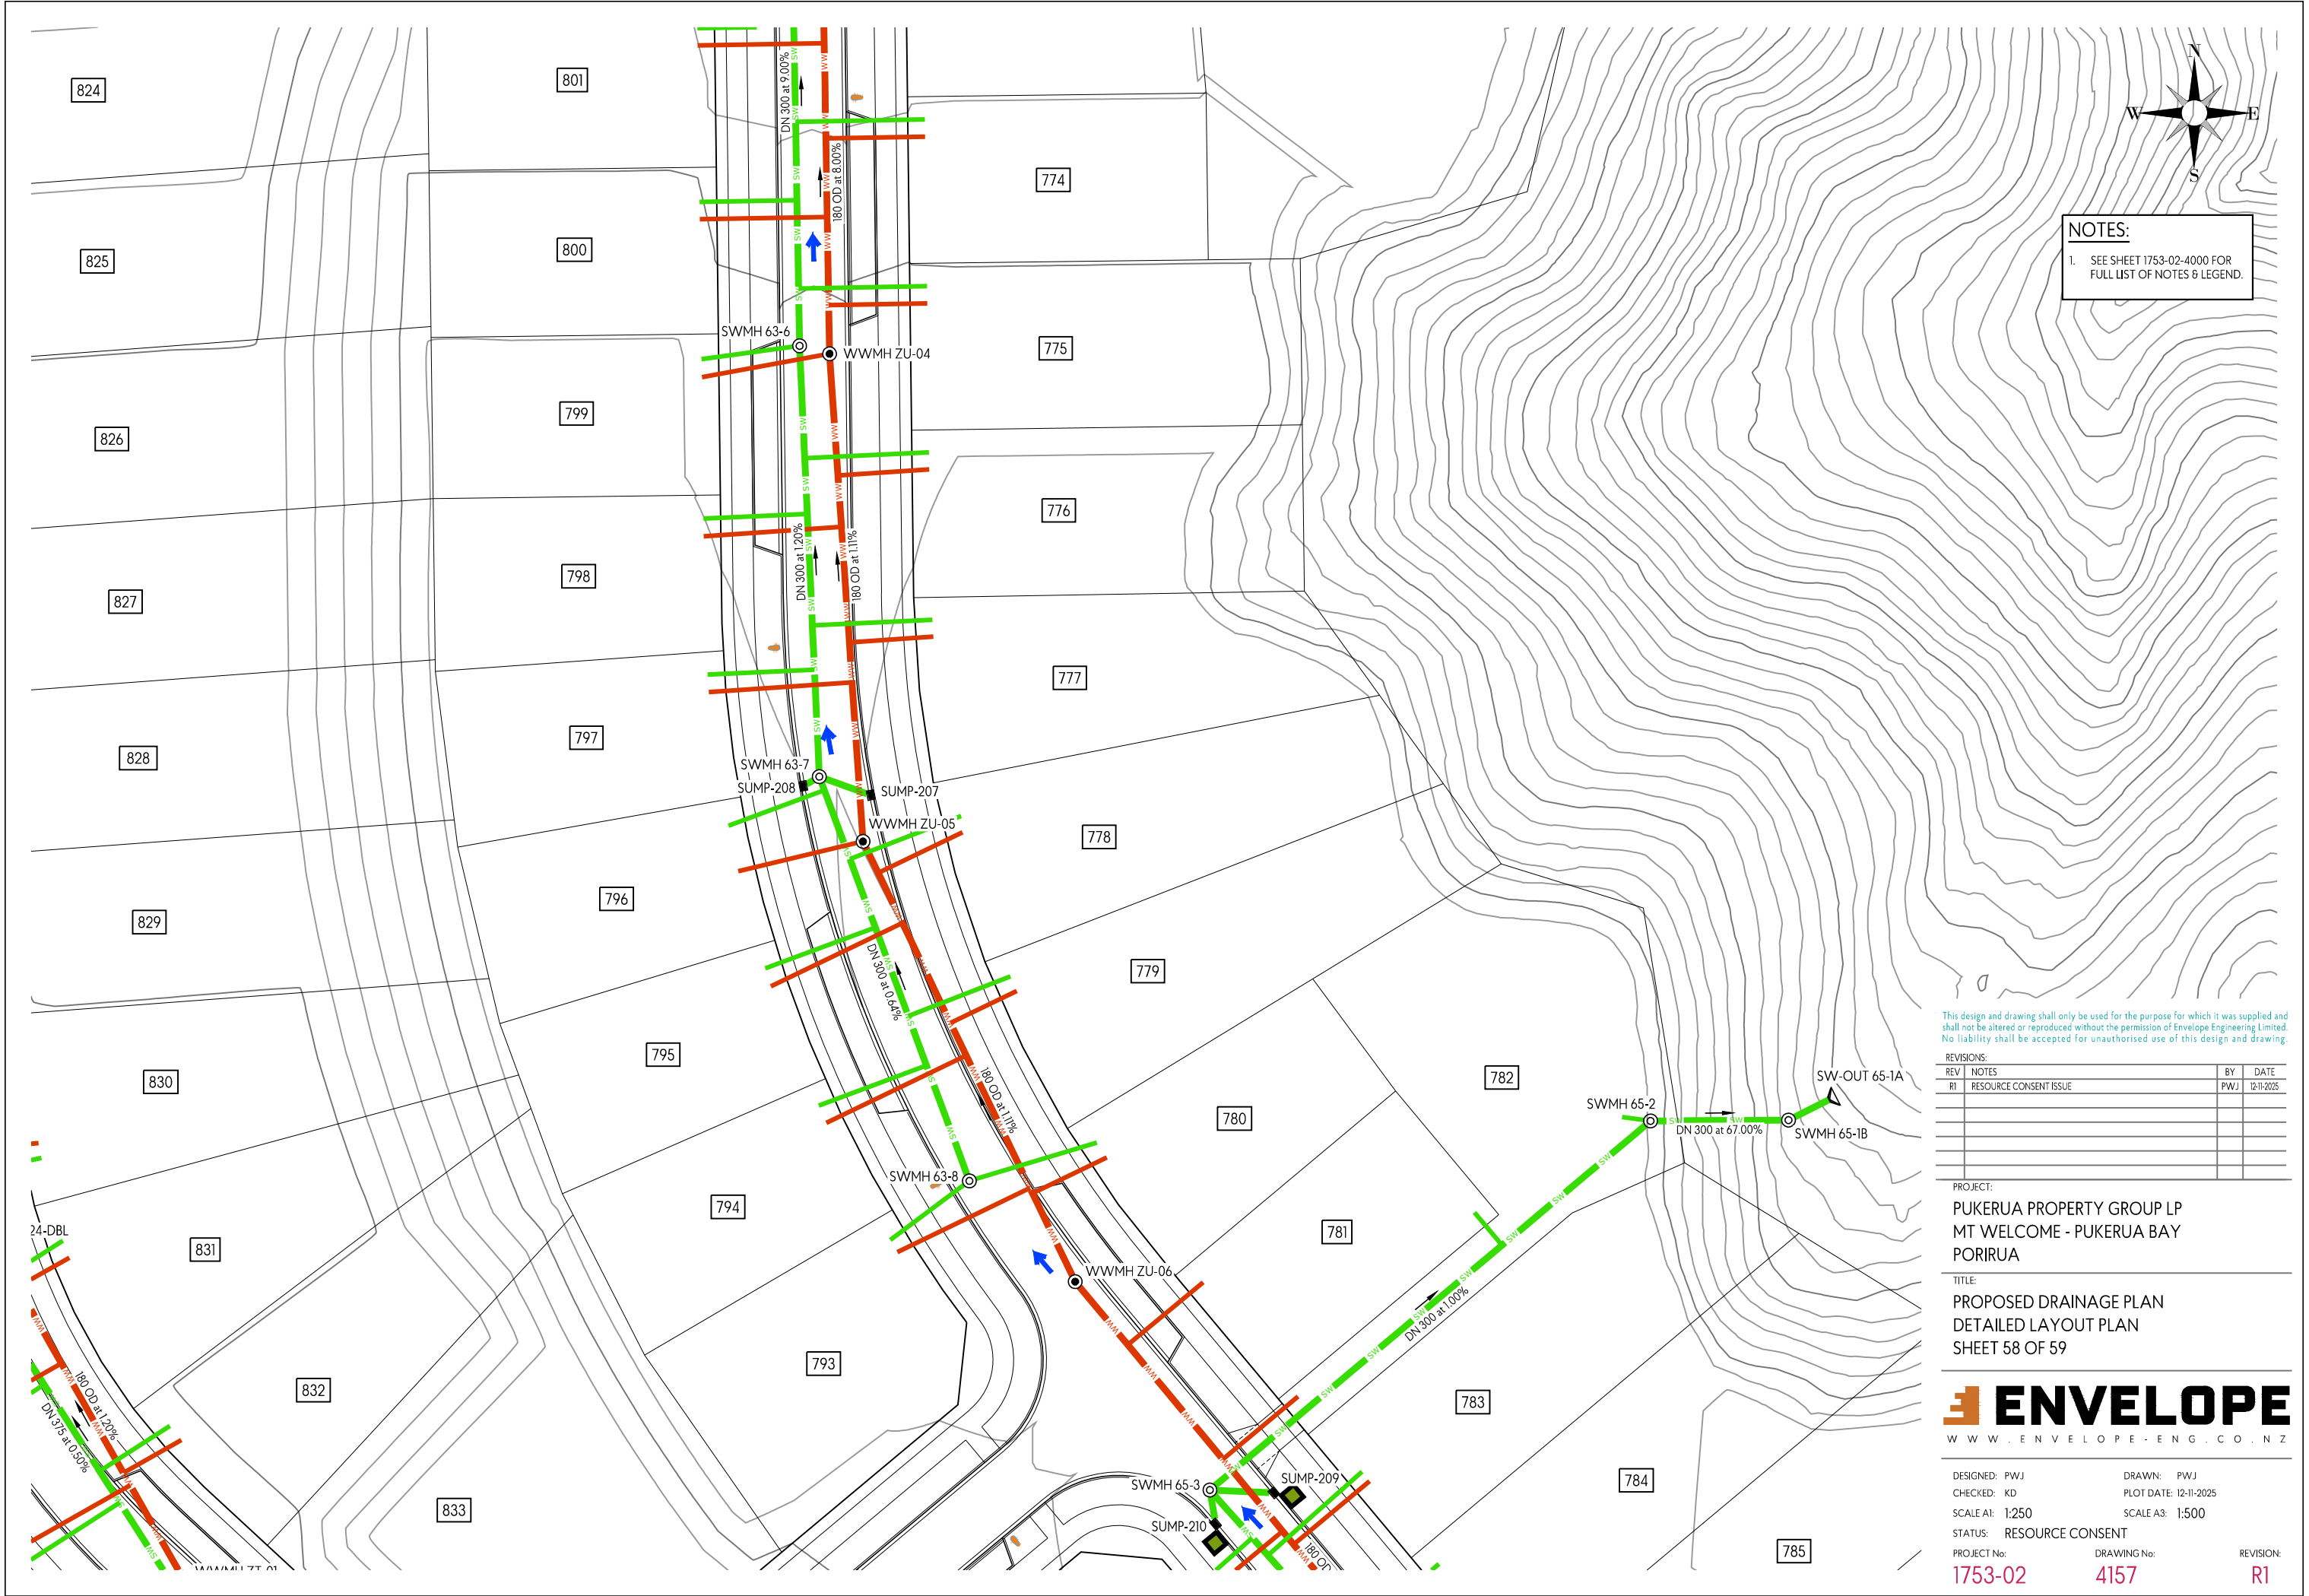

This design and drawing shall only be used for the purpose for which it was supplied and shall not be altered or reproduced without the permission of Envelope Engineering Limited. No liability shall be accepted for unauthorised use of this design and drawing.


REVISIONS:			
REV	NOTES	BY	DATE
R1	RESOURCE CONSENT ISSUE	PWJ	12-11-2025

PROJECT:
PUKERUA PROPERTY GROUP LP
MT WELCOME - PUKERUA BAY
PORIRUA

TITLE:
PROPOSED DRAINAGE PLAN
DETAILED LAYOUT PLAN
SHEET 58 OF 59



DESIGNED: PWJ	DRAWN: PWJ	REVISION:
CHECKED: KD	PLOT DATE: 12-11-2025	
SCALE A1: 1:250	SCALE A3: 1:500	
STATUS: RESOURCE CONSENT		
PROJECT No:	DRAWING No:	
1753-02	4157	R1

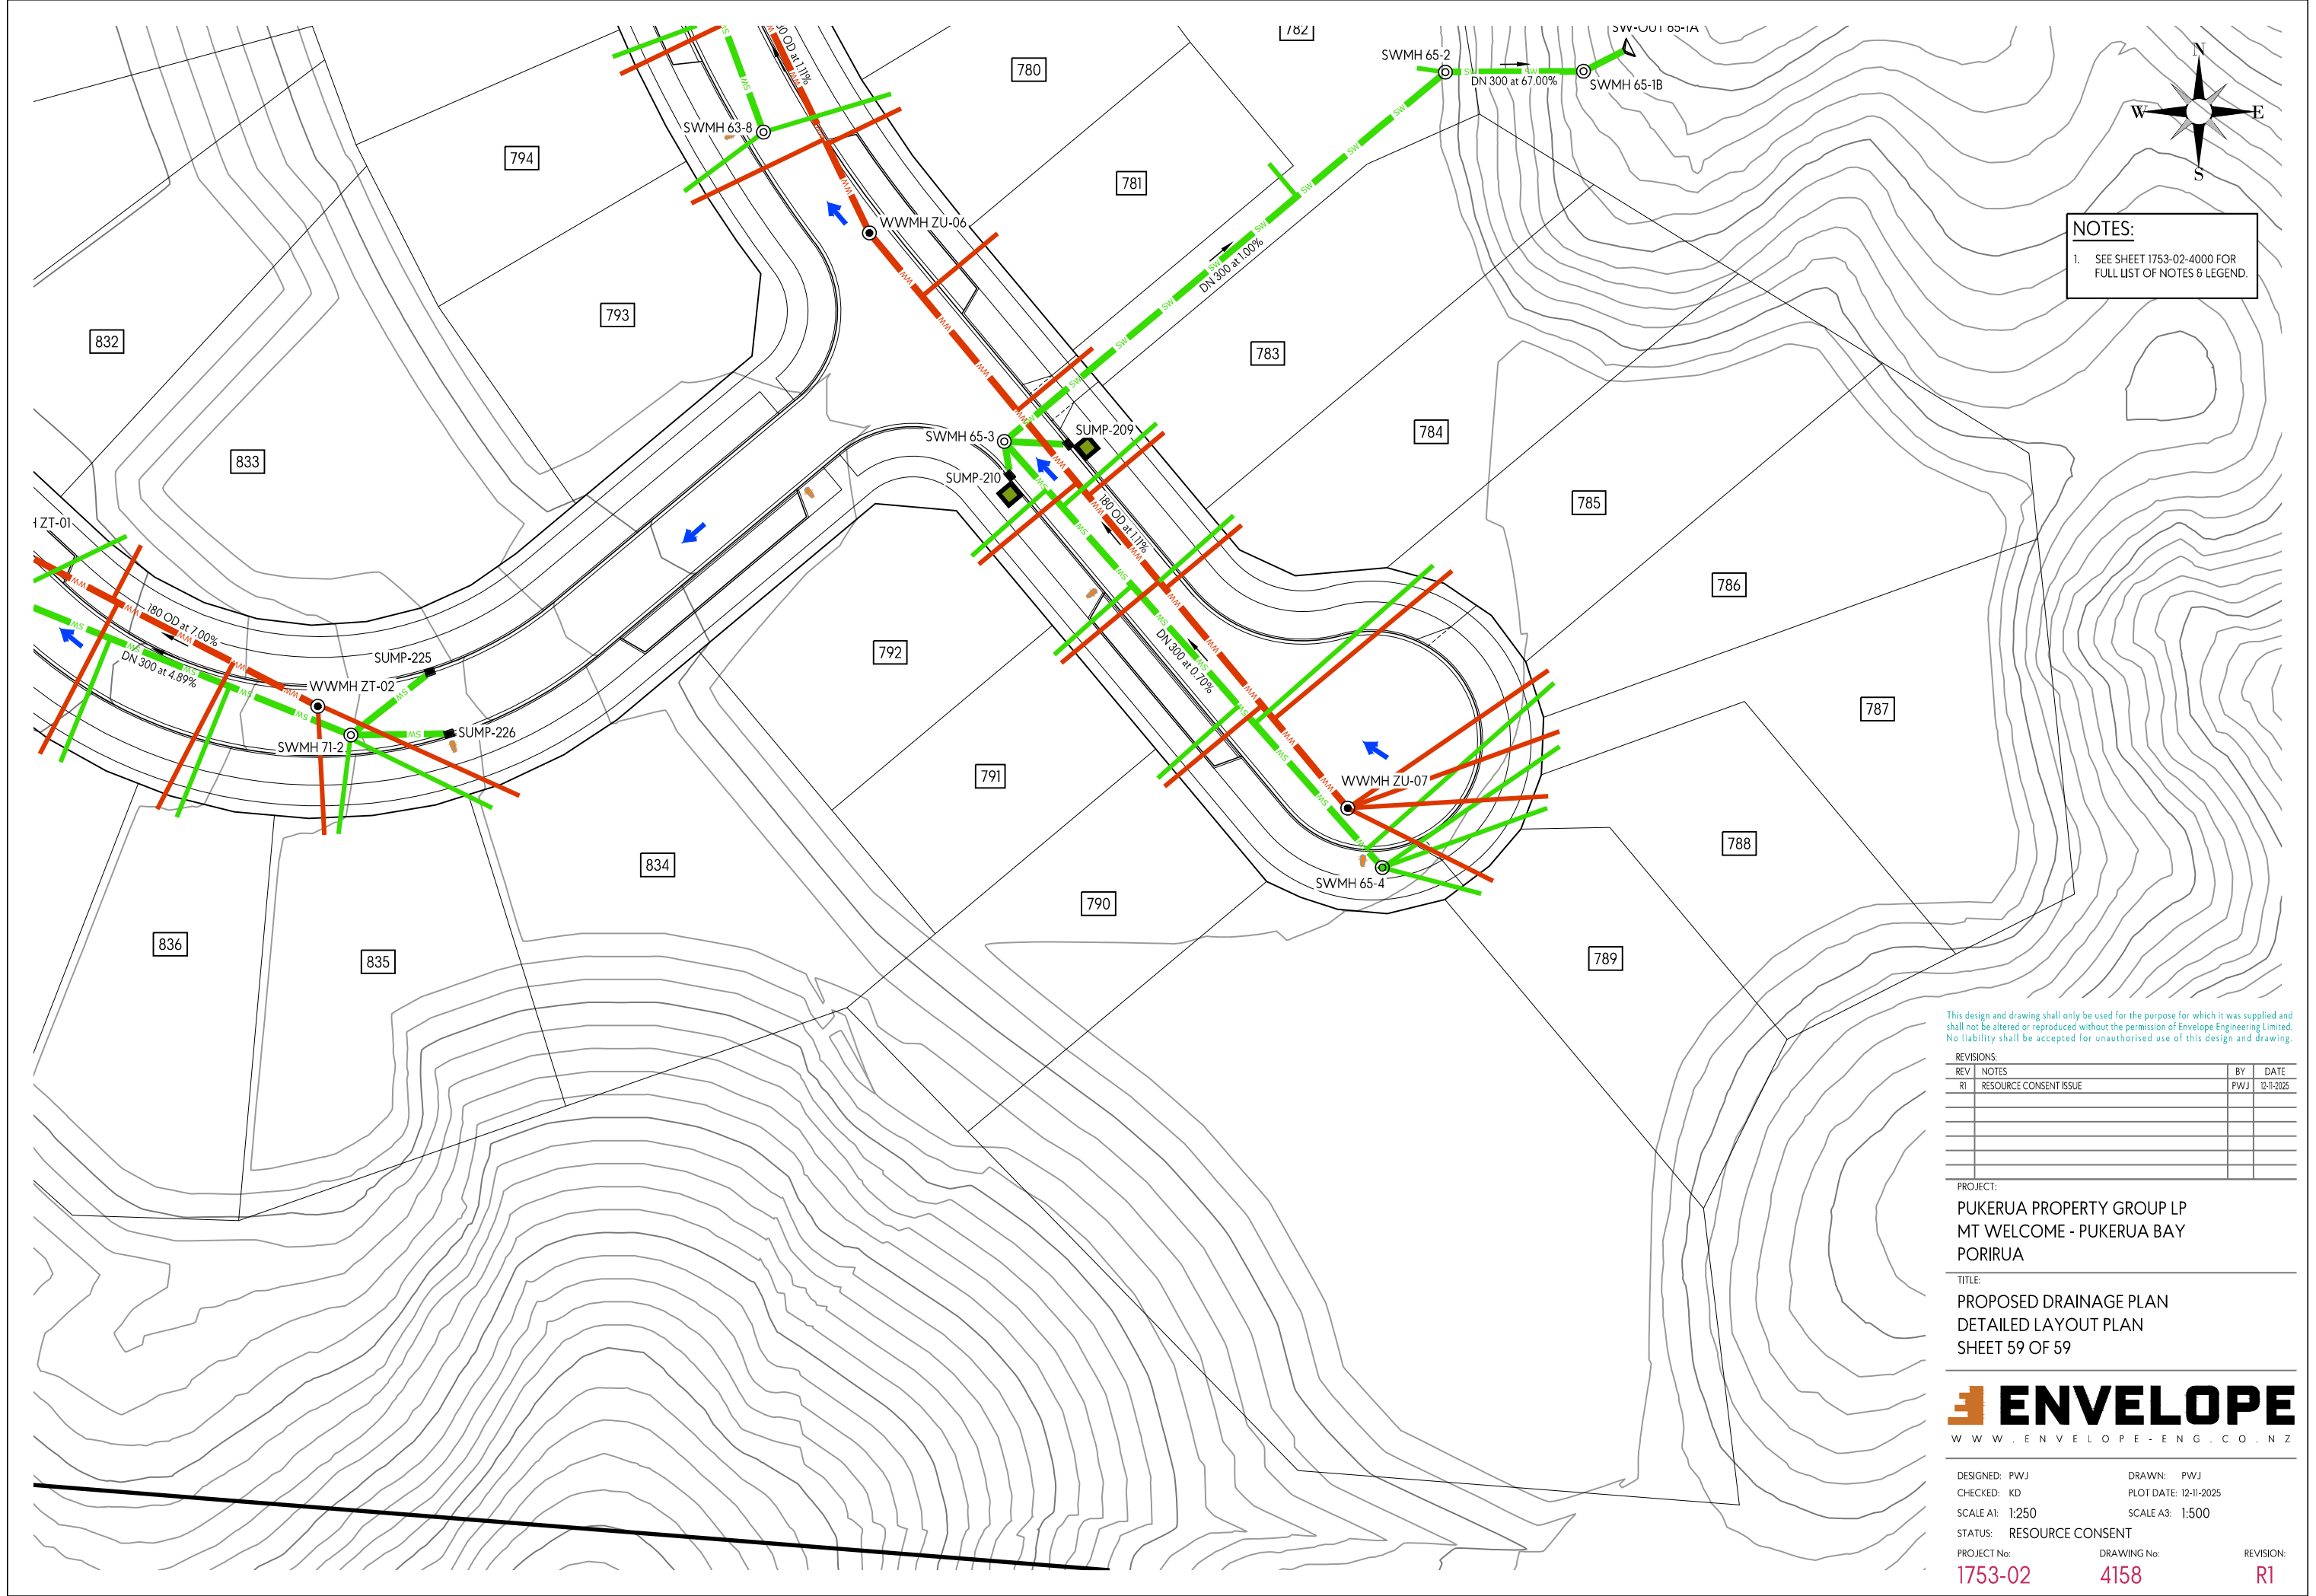

This design and drawing shall only be used for the purpose for which it was supplied and shall not be altered or reproduced without the permission of Envelope Engineering Limited. No liability shall be accepted for unauthorised use of this design and drawing.

REVISIONS:			
REV	NOTES	BY	DATE
R1	RESOURCE CONSENT ISSUE	PWJ	12-11-2025

PROJECT:
PUKERUA PROPERTY GROUP LP
MT WELCOME - PUKERUA BAY
PORIRUA

TITLE:
PROPOSED DRAINAGE PLAN
DETAILED LAYOUT PLAN
SHEET 59 OF 59



DESIGNED: PWJ
CHECKED: KD
SCALE A1: 1:250
STATUS: RESOURCE CONSENT
PROJECT No: 1753-02

DRAWN: PWJ
PLOT DATE: 12-11-2025
SCALE A3: 1:500
DRAWING No: 4158

REVISION: R1