


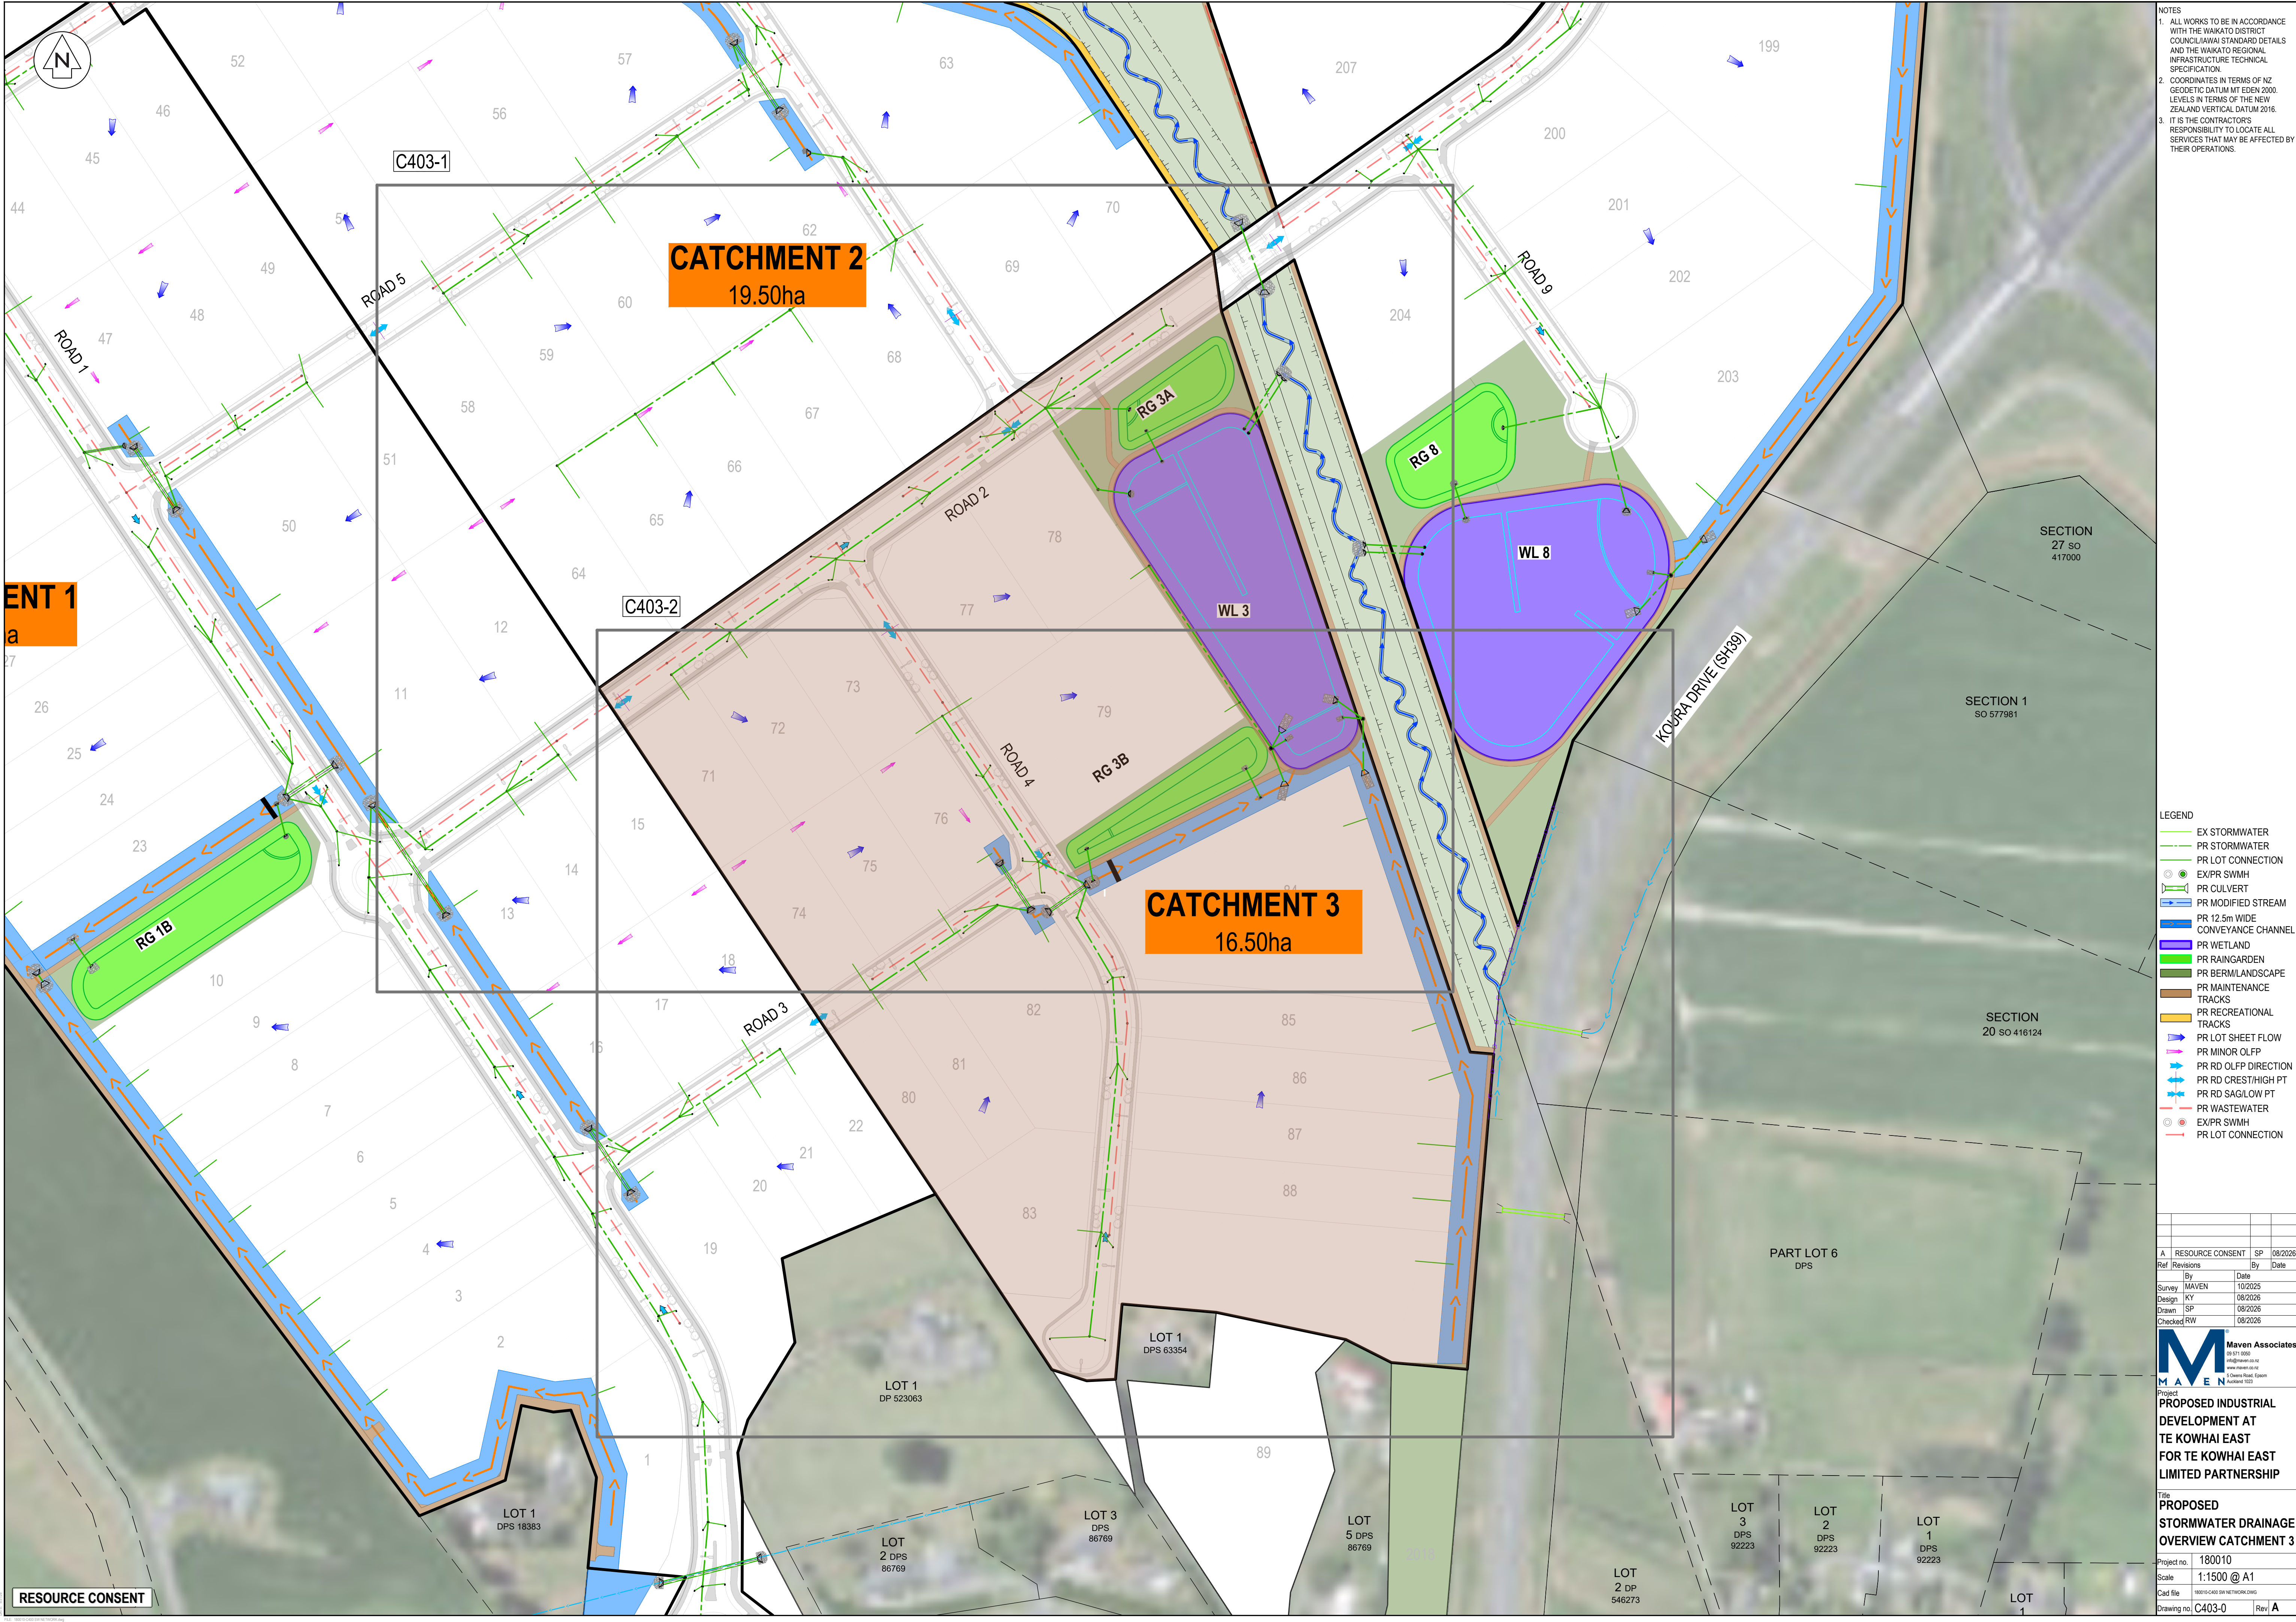

- NOTES
1. ALL WORKS TO BE IN ACCORDANCE WITH THE WAIKATO DISTRICT COUNCIL/IAWAHIO STANDARD DETAILS AND THE WAIKATO REGIONAL INFRASTRUCTURE TECHNICAL SPECIFICATION.
 2. COORDINATES IN TERMS OF NZ GEODETIC DATUM MT EDEN 2000. LEVELS IN TERMS OF THE NEW ZEALAND VERTICAL DATUM 2016.
 3. IT IS THE CONTRACTOR'S RESPONSIBILITY TO LOCATE ALL SERVICES THAT MAY BE AFFECTED BY THEIR OPERATIONS.

- LEGEND
- EX STORMWATER
 - PR STORMWATER
 - PR LOT CONNECTION
 - EX/PR SWMH
 - PR CULVERT
 - PR MODIFIED STREAM
 - PR 12.5m WIDE CONVEYANCE CHANNEL
 - PR WETLAND
 - PR RAINGARDEN
 - PR BERM/LANDSCAPE
 - PR MAINTENANCE TRACKS
 - PR RECREATIONAL TRACKS
 - PR LOT SHEET FLOW
 - PR MINOR OULFP
 - PR RD OULFP DIRECTION
 - PR RD CREST/HIGH PT
 - PR RD SAG/LOW PT
 - PR WASTEWATER
 - EX/PR SWMH
 - PR LOT CONNECTION


Ref	Revisions	By	Date	SP	08/2026
A	RESOURCE CONSENT				
Survey	MAVEN		10/2025		
Design	KY		08/2026		
Drawn	SP		08/2026		
Checked	RW		08/2026		

Maven Associates
03 571 0502
Highway 102
www.maven.co.nz
5 Chelms Road, Epsom
Auckland 1052

Project
PROPOSED INDUSTRIAL DEVELOPMENT AT TE KOWHAI EAST FOR TE KOWHAI EAST LIMITED PARTNERSHIP

Title
PROPOSED STORMWATER DRAINAGE OVERVIEW CATCHMENT 3

Project no. 180010
Scale 1:1500 @ A1
Cad file 180010-CAD 3IN NETWORK.DWG
Drawing no. C403-0 Rev A

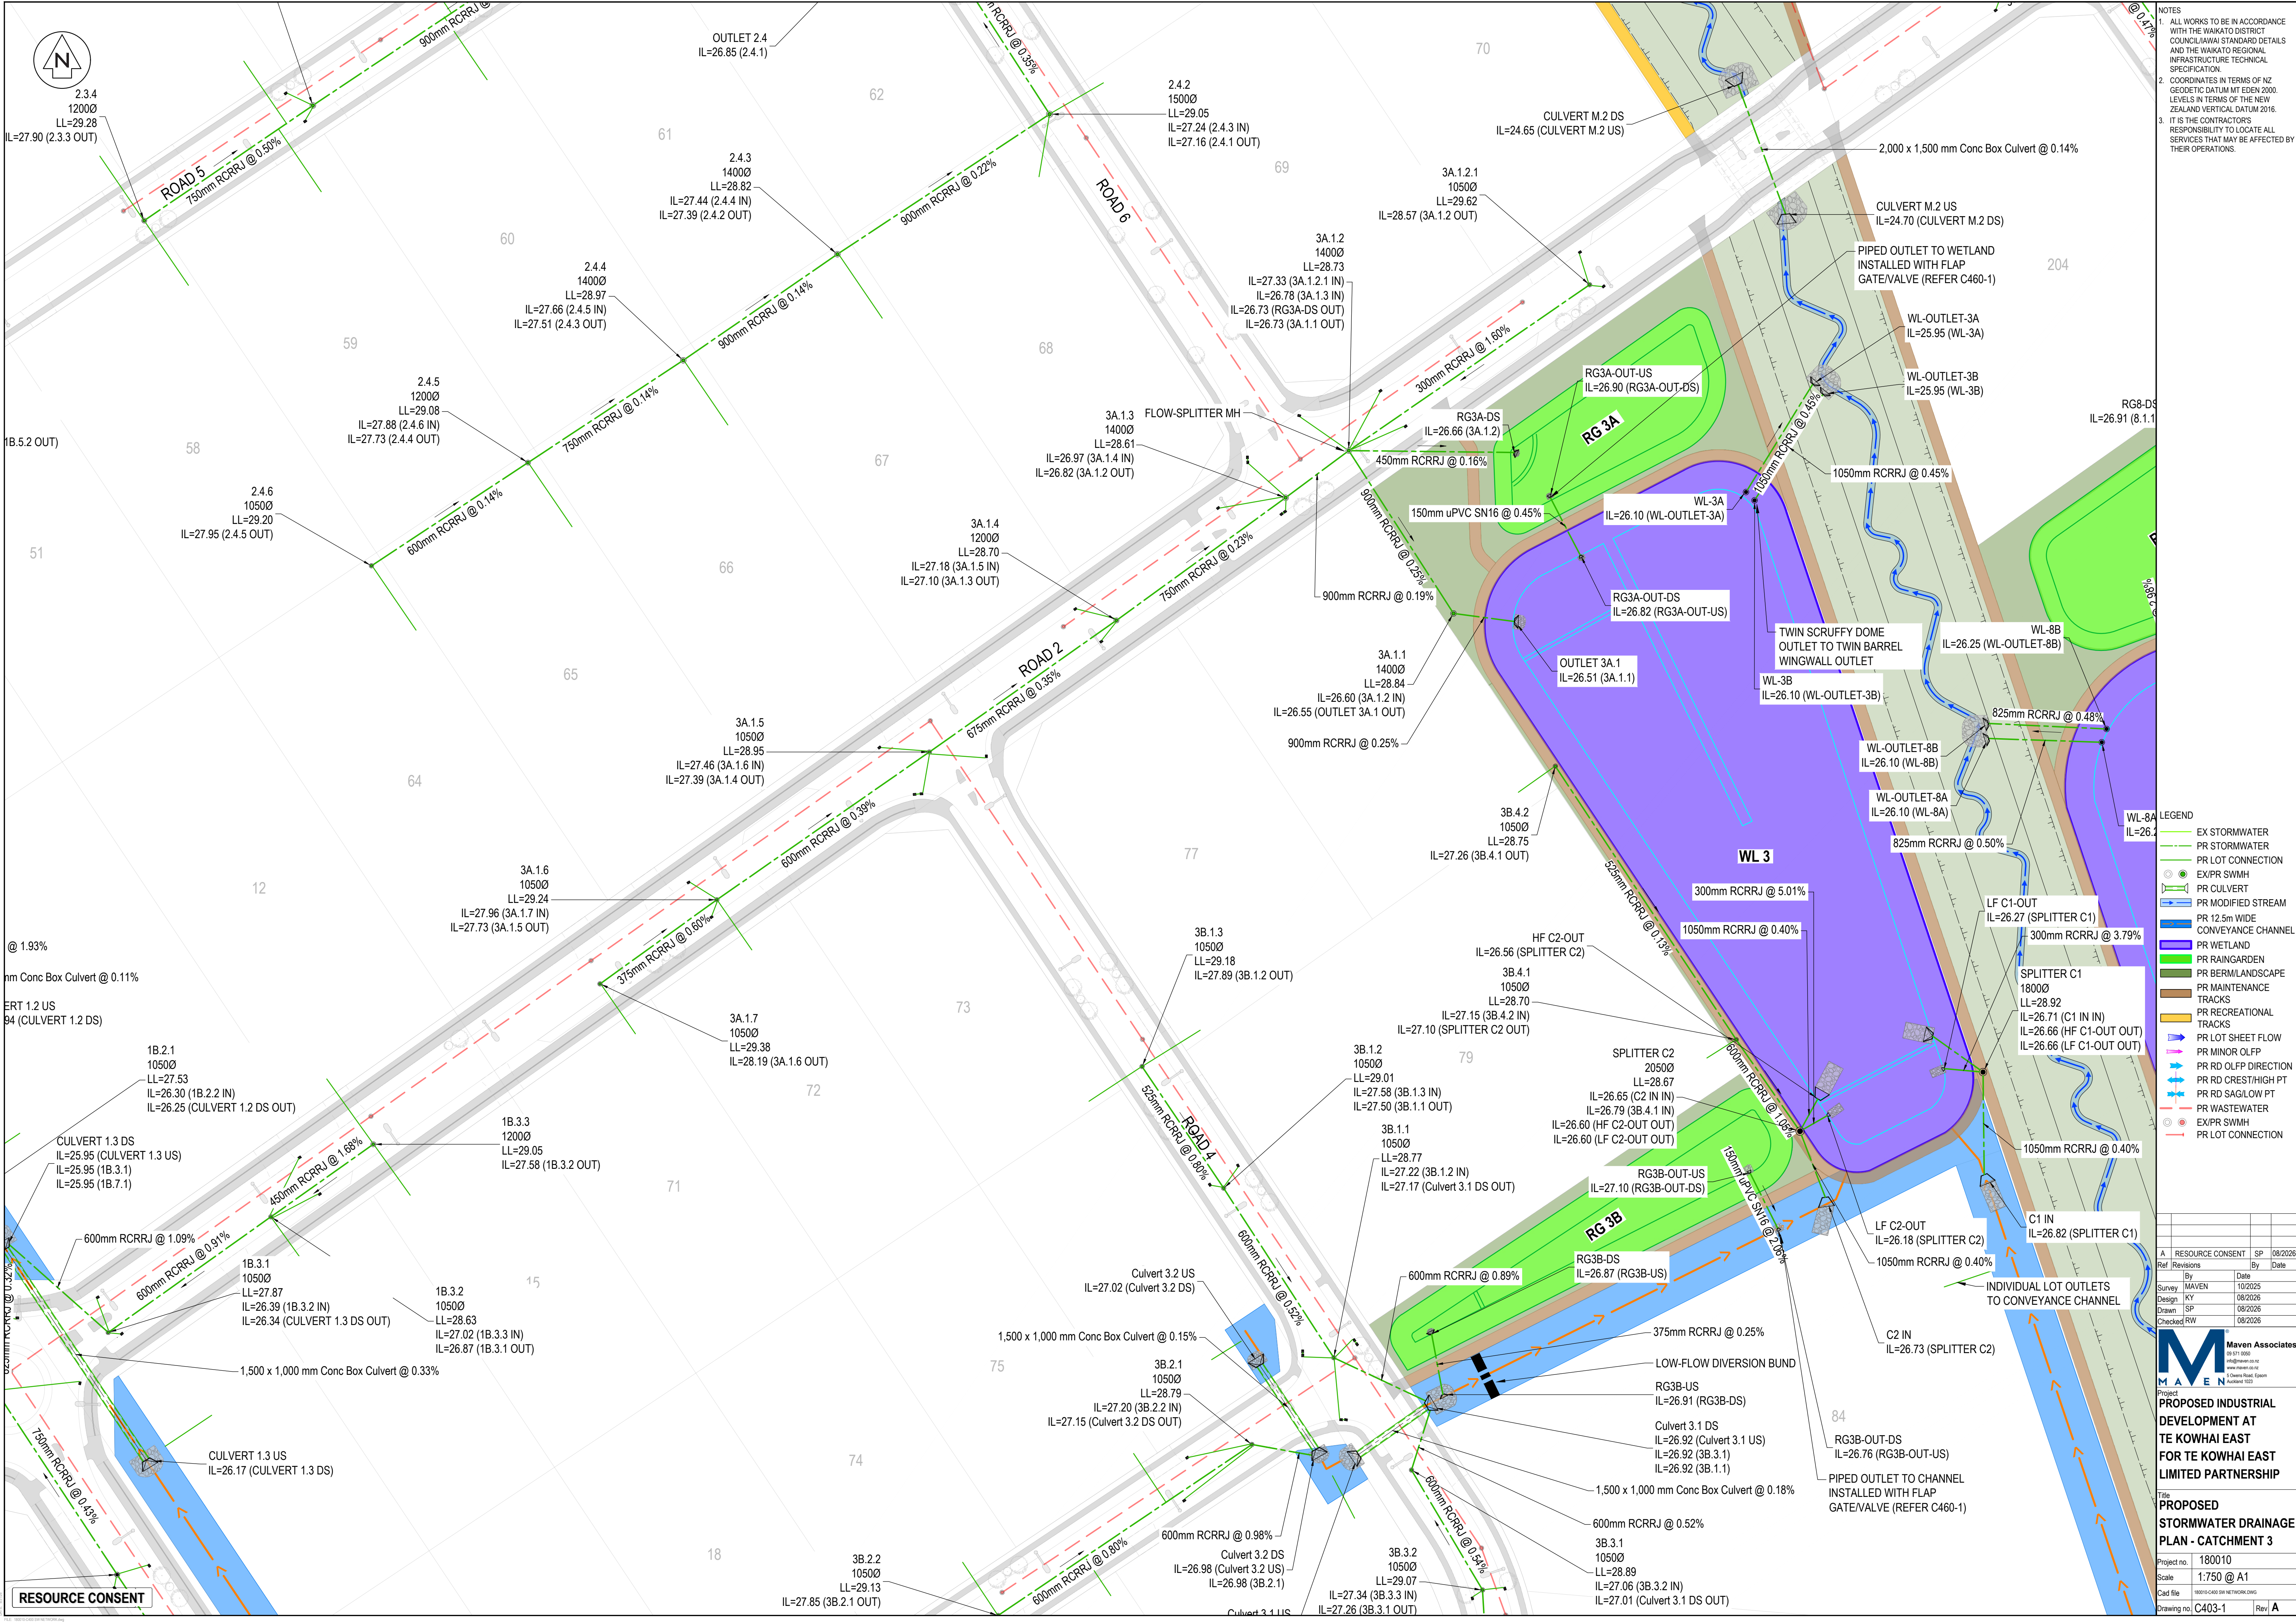

- NOTES
1. ALL WORKS TO BE IN ACCORDANCE WITH THE WAIKATO DISTRICT COUNCIL/IAWAH STANDARD DETAILS AND THE WAIKATO REGIONAL INFRASTRUCTURE TECHNICAL SPECIFICATION.
 2. COORDINATES IN TERMS OF NZ GEODETIC DATUM MT EDEN 2000. LEVELS IN TERMS OF THE NEW ZEALAND VERTICAL DATUM 2016.
 3. IT IS THE CONTRACTOR'S RESPONSIBILITY TO LOCATE ALL SERVICES THAT MAY BE AFFECTED BY THEIR OPERATIONS.

- LEGEND
- EX STORMWATER
 - PR STORMWATER
 - PR LOT CONNECTION
 - EX/PR SWMH
 - PR CULVERT
 - PR MODIFIED STREAM
 - PR 12.5m WIDE CONVEYANCE CHANNEL
 - PR WETLAND
 - PR RAINGARDEN
 - PR BERM/LANDSCAPE
 - PR MAINTENANCE TRACKS
 - PR RECREATIONAL TRACKS
 - PR LOT SHEET FLOW
 - PR MINOR OULF
 - PR RD OULF DIRECTION
 - PR RD CREST/HIGH PT
 - PR RD SAG/LOW PT
 - PR WASTEWATER
 - EX/PR SWMH
 - PR LOT CONNECTION

Ref	Revisions	By	Date
A	RESOURCE CONSENT	SP	08/2026

Maven Associates
03 571 0502
maven@mvn.co.nz
www.mvncorp.co.nz
5 Chalmers Road, Epsom
Auckland 1052

Project
PROPOSED INDUSTRIAL DEVELOPMENT AT TE KOWHAI EAST FOR TE KOWHAI EAST LIMITED PARTNERSHIP

Title
PROPOSED STORMWATER DRAINAGE PLAN - CATCHMENT 3

Project no.	180010
Scale	1:750 @ A1
Cad file	180010-CATCH 3A NETWORK.DWG
Drawing no.	C403-1
Rev	A



NOTES

1. ALL WORKS TO BE IN ACCORDANCE WITH THE WAIKATO DISTRICT COUNCIL/AIAI STANDARD DETAILS AND THE WAIKATO REGIONAL INFRASTRUCTURE TECHNICAL SPECIFICATION.
2. COORDINATES IN TERMS OF NZ GEODETIC DATUM MT EDEN 2000. LEVELS IN TERMS OF THE NEW ZEALAND VERTICAL DATUM 2016.
3. IT IS THE CONTRACTOR'S RESPONSIBILITY TO LOCATE ALL SERVICES THAT MAY BE AFFECTED BY THEIR OPERATIONS.

- LEGEND
- EX STORMWATER
 - PR STORMWATER
 - PR LOT CONNECTION
 - EX/PR SWMH
 - PR CULVERT
 - PR MODIFIED STREAM
 - PR 12.5m WIDE CONVEYANCE CHANNEL
 - PR WETLAND
 - PR RAINGARDEN
 - PR BERMLANDSCAPE
 - PR MAINTENANCE TRACKS
 - PR RECREATIONAL TRACKS
 - PR LOT SHEET FLOW
 - PR MINOR OLPF
 - PR RD OLPF DIRECTION
 - PR RD CREST/HIGH PT
 - PR RD SAG/LOW PT
 - PR WASTEWATER
 - EX/PR SWMH
 - PR LOT CONNECTION

Ref	Revisions	By	Date
A	RESOURCE CONSENT	SP	08/2026


Survey	MAVEN	10/2025
Design	KY	08/2026
Drawn	SP	08/2026
Checked	RW	08/2026

Maven Associates
03 571 0500
info@maven.co.nz
www.maven.co.nz
5 Omana Road, Epsom
Auckland 1020

Project
PROPOSED INDUSTRIAL DEVELOPMENT AT TE KOWHAI EAST FOR TE KOWHAI EAST LIMITED PARTNERSHIP

Title
PROPOSED STORMWATER DRAINAGE PLAN - CATCHMENT 3

Project no. 180010
Scale 1:750 @ A1
Cad file 180010-CATCH 3A NETWORK.DWG
Drawing no. C403-2 Rev A

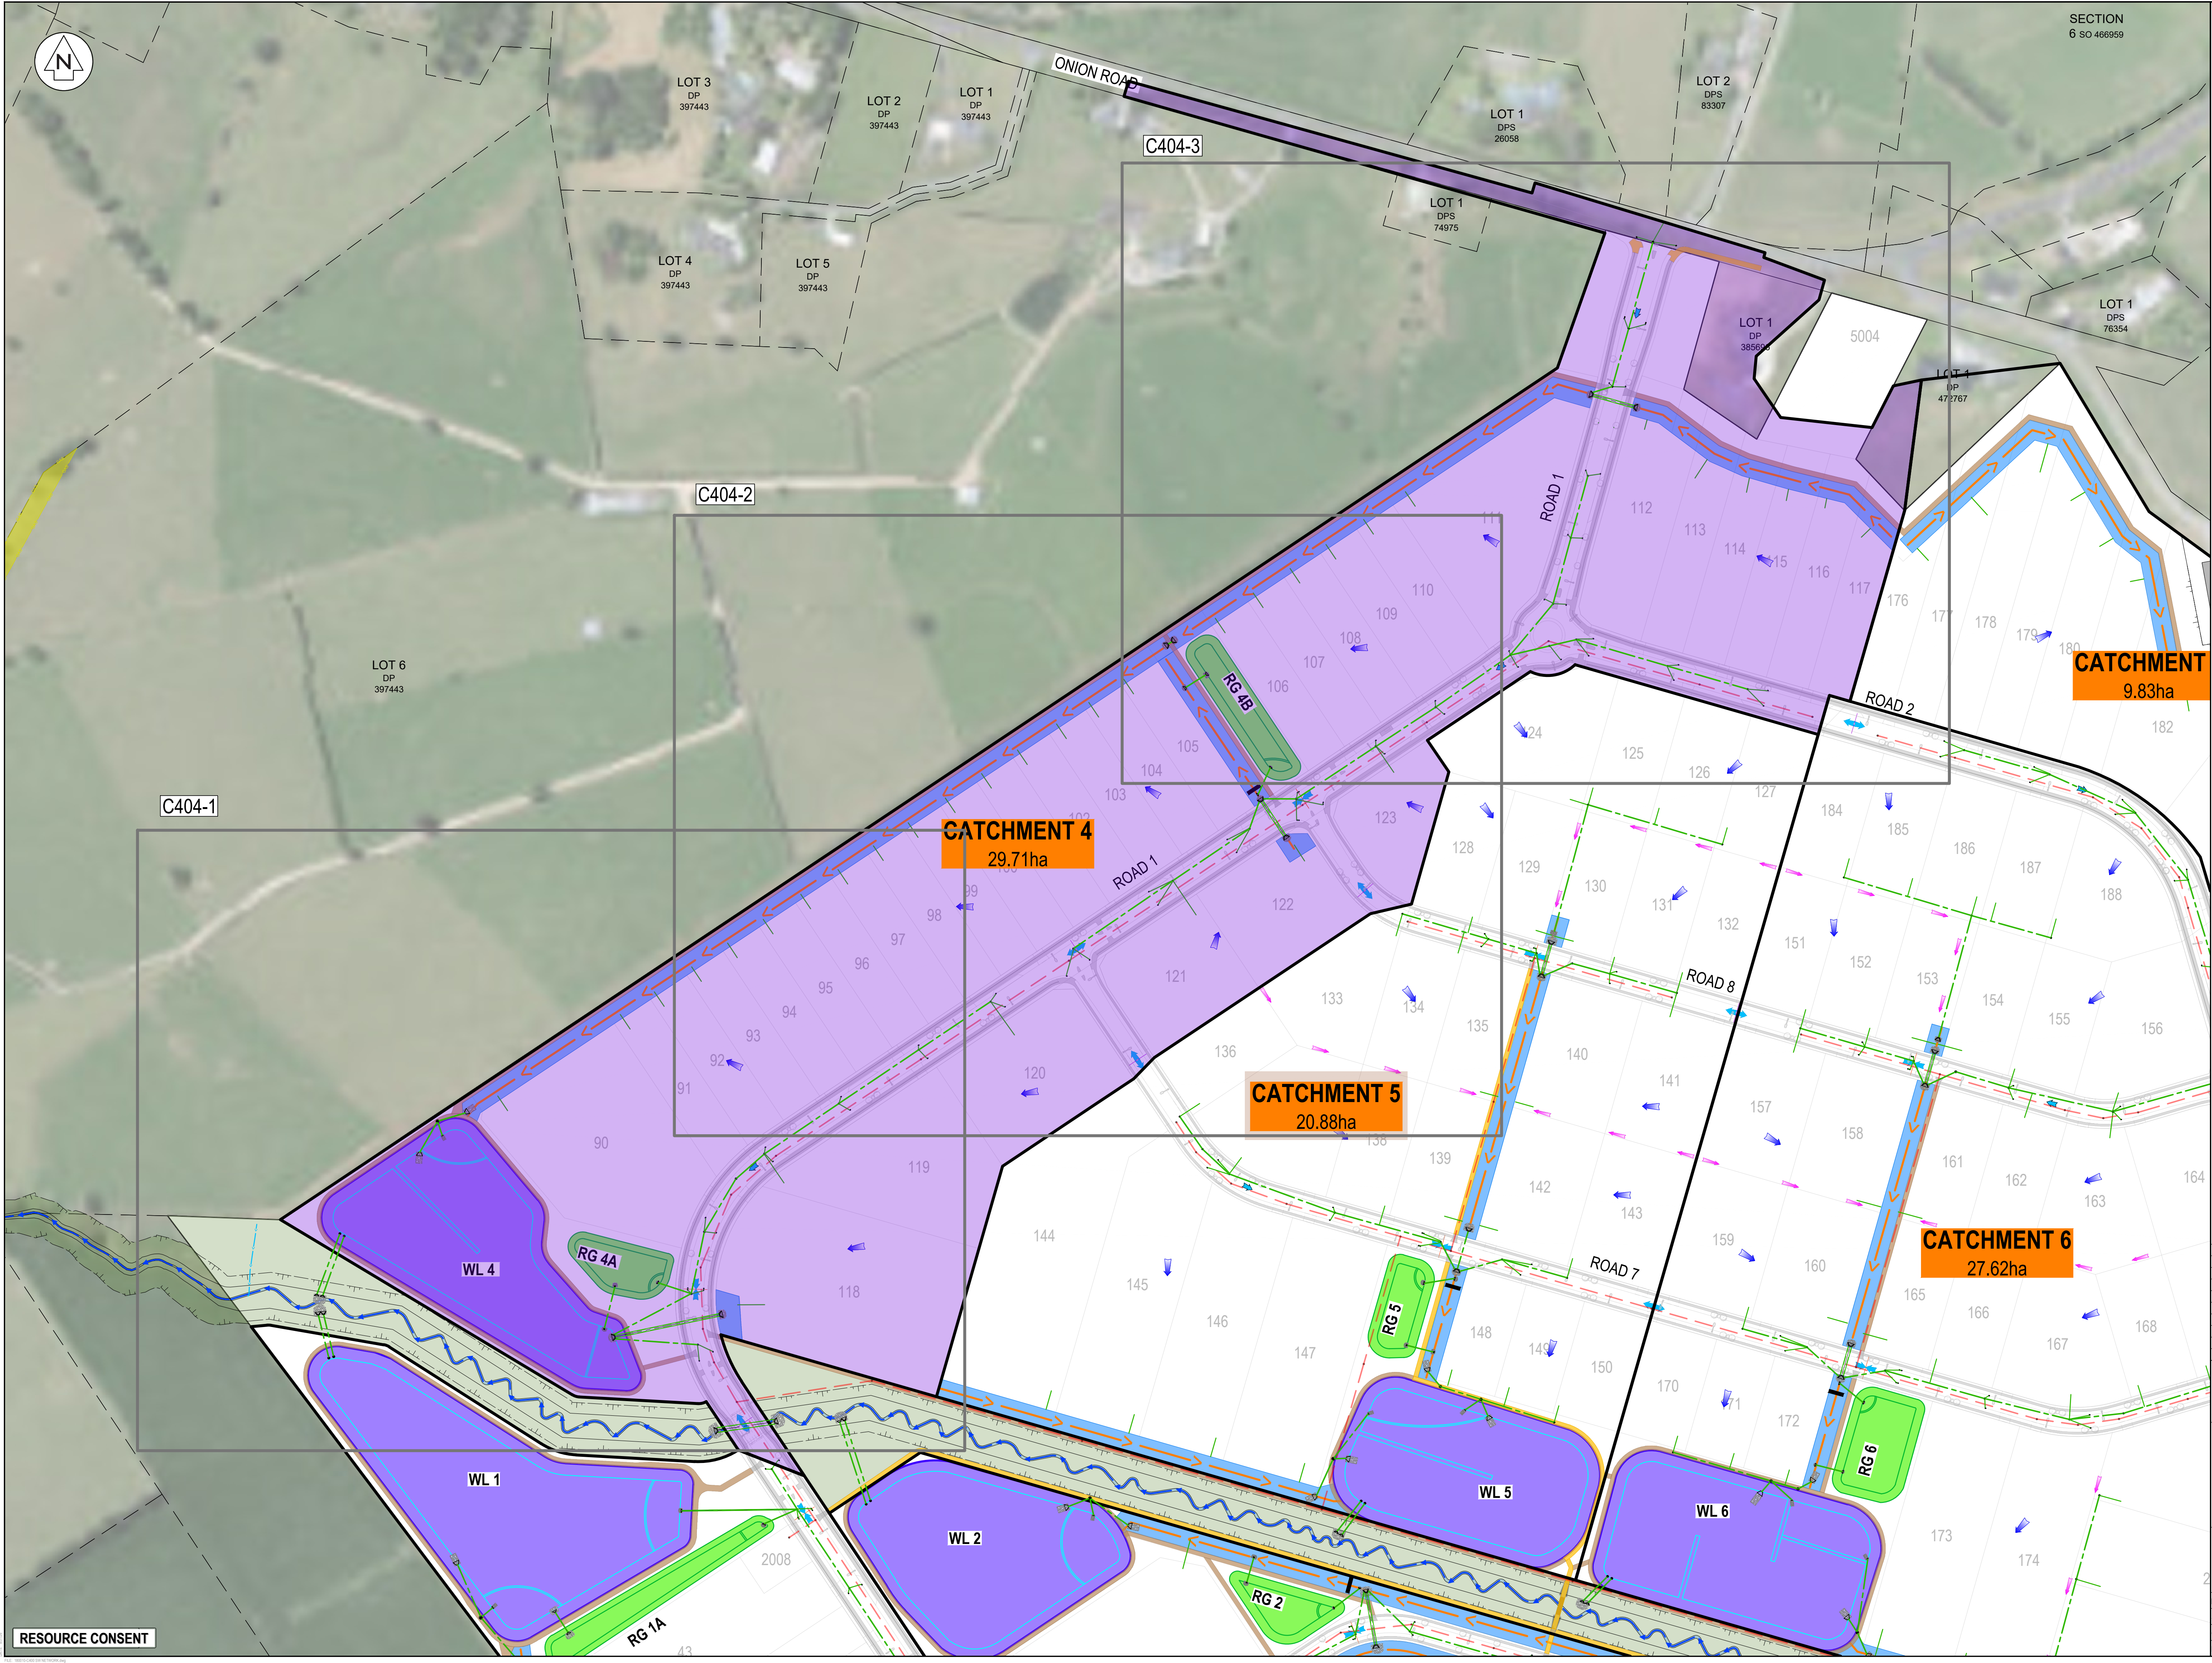

NOTES

- ALL WORKS TO BE IN ACCORDANCE WITH THE WAIKATO DISTRICT COUNCIL/JAWAI STANDARD DETAILS AND THE WAIKATO REGIONAL INFRASTRUCTURE TECHNICAL SPECIFICATION.
- COORDINATES IN TERMS OF NZ GEODETIC DATUM MT EDEN 2000. LEVELS IN TERMS OF THE NEW ZEALAND VERTICAL DATUM 2016.
- IT IS THE CONTRACTOR'S RESPONSIBILITY TO LOCATE ALL SERVICES THAT MAY BE AFFECTED BY THEIR OPERATIONS.

LEGEND

- EX STORMWATER
- PR STORMWATER
- PR LOT CONNECTION
- EX/PR SWMH
- PR CULVERT
- PR MODIFIED STREAM
- PR 12.5m WIDE CONVEYANCE CHANNEL
- PR WETLAND
- PR RAINGARDEN
- PR BERM/LANDSCAPE
- PR MAINTENANCE TRACKS
- PR RECREATIONAL TRACKS
- PR LOT SHEET FLOW
- PR MINOR OULFP
- PR RD OULFP DIRECTION
- PR RD CREST/HIGH PT
- PR RD SAG/LOW PT
- PR WASTEWATER
- EX/PR SWMH
- PR LOT CONNECTION

Ref	Revisions	By	Date
A	RESOURCE CONSENT	SP	08/2026

M **MAVEN ASSOCIATES**
03 571 0502
maven@ma.co.nz
www.ma.co.nz
5 Chivers Road, Epsom
Auckland 1020

Project
PROPOSED INDUSTRIAL DEVELOPMENT AT TE KOWHAI EAST FOR TE KOWHAI EAST LIMITED PARTNERSHIP

Title
PROPOSED STORMWATER DRAINAGE OVERVIEW CATCHMENT 4

Project no. 180010
Scale 1:2000 @ A1
Cad file 180010-C404-03-PR-NETWORK.DWG
Drawing no. C404-0 Rev. A




- NOTES
1. ALL WORKS TO BE IN ACCORDANCE WITH THE WAIKATO DISTRICT COUNCIL/IAWAI STANDARD DETAILS AND THE WAIKATO REGIONAL INFRASTRUCTURE TECHNICAL SPECIFICATION.
 2. COORDINATES IN TERMS OF NZ GEODETIC DATUM MT EDEN 2000. LEVELS IN TERMS OF THE NEW ZEALAND VERTICAL DATUM 2016.
 3. IT IS THE CONTRACTOR'S RESPONSIBILITY TO LOCATE ALL SERVICES THAT MAY BE AFFECTED BY THEIR OPERATIONS.

- LEGEND
- EX STORMWATER
 - PR STORMWATER
 - PR LOT CONNECTION
 - EX/PR SWMH
 - PR CULVERT
 - PR MODIFIED STREAM
 - PR 12.5m WIDE CONVEYANCE CHANNEL
 - PR WETLAND
 - PR RAINGARDEN
 - PR BERM/LANDSCAPE
 - PR MAINTENANCE TRACKS
 - PR RECREATIONAL TRACKS
 - PR LOT SHEET FLOW
 - PR MINOR OLPF
 - PR RD OLPF DIRECTION
 - PR RD CREST/HIGH PT
 - PR RD SAG/LOW PT
 - PR WASTEWATER
 - EX/PR SWMH
 - PR LOT CONNECTION

Ref	Revisions	By	Date	SP	By	Date
A	RESOURCE CONSENT					08/2026



Project	180010
Scale	1:750 @ A1
Cad file	180010-C404-04A NETWORK.DWG
Drawing no.	C404-1
Rev	A

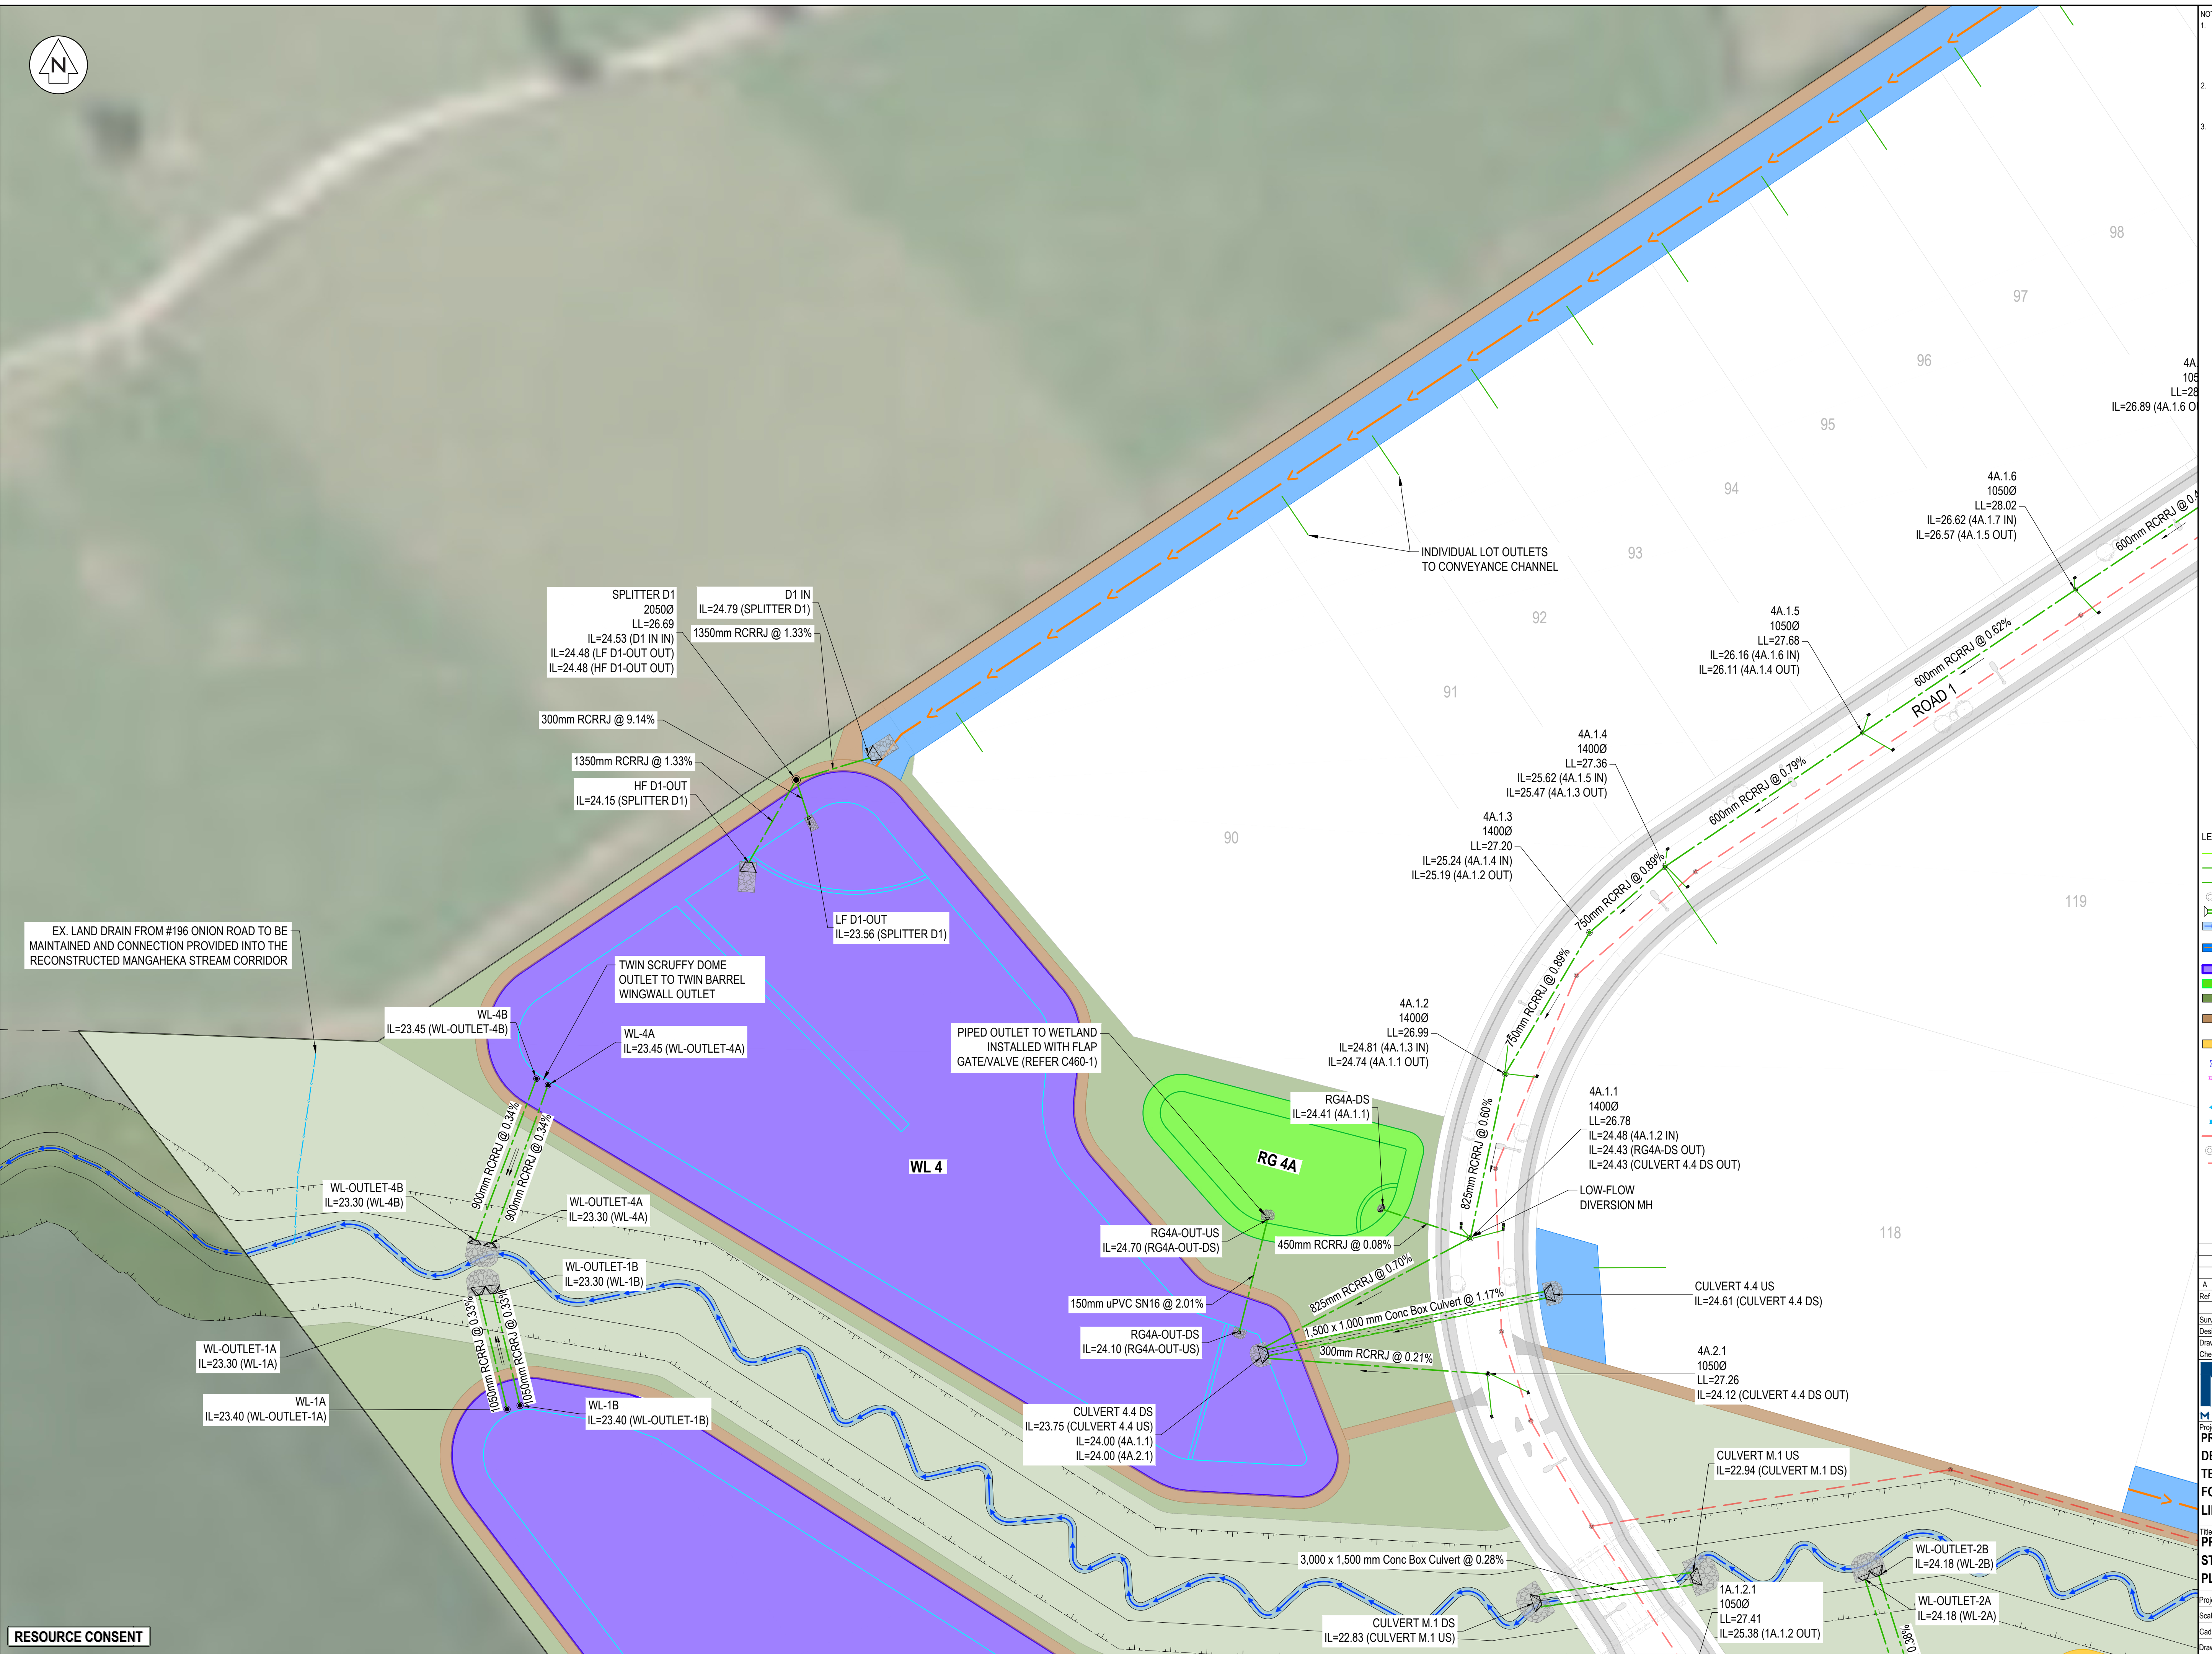

RESOURCE CONSENT



- NOTES
1. ALL WORKS TO BE IN ACCORDANCE WITH THE WAIKATO DISTRICT COUNCIL/IAWAI STANDARD DETAILS AND THE WAIKATO REGIONAL INFRASTRUCTURE TECHNICAL SPECIFICATION.
 2. COORDINATES IN TERMS OF NZ GEODETIC DATUM MT EDEN 2000. LEVELS IN TERMS OF THE NEW ZEALAND VERTICAL DATUM 2016.
 3. IT IS THE CONTRACTOR'S RESPONSIBILITY TO LOCATE ALL SERVICES THAT MAY BE AFFECTED BY THEIR OPERATIONS.

- LEGEND
- EX STORMWATER
 - PR STORMWATER
 - PR LOT CONNECTION
 - EX/PR SWMH
 - PR CULVERT
 - PR MODIFIED STREAM
 - PR 12.5m WIDE CONVEYANCE CHANNEL
 - PR WETLAND
 - PR RAINGARDEN
 - PR BERM/LANDSCAPE
 - PR MAINTENANCE TRACKS
 - PR RECREATIONAL TRACKS
 - PR LOT SHEET FLOW
 - PR MINOR OLPF
 - PR RD OLPF DIRECTION
 - PR RD CREST/HIGH PT
 - PR RD SAG/LOW PT
 - PR WASTEWATER
 - EX/PR SWMH
 - PR LOT CONNECTION

Ref	Revisions	By	Date
A	RESOURCE CONSENT	SP	08/2026

MAVEN ASSOCIATES
03 571 0500
info@maven.co.nz
www.maven.co.nz
5 Chene Road, Epsom
Auckland 1060

Project
PROPOSED INDUSTRIAL DEVELOPMENT AT TE KOWHAI EAST FOR TE KOWHAI EAST LIMITED PARTNERSHIP

Title
PROPOSED STORMWATER DRAINAGE PLAN - CATCHMENT 4

Project no.	180010
Scale	1:750 @ A1
Cad file	180010-C404-04-01-NETWORK.DWG
Drawing no.	C404-2
Rev	A





LOT 1
DPS 74975

LOT 2
DPS 83307

LOT 1
DP 385696

4B.3.3
1050Ø
LL=34.84
IL=32.88 (4B.3.2 OUT)

4B.3.2
1050Ø
LL=32.24
IL=29.90 (4B.3.3 IN)
IL=29.83 (4B.3.1 OUT)

CULVERT 4.3 DS
IL=27.12 (CULVERT 4.3 US)
IL=27.15 (4B.3.1)

4B.3.1
1050Ø
LL=29.83
IL=27.97 (4B.3.2 IN)
IL=27.92 (CULVERT 4.3 DS OUT)

CULVERT 4.3 US
IL=27.43 (CULVERT 4.3 DS)

1,500 x 1,000 mm Conc Box Culvert @ 1.04%

EX. LAND DRAIN AND SHELTER BELT ON #196
ONION ROAD TO BE RETAINED.

PROPOSED TKE CONVEYANCE CHANNEL TO BE CONSTRUCTED TO RUN PARALLEL
WITH EX. NEIGHBOURING LAND DRAIN ON TKE'S SIDE OF THE BOUNDARY. WHERE
EX. DRAIN WEAVES CLOSE TO THE BOUNDARY, DETAILED DESIGN WILL CONFIRM
SEPARATION SO THERE IS NO INTERACTION BETWEEN THE TWO

INDIVIDUAL LOT OUTLETS
TO CONVEYANCE CHANNEL

PIPED OUTLET TO CHANNEL INSTALLED WITH
FLAP GATE/VALVE (REFER C460-1)

RG4B-OUT-US
IL=26.30 (RG4B-OUT-DS)

RG4B-OUT-DS
IL=26.07 (RG4B-OUT-US)

RG4B-DS
IL=26.00 (RG4B-US)

825mm RCRRJ @ 0.51%

375mm RCRRJ @ 0.60%

RG4B-US
IL=26.12 (RG4B-DS)

CULVERT 4.2 DS

4B.2.6
1050Ø
LL=29.06
IL=27.65 (4B.2.7 IN)
IL=27.57 (4B.2.5 OUT)

4B.2.5
1050Ø
LL=28.66
IL=27.38 (4B.2.6 IN)
IL=27.16 (4B.2.4 OUT)

4B.2.4
1200Ø
LL=28.59
IL=27.11 (4B.2.5 IN)
IL=27.19 (4B.2.4.1 IN)
IL=27.04 (4B.2.3 OUT)

4B.2.3
1200Ø
LL=28.40
IL=26.80 (4B.2.4 IN)
IL=26.73 (4B.2.2 OUT)

4B.2.2
1400Ø
LL=28.16
IL=26.59 (4B.2.3 IN)
IL=26.51 (4B.2.1 OUT)

4B.2.4.1
1050Ø
LL=28.85
IL=27.43 (4B.2.4 IN)
IL=27.28 (4B.2.4 OUT)

375mm RCRRJ @ 1.09%
4B.2.4.2
1050Ø
LL=28.65
IL=27.72 (4B.2.4.3 IN)
IL=27.64 (4B.2.4.1 OUT)

4B.2.4.4
1050Ø
LL=30.89
IL=29.04 (4B.2.4.3 OUT)

4B.2.4.3
1050Ø
LL=29.94
IL=28.81 (4B.2.4.4 IN)
IL=28.76 (4B.2.4.2 OUT)

- NOTES
1. ALL WORKS TO BE IN ACCORDANCE WITH THE WAIKATO DISTRICT COUNCIL/IAWAH STANDARD DETAILS AND THE WAIKATO REGIONAL INFRASTRUCTURE TECHNICAL SPECIFICATION.
 2. COORDINATES IN TERMS OF NZ GEODETIC DATUM MT EDEN 2000. LEVELS IN TERMS OF THE NEW ZEALAND VERTICAL DATUM 2016.
 3. IT IS THE CONTRACTOR'S RESPONSIBILITY TO LOCATE ALL SERVICES THAT MAY BE AFFECTED BY THEIR OPERATIONS.

- LEGEND
- EX STORMWATER
 - PR STORMWATER
 - PR LOT CONNECTION
 - EX/PR SWMH
 - PR CULVERT
 - PR MODIFIED STREAM
 - PR 12.5m WIDE CONVEYANCE CHANNEL
 - PR WETLAND
 - PR RAINGARDEN
 - PR BERM/LANDSCAPE TRACKS
 - PR RECREATIONAL TRACKS
 - PR LOT SHEET FLOW
 - PR MINOR OLPF
 - PR RD OLPF DIRECTION
 - PR RD CREST/HIGH PT
 - PR RD SAG/LOW PT
 - PR WASTEWATER
 - EX/PR SWMH
 - PR LOT CONNECTION


Ref	Revisions	By	Date
A	RESOURCE CONSENT	SP	08/2026
Survey	MAVEN	10/2025	
Design	KY	08/2026	
Drawn	SP	08/2026	
Checked	RW	08/2026	



Project
PROPOSED INDUSTRIAL DEVELOPMENT AT TE KOWHAI EAST FOR TE KOWHAI EAST LIMITED PARTNERSHIP

Title
PROPOSED STORMWATER DRAINAGE PLAN - CATCHMENT 4

Project no. 180010
Scale 1:750 @ A1
Cad file 180010-C404-3A NETWORK.DWG
Drawing no. C404-3 Rev A

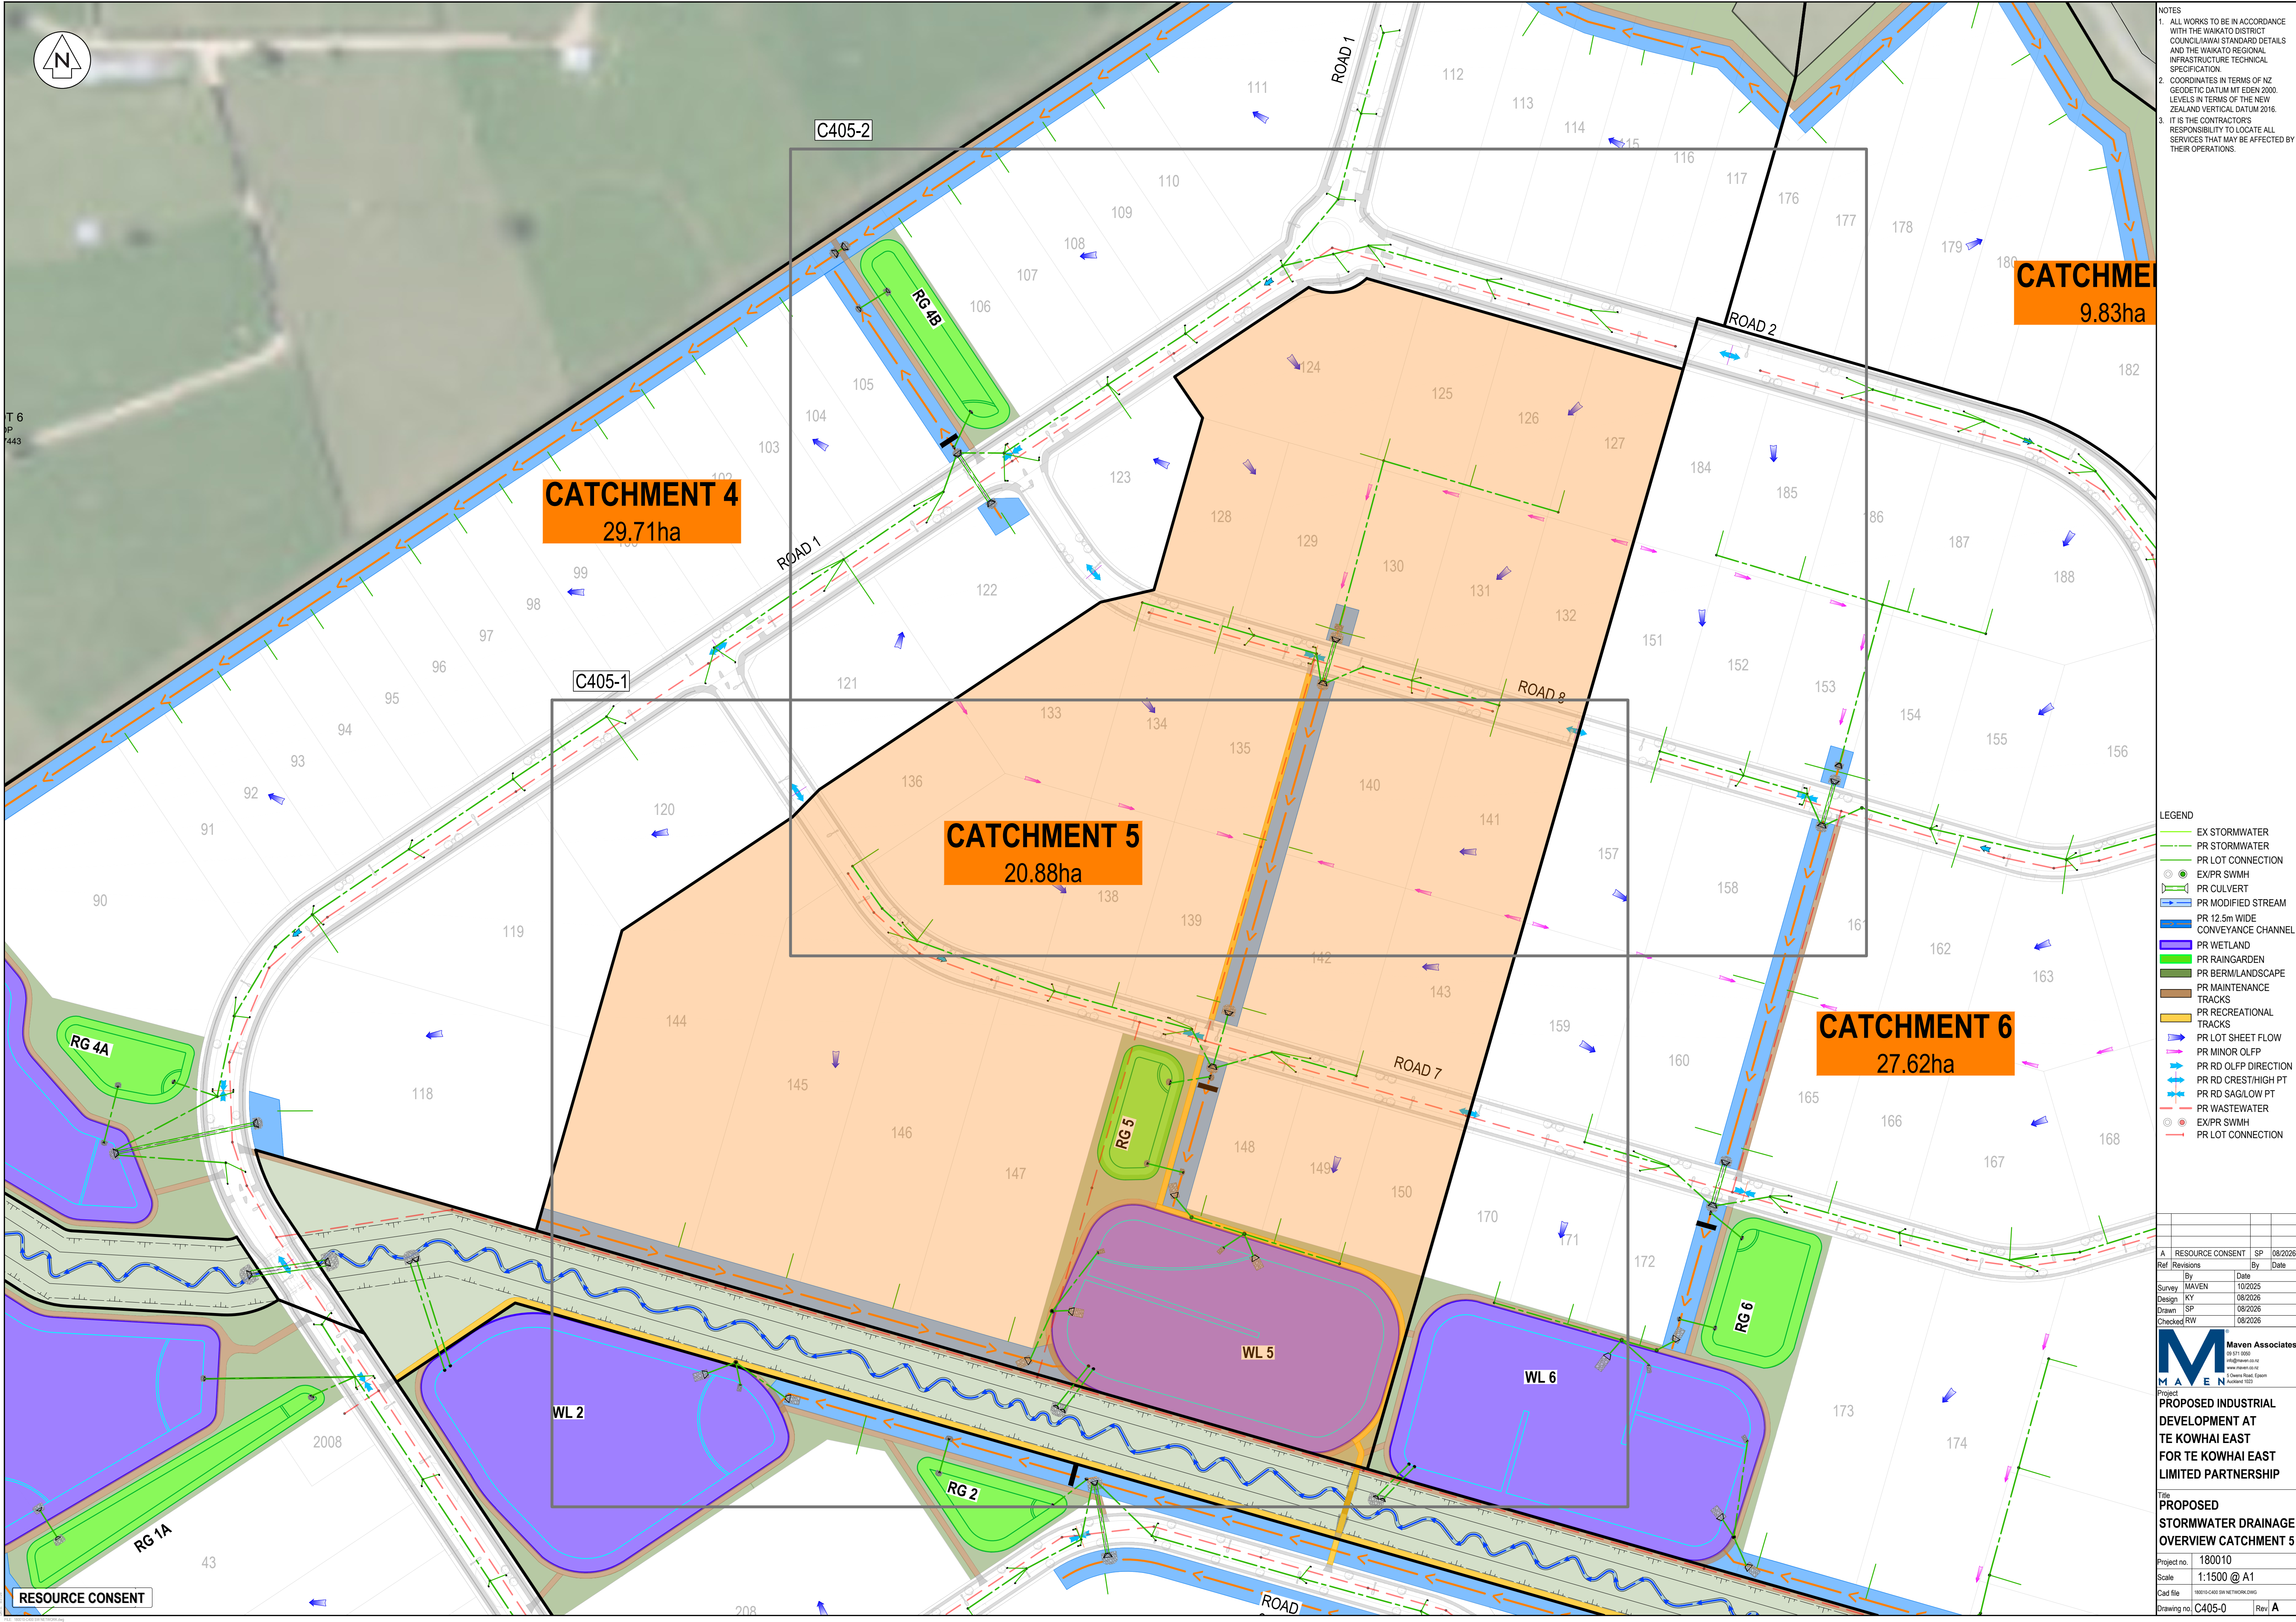

NOTES

1. ALL WORKS TO BE IN ACCORDANCE WITH THE WAIKATO DISTRICT COUNCIL/AIAI STANDARD DETAILS AND THE WAIKATO REGIONAL INFRASTRUCTURE TECHNICAL SPECIFICATION.
2. COORDINATES IN TERMS OF NZ GEODETIC DATUM MT EDEN 2000. LEVELS IN TERMS OF THE NEW ZEALAND VERTICAL DATUM 2016.
3. IT IS THE CONTRACTOR'S RESPONSIBILITY TO LOCATE ALL SERVICES THAT MAY BE AFFECTED BY THEIR OPERATIONS.

- LEGEND
- EX STORMWATER
 - PR STORMWATER
 - PR LOT CONNECTION
 - EX/PR SWMH
 - PR CULVERT
 - PR MODIFIED STREAM
 - PR 12.5m WIDE CONVEYANCE CHANNEL
 - PR WETLAND
 - PR RAINGARDEN
 - PR BERM/LANDSCAPE
 - PR MAINTENANCE TRACKS
 - PR RECREATIONAL TRACKS
 - PR LOT SHEET FLOW
 - PR MINOR OLPF
 - PR RD OLPF DIRECTION
 - PR RD CREST/HIGH PT
 - PR RD SAG/LOW PT
 - PR WASTEWATER
 - EX/PR SWMH
 - PR LOT CONNECTION

Ref	Revisions	By	Date
A	RESOURCE CONSENT	SP	08/2026
Survey	MAVEN	10/2025	
Design	KY	08/2026	
Drawn	SP	08/2026	
Checked	RW	08/2026	

M **MAVEN** Associates
03 571 0502
Highway 102
www.maven.co.nz
5 Chelms Road, Epsom
Auckland 1052


Project
PROPOSED INDUSTRIAL DEVELOPMENT AT TE KOWHAI EAST FOR TE KOWHAI EAST LIMITED PARTNERSHIP

Title
PROPOSED STORMWATER DRAINAGE OVERVIEW CATCHMENT 5

Project no. 180010
Scale 1:1500 @ A1
Cad file 180010-CAD 5th NETWORK.DWG
Drawing no. C405-0 Rev A

T 6
p
443

RESOURCE CONSENT

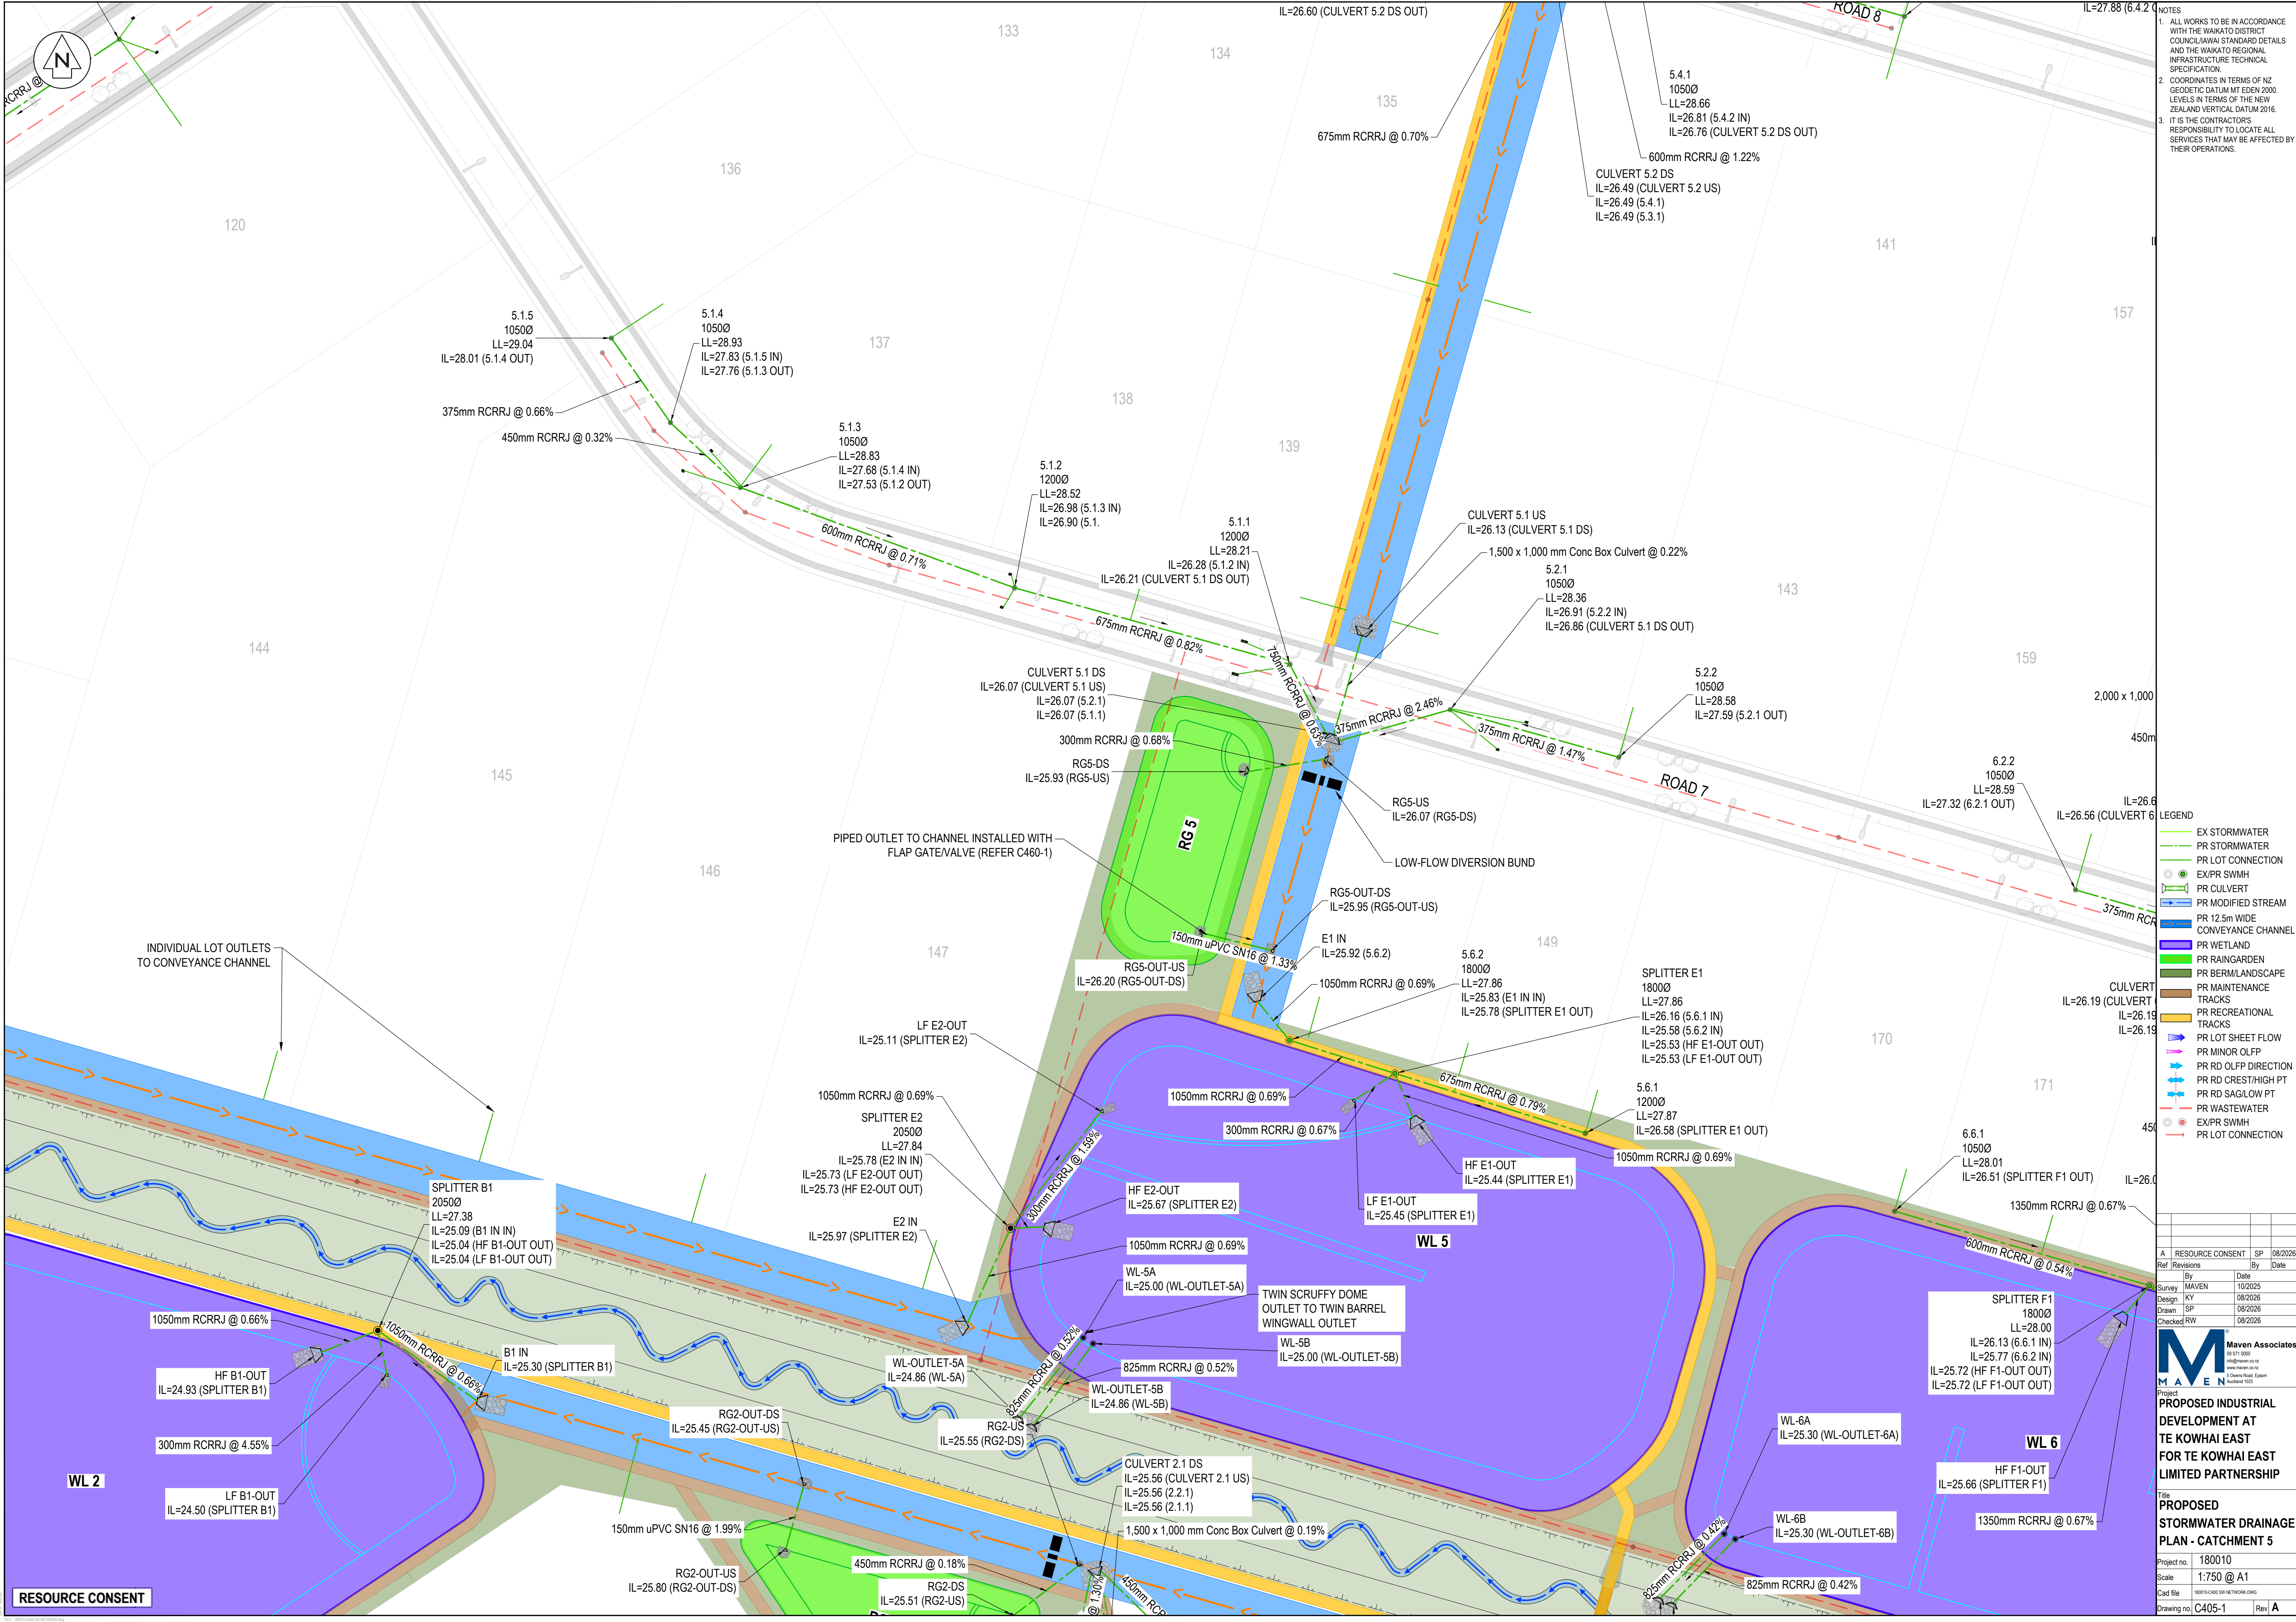

- NOTES
1. ALL WORKS TO BE IN ACCORDANCE WITH THE WAIKATO DISTRICT COUNCIL/IAWAHIA STANDARD DETAILS AND THE WAIKATO REGIONAL INFRASTRUCTURE TECHNICAL SPECIFICATION.
 2. COORDINATES IN TERMS OF NZ GEODETIC DATUM MT EDEN 2000. LEVELS IN TERMS OF THE NEW ZEALAND VERTICAL DATUM 2016.
 3. IT IS THE CONTRACTOR'S RESPONSIBILITY TO LOCATE ALL SERVICES THAT MAY BE AFFECTED BY THEIR OPERATIONS.

- LEGEND
- EX STORMWATER
 - PR STORMWATER
 - PR LOT CONNECTION
 - EX/PR SWMH
 - PR CULVERT
 - PR MODIFIED STREAM
 - PR 12.5m WIDE CONVEYANCE CHANNEL
 - PR WETLAND
 - PR RAINGARDEN
 - PR BERM/LANDSCAPE
 - PR MAINTENANCE TRACKS
 - PR RECREATIONAL TRACKS
 - PR LOT SHEET FLOW
 - PR MINOR OULF
 - PR RD OULF DIRECTION
 - PR RD CREST/HIGH PT
 - PR RD SAG/LOW PT
 - EX/PR SWMH
 - PR LOT CONNECTION

Ref	Revisions	By	Date
A	RESOURCE CONSENT	SP	08/2026

M
MAVEN

Project
PROPOSED INDUSTRIAL DEVELOPMENT AT TE KOWHAI EAST FOR TE KOWHAI EAST LIMITED PARTNERSHIP

Title
PROPOSED STORMWATER DRAINAGE PLAN - CATCHMENT 5

Project no. 180010
Scale 1:750 @ A1
Cad file 180010-CAD 3IN NETWORK.DWG
Drawing no. C405-1 Rev A



- NOTES
1. ALL WORKS TO BE IN ACCORDANCE WITH THE WAIKATO DISTRICT COUNCIL/IAWAH STANDARD DETAILS AND THE WAIKATO REGIONAL INFRASTRUCTURE TECHNICAL SPECIFICATION.
 2. COORDINATES IN TERMS OF NZ GEODETIC DATUM MT EDEN 2000. LEVELS IN TERMS OF THE NEW ZEALAND VERTICAL DATUM 2016.
 3. IT IS THE CONTRACTOR'S RESPONSIBILITY TO LOCATE ALL SERVICES THAT MAY BE AFFECTED BY THEIR OPERATIONS.

- LEGEND
- EX STORMWATER
 - PR STORMWATER
 - PR LOT CONNECTION
 - EX/PR SWMH
 - PR CULVERT
 - PR MODIFIED STREAM
 - PR 12.5m WIDE CONVEYANCE CHANNEL
 - PR WETLAND
 - PR RAINGARDEN
 - PR BERM/LANDSCAPE
 - PR MAINTENANCE TRACKS
 - PR RECREATIONAL TRACKS
 - PR LOT SHEET FLOW
 - PR MINOR OLPF
 - PR RD OLPF DIRECTION
 - PR RD CREST/HIGH PT
 - PR RD SAG/LOW PT
 - PR WASTEWATER
 - EX/PR SWMH
 - PR LOT CONNECTION

Ref	Revisions	By	Date
A	RESOURCE CONSENT	SP	08/2026


M
MAVEN

Project
PROPOSED INDUSTRIAL DEVELOPMENT AT TE KOWHAI EAST FOR TE KOWHAI EAST LIMITED PARTNERSHIP

Title
PROPOSED STORMWATER DRAINAGE PLAN - CATCHMENT 5

Project no. 180010
Scale 1:750 @ A1
Cad file 180010-C405-2A NETWORK.DWG
Drawing no. C405-2 Rev A

RESOURCE CONSENT

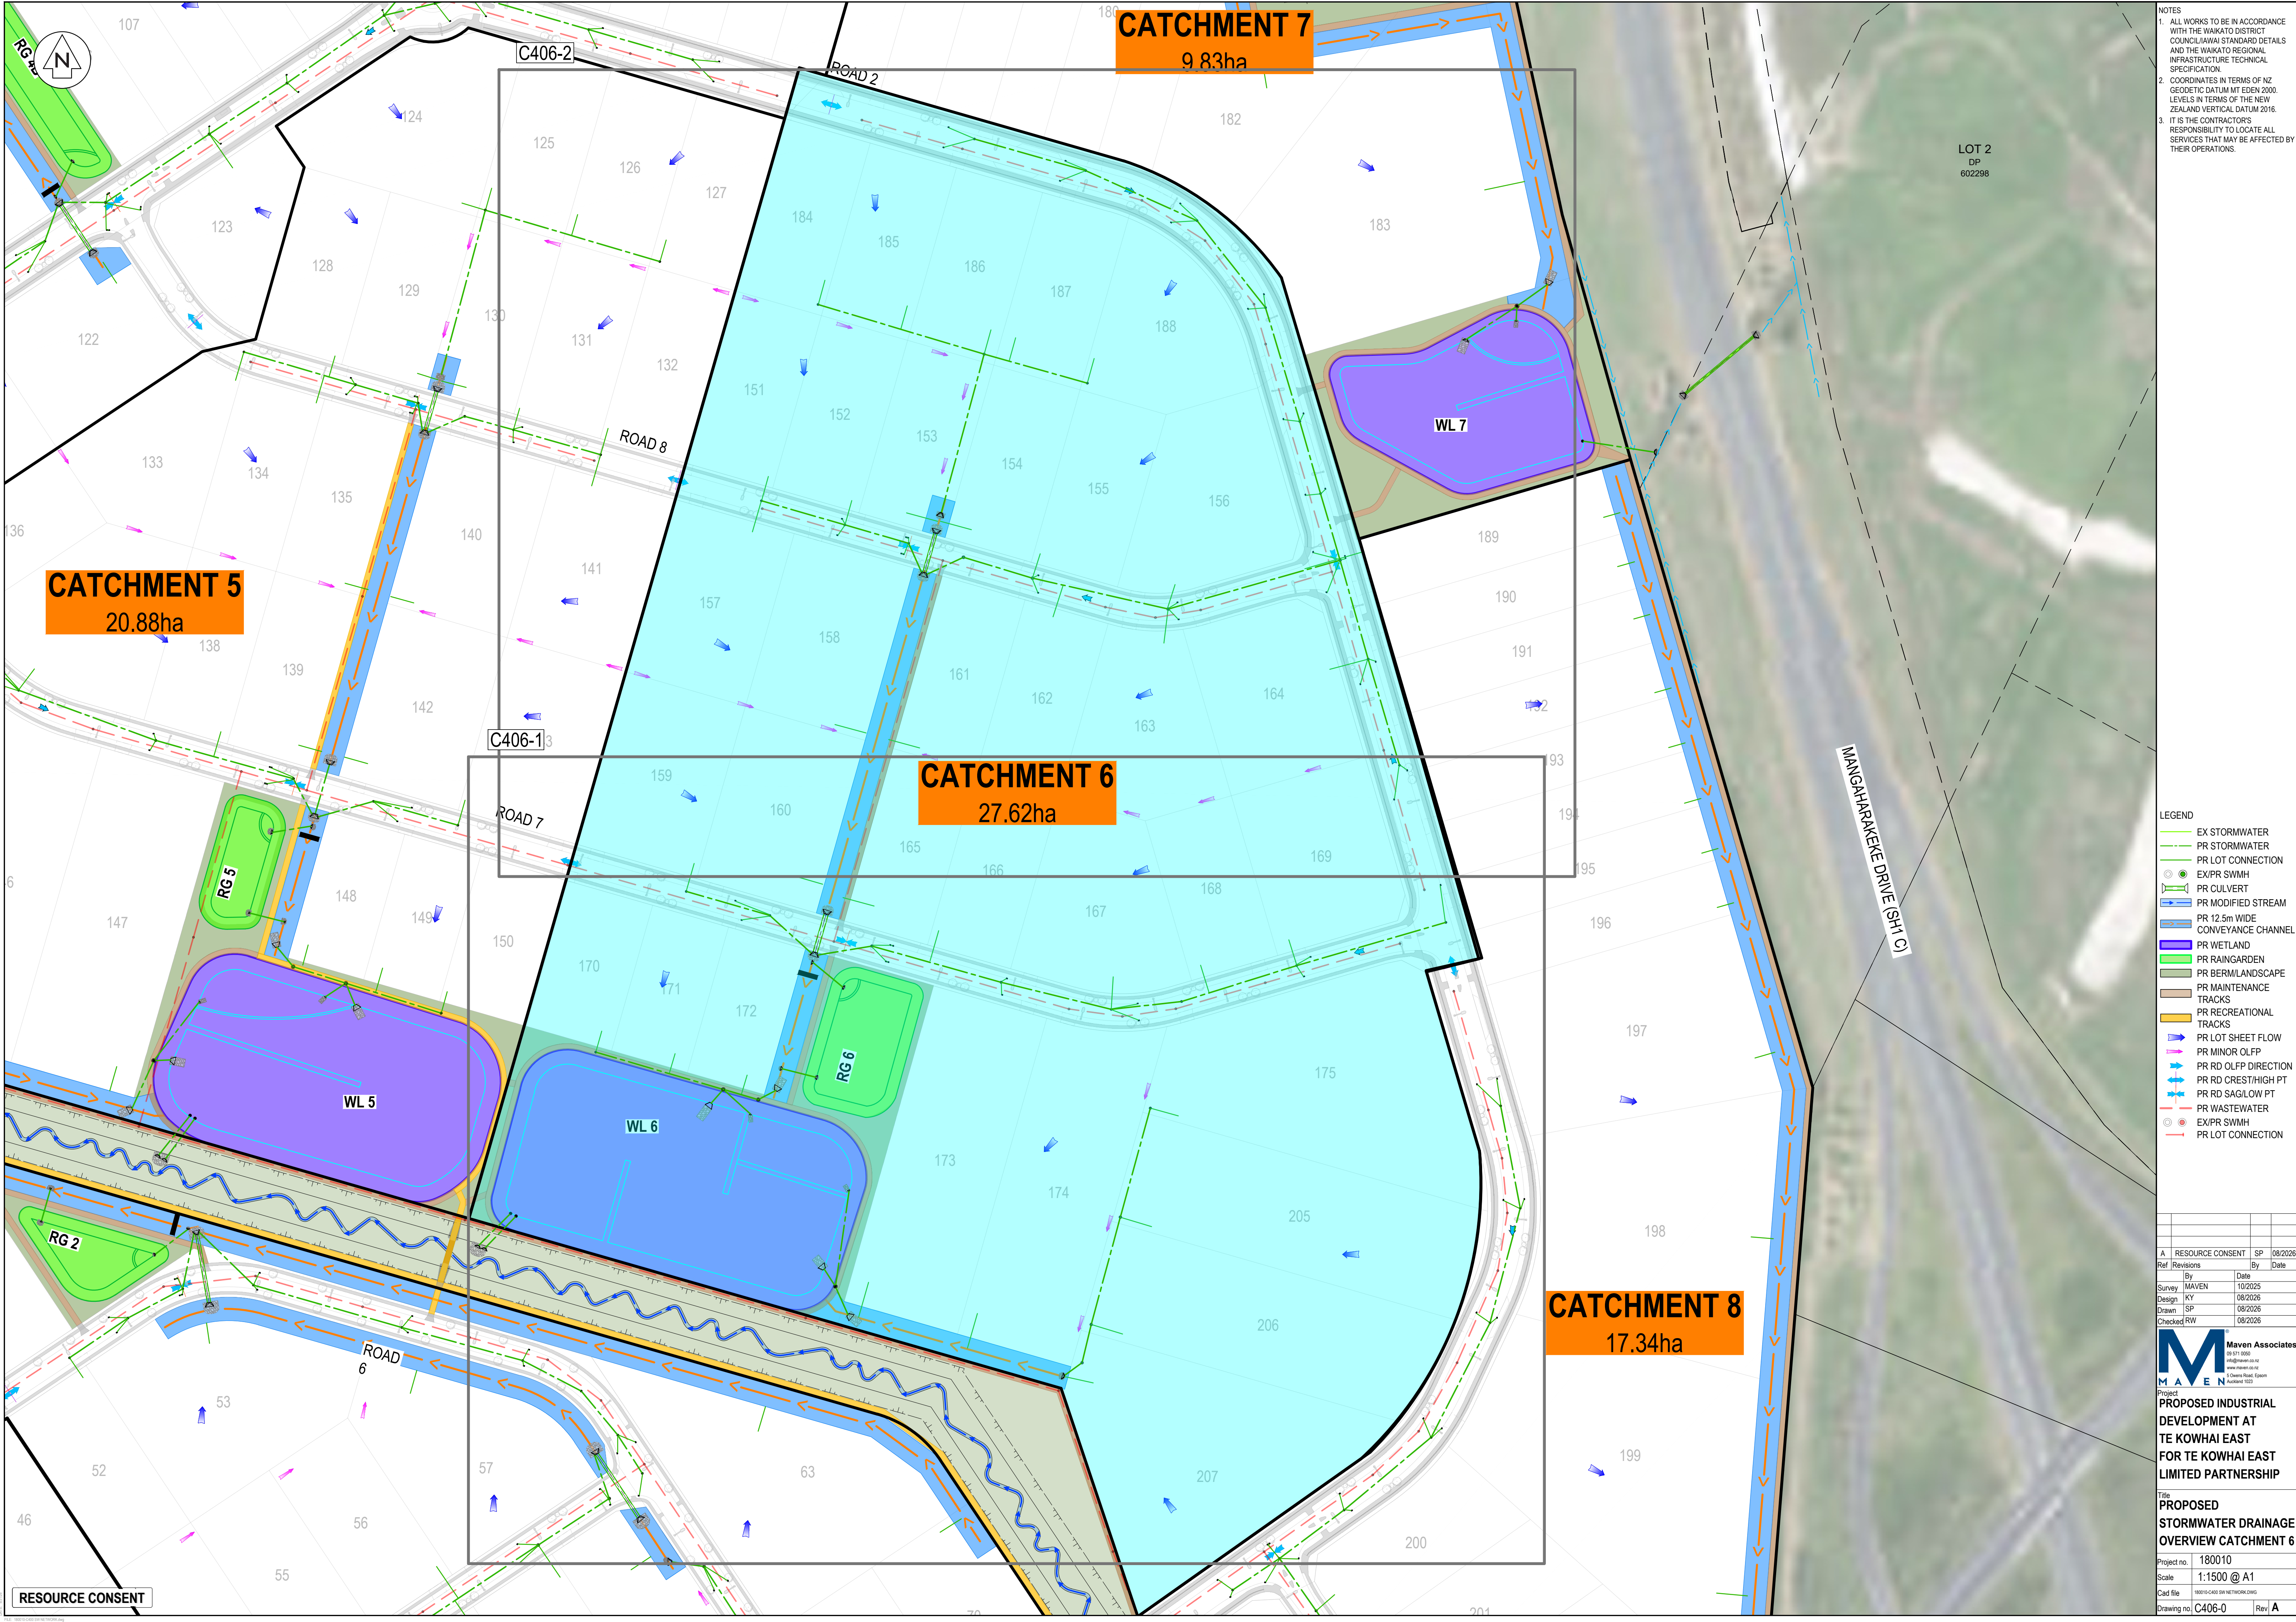

- NOTES
1. ALL WORKS TO BE IN ACCORDANCE WITH THE WAIKATO DISTRICT COUNCIL/IAWAI STANDARD DETAILS AND THE WAIKATO REGIONAL INFRASTRUCTURE TECHNICAL SPECIFICATION.
 2. COORDINATES IN TERMS OF NZ GEODETIC DATUM MT EDEN 2000. LEVELS IN TERMS OF THE NEW ZEALAND VERTICAL DATUM 2016.
 3. IT IS THE CONTRACTOR'S RESPONSIBILITY TO LOCATE ALL SERVICES THAT MAY BE AFFECTED BY THEIR OPERATIONS.

- LEGEND
- EX STORMWATER
 - PR STORMWATER
 - PR LOT CONNECTION
 - EX/PR SWMH
 - PR CULVERT
 - PR MODIFIED STREAM
 - PR 12.5m WIDE CONVEYANCE CHANNEL
 - PR WETLAND
 - PR RAINGARDEN
 - PR BERM/LANDSCAPE
 - PR MAINTENANCE TRACKS
 - PR RECREATIONAL TRACKS
 - PR LOT SHEET FLOW
 - PR MINOR O/LFP
 - PR RD O/LFP DIRECTION
 - PR RD CREST/HIGH PT
 - PR RD SAG/LOW PT
 - PR WASTEWATER
 - EX/PR SWMH
 - PR LOT CONNECTION

Ref	Revisions	By	Date
A	RESOURCE CONSENT	SP	08/2026

M **MAVEN** Associates
03 571 0500
maven@maaven.co.nz
www.maaven.co.nz
5 Queens Road, Epsom
Auckland 1020

Project
PROPOSED INDUSTRIAL DEVELOPMENT AT TE KOWHAI EAST FOR TE KOWHAI EAST LIMITED PARTNERSHIP

Title
PROPOSED STORMWATER DRAINAGE OVERVIEW CATCHMENT 6

Project no.	180010
Scale	1:1500 @ A1
Cad file	180010-CAD 3IN NETWORK.DWG
Drawing no.	C406-0
Rev	A

RESOURCE CONSENT

