

architects

interiors

wingates

26036 SL1

CONCEPT DESIGN

SL1

CONTENTS


COVER SHEET.....	A000
CONTENTS.....	A001
REFERENCE SKETCH.....	A002
RESIDENTIAL PALETTE 1.....	A003
RESIDENTIAL PALETTE 2.....	A004
RESIDENTIAL PALETTE 3.....	A005
COMMERCIAL PALETTE.....	A006
INDUSTRIAL PALETTE.....	A007
SITE PLAN.....	A008
REAR-LOADED TERRACE DWELLINGS	
TYPICAL LOT DEPTH — 26M OR GREATER OPTION 1.....	A011 –A012
TYPICAL LOT DEPTH — 26M OR GREATER OPTION 2.....	A021 –A022
TYPICAL LOT DEPTH — 26M OR GREATER OPTION 3.....	A031 –A032
COMPACT LOT DEPTH — LESS THAN 25M OPTION 1.....	A041 –A042
FRONT-LOADED TERRACE DWELLINGS	
TYPICAL LOT DEPTH — 26M OR GREATER OPTION 1.....	A051 –A052
TYPICAL LOT DEPTH — 26M OR GREATER OPTION 2.....	A061 –A062
TYPICAL LOT DEPTH — 26M OR GREATER OPTION 3.....	A071 –A072
COMPACT LOT DEPTH — LESS THAN 20M OPTION 1.....	A081 –A082
LOTS WITH A 5M LANDSCAPE BUFFER OPTION 1.....	A091 –A092
DUPLEX DWELLINGS	
ZERO-SIDE-BOUNDARY DUPLEXES.....	A101 –A102
DETACHED DWELLINGS	
TYPICAL LOT DEPTH — 26M OR GREATER.....	A111 –A112
CORNER LOTS.....	A121 –A122
CORNER LOTS WITH A 3M LANDSCAPE BUFFER.....	A131 –A132
LOTS WITH A 3M LANDSCAPE BUFFER.....	A141 –A142
LOTS WITH A 5M LANDSCAPE BUFFER.....	A151 –A152
COMPACT LOT DEPTH — LESS THAN 20M.....	A161 –A162
COMMERCIAL.....	A201 –A202
INDUSTRIAL LOT 1.....	A301 –A302
INDUSTRIAL LOT 2.....	A311 –A312
INDUSTRIAL LOT 3.....	A321 –A322
RENDERS.....	A900-903



SL1
CONCEPT DESIGN

SL1
HAMILTON

CONTENTS

 

CONCEPT DESIGN

A	CONCEPT DESIGN	06.08.26
---	----------------	----------

Project Number | 26036
Drawing Number
A001
A1 Scale |

Revision
A



architects interiors
Wingates

SL1
CONCEPT DESIGN

SL1
HAMILTON

REFERENCE SKETCH



CONCEPT DESIGN

A CONCEPT DESIGN


06.08.26

Project Number | 26036

Drawing Number
A002

A1 Scale |

Revision
A

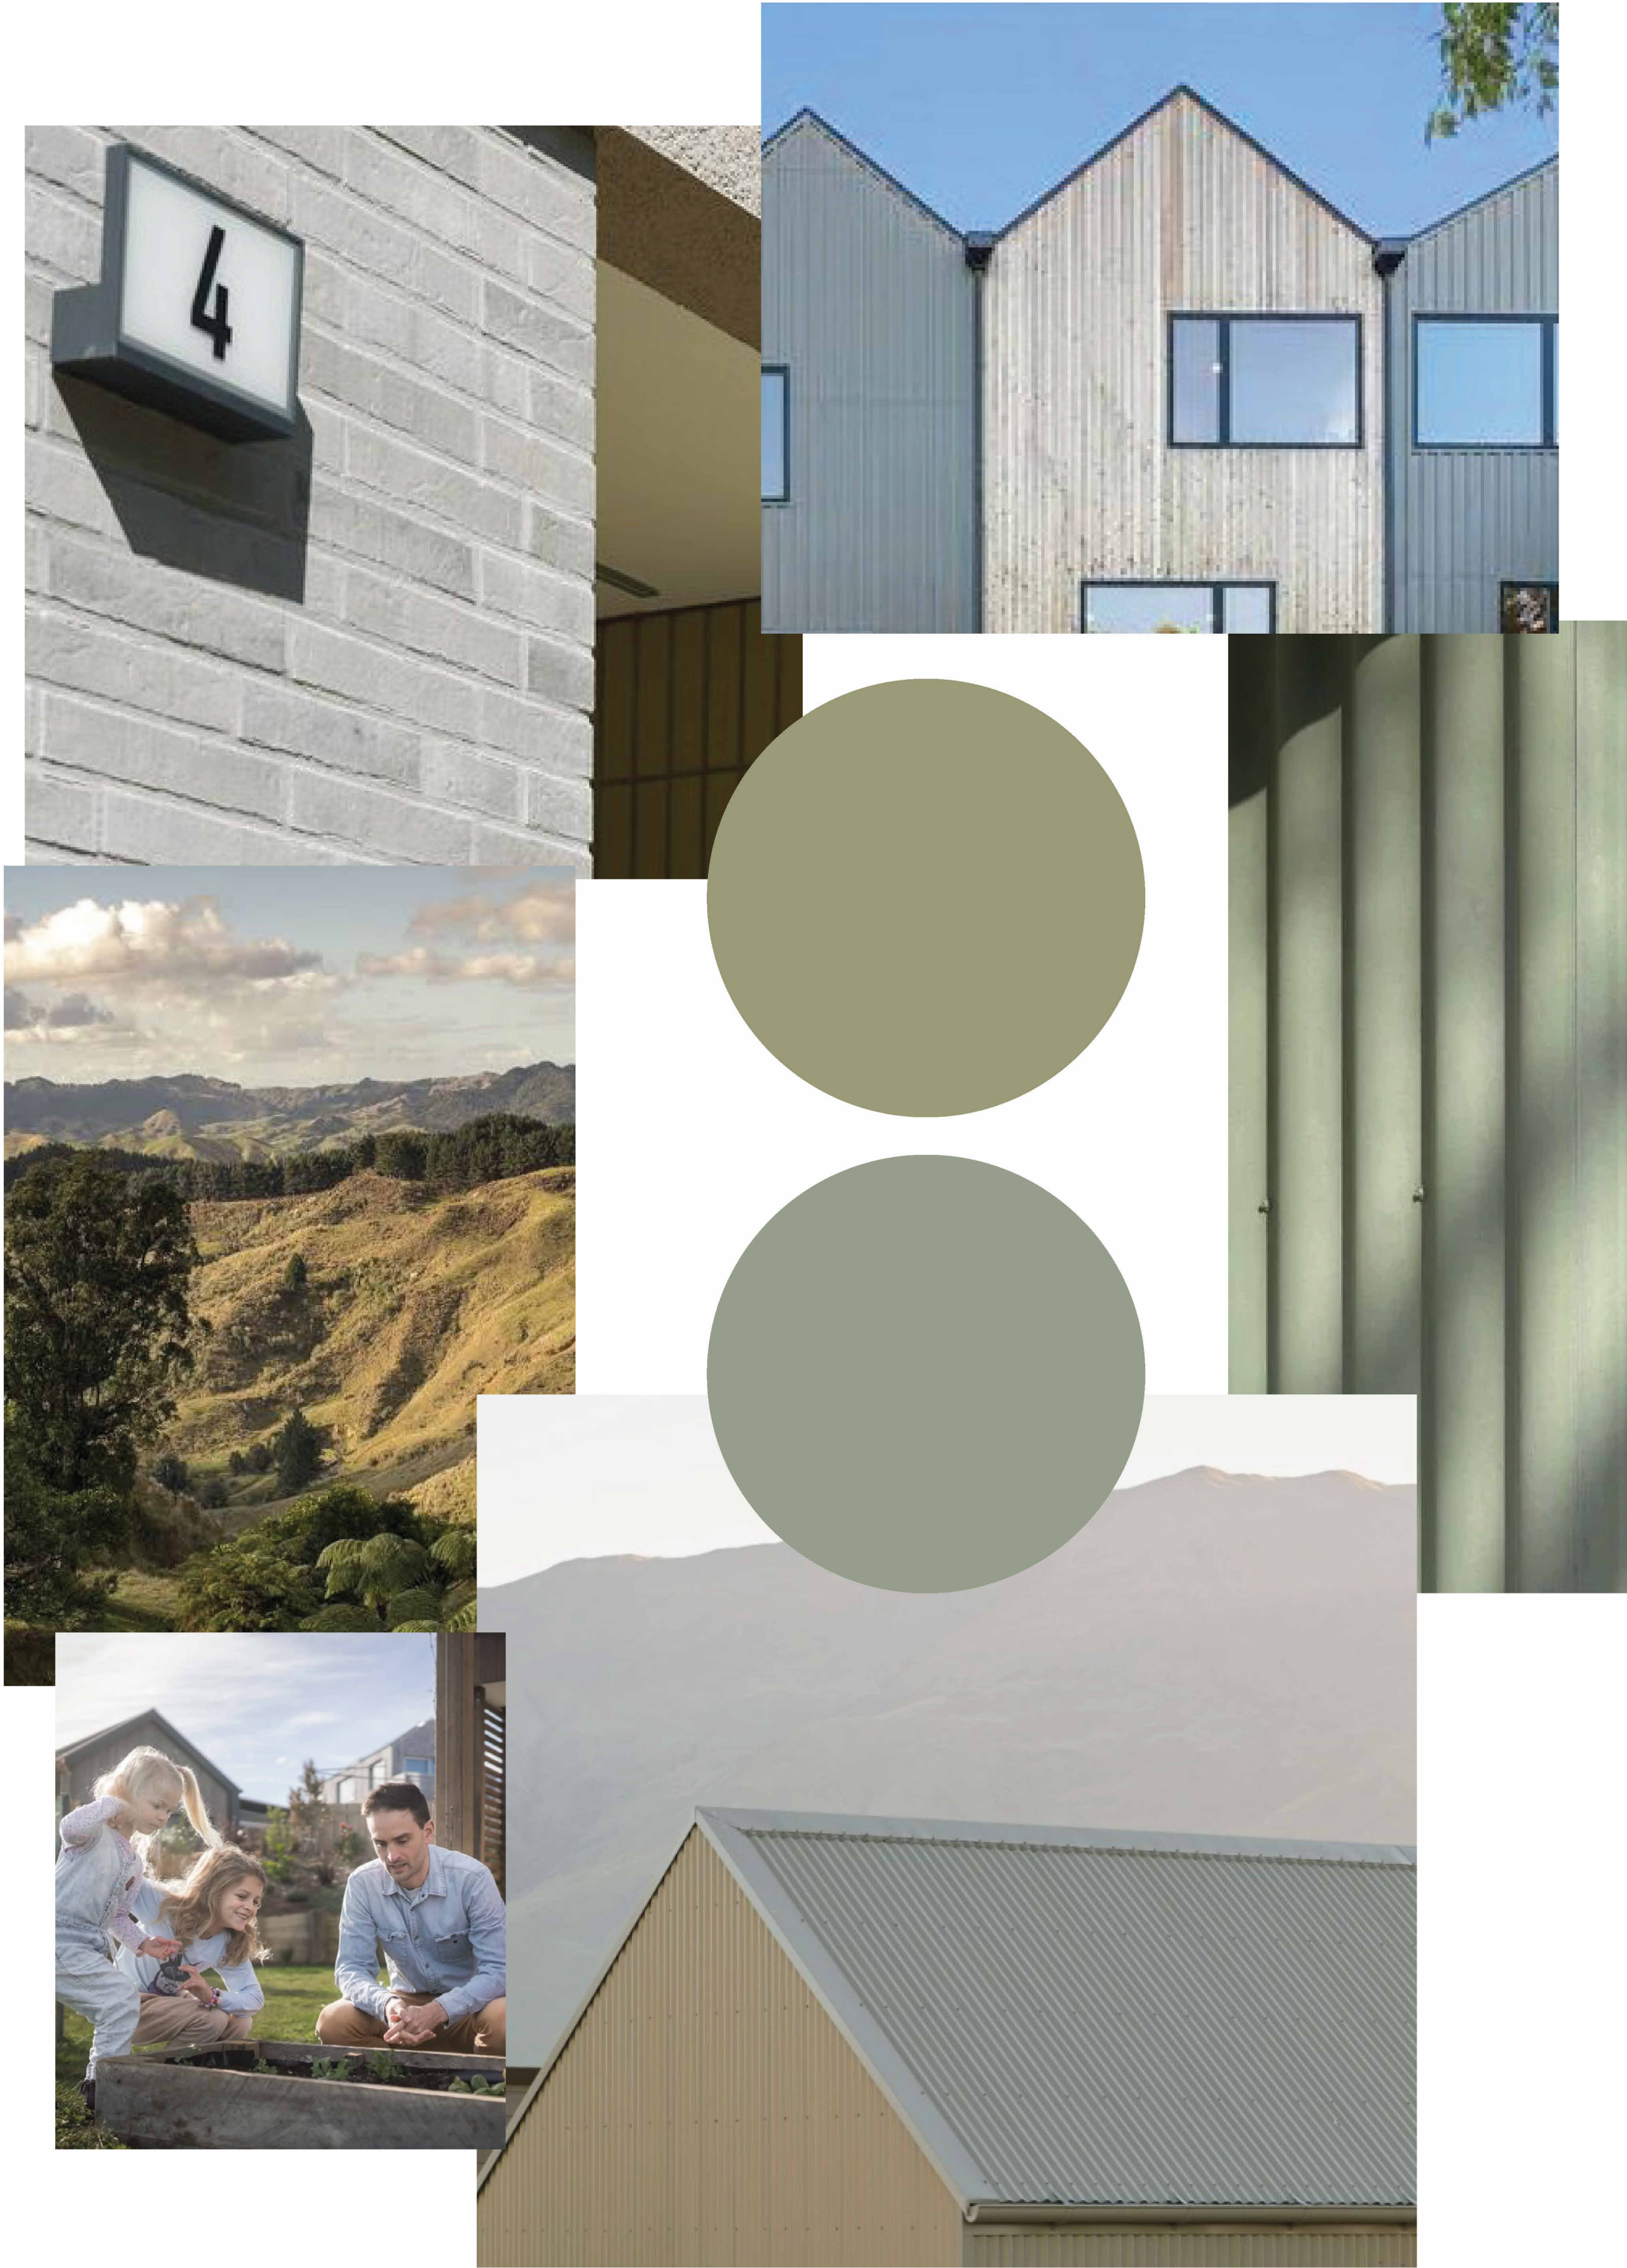

architects interiors
wingates

SL1
CONCEPT DESIGN

SL1
HAMILTON

RESIDENTIAL PALETTE 1



CONCEPT DESIGN

A CONCEPT DESIGN

06.08.26

Project Number | 26036

Drawing Number

A003

A1 Scale |

Revision

A



architects interiors
wingates

SL1
CONCEPT DESIGN

SL1
HAMILTON

RESIDENTIAL PALETTE 2



CONCEPT DESIGN

A CONCEPT DESIGN

06.08.26

Project Number | 26036


Drawing Number

A004

A1 Scale |

Revision

A

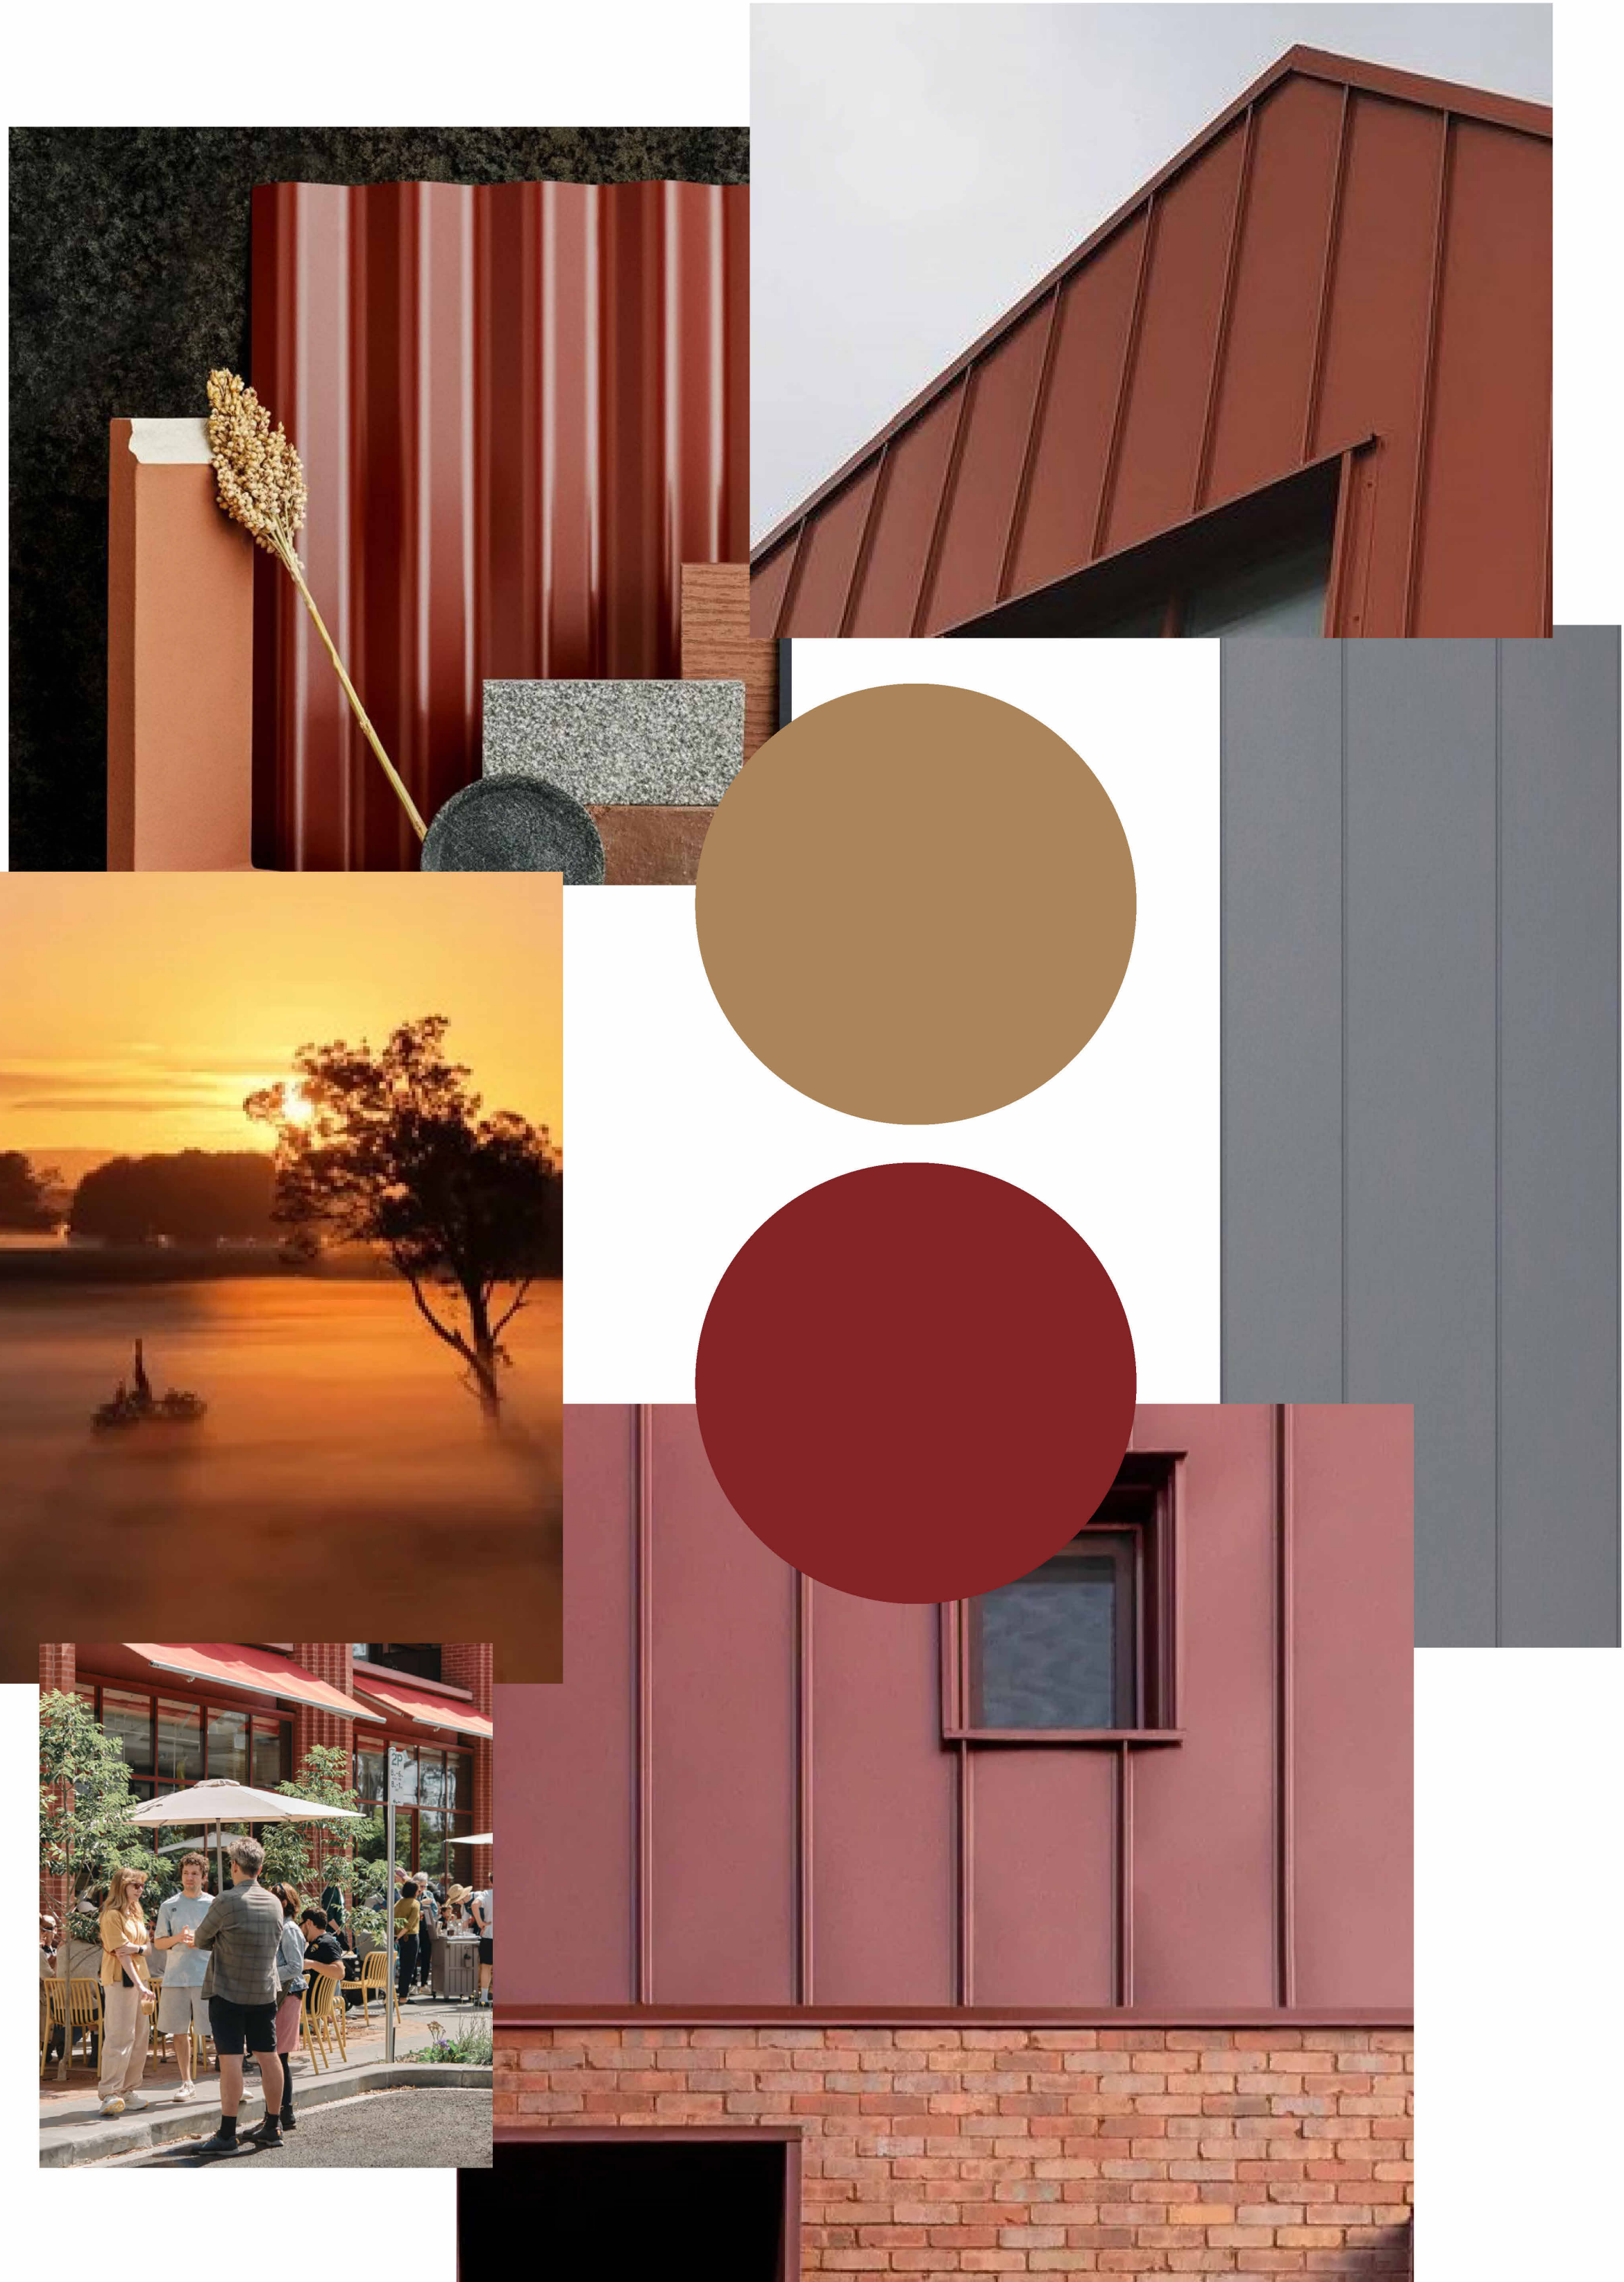

SL1
CONCEPT DESIGN

SL1
HAMILTON

RESIDENTIAL PALETTE 3



CONCEPT DESIGN

A CONCEPT DESIGN

06.08.26

Project Number | 26036
Drawing Number
A005
A1 Scale |

Revision
A



architects interiors
wingates

SL1
CONCEPT DESIGN

SL1
HAMILTON

COMMERCIAL PALETTE



CONCEPT DESIGN

A CONCEPT DESIGN

06.08.26

Project Number | 26036


Drawing Number

A006

A1 Scale |

Revision

A

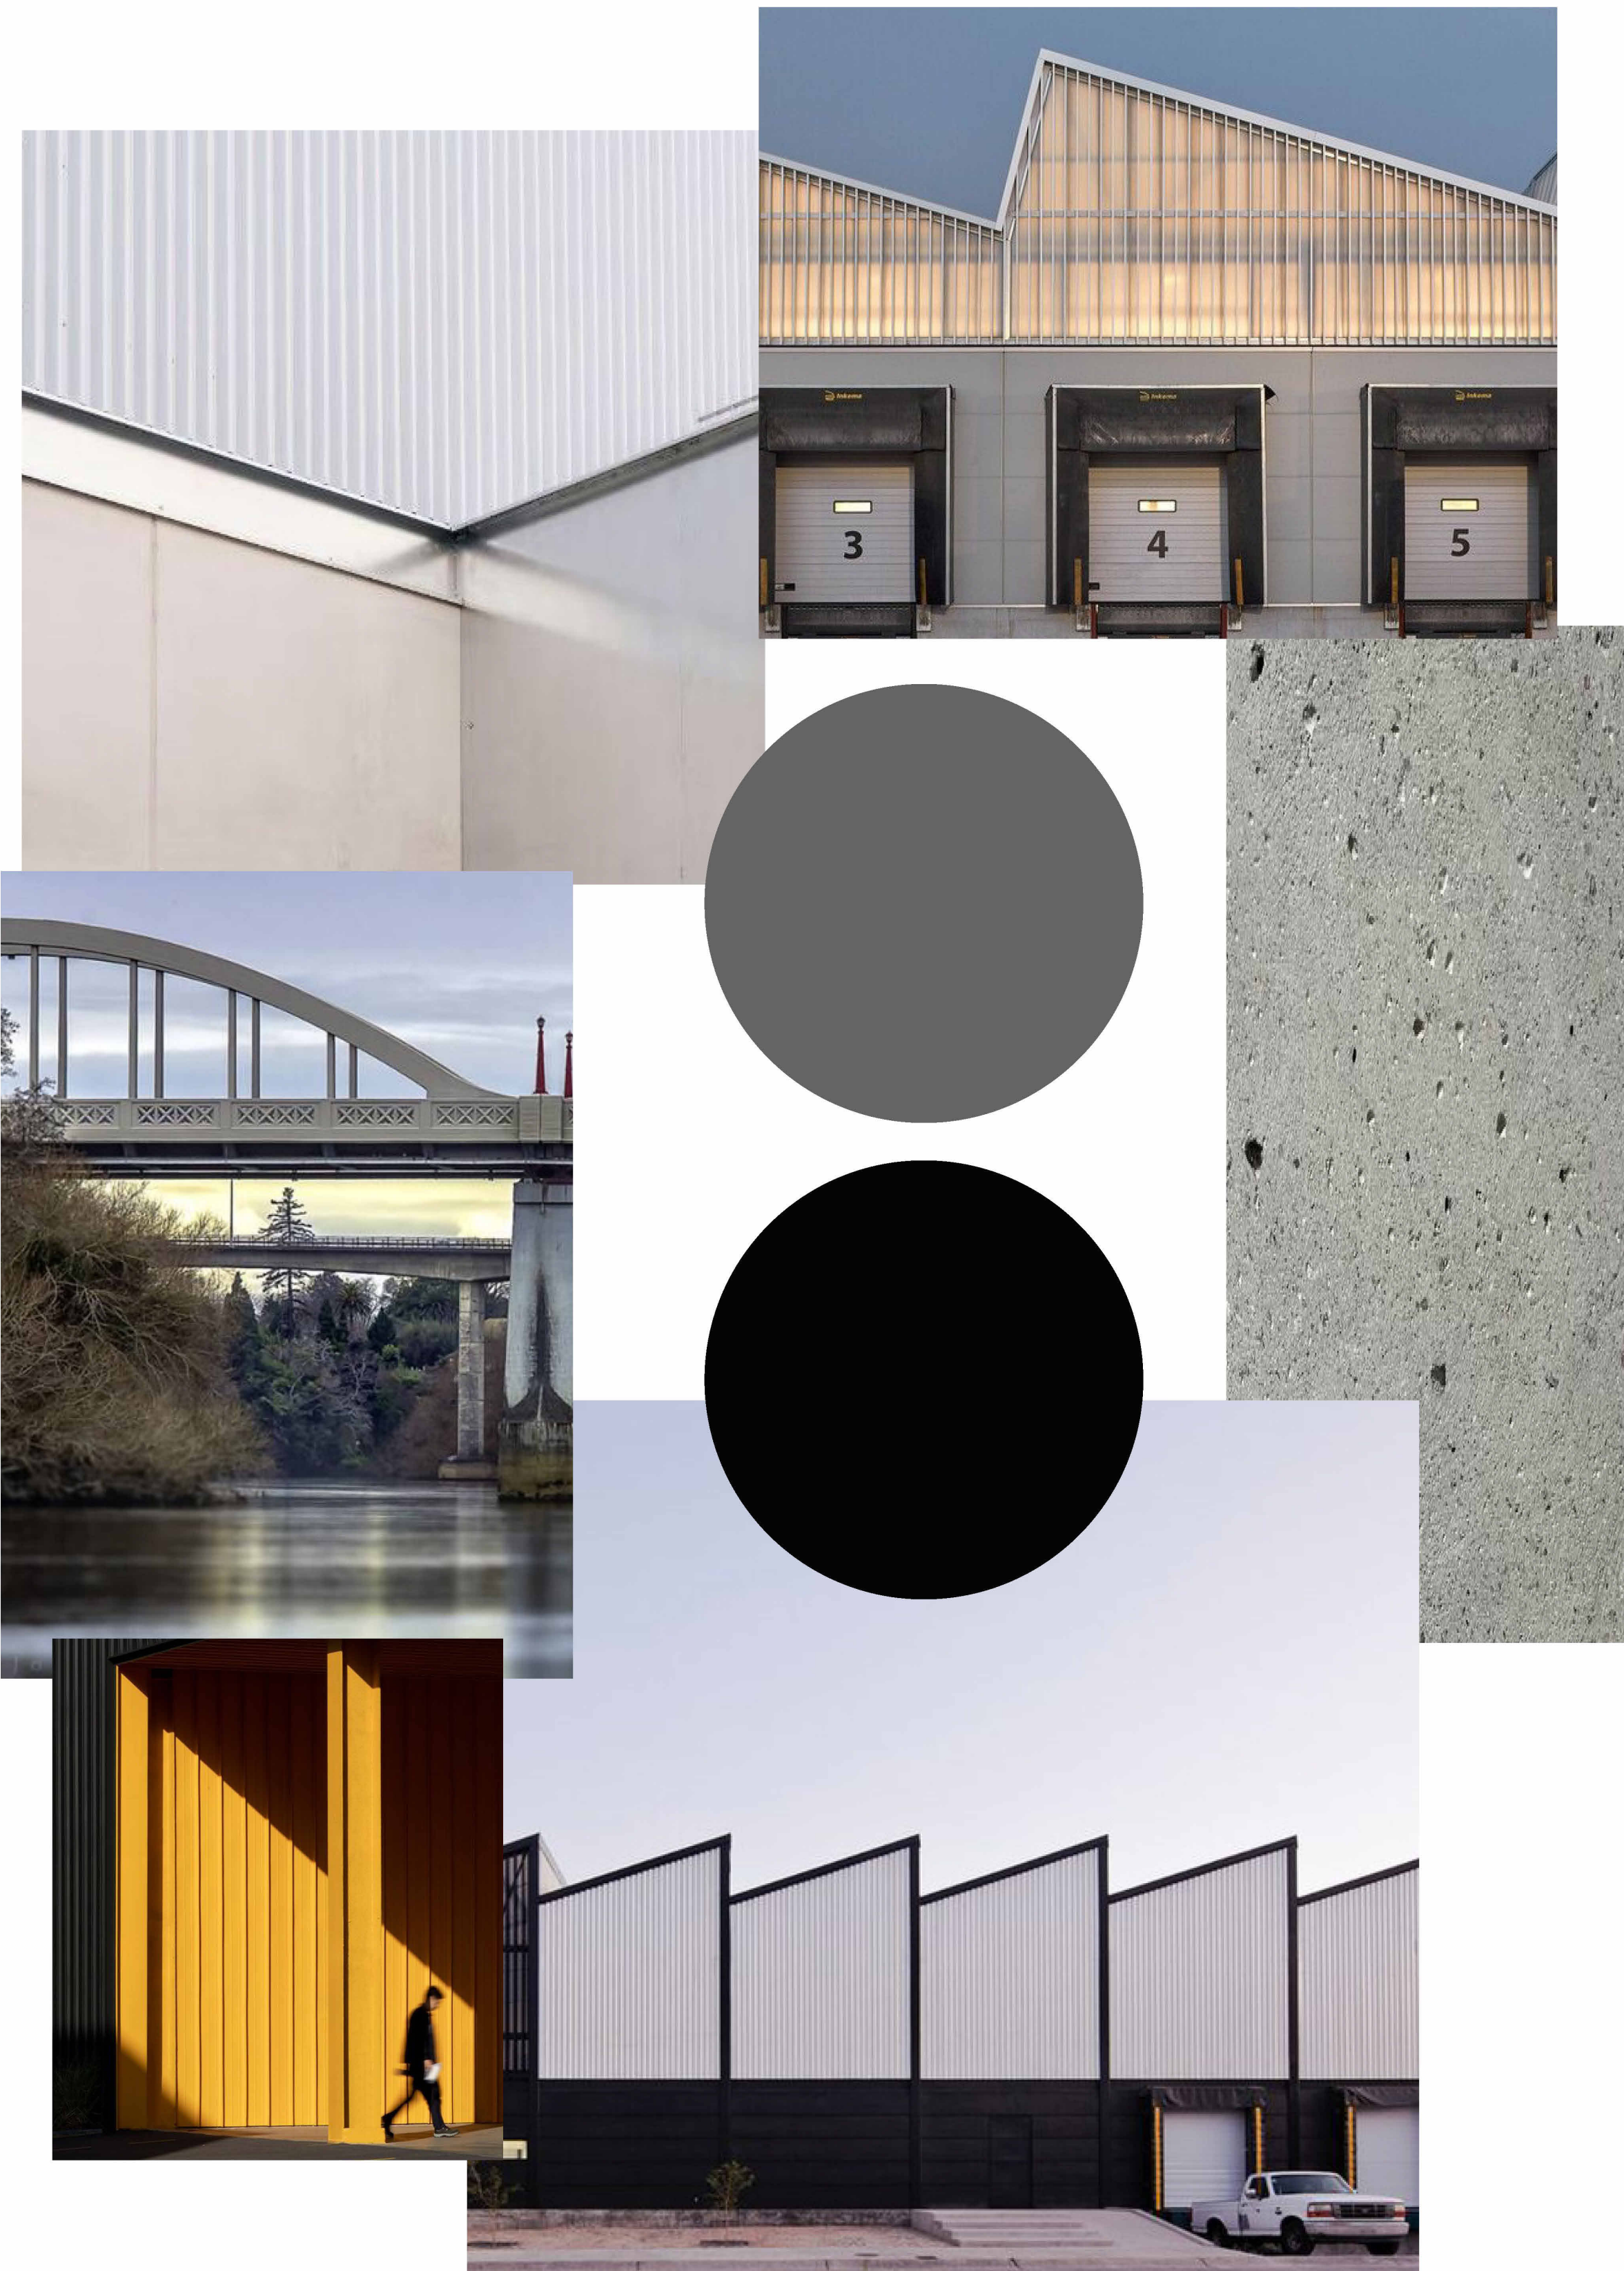

SL1
CONCEPT DESIGN

SL1
HAMILTON

INDUSTRIAL PALETTE



CONCEPT DESIGN

A CONCEPT DESIGN


06.08.26

Project Number | 26036
Drawing Number
A007
A1 Scale |

Revision
A



1 SITE PLAN
1:2000 @A1

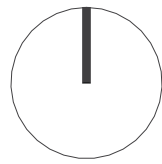

- LOT 1
TERRACE FRONT LOADED
- LOT 2
TERRACE REAR LOADED
- LOT 3
DETACHED
- LOT 4
DETACHED CORNER 3m WIDE
LANDSCAPE BUFFER
- LOT 5
DETACHED CORNER 3m WIDE
PLANTING BUFFER
- LOT 6
DETACHED CORNER 3m WIDE PLANTING
BUFFER
- LOT 7
TERRACE FRONT LOADED 5m WIDE
LANDSCAPE BUFFER
- LOT 8
DETACHED 5m WIDE PLANTING BUFFER
- LOT 9
COMMERCIAL



SL1
CONCEPT DESIGN

SL1
HAMILTON

SITE PLAN




CONCEPT DESIGN

A CONCEPT DESIGN


06.08.26

Project Number | 26036
Drawing Number
A008
A1 Scale | As indicated

Revision
A

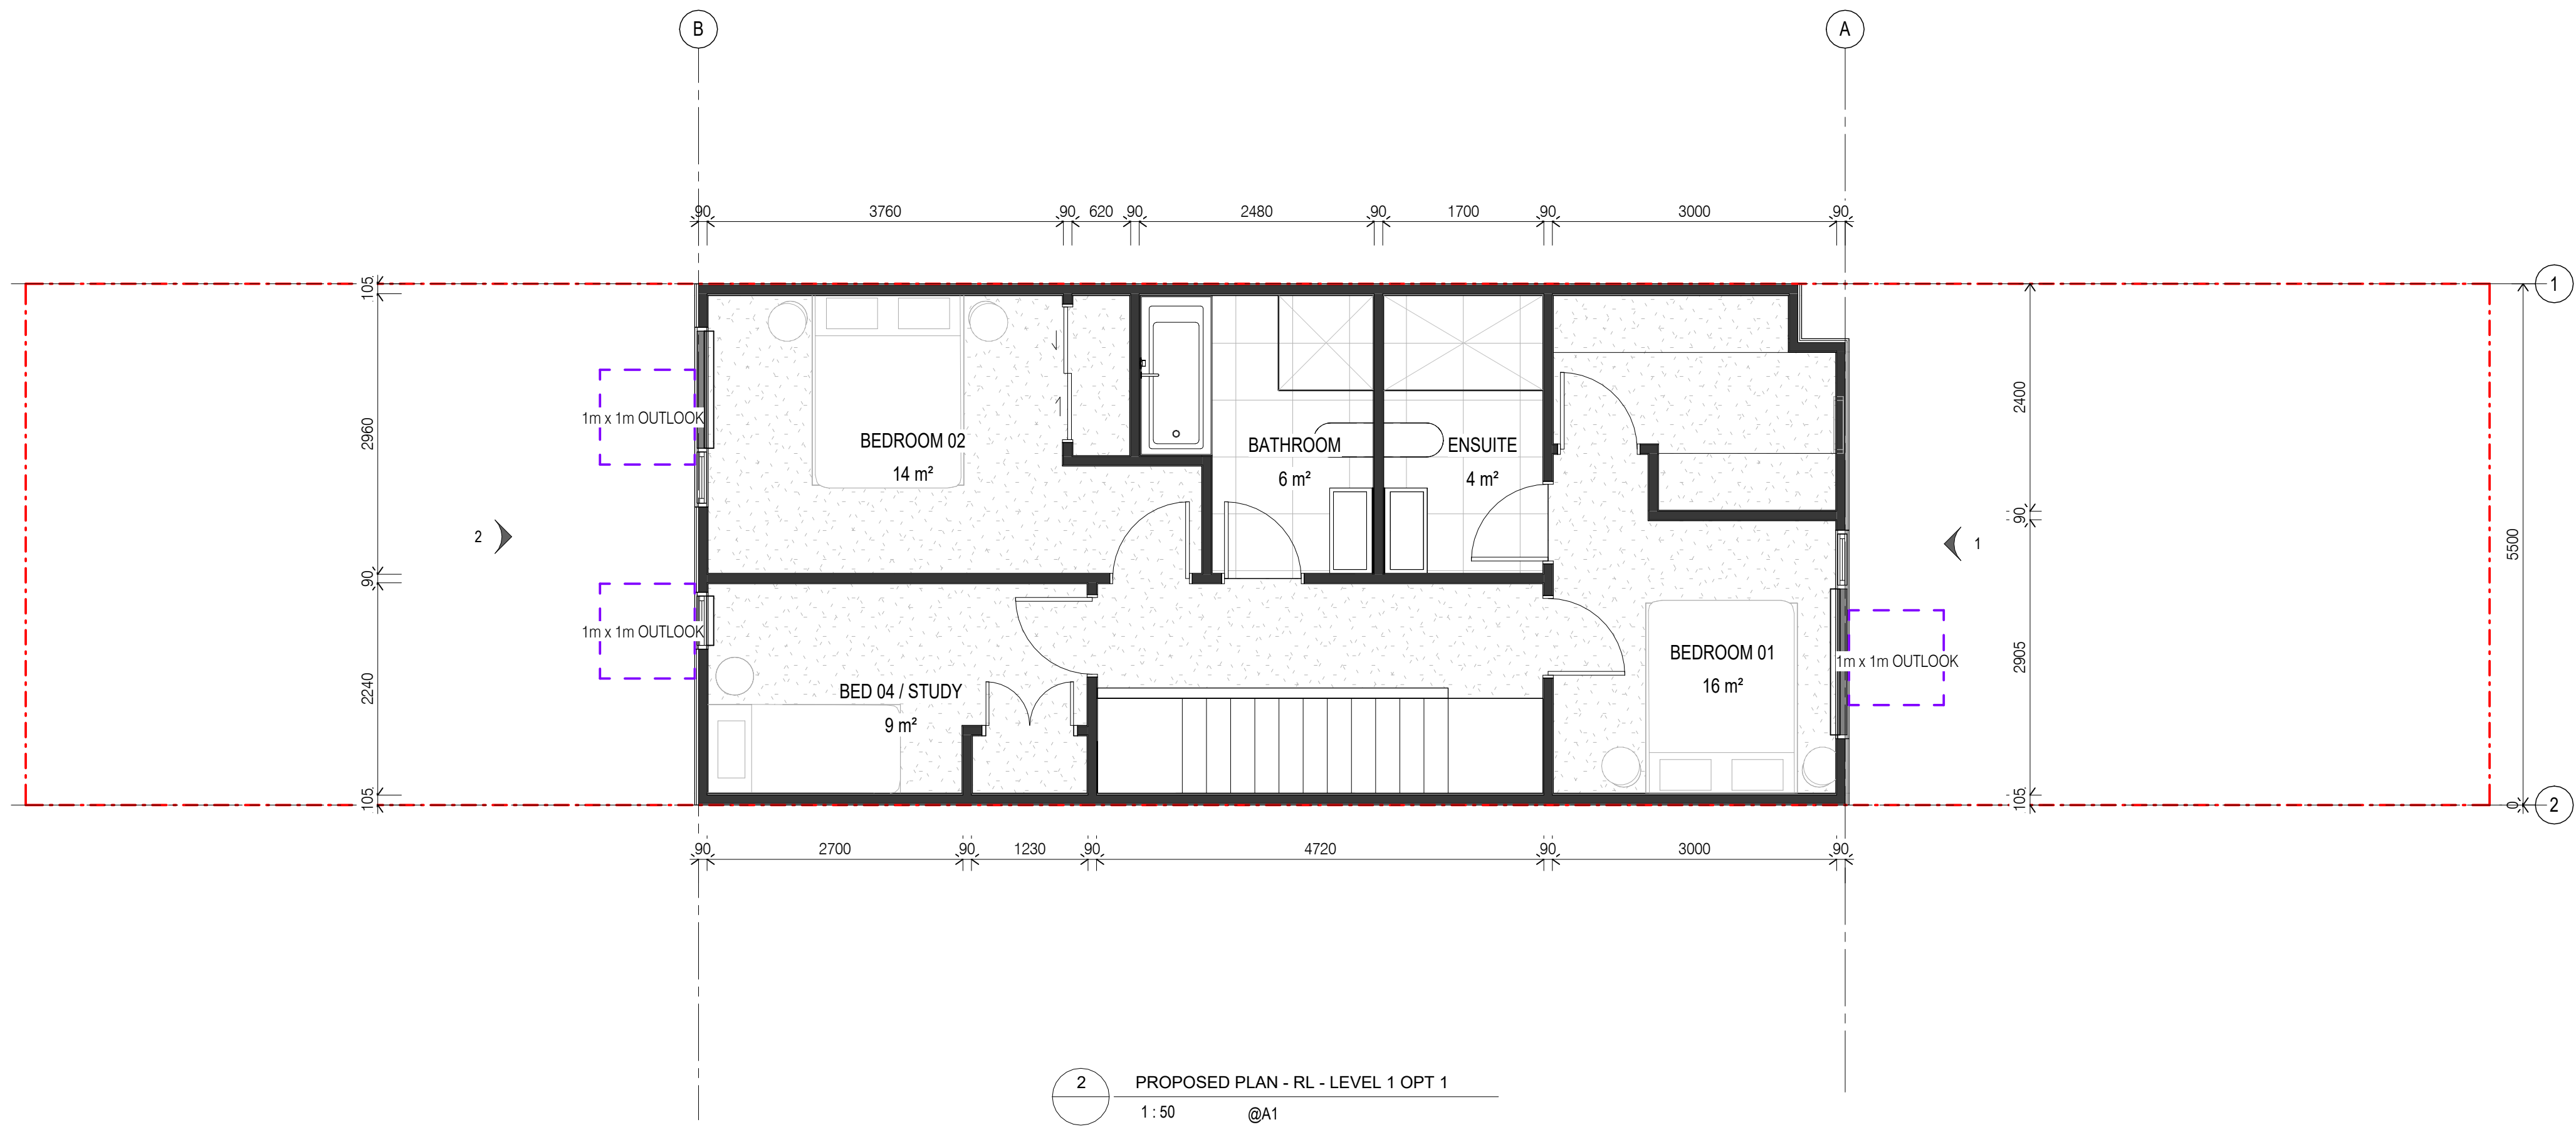

2 PROPOSED PLAN - RL - LEVEL 1 OPT 1
1:50 @A1

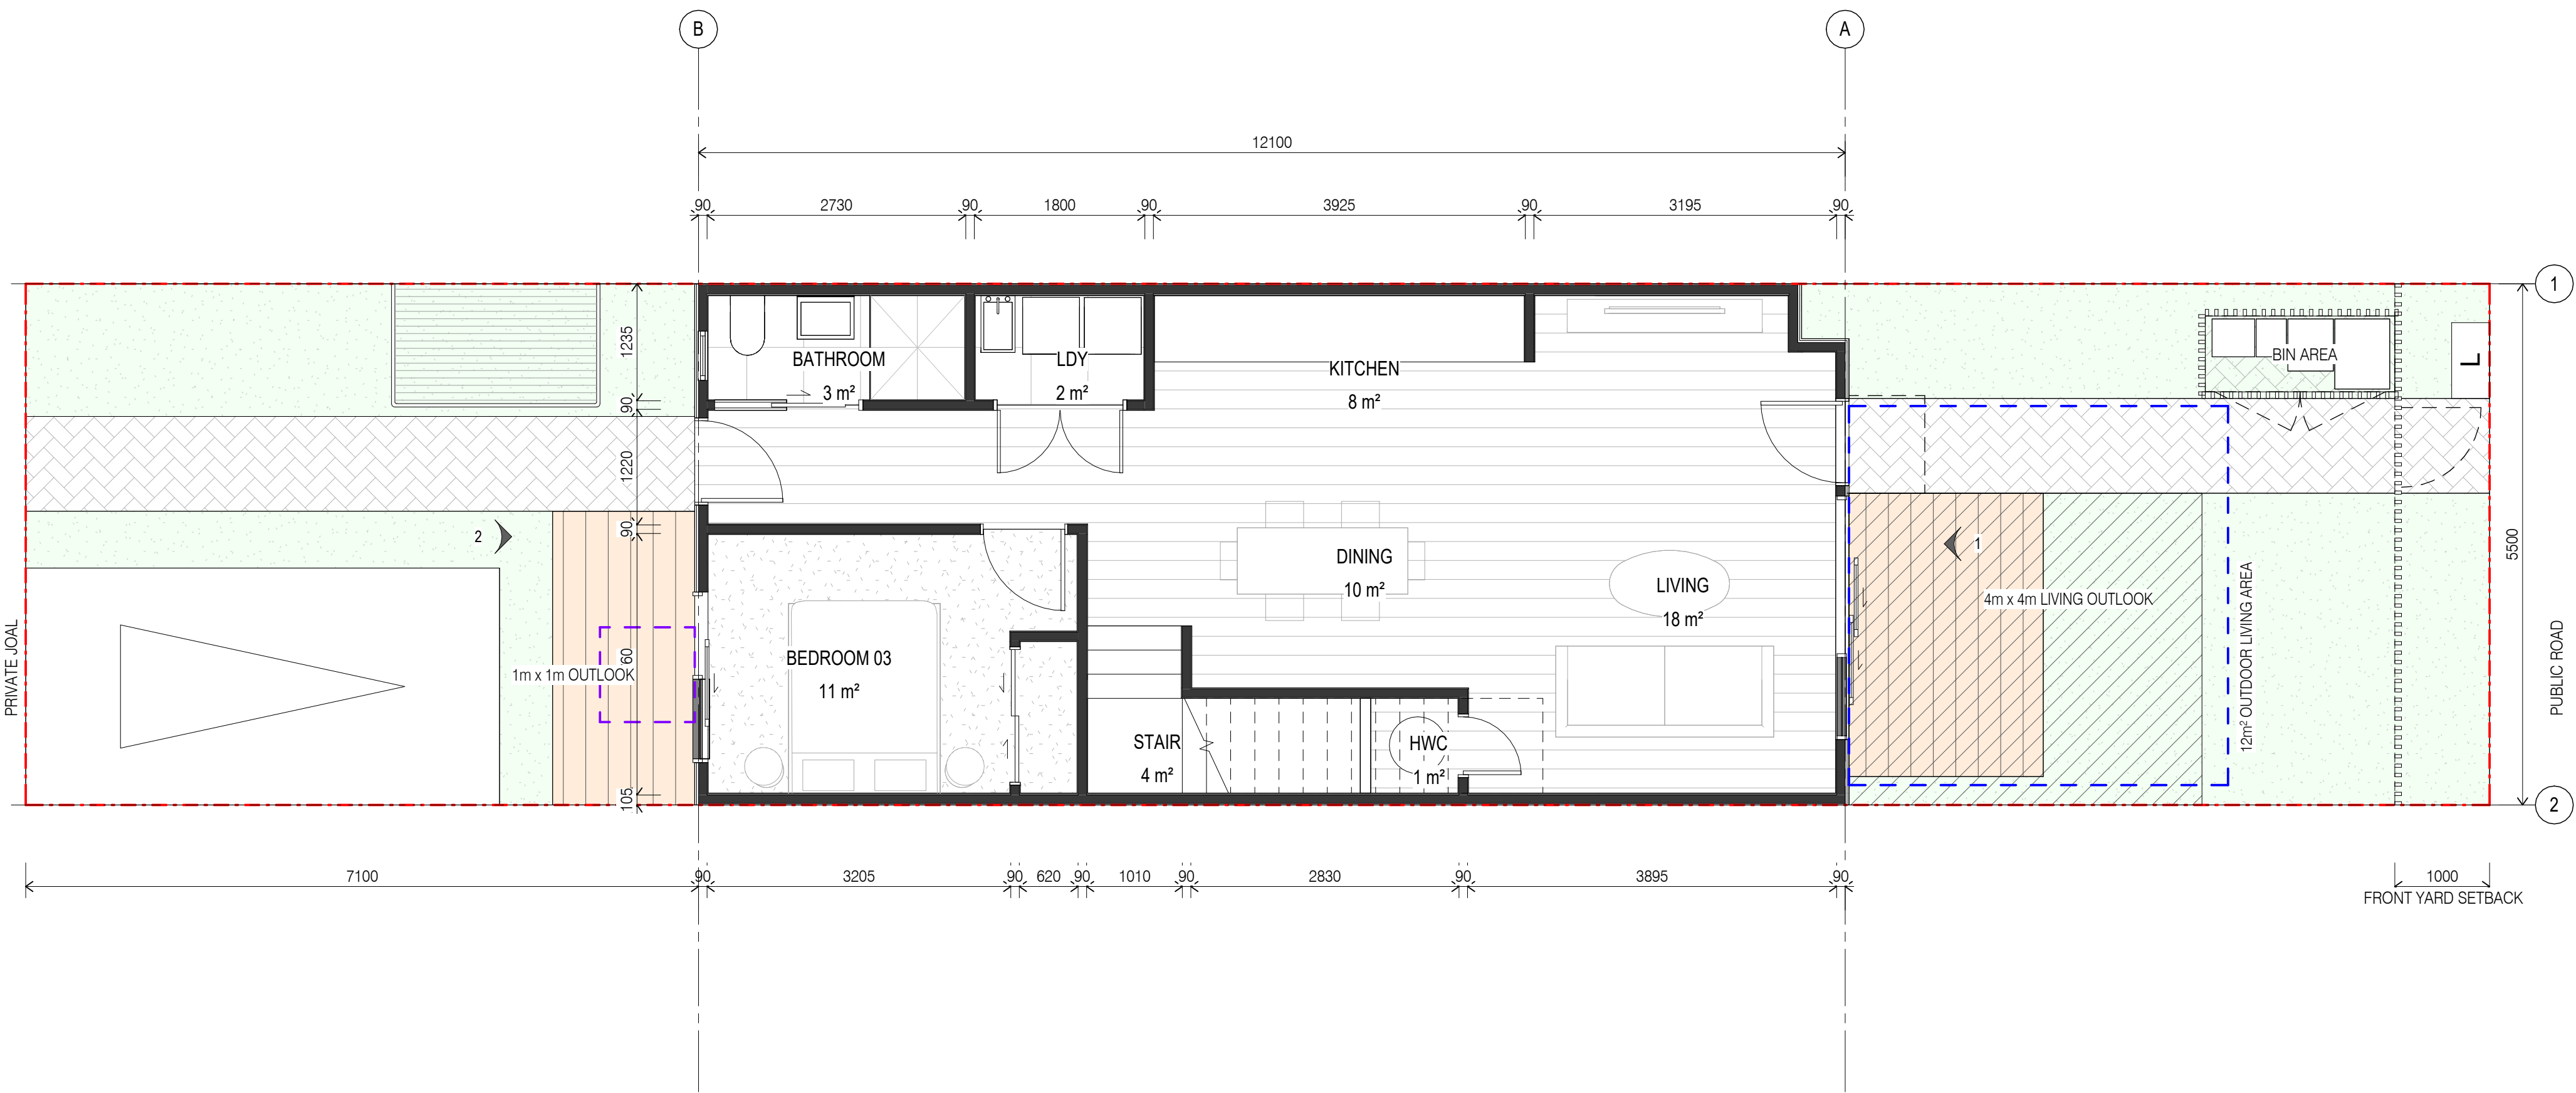

1 PROPOSED PLAN - RL - GROUND OPT 1
1:50 @A1

AREAS AND COVERAGES

TOTAL SITE AREA: 143m²

	REQUIRED	PROPOSED
SITE COVERAGE	MAX 86m ² (60%)	67m ² (47%)
IMPERMEABLE AREA	MAX 100m ² (70%)	96m ² (67%)
LANDSCAPED AREA - WITHIN FRONT YARD	MIN 4m ² (40%)	6m ² (100%)
LANDSCAPED AREA - OVERALL SITE	MIN 29m ² (20%)	47m ² (33%)

TOTAL GFA: 130m²



CONCEPT DESIGN

A	FOR INFORMATION	02.03.26
B	CONCEPT DESIGN	10.03.26
C	CONCEPT DESIGN	12.03.26
D	CONCEPT DESIGN	05.08.26

Project Number | 26012


Drawing Number

A011

A1 Scale | 1:50


Revision

D

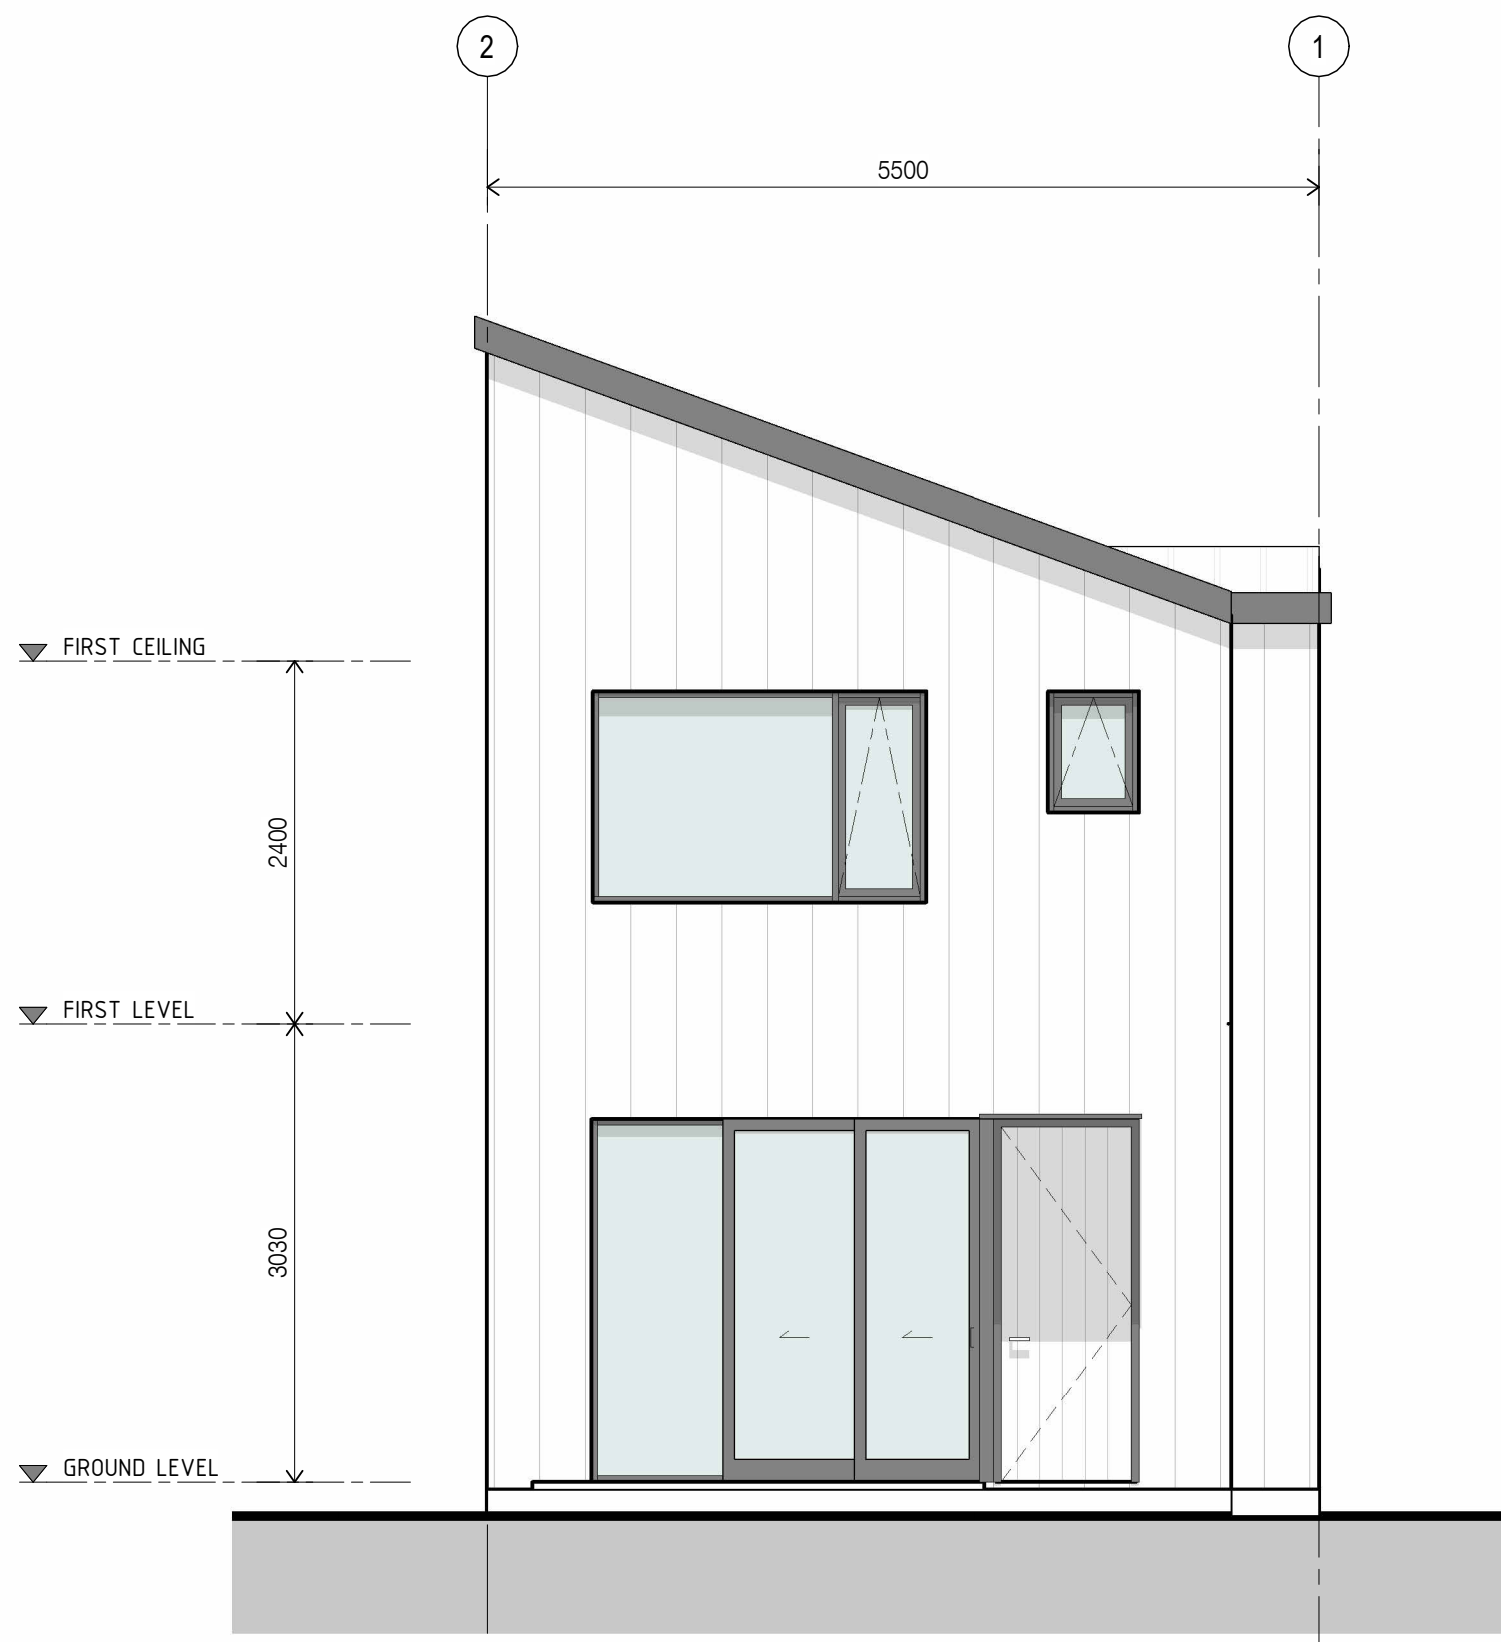



FRONT ELEVATION AREA: 37m²
GLAZED AREA: 10m² (27%)

1 PROPOSED ELEVATION 1 - RL - OPT 1
1 : 50 @A1

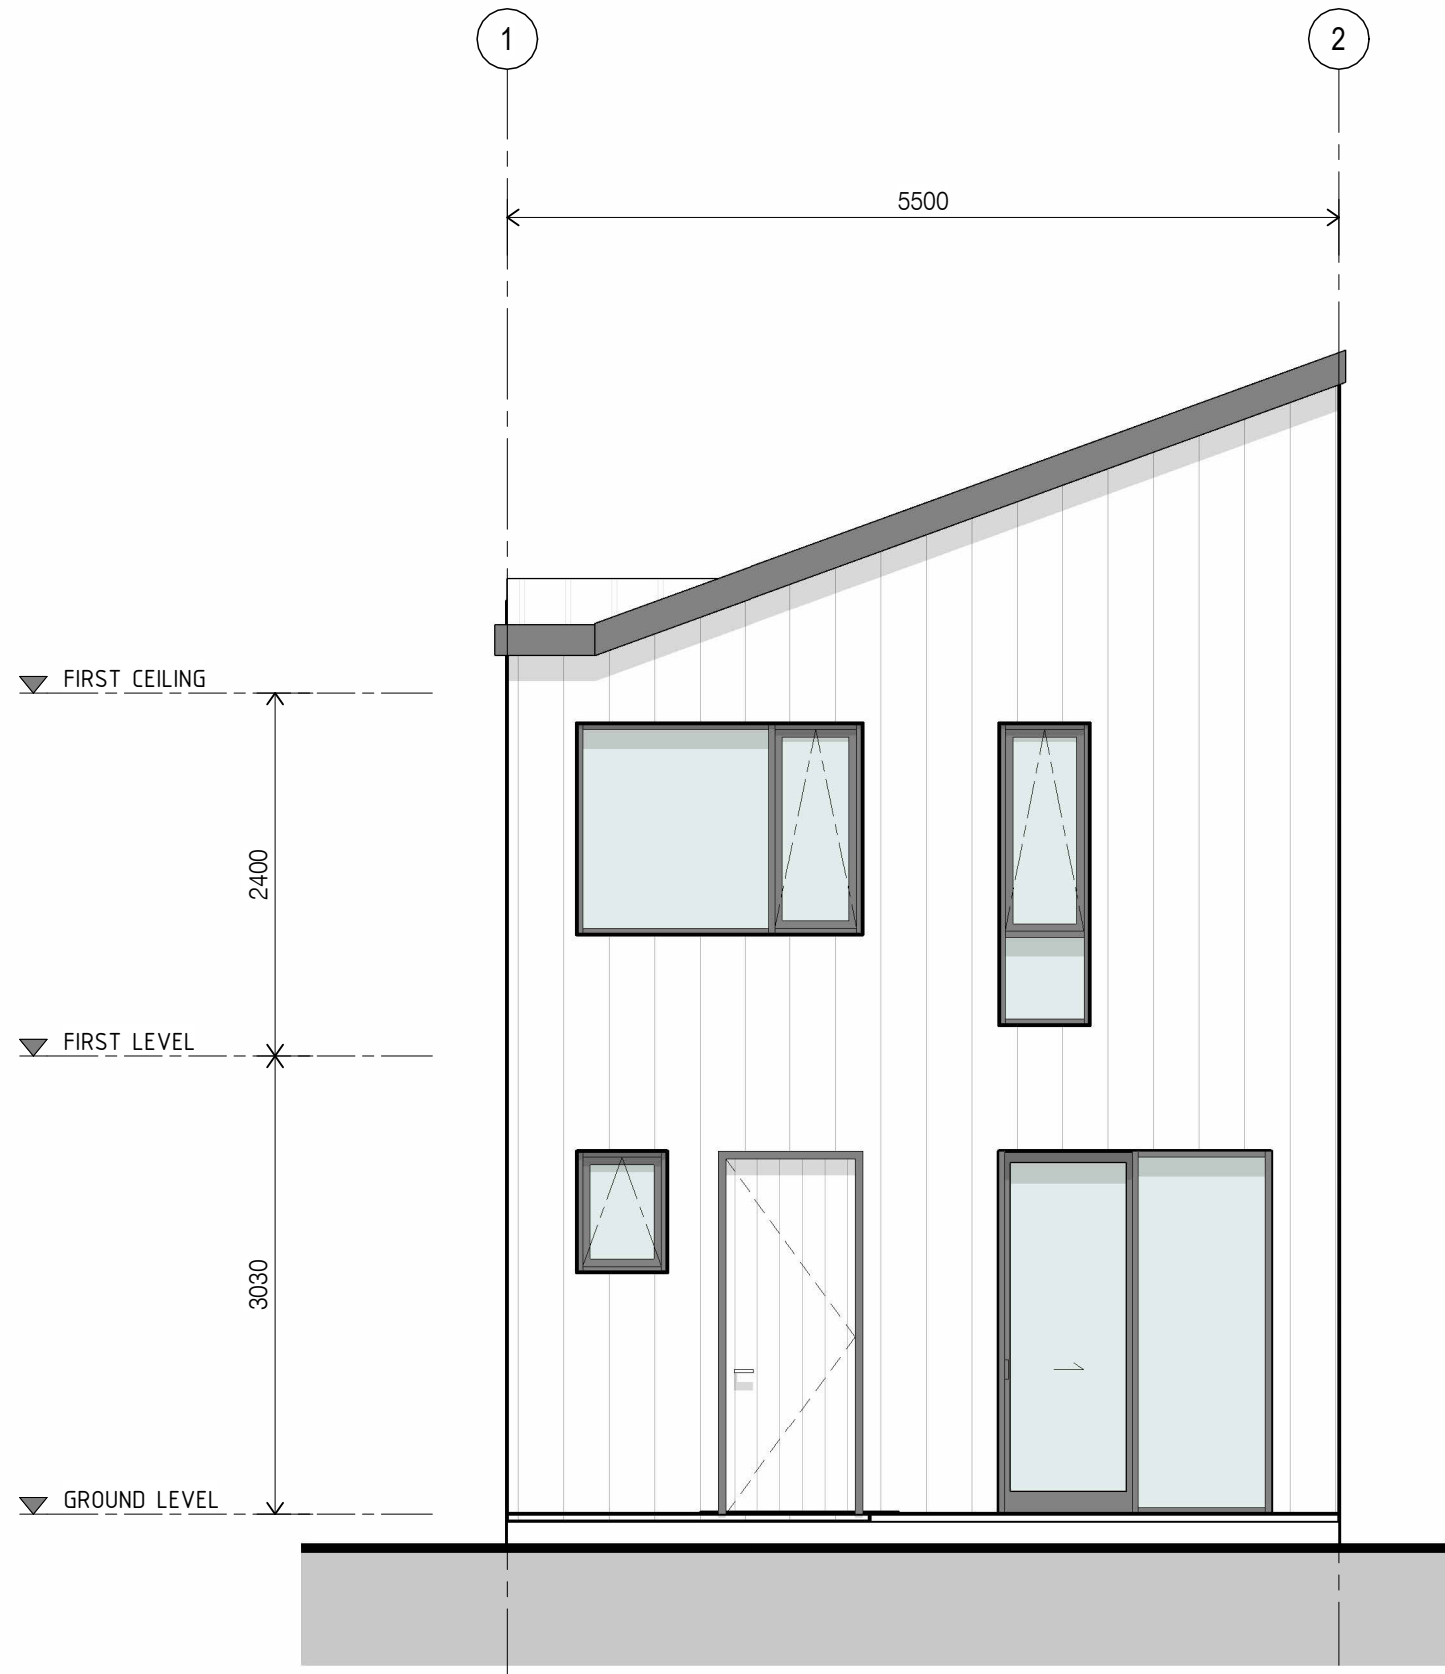

2 PROPOSED ELEVATION 2 - RL - OPT 1
1 : 50 @A1

Print Date: 17/08/2026 1:58:31 pm File Path: S:\PROJECTS\26012\01 DESIGN\1.6 DESIGN\DWGS\1.6.10 3D MODELS\PRINT\SL1\AGE 01 & 02\02_Rear Loaded 5.626m.mxd

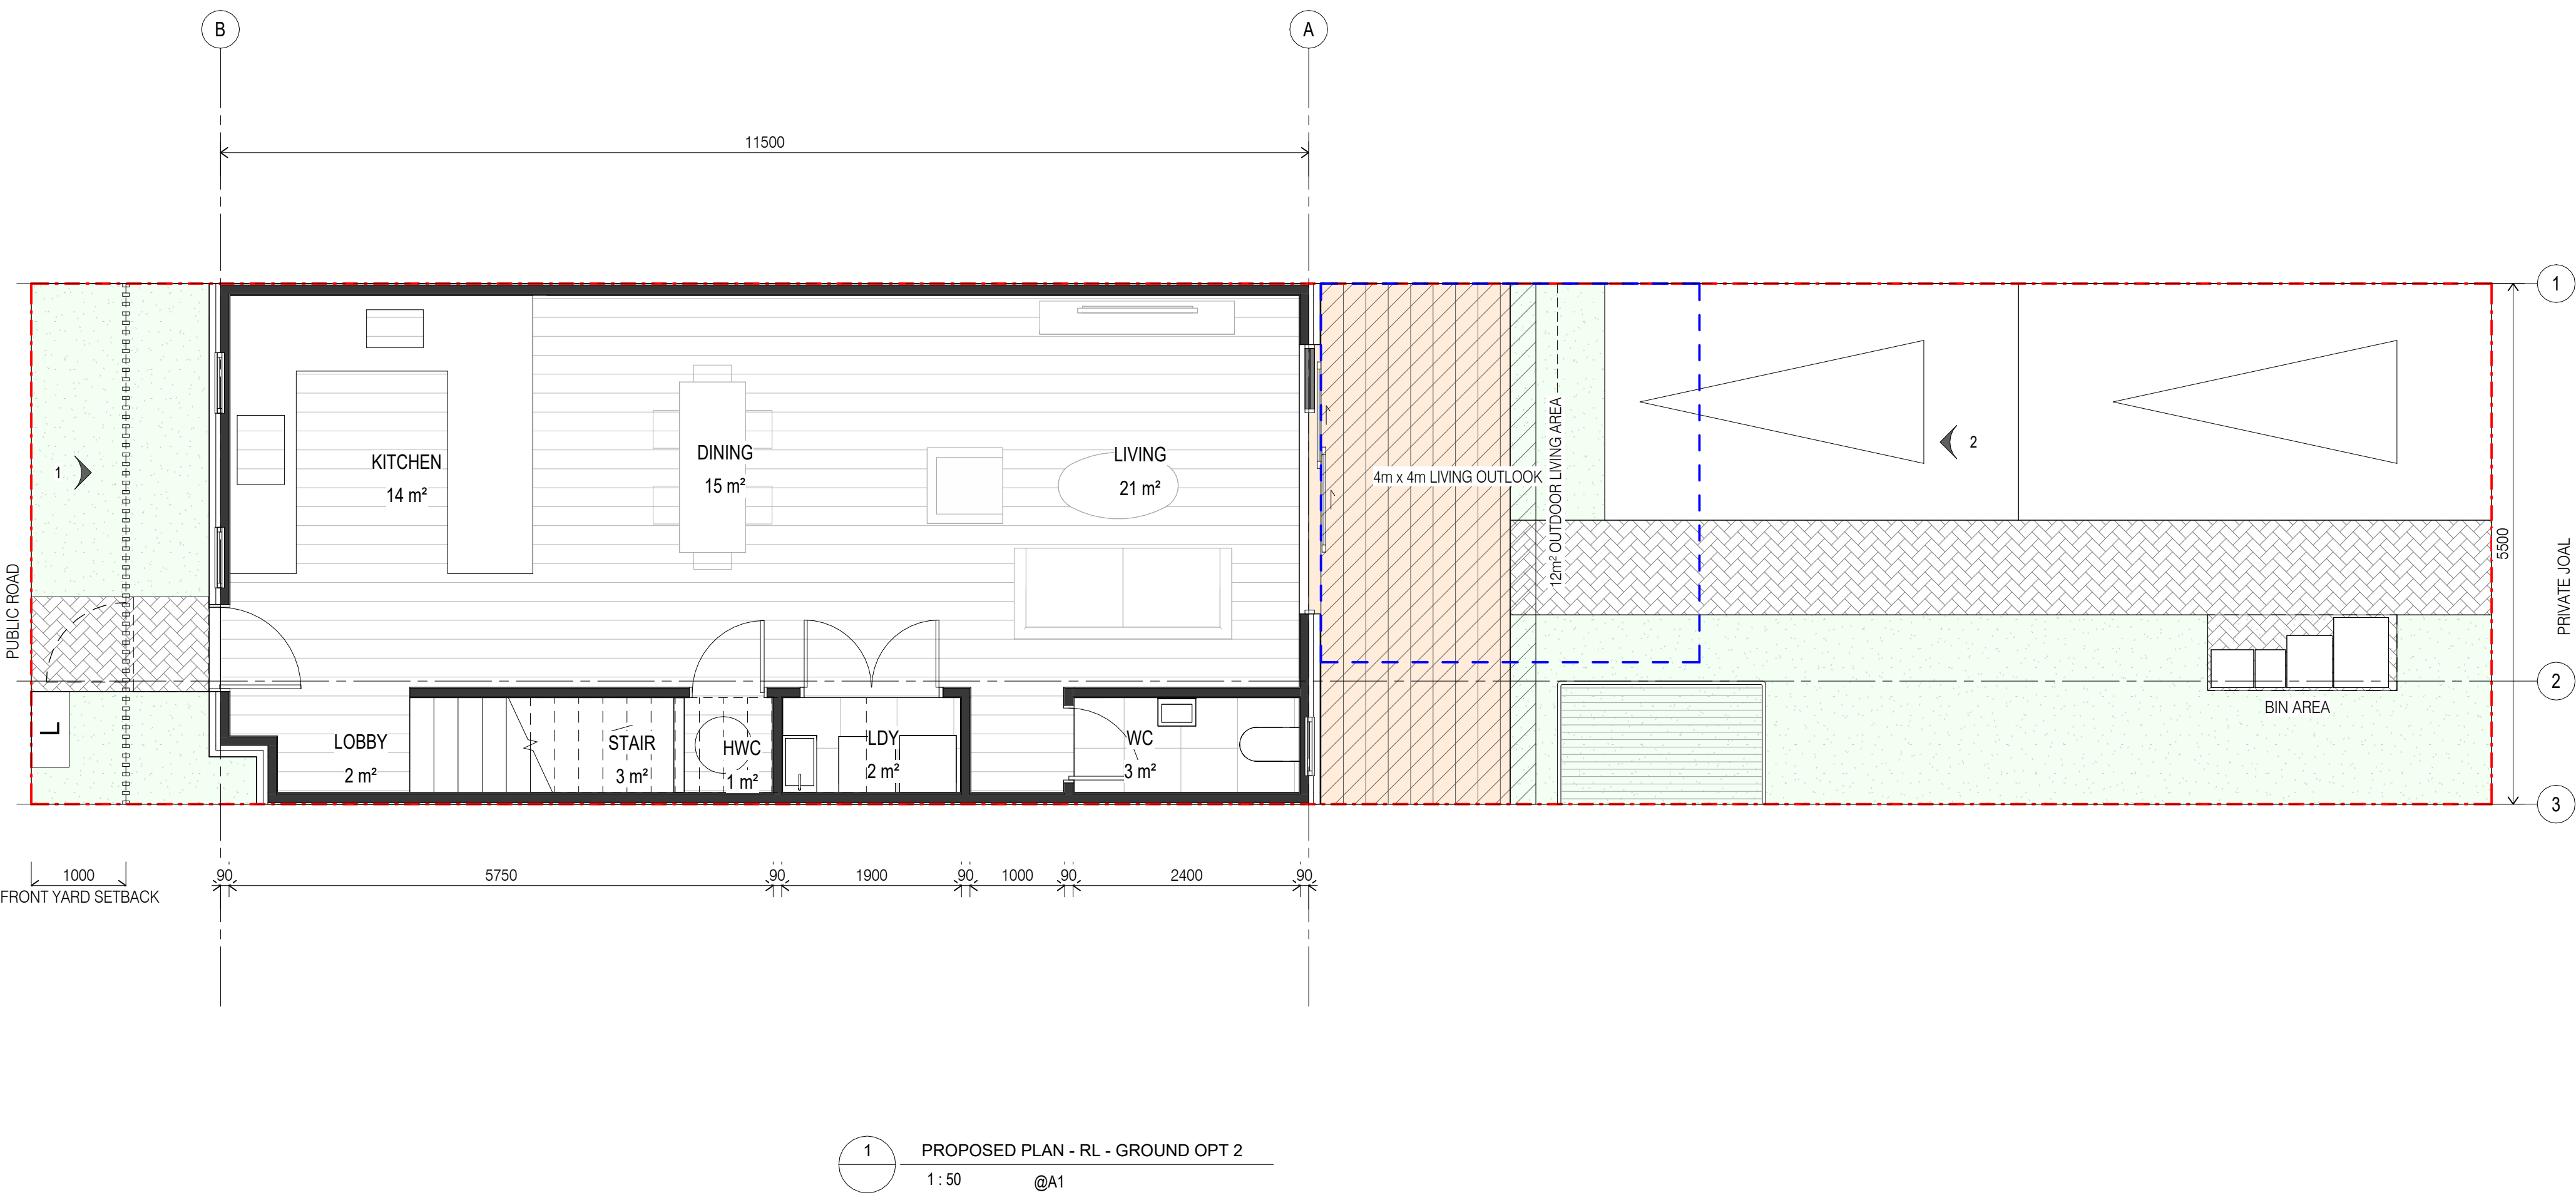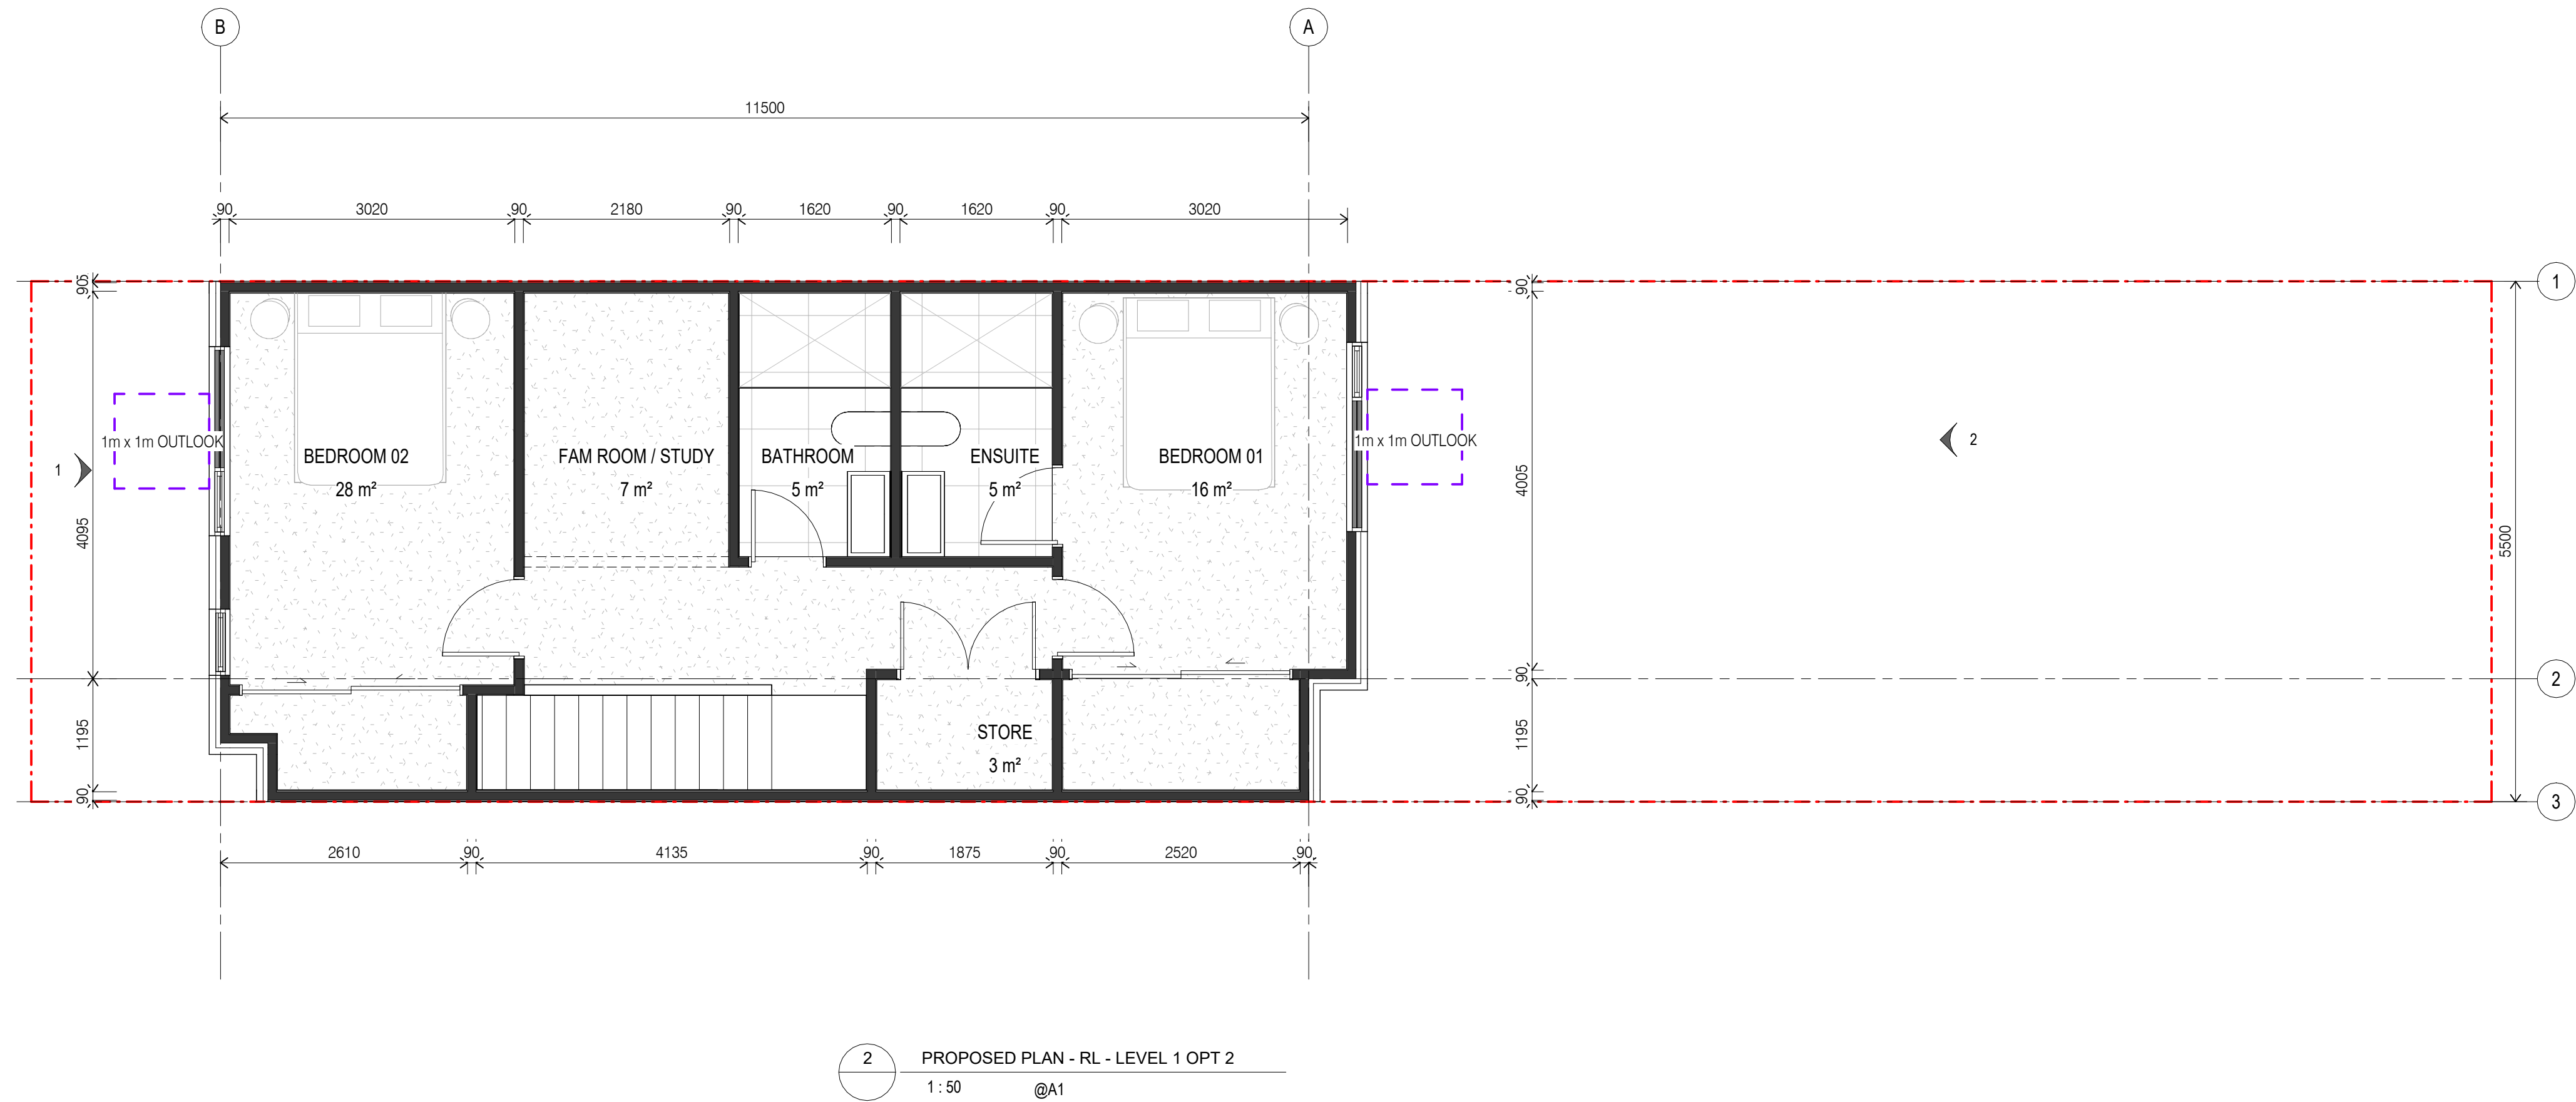

AREAS AND COVERAGES		
TOTAL SITE AREA: 143m ²		
	REQUIRED	PROPOSED
SITE COVERAGE	MAX 86m ² (60%)	66m ² (46%)
IMPERMEABLE AREA	MAX 100m ² (70%)	103m ² (72%)
LANDSCAPED AREA - WITHIN FRONT YARD	MIN 4m ² (40%)	6m ² (100%)
LANDSCAPED AREA - OVERALL SITE	MIN 29m ² (20%)	40m ² (28%)

TOTAL GFA: 127m²

architects interiors
wingates

SL1
CONCEPT DESIGN

SL1
HAMILTON

FLOOR PLANS - REAR LOADED OPTION 2



CONCEPT DESIGN

A	FOR INFORMATION	02.03.26
B	CONCEPT DESIGN	10.03.26
C	CONCEPT DESIGN	05.08.26

Project Number | 26012


Drawing Number

A021

A1 Scale | 1 : 50


Revision

C

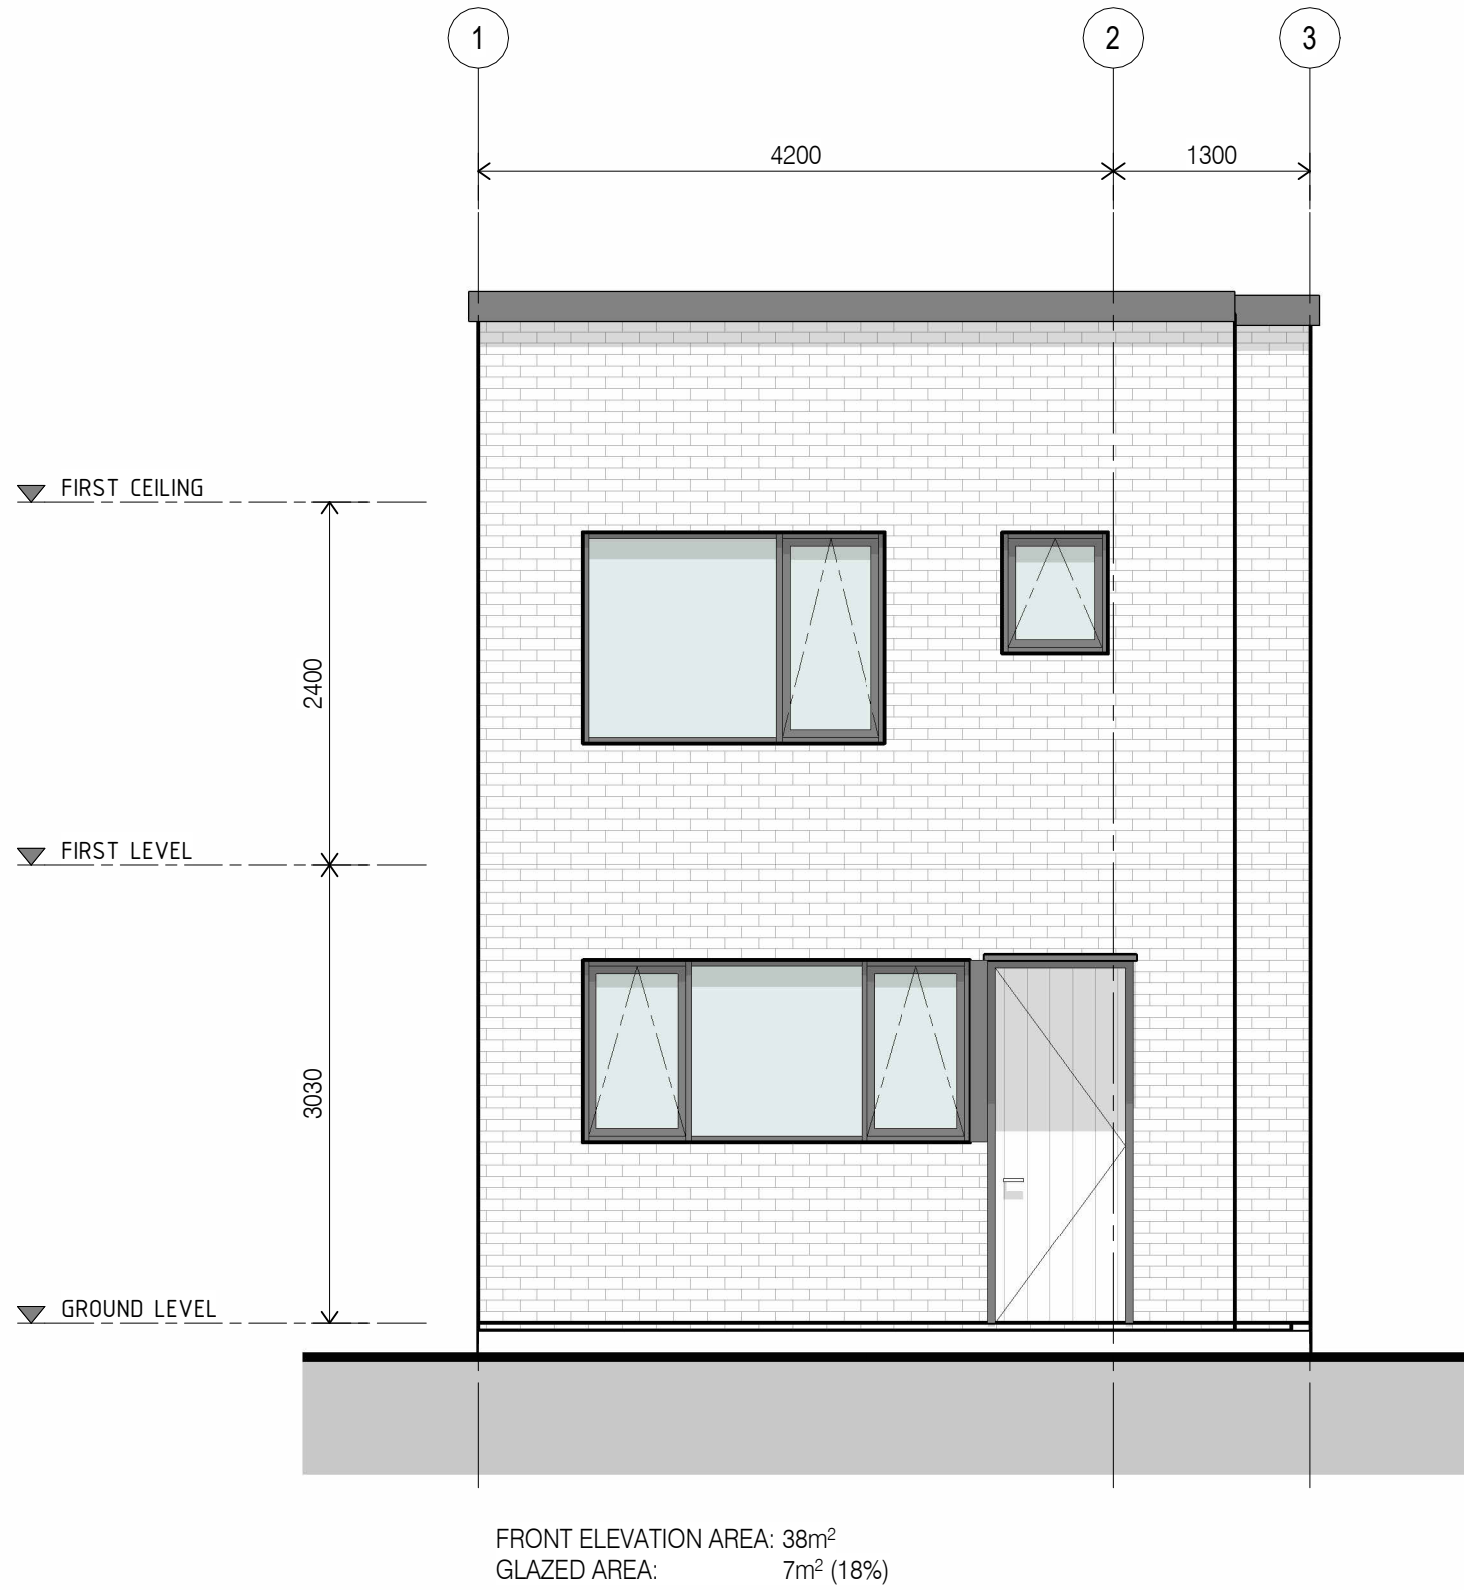



FRONT ELEVATION AREA: 38m²
GLAZED AREA: 7m² (18%)

1 PROPOSED ELEVATION 1 - RL - GROUND OPT 2
1 : 50 @A1

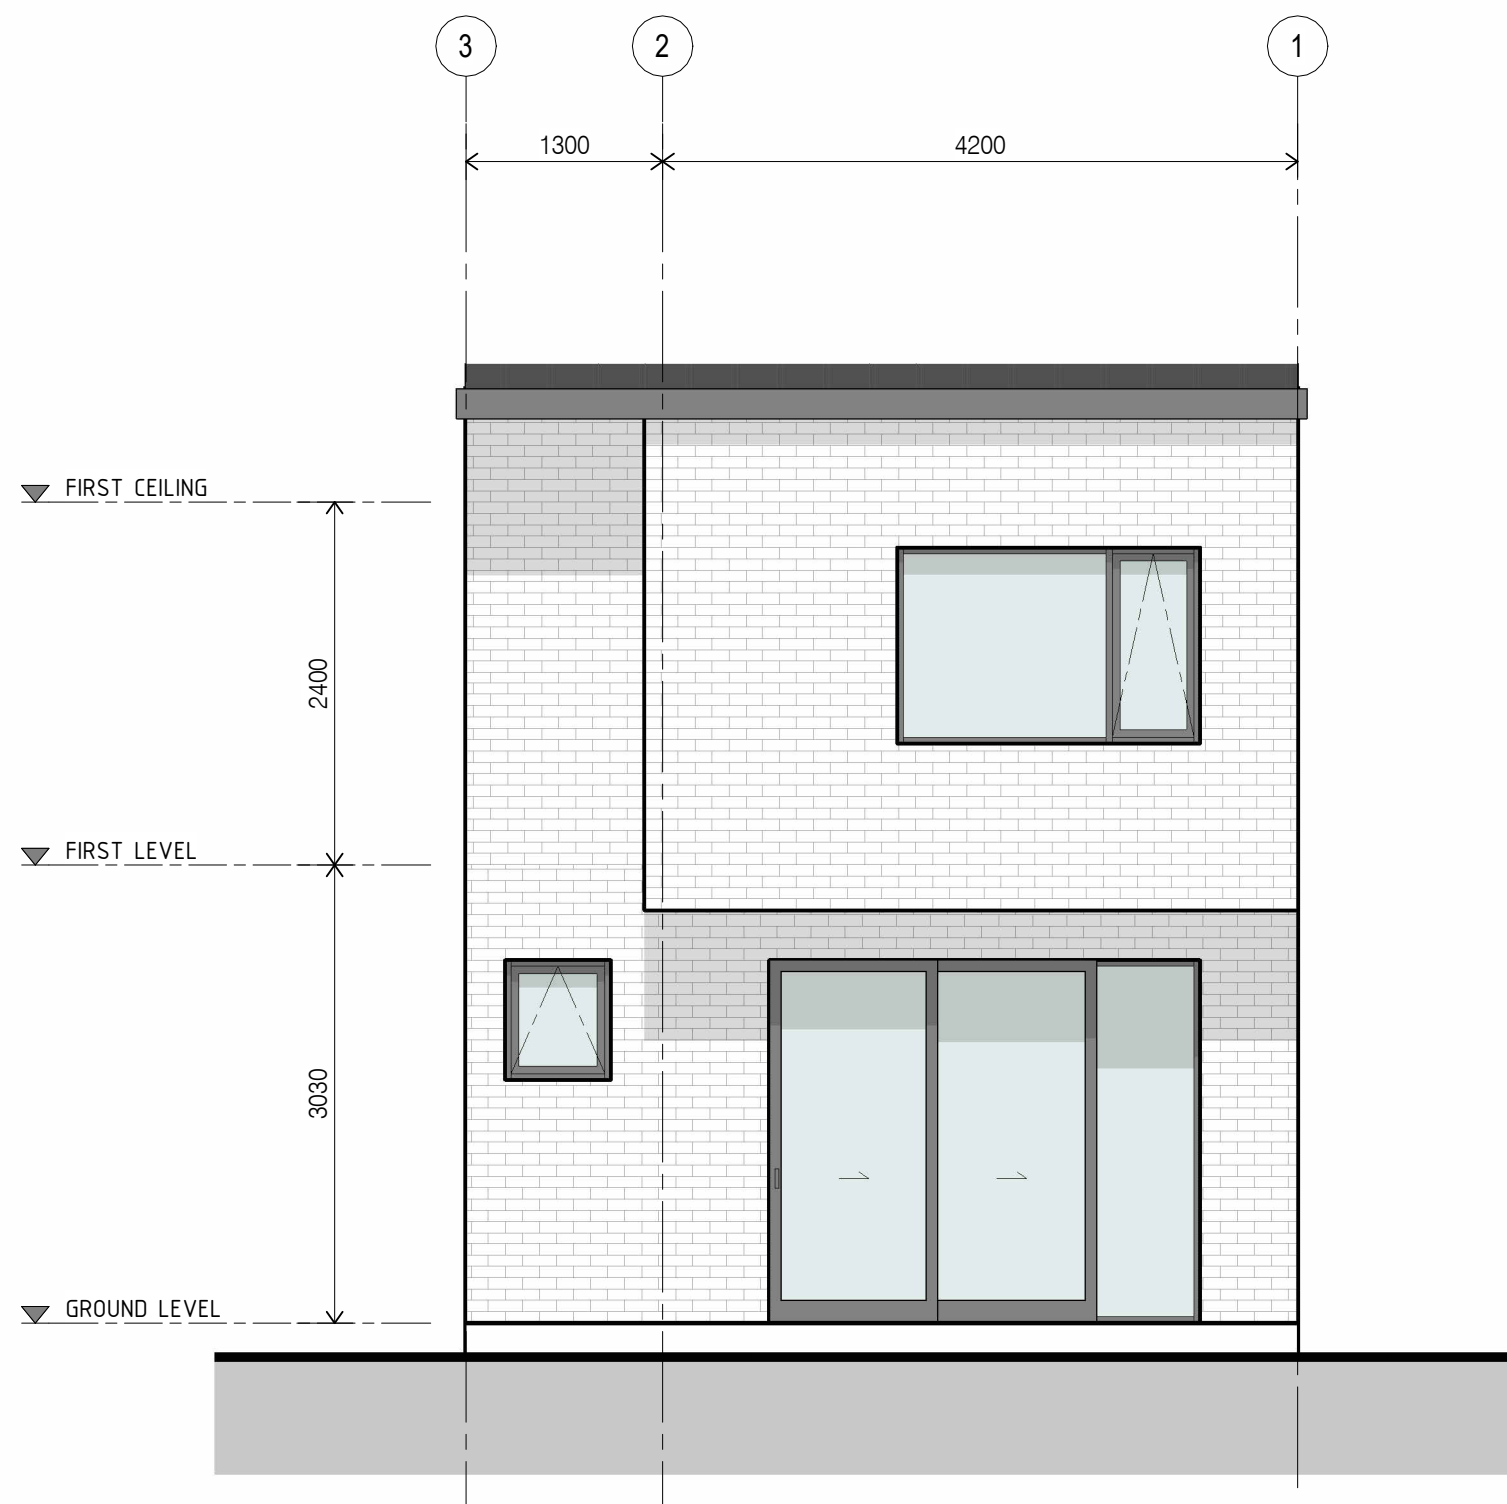

2 PROPOSED ELEVATION 2 - RL - GROUND OPT 2
1 : 50 @A1



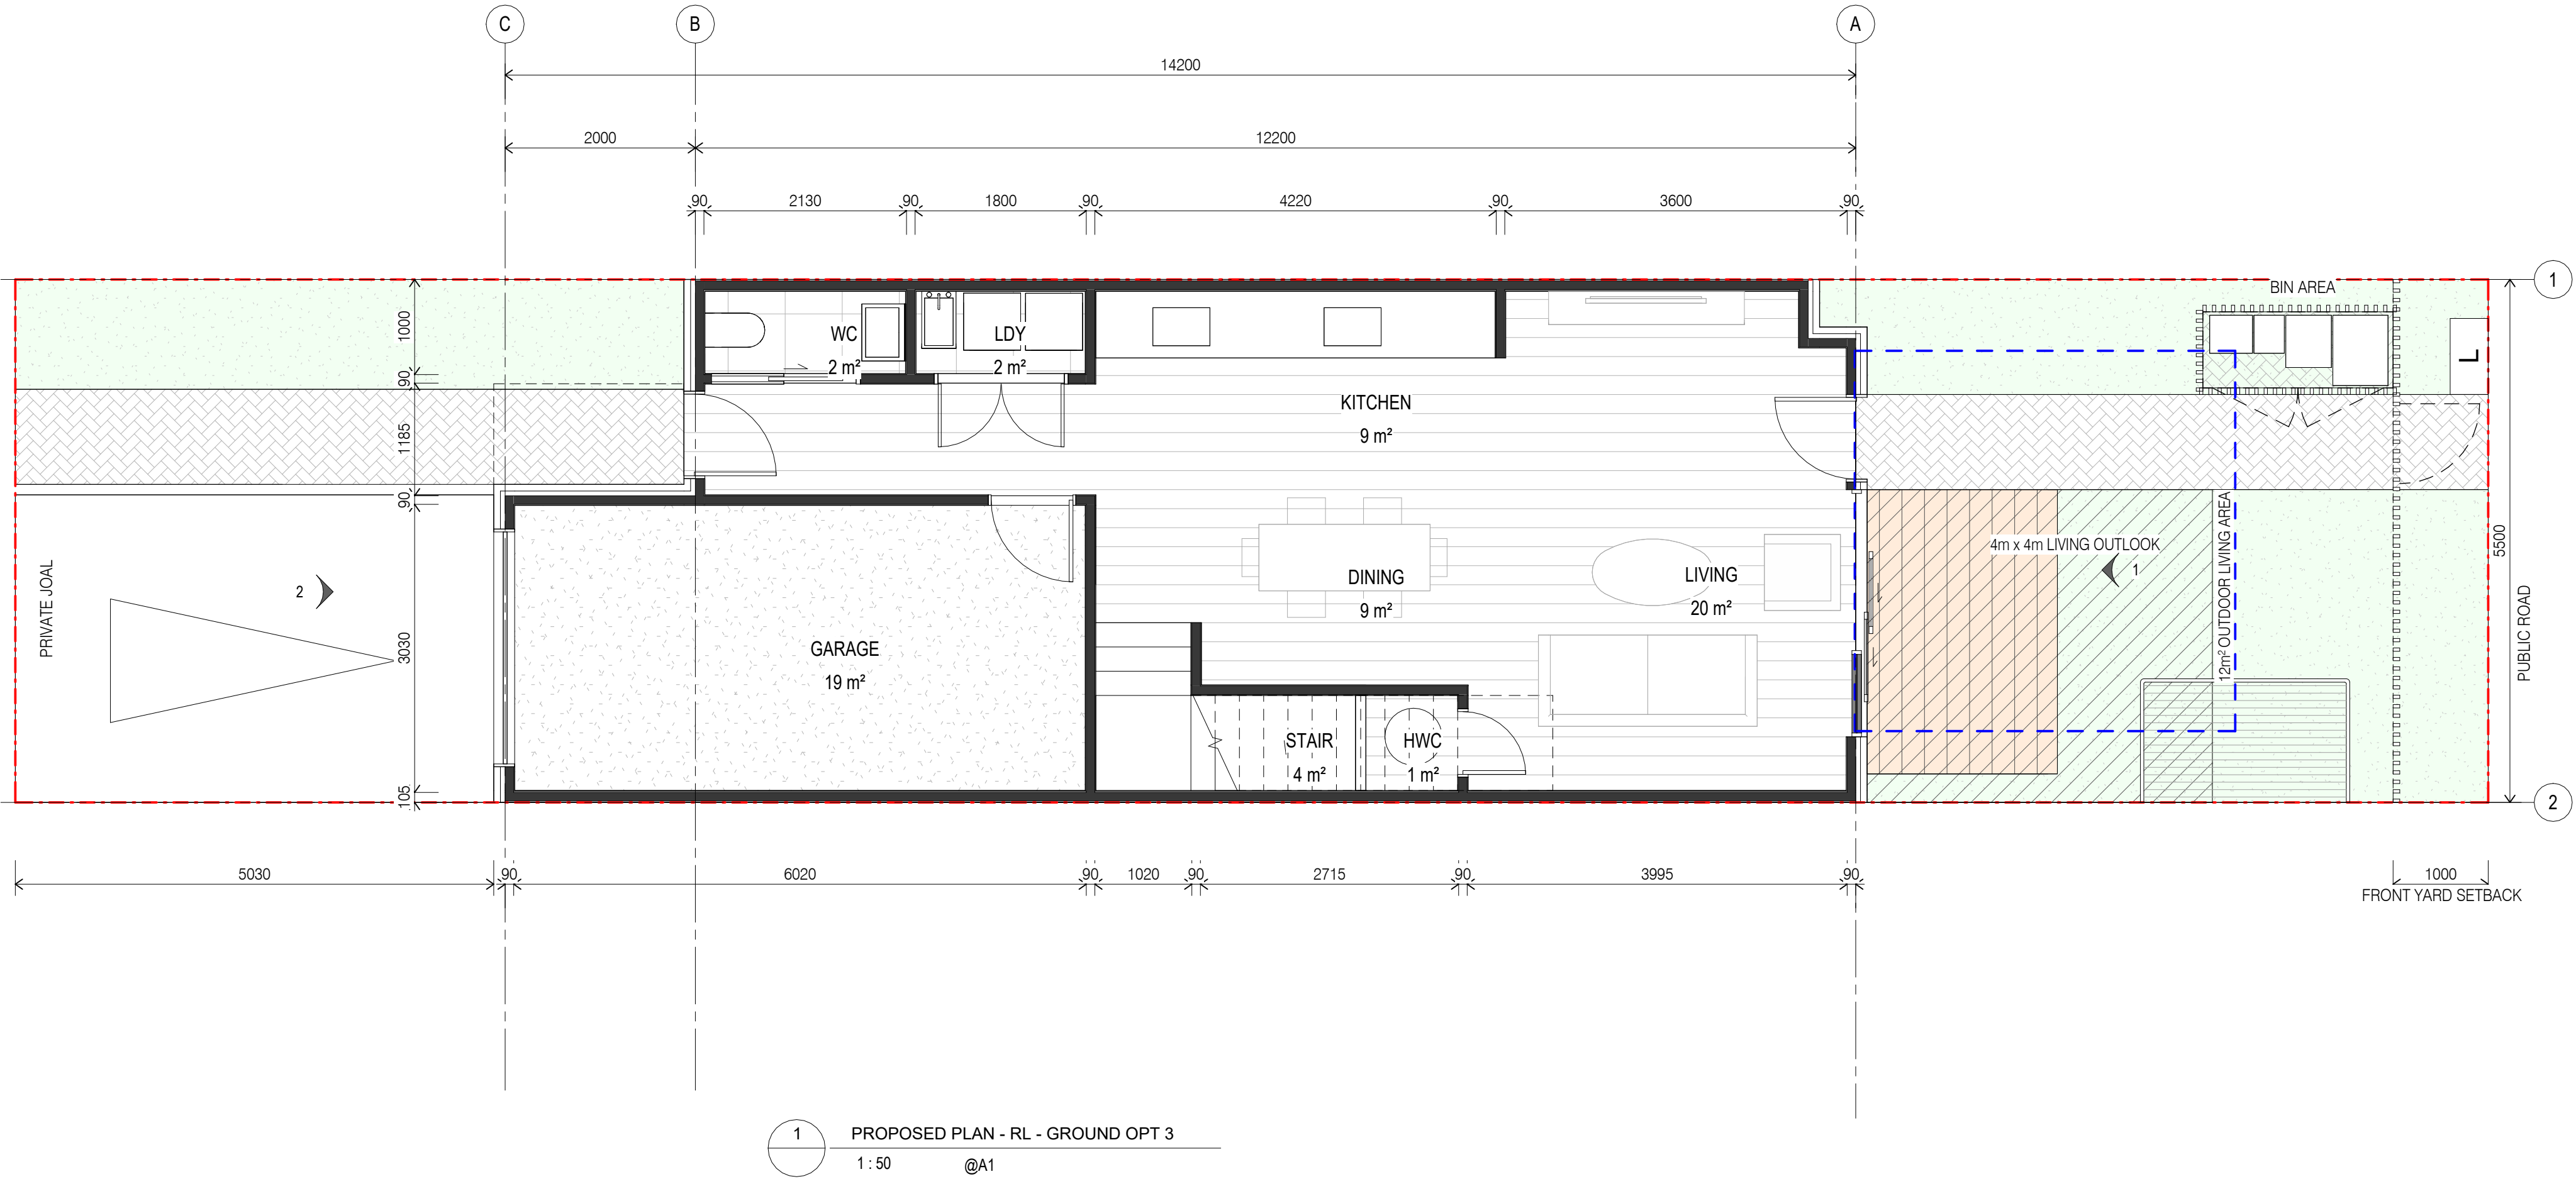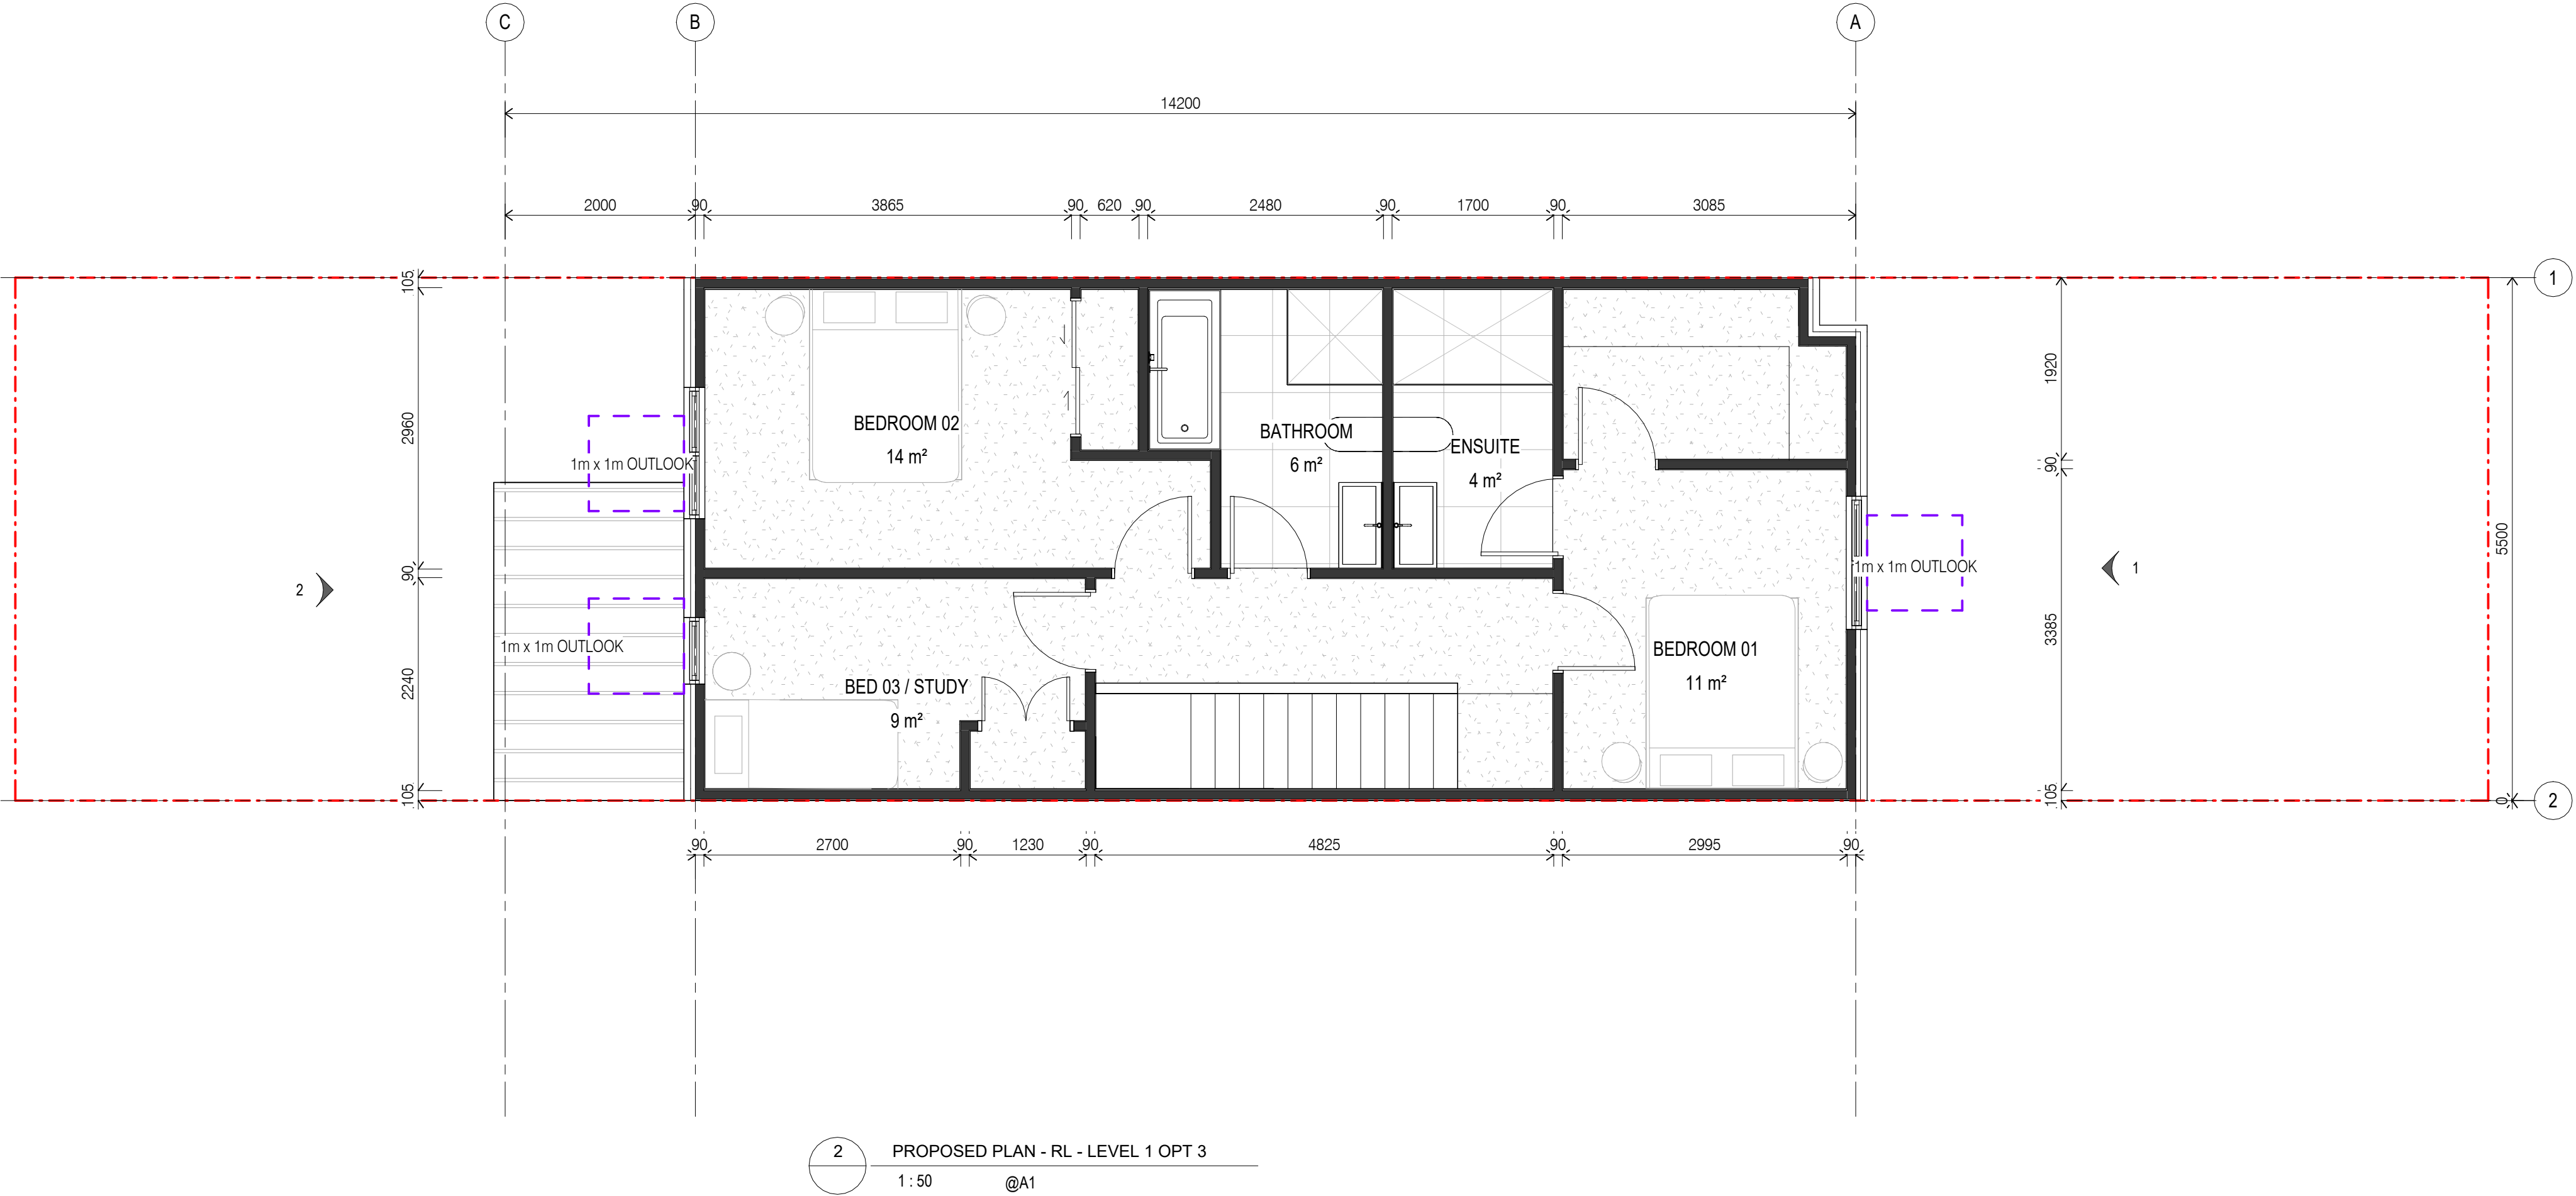

AREAS AND COVERAGES

TOTAL SITE AREA: 143m²

	REQUIRED	PROPOSED
SITE COVERAGE	MAX 86m ² (60%)	75m ² (52%)
IMPERMEABLE AREA	MAX 100m ² (70%)	107m ² (75%)
LANDSCAPED AREA - WITHIN FRONT YARD	MIN 4m ² (70%)	6m ² (100%)
LANDSCAPED AREA - OVERALL SITE	MIN 29m ² (20%)	36m ² (25%)

TOTAL GFA: 138m²

architects interiors
wingates

SL1
CONCEPT DESIGN

SL1
HAMILTON

FLOOR PLANS - REAR LOADED OPTION
3



CONCEPT DESIGN

A	CONCEPT DESIGN	09.07.26
B	CONCEPT DESIGN	05.08.26

Project Number | 26012

Drawing Number

A031

A1 Scale | 1 : 50


Revision

B




Print Date: 17/08/2025 2:05:36 pm File Path: I:\PROJECTS\26012 - Southern Links (SL1) Additional Typologies\1.0 DESIGN\1.6 DESIGN DOCS\1.6.10 3D MODELS\PRINT\STAGE 01 & 02\03_Rear Loaded 5.626m.mxd



1 PROPOSED ELEVATION 1 - RL - GROUND OPT 3
1:50 @A1

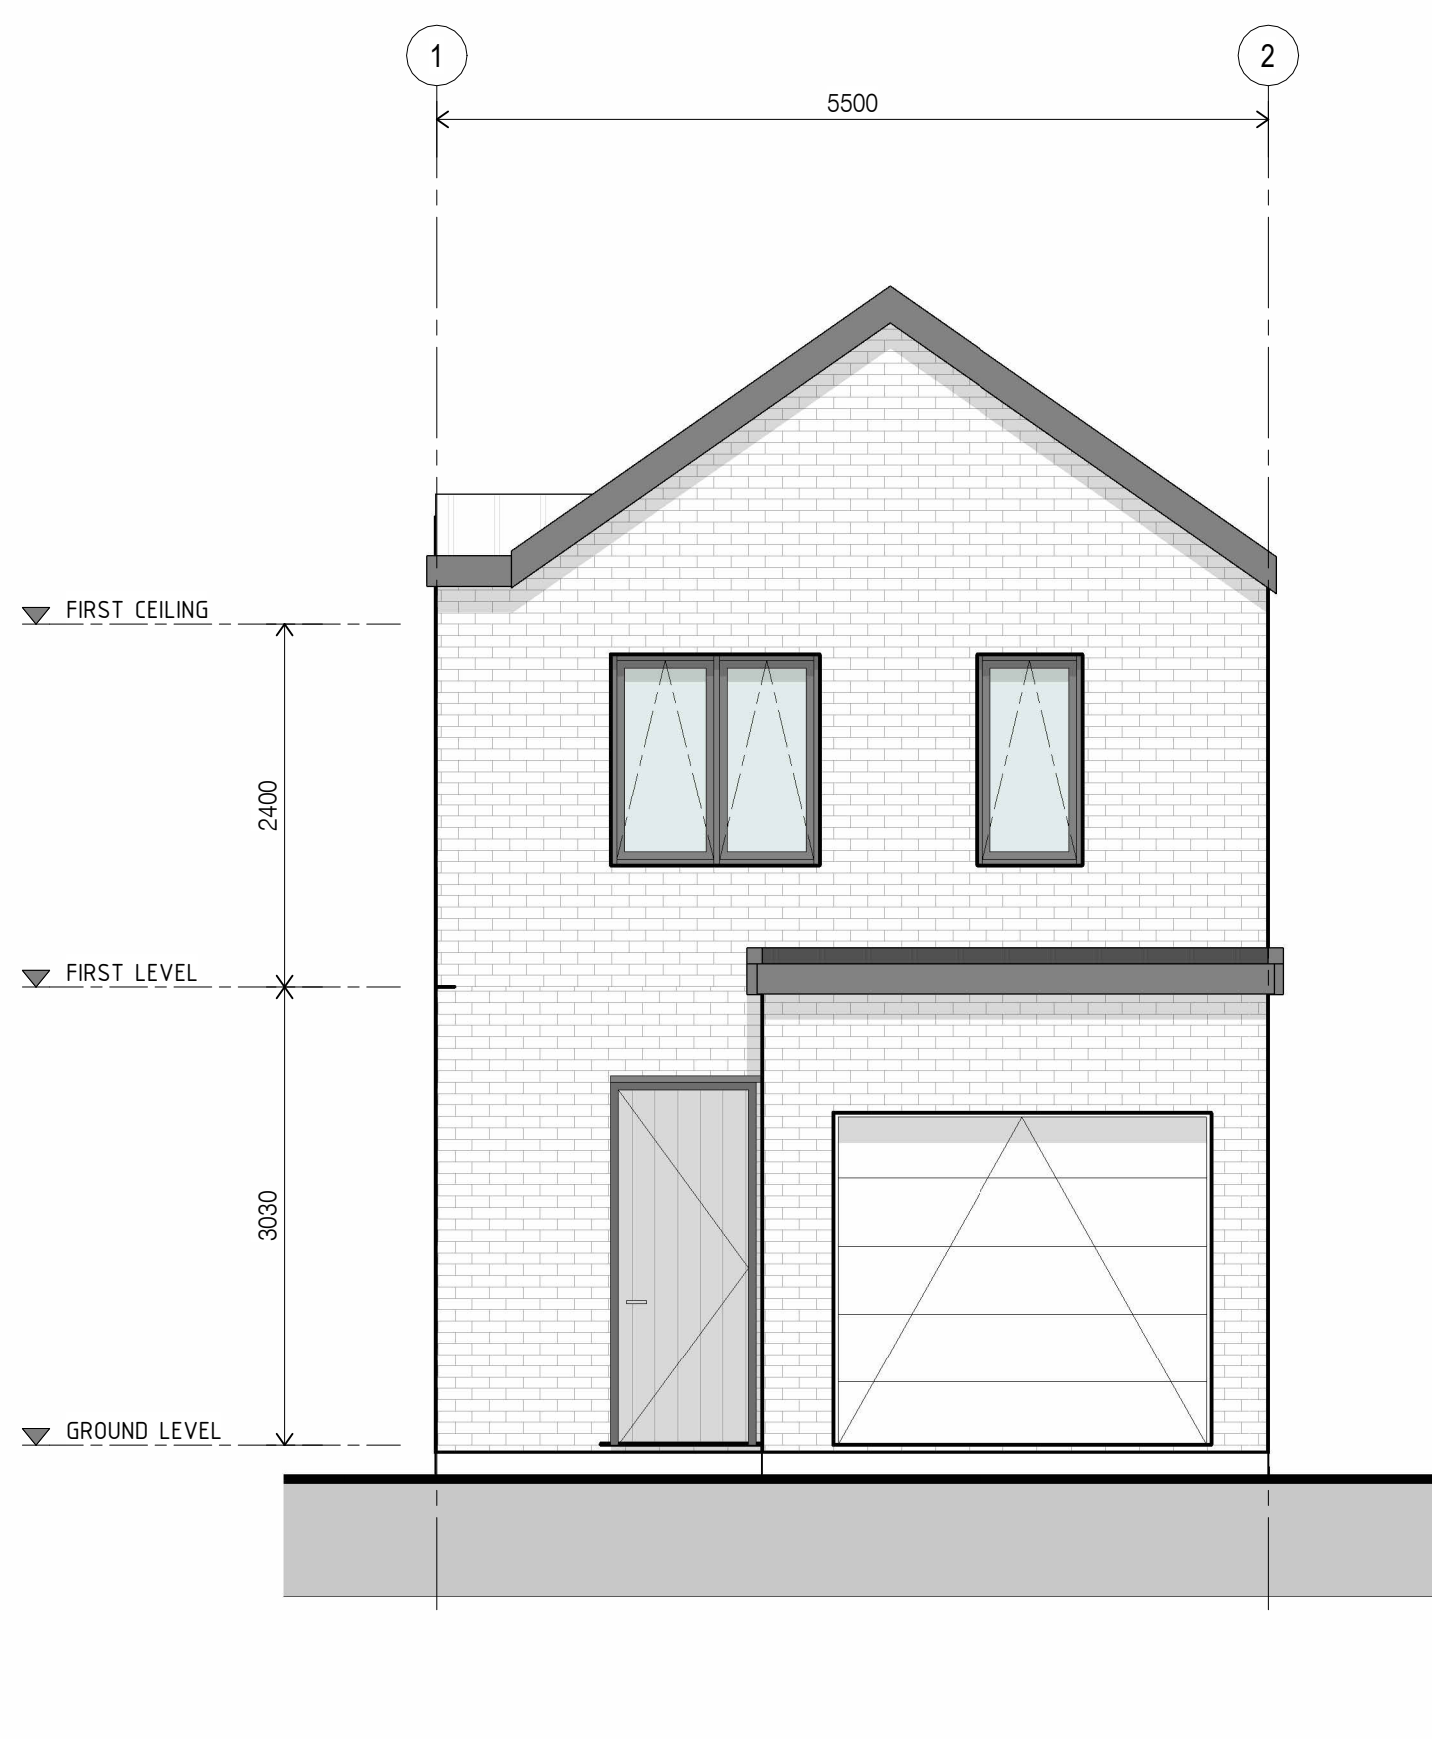

2 PROPOSED ELEVATION 2 - RL - GROUND OPT 3
1:50 @A1

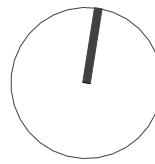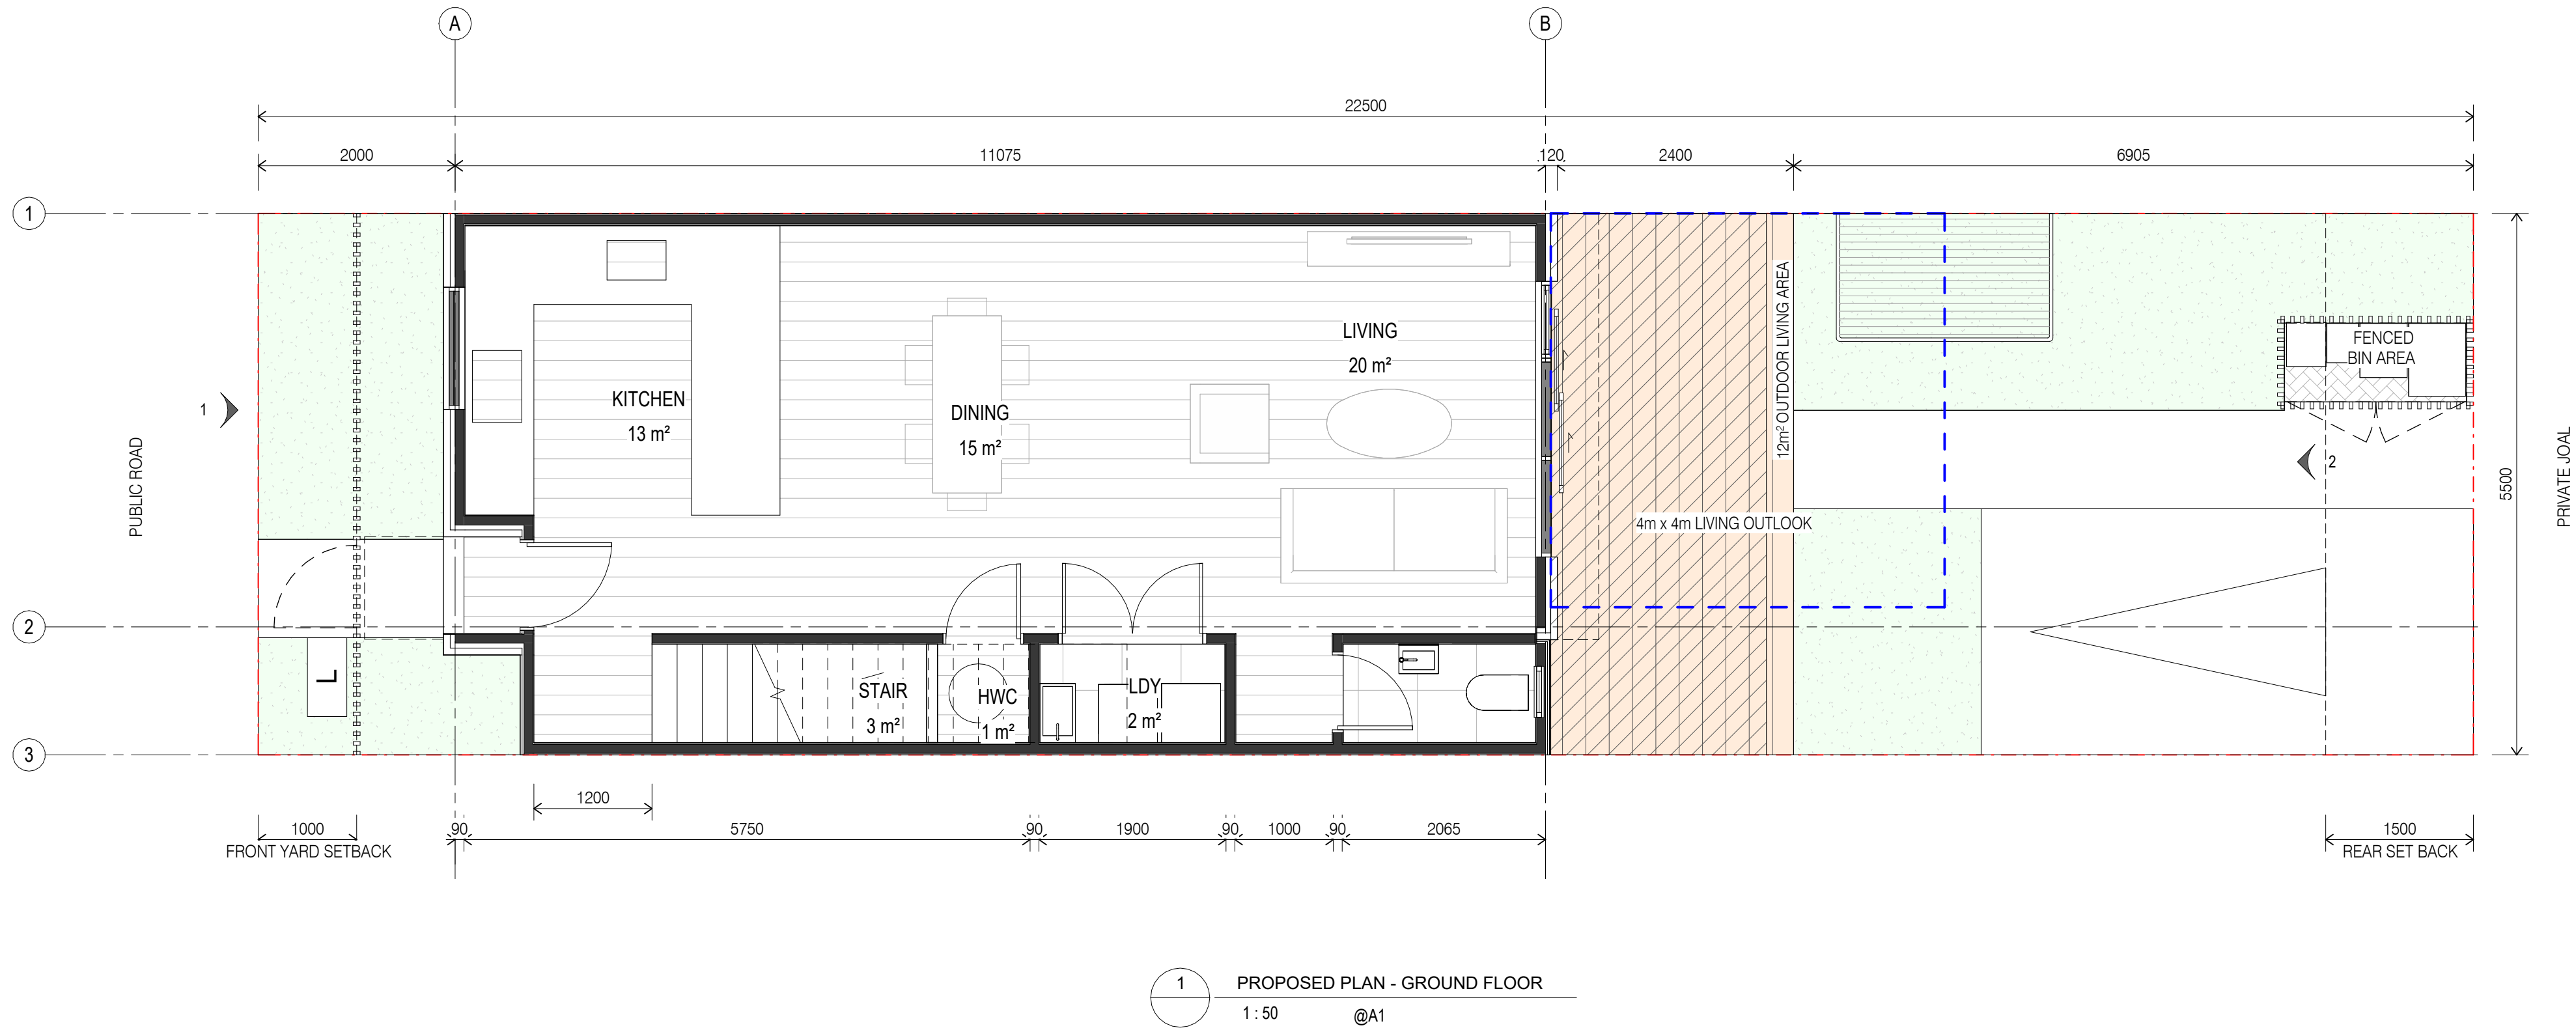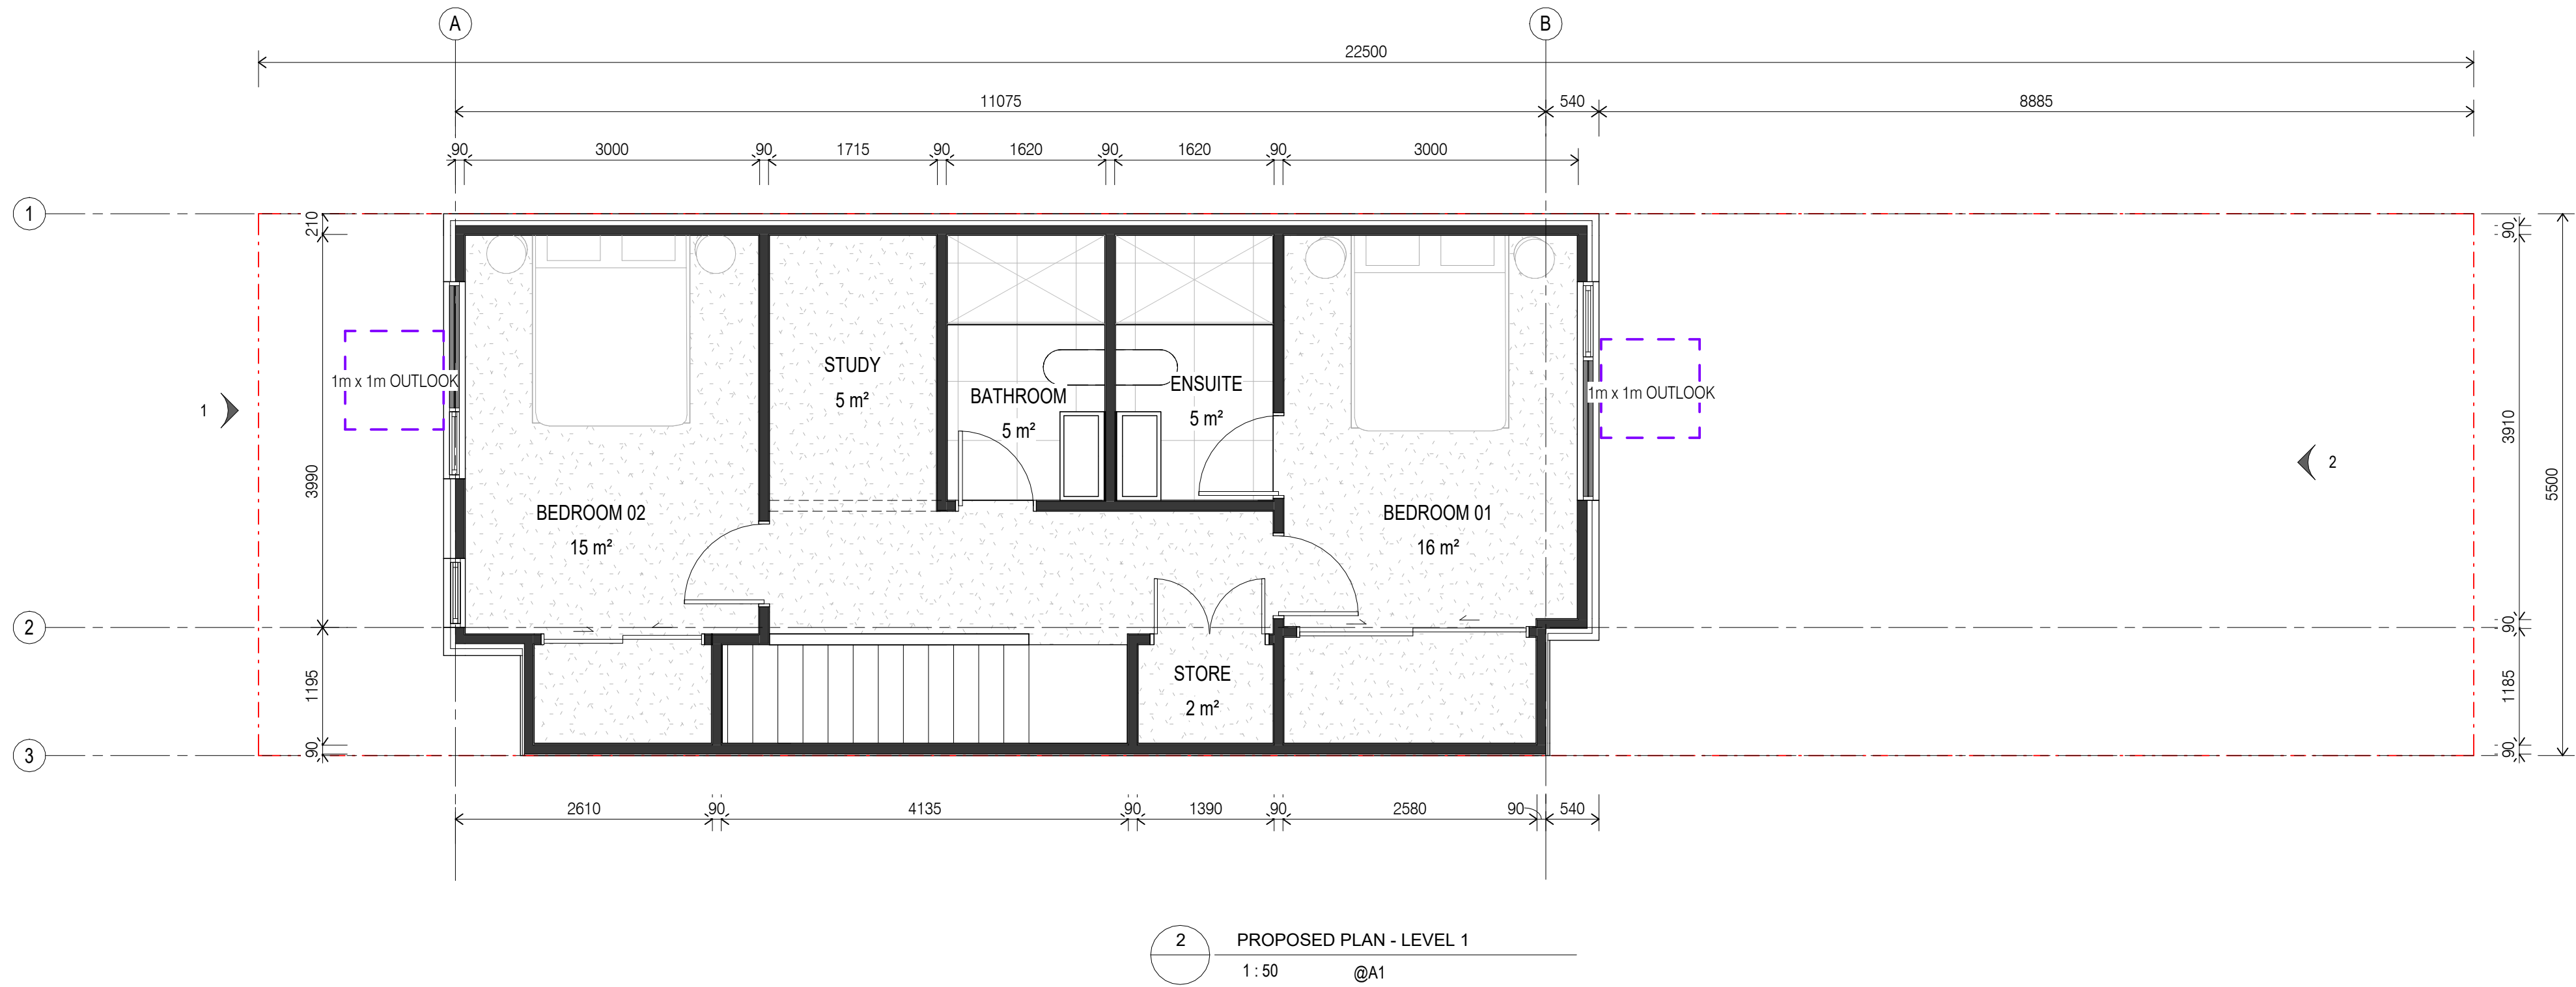

AREAS AND COVERAGES

TOTAL SITE AREA: 124m²

	REQUIRED	PROPOSED
SITE COVERAGE	MAX 74m ² (60%)	61m ² (49.5%)
IMPERMEABLE AREA	MAX 87m ² (70%)	83m ² (67.4%)
LANDSCAPED AREA - WITHIN FRONT YARD	MIN 2m ² (40%)	8m ² (100%)
LANDSCAPED AREA - OVERALL SITE	MIN 25m ² (20%)	62m ² (50.4%)

TOTAL GFA: 124m²

LOT 2
TERRACE REAR LOADED

architects interiors
wingates

SL1
CONCEPT DESIGN

SL1
HAMILTON

LOT 2 - FLOOR PLANS

CONCEPT DESIGN

A	CONCEPT DESIGN	21.07.26
B	CONCEPT DESIGN	05.08.26

Project Number | 26012



Drawing Number

A041

A1 Scale | As indicated

Revision

B

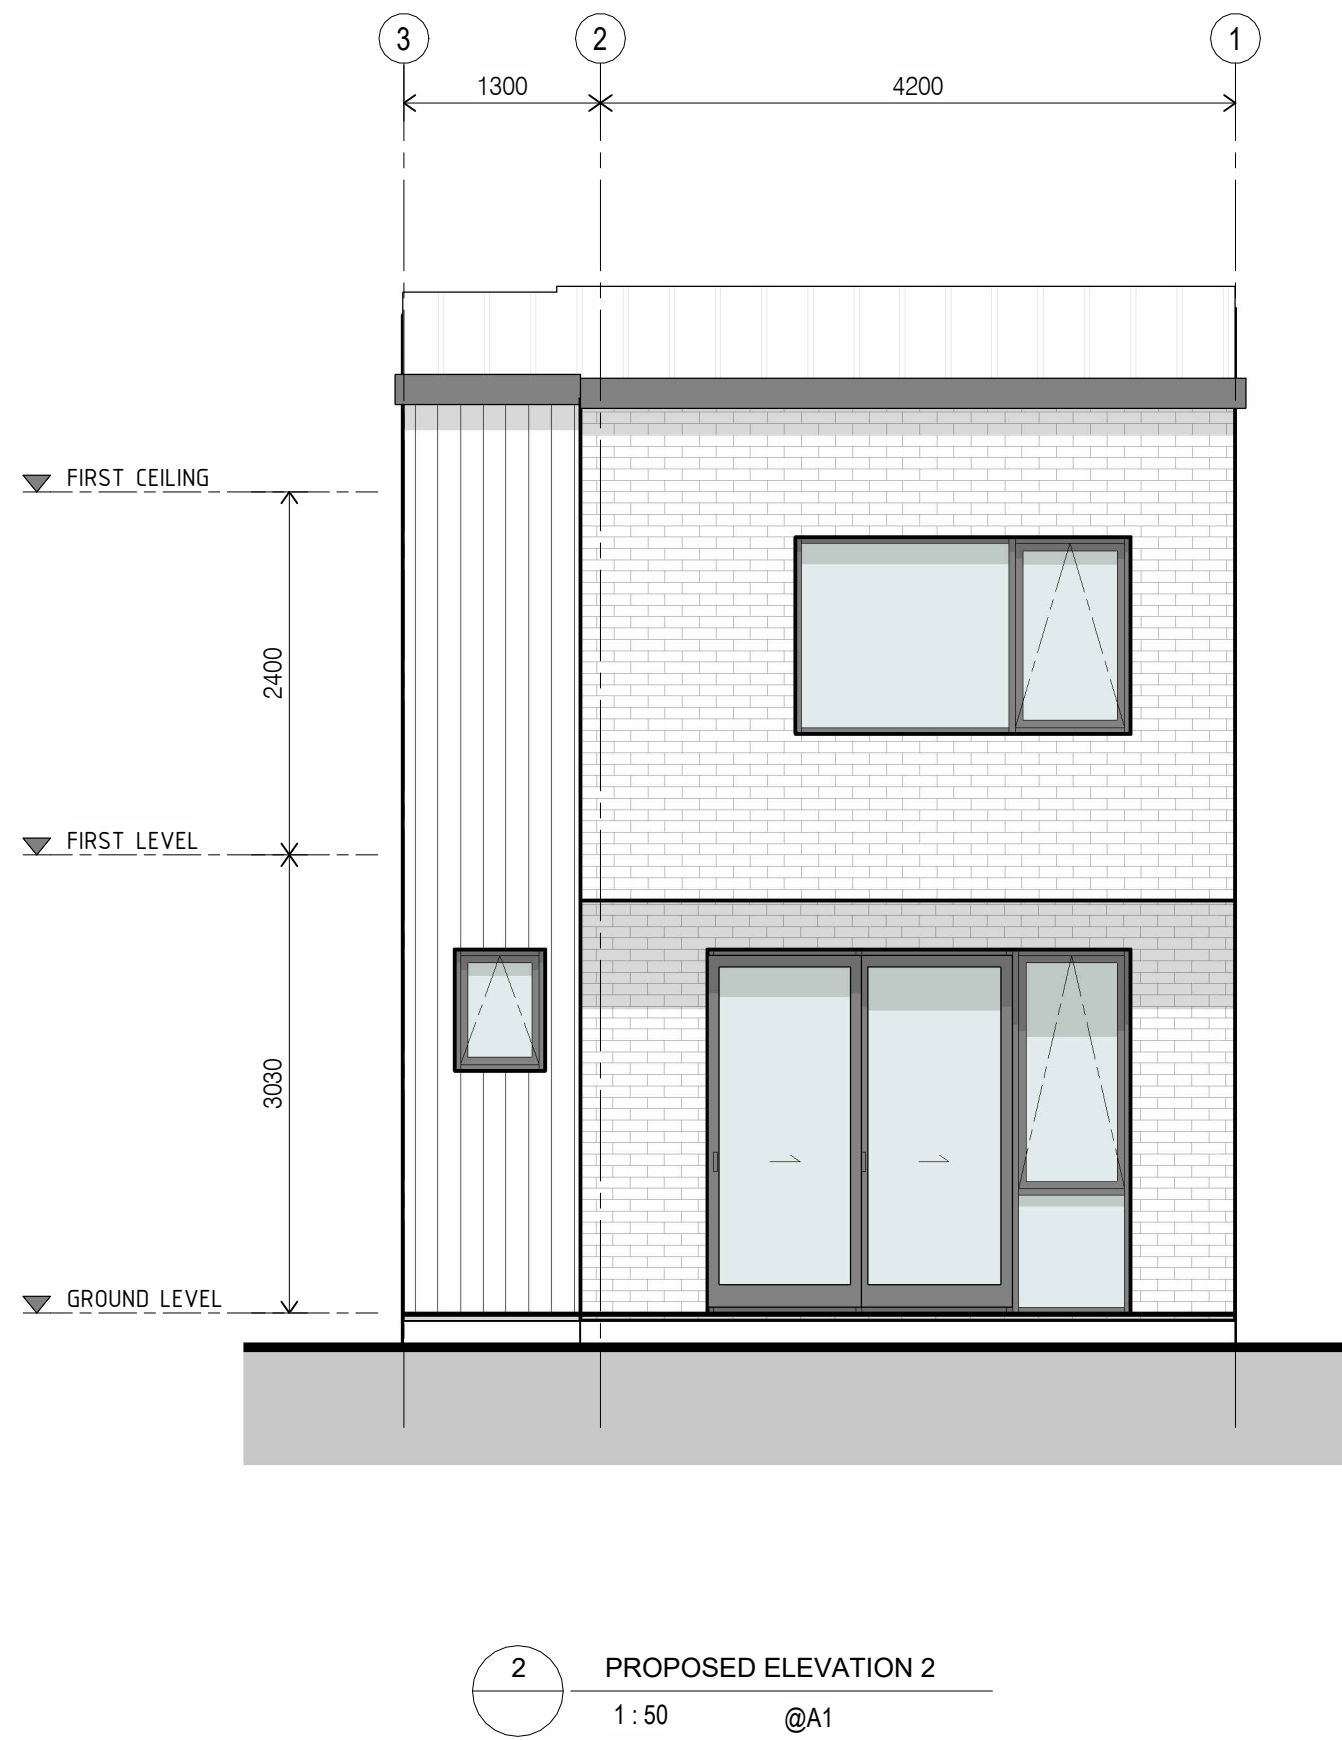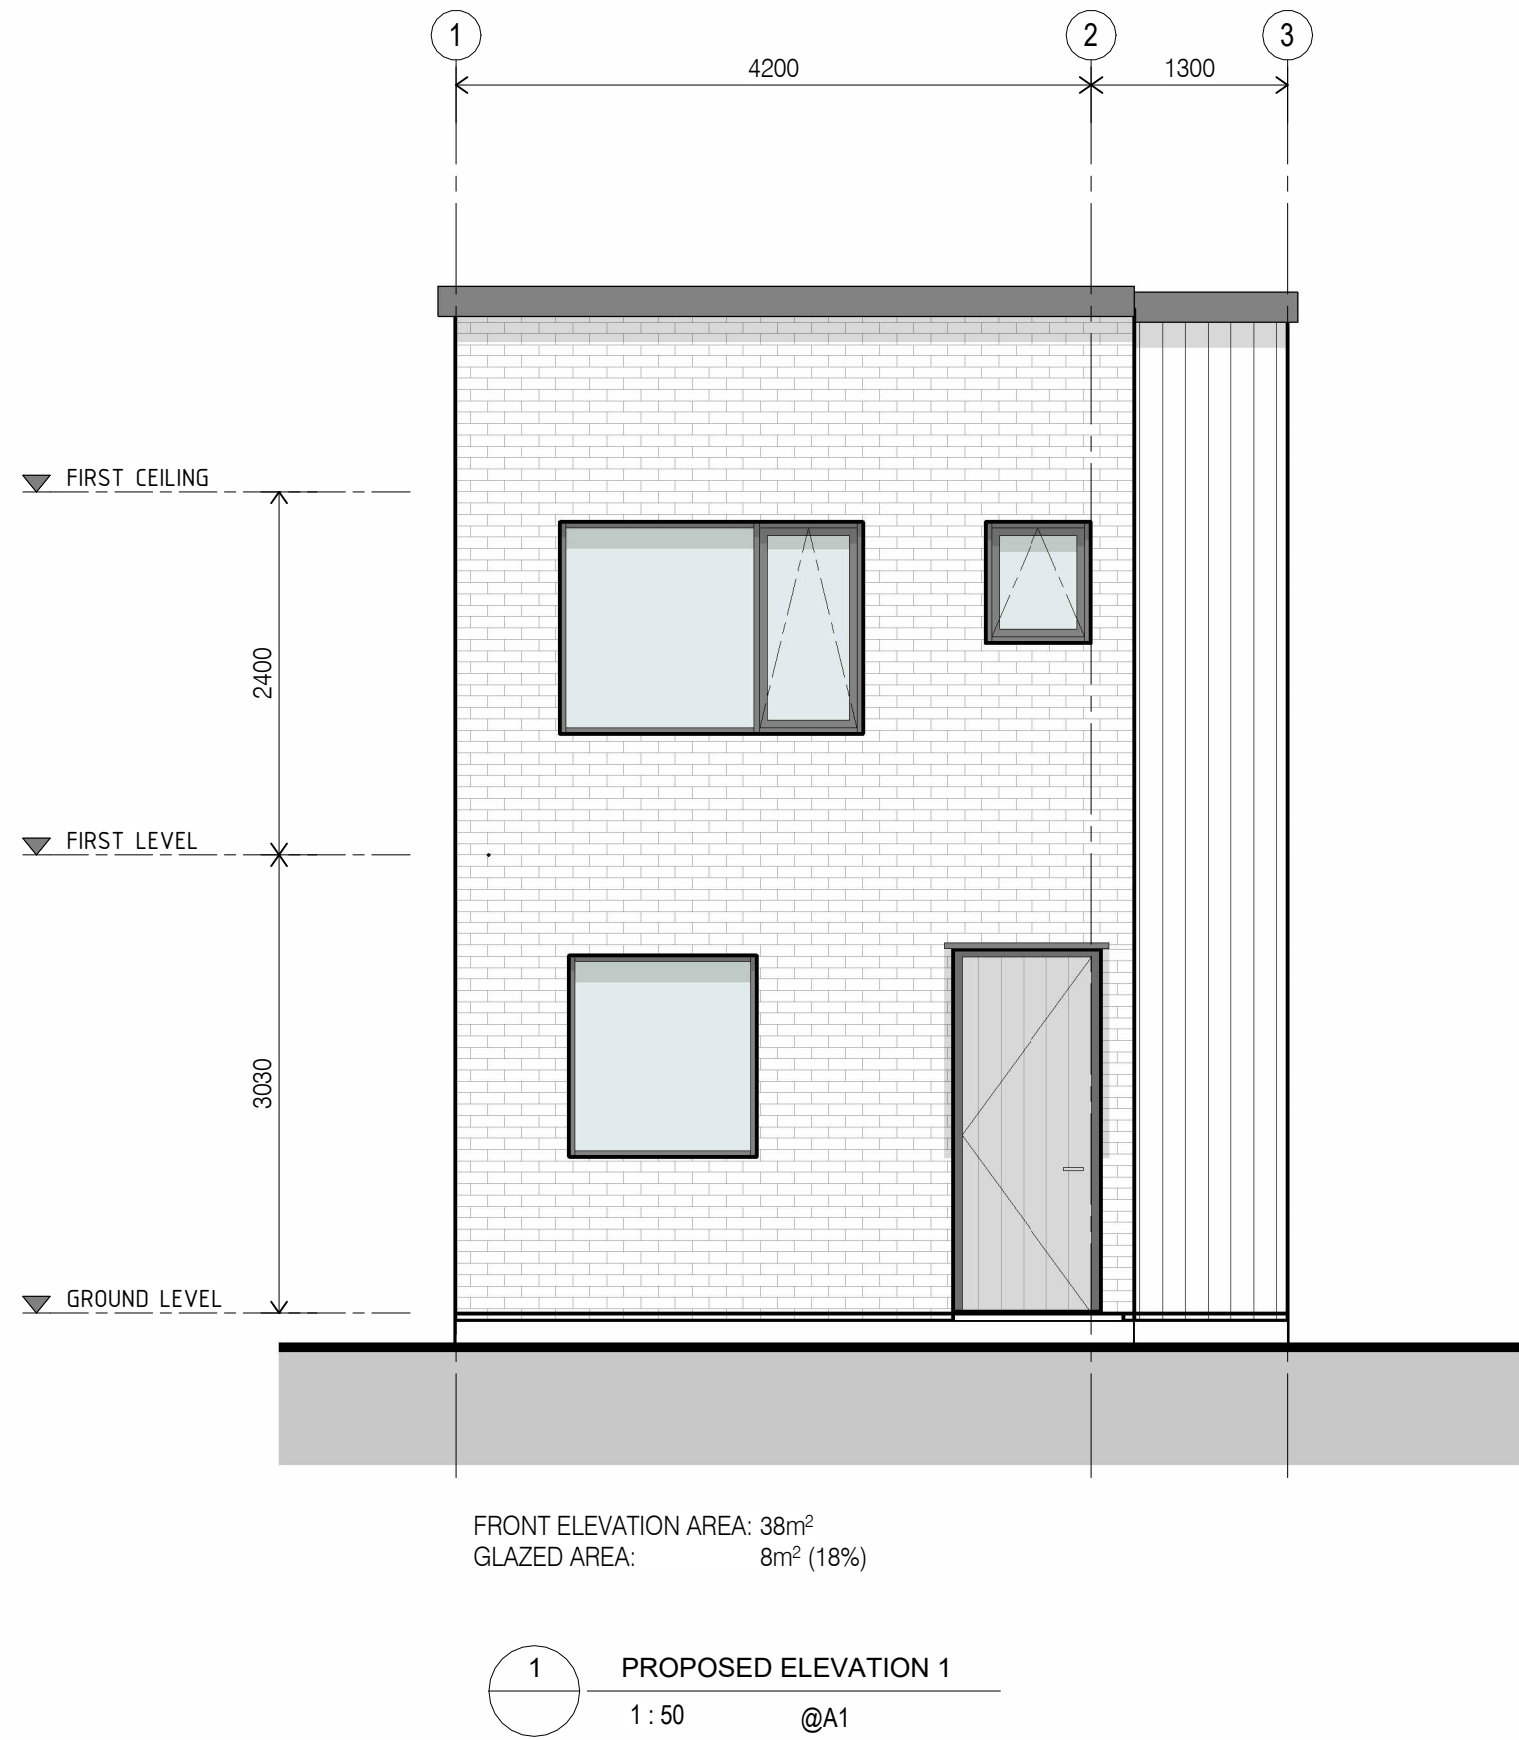

LOT 2
TERRACE REAR LOADED

architects interiors
wingates

SL1
CONCEPT DESIGN

HAMILTON

LOT 2 - ELEVATIONS



CONCEPT DESIGN

A	CONCEPT DESIGN	21.07.26
B	CONCEPT DESIGN	05.08.26

Project Number | 26012

Drawing Number


A042

A1 Scale | As indicated

Revision

B

Print Date: 17/08/2026 2:20:07 pm File Path: I:\PROJECTS\26008_Southern Links (SL1)_Additional Typologies\1.0 DESIGN\1.6 DESIGN DOCS\1.6.10 3D MODELS\SPRINT\STAGE 01 & 02\05_Front Loaded Section.mxd

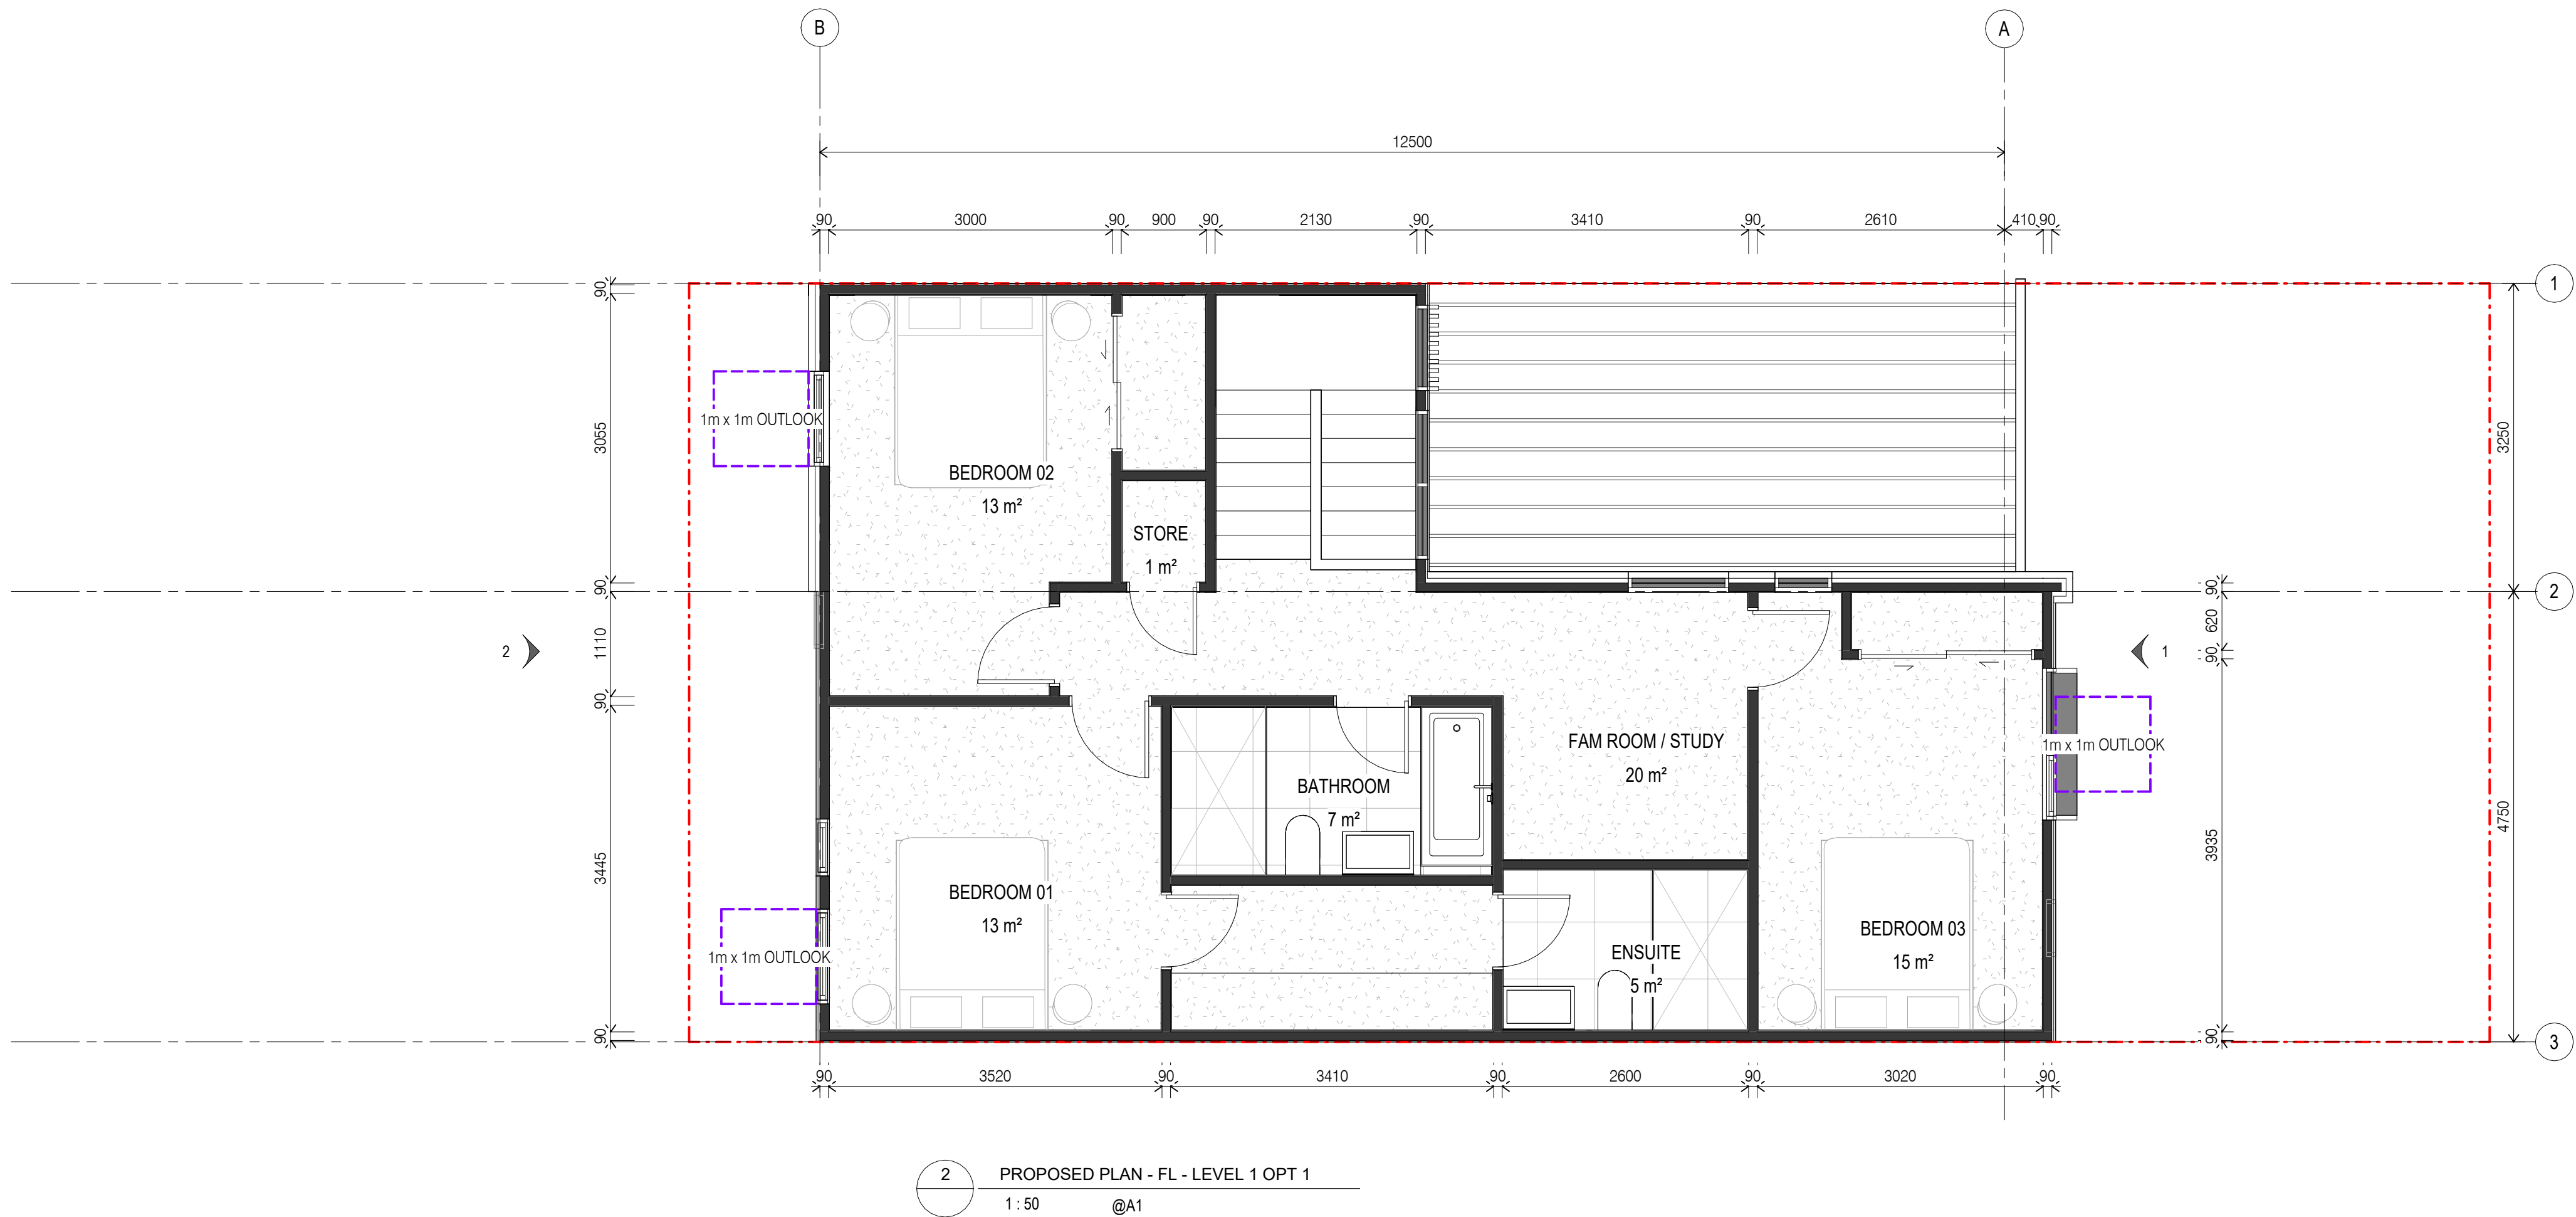

AREAS AND COVERAGES		
TOTAL SITE AREA: 208m ²		
	REQUIRED	PROPOSED
SITE COVERAGE	MAX 104m ² (50%)	104m ² (50%)
IMPERMEABLE AREA	MAX 146m ² (70%)	127m ² (61%)
LANDSCAPED AREA - WITHIN FRONT YARD	MIN 6m ² (40%)	12m ² (100%)
LANDSCAPED AREA - OVERALL SITE	MIN 42m ² (20%)	81m ² (39%)
TOTAL GFA: 184m ²		

architects interiors
wingates

SL1
CONCEPT DESIGN

SL1
HAMILTON

FLOOR PLANS - FRONT LOADED OPTION
1



CONCEPT DESIGN

A	FOR INFORMATION	02.03.26
B	CONCEPT DESIGN	10.03.26
C	CONCEPT DESIGN	12.03.26

Project Number | 26012

Drawing Number

A051

A1 Scale | 1 : 50

Revision

C




FRONT ELEVATION AREA (EXCLUDES GARAGE): 44m²
GLAZED AREA: 9m² (20%)

1 PROPOSED ELEVATION 1 - FL - OPT 1
1 : 50 @A1




2 PROPOSED ELEVATION 2 - FL - OPT 1
1 : 50 @A1

Print Date: 17/08/2025 2:56:52 pm File Path: S:\PROJECTS\26012_06_Southern\Links\SL1\Additional Typologies\1.0 DESIGN\1.6 DESIGN\DOCS\1.6.10 3D MODELS\PRESENT\STAGE 01 & 02\06_Front Loaded Section 0014.rvt

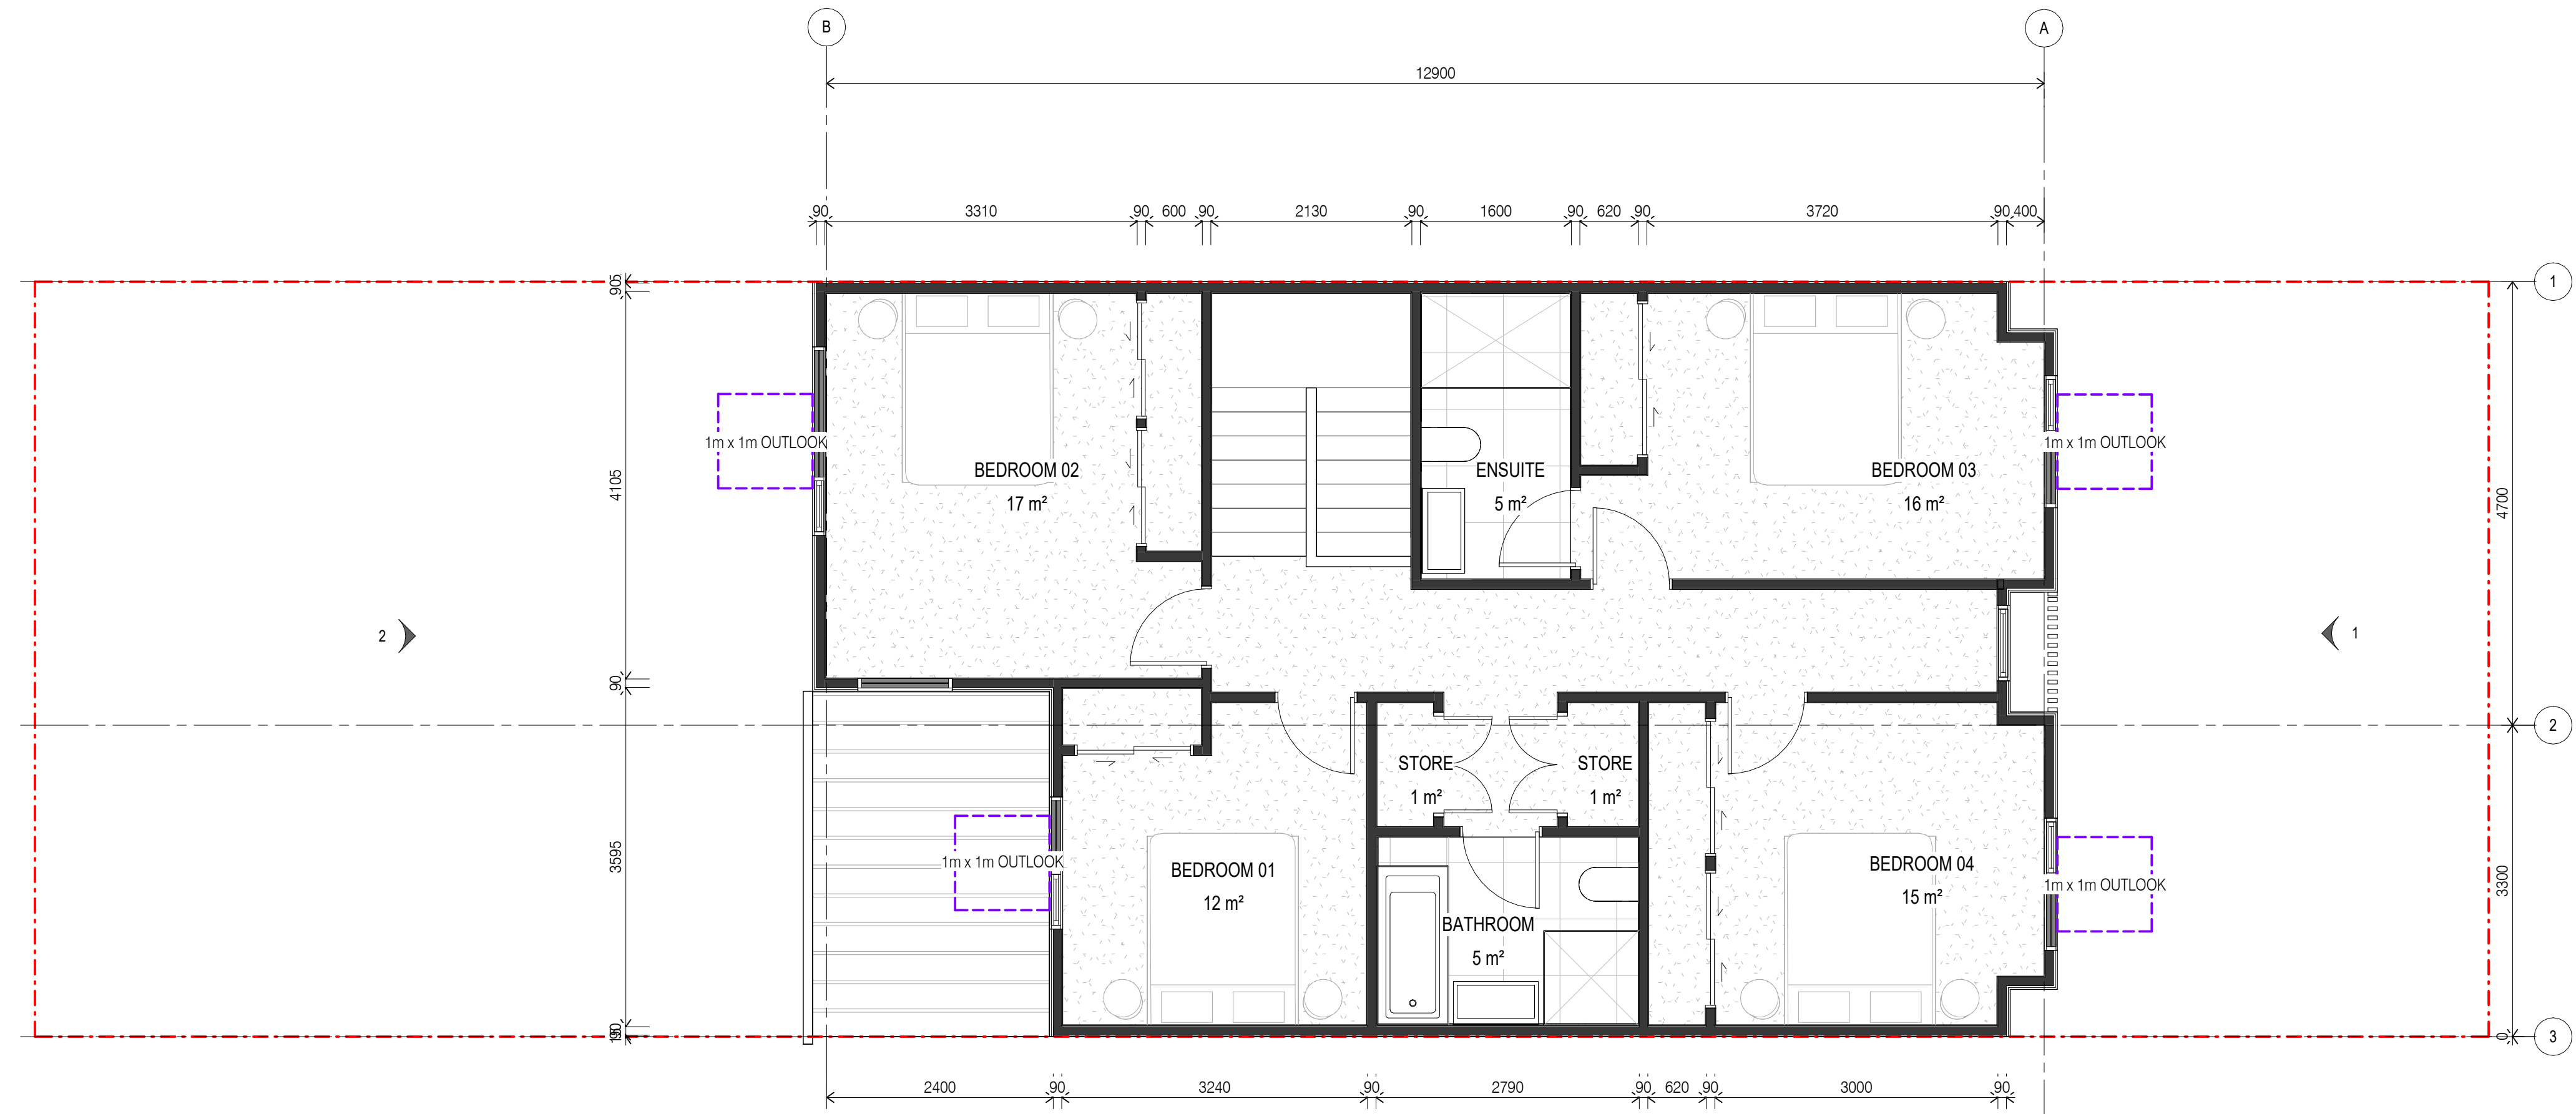

2 PROPOSED PLAN - FL - LEVEL 1 OPT 2
1 : 50 @A1

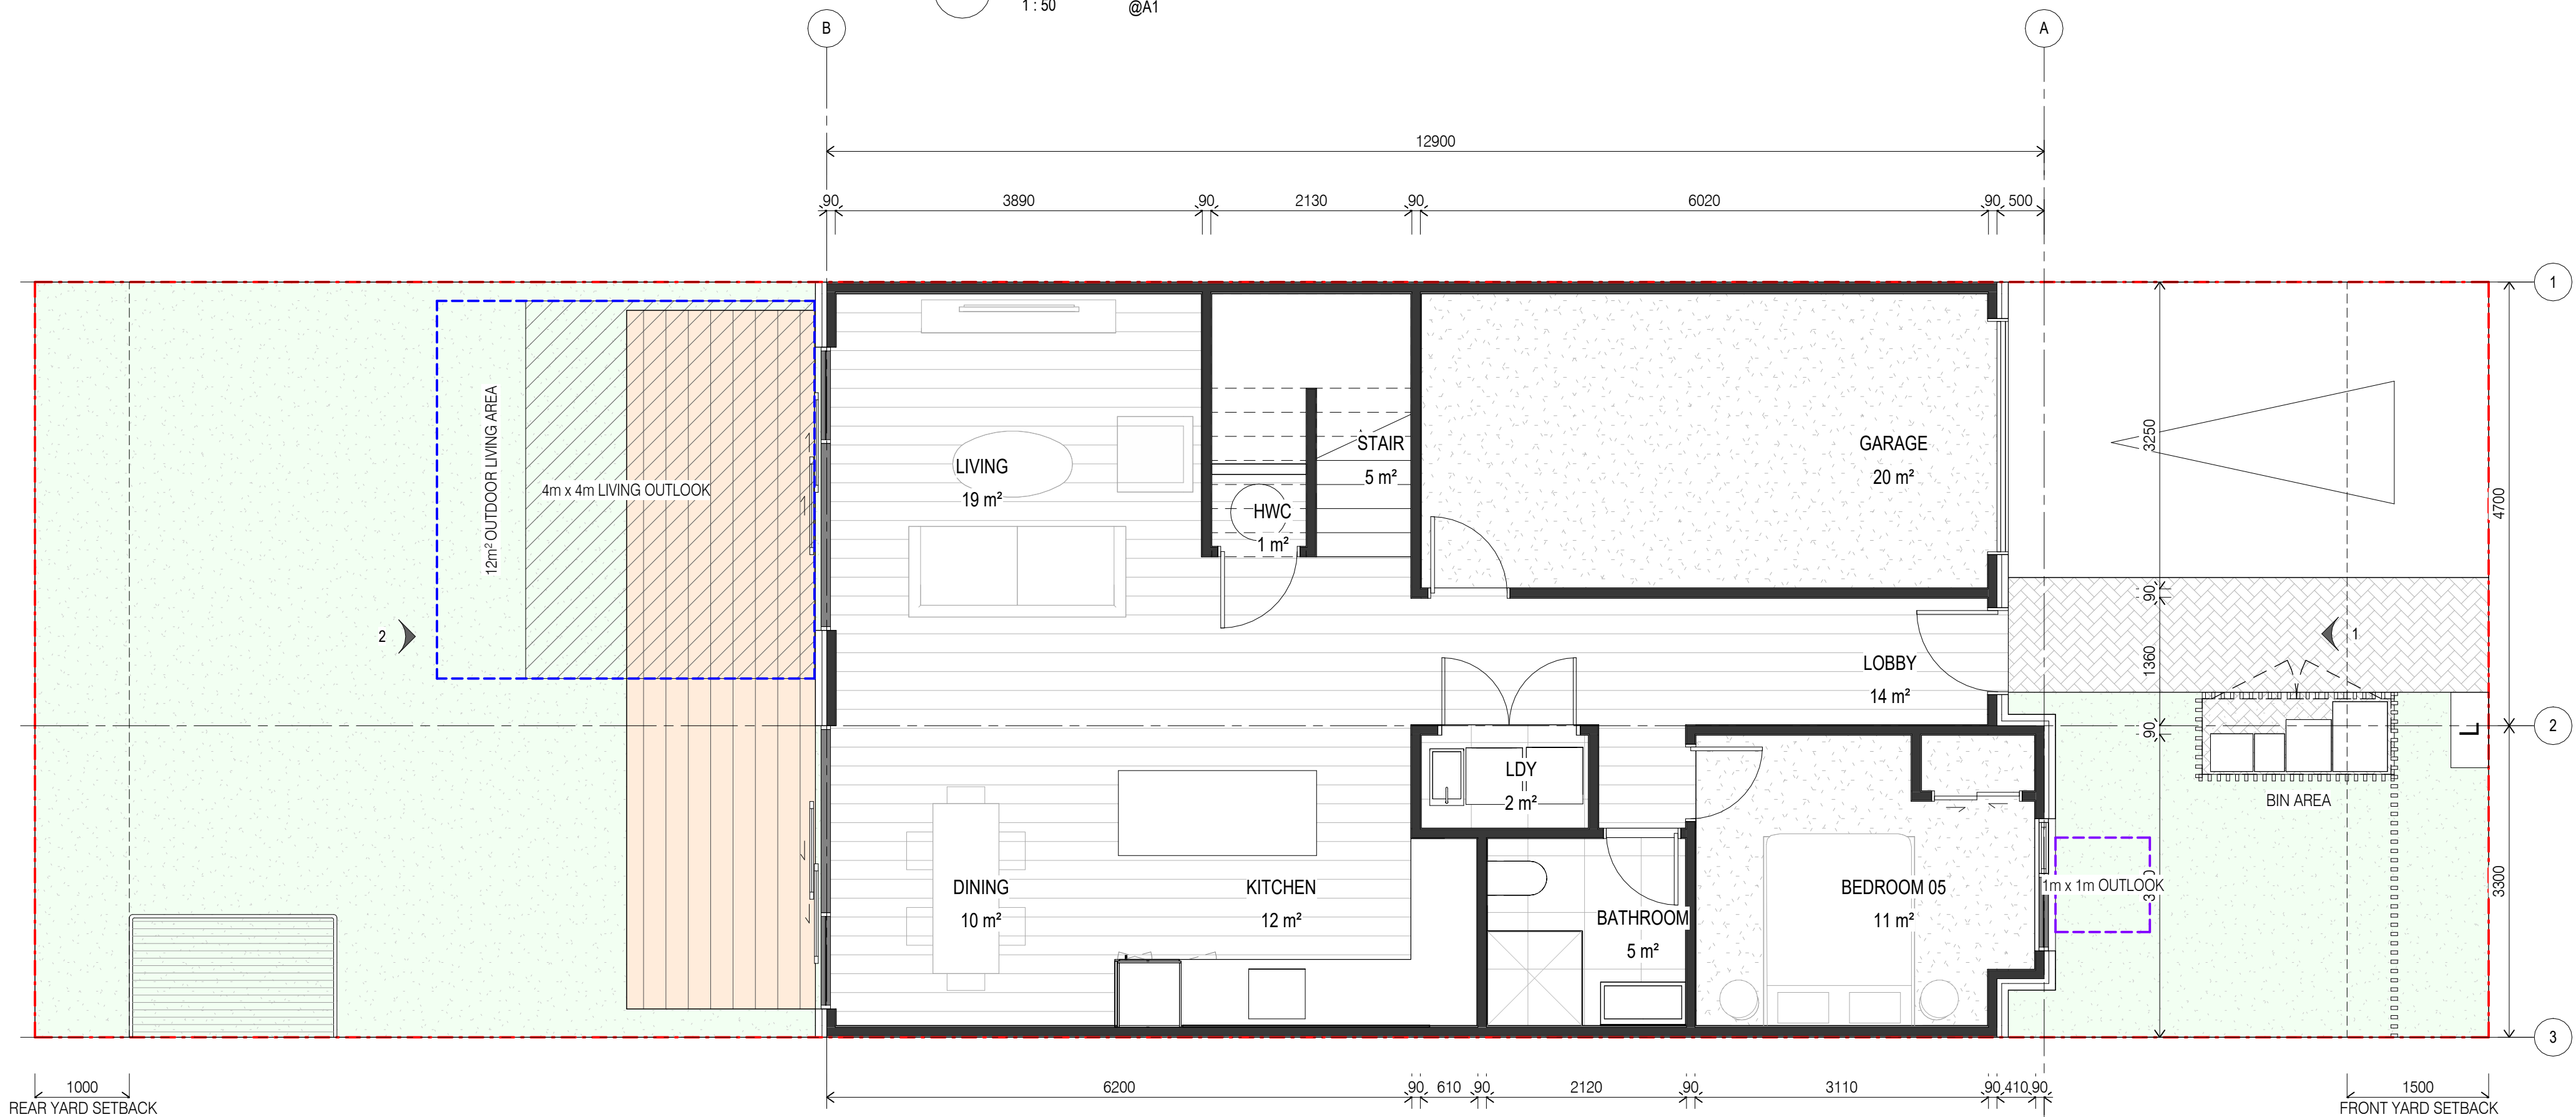

1 PROPOSED PLAN - FL - GROUND OPT 2
1 : 50 @A1

AREAS AND COVERAGES

TOTAL SITE AREA: 208m²

	REQUIRED	PROPOSED
SITE COVERAGE	MAX 104m ² (50%)	104m ² (50%)
IMPERMEABLE AREA	MAX 146m ² (70%)	127m ² (61%)
LANDSCAPED AREA - WITHIN FRONT YARD	MIN 4m ² (40%)	12m ² (100%)
LANDSCAPED AREA - OVERALL SITE	MIN 42m ² (20%)	81m ² (39%)

TOTAL GFA: 192m²

architects interiors
wingates

SL1
CONCEPT DESIGN

SL1
HAMILTON

FLOOR PLANS - FRONT LOADED OPTION
2



CONCEPT DESIGN

A	FOR INFORMATION	02.03.26
B	CONCEPT DESIGN	10.03.26
C	CONCEPT DESIGN	12.03.26

Project Number | 26012

Drawing Number

A061

A1 Scale | 1 : 50

Revision

C

Print Date: 17/03/2026 2:56:56 pm File Path: I:\PROJECTS\26012_Southern Links (SL1) Additional Typologies\1.0 DESIGN\1.6 DESIGN\DOCS\1.6-10 3D MODELS\PRINT\SL1_AE-D1 & D2\06_Front Loaded Section 0014.rvt



1 PROPOSED ELEVATION 1 - FL - OPT 2
1:50 @A1



2 PROPOSED ELEVATION 2 - FL - OPT 2
1:50 @A1

architects interiors
wingates

SL1
CONCEPT DESIGN

SL1
HAMILTON

ELEVATIONS - FRONT LOADED OPTION 2



CONCEPT DESIGN

A	CONCEPT DESIGN	10.03.26
B	CONCEPT DESIGN	12.03.26

Project Number | 26012

Drawing Number



A062

A1 Scale | 1:50

Revision

B

TOTAL GFA: 158m²

  



1 PROPOSED ELEVATION 1 - FL - OPT 3
1:50 @A1




2 PROPOSED ELEVATION 2 - FL - OPT 3
1:50 @A1


Print Date: 17/06/2026 3:13:35 pm File Path: S:\PROJECTS\26012_Southern Links (SL1) Additional Typologies\1.0 DESIGN\1.6 DESIGN\DOCS\1.6.10.3D MODELS\PRINT\STAGE 01 & 02\06_Front Loaded - Lot 1 Compact.rvt



2 PROPOSED PLAN - LEVEL 1
1 : 50 @A1

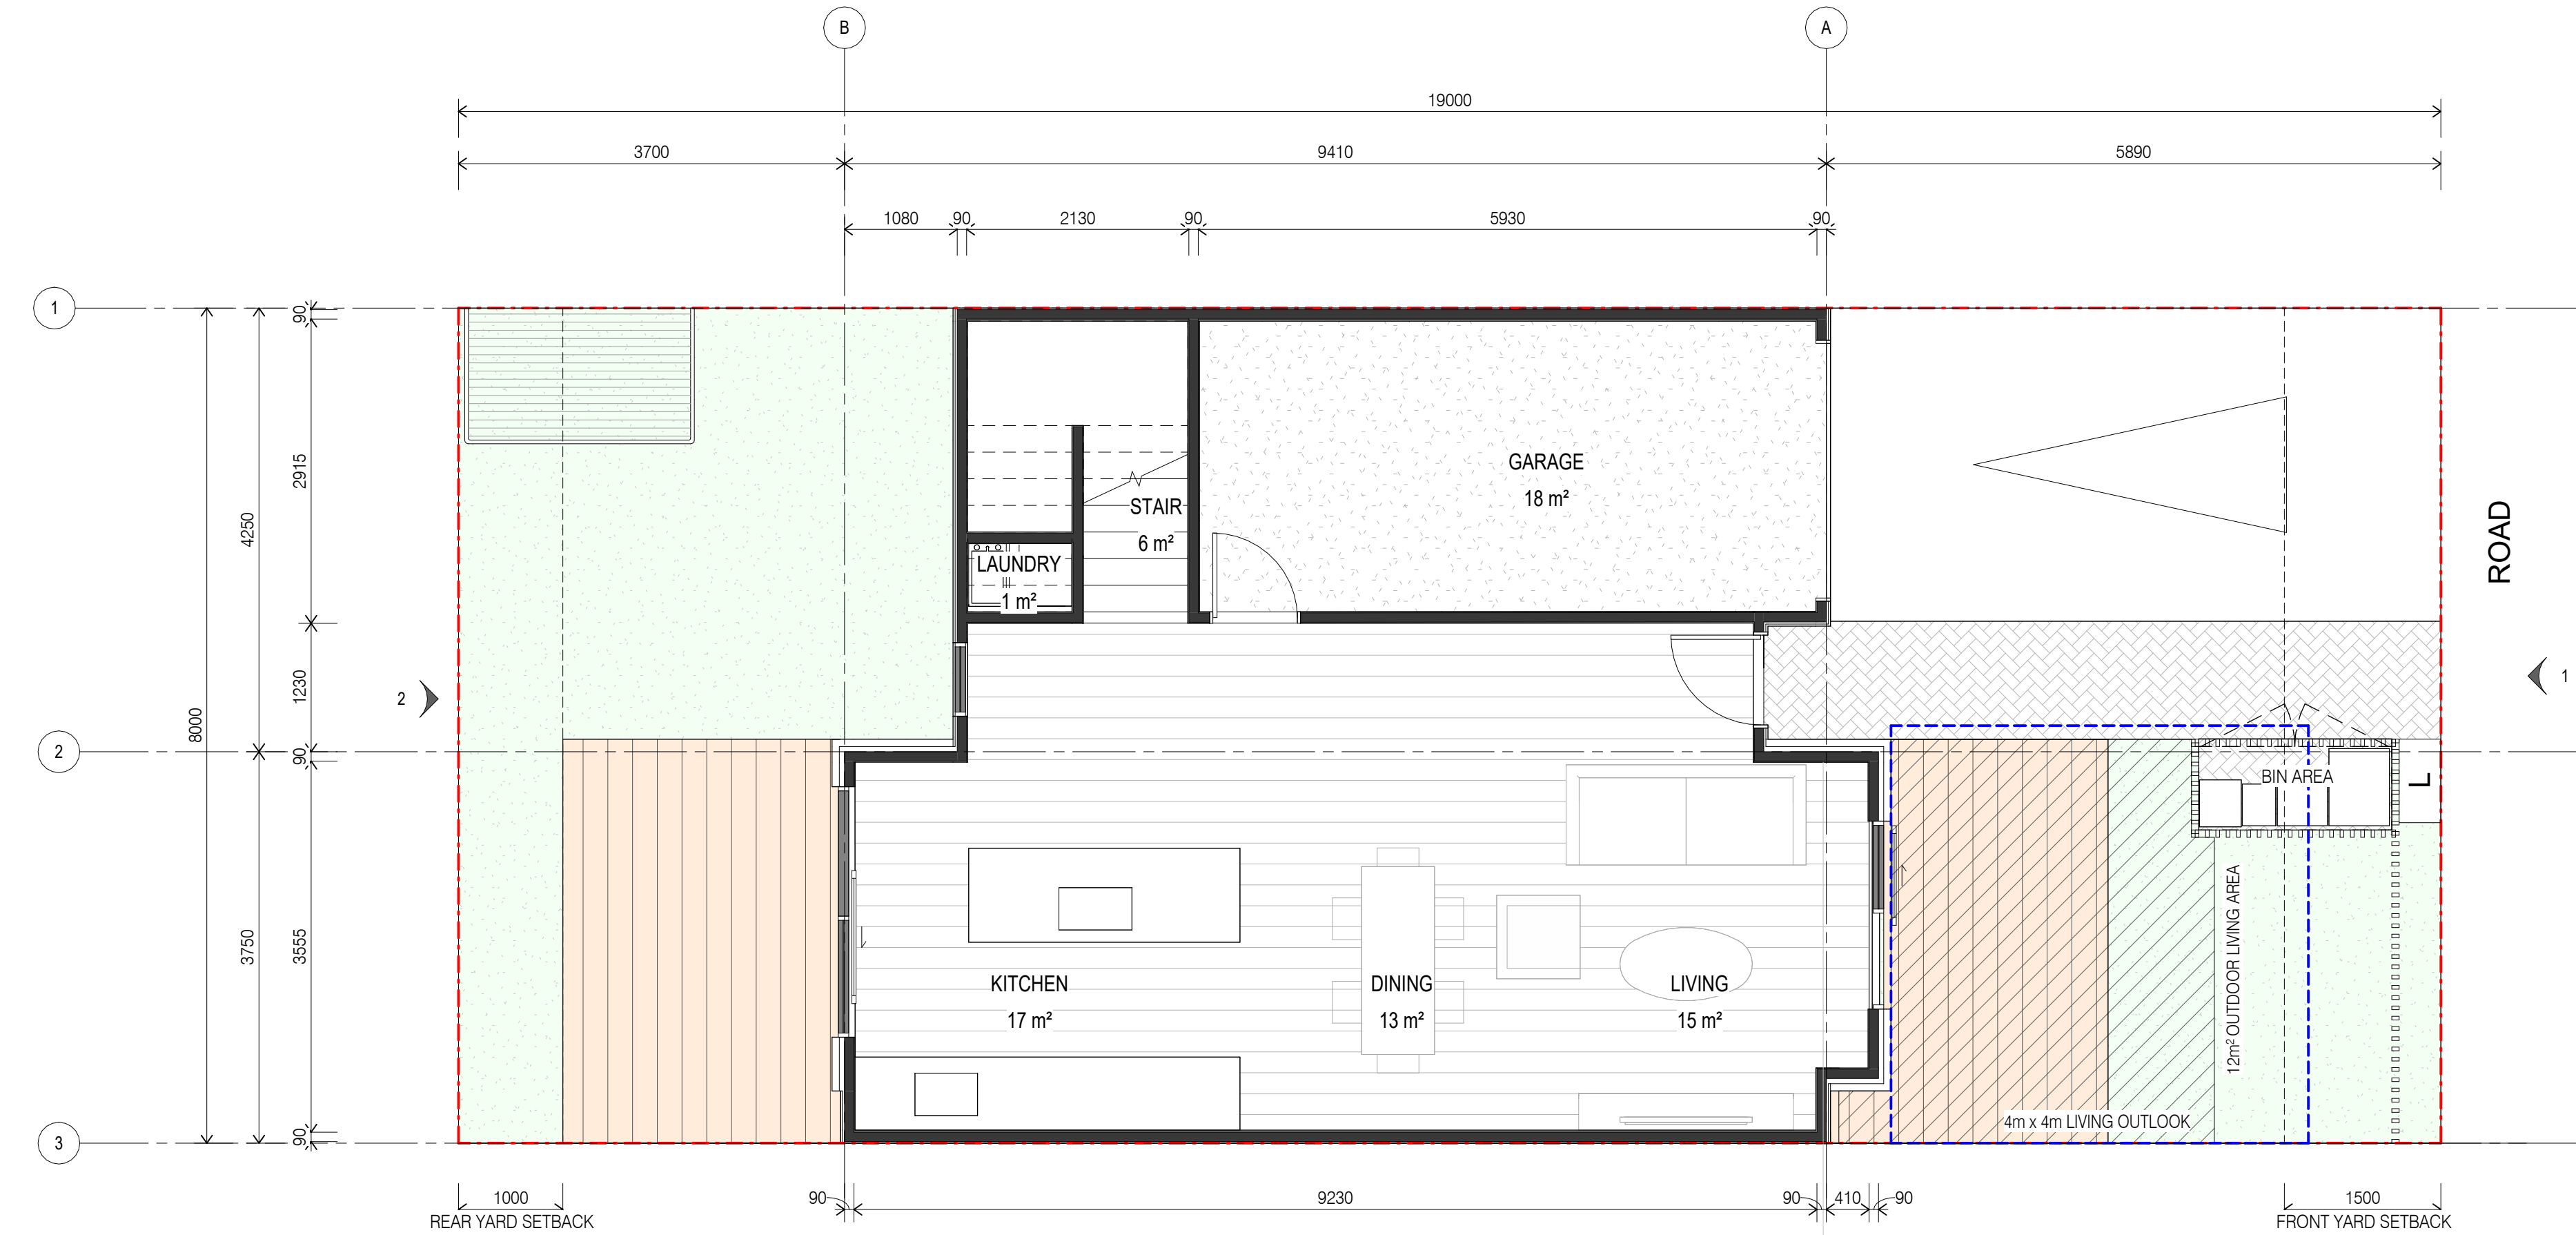

1 PROPOSED PLAN - GROUND
1 : 50 @A1

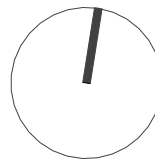

AREAS AND COVERAGES

TOTAL SITE AREA: 152m²

	REQUIRED	PROPOSED
SITE COVERAGE	MAX 76m ² (50%)	74m ² (48%)
IMPERMEABLE AREA	MAX 106m ² (70%)	99m ² (65%)
LANDSCAPED AREA - WITHIN FRONT YARD	MIN 4m ² (40%)	12m ² (100%)
LANDSCAPED AREA - OVERALL SITE	MIN 46m ² (20%)	79m ² (51%)

TOTAL GFA: 147m²

LOT 1
TERRACE FRONT LOADED

architects interiors
wingates

SL1
CONCEPT DESIGN

SL1
HAMILTON

LOT 1 - FLOOR PLANS



CONCEPT DESIGN

A	CONCEPT DESIGN	21.07.26
B	CONCEPT DESIGN	05.08.26

Project Number | 26012

Drawing Number

A081

A1 Scale | As indicated

Revision

B



1 PROPOSED ELEVATION 1
1 : 50 @A1



LOT 1
TERRACE FRONT LOADED

architects interiors
wingates

SL1
CONCEPT DESIGN

SL1
HAMILTON

LOT 1 - ELEVATIONS




CONCEPT DESIGN


A	CONCEPT DESIGN	21.07.26
B	CONCEPT DESIGN	05.08.26

Project Number | 26012
Drawing Number
A082
A1 Scale | As indicated
Revision
B

Print Date: 17/06/2026 2:22:13 pm File Path: I:\PROJECTS\26036_Southern Links (SL1)_Additional Typologies\1.0 DESIGN\1.6 DESIGN\DWGS\1.6.10.30 MODELS\PRINT\STAGE 01 & 02\09_Floor Loaded - Lot 7 Landscape Buffer.rvt

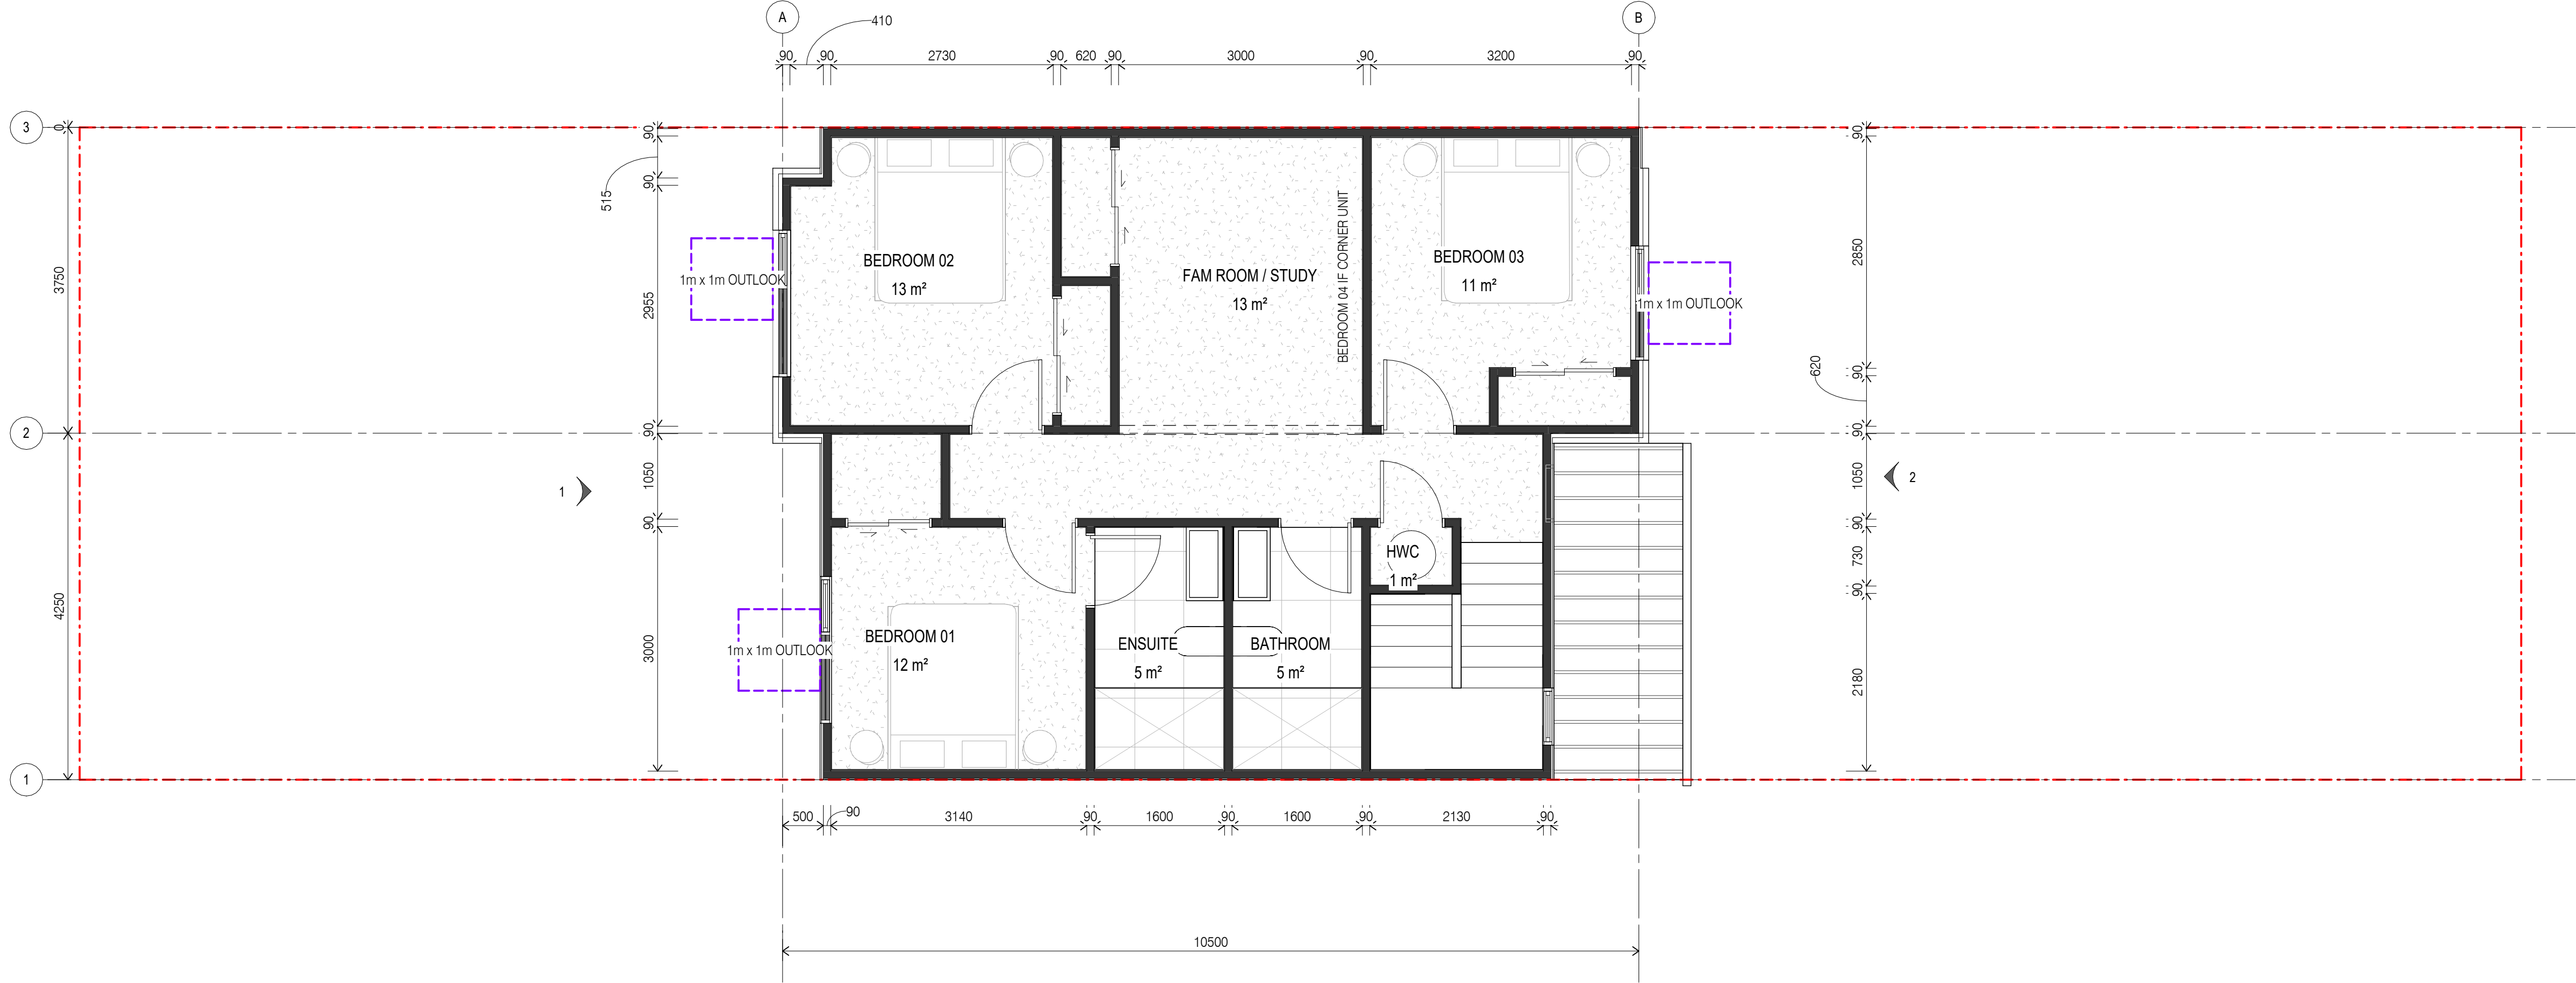

2 PROPOSED PLAN - LEVEL 1
1: 50 @A1

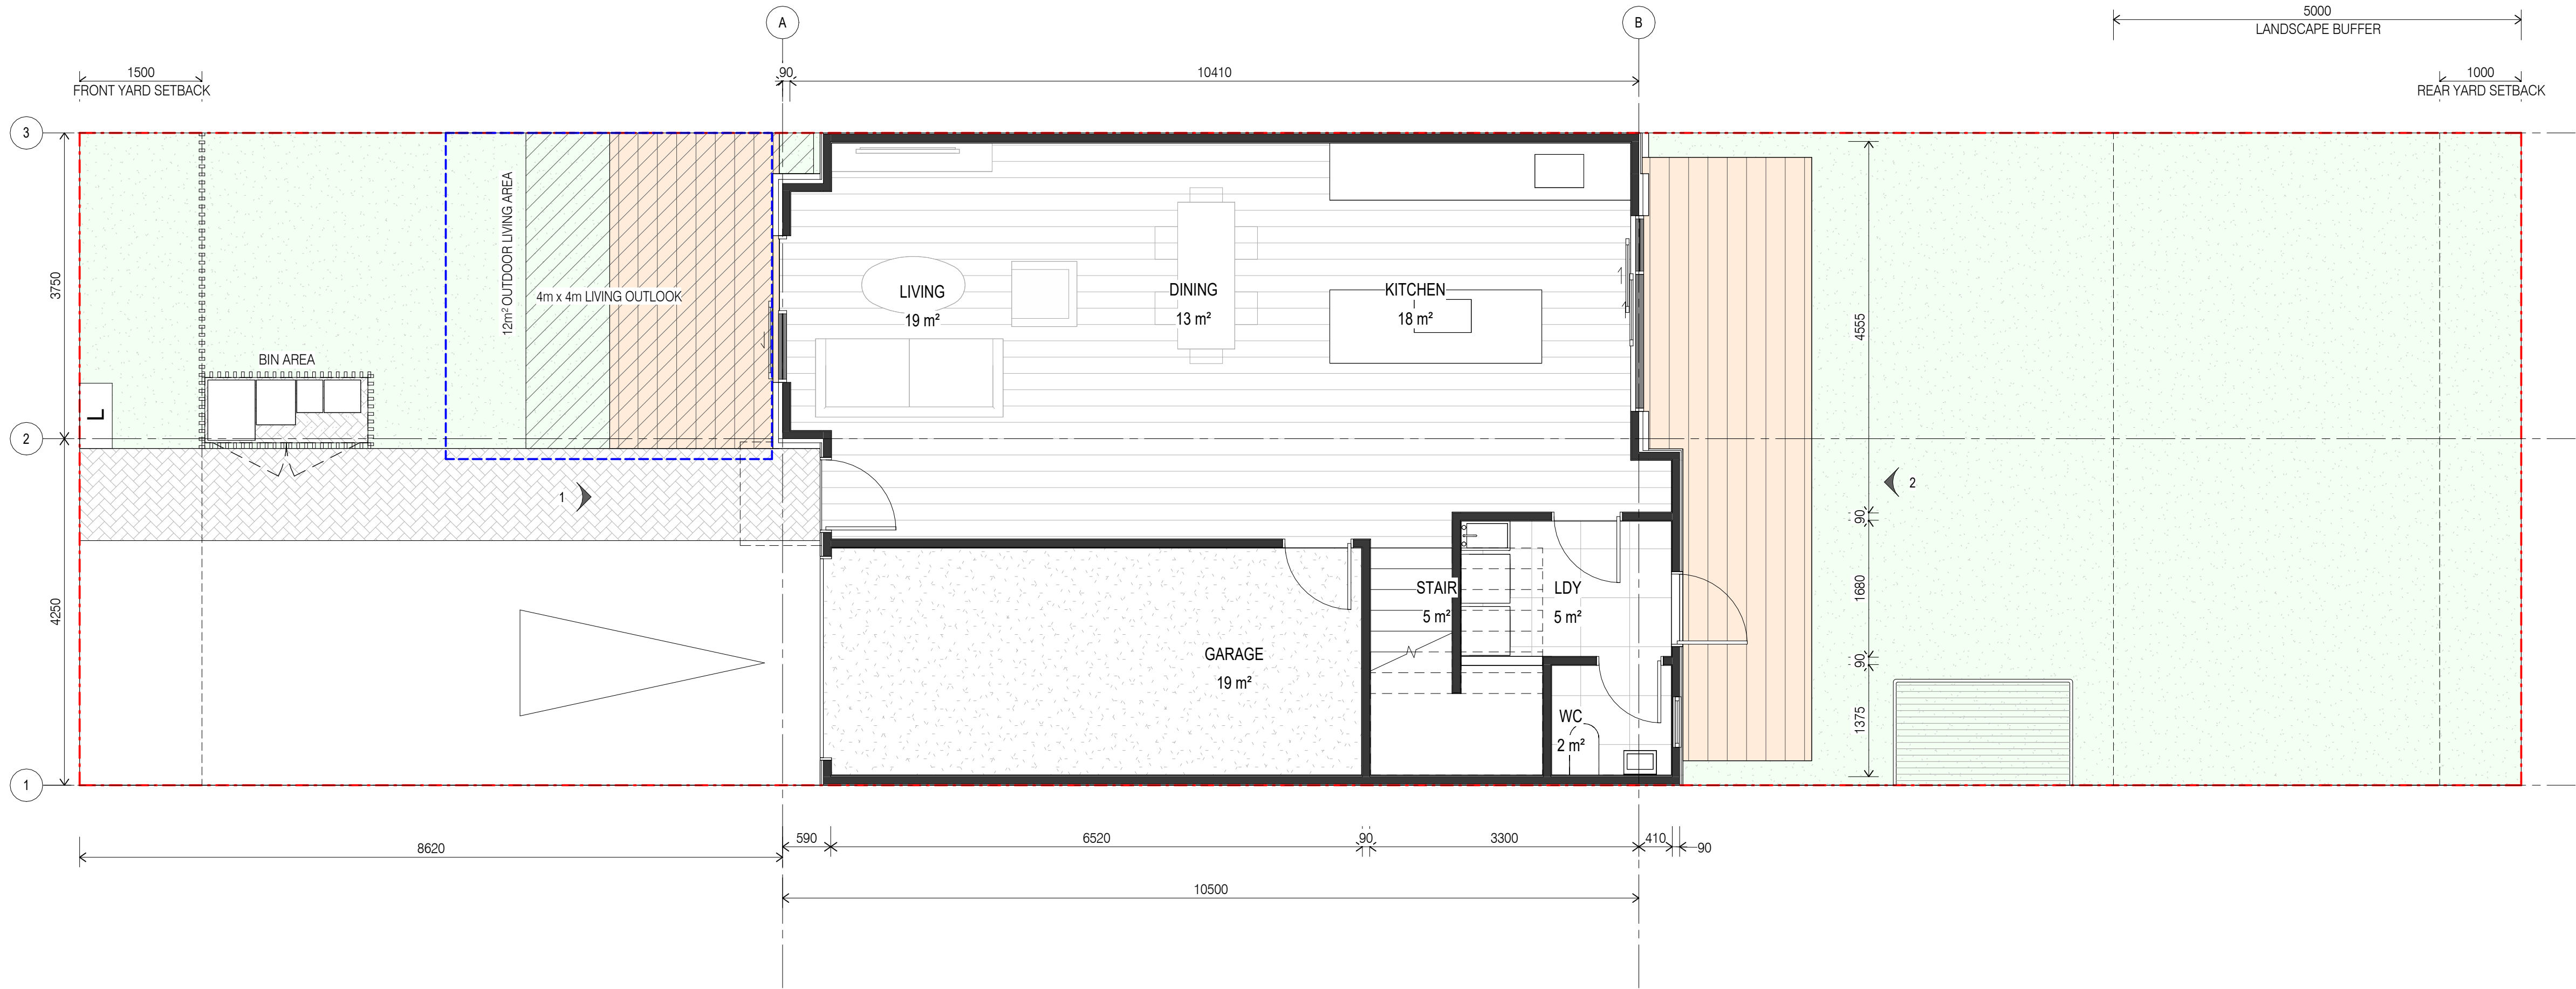

1 PROPOSED PLAN - GROUND FLOOR
1: 50 @A1

AREAS AND COVERAGES		
TOTAL SITE AREA: 240m ²		
	REQUIRED	PROPOSED
SITE COVERAGE	MAX 120m ² (50%)	85m ² (41%)
IMPERMEABLE AREA	MAX 168m ² (70%)	125m ² (52%)
LANDSCAPED AREA - WITHIN FRONT YARD	MIN 4m ² (40%)	12m ² (100%)
LANDSCAPED AREA - OVERALL SITE	MIN 48m ² (20%)	115m ² (48.0%)
TOTAL GFA: 159m ²		

LOT 7
TERRACE FRONT LOADED
WITH 5m WIDE LANDSCAPE BUFFER

architects
wingates
interiors

SL1
CONCEPT DESIGN

SL1
HAMILTON

LOT 7 - FLOOR PLANS



CONCEPT DESIGN

A	CONCEPT DESIGN	21.07.26
B	CONCEPT DESIGN	05.08.26

Project Number | 26036

Drawing Number

A091

A1 Scale | As indicated

Revision

B



1 PROPOSED ELEVATION 1
1:50 @A1



2 PROPOSED ELEVATION 2
1:50 @A1

LOT 7
TERRACE FRONT LOADED
WITH 5m WIDE LANDSCAPE BUFFER

architects interiors
wingates

SL1
CONCEPT DESIGN

SL1
HAMILTON

LOT 7 - ELEVATIONS



CONCEPT DESIGN

A	CONCEPT DESIGN	21.07.26
B	CONCEPT DESIGN	05.08.26

Project Number | 26036


Drawing Number

A092


A1 Scale | As indicated

Revision

B

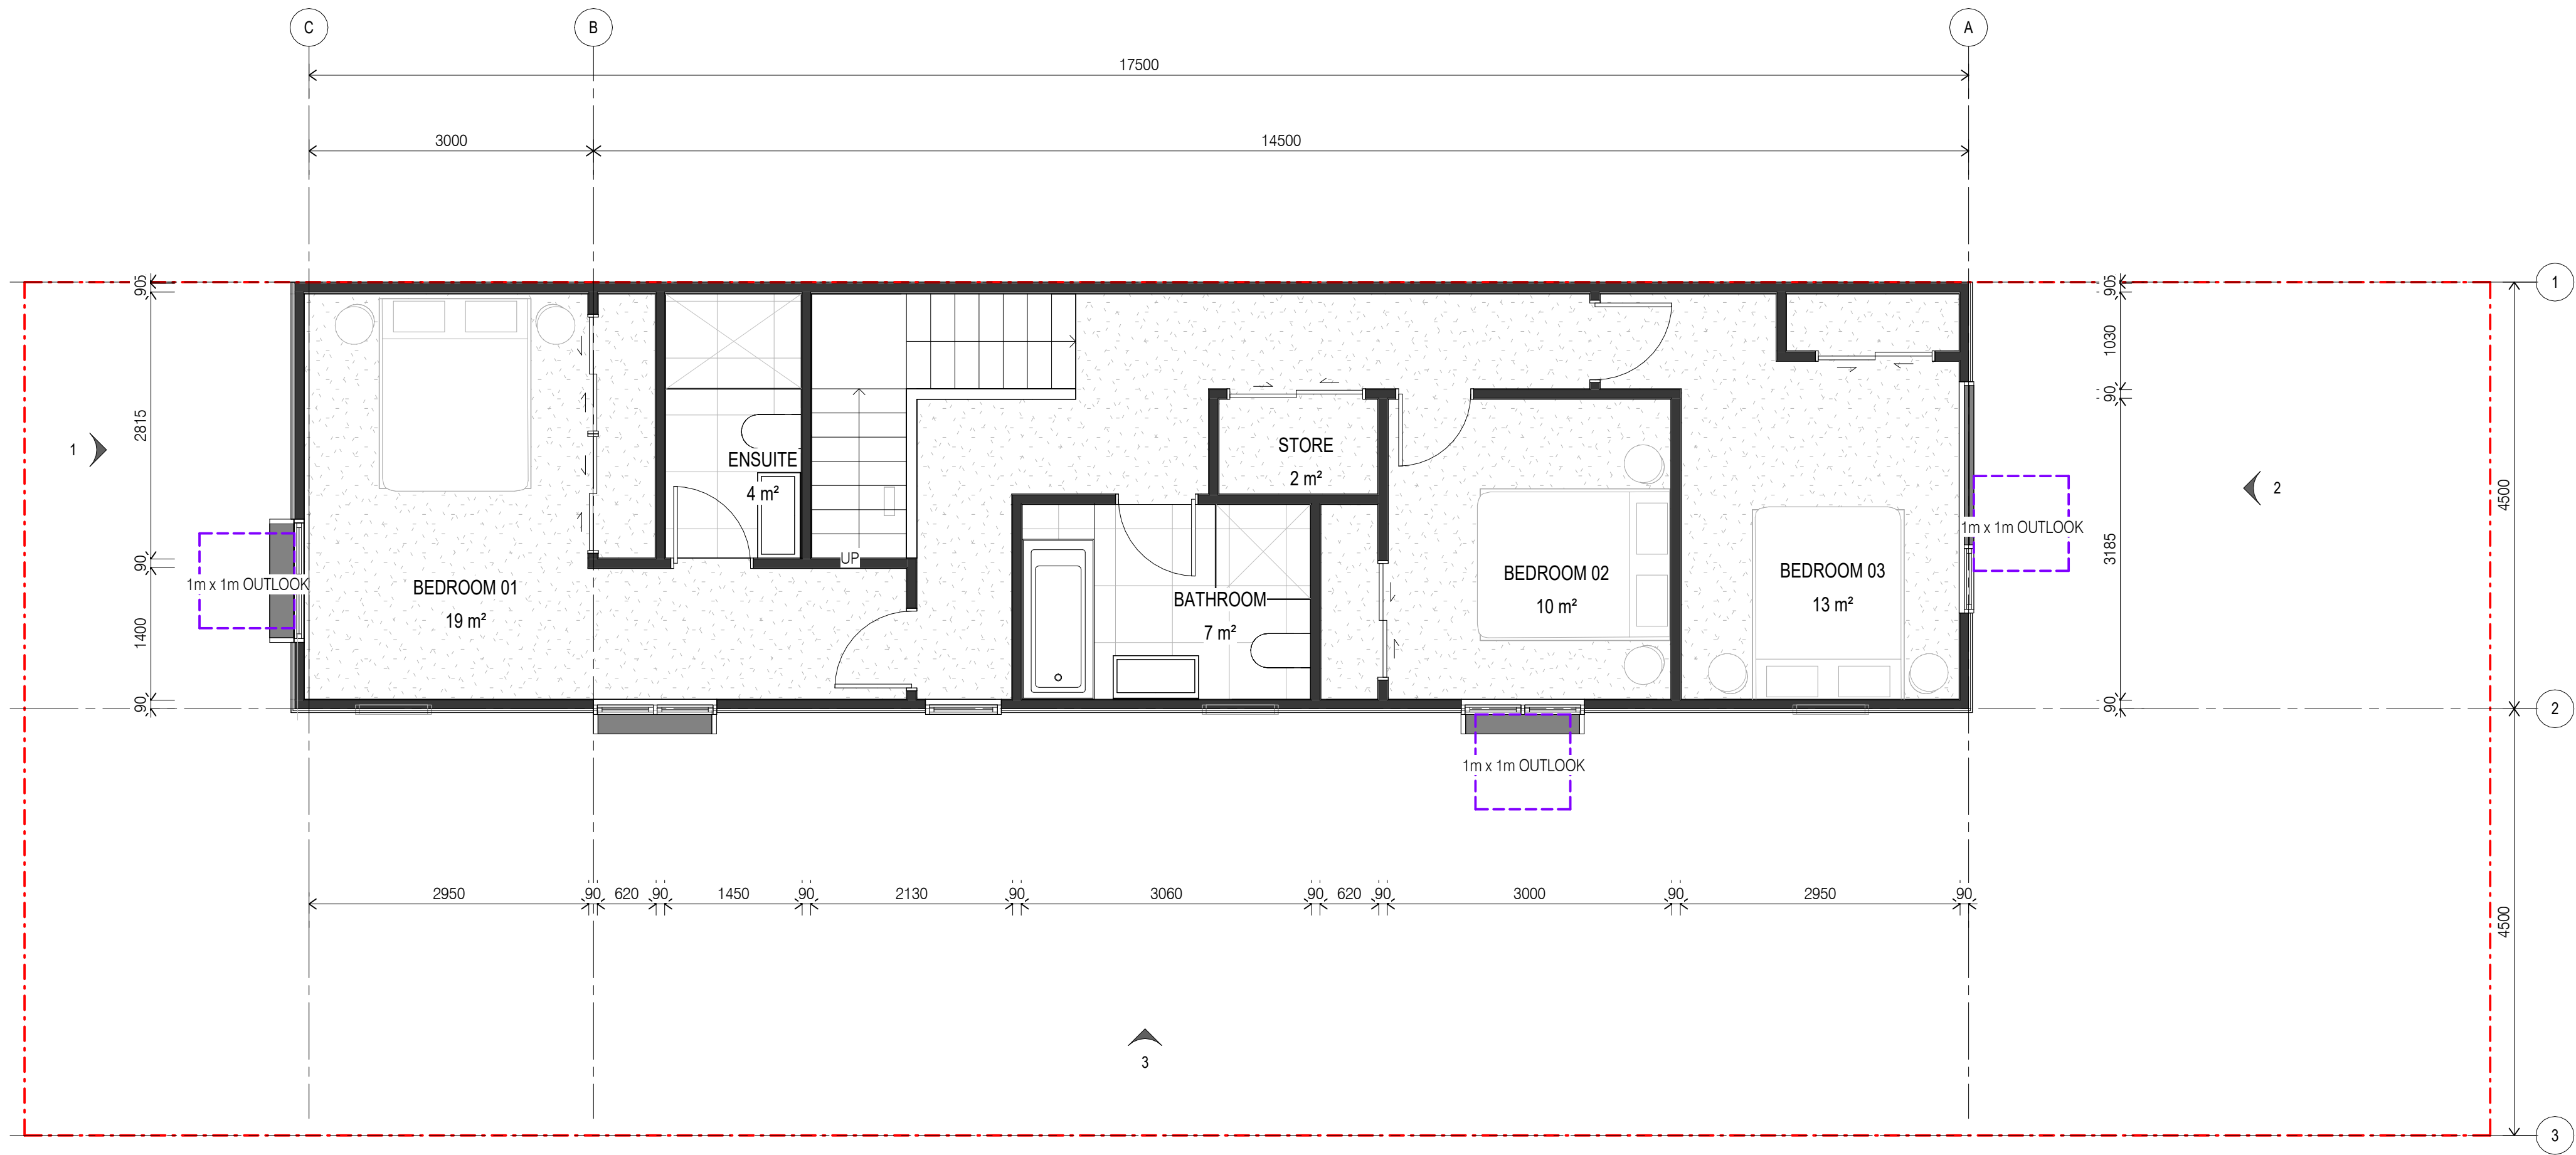

2 PROPOSED PLAN - D - LEVEL 1
1 : 50 @A1

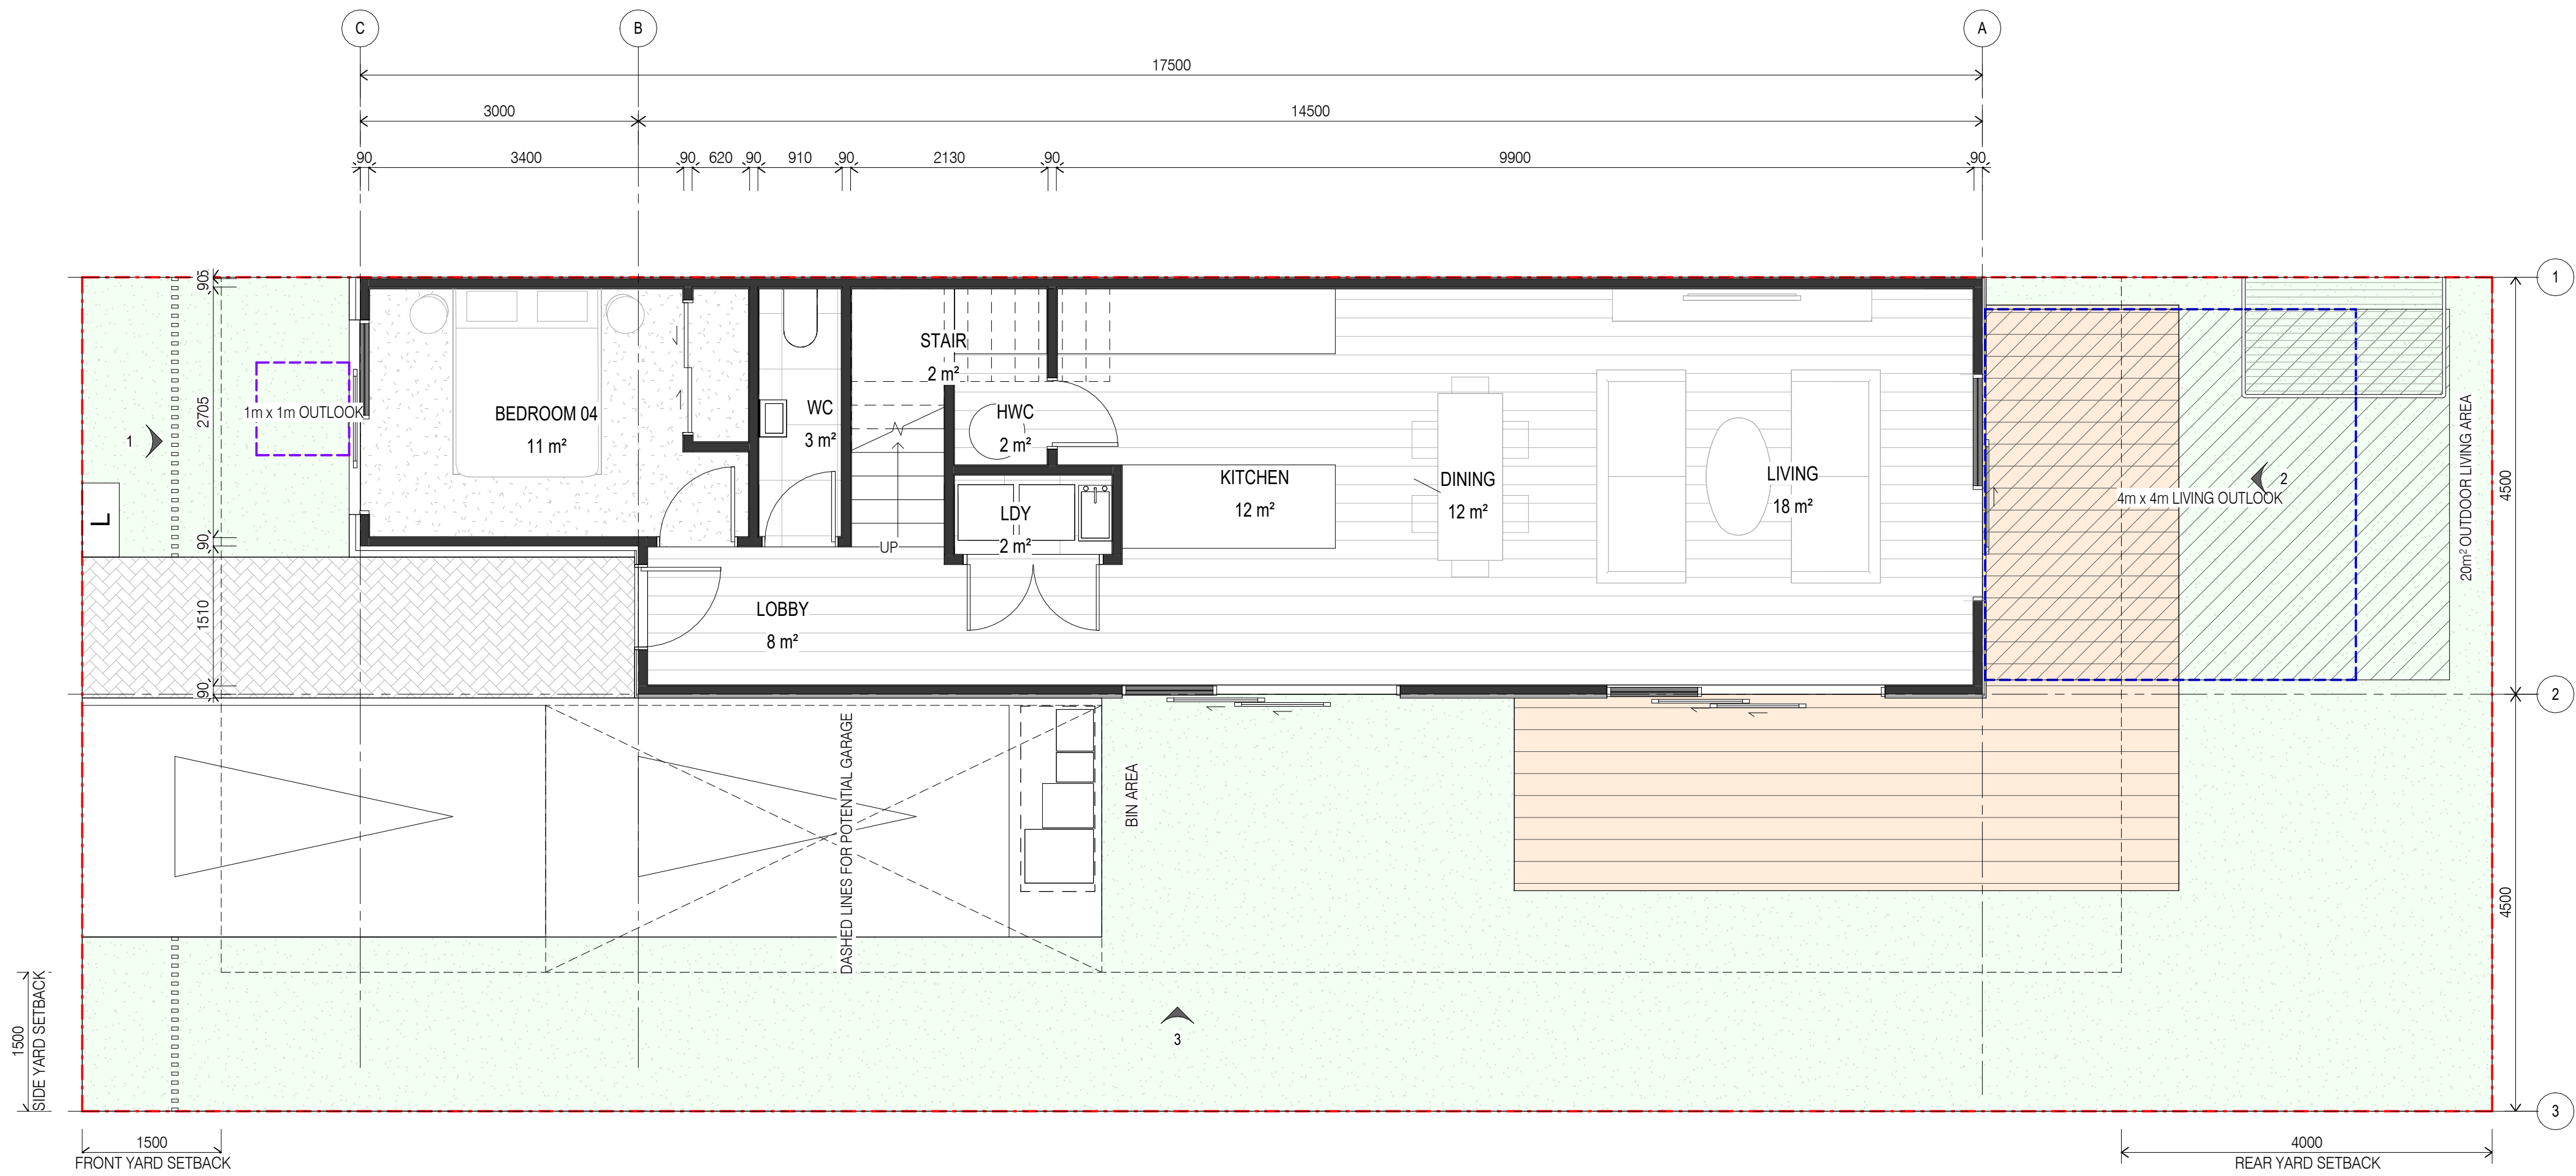


1 PROPOSED PLAN - D - GROUND
1 : 50 @A1

AREAS AND COVERAGES


TOTAL SITE AREA: 234m²

	REQUIRED	PROPOSED
SITE COVERAGE	MAX 117m ² (50%)	82m ² (35%)
IMPERMEABLE AREA	MAX 164m ² (70%)	115m ² (49%)
LANDSCAPED AREA - WITHIN FRONT YARD	MIN 7m ² (50%)	14m ² (100%)
LANDSCAPED AREA - OVERALL SITE	MIN 47m ² (20%)	119m ² (51%)

TOTAL GFA: 155m²

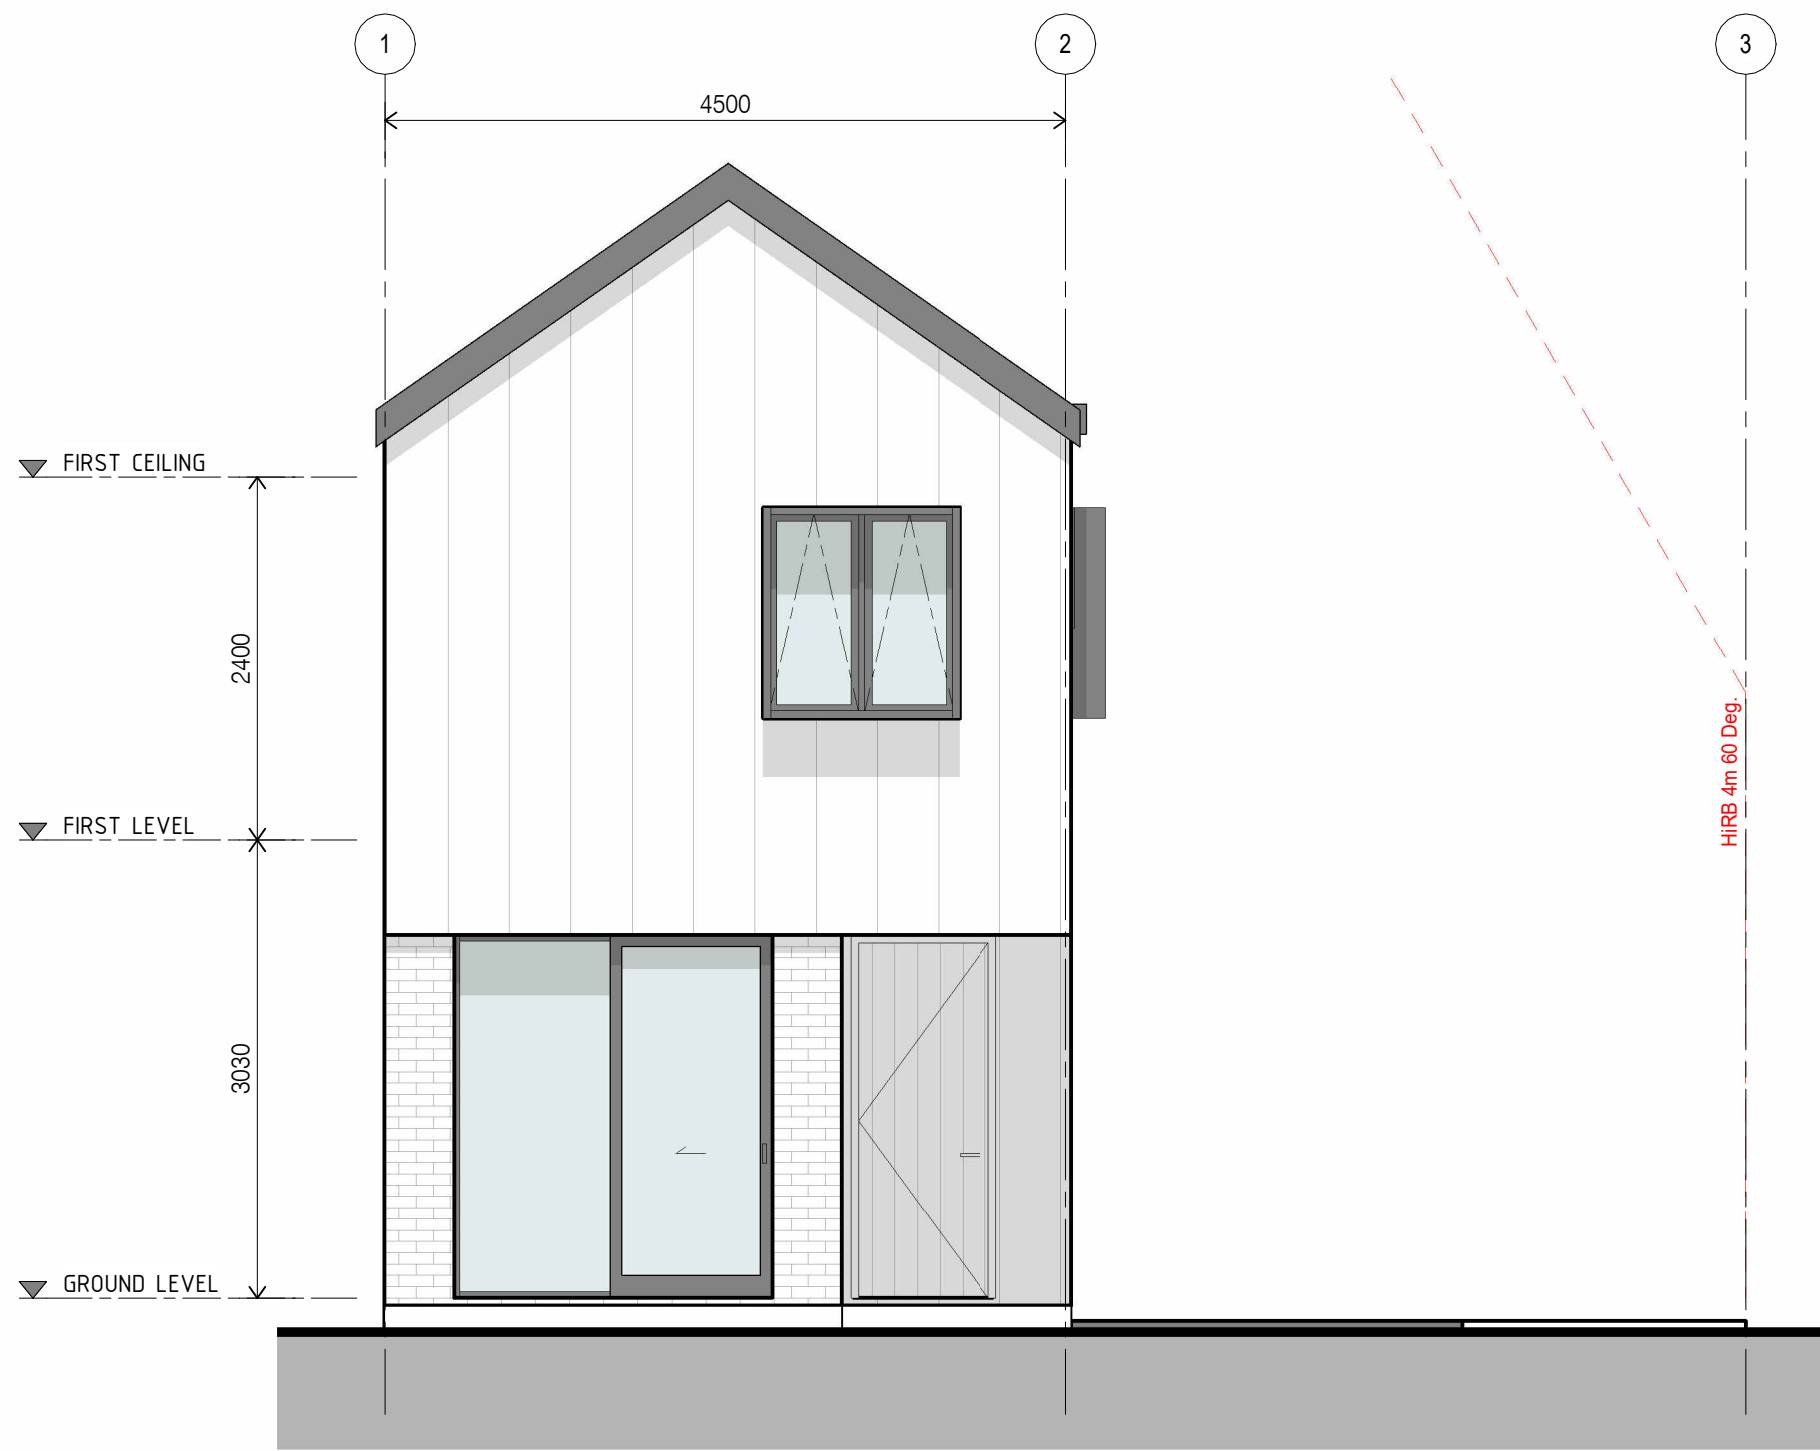

FRONT ELEVATION AREA: 30m²
GLAZED AREA: 7m² (23%)

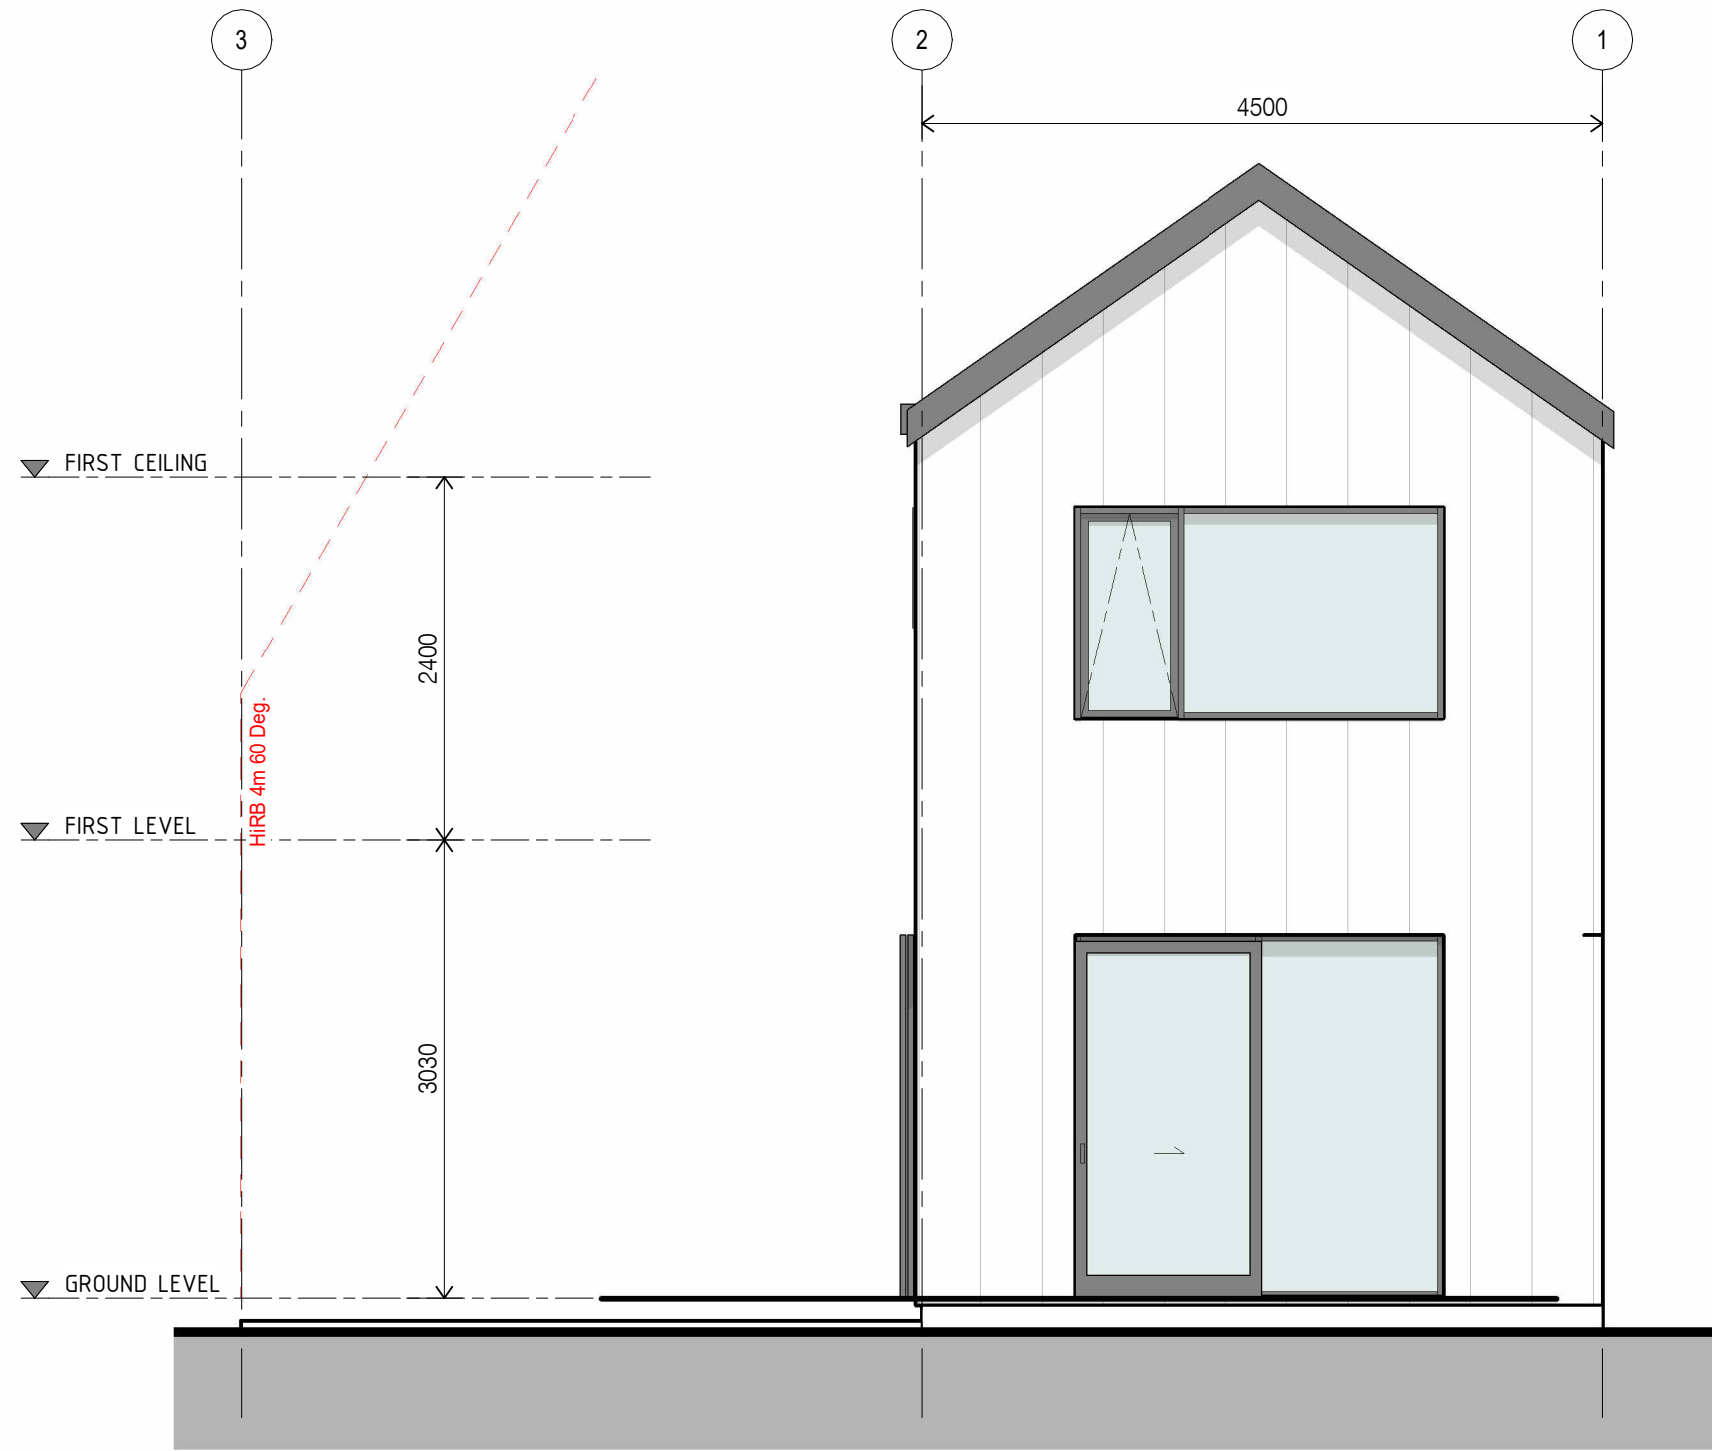

1 PROPOSED ELEVATION 1 - D
1:50 @A1

2 PROPOSED ELEVATION 2 - D
1:50 @A1



3 PROPOSED ELEVATION 3 - D
1:50 @A1

architects interiors
wingates

SL1
CONCEPT DESIGN

SL1
HAMILTON

ELEVATIONS - DUPLEX



CONCEPT DESIGN

A	CONCEPT DESIGN	10.03.26
B	CONCEPT DESIGN	12.03.26
C	CONCEPT DESIGN	24.07.26
D	CONCEPT DESIGN	05.08.26

Project Number | 26012

Drawing Number


A102

A1 Scale | 1:50

Revision

D

Print Date: 17/08/2026 4:35:11 pm File Path: S:\PROJECTS\260108_Southern Links (SL1)_Additional Typologies\1.0 DESIGN\1.6 DESIGN PREP\STAGE 01 & 02\11_Detailed_1026m.mxd

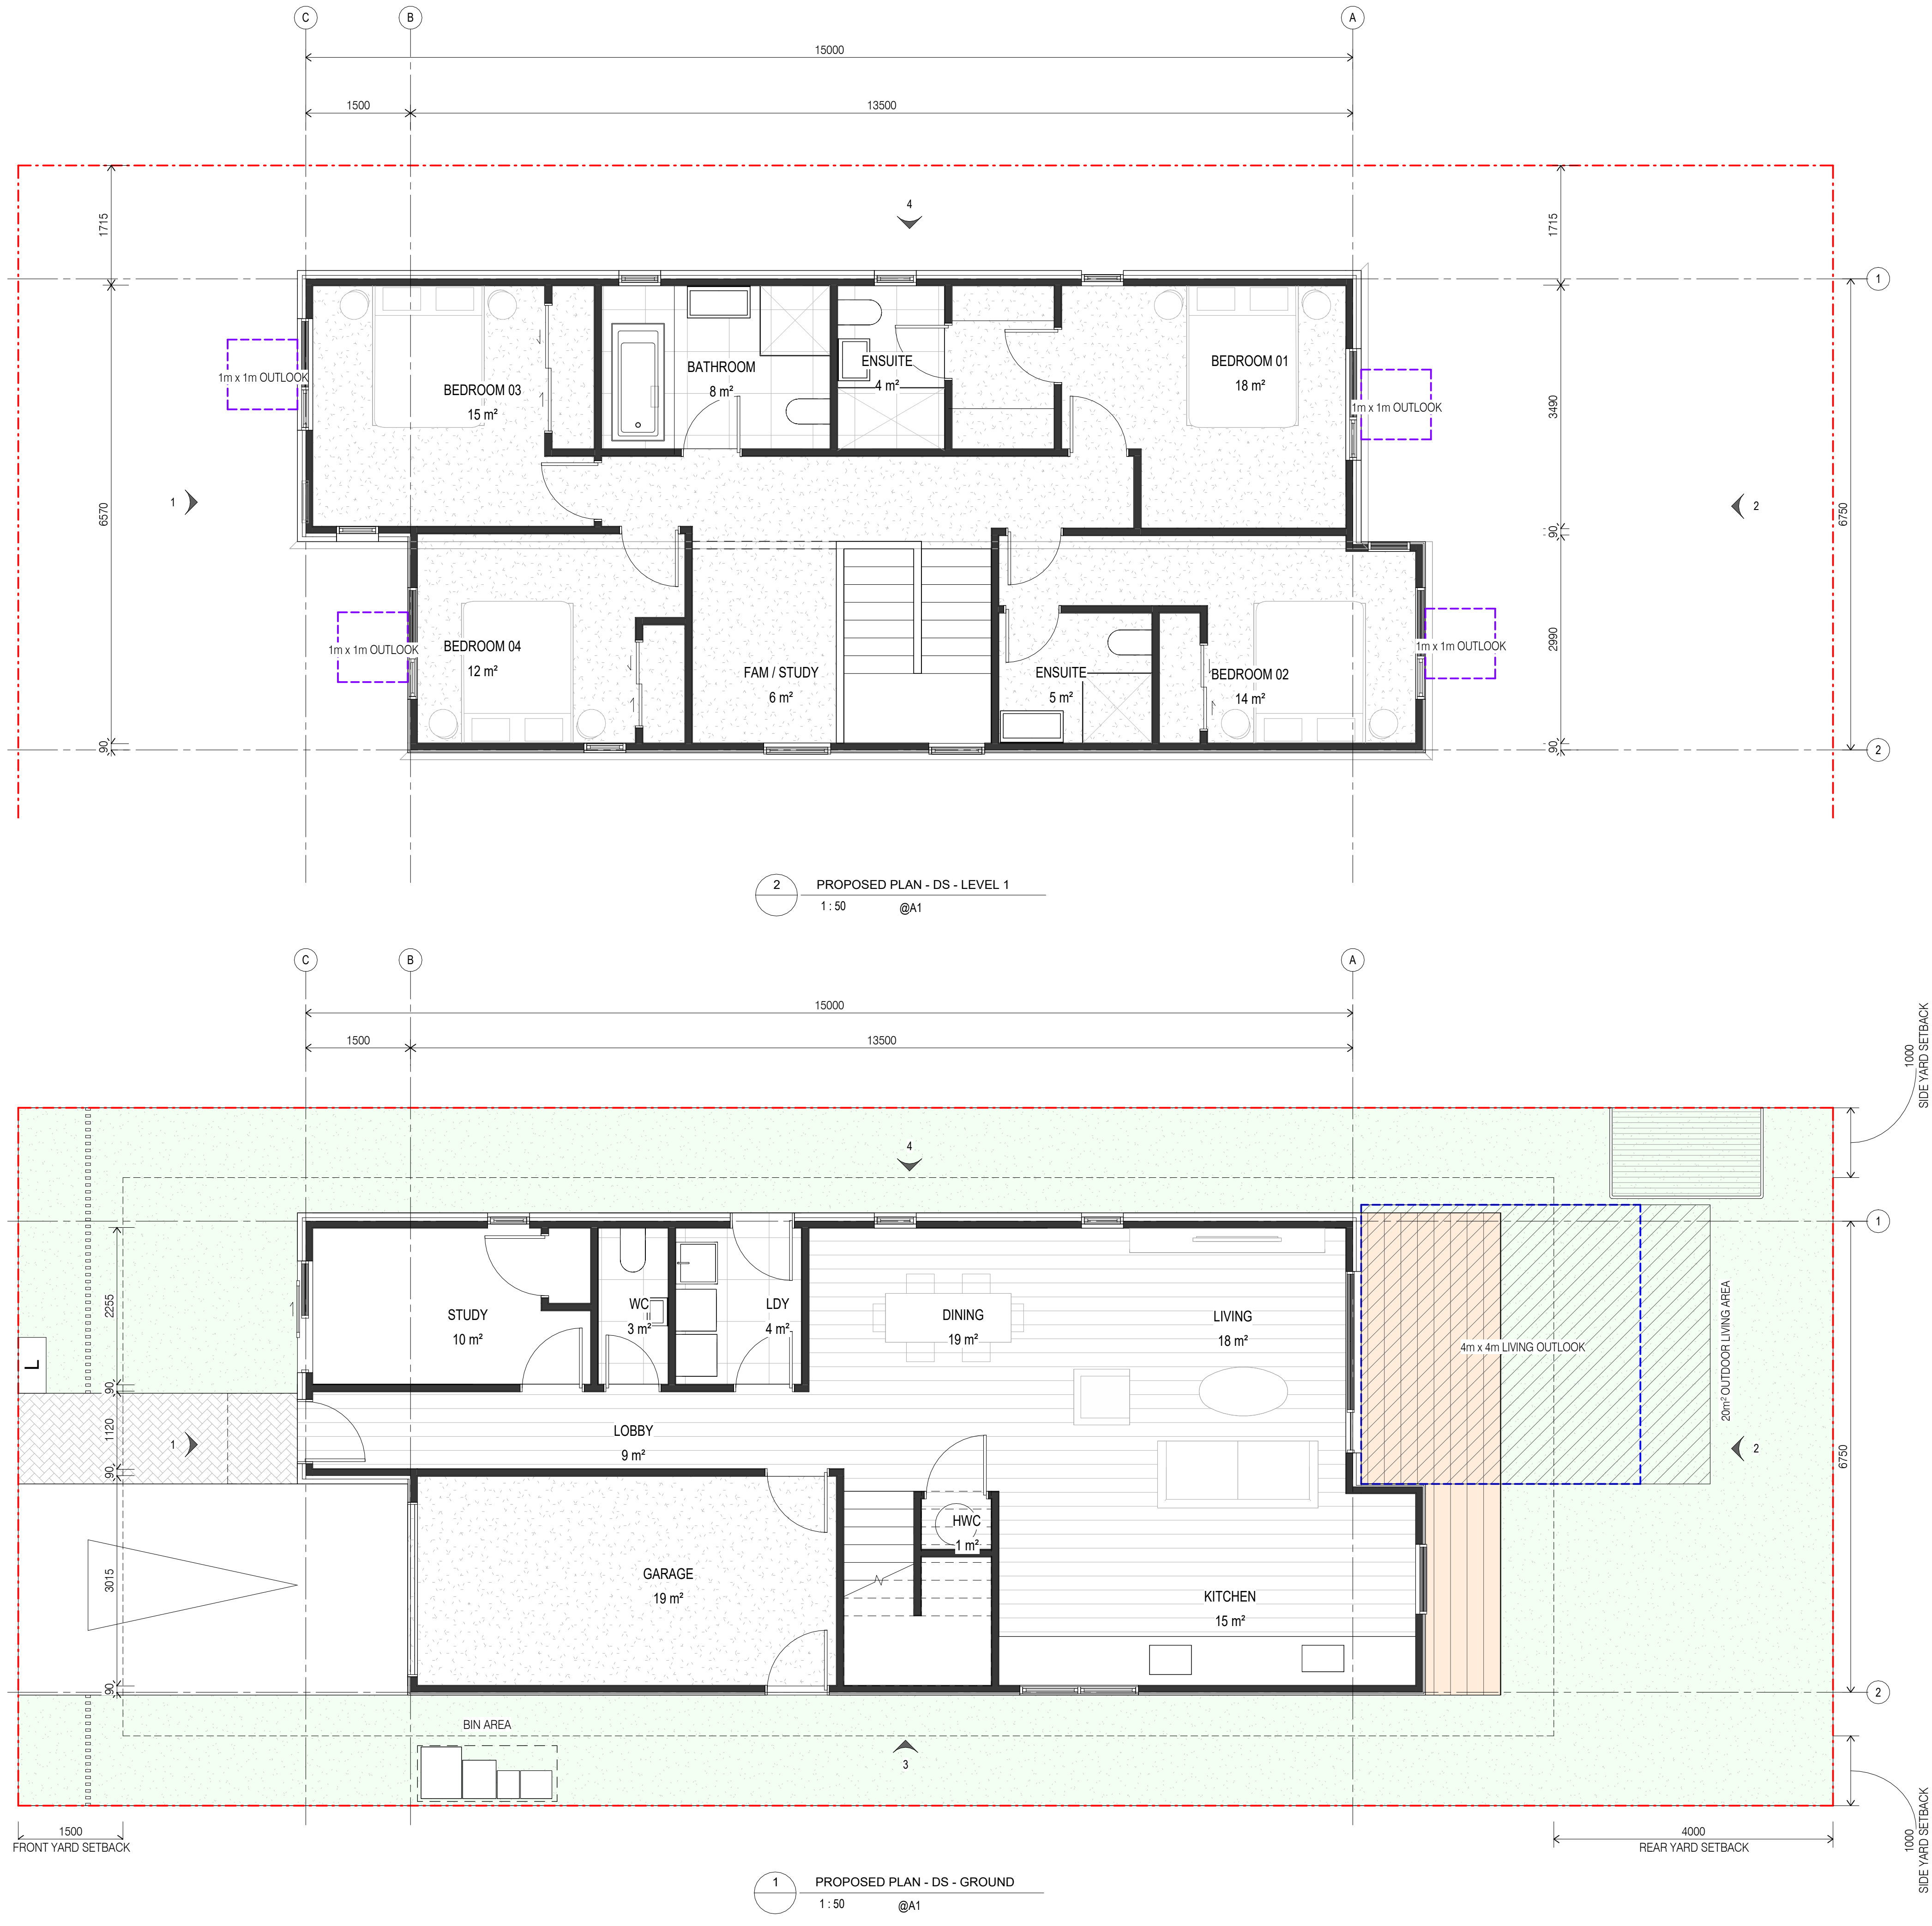

AREAS AND COVERAGES

TOTAL SITE AREA: 260m²

	REQUIRED	PROPOSED
SITE COVERAGE	MAX 130m ² (50%)	103m ² (40%)
IMPERMEABLE AREA	MAX 182m ² (70%)	125m ² (48%)
LANDSCAPED AREA - WITHIN FRONT YARD	MIN 8m ² (50%)	15m ² (100%)
LANDSCAPED AREA - OVERALL SITE	MIN 47m ² (20%)	135m ² (52%)

TOTAL GFA: 200m²

architects interiors
wingates

SL1
CONCEPT DESIGN

SL1
HAMILTON

FLOOR PLANS - DUPLEX STANDALONE



CONCEPT DESIGN

A	FOR INFORMATION	02.03.26
B	CONCEPT DESIGN	10.03.26
C	CONCEPT DESIGN	12.03.26
D	CONCEPT DESIGN	05.08.26

Project Number | 26012

Drawing Number

A111

A1 Scale | 1:50


Revision

D




FRONT ELEVATION AREA (EXCLUDES GARAGE): 37m²
GLAZED AREA: 9m² (24%)

1 PROPOSED ELEVATION 1 - DS
1:50 @A1

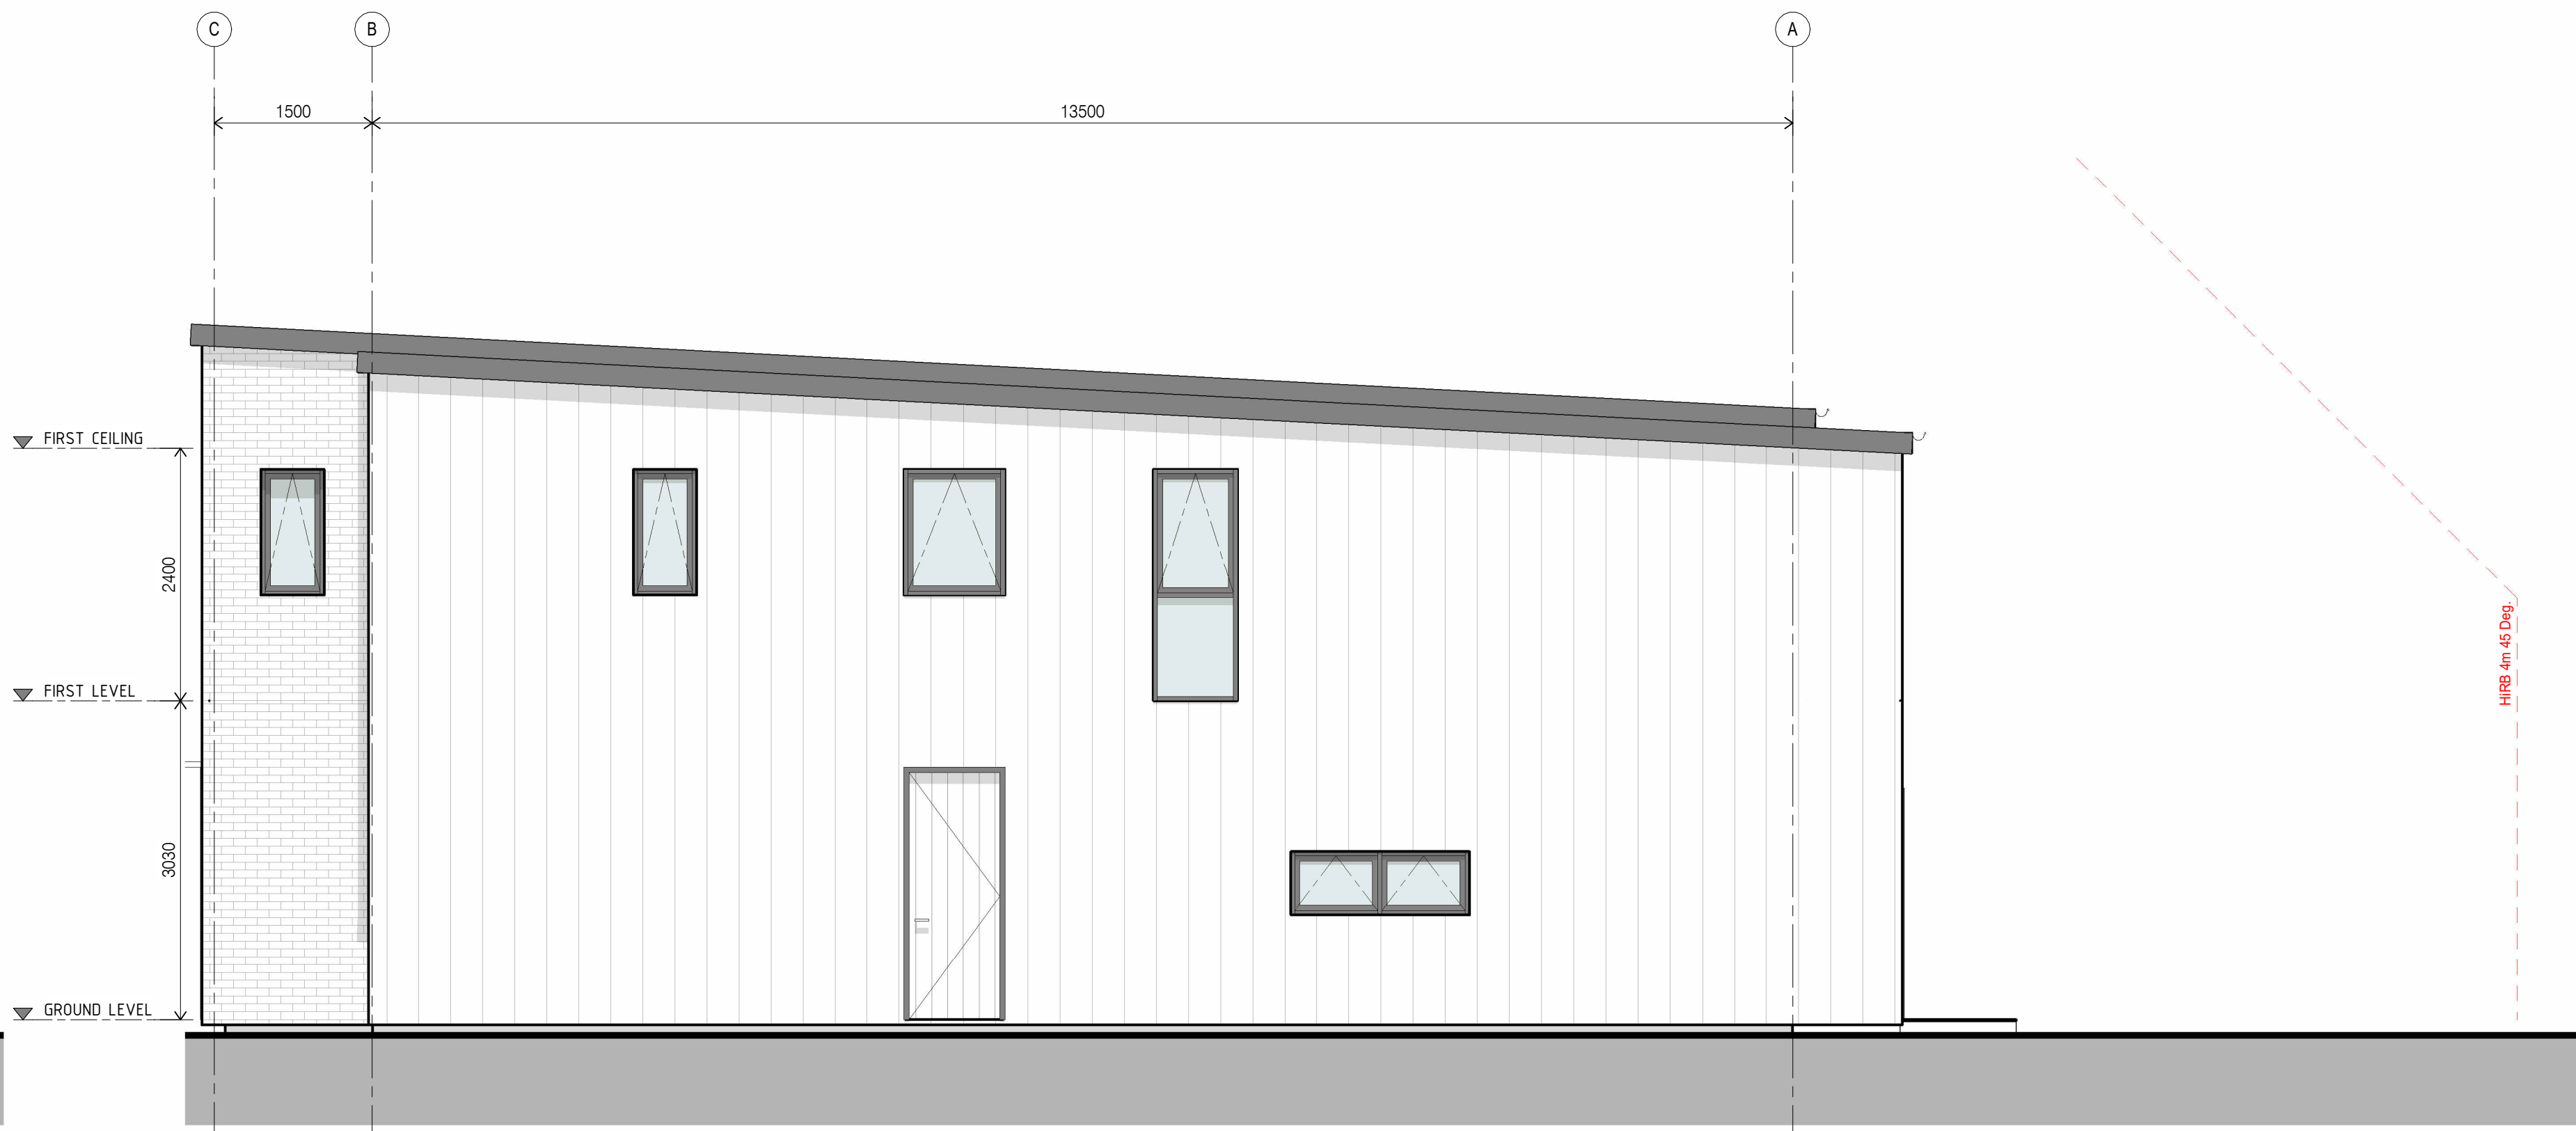

3 PROPOSED ELEVATION 3 - DS
1:50 @A1

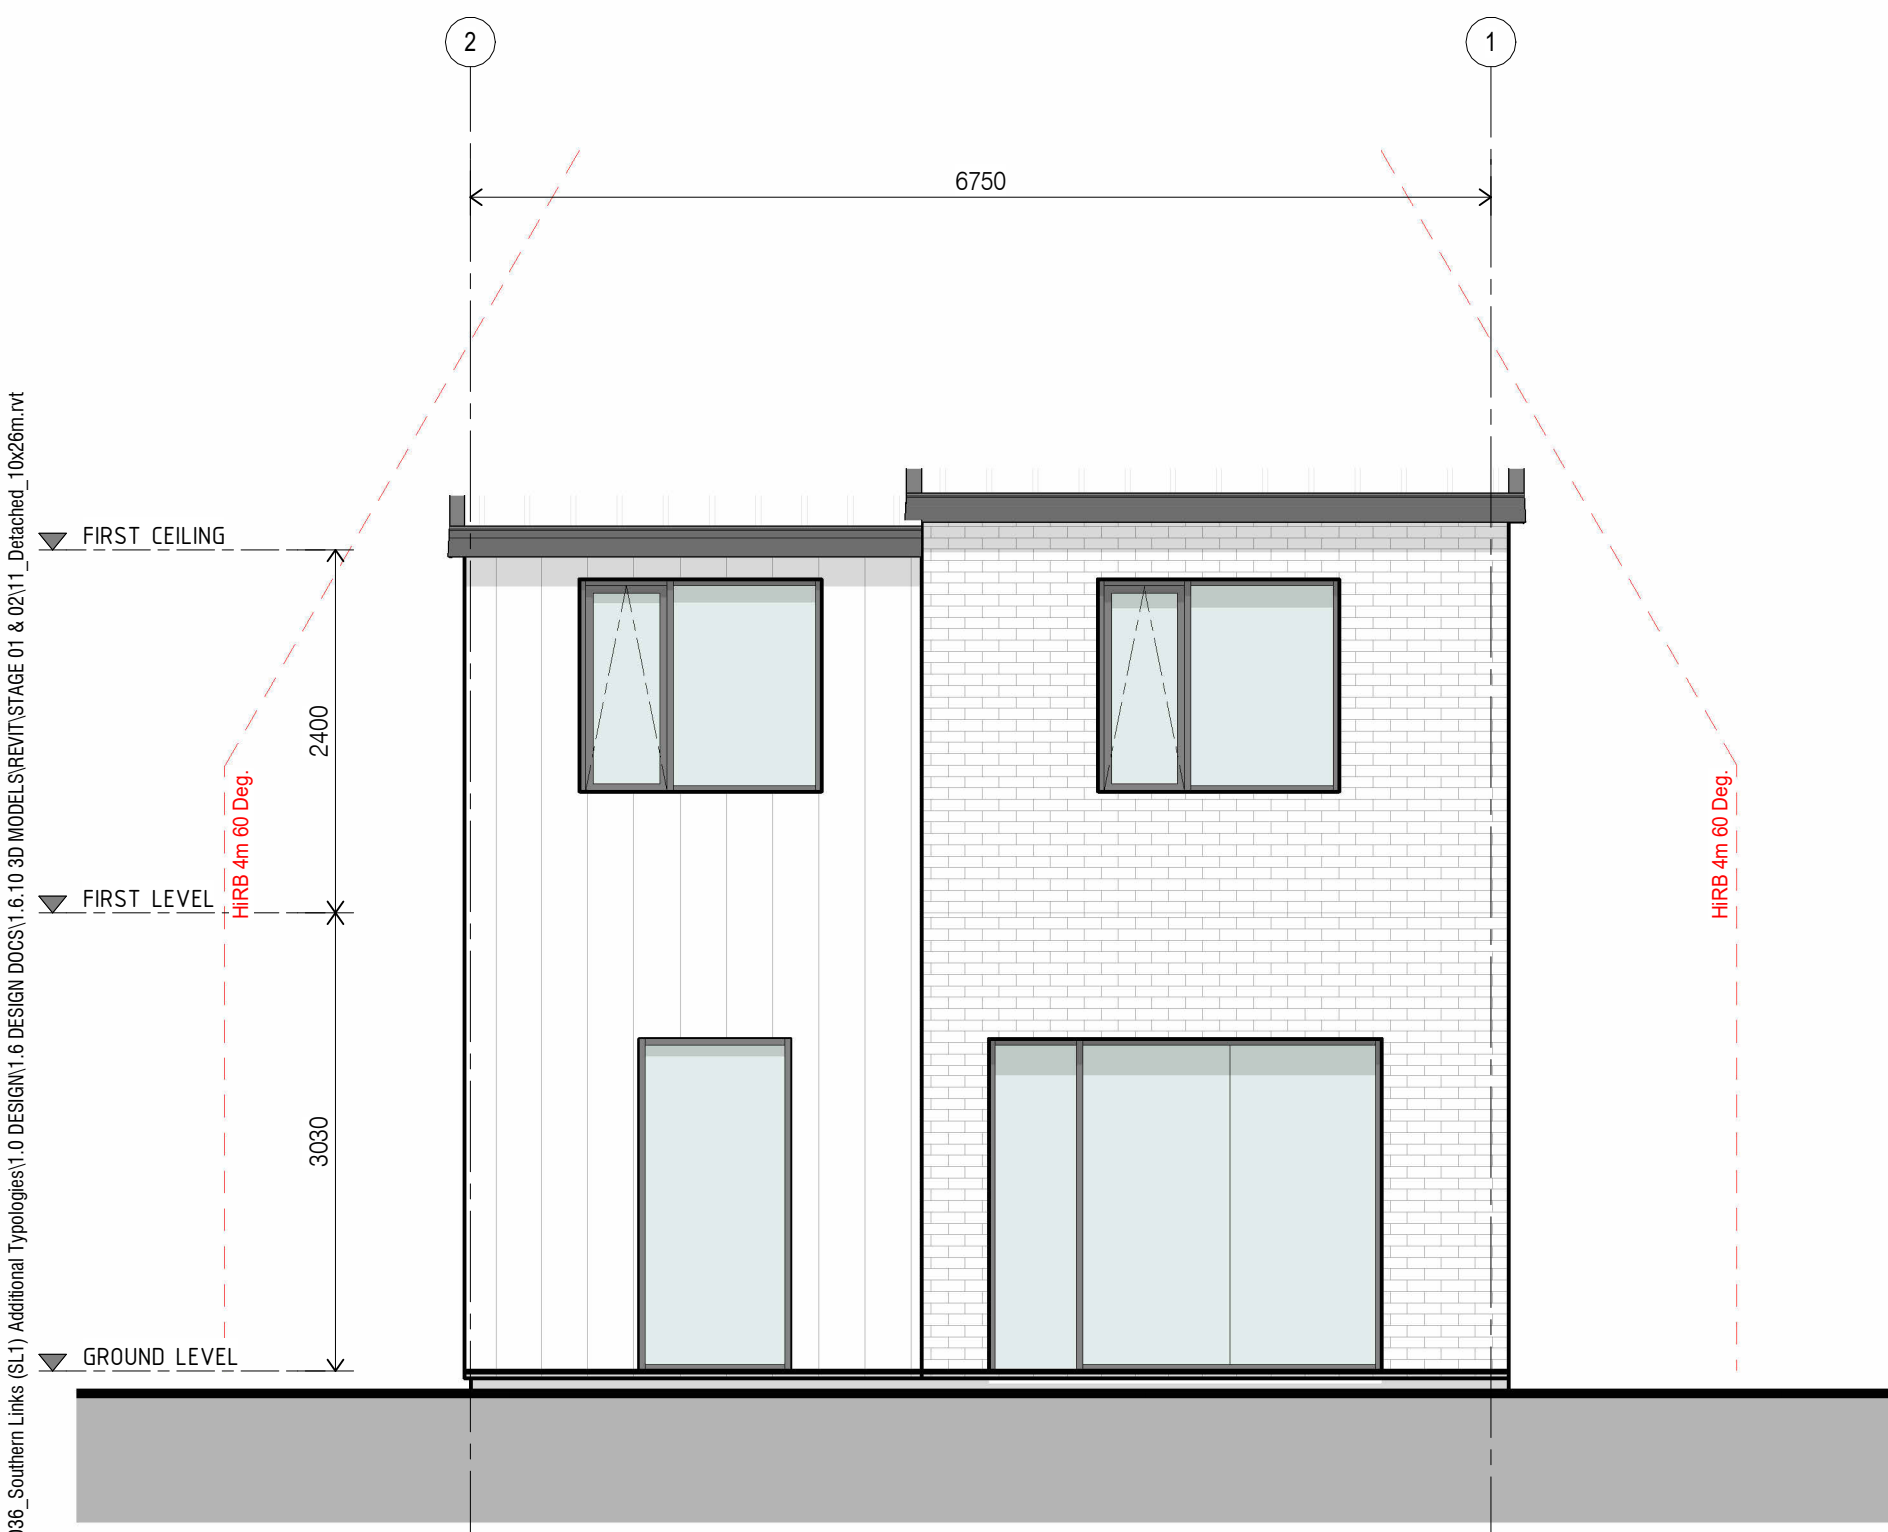

2 PROPOSED ELEVATION 2 - DS
1:50 @A1



4 PROPOSED ELEVATION 4 - DS
1:50 @A1

architects interiors
wingates

SL1
CONCEPT DESIGN

SL1
HAMILTON

ELEVATIONS - DUPLEX STANDALONE



CONCEPT DESIGN

A	CONCEPT DESIGN	10.03.26
B	CONCEPT DESIGN	12.03.26
C	CONCEPT DESIGN	24.07.26
D	CONCEPT DESIGN	05.08.26

Project Number | 26012

Drawing Number


A112

A1 Scale | 1:50

Revision

D

Print Date: 17/08/2025 4:45:00 pm File Path: I:\PROJECTS\26036_Southern Links (SL1)_Additional Typologies\1.0 DESIGN\1.6 DESIGN\DWGS\1.6.10 3D MODELS\PRINT\STAGE 01 & 02\12_Detailed - Lot 4_Corner Lot.dwg

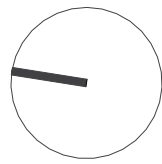

AREAS AND COVERAGES

TOTAL SITE AREA: 275m²

	REQUIRED	PROPOSED
SITE COVERAGE	MAX 138m ² (50%)	137m ² (49%)
IMPERMEABLE AREA	MAX 193m ² (70%)	176m ² (63%)
LANDSCAPED AREA - WITHIN FRONT YARD	MIN 26m ² (50%)	52m ² (100%)
LANDSCAPED AREA - OVERALL SITE	MIN 55m ² (20%)	126m ² (45%)

TOTAL GFA: 200m²

LOT 4

DETACHED CORNER
3m WIDE LANDSCAPE BUFFER

architects
wingates
interiors

SL1
CONCEPT DESIGN

SL1
HAMILTON

LOT 4 - FLOOR PLANS



CONCEPT DESIGN

A CONCEPT DESIGN 21.07.26
B CONCEPT DESIGN 05.08.26

Project Number | 26036

Drawing Number

A121

A1 Scale | As indicated

Revision

B



LOT 4

DETACHED CORNER
3m WIDE LANDSCAPE BUFFER



architects interiors
wingates

SL1

CONCEPT DESIGN

SL1
HAMILTON

LOT 4 - ELEVATIONS

CONCEPT DESIGN

A CONCEPT DESIGN
B CONCEPT DESIGN


Project Number | 26036

Drawing Number
A122

A1 Scale | As indicated

vision

3

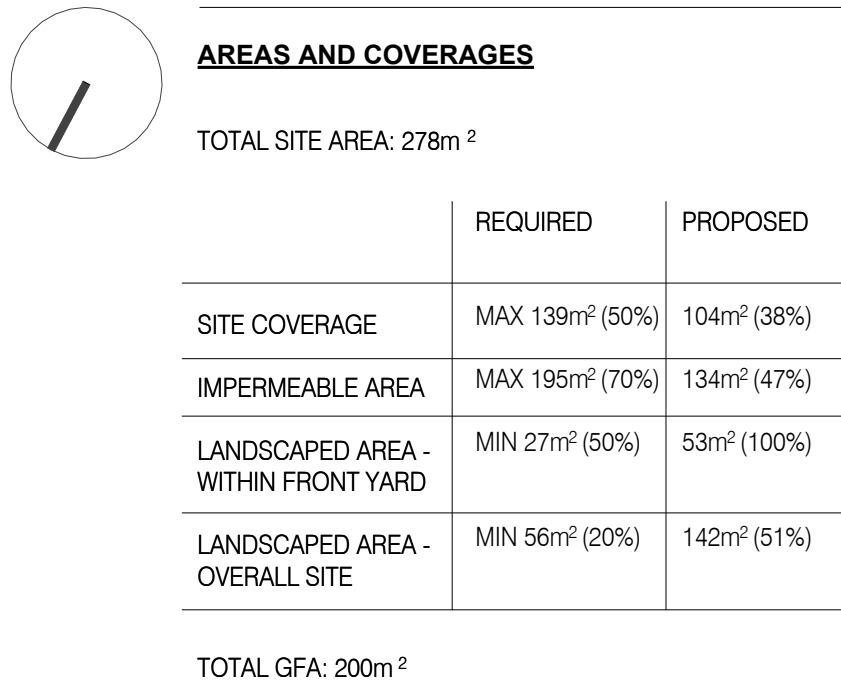

architects **wingates** interiors

Revision
B

Print Date: 17/08/2025 4:58:41 pm File Path: I:\S:\PROJECTS\26012 - SL1 - Additional Typologies\1.0 DESIGN\1.6 DESIGN\DOCS\1.6.10.30 MODELS\PRINT\STAGE 01 & 02\10_30 Detached - Lot 5_Corner Lot 3m Landscape.rvt



FRONT ELEVATION AREA (EXCLUDES GARAGE): 41.3m²
GLAZED AREA: 11m² (24%)

1 PROPOSED ELEVATION 1
1:50 @A1




3 PROPOSED ELEVATION 3
1:50 @A1

LOT 5
DETACHED CORNER WITH 3m WIDE
PLANTING BUFFER



2 PROPOSED ELEVATION 2
1:50 @A1

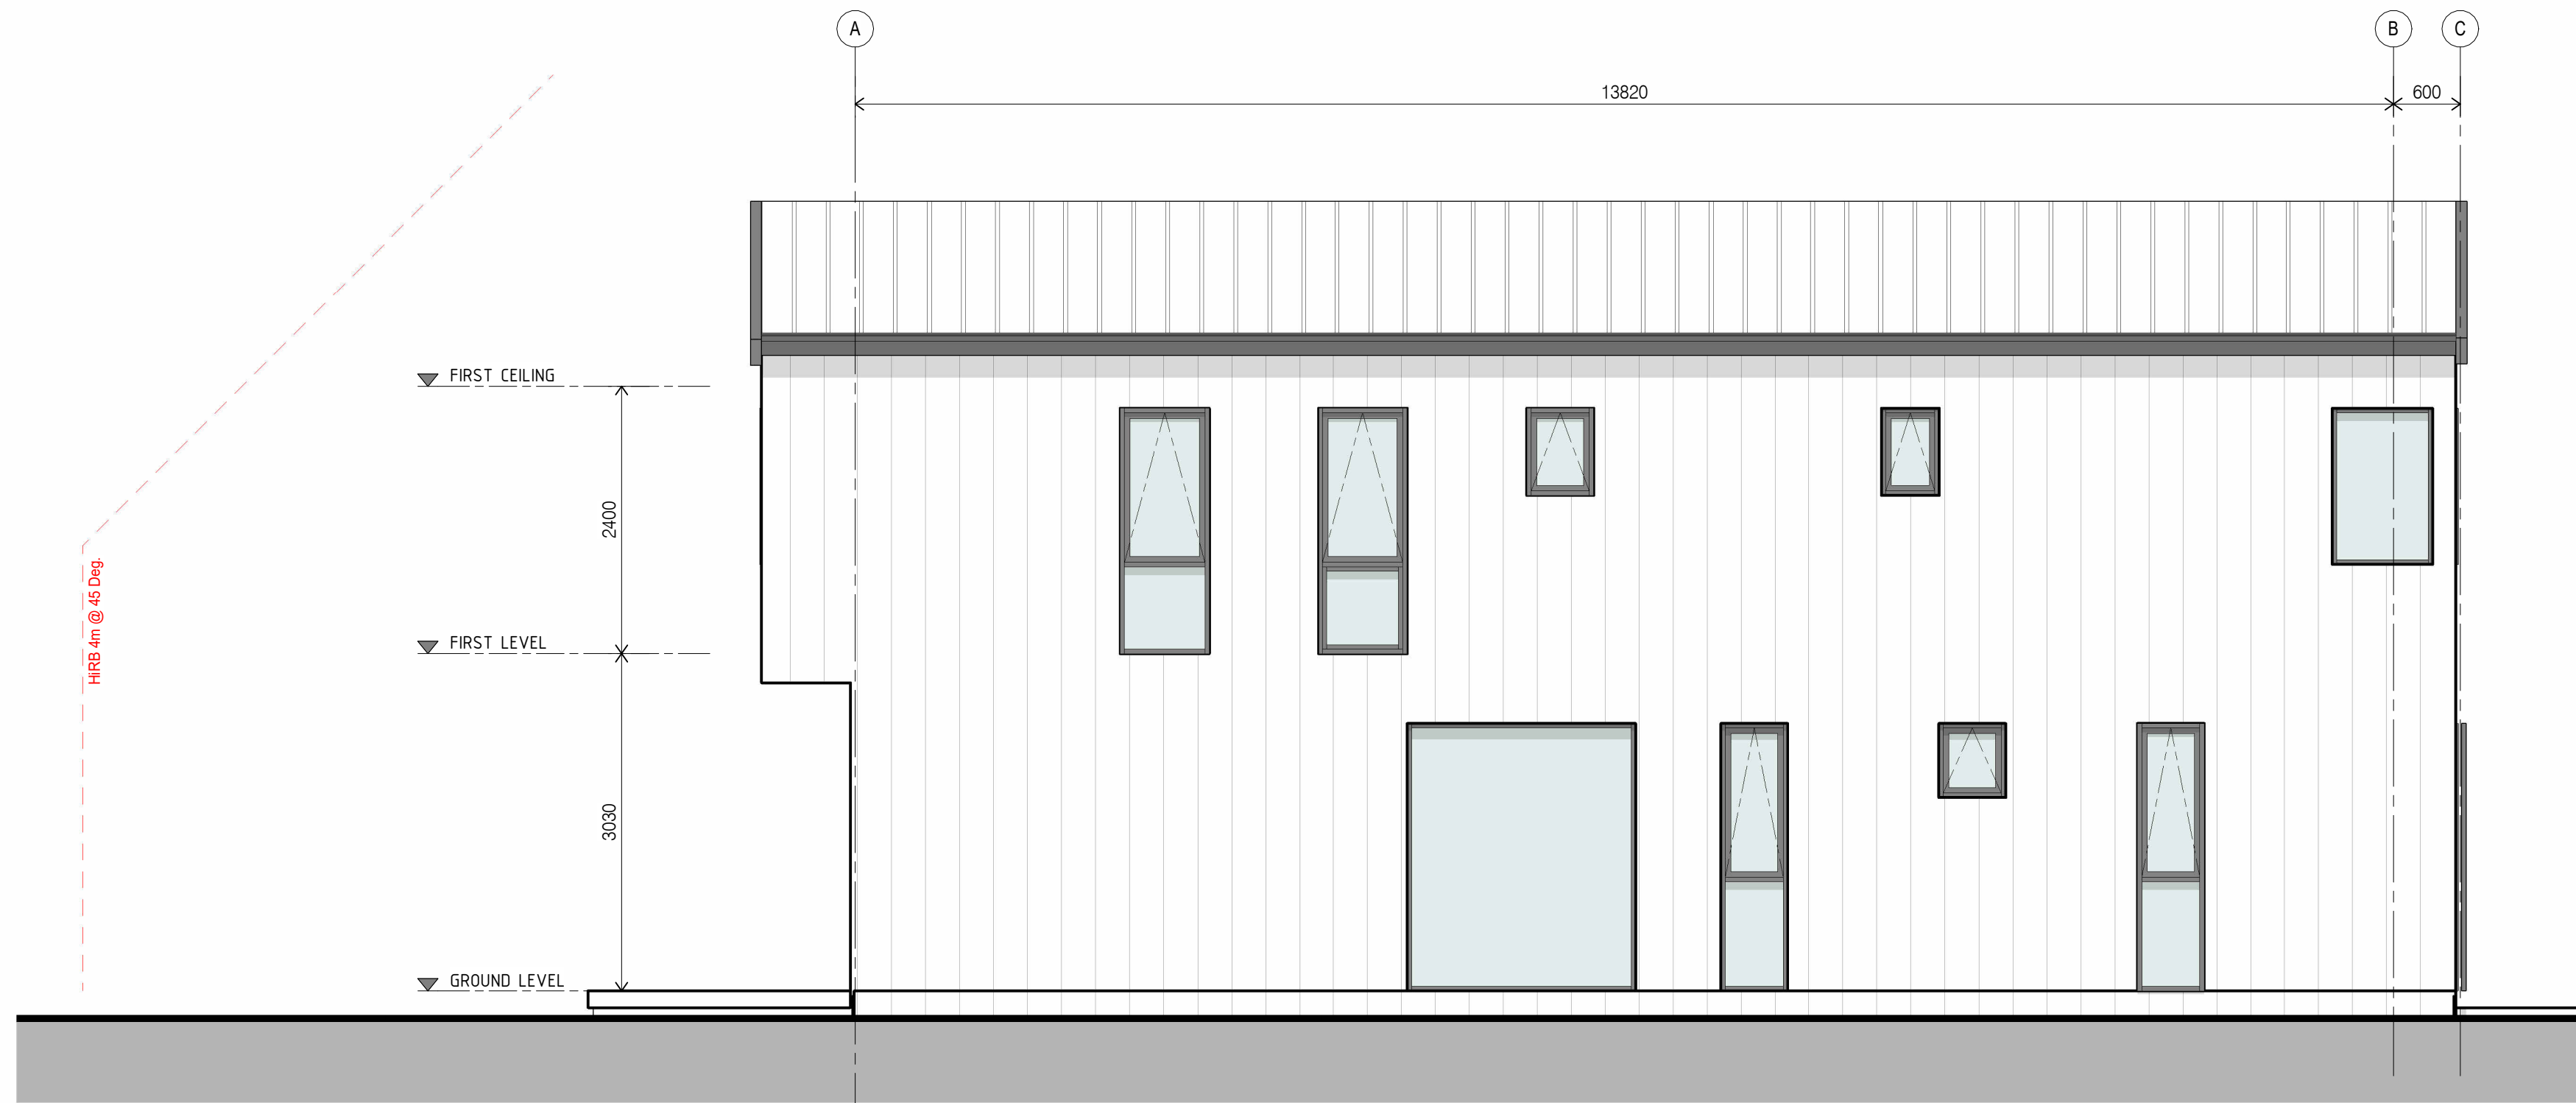

4 PROPOSED ELEVATION 4
1:50 @A1

architects interiors
wingates

SL1
CONCEPT DESIGN

SL1
HAMILTON

LOT 5 - ELEVATIONS



CONCEPT DESIGN

A CONCEPT DESIGN 21.07.26
B CONCEPT DESIGN 05.08.26

Project Number | 26012

Drawing Number



A132

A1 Scale | As indicated

Revision

B

Print Date: 17/06/2026 5:24:45 pm File Path: I:\PROJECTS\26036_Southern Links (SL1)_Additional Typologies\1.0 DESIGN\1.6 DESIGN\DWGS\1.6.10.3D MODELS\PRINT\STAGE 01 & 02\14_Detailed - Lot 6_3m Landscape.rvt

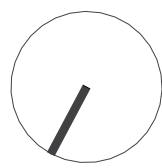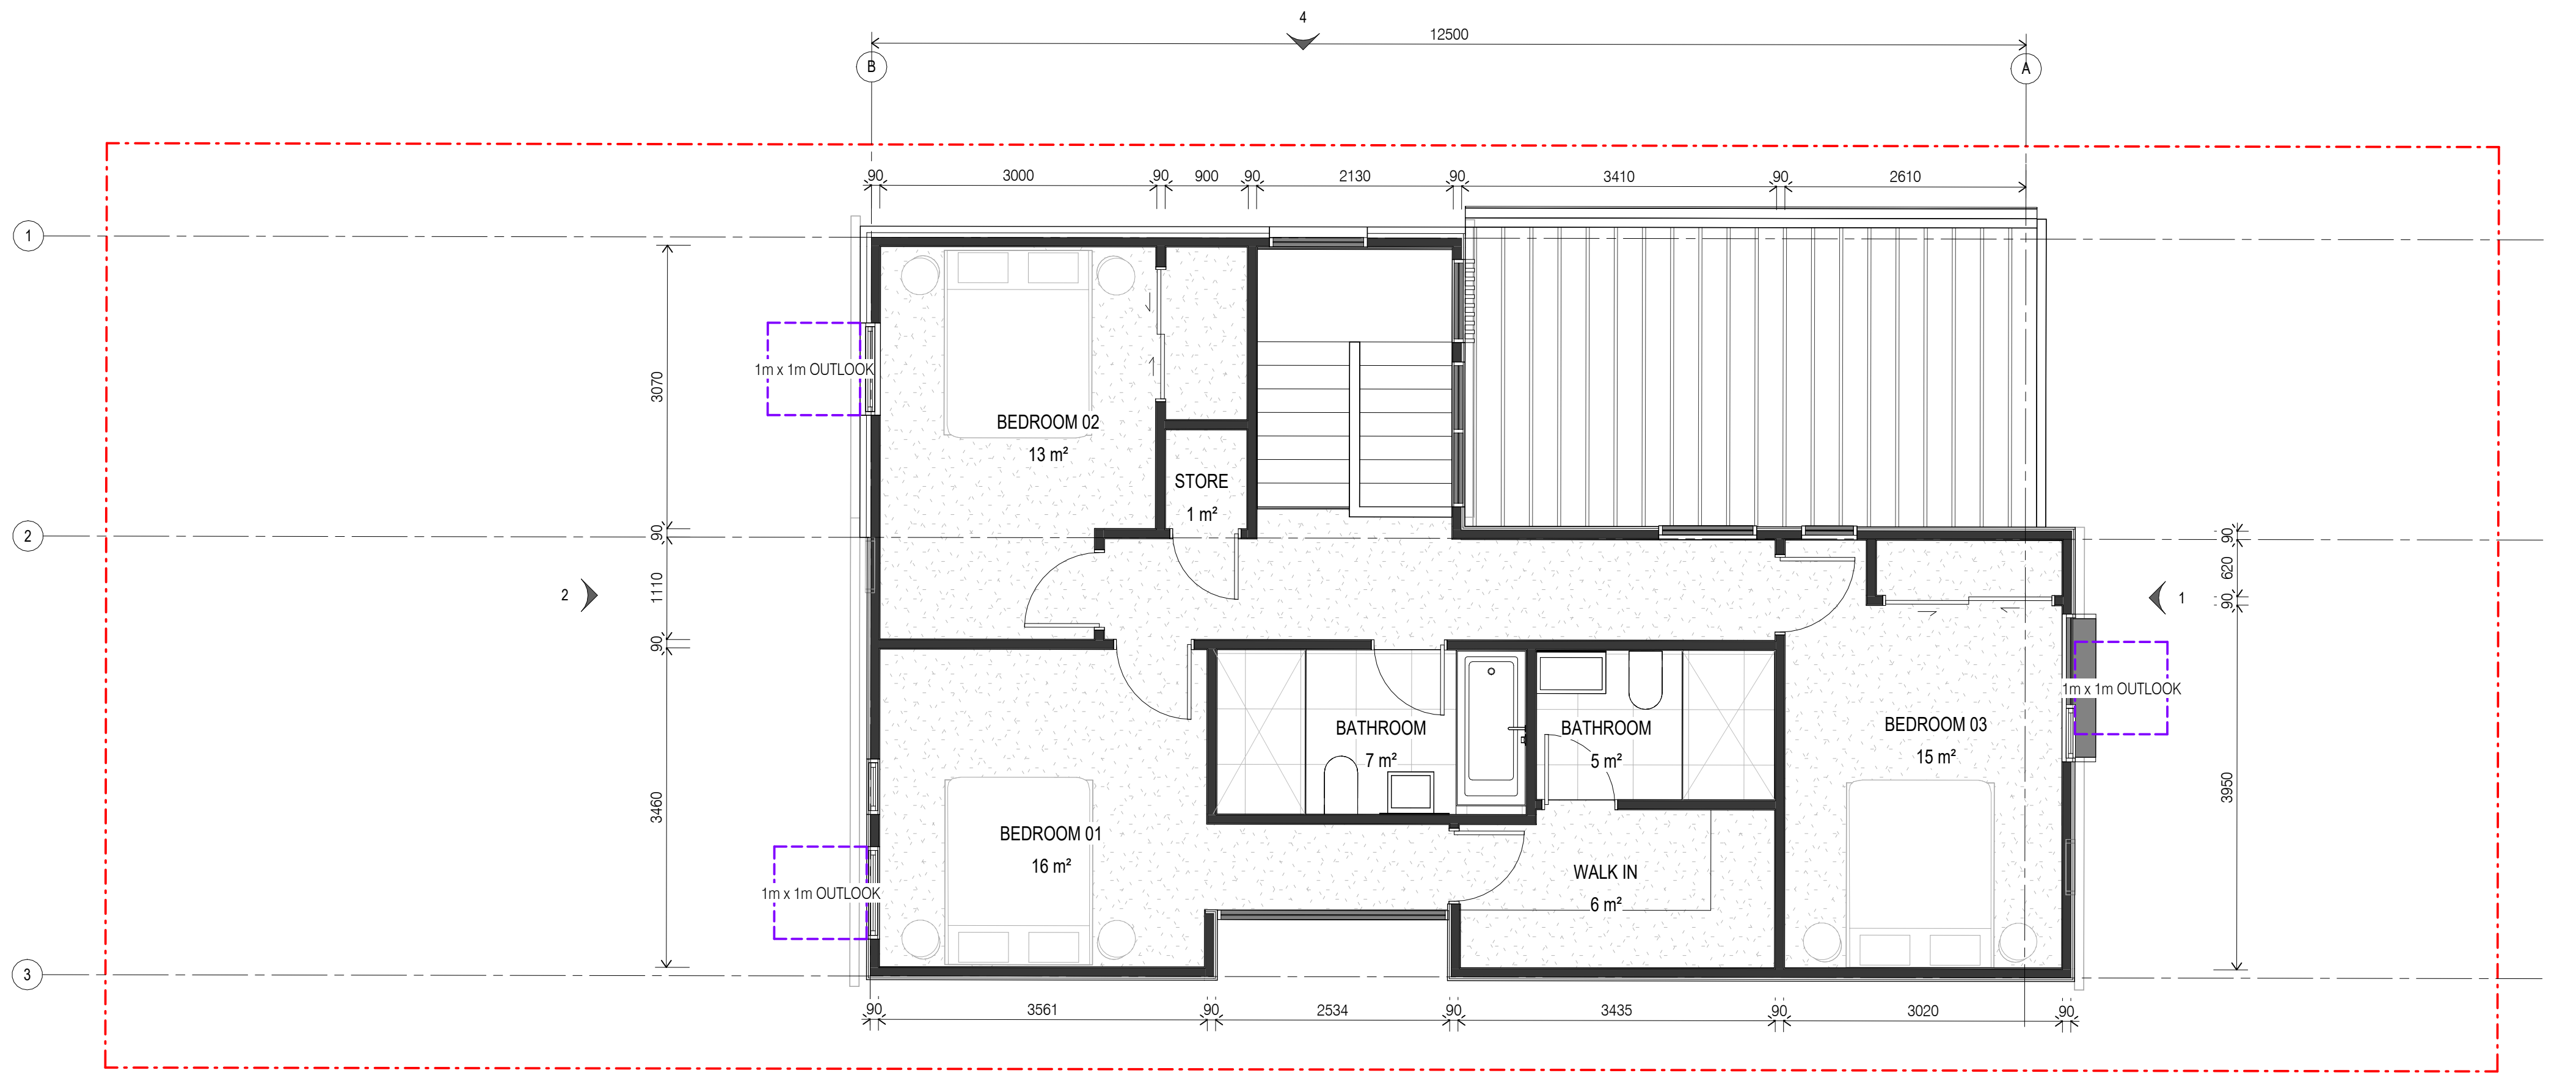

AREAS AND COVERAGES

TOTAL SITE AREA: 259m²

	REQUIRED	PROPOSED
SITE COVERAGE	MAX 156m ² (60%)	103m ² (39%)
IMPERMEABLE AREA	MAX 182m ² (70%)	110m ² (42%)
LANDSCAPED AREA - WITHIN FRONT YARD	MIN 8m ² (50%)	15m ² (100%)
LANDSCAPED AREA - OVERALL SITE	MIN 52m ² (20%)	136m ² (52%)

TOTAL GFA: 178m²

LOT 6

DETACHED WITH 3m WIDE
PLANTING BUFFER

architects interiors
wingates

SL1
CONCEPT DESIGN

SL1
HAMILTON

LOT 6 - FLOOR PLANS



CONCEPT DESIGN

A	CONCEPT DESIGN	21.07.26
B	CONCEPT DESIGN	05.08.26

Project Number | 26036


Drawing Number

A141

A1 Scale | As indicated


Revision

B

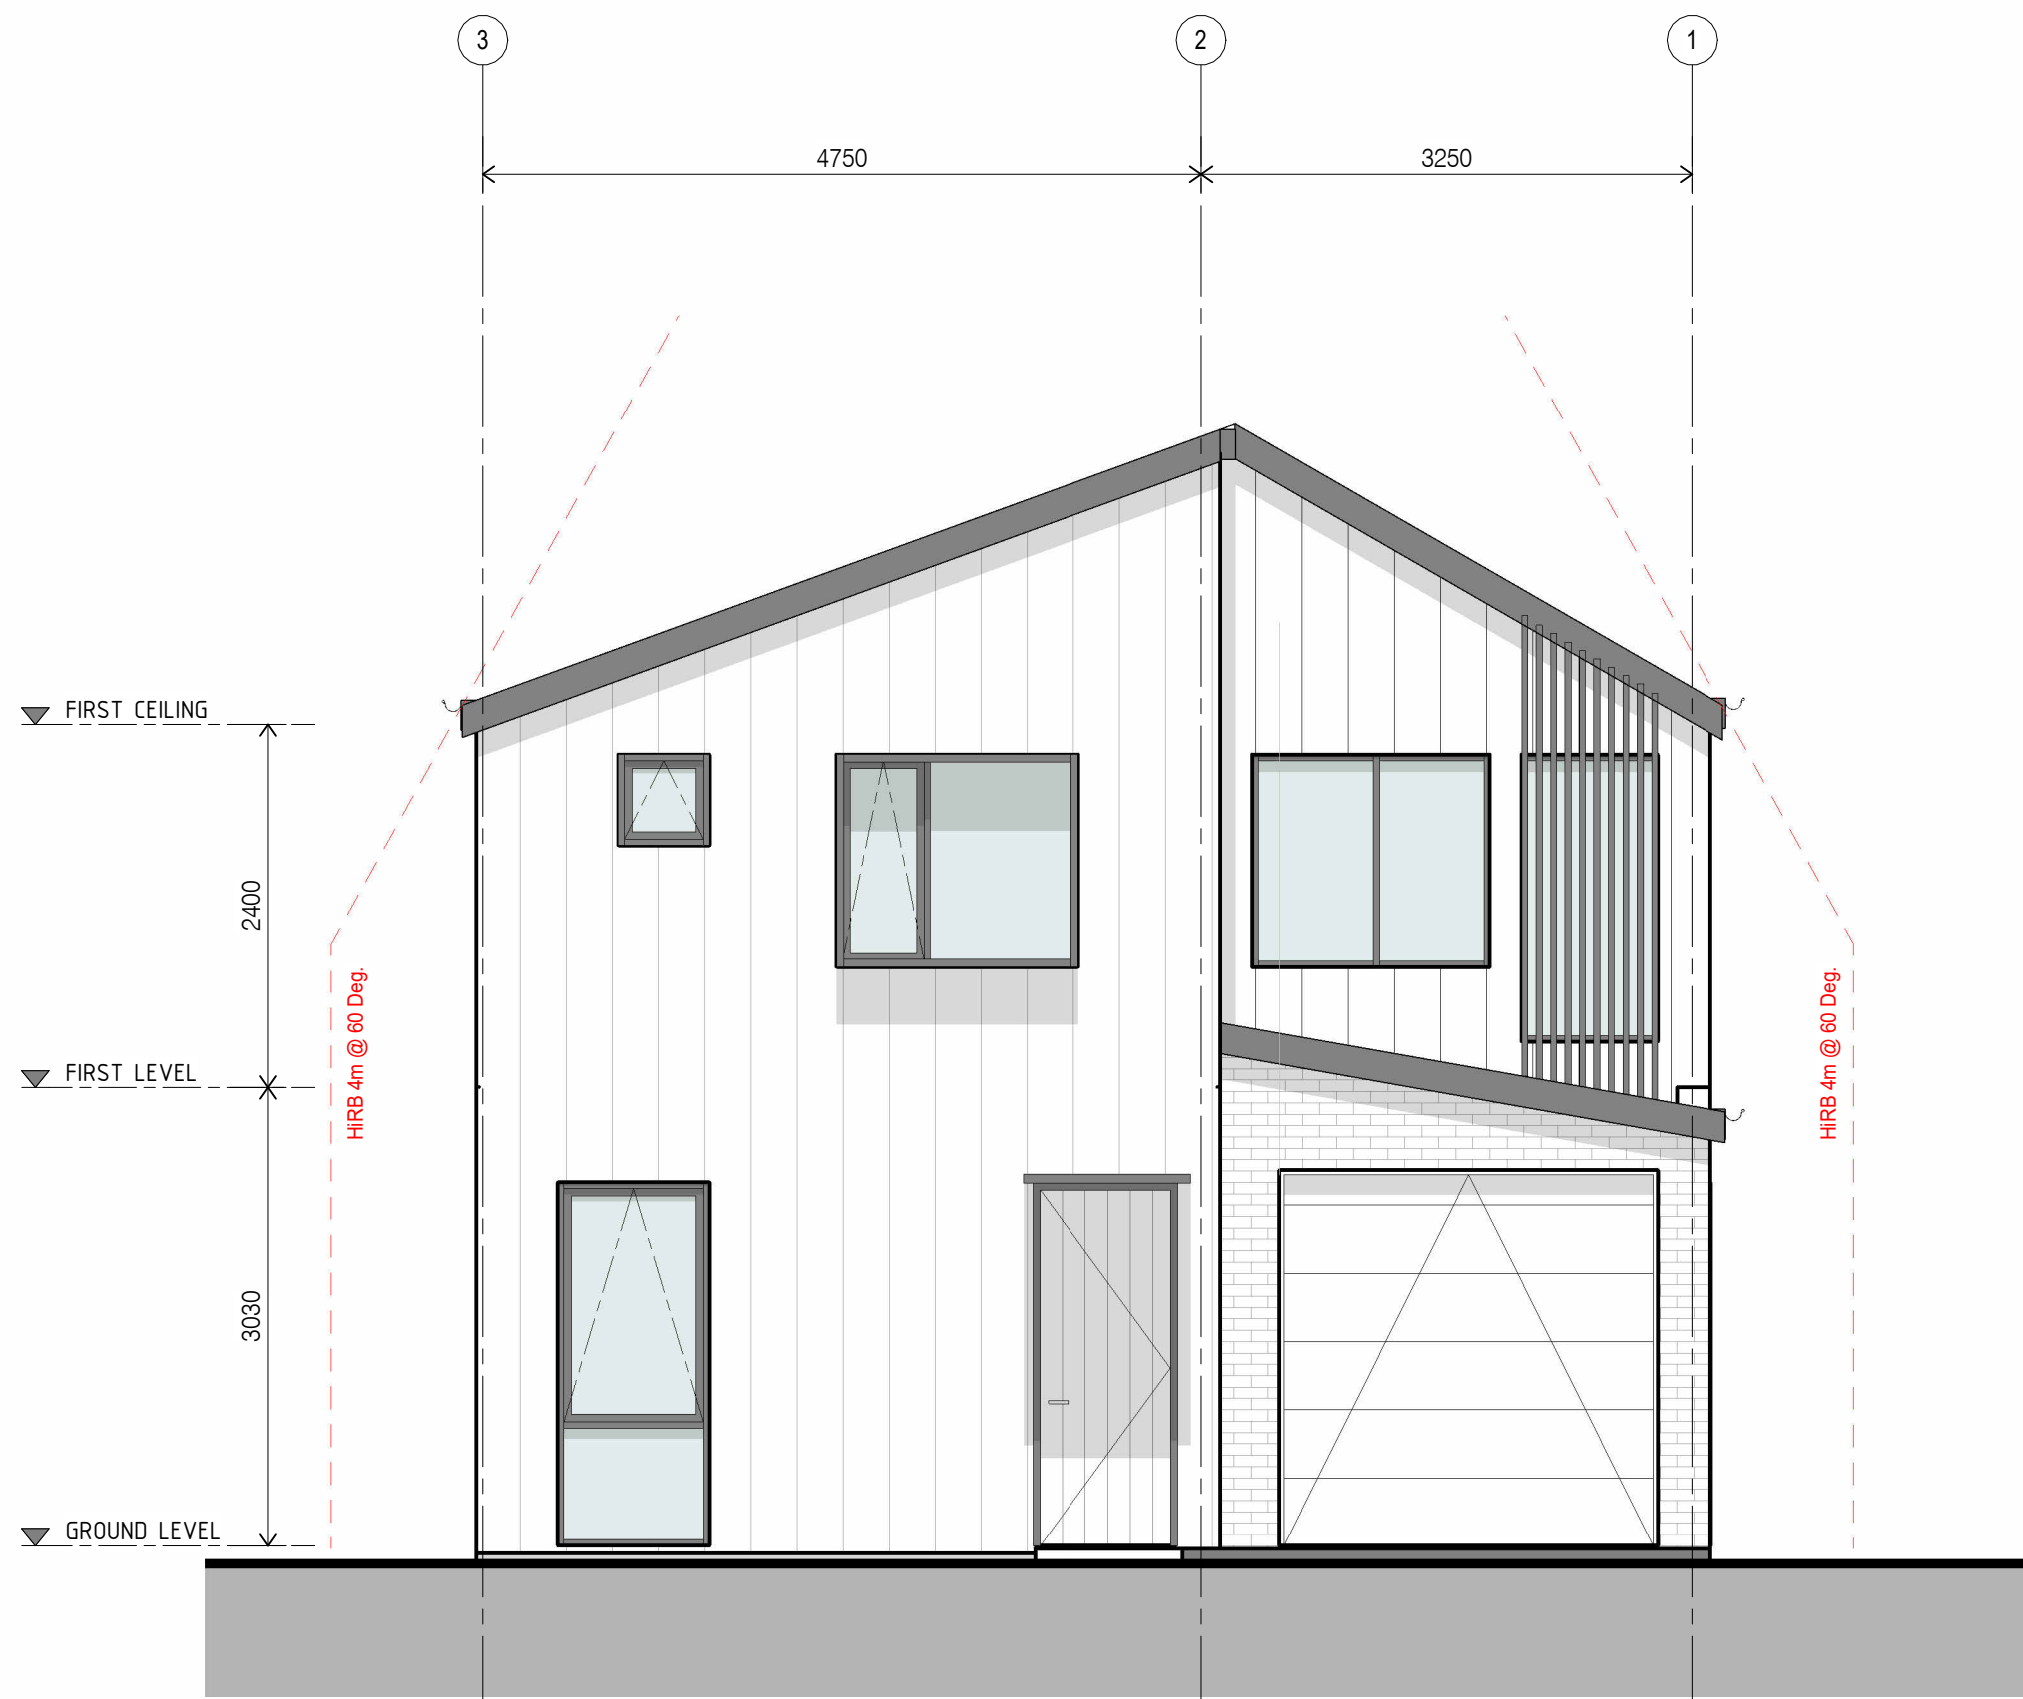

FRONT ELEVATION AREA (EXCLUDES GARAGE): 44m²
GLAZED AREA: 9m² (20%)

1 PROPOSED ELEVATION 1
1: 50 @A1

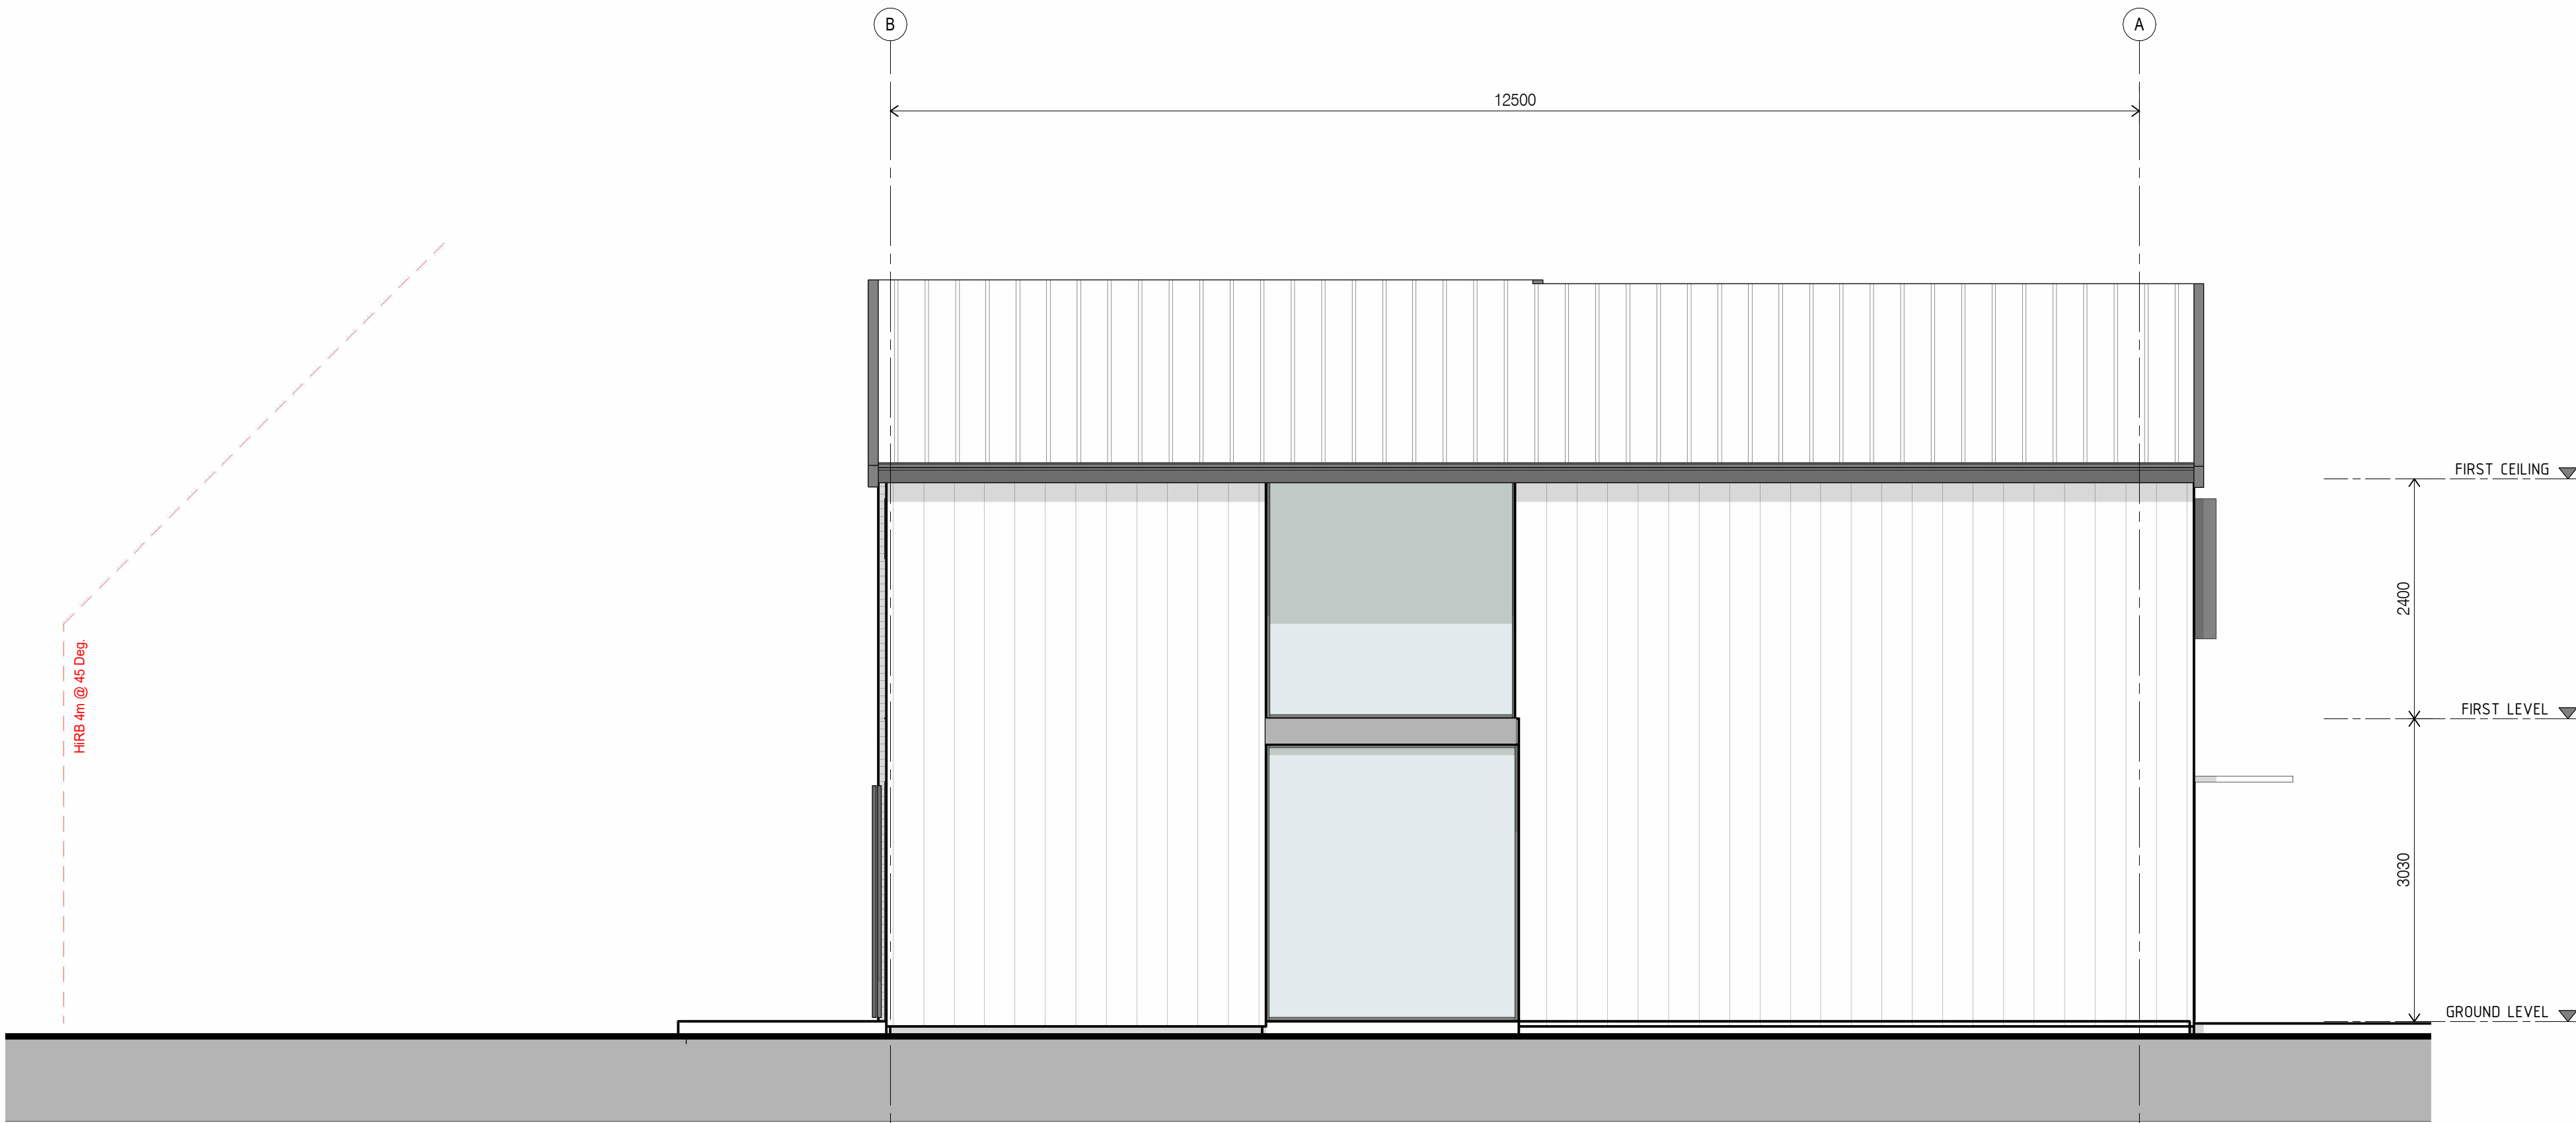

3 PROPOSED ELEVATION 3
1: 50 @A1



2 PROPOSED ELEVATION 2
1: 50 @A1



4 PROPOSED ELEVATION 4
1: 50 @A1

LOT 6
DETACHED WITH 3m WIDE
PLANTING BUFFER

architects interiors
wingates

SL1
CONCEPT DESIGN

SL1
HAMILTON

LOT 6 - ELEVATIONS

CONCEPT DESIGN

A	CONCEPT DESIGN	21.07.26
B	CONCEPT DESIGN	05.08.26

Project Number | 26036

Drawing Number




A142

A1 Scale | As indicated

Revision

B

Print Date: 17/08/2025 8:13:36 pm File Path: I:\PROJECTS\260108_Southern Lakes (SL1)_Additional Typologies\1.0 DESIGN\1.6 DESIGN\DWGS\1.6.10.3D MODELS\PRINT\STAGE 01 & 02\15_Detailed - Lot 8_5m Landscape.rvt

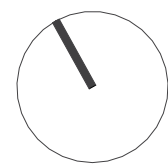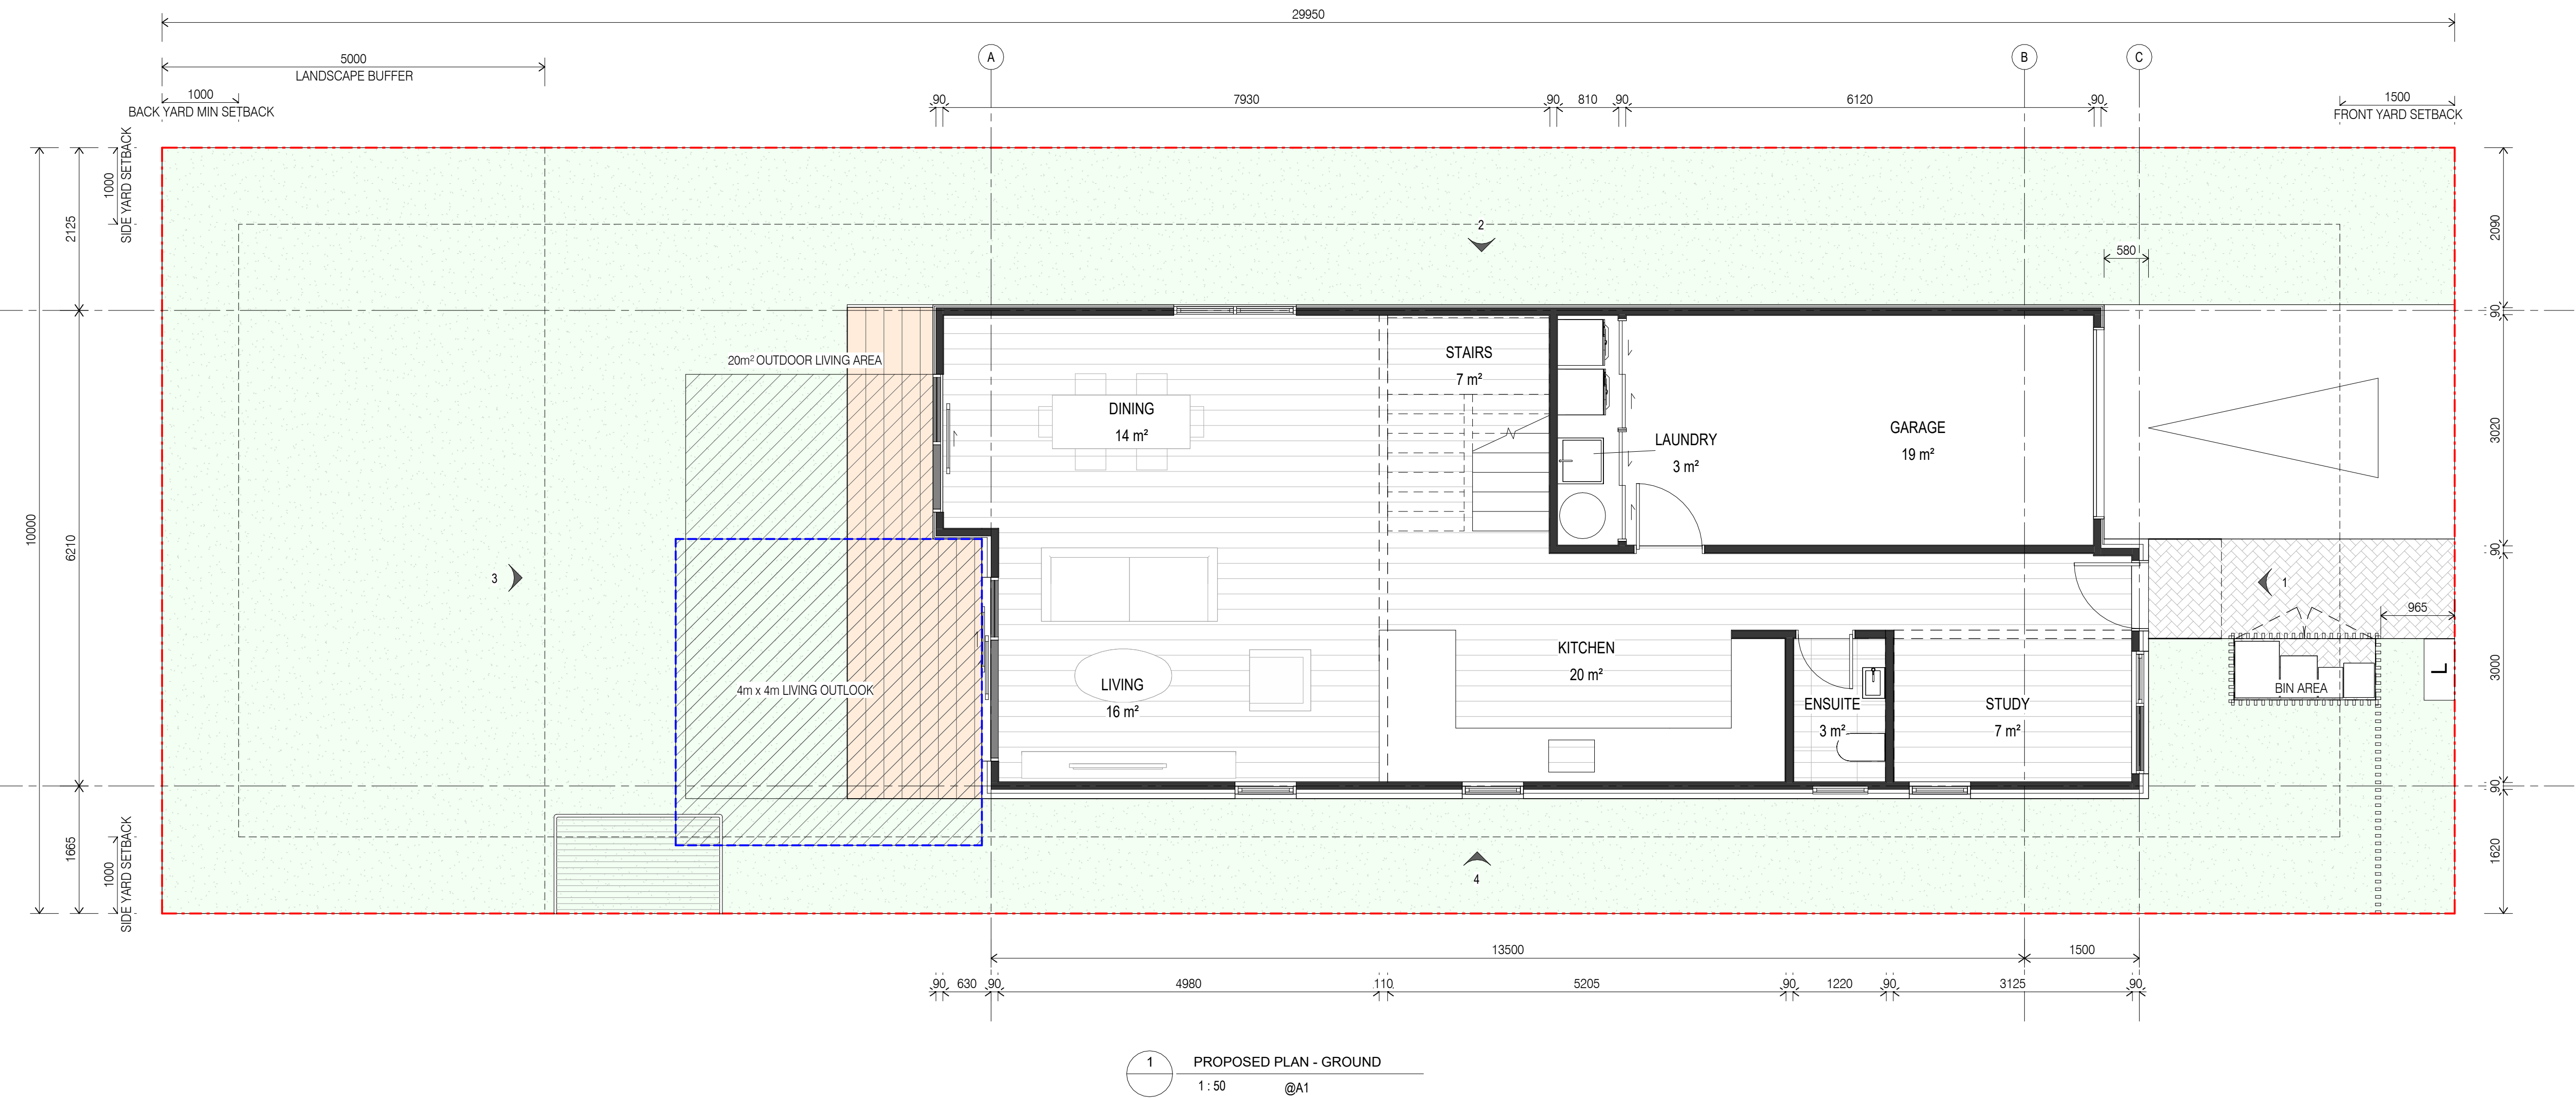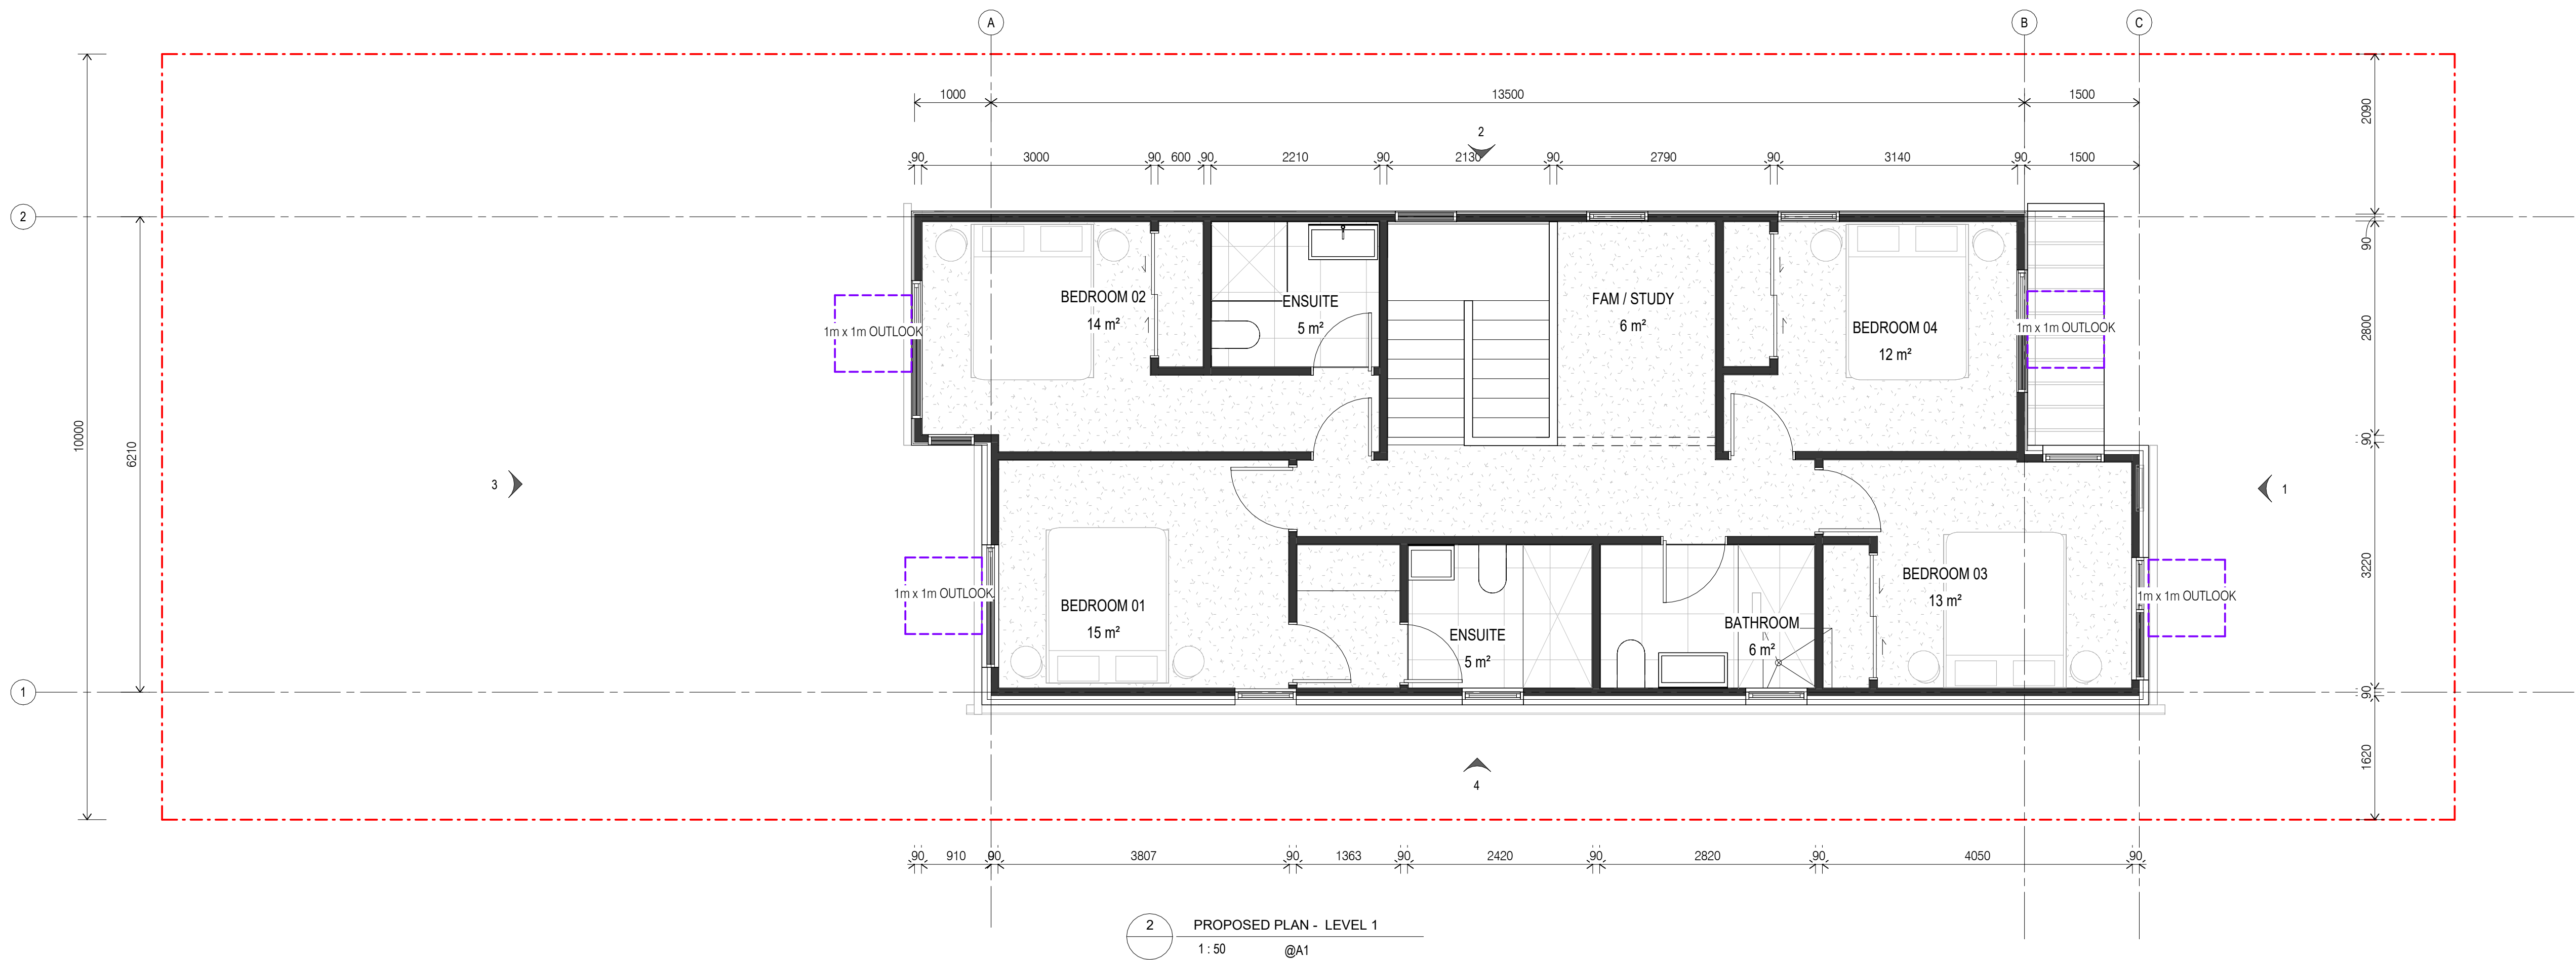

AREAS AND COVERAGES

TOTAL SITE AREA: 300m²

	REQUIRED	PROPOSED
SITE COVERAGE	MAX 150m ² (50%)	99m ² (33%)
IMPERMEABLE AREA	MAX 210m ² (70%)	119m ² (40%)
LANDSCAPED AREA - WITHIN FRONT YARD	MIN 8m ² (50%)	15m ² (100%)
LANDSCAPED AREA - OVERALL SITE	MIN 60m ² (20%)	201m ² (67%)

TOTAL GFA: 195m²

LOT 8

DETACHED 5m WIDE PLANTING BUFFER

architects **wingates** interiors

SL1
CONCEPT DESIGN

SL1
HAMILTON

LOT 8 - FLOOR PLANS

CONCEPT DESIGN

A	CONCEPT DESIGN	21.07.26
B	CONCEPT DESIGN	05.08.26

Project Number | 26012


Drawing Number

A151


A1 Scale | As indicated

Revision

B

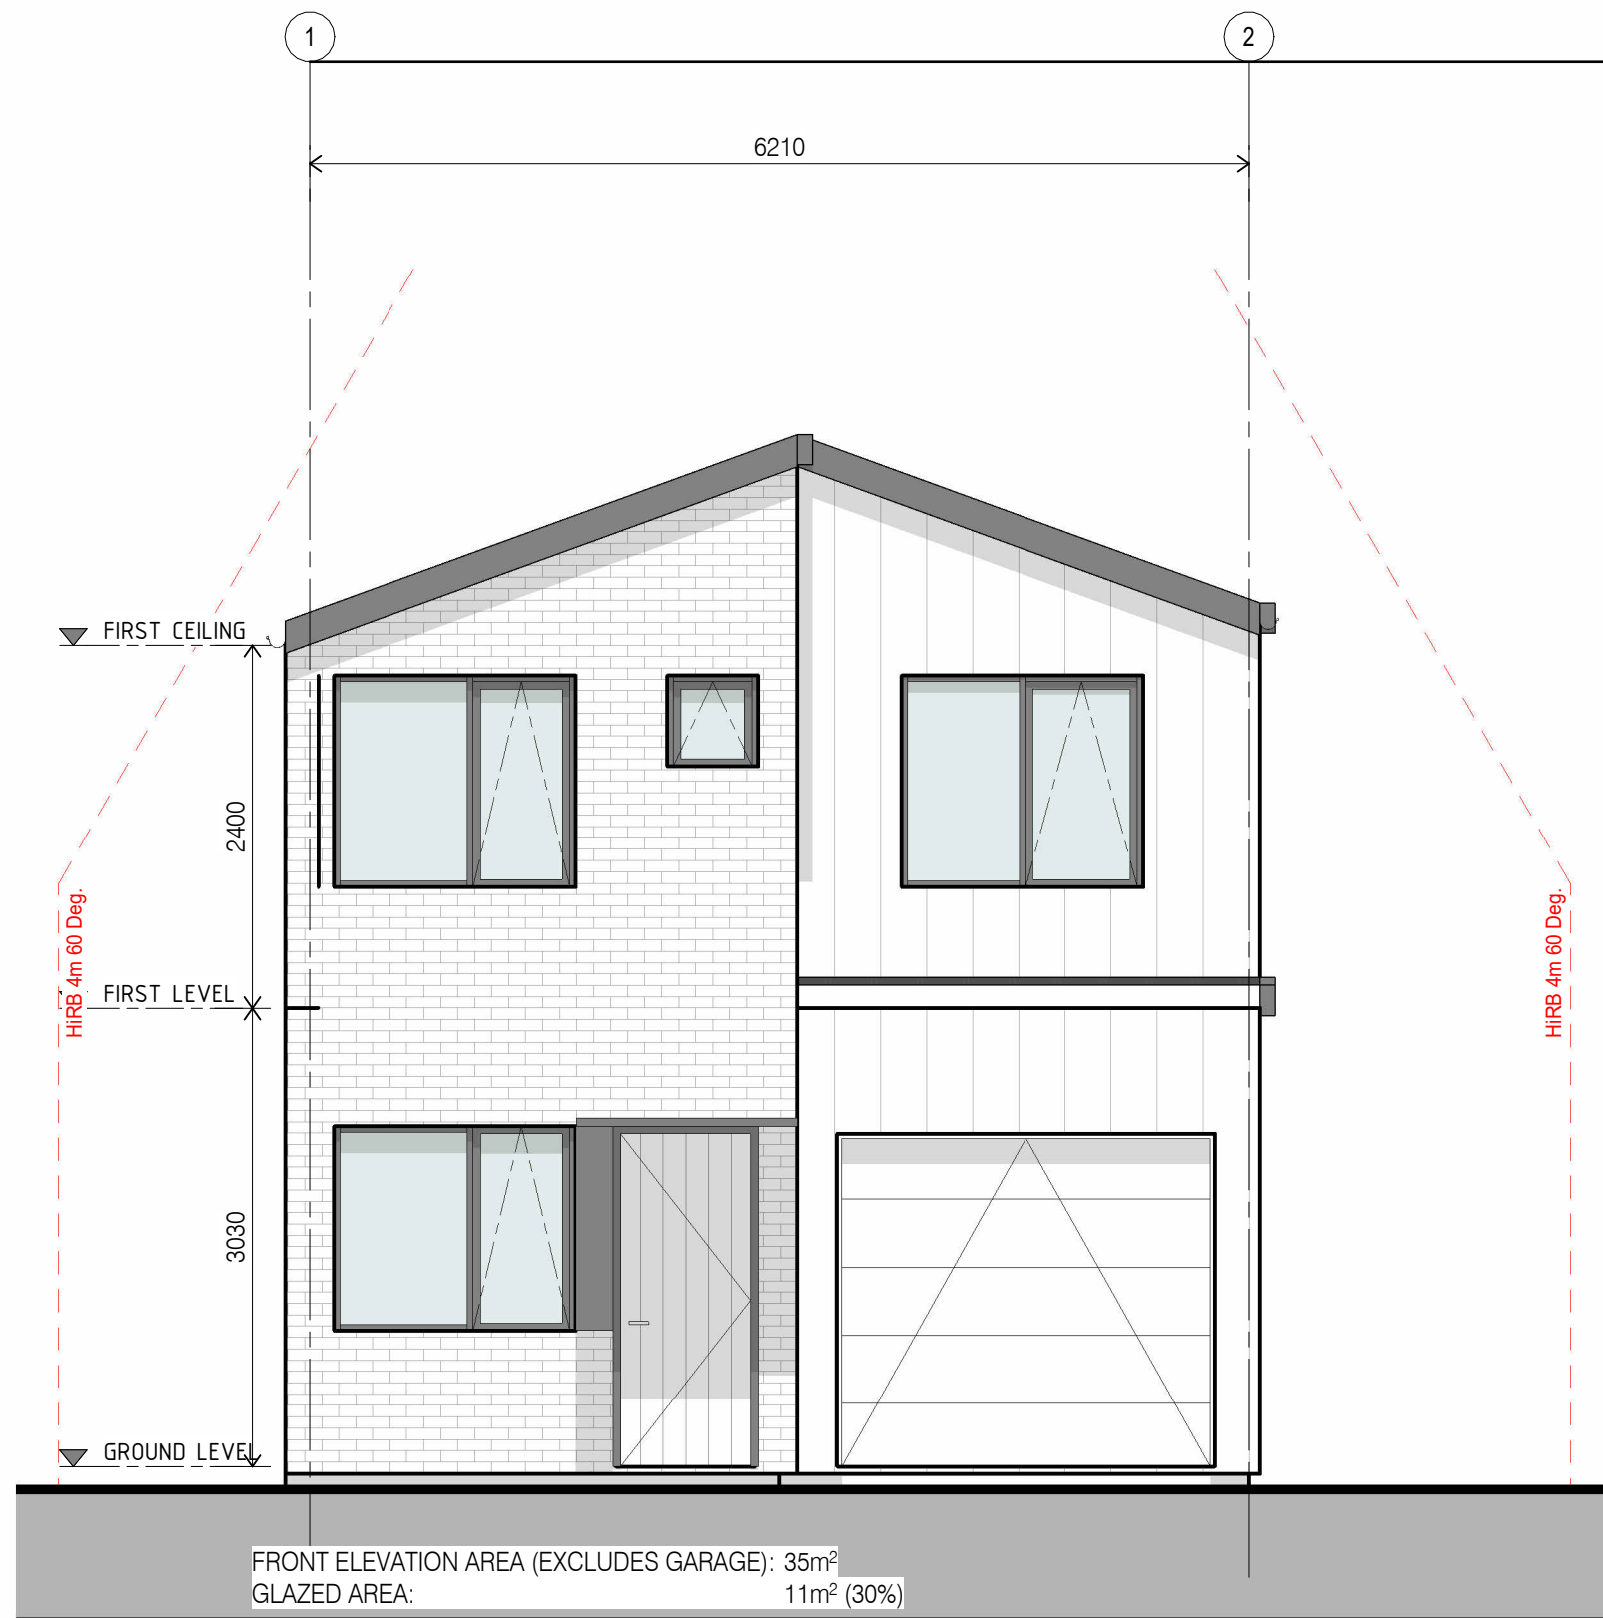


1 PROPOSED ELEVATION 1
1 : 50 @A1

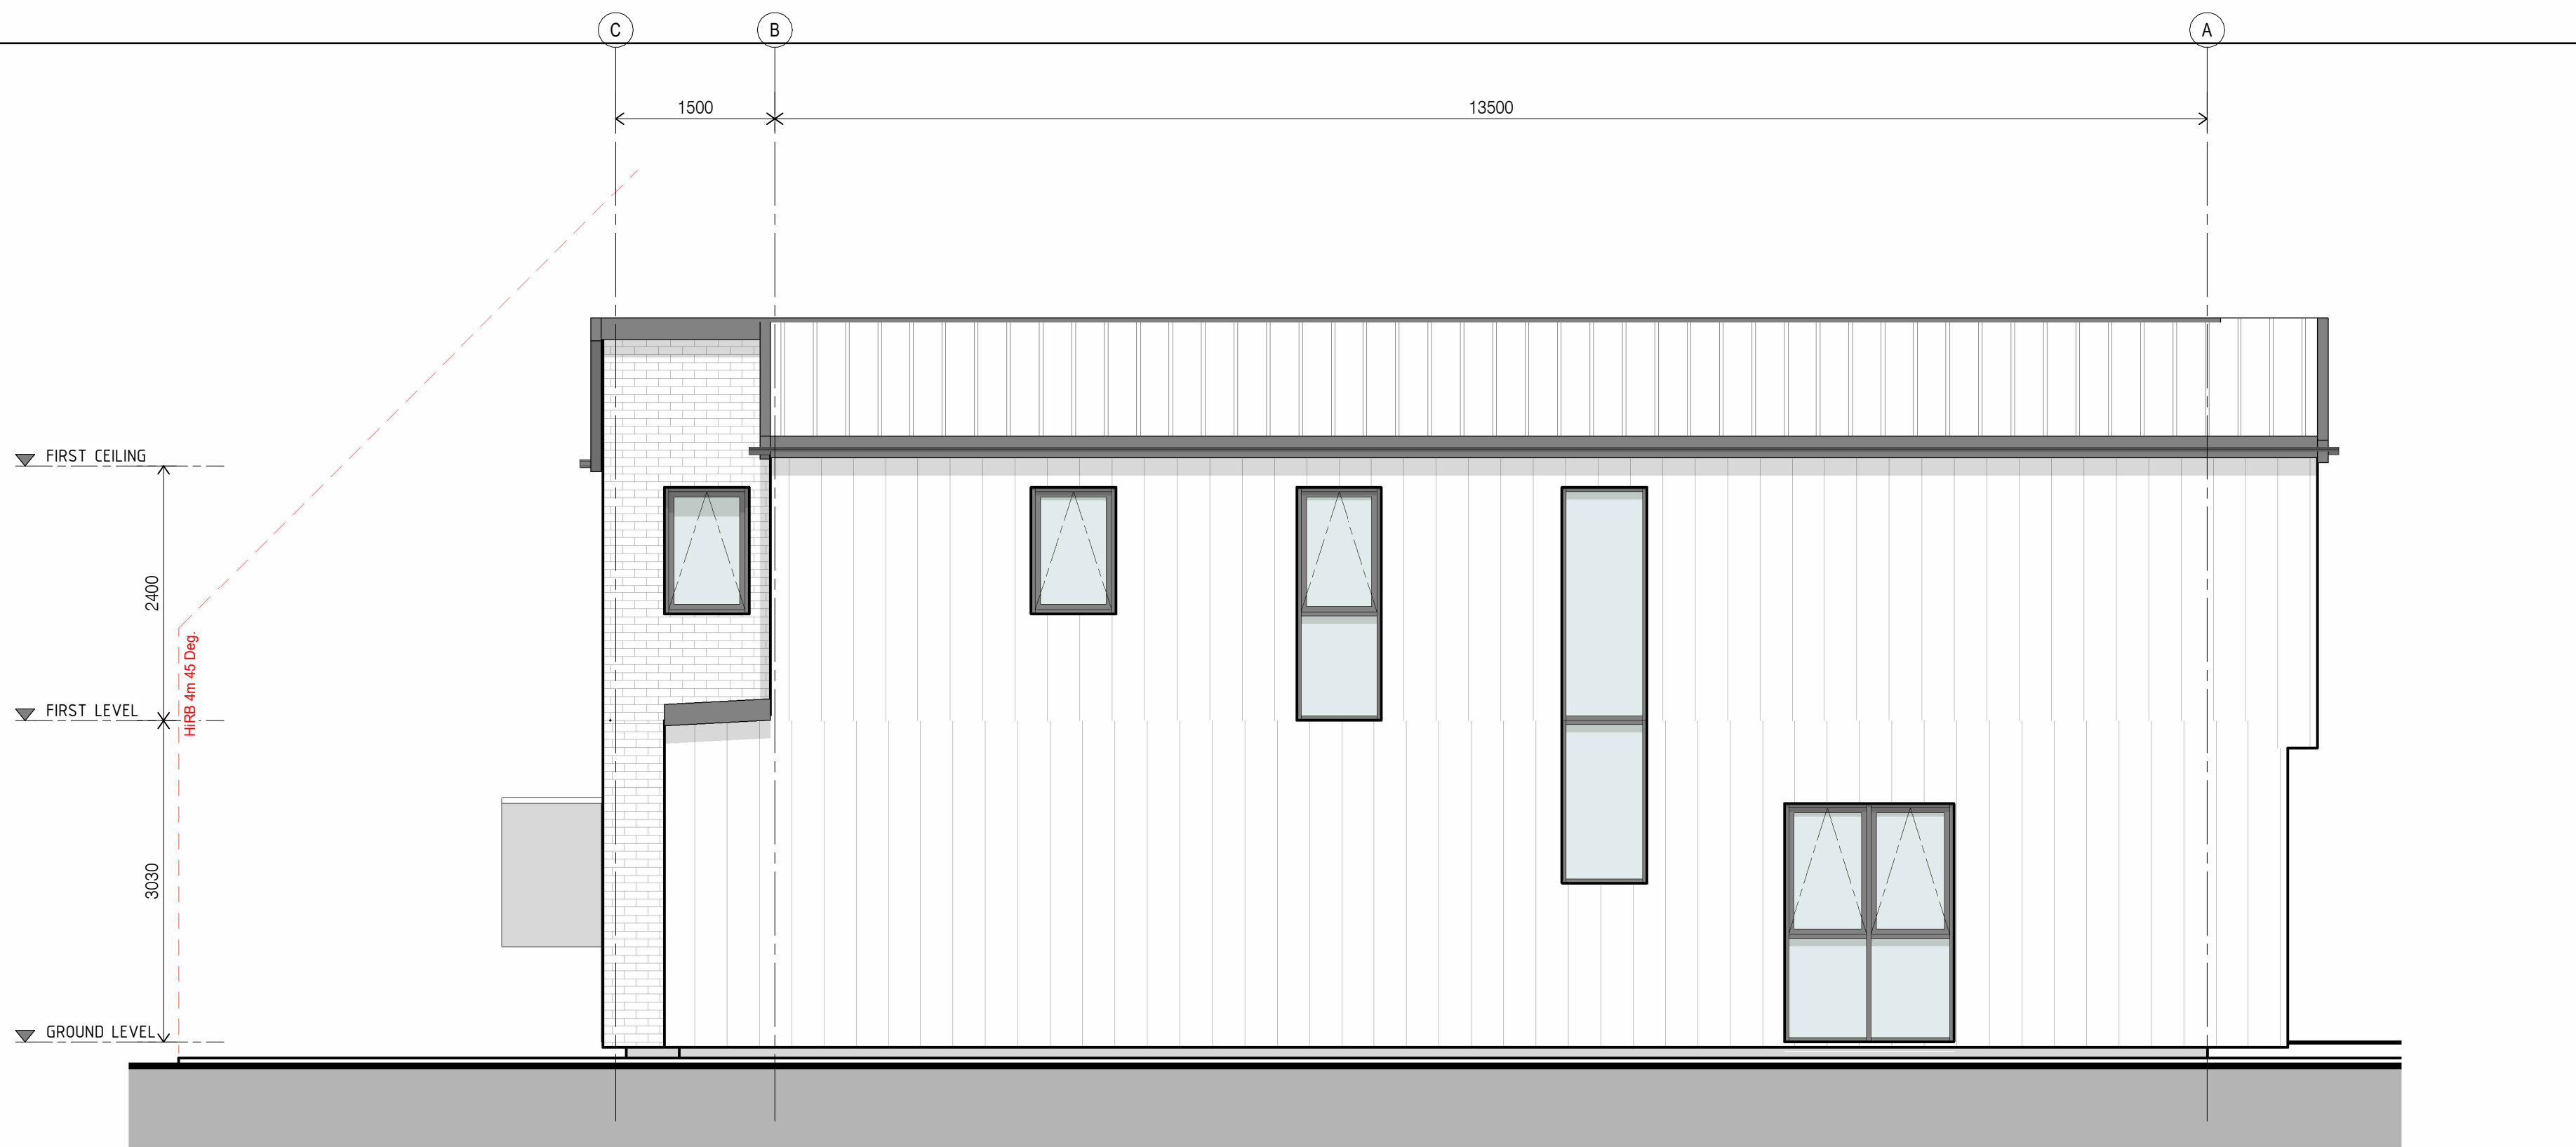

2 PROPOSED ELEVATION 2
1 : 50 @A1



3 PROPOSED ELEVATION 3
1 : 50 @A1

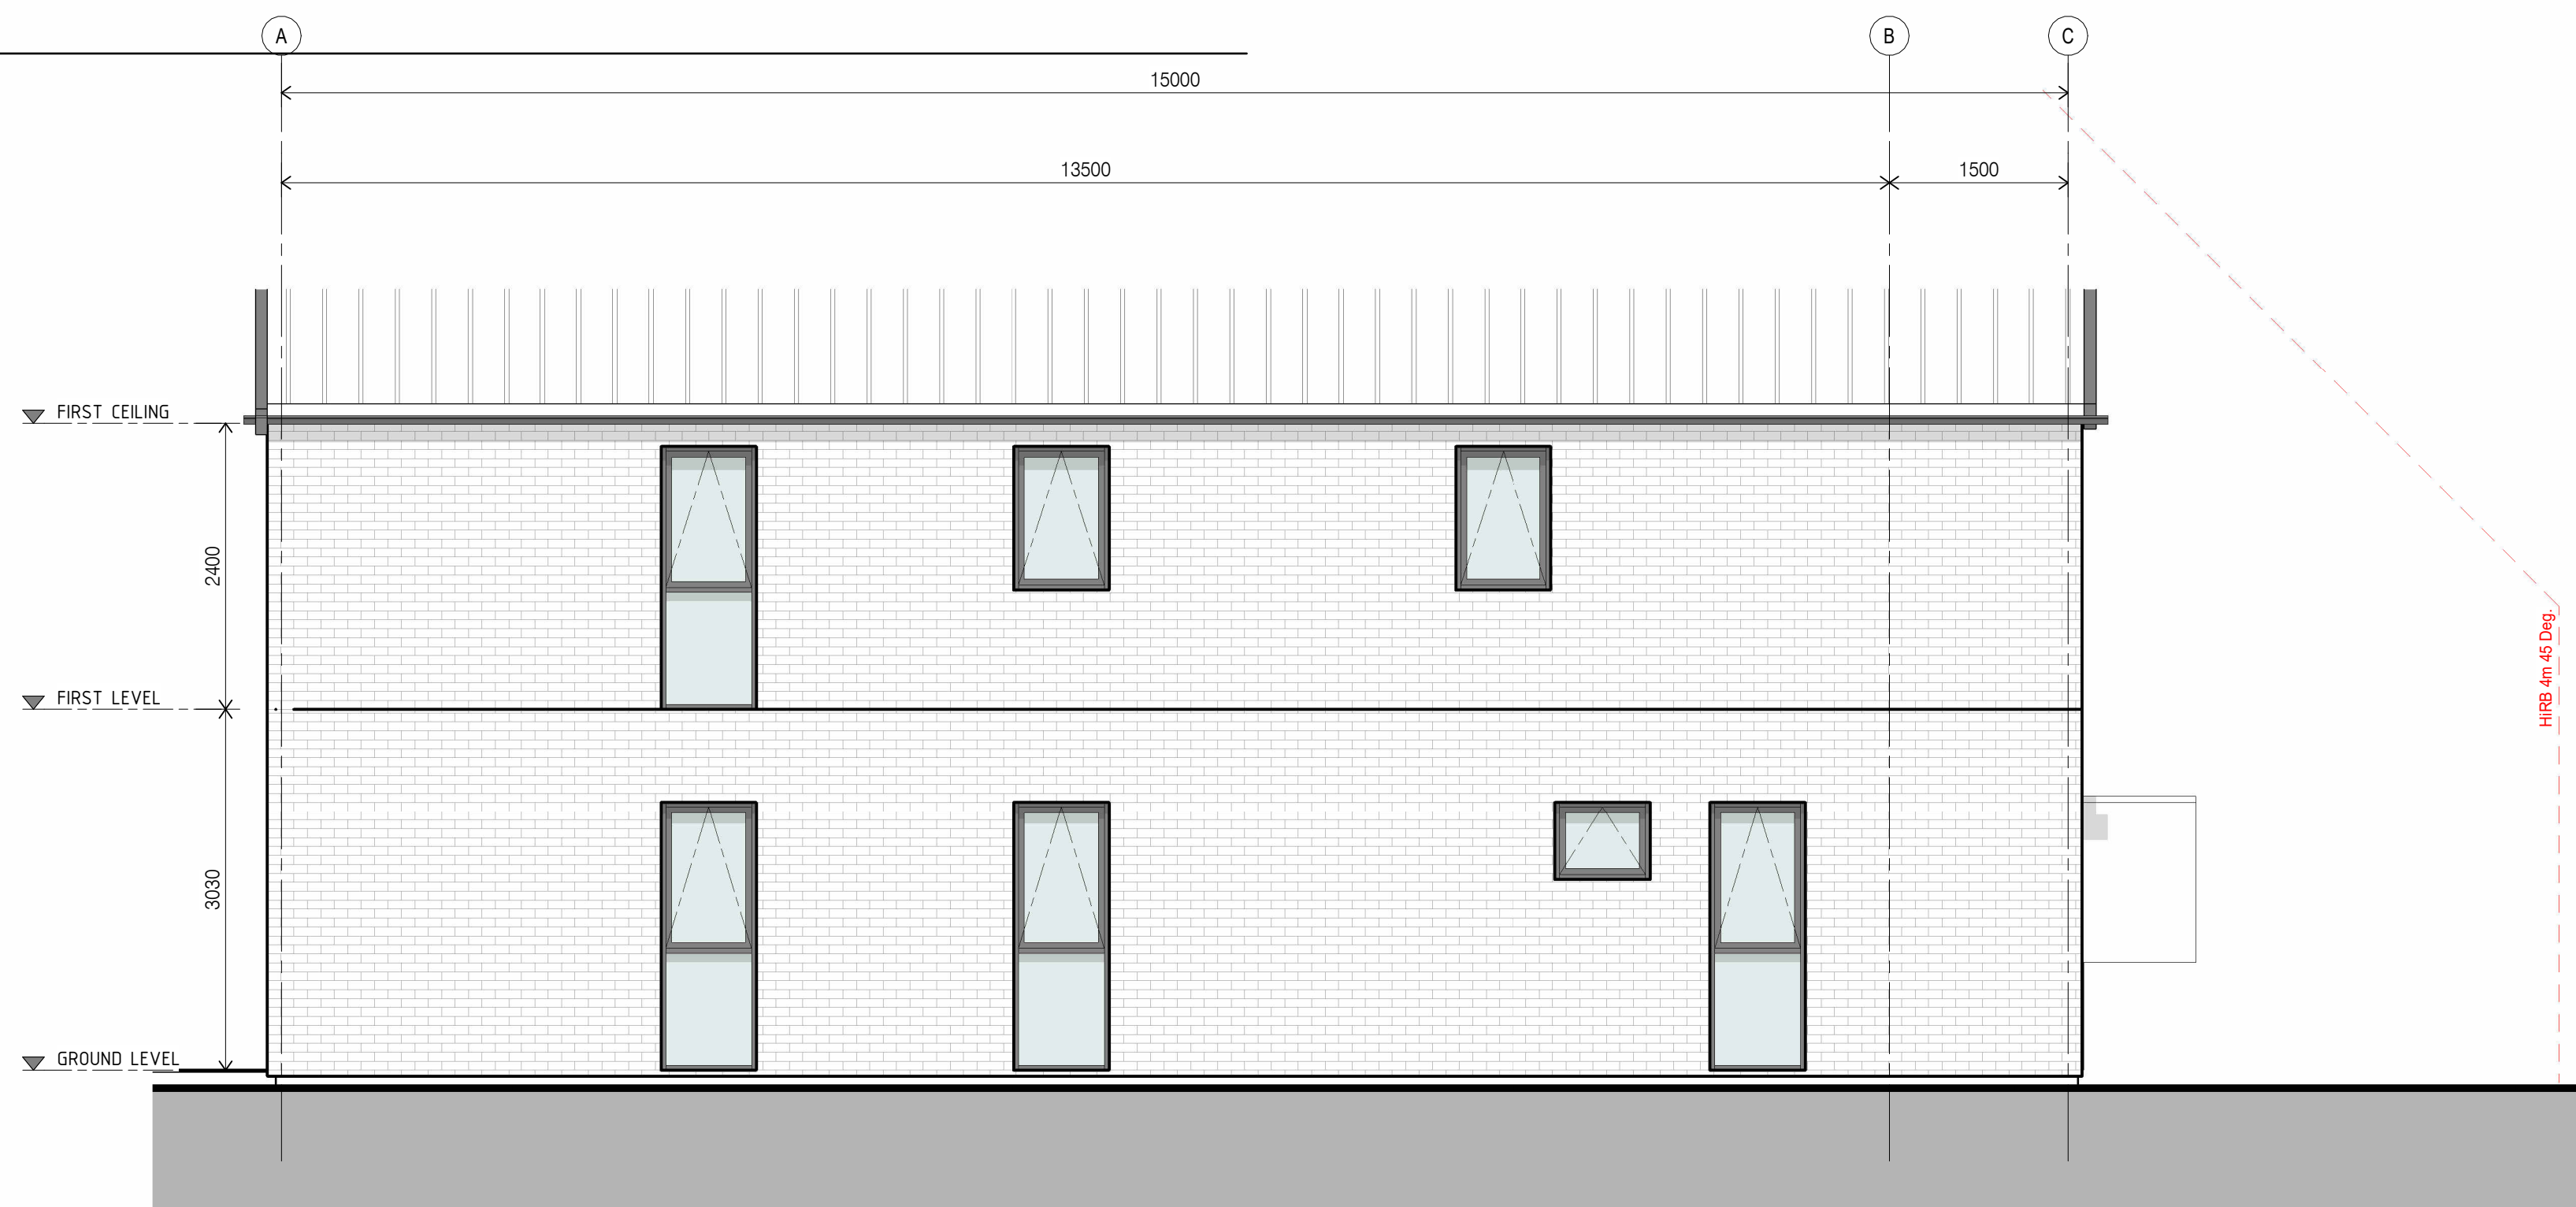

4 PROPOSED ELEVATION 4
1 : 50 @A1

LOT 8
DETACHED 5m WIDE PLANTING BUFFER

architects interiors
wingates

SL1
CONCEPT DESIGN

SL1
HAMILTON

LOT 8 - ELEVATIONS



CONCEPT DESIGN

A	CONCEPT DESIGN	21.07.26
B	CONCEPT DESIGN	05.08.26

Project Number | 26012



Drawing Number

A152

A1 Scale | As indicated

Revision

B

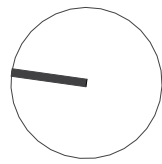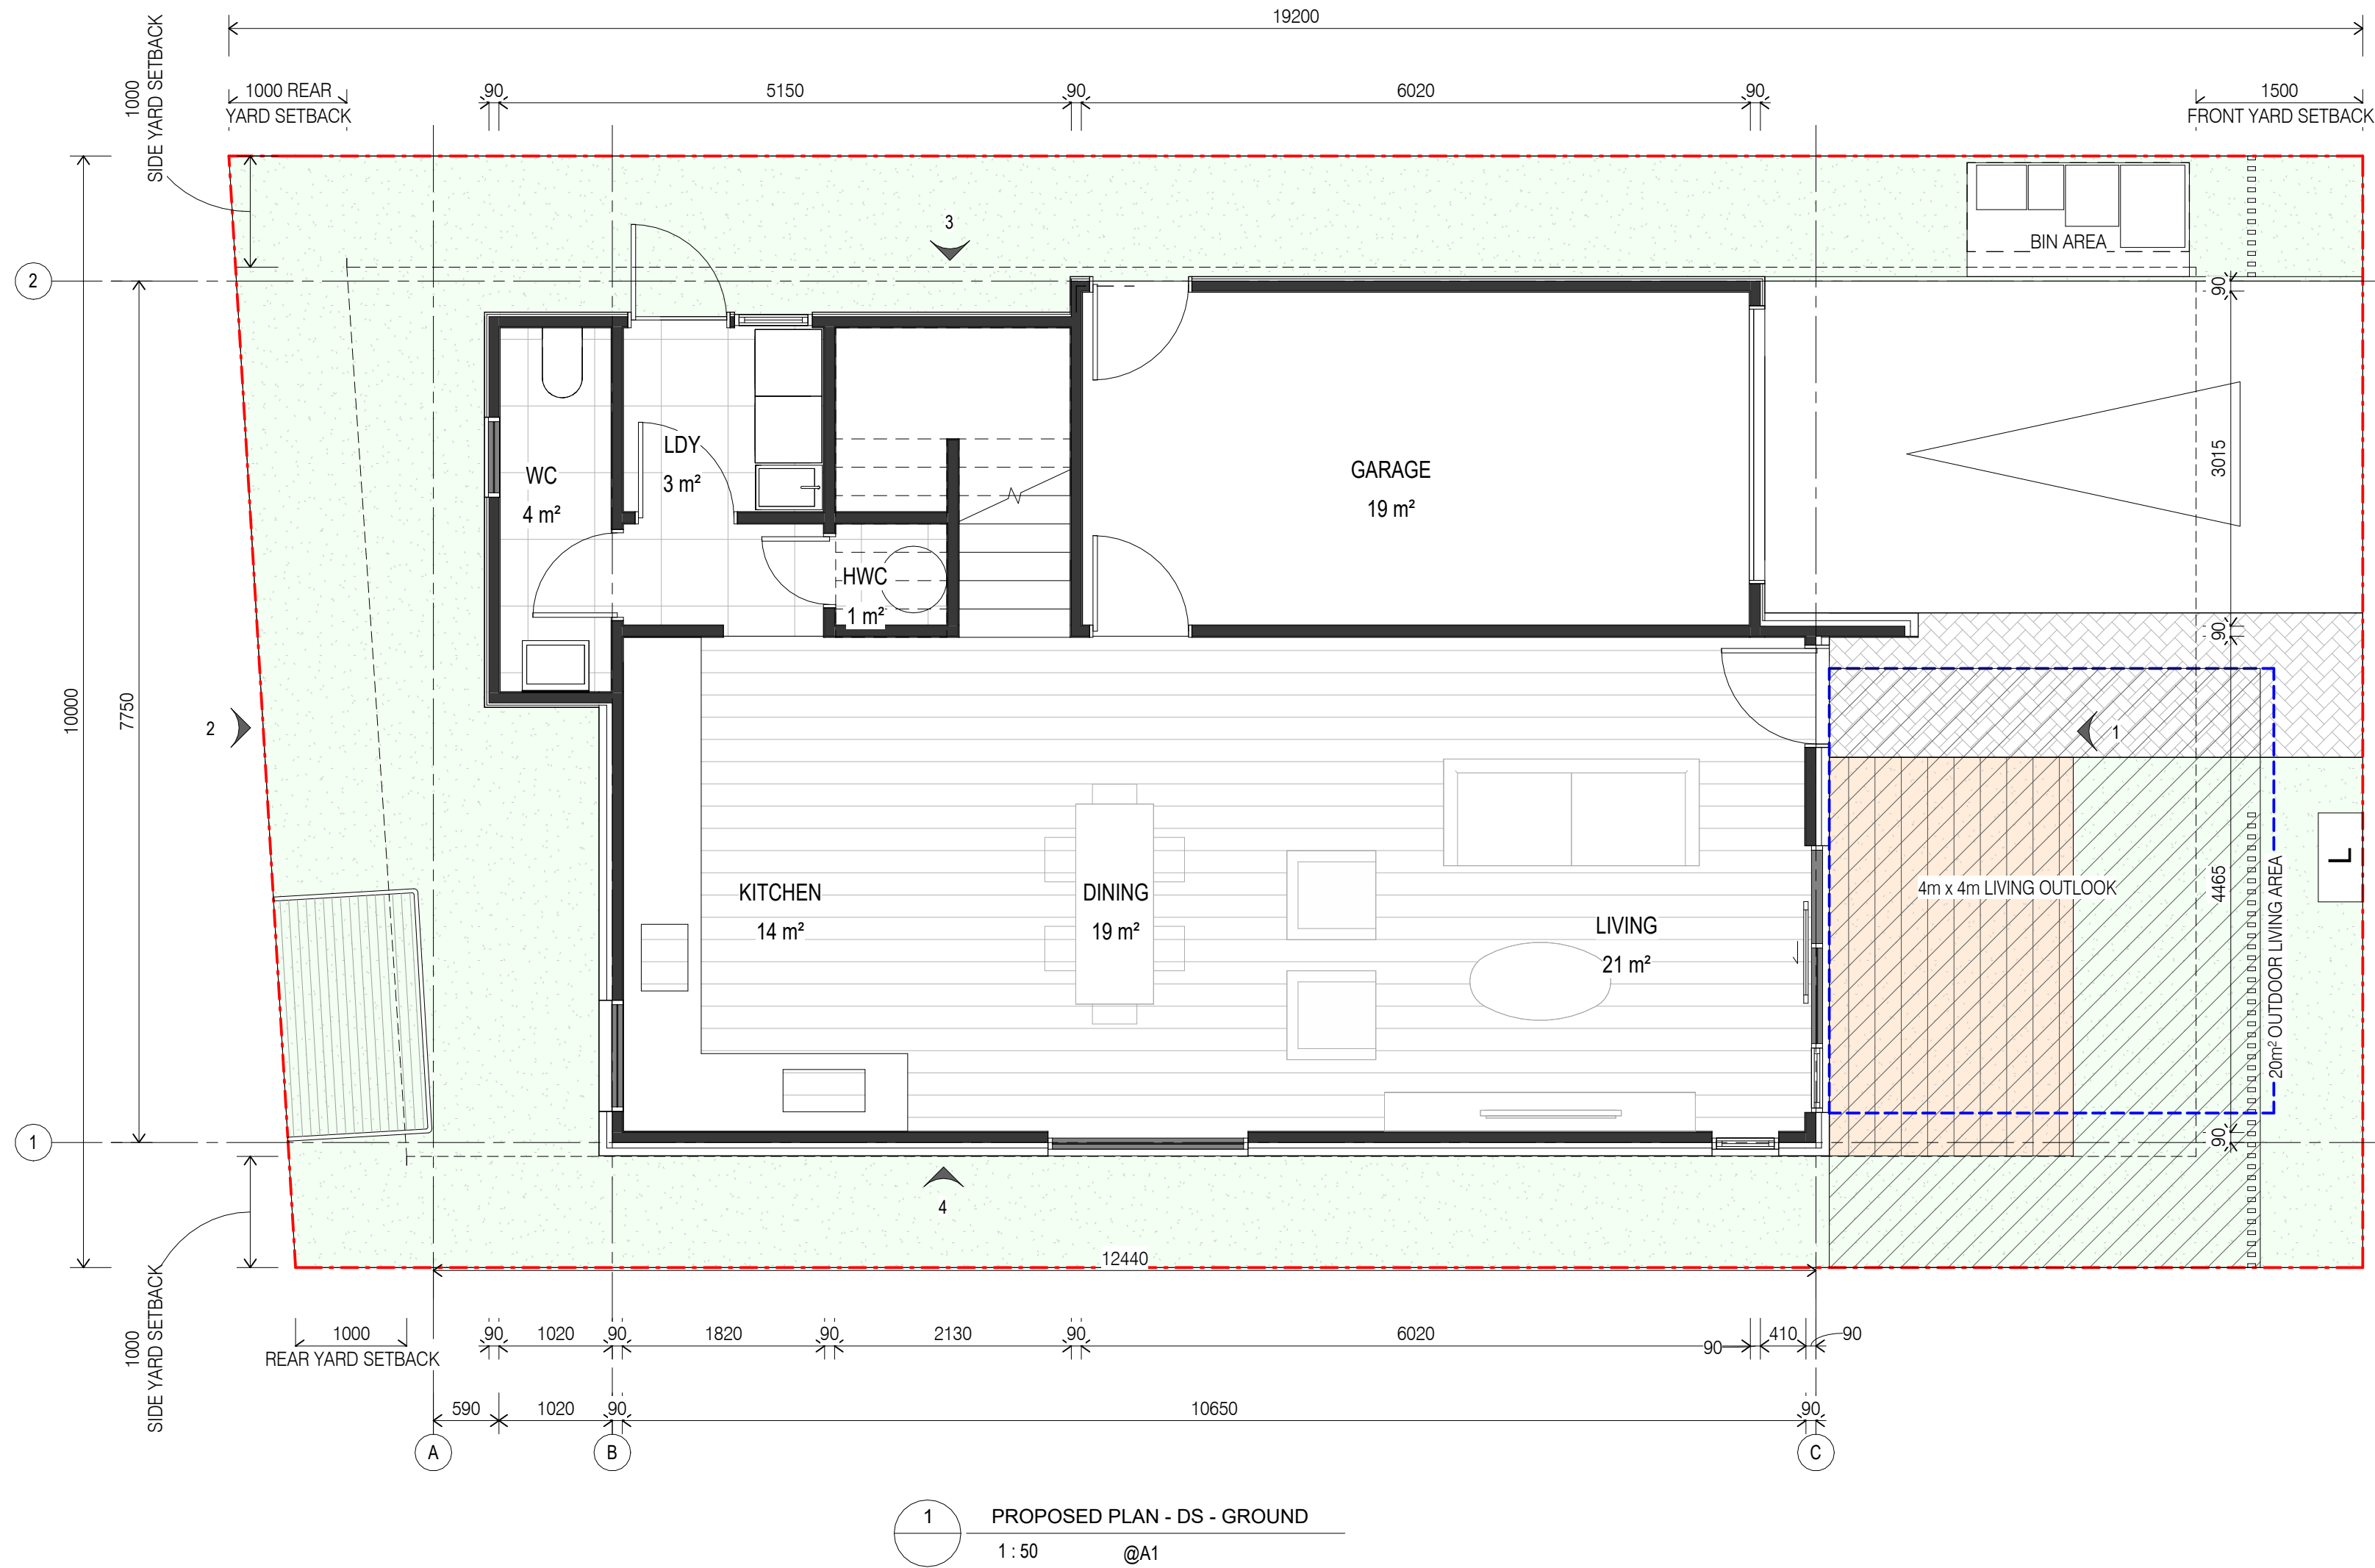

AREAS AND COVERAGES

TOTAL SITE AREA: 189m²

	REQUIRED	PROPOSED
SITE COVERAGE	MAX 95m ² (50%)	87m ² (46%)
IMPERMEABLE AREA	MAX 132m ² (70%)	109m ² (58%)
LANDSCAPED AREA - WITHIN FRONT YARD	MIN 8m ² (50%)	15m ² (100%)
LANDSCAPED AREA - OVERALL SITE	MIN 38m ² (20%)	80m ² (42%)

TOTAL GFA: 179m²

LOT 3
DETACHED

architects
wingates
interiors

SL1
CONCEPT DESIGN

SL1
HAMILTON

LOT 3 - FLOOR PLANS



CONCEPT DESIGN

A	CONCEPT DESIGN	21.07.26
B	CONCEPT DESIGN	05.08.26

Project Number | 26036

Drawing Number



A161

A1 Scale | As indicated

Revision

B

Print Date: 17/06/2025 5:42:13 pm File Path: I:\PROJECTS\26036_Southern Links (SL1) Additional Typologies\1.0 DESIGN\1.6 DESIGN\DOCS\1.6.10.3D MODELS\PRINT\STAGE 01 & 02\16_Detailed - Lot 3_Concept.rvt

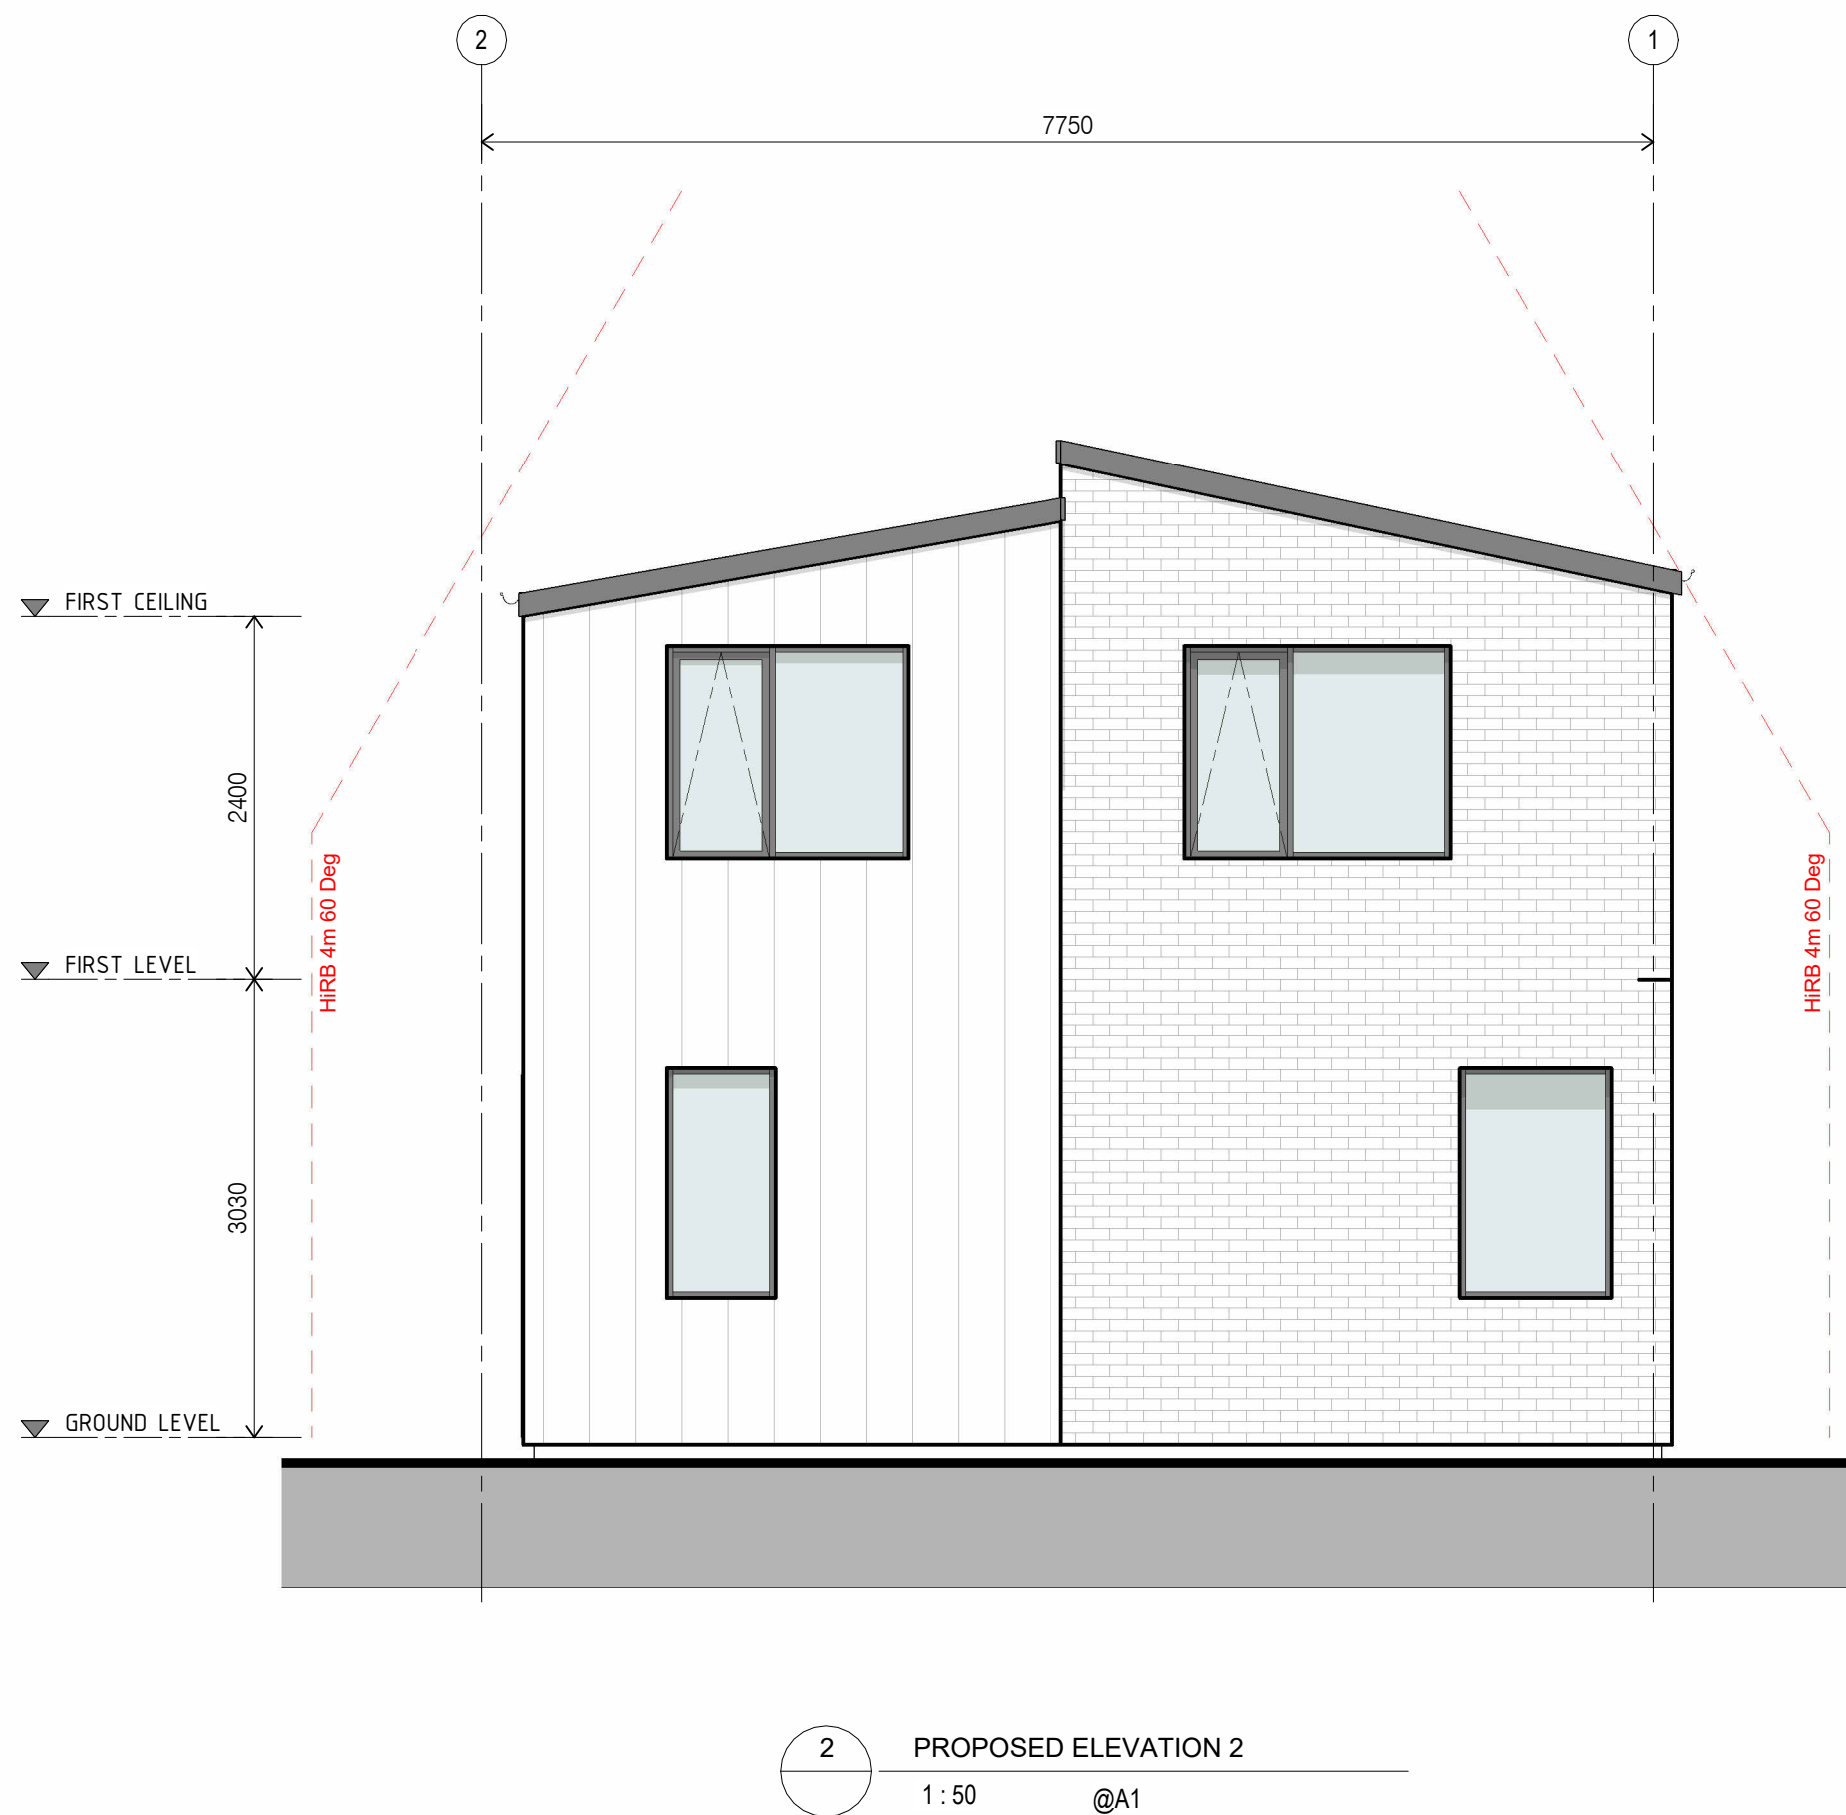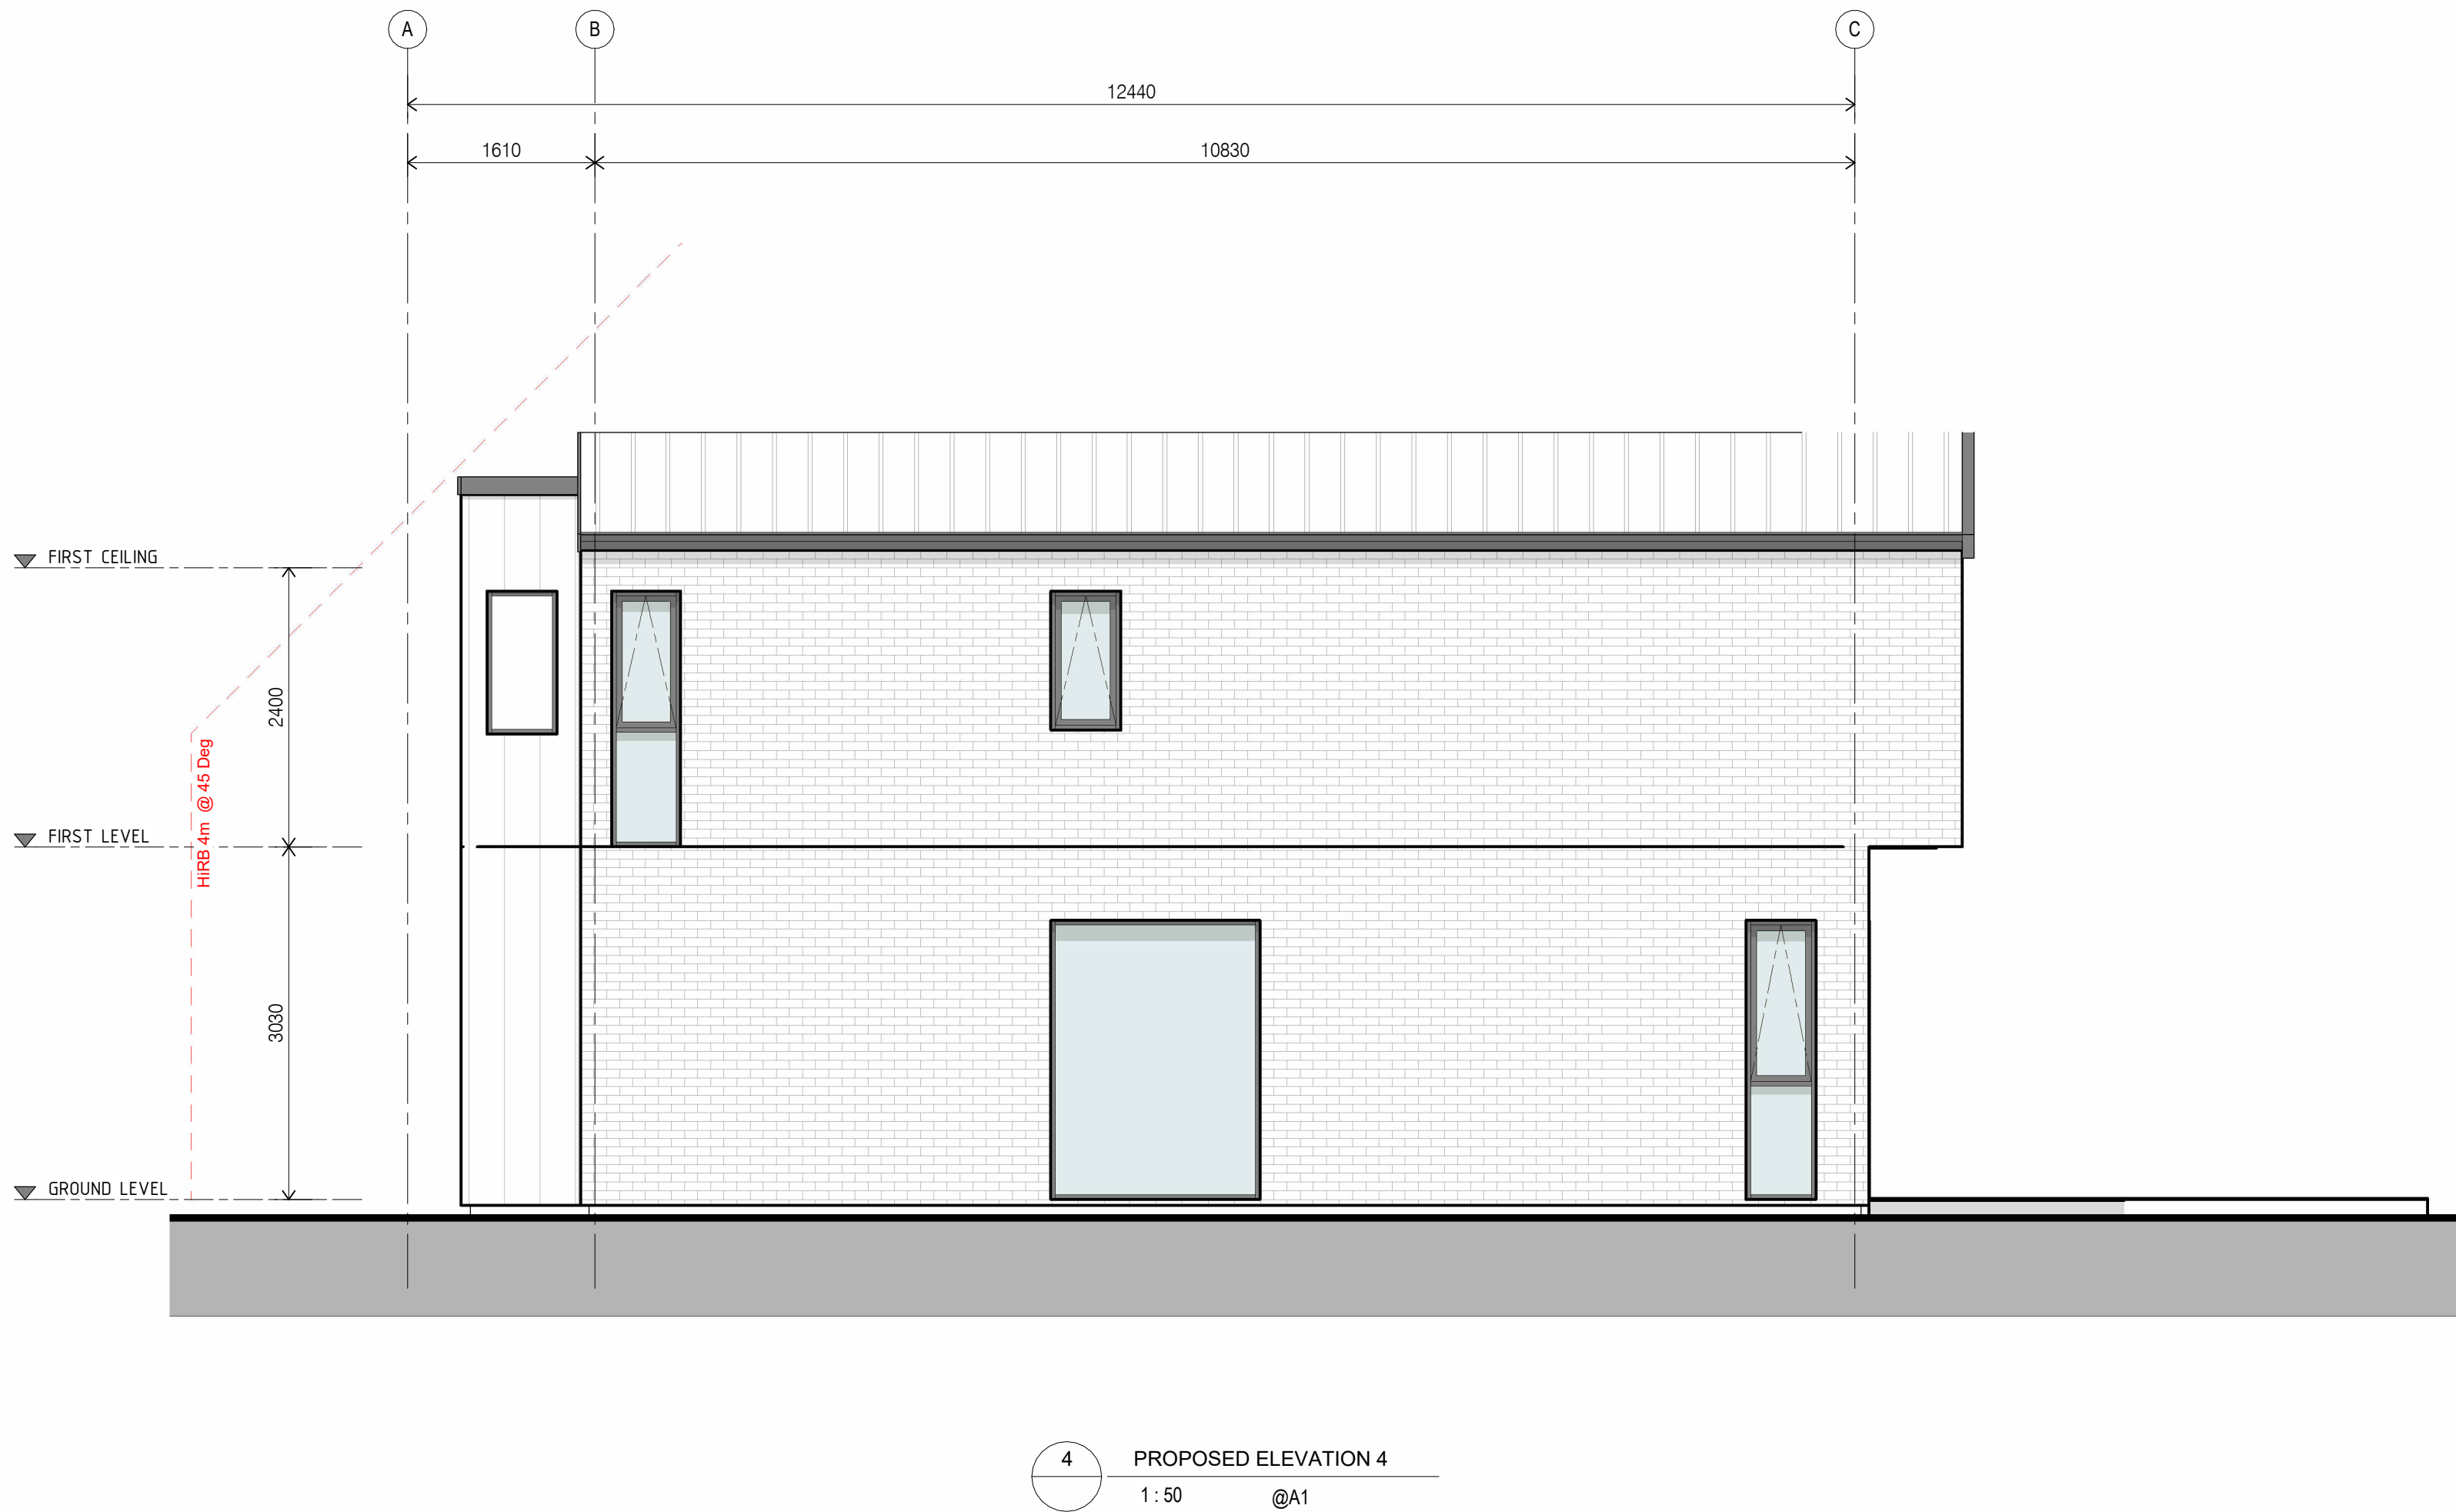

LOT 3
DETACHED

architects interiors
wingates

SL1
CONCEPT DESIGN

SL1
HAMILTON

LOT 3 - ELEVATIONS



CONCEPT DESIGN

A CONCEPT DESIGN
B CONCEPT DESIGN

21.07.26
05.08.26

Project Number | 26036

Drawing Number

A162

A1 Scale | As indicated

Revision

B



MATERIAL LEGEND

- SELECTED BRICK
- SELECTED BRICK
- SELECTED PAINTED VERTICAL FIBRE CEMENT CLADDING
- SELECTED PAINTED VERTICAL FIBRE CEMENT CLADDING
- SELECTED PAINTED VERTICAL FIBRE CEMENT CLADDING

architects interiors
wingates

SL1
CONCEPT DESIGN

SL1
HAMILTON

RENDER - REAR LOADED



CONCEPT DESIGN

A	FOR INFORMATION	02.03.26
B	CONCEPT DESIGN	10.03.26
C	CONCEPT DESIGN	12.03.26
D	CONCEPT DESIGN	05.08.26


Drawing Number
A900

A1 Scale |

Revision
D



MATERIAL LEGEND

 -  SELECTED BRICK
-  SELECTED BRICK
-  SELECTED PAINTED VERTICAL FIBRE CEMENT CLADDING
-  SELECTED PAINTED VERTICAL FIBRE CEMENT CLADDING
-  SELECTED PAINTED VERTICAL FIBRE CEMENT CLADDING

architects interiors
wingates

SL1
CONCEPT DESIGN

SL1
HAMILTON

RENDER - REAR LOADED 2



CONCEPT DESIGN

A	CONCEPT DESIGN	10.03.26
B	CONCEPT DESIGN	12.03.26
C	CONCEPT DESIGN	05.08.26

Drawing Number
A901

A1 Scale |

Revision
C



MATERIAL LEGEND



SELECTED BRICK



SELECTED PAINTED VERTICAL
FIBRE CEMENT CLADDING

architects
wingates
interiors

SL1
CONCEPT DESIGN

SL1
HAMILTON

RENDER - FRONT LOADED



CONCEPT DESIGN

A	CONCEPT DESIGN	10.03.26
B	CONCEPT DESIGN	12.03.26
C	CONCEPT DESIGN	05.08.26

Drawing Number
A902

A1 Scale |

Revision
C



MATERIAL LEGEND



SELECTED BRICK



SELECTED VERTICAL METAL/
PAINTED FIBRE CEMENT
CLADDING

architects
wingates
interiors

SL1
CONCEPT DESIGN

SL1
HAMILTON

RENDER - DUPLEX



CONCEPT DESIGN

A	CONCEPT DESIGN	10.03.26
B	CONCEPT DESIGN	12.03.26
C	CONCEPT DESIGN	05.08.26

Drawing Number
A903

A1 Scale |

Revision
C