



MT IRON JUNCTION - FAST TRACK APPLICATION SECTION 67 RESPONSE

GRAPHIC ATTACHMENT - URBAN DESIGN AND LANDSCAPE

FOR MT IRON JUNCTION LTD

PROJECT NO. 2023_084 | 16 JULY 2026 | REVISION A

MT IRON JUNCTION, WĀNAKA | FAST TRACK APPLICATION SECTION 67 RESPONSE

Project no:	2023_084
Document title:	Fast Track Application - Graphic Attachment - Urban Design and Landscape
Revision:	A
Date:	16 July 2026
Client name:	Mt Iron Junction Ltd.
Author:	Anca Belu
File name:	2023_084 Greene Mt Iron Fast Track Application - S67 Response Graphic Attachment_A

DOCUMENT HISTORY AND STATUS

REVISION	DATE	DESCRIPTION	BY	REVIEW	APPROVED
A	16/07/2026	Issue for Comment	AB	DCM	DCM



DCM URBAN DESIGN LIMITED

10/245 St Asaph Street, Ōtautahi / Christchurch, 8011
Level 1, 17 Garrett Street, Te Whanganui-a-Tara / Wellington, 6011
1/1 Umbers Street - Wānaka

COPYRIGHT: The concepts and information contained in this document are the property of DCM Urban Design Limited. Use or copying of this document in whole or in part without the written permission of DCM Urban Design Limited constitutes an infringement of copyright. The author of this report acknowledges that this report will be relied on by a Panel appointed under the Fast Track Approvals Act 2024 and these disclaimers do not prevent that reliance.

CONTENTS

SECTION A - MASTERPLANS	001
OVERALL MASTERPLAN	002
MASTERPLAN - WEST	003
MASTERPLAN - EAST	004
CONNECTIVITY PLAN	005
SECTION B - OLD RACECOURSE ROAD INTERFACE	006
OLD RACECOURSE ROAD INTERFACE MAP	007
OLD RACECOURSE ROAD INTERFACE A	008-009
OLD RACECOURSE ROAD INTERFACE B	010-011
SECTION C - VIEWPOINT VISUALISATIONS	012
VIEWPOINT VISUALISATION LOCATIONS & METHODOLOGY	013
VIEWPOINT VISUALISATIONS 1-9	014-058
SECTION D - PLANT PALETTES	059
PLANT PALETTES	060-066
SECTION E - LANDSCAPE DEVELOPED DESIGN	100
LANDSCAPE CONCEPT PLANS LAYOUT	101
LANDSCAPE DEVELOPED DESIGN PLANS	102-131
SECTION F - DETAILED PLANTING PLAN - STATE HIGHWAY BOUNDARY	200
DETAILED DESIGN PAGE LAYOUT	201
LAYOUT AND PLANTING PLAN	202-212
PLANTING SCHEDULE	213
DETAILS	214

SECTION A		MASTERPLANS
002		OVERALL MASTERPLAN
003		MASTERPLAN - WEST
004		MASTERPLAN - EAST

LEGEND

- - - Site Boundary
- Shared Path
- Recreation Tracks
- 1 Road Typology 1
- 2 Road Typology 2
- 3 Road Typology 3
- 4 Road Typology 4
- A Playground Open Space (including playground and lawn)
- B Central reserve (including lawn, BBQ area and pickleball court)
- C Childcare and associated carpark
- D Commercial and associated carpark
- E Public Carpark



A. OVERALL MASTER PLAN (SCALE 1:2000 @ A3)

client / project name: MT IRON JUNCTION, WĀNAKA
drawing name: **OVERALL MASTER PLAN**
designed by: David Compton-Moen | Anca Belu
drawn by: Anca Belu
original issue date: 17 JULY 2026
scale: 1:2000 @A3


revision no: A
amendment: Issue for Comment

approved DCM
date 16/07/2026



DCM URBAN DESIGN LIMITED
10/245 ST ASAPH STREET
CHRISTCHURCH 8011
WWW.DCMURBAN.COM

project no / drawing no: 2023_084/002 revision: A

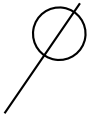

LEGEND

- - Site Boundary
- Shared Path
- Recreation Tracks
- 1 Road Typology 1
- 2 Road Typology 2
- 3 Road Typology 3
- 4 Road Typology 4
- A Playground Open Space (including playground and lawn)
- B Central reserve (including lawn, BBQ area and pickleball court)
- C Childcare and associated carpark
- D Commercial and associated carpark
- E Public Carpark

BUILDING TYPOLOGIES

TYOLOGY	BEDROOMS	BATHROOMS	CAR PARKING	NUMBER
A	2	2	Garage	32
B	3	2	Garage	30
C	3	2	Garage	34
D	2	2	Carpark	62
E	2	2	Carpark	10
E1	1	1	Carpark	10
APT 1	2	1	Carpark	16
APT 2	2	1	Carpark	42
APT 3	1	1	Carpark	10
APT 4	2	2	Carpark	4
TOTAL				250

Note: Not all typologies visible on plan (ground floor representation only), for full typology / architectural details, refer to Figure Ground's architectural plan set.

A. HOUSING TYPOLOGIES

B. MASTERPLAN WEST (SCALE 1:1000 @ A3)



JOIN LINE REFER 2023_084/013

client / project name: MT IRON JUNCTION, WĀNAKA
drawing name: **MASTERPLAN WEST**
designed by: David Compton-Moen | Anca Belu
drawn by: Anca Belu
original issue date: 17 JULY 2026
scale: 1:1000 @A3

revision no: A
amendment: Issue for Comment
approved DCM
date 16/07/2026



DCM URBAN DESIGN LIMITED
10/245 ST ASAPH STREET
CHRISTCHURCH 8011
WWW.DCMURBAN.COM



LEGEND

- - Site Boundary
- • Shared Path
- • Recreation Tracks
- 1 Road Typology 1
- 2 Road Typology 2
- 3 Road Typology 3
- 4 Road Typology 4
- A Playground Open Space (including playground and lawn)
- B Central reserve (including lawn, BBQ area and pickleball court)
- C Childcare and associated carpark
- D Commercial and associated carpark
- E Public Carpark



JOIN LINE REFER 2023_084/012

A. MASTER PLAN EAST (SCALE 1:1000 @ A3)

BUILDING TYPOLOGIES

TYPOLGY	BEDROOMS	BATHROOMS	CAR PARKING	NUMBER
A	2	2	Garage	32
B	3	2	Garage	30
C	3	2	Garage	34
D	2	2	Carpark	62
E	2	2	Carpark	10
E1	1	1	Carpark	10
APT 1	2	1	Carpark	16
APT 2	2	1	Carpark	42
APT 3	1	1	Carpark	10
APT 4	2	2	Carpark	4
TOTAL				250

Note: Not all typologies visible on plan (ground floor representation only), for full typology / architectural details, refer to Figure Ground's architectural plan set.

B. HOUSING TYPOLOGIES

client / project name: MT IRON JUNCTION, WĀNAKA
drawing name: MASTER PLAN EAST
designed by: David Compton-Moen | Anca Belu
drawn by: Anca Belu
original issue date: 17 JULY 2026
scale: 1:1000 @A3

revision no: A
amendment: Issue for Comment


approved DCM
date 16/07/2026



REGISTERED LANDSCAPE ARCHITECT



DCM URBAN DESIGN LIMITED
10/245 ST ASAPH STREET
CHRISTCHURCH 8011
WWW.DCMURBAN.COM

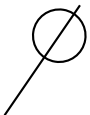

LEGEND

- - - Site Boundary
- ● Shared Path
- ● ▶ Footpath Connection to recreation tracks
- ▶ Individual lot connection to recreation tracks
- ● Recreation Tracks
- 1 Road Typology 1
- 2 Road Typology 2
- 3 Road Typology 3
- 4 Road Typology 4
- A Playground Open Space (including playground and lawn)
- B Central reserve (including lawn, BBQ area and pickleball court)
- C Childcare and associated carpark
- D Commercial and associated carpark
- E Public Carpark



A. CONNECTIVITY PLAN (SCALE 1:2000 @ A3)

client / project name: MT IRON JUNCTION, WĀNAKA
drawing name: **CONNECTIVITY PLAN**
designed by: David Compton-Moen | Anca Belu
drawn by: Anca Belu
original issue date: 17 JULY 2026
scale: 1:2000 @A3

revision no: A
amendment: Issue for Comment
approved DCM
date 16/07/2026



DCM URBAN DESIGN LIMITED
10/245 ST ASAPH STREET
CHRISTCHURCH 8011
WWW.DCMURBAN.COM

SECTION B

OLD RACECOURSE ROAD INTERFACE

007	OLD RACECOURSE ROAD INTERFACE MAP
008-009	OLD RACECOURSE ROAD INTERFACE A
010-011	OLD RACECOURSE ROAD INTERFACE B




A. BACK YARD TO OLD RACECOURSE ROAD INTERFACE PLAN (SCALE: 1:1000@A3)

LEGEND

- Typology A interface (single storey)
- Typology B interface (double storey)

BACK YARD TO OLD RACECOURSE ROAD INTERFACE PLAN



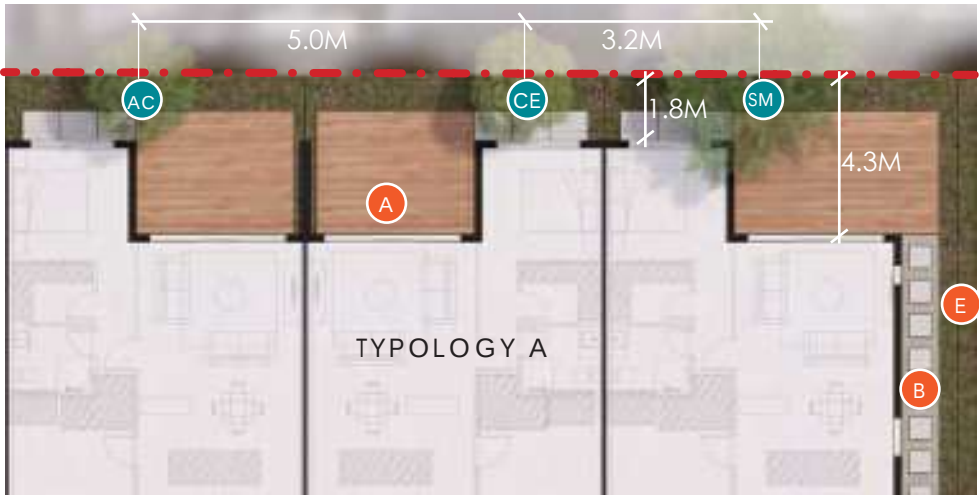

A. INDICATIVE PLAN (SCALE: 1:200A@3)

LEGEND

- A Timber deck (or concrete patio)
- B Concrete pavers on gravel
- C 1.8m high timber closeboard fence
- D Hedge matching fence height
- E Internal Plant Mix (refer to 2023_084/055)

INDICATIVE TREE DIMENSIONS

	AC Amelanchier canadensis	CE Cornus 'Eddie's White Wonder'	SM Sophora microphylla
DECIDUOUS/ EVERGREEN	E	D	D
HEIGHT AT TIME OF PLANTING	1.8m	1.8m	1.5m
HEIGHT AT 5 YEARS	3.5m	3m	2.5m
HEIGHT AT 10 YEARS	5m	4m	3m
MATURE HEIGHT	8m	5m	4m
MATURE CANOPY DIAMETER	4m	4m	6m


Note: mature heights are species specific, with each species reaching its mature height in a different time frame subject to climatic conditions. All dimensions are indicative, subject to climatic conditions. All trees are shown at 10 years height.



B. BACK YARD TO OLD RACECOURSE ROAD INTERFACE PERSPECTIVE - TYPOLOGY A (PREVIOUS)

Renders depict yard interfaces and landscape design, architecture indicative. For full architectural design details refer to Figure & Ground's architectural plan set. Materials to be confirmed at detailed design.

BACK YARD TO OLD RACECOURSE ROAD INTERFACE - TYPOLOGY A (PREVIOUS)

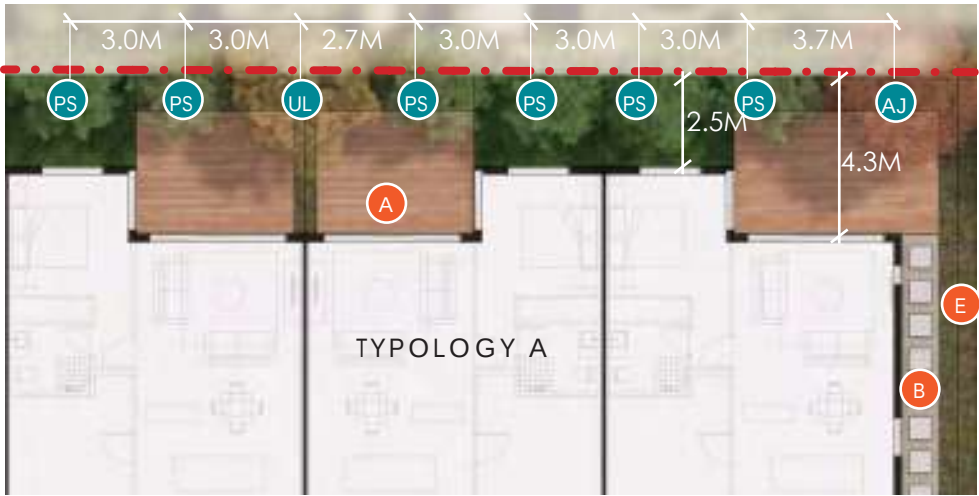

A. INDICATIVE PLAN (SCALE: 1:200A@3)

LEGEND

- A Timber deck (or concrete patio)
- B Concrete pavers on gravel
- C 1.8m high timber closeboard fence
- D Hedge matching fence height
- E Internal Plant Mix (refer to 2023_084/055)

INDICATIVE TREE DIMENSIONS

	PS Prunus Serrulata 'Amanogawa'	UL Ulmus hollandica 'Lobel'	AJ Acer x freemanii 'Jeffer's Red'
DECIDUOUS/ EVERGREEN	D	D	D
HEIGHT AT TIME OF PLANTING	2.5m	2.5m	2.5m
HEIGHT AT 5 YEARS	4m	4m	4.5m
HEIGHT AT 10 YEARS	6m	6m	8m
MATURE HEIGHT	7m	12m	10m
MATURE CANOPY DIAMETER	4m	4m	5m


Note: mature heights are species specific, with each species reaching its mature height in a different time frame subject to climatic conditions. All dimensions are indicative, subject to climatic conditions. All trees are shown at 10 years height.



B. BACK YARD TO OLD RACECOURSE ROAD INTERFACE PERSPECTIVE - TYPOLOGY A (NEW)

Renders depict yard interfaces and landscape design, architecture indicative. For full architectural design details refer to Figure & Ground's architectural plan set. Materials to be confirmed at detailed design.

BACK YARD TO OLD RACECOURSE ROAD INTERFACE - TYPOLOGY A (NEW)

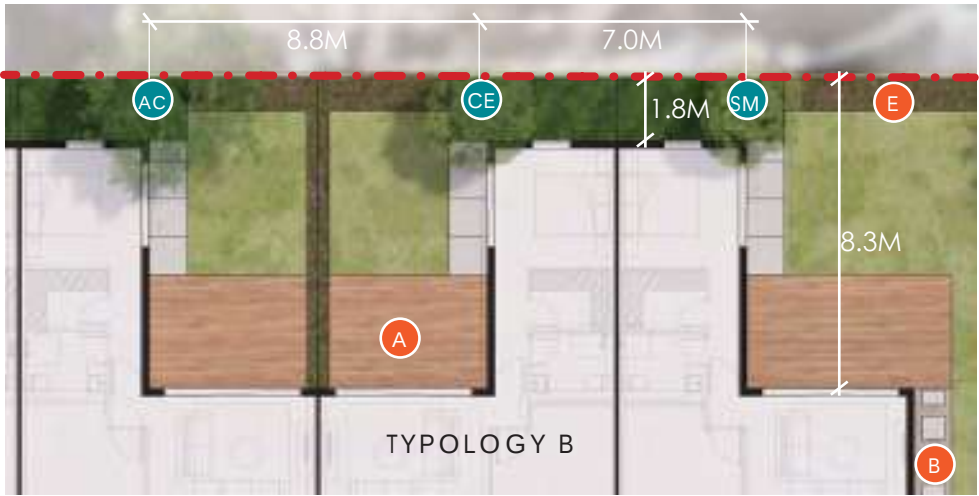

A. INDICATIVE PLAN (SCALE: 1:200A@3)

LEGEND

- A Timber deck (or concrete patio)
- B Concrete pavers on gravel
- C 1.8m high timber closeboard fence
- D Hedge matching fence height
- E Internal Plant Mix (refer to 2023_084/055)

INDICATIVE TREE DIMENSIONS

	AC Amelanchier canadensis	CE Cornus 'Eddie's White Wonder'	SM Sophora microphylla
DECIDUOUS/ EVERGREEN	E	D	D
HEIGHT AT TIME OF PLANTING	1.8m	1.8m	1.5m
HEIGHT AT 5 YEARS	3.5m	3m	2.5m
HEIGHT AT 10 YEARS	5m	4m	3m
MATURE HEIGHT	8m	5m	4m
MATURE CANOPY DIAMETER	4m	4m	6m


Note: mature heights are species specific, with each species reaching its mature height in a different time frame subject to climatic conditions. All dimensions are indicative, subject to climatic conditions. All trees are shown at 10 years height.



B. BACK YARD TO OLD RACECOURSE ROAD INTERFACE PERSPECTIVE - TYPOLOGY B (PREVIOUS)

Renders depict yard interfaces and landscape design, architecture indicative. For full architectural design details refer to Figure & Ground's architectural plan set. Materials to be confirmed at detailed design.

BACK YARD TO OLD RACECOURSE ROAD INTERFACE - TYPOLOGY B (PREVIOUS)

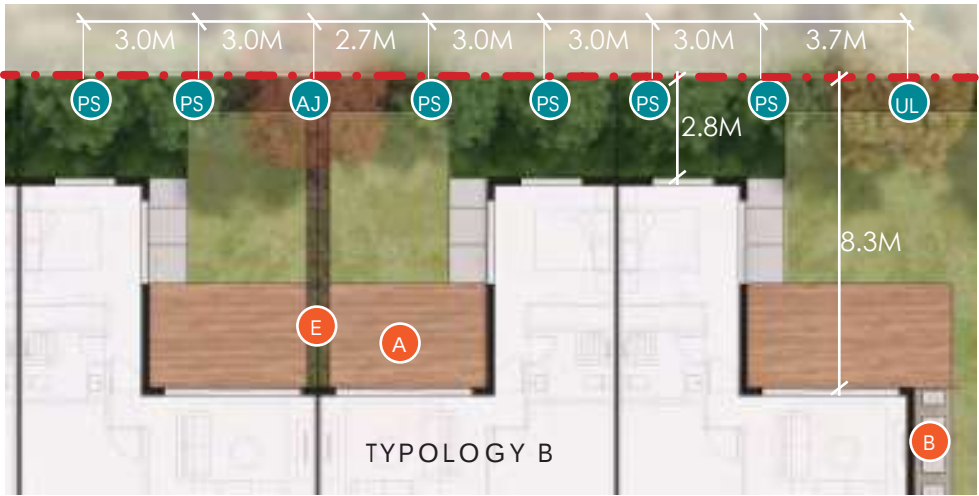

A. INDICATIVE PLAN (SCALE: 1:200A@3)

LEGEND

- A Timber deck (or concrete patio)
- B Concrete pavers on gravel
- C 1.8m high timber closeboard fence
- D Hedge matching fence height
- E Internal Plant Mix (refer to 2023_084/055)

INDICATIVE TREE DIMENSIONS

	PS Prunus Serrulata 'Amanogawa'	UL Ulmus hollandica 'Lobel'	AJ Acer x freemanii 'Jeffer's Red'
DECIDUOUS/ EVERGREEN	D	D	D
HEIGHT AT TIME OF PLANTING	2.5m	2.5m	2.5m
HEIGHT AT 5 YEARS	4m	4m	4.5m
HEIGHT AT 10 YEARS	6m	6m	8m
MATURE HEIGHT	7m	12m	10m
MATURE CANOPY DIAMETER	4m	4m	5m

Note: mature heights are species specific, with each species reaching its mature height in a different time frame subject to climatic conditions. All dimensions are indicative, subject to climatic conditions. All trees are shown at 10 years height.



B. BACK YARD TO OLD RACECOURSE ROAD INTERFACE PERSPECTIVE - TYPOLOGY B (NEW)

Renders depict yard interfaces and landscape design, architecture indicative. For full architectural design details refer to Figure & Ground's architectural plan set. Materials to be confirmed at detailed design.

BACK YARD TO OLD RACECOURSE ROAD INTERFACE - TYPOLOGY B (NEW)

SECTION C

VIEWPOINT VISUALISATIONS

013

VIEWPOINT VISUALISATION LOCATIONS & METHODOLOGY

014-058

VIEWPOINT VISUALISATIONS 1-9

LEGEND

- - - Site Boundary
- 1 **Visualisation 1**
Viewpoint 5 in RMM LAR
- 2 **Visualisation 2**
Viewpoint 8 in RMM LAR
- 3 **Visualisation 3**
Viewpoint 12 in RMM LAR
- 4 **Visualisation 4**
Viewpoint 16 in RMM LAR
- 5 **Visualisation 5**
Original photos / panorama by RMM
- 6 **Visualisation 6**
Viewpoint 30 in RMM LAR
- 7 **Visualisation 7**
Viewpoint 33 in RMM LAR
- 8 **Visualisation 8**
Viewpoint 35 in RMM LAR
- 9 **Visualisation 9**
Viewpoint 17 in RMM LAR



A. VIEWPOINT VISUALISATION LOCATIONS (1:5000@A3)

METHODOLOGY

1. Purpose of Visualisations

The purpose of these visualisations is to demonstrate indicative renders that show potential impact of the development on surrounding landscape features and mitigation strategies proposed.

2. Viewpoints

All visualisations are based on viewpoints and photography provided in RMM's Landscape Assessment Report (LAR). For more information on viewpoints and photography, refer to LAR Graphic Attachment, and RMM RFI Response 1. Viewpoints for visualisations were selected based on locations that would capture views where the landscape features could potentially be impacted. The viewpoints were taken to display 180° then cropped to more accurately represent the Human Field of View.

3. Photomatching

The photo matches were conducted using visualisations which are computer generated renders produced from a geolocated 3D model which shows the development built and soft landscaping form along with Mount Iron.

Photo matches have been calibrated using the profile poles with known heights from the previously consented landscape masterplan by RMM (RM181471). Matching profile pole location and heights, including date and time, allowed accurate overlay of the 3D model on the photo viewpoints to create the overall visualisation.

4. Stages of Visualisation

Visualisations show a sequenced over time from the time of planting, 5 years after planting and 10 years after planting, to illustrate potential temporary visual effects and how these reduce of overtime, softening the built form of the development.

The visualisations are rendered using planting/trees shown at early autumn. Tree size varies between species and is indicatively shown through the sequencing of time depending on the grades and growth rate. Approximate tree heights are detailed in Plant Palette. Planting (Shrubs, Groundcovers and grasses) have also been shown at the time of planting with their heights and grade varying between species. Plants are shown at their mature size from 5 years onwards.

5. Additional Viewpoint Visualisations

Visualisation 5 was prepared in response to QLDC's Information Gaps (landscape 7) dated 30 April 2026. As a viewpoint portraying views to Mount Iron and centred more on one of the taller apartments was not taken at the time of the request, RMM prepared an additional viewpoint panorama. The preparation of the panorama photograph and visualisation aligns with the methodology included in the RMM RFI dated 7 May 2026.

Visualisation 6 - 9 were prepared as in response to the Expert Panel's Minute 2, in which comment (c) additional viewpoint visualisations were requested. Viewpoints 30, 33 and 35 were selected to portray indicative anticipated views of the development from Mount Iron. Viewpoint 17 was included to capture views from neighbouring property on Balneaves Lane. For further information refer to David Compton-Moen's S53 evidence, appendix 2.

VIEWPOINT VISUALISATION LOCATIONS + METHODOLOGY



A. VISUALISATION LOCATION (NTS)



REFER 2023_084/015

B. EXISTING VIEW FROM SH6 AND SH84 ROUNDABOUT - ORIGINAL PANORAMA PHOTO

STATE HIGHWAY INTERFACE - VISUALISATION 1

Original photos / panorama from viewpoint 5 in RMM LAR



A. VISUALISATION LOCATION (NTS)



B. EXISTING VIEW FROM SH6 AND SH84 ROUNDABOUT - CROPPED PANORAMA PHOTO

STATE HIGHWAY INTERFACE - VISUALISATION 1

Original photos / panorama from viewpoint 5 in RMM LAR



A. VISUALISATION LOCATION (NTS)



B. INDICATIVE VISUALISATION OF DEVELOPMENT FROM SH6 AND SH84 ROUNDABOUT - VEGETATION HEIGHT AT PLANTING

STATE HIGHWAY INTERFACE - VISUALISATION 1

Original photos / panorama from viewpoint 5 in RMM LAR



A. VISUALISATION LOCATION (NTS)



B. INDICATIVE VISUALISATION OF DEVELOPMENT FROM SH6 AND SH84 ROUNDABOUT - VEGETATION HEIGHT AFTER APPROXIMATELY 5 YEARS

STATE HIGHWAY INTERFACE - VISUALISATION 1

Original photos / panorama from viewpoint 5 in RMM LAR




A. VISUALISATION LOCATION (NTS)



B. INDICATIVE VISUALISATION OF DEVELOPMENT FROM SH6 AND SH84 ROUNDABOUT - VEGETATION HEIGHT AFTER APPROXIMATELY 10 YEARS

STATE HIGHWAY INTERFACE - VISUALISATION 1

Original photos / panorama from viewpoint 5 in RMM LAR

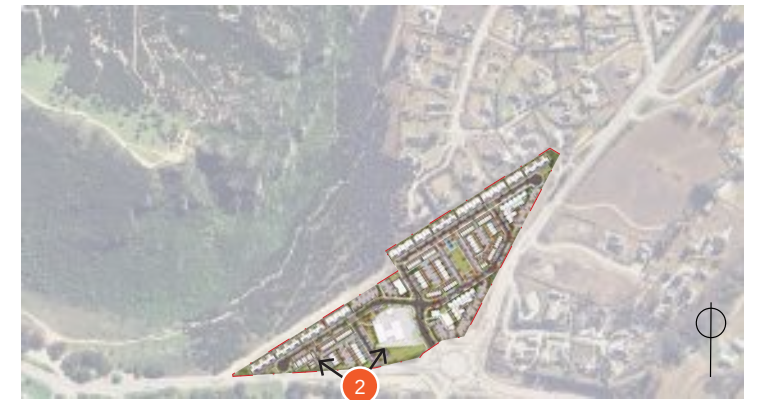


A. VISUALISATION LOCATION (NTS)



B. EXISTING VIEW FROM THE ENTRANCE TO THE PARKING BAY ON SH84 - ORIGINAL PANORAMA PHOTO

STATE HIGHWAY INTERFACE - VISUALISATION 2

Original photos / panorama from viewpoint 8 in RMM LAR

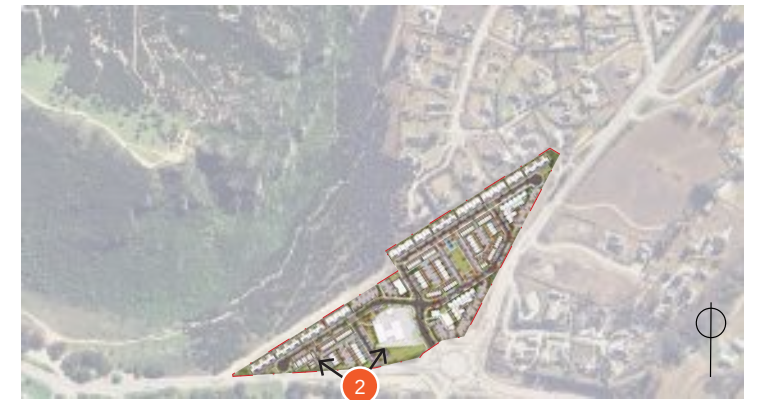


A. VISUALISATION LOCATION (NTS)



B. EXISTING VIEW FROM THE ENTRANCE TO THE PARKING BAY ON SH84 - CROPPED PANORAMA PHOTO

STATE HIGHWAY INTERFACE - VISUALISATION 2

Original photos / panorama from viewpoint 8 in RMM LAR

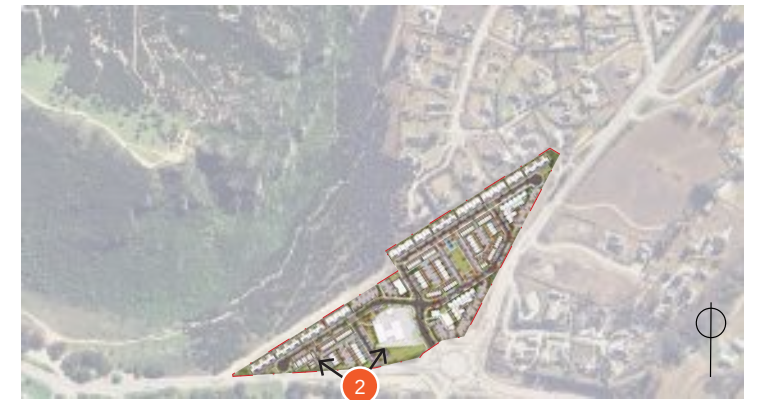

A. VISUALISATION LOCATION (NTS)




B. INDICATIVE VISUALISATION OF DEVELOPMENT FROM THE ENTRANCE TO THE PARKING BAY ON SH84 - VEGETATION HEIGHT AT PLANTING

Note: Some trees visible in the visualisation are part of the proposal site and will be removed as part of the development.

STATE HIGHWAY INTERFACE - VISUALISATION 2

Original photos / panorama from viewpoint 8 in RMM LAR

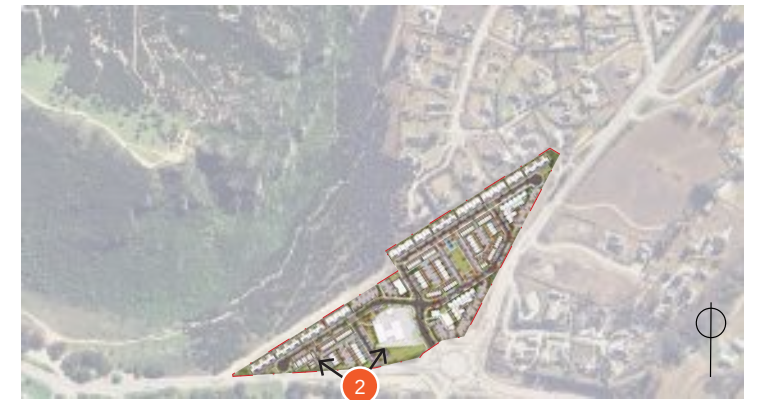

A. VISUALISATION LOCATION (NTS)




B. INDICATIVE VISUALISATION OF DEVELOPMENT FROM THE ENTRANCE TO THE PARKING BAY ON SH84 - VEGETATION HEIGHT AFTER APPROXIMATELY 5 YEARS

Note: Some trees visible in the visualisation are part of the proposal site and will be removed as part of the development.

STATE HIGHWAY INTERFACE - VISUALISATION 2

Original photos / panorama from viewpoint 8 in RMM LAR

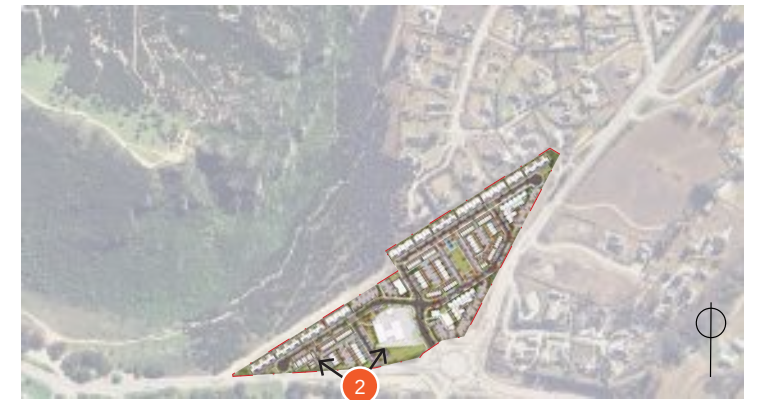

A. VISUALISATION LOCATION (NTS)




B. INDICATIVE VISUALISATION OF DEVELOPMENT FROM THE ENTRANCE TO THE PARKING BAY ON SH84 - VEGETATION HEIGHT AFTER APPROXIMATELY 10 YEARS


Note: Some trees visible in the visualisation are part of the proposal site and will be removed as part of the development.

STATE HIGHWAY INTERFACE - VISUALISATION 2

Original photos / panorama from viewpoint 8 in RMM LAR

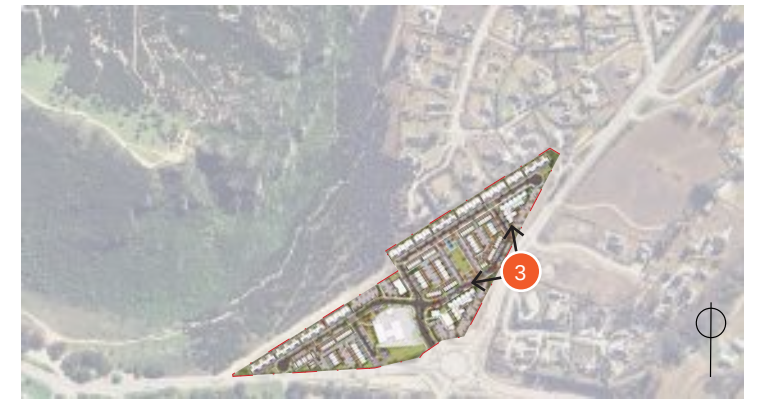


A. VISUALISATION LOCATION (NTS)

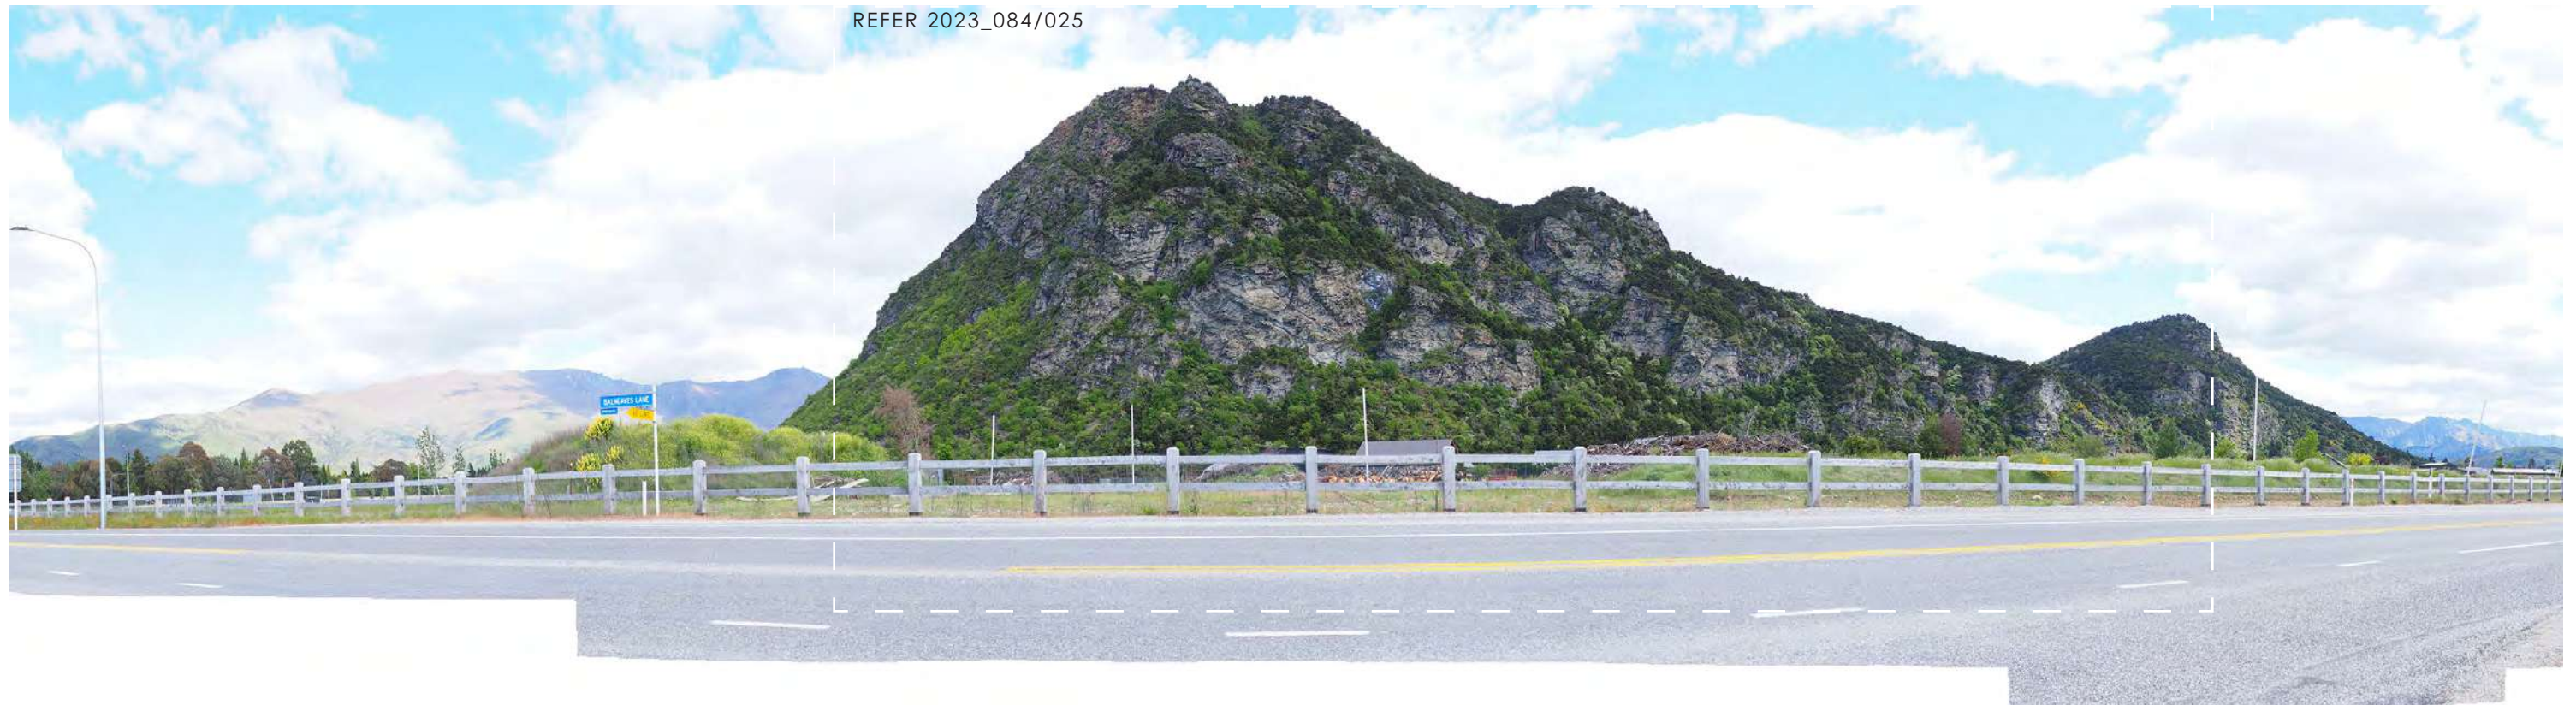

B. EXISTING VIEW FROM THE INTERSECTION OF BALNEAVES LANE AND SH6 - ORIGINAL PANORAMA PHOTO

STATE HIGHWAY INTERFACE - VISUALISATION 3

Original photos / panorama from viewpoint 12 in RMM LAR

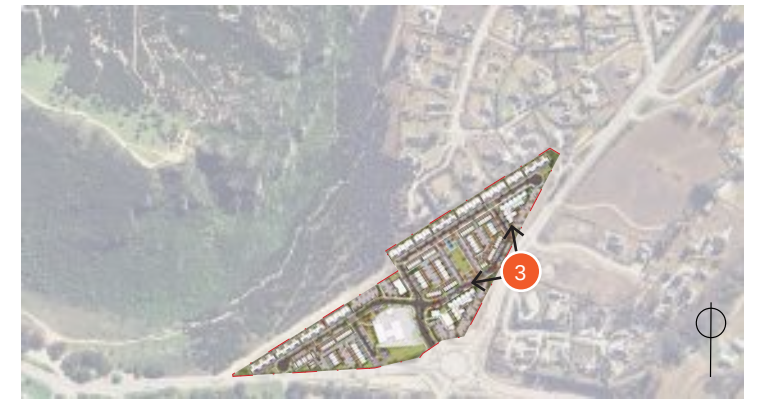


A. VISUALISATION LOCATION (NTS)



B. EXISTING VIEW FROM THE INTERSECTION OF BALNEAVES LANE AND SH6 - CROPPED PANORAMA PHOTO

STATE HIGHWAY INTERFACE - VISUALISATION 3

Original photos / panorama from viewpoint 12 in RMM LAR

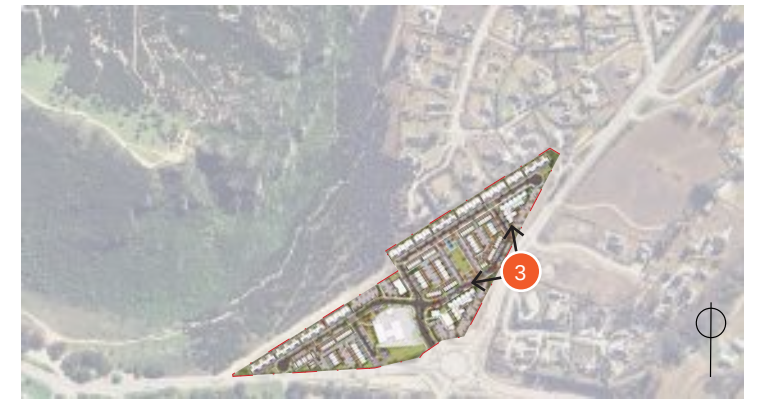


A. VISUALISATION LOCATION (NTS)



B. INDICATIVE VISUALISATION OF DEVELOPMENT FROM THE INTERSECTION OF BALNEAVES LANE AND SH6 - VEGETATION HEIGHT AT PLANTING

STATE HIGHWAY INTERFACE - VISUALISATION 3

Original photos / panorama from viewpoint 12 in RMM LAR

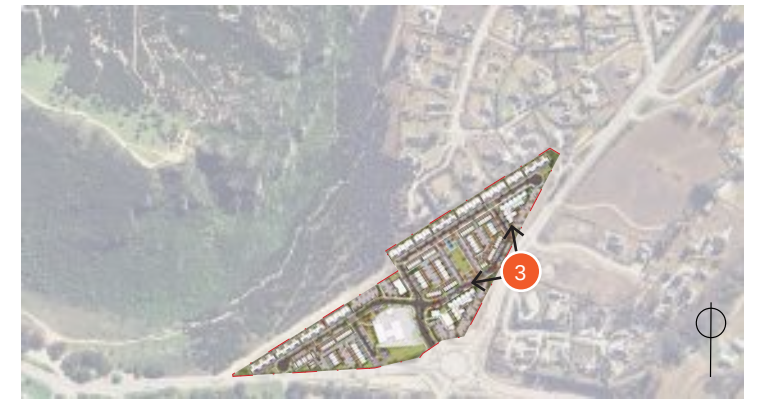


A. VISUALISATION LOCATION (NTS)



B. INDICATIVE VISUALISATION OF DEVELOPMENT FROM THE INTERSECTION OF BALNEAVES LANE AND SH6 - VEGETATION HEIGHT AFTER APPROXIMATELY 5 YEARS

STATE HIGHWAY INTERFACE - VISUALISATION 3

Original photos / panorama from viewpoint 12 in RMM LAR

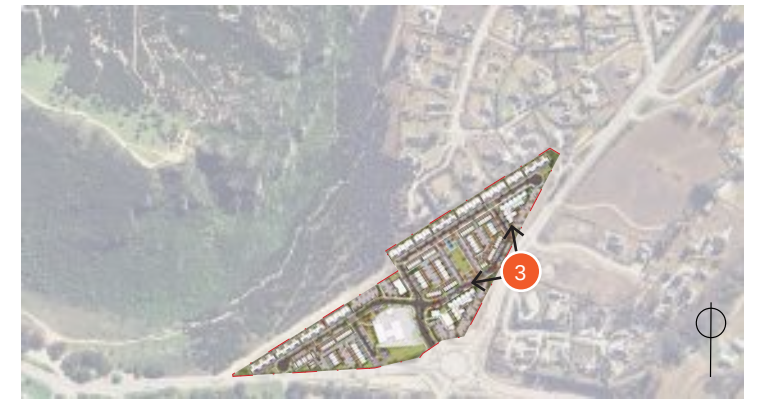


A. VISUALISATION LOCATION (NTS)



B. INDICATIVE VISUALISATION OF DEVELOPMENT FROM THE INTERSECTION OF BALNEAVES LANE AND SH6 - VEGETATION HEIGHT AFTER APPROXIMATELY 10 YEARS

STATE HIGHWAY INTERFACE - VISUALISATION 3

Original photos / panorama from viewpoint 12 in RMM LAR

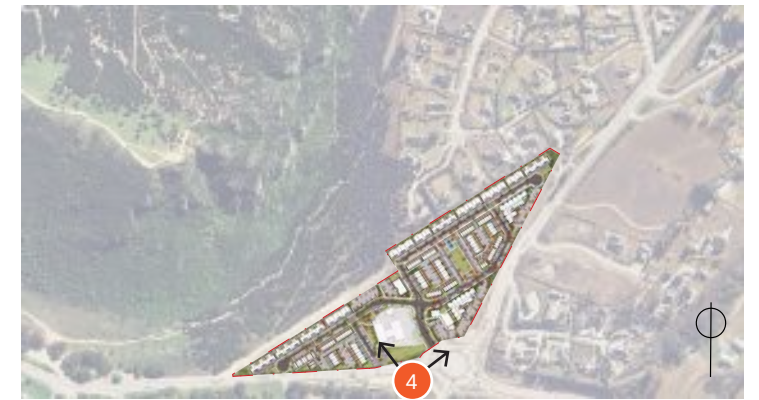


A. VISUALISATION LOCATION (NTS)



B. EXISTING VIEW FROM IMMEDIATELY SOUTH OF THE SH6 AND SH84 ROUNDABOUT - ORIGINAL PANORAMA PHOTO

STATE HIGHWAY INTERFACE - VISUALISATION 4

Original photos / panorama from viewpoint 16 in RMM LAR

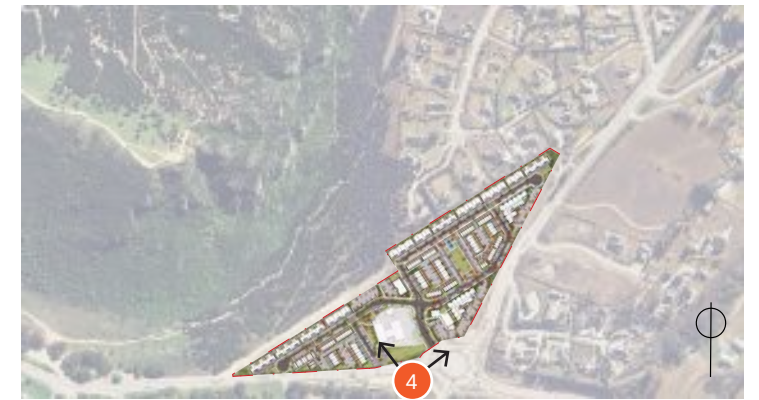


A. VISUALISATION LOCATION (NTS)



B. EXISTING VIEW FROM IMMEDIATELY SOUTH OF THE SH6 AND SH84 ROUNDABOUT - CROPPED PANORAMA PHOTO

STATE HIGHWAY INTERFACE - VISUALISATION 4

Original photos / panorama from viewpoint 16 in RMM LAR

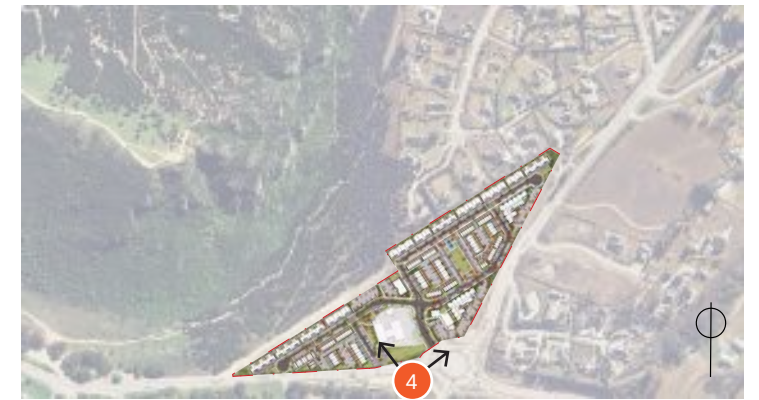


A. VISUALISATION LOCATION (NTS)



B. INDICATIVE VISUALISATION OF DEVELOPMENT FROM IMMEDIATELY SOUTH OF THE SH6 AND SH84 ROUNDABOUT - VEGETATION HEIGHT AT PLANTING

STATE HIGHWAY INTERFACE - VISUALISATION 4

Original photos / panorama from viewpoint 16 in RMM LAR

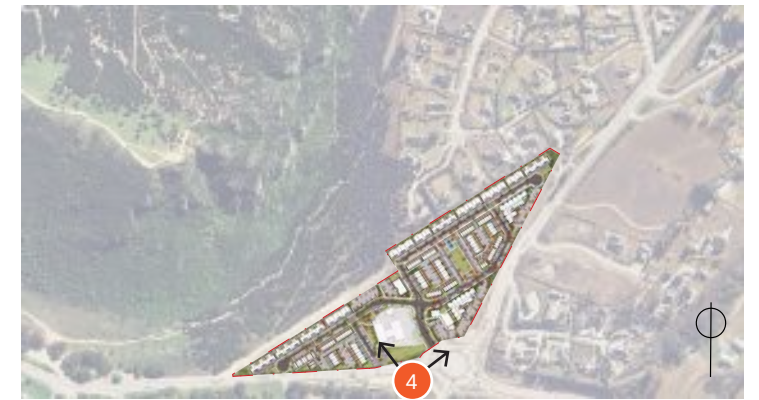


A. VISUALISATION LOCATION (NTS)



B. INDICATIVE VISUALISATION OF DEVELOPMENT FROM IMMEDIATELY SOUTH OF THE SH6 AND SH84 ROUNDABOUT - VEGETATION HEIGHT AFTER APPROXIMATELY 5 YEARS

STATE HIGHWAY INTERFACE - VISUALISATION 4

Original photos / panorama from viewpoint 16 in RMM LAR

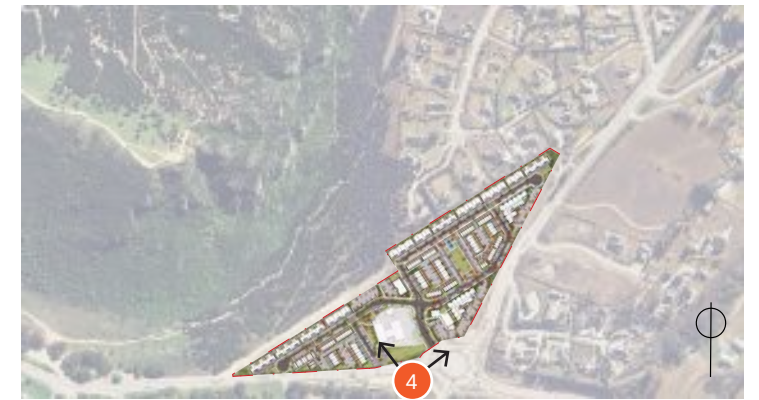


A. VISUALISATION LOCATION (NTS)



B. INDICATIVE VISUALISATION OF DEVELOPMENT FROM IMMEDIATELY SOUTH OF THE SH6 AND SH84 ROUNDABOUT - VEGETATION HEIGHT AFTER APPROXIMATELY 10 YEARS

STATE HIGHWAY INTERFACE - VISUALISATION 4

Original photos / panorama from viewpoint 16 in RMM LAR

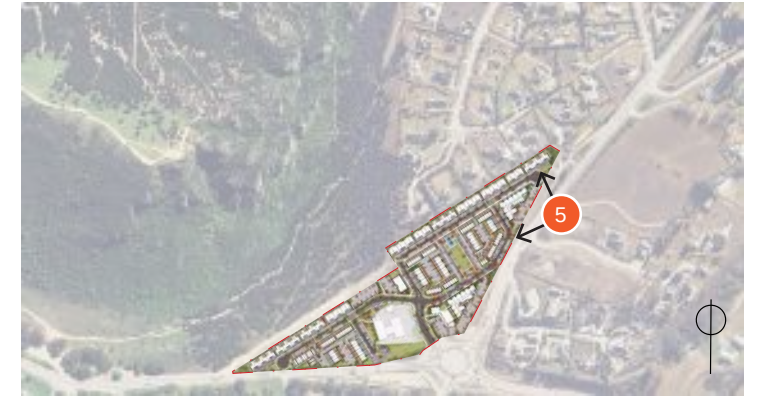

A. VISUALISATION LOCATION (NTS)



B. EXISTING VIEW FROM ENTRANCE OF 38 ALBERT TOWN-LAKE HAWEA ROAD (SH6) - ORIGINAL PANORAMA PHOTO

Original photos / panorama by RMM


Photo taken at 11am on 11 May 2026.

Horizontal FoV: Approx 120 degrees


Vertical FoV: Approx 40 degrees

The preparation of the panorama photograph and visualisation aligns with the methodology included in the RMM RFI dated 7 May 2026.

STATE HIGHWAY INTERFACE - VISUALISATION 5

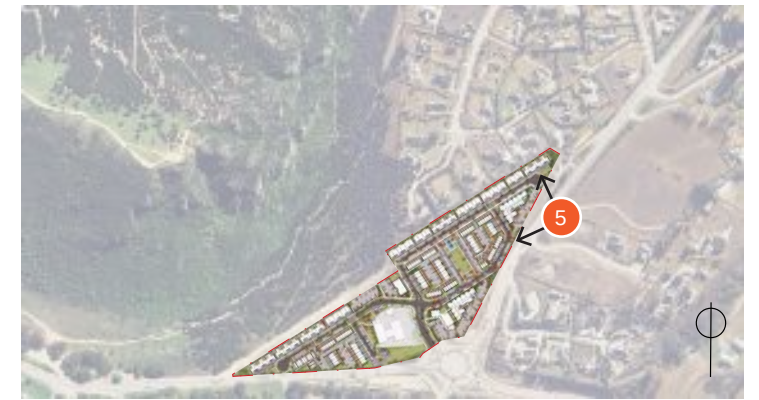


A. VISUALISATION LOCATION (NTS)

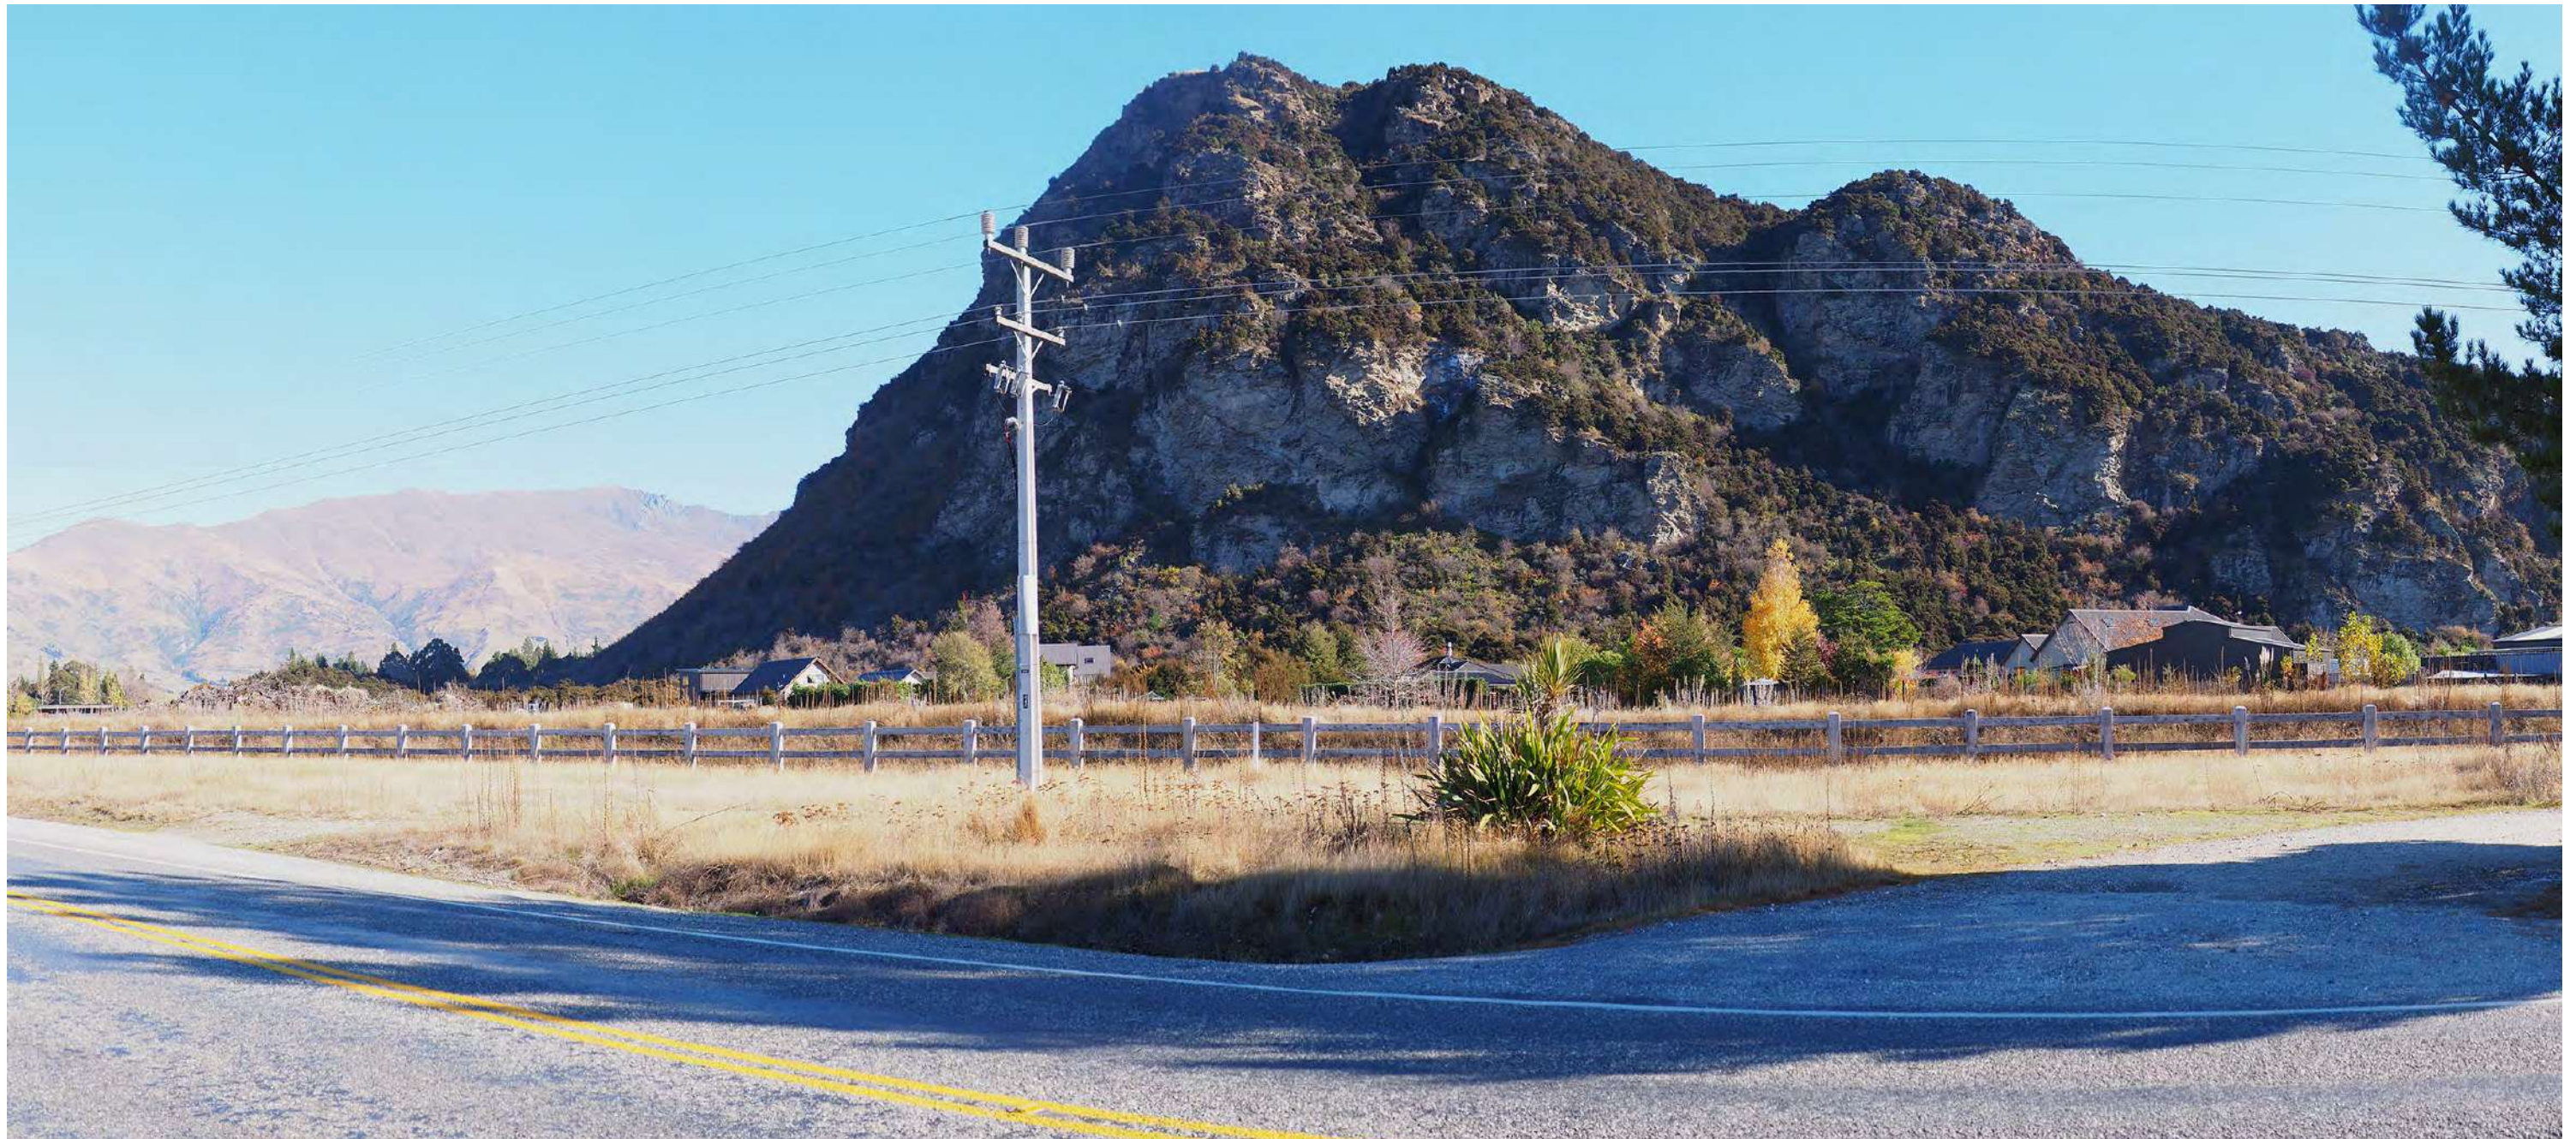

B. EXISTING VIEW FROM ENTRANCE OF 38 ALBERT TOWN-LAKE HAWEA ROAD (SH6) - CROPPED PANORAMA PHOTO

STATE HIGHWAY INTERFACE - VISUALISATION 5

Original photos / panorama by RMM

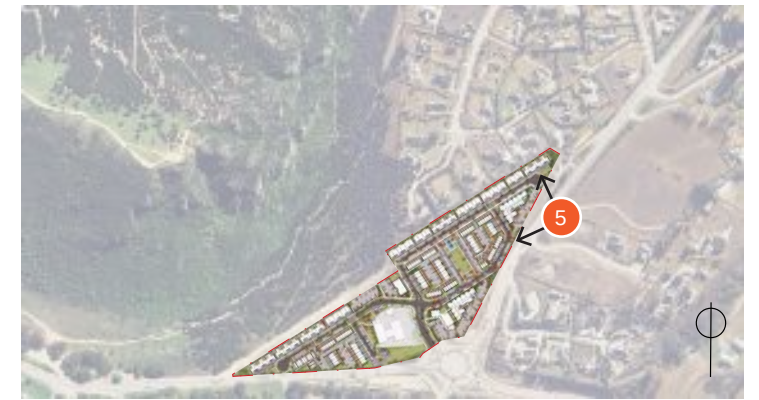


A. VISUALISATION LOCATION (NTS)



B. INDICATIVE VISUALISATION OF DEVELOPMENT FROM ENTRANCE OF 38 ALBERT TOWN-LAKE HAWEA ROAD (SH6) - VEGETATION HEIGHT AT PLANTING

STATE HIGHWAY INTERFACE - VISUALISATION 5

Original photos / panorama by RMM

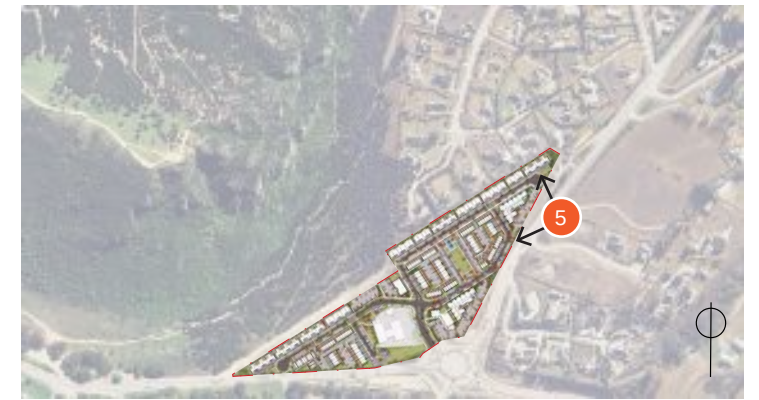


A. VISUALISATION LOCATION (NTS)



B. INDICATIVE VISUALISATION OF DEVELOPMENT FROM ENTRANCE OF 38 ALBERT TOWN-LAKE HAWEA ROAD (SH6) - VEGETATION HEIGHT AFTER APPROXIMATELY 5 YEARS

STATE HIGHWAY INTERFACE - VISUALISATION 5

Original photos / panorama by RMM

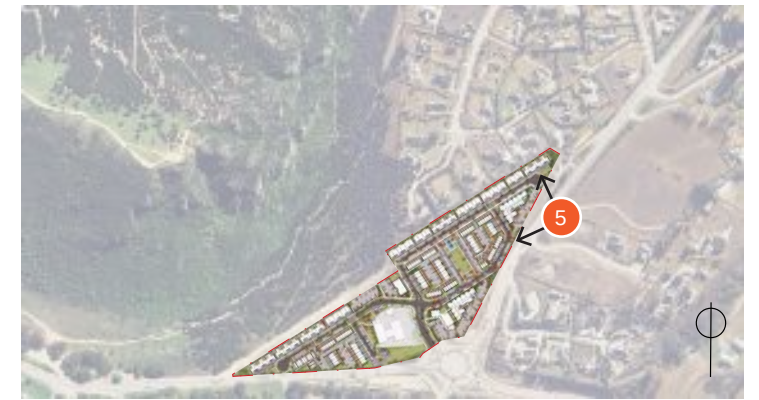

A. VISUALISATION LOCATION (NTS)



B. INDICATIVE VISUALISATION OF DEVELOPMENT FROM ENTRANCE OF 38 ALBERT TOWN-LAKE HAWEA ROAD (SH6) - VEGETATION HEIGHT AFTER APPROXIMATELY 10 YEARS

STATE HIGHWAY INTERFACE - VISUALISATION 5

Original photos / panorama by RMM



A. VISUALISATION LOCATION (NTS)



B. EXISTING VIEW FROM MOUNT IRON SUMMIT, AT THE VERY SOUTHERN EDGE OF SUMMIT FACE - ORIGINAL PANORAMA PHOTO

VISUALISATION 6 - MOUNT IRON SUMMIT

Original photos / panorama from viewpoint 30 in RMM LAR



A. VISUALISATION LOCATION (NTS)



B. EXISTING VIEW FROM MOUNT IRON SUMMIT, AT THE VERY SOUTHERN EDGE OF SUMMIT FACE - CROPPED PANORAMA PHOTO

VISUALISATION 6 - MOUNT IRON SUMMIT

Original photos / panorama from viewpoint 30 in RMM LAR



A. VISUALISATION LOCATION (NTS)



B. INDICATIVE VISUALISATION OF DEVELOPMENT FROM MOUNT IRON SUMMIT, AT THE VERY SOUTHERN EDGE OF SUMMIT FACE - VEGETATION HEIGHT AT PLANTING

VISUALISATION 6 - MOUNT IRON SUMMIT

Original photos / panorama from viewpoint 30 in RMM LAR



A. VISUALISATION LOCATION (NTS)



B. INDICATIVE VISUALISATION OF DEVELOPMENT FROM MOUNT IRON SUMMIT, AT THE VERY SOUTHERN EDGE OF SUMMIT FACE - VEGETATION HEIGHT AFTER APPROXIMATELY 5 YEARS

VISUALISATION 6 - MOUNT IRON SUMMIT

Original photos / panorama from viewpoint 30 in RMM LAR



A. VISUALISATION LOCATION (NTS)



B. INDICATIVE VISUALISATION OF DEVELOPMENT FROM MOUNT IRON SUMMIT, AT THE VERY SOUTHERN EDGE OF SUMMIT FACE - VEGETATION HEIGHT AFTER APPROXIMATELY 10 YEARS

VISUALISATION 6 - MOUNT IRON SUMMIT

Original photos / panorama from viewpoint 30 in RMM LAR



A. VISUALISATION LOCATION (NTS)



B. EXISTING VIEW FROM MOUNT IRON LOOP TRACK, AT THE TOP OF THE STAIRCASE - ORIGINAL PANORAMA PHOTO

VISUALISATION 7 - MOUNT IRON TRACK

Original photos / panorama from viewpoint 33 in RMM LAR



A. VISUALISATION LOCATION (NTS)



B. EXISTING VIEW FROM MOUNT IRON LOOP TRACK, AT THE TOP OF THE STAIRCASE - CROPPED PANORAMA PHOTO

VISUALISATION 7 - MOUNT IRON TRACK

Original photos / panorama from viewpoint 33 in RMM LAR



A. VISUALISATION LOCATION (NTS)



B. INDICATIVE VISUALISATION OF DEVELOPMENT FROM MOUNT IRON LOOP TRACK, AT THE TOP OF THE STAIRCASE - VEGETATION HEIGHT AT PLANTING

VISUALISATION 7 - MOUNT IRON TRACK

Original photos / panorama from viewpoint 33 in RMM LAR



A. VISUALISATION LOCATION (NTS)



B. INDICATIVE VISUALISATION OF DEVELOPMENT FROM MOUNT IRON LOOP TRACK, AT THE TOP OF THE STAIRCASE - VEGETATION HEIGHT AFTER APPROXIMATELY 5 YEARS

VISUALISATION 7 - MOUNT IRON TRACK

Original photos / panorama from viewpoint 33 in RMM LAR



A. VISUALISATION LOCATION (NTS)



B. INDICATIVE VISUALISATION OF DEVELOPMENT FROM MOUNT IRON LOOP TRACK, AT THE TOP OF THE STAIRCASE - VEGETATION HEIGHT AFTER APPROXIMATELY 10 YEARS

VISUALISATION 7 - MOUNT IRON TRACK

Original photos / panorama from viewpoint 33 in RMM LAR



A. VISUALISATION LOCATION (NTS)



B. EXISTING VIEW FROM SECONDARY TRACK, JUST OFF THE MT IRON LOOP TRACK - ORIGINAL PANORAMA PHOTO

VISUALISATION 8 - MOUNT IRON TRACK

Original photos / panorama from viewpoint 35 in RMM LAR



A. VISUALISATION LOCATION (NTS)



B. EXISTING VIEW FROM SECONDARY TRACK, JUST OFF THE MT IRON LOOP TRACK - CROPPED PANORAMA PHOTO

VISUALISATION 8 - MOUNT IRON TRACK

Original photos / panorama from viewpoint 35 in RMM LAR



A. VISUALISATION LOCATION (NTS)



B. INDICATIVE VISUALISATION OF DEVELOPMENT FROM MOUNT IRON LOOP TRACK, AT THE TOP OF THE STAIRCASE - VEGETATION HEIGHT AT PLANTING

VISUALISATION 8 - MOUNT IRON TRACK

Original photos / panorama from viewpoint 35 in RMM LAR



A. VISUALISATION LOCATION (NTS)



B. INDICATIVE VISUALISATION OF DEVELOPMENT FROM MOUNT IRON LOOP TRACK, AT THE TOP OF THE STAIRCASE - VEGETATION HEIGHT AFTER APPROXIMATELY 5 YEARS

VISUALISATION 8 - MOUNT IRON TRACK

Original photos / panorama from viewpoint 35 in RMM LAR




A. VISUALISATION LOCATION (NTS)



B. INDICATIVE VISUALISATION OF DEVELOPMENT FROM MOUNT IRON LOOP TRACK, AT THE TOP OF THE STAIRCASE - VEGETATION HEIGHT AFTER APPROXIMATELY 10 YEARS

VISUALISATION 8 - MOUNT IRON TRACK

Original photos / panorama from viewpoint 35 in RMM LAR

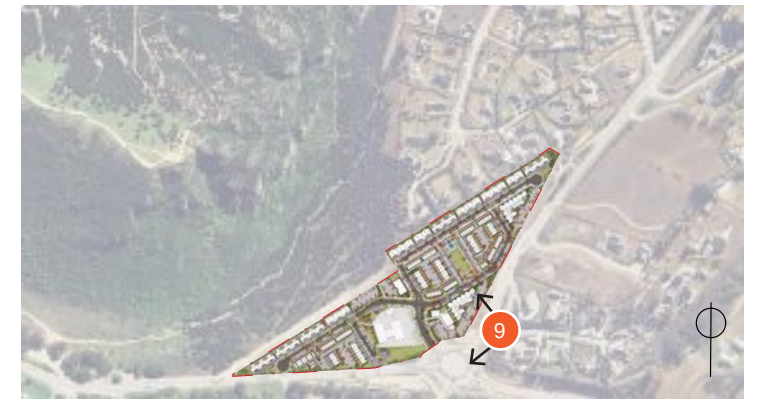


A. VISUALISATION LOCATION (NTS)



B. EXISTING VIEW FROM 2 BALNEAVES LANE - ORIGINAL PANORAMA PHOTO

VISUALISATION 9 - BALNEAVES LANE

Original photos / panorama from viewpoint 17 in RMM LAR

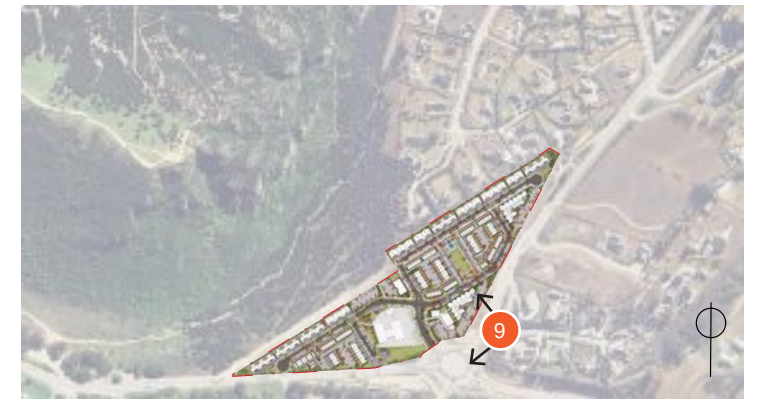


A. VISUALISATION LOCATION (NTS)



B. EXISTING VIEW FROM 2 BALNEAVES LANE - CROPPED PANORAMA PHOTO

VISUALISATION 9 - BALNEAVES LANE

Original photos / panorama from viewpoint 17 in RMM LAR

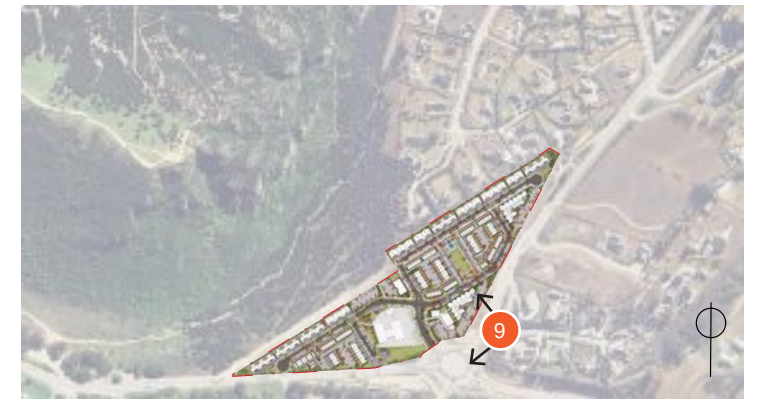


A. VISUALISATION LOCATION (NTS)



B. INDICATIVE VISUALISATION OF DEVELOPMENT FROM 2 BALNEAVES LANE - VEGETATION HEIGHT AT PLANTING

VISUALISATION 9 - BALNEAVES LANE

Original photos / panorama from viewpoint 17 in RMM LAR

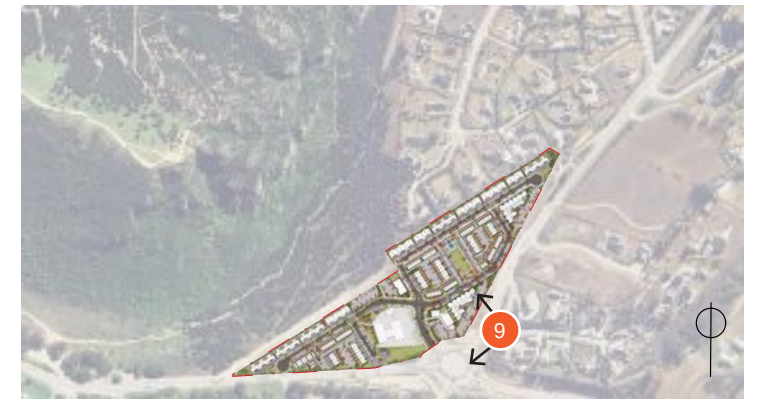


A. VISUALISATION LOCATION (NTS)



B. INDICATIVE VISUALISATION OF DEVELOPMENT FROM 2 BALNEAVES LANE - VEGETATION HEIGHT AFTER APPROXIMATELY 5 YEARS

VISUALISATION 9 - BALNEAVES LANE

Original photos / panorama from viewpoint 17 in RMM LAR

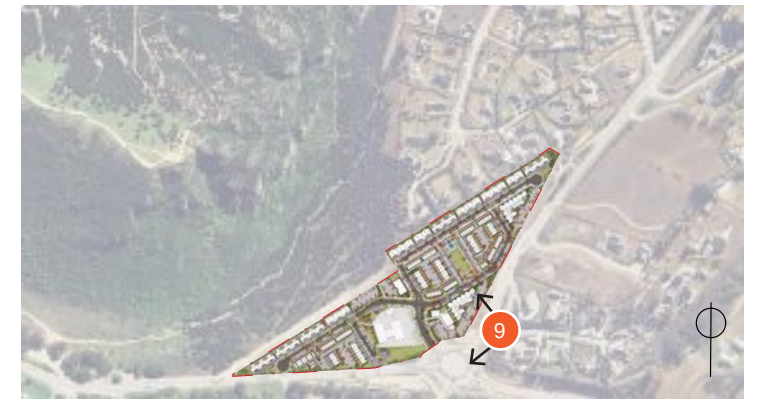

A. VISUALISATION LOCATION (NTS)



B. INDICATIVE VISUALISATION OF DEVELOPMENT FROM 2 BALNEAVES LANE - VEGETATION HEIGHT AFTER APPROXIMATELY 10 YEARS

VISUALISATION 9 - BALNEAVES LANE

Original photos / panorama from viewpoint 17 in RMM LAR

SECTION D

PLANT PALETTES

060-066

PLANT PALETTES


STREET TREE SPECIES



FREEMAN'S MAPLE
(*Acer x freemanii* 'Jeffers Red')

Details:
- Exotic, Deciduous
- Green foliage
- Red in autumn

Grade: 45L
Height at time of planting: 2.5m
Approx height at 5 years: 4.5m
Approx height at 10 years: 8m
Mature height: 10m

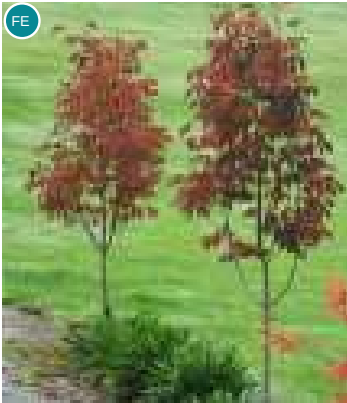

EUROPEAN ASH
(*Fraxinus excelsior* 'Purple Spire')

Details:
- Exotic, Deciduous
- Green foliage
- Purple/Orange in autumn

Grade: 45L
Height at time of planting: 2m
Approx height at 5 years: 5m
Approx height at 10 years: 10m
Mature height: 10m



SMALL-LEAVED LIME
(*Tilia cordata*)

Details:
- Exotic, Deciduous
- Green foliage
- Yellow in autumn

Grade: 45L
Height at time of planting: 2.5m
Approx height at 5 years: 5m
Approx height at 10 years: 8m
Mature height: 12m



SMALL-LEAVED KŌWHAI
(*Sophora microphylla*)

Details:
- Native, evergreen
- Green foliage

Grade: 45L
Height at time of planting: 1.8m
Approx height at 5 years: 3.5m
Approx height at 10 years: 5m
Mature height: 8m



MOUNTAIN BEECH
(*Fuscospora cliffortioides*)

Details:
- Native, evergreen
- Green foliage

Grade: 45L
Height at time of planting: 1.8m
Approx height at 5 years: 3m
Approx height at 10 years: 6m
Mature height: 12m



EUROPEAN HORNBEAM
(*Carpinus betulus* 'Fastigiata')

Details:
- Exotic, Deciduous
- Green foliage
- Yellow in autumn

Grade: 45L
Height at time of planting: 2m
Approx height at 5 years: 3.5m
Approx height at 10 years: 6m
Mature height: 10m

S67_A

S67_A

Note: mature heights are species specific, with each species reaching its mature height in a different time frame subject to climatic conditions. All dimensions are indicative, subject to climatic conditions

KEY
N Native

PLANT PALETTE - STREETSCAPE

*Grades Subject to Availability

STREET PLANT MIX

SHRUBS, GRASSES & GROUNDCOVERS



Ornamental Flax
(*Phormium* 'Black Pepe')

Grade: 2L
Spacing: 400mm



Orange sedge
(*Carex testacea*)

Grade: 1.5L
Spacing: 500mm



Ornamental Flax
(*Phormium* 'Pepe')

Grade: 2L
Spacing: 400mm




Hebe
(*Hebe* 'Emerald Gem')

Grade: 2.5L
Spacing: 400mm



Dianella
(*Dianella* 'Little Rev')

Grade: 1.5L
Spacing: 400mm

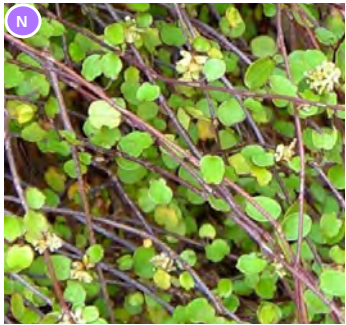

Creeping Wire Vine
(*Muehlenbeckia axillaris*)

Grade: 2L
Spacing: 600mm



Hebe
(*Hebe* 'Sutherlandii')

Grade: 2.5L
Spacing: 500mm



Mat Rush
(*Lomandra* 'Tanika')

Grade: 1.5L
Spacing: 700mm



Hebe
(*Hebe* 'Wiri Mist')

Grade: 2.5L
Spacing: 600mm



Cushion plant
(*Scleranthus biflorus*)

Grade: 2L
Spacing: 600mm



English Lavender
(*Lavendula angustifolia* 'Hidcote')

Grade: 1.5L
Spacing: 600mm



Hebe
(*Hebe cupressoides* 'Nana')

Grade: 2.5L
Spacing: 600mm



Hard Tussock
(*Festuca novae-zelandiae*)

Grade: 1.5L
Spacing: 600mm



Chilean Iris
(*Libertia formosa*)


Grade: 1.5L
Spacing: 700mm

KEY
 Native

PLANT PALETTE - STREETSCAPE

*Grades Subject to Availability

RESERVE TREE SPECIES

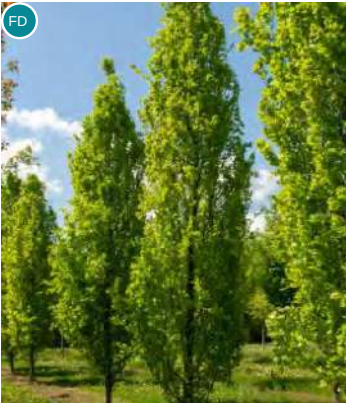

COLUMNAR BEECH
(*Fagus sylvatica*
'Dawyck Green')

Details:
- Exotic, Deciduous
- Green foliage

Grade: 45L
Height at time of planting: 2.5m
Approx height at 5 years: 4.5m
Approx height at 10 years: 8m
Mature height: 15m



COPPER BEACH
(*Fagus sylvatica*
'Purpurea')

Details:
- Exotic, Deciduous
- Purple foliage

Grade: 45L
Height at time of planting: 2.5m
Approx height at 5 years: 4.5m
Approx height at 10 years: 8m
Mature height: 18m



ORIENTAL PLANE
(*Platanus orientalis* 'Autumn
Glory')

Details:
- Exotic, Deciduous
- Green foliage
- Orange in autumn

Grade: 45L
Height at time of planting: 3m
Approx height at 5 years: 5m
Approx height at 10 years: 8m
Mature height: 15m



SWEET GUM
(*Liquidambar styraciflua*
'Worplesdon')

Details:
- Exotic, Deciduous
- Green foliage
- Yellow in autumn

Grade: 45L
Height at time of planting: 2m
Approx height at 5 years: 4m
Approx height at 10 years: 6m
Mature height: 10m



EVERGREEN MAGNOLIA
(*Magnolia grandiflora*
'Blanchard')

Details:
- Exotic, Evergreen
- Green foliage

Grade: 45L
Height at time of planting: 1.8m
Approx height at 5 years: 3m
Approx height at 10 years: 6m
Mature height: 10m



UPRIGHT ELM
(*Ulmus hollandica* 'Lobel')

Details:
- Exotic, Deciduous
- Green foliage
- Orange in autumn

Grade: 45L
Height at time of planting: 2.5m
Approx height at 5 years: 4m
Approx height at 10 years: 6m
Mature height: 12m



SMALL-LEAVED KŌWHAI
(*Sophora microphylla*)

Details:
- Native, evergreen
- Green foliage

Grade: 45L
Height at time of planting: 1.8m
Approx height at 5 years: 3.5m
Approx height at 10 years: 5m
Mature height: 8m



FLOWERING CHERRY
(*Prunus* 'accolade')

Details:
- Exotic, Deciduous
- Green foliage
- Yellow / Red in autumn

Grade: 45L
Height at time of planting: 2m
Approx height at 5 years: 4m
Approx height at 10 years: 6m
Mature height: 6m

S67_A

S67_A

Note: mature heights are species specific, with each species reaching its mature height in a different time frame subject to climatic conditions. All dimensions are indicative, subject to climatic conditions

KEY
N Native

PLANT PALETTE - RESERVE

*Grades Subject to Availability

 RESERVE PLANT MIX

SHRUBS, GRASSES & GROUNDCOVERS



Ornamental Flax
(*Phormium* 'Black Pepe')

Grade: 2L
Spacing: 400mm



Orange sedge
(*Carex testacea*)

Grade: 1.5L
Spacing: 500mm



Ornamental Flax
(*Phormium* 'Pepe')

Grade: 2L
Spacing: 400mm




Mexican Orange Blossom
(*Choisya ternata*)

Grade: 2.5L
Spacing: 1000mm



Dianella
(*Dianella* 'Little Rev')

Grade: 1.5L
Spacing: 400mm

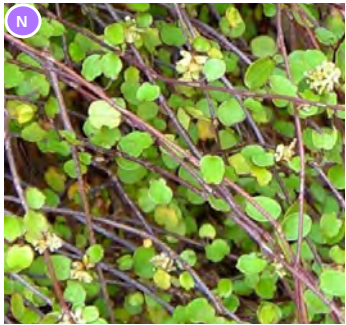


Creeping Wire Vine
(*Muehlenbeckia axillaris*)

Grade: 2L
Spacing: 600mm



Dwarf Pittosporum
(*Pittosporum* 'Golfball')

Grade: 2.5L
Spacing: 800mm

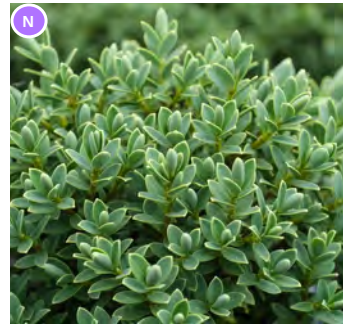

Hebe
(*Hebe* 'Sutherlandii')

Grade: 2.5L
Spacing: 500mm



Mat Rush
(*Lomandra* 'Tanika')

Grade: 1.5L
Spacing: 700mm



Hebe
(*Hebe* 'Wiri Mist')

Grade: 2.5L
Spacing: 600mm



Cushion plant
(*Scleranthus biflorus*)

Grade: 2L
Spacing: 600mm




English Lavender
(*Lavendula angustifolia* 'Hidcote')

Grade: 1.5L
Spacing: 600mm



Hebe
(*Hebe cupressoides* 'Nana')

Grade: 2.5L
Spacing: 600mm

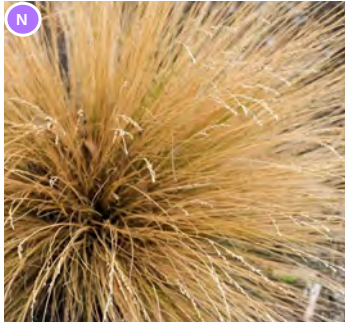

Hard Tussock
(*Festuca novae-zelandiae*)

Grade: 1.5L
Spacing: 600mm



Siberian Dogwood
(*Cornus alba* 'Sibirica')

Grade: 2.5L
Spacing: 1000mm



Chilean Iris
(*Libertia formosa*)


Grade: 1.5L
Spacing: 700mm

KEY
 Native

PLANT PALETTE - RESERVE

*Grades Subject to Availability

INTERNAL LOTS TREE SPECIES

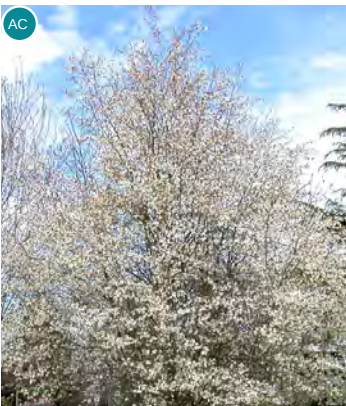

CANADIAN SERVICEBERRY
(*Amelanchier canadensis*)

Details:
- Exotic, Deciduous
- Green foliage
- Orange in autumn

Grade: 45L
Height at time of planting: 1.5m
Approx height at 5 years: 2.5m
Approx height at 10 years: 4m
Mature height: 9m



UPRIGHT PINK CRABAPPLE
(*Malus 'Flamingo'*)

Details:
- Exotic, Deciduous
- Burgundy foliage

Grade: 45L
Height at time of planting: 1.8m
Approx height at 5 years: 2.5m
Approx height at 10 years: 3m
Mature height: 7m



FLOWERING DOGWOOD
(*Cornus 'Eddie's White Wonder'*)

Details:
- Exotic, Deciduous
- Green foliage
- Red in autumn

Grade: 45L
Height at time of planting: 1.8m
Approx height at 5 years: 3m
Approx height at 10 years: 4m
Mature height: 5m



UPRIGHT ELM
(*Ulmus hollandica 'Lobel'*)

Details:
- Exotic, Deciduous
- Green foliage
- Orange in autumn


Grade: 45L
Height at time of planting: 2.5m
Approx height at 5 years: 4m
Approx height at 10 years: 6m
Mature height: 12m



JAPANESE FLOWERING CHERRY
(*Prunus serrulata 'Amanogawa'*)

Details:
- Exotic, Deciduous
- Green foliage

Grade: 45L
Height at time of planting: 2.5m
Approx height at 5 years: 4m
Approx height at 10 years: 6m
Mature height: 7m

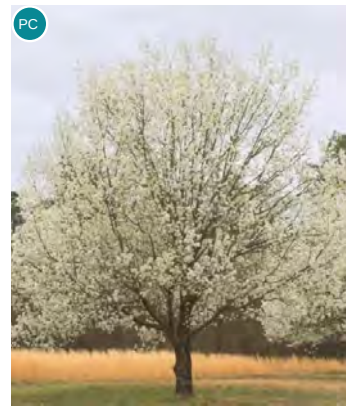

ORNAMENTAL CALLERY PEAR
(*Pyrus calleryana 'Aristocrat'*)

Details:
- Exotic, Deciduous
- Green foliage
-Orange in Autumn

Grade: 45L
Height at time of planting: 2.5m
Approx height at 5 years: 5m
Approx height at 10 years: 8m
Mature height: 7m



SMALL-LEAVED KŌWHAI
(*Sophora microphylla*)

Details:
- Native, evergreen
- Green foliage

Grade: 45L
Height at time of planting: 1.8m
Approx height at 5 years: 3.5m
Approx height at 10 years: 5m
Mature height: 8m



FREEMAN'S MAPLE
(*Acer x freemanii 'Jeffers Red'*)

Details:
- Exotic, Deciduous
- Green foliage
- Red in autumn


Grade: 45L
Height at time of planting: 2.5m
Approx height at 5 years: 4.5m
Approx height at 10 years: 8m
Mature height: 10m

INTERNAL LOTS HEDGES



Kapuka
(*Griselinia littoralis*)

Grade: 6L
Spacing: 600mm

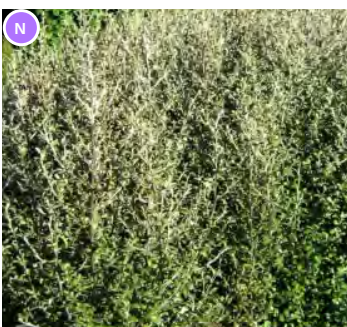

Corokia
(*Corokia 'Geenty's Ghost'*)

Grade: 4L
Spacing: 600mm



Boston Ivy
(*Parthenocissus tricuspidata 'Veitchii'*)

Grade: 2.5L
Spacing: 800mm

INTERNAL LOTS CLIMBER

S67_A

S67_A

S67_A

Note: mature heights are species specific, with each species reaching its mature height in a different time frame subject to climatic conditions. All dimensions are indicative, subject to climatic conditions

KEY
N Native

PLANT PALETTE - INTERNAL LOTS

*Grades Subject to Availability

INTERNAL LOTS PLANT MIX A
SHRUBS, GRASSES & GROUNDCOVERS



Ornamental Flax
(*Phormium* 'Black Pepe')

Grade: 2L
Spacing: 400mm



Orange sedge
(*Carex testacea*)

Grade: 1.5L
Spacing: 500mm



Ornamental Flax
(*Phormium* 'Pepe')

Grade: 2L
Spacing: 400mm



Hebe
(*Hebe* 'Emerald Gem')

Grade: 2.5L
Spacing: 400mm



Mat Rush
(*Lomandra* 'Tanika')

Grade: 1.5L
Spacing: 700mm



Hebe
(*Hebe* 'Wiri Mist')

Grade: 2.5L
Spacing: 600mm



Cushion plant
(*Scleranthus biflorus*)

Grade: 2L
Spacing: 600mm



English Lavender
(*Lavendula angustifolia* 'Hidcote')

Grade: 1.5L
Spacing: 600mm



Ornamental Flax
(*Phormium* 'Platts Black')

Grade: 2L
Spacing: 800mm



Creeping Wire Vine
(*Muehlenbeckia axillaris*)

Grade: 2L
Spacing: 600mm



Hard Tussock
(*Festuca novae-zelandiae*)

Grade: 1.5L
Spacing: 600mm



Groundcover Coprosma
(*Coprosma acerosa* 'Red Rocks')

Grade: 2.5L
Spacing: 900mm



Dianella
(*Dianella* 'Little Rev')

Grade: 1.5L
Spacing: 400mm



Hebe
(*Hebe cupressoides* 'Nana')

Grade: 2.5L
Spacing: 600mm

KEY
N Native
INTERNAL LOTS PLANT MIX KEY
+ Plants able to be planted in 300 - 500mm garden beds

PLANT PALETTE - INTERNAL LOTS

INTERNAL LOTS PLANT MIX B
SHRUBS, GRASSES & GROUNDCOVERS



Dwarf Pittosporum
(*Pittosporum* 'Golfball')

Grade: 2.5L
Spacing: 800mm



Dwarf kowhai
(*Sophora prostrata*)

Grade: 2.5L
Spacing: 900mm



Red tussock
(*Chionochloa rubra*)

Grade: 1.5L
Spacing: 900mm



Boxwood hebe
(*Veronica odora*)

Grade: 2.5L
Spacing: 1000mm



Groundcover Coprosma
(*Coprosma acerosa* 'Red Rocks')

Grade: 2.5L
Spacing: 900mm



Coprosma
(*Coprosma* 'Black Cloud')

Grade: 2.5L
Spacing: 700mm



Shurb pohuehue
(*Muehlenbeckia astonii*)

Grade: 2.5L
Spacing: 1000mm



Hebe
(*Hebe cupressoides* 'Mount Cook')

Grade: 2.5L
Spacing: 900mm



Dwarf Flax
(*Phormium* 'Emerald Green')

Grade: 2L
Spacing: 900mm



Ornamental flax
(*Phormium* 'Platts Black')

Grade: 2L
Spacing: 800mm



Siberian Dogwood
(*Cornus alba* 'Sibirica')

Grade: 2.5L
Spacing: 1000mm

*Grades Subject to Availability

STATE HIGHWAY BOUNDARY TREE SPECIES



KĀNUKA
(*Kunzea serotina*)

Details:
- Native, evergreen
- Green foliage

Grade: 35L
Height at time of planting: 1.5m
Approx height at 5 years: 2.5m
Approx height at 10 years: 4m
Mature height: 7m



TĪ KŌUKA
(*Cordyline australis*)

Details:
- Native, evergreen
- Green foliage

Grade: 25L
Height at time of planting: 1.5m
Approx height at 5 years: 3m
Approx height at 10 years: 5m
Mature height: 10m



AKIRAHO
(*Olearia paniculata*)

Details:
- Native, evergreen
- Green foliage

Grade: 35L
Height at time of planting: 1.5m
Approx height at 5 years: 2m
Approx height at 10 years: 3m
Mature height: 4m



MOUNTAIN BEECH
(*Fuscospora cliffortioides*)

Details:
- Native, evergreen
- Green foliage

Grade: 45L
Height at time of planting: 1.8m
Approx height at 5 years: 3m
Approx height at 10 years: 6m
Mature height: 12m



KOHUHU
(*Pittosporum tenuifolium*)

Details:
- Native, evergreen
- Green foliage

Grade: 12L
Height at time of planting: 1.2m
Approx height at 5 years: 3m
Approx height at 10 years: 5m
Mature height: 6m



MANATU/ RIBBONWOOD
(*Plagianthus regius*)

Details:
- Native, evergreen
- Green foliage

Grade: 25L
Height at time of planting: 2m
Approx height at 5 years: 4m
Approx height at 10 years: 6m
Mature height: 12m

STATE HIGHWAY BOUNDARY HEDGE



Kapuka
(*Griselinia littoralis*)

Grade: 6L
Spacing: 600mm

Plant grade to be 1m high
at time of planting. Hedge
to 1.2m high.

S67_A

STATE HIGHWAY BOUNDARY PLANT MIX
SHRUBS, GRASSES & GROUNDCOVERS




Red tussock
(*Chionochloa rubra*)

Grade: 1.5L
Spacing: 1000mm



**Narrow Leaved Snow
Tussock**
(*Chionochloa rigida*)

Grade: 1.5L
Spacing: 1000mm

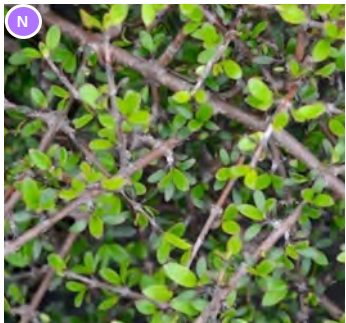

Mingimingi
(*Coprosma propinqua*)

Grade: 2.5L
Spacing: 1200mm



Mountain Flax
(*Phormium cookanum*)

Grade: 1.5L
Spacing: 1200mm



Scented Tree Daisy
(*Olearia odorata*)

Grade: 1.5L
Spacing: 1200mm



Korokio
(*Corokia cotoneaster*)

Grade: 2.5L
Spacing: 1200mm

S67_A

Note: mature heights are species specific, with each species
reaching its mature height in a different time frame subject to
climatic conditions. All dimensions are indicative, subject to
climatic conditions

PLANT PALETTE - STATE HIGHWAY BOUNDARY TREATMENT

KEY
N Native

*Grades Subject to Availability

SECTION E

LANDSCAPE DEVELOPED DESIGN

101

DEVELOPED DESIGN PAGE LAYOUT

102-131

LANDSCAPE DEVELOPED DESIGN PLANS



A. LANDSCAPE CONCEPT PLANS LAYOUT (1:2000 @ A3)

client / project name: MT IRON JUNCTION, WĀNAKA
drawing name: **LANDSCAPE CONCEPT PLANS LAYOUT**
designed by: David Compton-Moen | Anca Belu
drawn by: Anca Belu
original issue date: 17 JULY 2026
scale: 1:2000 @A3

revision no: A
amendment: Issue for Comment

approved DCM
date 16/07/2026



REGISTERED
LANDSCAPE
ARCHITECT



DCM URBAN DESIGN LIMITED
10/245 ST ASAPH STREET
CHRISTCHURCH 8011
WWW.DCMURBAN.COM



LEGEND

- Site Boundary
- Road Reserve Boundary
- A

Typical Crossing (Refer 2023_084/076 for crossing detail)
- B

Threshold Crossing (Refer 2023_084/077 for crossing detail)
- C

Bench Seating
- D

Bicycle Parking
- E

Communal Screened Bin Storage
- Individual Screened Bin Storage
- Concrete No Oxide
- Concrete 4% Oxide with decorative sawcuts at 1m centres
- Concrete 6% Oxide
- Concrete 7% Oxide Exposed Aggregate Finish
- Paver Setts
- Raised timber deck (or concrete patio)
- Concrete pavers on gravel
- Reserve Plant Mix
- Street Plant Mix
- Lawn
- Climber
- Hedging (*Griselinia littoralis*) (Same Height as Adjoining Fence)
- Hedging (*Corokia*) (Same Height as Adjoining Fence)
- 1.8m high Closeboard Timber Fence
- 1.8m high Vertical Timber Batten Fence
- 1.5m high Closeboard Timber Fence
- 1.5m high Post and Triple Rail Timber Fence
- 1.2m high Post and Double Rail Timber Fence
- 1.2m high Existing Post and Double Rail Timber Fence
- 0.75m high Schist Solid Feature Wall
- Open Style Gate (Same Height as Adjoining Fence)
- Bollard
- Letter Box Wall
- Street Light
- Light pole
- Bollard Light
- Rubbish Bin
- Individual Letter Box
- *Note lighting design to be designed by lighting engineer

AC

Amelanchier canadensis

AJ

Acer x freemanii 'Jeffer's Red'

CA

Cordyline australis

CE

Cornus 'Eddie's White Wonder'

CF

Carpinus betulus 'Fastigiata'

FC

Fuscospora cliffortioides

FD

Fagus sylvatica 'Dawyck Green'

FP

Fagus sylvatica 'Purpurea'

FE

Fraxinus excelsior 'Purple Spire'

KS

Kunzea serotina

LW

Liquidambar styraciflua 'Worplesdon'

MB

Magnolia grandiflora 'Blanchard'

MF

Malus 'Flamingo'

OP

Olearia paniculata *

PA

Prunus 'Accolade'

PC

Pyrus calleryana 'Aristocrat'

PO

Platanus orientalis 'Autumn Glory'

PS

Prunus serrulata 'Amanogawa'

PT

Pittosporum tenuifolium *

PR

Plagianthus regius

SM

Sophora microphylla

TC

Tilia cordata

UL

Ulmus hollandica 'Lobel'

* Planted in groups of 3-11, refer to state highway boundary detail design

102

103

99

Legend

- Site Boundary
- Road Reserve Boundary
- Typical Crossing (Refer 2023_084/076 for crossing detail)
- Threshold Crossing (Refer 2023_084/077 for crossing detail)
- Bench Seating
- Bicycle Parking
- Communal Screened Bin Storage
- Individual Screened Bin Storage
- Concrete No Oxide
- Concrete 4% Oxide with decorative sawcuts at 1m centres
- Concrete 6% Oxide
- Concrete 7% Oxide Exposed Aggregate Finish
- Paver Setts
- Raised timber deck (or concrete patio)
- Concrete pavers on gravel
- Asphalt
- Reserve Plant Mix
- Internal Lot Plant Mix A
- Street Plant Mix
- Internal Lot Plant Mix B
- Lawn
- Boundary Plant Mix (Refer to state highway boundary detail design)
- Climber
- Hedging (*Griselinia littoralis*) (Same Height as Adjoining Fence)
- Hedging (*Corokia*) (Same Height as Adjoining Fence)
- 1.8m high Closeboard Timber Fence
- 1.8m high Vertical Timber Batten Fence
- 1.5m high Closeboard Timber Fence
- 1.5m high Post and Triple Rail Timber Fence
- 1.2m high Post and Double Rail Timber Fence
- 1.2m high Existing Post and Double Rail Timber Fence
- 0.75m high Schist Solid Feature Wall
- Open Style Gate (Same Height as Adjoining Fence)
- Bollard
- Rubbish Bin
- Letter Box Wall
- Individual Letter Box
- Street Light
- Light pole
- Bollard Light

*Note lighting design to be designed by lighting engineer

Plant Species Legend

AC Amelanchier canadensis	MF Malus 'Flamingo'
AJ Acer x freemanii 'Jeffer's Red'	OP Olearia paniculata *
CA Cordyline australis	PA Prunus 'Accolade'
CE Cornus 'Eddie's White Wonder'	PC Pyrus calleryana 'Aristocrat'
CF Carpinus betulus 'Fastigiata'	PO Platanus orientalis 'Autumn Glory'
FC Fuscospora cliffortioides	PS Prunus serrulata 'Amanogawa'
FD Fagus sylvatica 'Dawyck Green'	PT Pittosporum tenuifolium *
FP Fagus sylvatica 'Purpurea'	PR Plagianthus regius
FE Fraxinus excelsior 'Purple Spire'	SM Sophora microphylla
KS Kunzea serotina	TC Tilia cordata
LW Liquidambar styraciflua 'Worplesdon'	UL Ulmus hollandica 'Lobel'
MB Magnolia grandiflora 'Blanchard'	

* Planted in groups of 3-11, refer to state highway boundary detail design

Site Plan

Legend

- Site Boundary
- Road Reserve Boundary
- Typical Crossing (Refer 2023_084/076 for crossing detail)
- Threshold Crossing (Refer 2023_084/077 for crossing detail)
- Bench Seating
- Bicycle Parking
- Communal Screened Bin Storage
- Individual Screened Bin Storage
- Concrete No Oxide
- Concrete 4% Oxide with decorative sawcuts at 1m centres
- Concrete 6% Oxide
- Concrete 7% Oxide Exposed Aggregate Finish
- Paver Setts
- Raised timber deck (or concrete patio)
- Concrete pavers on gravel
- Asphalt
- Reserve Plant Mix
- Internal Lot Plant Mix A
- Street Plant Mix
- Internal Lot Plant Mix B
- Lawn
- Boundary Plant Mix (Refer to state highway boundary detail design)
- Climber
- Hedging (*Griselinia littoralis*) (Same Height as Adjoining Fence)
- Hedging (*Corokia*) (Same Height as Adjoining Fence)
- 1.8m high Closeboard Timber Fence
- 1.8m high Vertical Timber Batten Fence
- 1.5m high Closeboard Timber Fence
- 1.5m high Post and Triple Rail Timber Fence
- 1.2m high Post and Double Rail Timber Fence
- 1.2m high Existing Post and Double Rail Timber Fence
- 0.75m high Schist Solid Feature Wall
- Open Style Gate (Same Height as Adjoining Fence)
- Bollard
- Rubbish Bin
- Letter Box Wall
- Individual Letter Box
- Street Light
- Light pole
- Bollard Light

*Note lighting design to be designed by lighting engineer

Plant Species Legend

Amelanchier canadensis	Malus 'Flamingo'
Acer x freemanii 'Jeffer's Red'	Olearia paniculata *
Cordyline australis	Prunus 'Accolade'
Cornus 'Eddie's White Wonder'	Pyrus calleryana 'Aristocrat'
Carpinus betulus 'Fastigiata'	Platanus orientalis 'Autumn Glory'
Fuscospora cliffortioides	Prunus serrulata 'Amanogawa'
Fagus sylvatica 'Dawcyck Green'	Pittosporum tenuifolium *
Fagus sylvatica 'Purpurea'	Plagianthus regius
Fraxinus excelsior 'Purple Spire'	Sophora microphylla
Kunzea serotina	Tilia cordata
Liquidambar styraciflua 'Worplesdon'	Ulmus hollandica 'Lobel'
Magnolia grandiflora 'Blanchard'	

* Planted in groups of 3-11, refer to state highway boundary detail design

Site Plan



A. LANDSCAPE CONCEPT PLAN 105 (SCALE 1:200 @ A3)

*Materials to be confirmed at detailed design


client / project name: MT IRON JUNCTION, WĀNAKA
drawing name: **LANDSCAPE CONCEPT PLAN 105**
designed by: David Compton-Moen | Anca Belu
drawn by: Anca Belu
original issue date: 17 JULY 2026
scale: 1:200 @A3

revision no: A	amendment: Issue for Comment
--------------------------	--

approved DCM	date 16/07/2026
------------------------	---------------------------



DCM URBAN DESIGN LIMITED
10/245 ST ASAPH STREET
CHRISTCHURCH 8011
WWW.DCMURBAN.COM

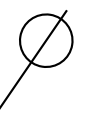

Legend

- Site Boundary
- Road Reserve Boundary
- Typical Crossing (Refer 2023_084/076 for crossing detail)
- Threshold Crossing (Refer 2023_084/077 for crossing detail)
- Bench Seating
- Bicycle Parking
- Communal Screened Bin Storage
- Individual Screened Bin Storage
- Concrete No Oxide
- Concrete 4% Oxide with decorative sawcuts at 1m centres
- Concrete 6% Oxide
- Concrete 7% Oxide Exposed Aggregate Finish
- Paver Setts
- Raised timber deck (or concrete patio)
- Concrete pavers on gravel
- Asphalt
- Reserve Plant Mix
- Internal Lot Plant Mix A
- Street Plant Mix
- Internal Lot Plant Mix B
- Lawn
- Boundary Plant Mix (Refer to state highway boundary detail design)
- Climber
- Hedging (*Griselinia littoralis*) (Same Height as Adjoining Fence)
- Hedging (*Corokia*) (Same Height as Adjoining Fence)
- 1.8m high Closeboard Timber Fence
- 1.8m high Vertical Timber Batten Fence
- 1.5m high Closeboard Timber Fence
- 1.5m high Post and Triple Rail Timber Fence
- 1.2m high Post and Double Rail Timber Fence
- 1.2m high Existing Post and Double Rail Timber Fence
- 0.75m high Schist Solid Feature Wall
- Open Style Gate (Same Height as Adjoining Fence)
- Bollard
- Rubbish Bin
- Letter Box Wall
- Individual Letter Box
- Street Light
- Light pole
- Bollard Light

*Note lighting design to be designed by lighting engineer

Planting Schedule

AC	Amelanchier canadensis	MF	Malus 'Flamingo'
AJ	Acer x freemanii 'Jeffer's Red'	OP	Olearia paniculata *
CA	Cordyline australis	PA	Prunus 'Accolade'
CE	Cornus 'Eddie's White Wonder'	PC	Pyrus calleryana 'Aristocrat'
CF	Carpinus betulus 'Fastigiata'	PO	Platanus orientalis 'Autumn Glory'
FC	Fuscospora cliffortioides	PS	Prunus serrulata 'Amanogawa'
FD	Fagus sylvatica 'Dawcyck Green'	PT	Pittosporum tenuifolium *
FP	Fagus sylvatica 'Purpurea'	PR	Plagianthus regius
FE	Fraxinus excelsior 'Purple Spire'	SM	Sophora microphylla
KS	Kunzea serotina	TC	Tilia cordata
LW	Liquidambar styraciflua 'Worplesdon'	UL	Ulmus hollandica 'Lobel'
MB	Magnolia grandiflora 'Blanchard'		

* Planted in groups of 3-11, refer to state highway boundary detail design

Site Plan



LEGEND

Site Boundary

Road Reserve Boundary

A

Typical Crossing (Refer 2023_084/076 for crossing detail)

B

Threshold Crossing (Refer 2023_084/077 for crossing detail)

C

Bench Seating

D

Bicycle Parking

E

Communal Screened Bin Storage

Individual Screened Bin Storage

Concrete No Oxide

Concrete 4% Oxide with decorative sawcuts at 1m centres

Concrete 6% Oxide

Concrete 7% Oxide Exposed Aggregate Finish

Paver Setts

Raised timber deck (or concrete patio)

Concrete pavers on gravel

Reserve Plant Mix

Street Plant Mix

Lawn

Climber

Hedging (*Griselinia littoralis*) (Same Height as Adjoining Fence)

Hedging (*Corokia*) (Same Height as Adjoining Fence)

1.8m high Closeboard Timber Fence

1.8m high Vertical Timber Batten Fence

1.5m high Closeboard Timber Fence

1.5m high Post and Triple Rail Timber Fence

1.2m high Post and Double Rail Timber Fence

1.2m high Existing Post and Double Rail Timber Fence

0.75m high Schist Solid Feature Wall

Open Style Gate (Same Height as Adjoining Fence)

Bollard

Letter Box Wall

Street Light

Light pole

Bollard Light

Rubbish Bin

Individual Letter Box

Amelanchier canadensis

Acer x freemanii 'Jeffer's Red'

Cordyline australis

Cornus 'Eddie's White Wonder'

Carpinus betulus 'Fastigiata'

Fuscospora cliffortioides

Fagus sylvatica 'Dawyck Green'

Fagus sylvatica 'Purpurea'

Fraxinus excelsior 'Purple Spire'

Kunzea serotina

Liquidambar styraciflua 'Worplesdon'

Magnolia grandiflora 'Blanchard'

Malus 'Flamingo'

Olearia paniculata *

Prunus 'Accolade'

Pyrus calleryana 'Aristocrat'

Platanus orientalis 'Autumn Glory'

Prunus serrulata 'Amanogawa'

Pittosporum tenuifolium *

Plagianthus regius

Sophora microphylla

Tilia cordata

Ulmus hollandica 'Lobel'

* Planted in groups of 3-11, refer to state highway boundary detail design

108

109

110

111

112

113

114

115

116

117

118

119 A

120

121

122

123

124

125

126

127

128

129

130

131

131 A

102

103

104

105

106

107

The figure is a detailed landscape concept plan for site 108, located adjacent to State Highway 84. The plan shows a triangular-shaped site with a red dashed line indicating the site boundary and a blue dashed line for the road reserve boundary. A yellow dashed line marks the location of an 'Underground Stormwater Disposal Area', which is to be grassed and flush with the surroundings. The plan is populated with numerous plant species, each identified by a colored circle and a code (e.g., CA for Cordyline australis, KS for Kunzea serotina). A building footprint is shown on the right side, labeled 'TYPOLOGY B' with specifications: 3 beds, 1 garage, 1 carpark in driveway, and a GFA of 135.8 m². Dimensions of 7800 and 2300 are indicated for the building area. A north arrow is located in the top right corner. A label 'S67_A' is present in the top left corner of the plan area. The plan is overlaid on an aerial photograph of the site.

A. LANDSCAPE CONCEPT PLAN 108 (SCALE 1:200 @ A3)

*Materials to be confirmed at detailed design

client / project name: MT IRON JUNCTION, WĀNAKA
drawing name: LANDSCAPE CONCEPT PLAN 108
designed by: David Compton-Moen | Anca Belu
drawn by: Anca Belu
original issue date: 17 JULY 2026
scale: 1:200 @A3

revision no: A
amendment: Issue for Comment
approved DCM
date 16/07/2026

NEW ZEALAND INSTITUTE OF LANDSCAPE ARCHITECTS

REGISTERED LANDSCAPE ARCHITECT

DCM URBAN DESIGN LIMITED

10/245 ST ASAPH STREET

CHRISTCHURCH 8011

WWW.DCMURBAN.COM

project no / drawing no: 2023_084/108 revision: A

108

Legend

- Site Boundary
- Road Reserve Boundary
- Typical Crossing (Refer 2023_084/076 for crossing detail)
- Threshold Crossing (Refer 2023_084/077 for crossing detail)
- Bench Seating
- Bicycle Parking
- Communal Screened Bin Storage
- Individual Screened Bin Storage
- Concrete No Oxide
- Concrete 4% Oxide with decorative sawcuts at 1m centres
- Concrete 6% Oxide
- Concrete 7% Oxide Exposed Aggregate Finish
- Paver Setts
- Raised timber deck (or concrete patio)
- Concrete pavers on gravel
- Asphalt
- Reserve Plant Mix
- Internal Lot Plant Mix A
- Street Plant Mix
- Internal Lot Plant Mix B
- Lawn
- Boundary Plant Mix (Refer to state highway boundary detail design)
- Climber
- Hedging (*Griselinia littoralis*) (Same Height as Adjoining Fence)
- Hedging (*Corokia*) (Same Height as Adjoining Fence)
- 1.8m high Closeboard Timber Fence
- 1.8m high Vertical Timber Batten Fence
- 1.5m high Closeboard Timber Fence
- 1.5m high Post and Triple Rail Timber Fence
- 1.2m high Post and Double Rail Timber Fence
- 1.2m high Existing Post and Double Rail Timber Fence
- 0.75m high Schist Solid Feature Wall
- Open Style Gate (Same Height as Adjoining Fence)
- Bollard
- Rubbish Bin
- Letter Box Wall
- Individual Letter Box
- Street Light
- Light pole
- Bollard Light

*Note lighting design to be designed by lighting engineer

Plant Species Legend

AC Amelanchier canadensis	MF Malus 'Flamingo'
AJ Acer x freemanii 'Jeffer's Red'	OP Olearia paniculata *
CA Cordyline australis	PA Prunus 'Accolade'
CE Cornus 'Eddie's White Wonder'	PC Pyrus calleryana 'Aristocrat'
CF Carpinus betulus 'Fastigiata'	PO Platanus orientalis 'Autumn Glory'
FC Fuscospora cliffortioides	PS Prunus serrulata 'Amanogawa'
FD Fagus sylvatica 'Dawcyck Green'	PT Pittosporum tenuifolium *
FP Fagus sylvatica 'Purpurea'	PR Plagianthus regius
FE Fraxinus excelsior 'Purple Spire'	SM Sophora microphylla
KS Kunzea serotina	TC Tilia cordata
LW Liquidambar styraciflua 'Worplesdon'	UL Ulmus hollandica 'Lobel'
MB Magnolia grandiflora 'Blanchard'	

* Planted in groups of 3-11, refer to state highway boundary detail design

Site Plan



JOIN LINE REFER 2023_084/119

*Materials to be confirmed at detailed design

project no / drawing no: **2023_084/110** revision: **A**

Legend

- Site Boundary
- Road Reserve Boundary
- Typical Crossing (Refer 2023_084/076 for crossing detail)
- Threshold Crossing (Refer 2023_084/077 for crossing detail)
- Bench Seating
- Bicycle Parking
- Communal Screened Bin Storage
- Individual Screened Bin Storage
- Concrete No Oxide
- Concrete 4% Oxide with decorative sawcuts at 1m centres
- Concrete 6% Oxide
- Concrete 7% Oxide Exposed Aggregate Finish
- Paver Setts
- Raised timber deck (or concrete patio)
- Concrete pavers on gravel
- Asphalt
- Reserve Plant Mix
- Internal Lot Plant Mix A
- Street Plant Mix
- Internal Lot Plant Mix B
- Lawn
- Boundary Plant Mix (Refer to state highway boundary detail design)
- Climber
- Hedging (*Griselinia littoralis*) (Same Height as Adjoining Fence)
- Hedging (*Corokia*) (Same Height as Adjoining Fence)
- 1.8m high Closeboard Timber Fence
- 1.8m high Vertical Timber Batten Fence
- 1.5m high Closeboard Timber Fence
- 1.5m high Post and Triple Rail Timber Fence
- 1.2m high Post and Double Rail Timber Fence
- 1.2m high Existing Post and Double Rail Timber Fence
- 0.75m high Schist Solid Feature Wall
- Open Style Gate (Same Height as Adjoining Fence)
- Bollard
- Rubbish Bin
- Letter Box Wall
- Individual Letter Box
- Street Light
- Light pole
- Bollard Light

*Note lighting design to be designed by lighting engineer

Plant Species Legend

AC Amelanchier canadensis	MF Malus 'Flamingo'
AJ Acer x freemanii 'Jeffer's Red'	OP Olearia paniculata *
CA Cordyline australis	PA Prunus 'Accolade'
CE Cornus 'Eddie's White Wonder'	PC Pyrus calleryana 'Aristocrat'
CF Carpinus betulus 'Fastigiata'	PO Platanus orientalis 'Autumn Glory'
FC Fuscospora cliffortioides	PS Prunus serrulata 'Amanogawa'
FD Fagus sylvatica 'Dawcyck Green'	PT Pittosporum tenuifolium *
FP Fagus sylvatica 'Purpurea'	PR Plagianthus regius
FE Fraxinus excelsior 'Purple Spire'	SM Sophora microphylla
KS Kunzea serotina	TC Tilia cordata
LW Liquidambar styraciflua 'Worplesdon'	UL Ulmus hollandica 'Lobel'
MB Magnolia grandiflora 'Blanchard'	


* Planted in groups of 3-11, refer to state highway boundary detail design



LEGEND

- Site Boundary
- Road Reserve Boundary
- Typical Crossing (Refer 2023_084/076 for crossing detail)
- Threshold Crossing (Refer 2023_084/077 for crossing detail)
- Bench Seating
- Bicycle Parking
- Communal Screened Bin Storage
- Individual Screened Bin Storage
- Concrete No Oxide
- Concrete 4% Oxide with decorative sawcuts at 1m centres
- Concrete 6% Oxide
- Concrete 7% Oxide Exposed Aggregate Finish
- Paver Setts
- Raised timber deck (or concrete patio)
- Concrete pavers on gravel
- Reserve Plant Mix
- Street Plant Mix
- Lawn
- Climber
- Hedging (*Griselinia littoralis*) (Same Height as Adjoining Fence)
- Hedging (*Corokia*) (Same Height as Adjoining Fence)
- 1.8m high Closeboard Timber Fence
- 1.8m high Vertical Timber Batten Fence
- 1.5m high Closeboard Timber Fence
- 1.5m high Post and Triple Rail Timber Fence
- 1.2m high Post and Double Rail Timber Fence
- 1.2m high Existing Post and Double Rail Timber Fence
- 0.75m high Schist Solid Feature Wall
- Open Style Gate (Same Height as Adjoining Fence)
- Bollard
- Letter Box Wall
- Street Light
- Light pole
- Bollard Light
- Rubbish Bin
- Individual Letter Box
- *Note lighting design to be designed by lighting engineer

- Amelanchier canadensis
- Acer x freemanii 'Jeffer's Red'
- Cordyline australis
- Cornus 'Eddie's White Wonder'
- Carpinus betulus 'Fastigiata'
- Fuscospora cliffortioides
- Fagus sylvatica 'Dawyck Green'
- Fagus sylvatica 'Purpurea'
- Fraxinus excelsior 'Purple Spire'
- Kunzea serotina
- Liquidambar styraciflua 'Worplesdon'
- Magnolia grandiflora 'Blanchard'
- Malus 'Flamingo'
- Olearia paniculata *
- Prunus 'Accolade'
- Pyrus calleryana 'Aristocrat'
- Platanus orientalis 'Autumn Glory'
- Prunus serrulata 'Amanogawa'
- Pittosporum tenuifolium *
- Plagianthus regius
- Sophora microphylla
- Tilia cordata
- Ulmus hollandica 'Lobel'
- * Planted in groups of 3-11, refer to state highway boundary detail design

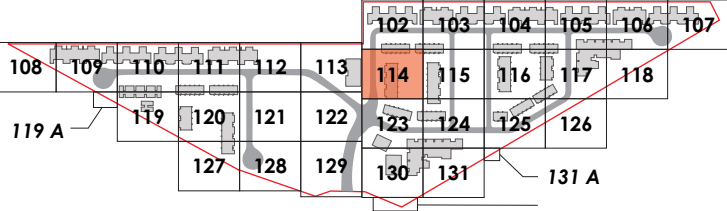

JOIN LINE REFER 2023_084/102



JOIN LINE REFER 2023_084/115

JOIN LINE REFER 2023_084/113

JOIN LINE REFER 2023_084/123

A. LANDSCAPE CONCEPT PLAN 114 (SCALE 1:200 @ A3)

*Materials to be confirmed at detailed design

client / project name: MT IRON JUNCTION, WĀNAKA
drawing name: LANDSCAPE CONCEPT PLAN 114
designed by: David Compton-Moen | Anca Belu
drawn by: Anca Belu
original issue date: 17 JULY 2026
scale: 1:200 @A3

revision no: A
amendment: Issue for Comment


approved DCM
date 16/07/2026



DCM URBAN DESIGN LIMITED
10/245 ST ASAPH STREET
CHRISTCHURCH 8011
WWW.DCMURBAN.COM

project no / drawing no: 2023_084/114 revision: A

	Site Boundary		
	Road Reserve Boundary		
	Typical Crossing (Refer 2023_084/076 for crossing detail)		
	Threshold Crossing (Refer 2023_084/077 for crossing detail)		
	Bench Seating		
	Bicycle Parking		
	Communal Screened Bin Storage		
	Individual Screened Bin Storage		
	Concrete No Oxide		
	Concrete 4% Oxide with decorative sawcuts at 1m centres		
	Concrete 6% Oxide		
	Concrete 7% Oxide Exposed Aggregate Finish		
	Paver Setts		
	Raised timber deck (or concrete patio)		
	Concrete pavers on gravel		Asphalt
	Reserve Plant Mix		Internal Lot Plant Mix A
	Street Plant Mix		Internal Lot Plant Mix B
	Lawn		Boundary Plant Mix (Refer to state highway boundary detail design)
	Climber		
	Hedging (<i>Griselinia littoralis</i>) (Same Height as Adjoining Fence)		
	Hedging (<i>Corokia</i>) (Same Height as Adjoining Fence)		
	1.8m high Closeboard Timber Fence		
	1.8m high Vertical Timber Batten Fence		
	1.5m high Closeboard Timber Fence		
	1.5m high Post and Triple Rail Timber Fence		
	1.2m high Post and Double Rail Timber Fence		
	1.2m high Existing Post and Double Rail Timber Fence		
	0.75m high Schist Solid Feature Wall		
	Open Style Gate (Same Height as Adjoining Fence)		
	Bollard		Rubbish Bin
	Letter Box Wall		Individual Letter Box
	Street Light		Light pole
			Bollard Light
*Note lighting design to be designed by lighting engineer			
	Amelanchier canadensis		Malus 'Flamingo'
	Acer x freemanii 'Jeffer's Red'		Olearia paniculata *
	Cordyline australis		Prunus 'Accolade'
	Cornus 'Eddie's White Wonder'		Pyrus calleryana 'Aristocrat'
	Carpinus betulus 'Fastigiata'		Platanus orientalis 'Autumn Glory'
	Fuscospora cliffortioides		Prunus serrulata 'Amanogawa'
	Fagus sylvatica 'Dawcyck Green'		Pittosporum tenuifolium *
	Fagus sylvatica 'Purpurea'		Plagianthus regius
	Fraxinus excelsior 'Purple Spire'		Sophora microphylla
	Kunzea serotina		Tilia cordata
	Liquidambar styraciflua 'Worplesdon'		Ulmus hollandica 'Lobel'
	Magnolia grandiflora 'Blanchard'		
* Planted in groups of 3-11, refer to state highway boundary detail design			

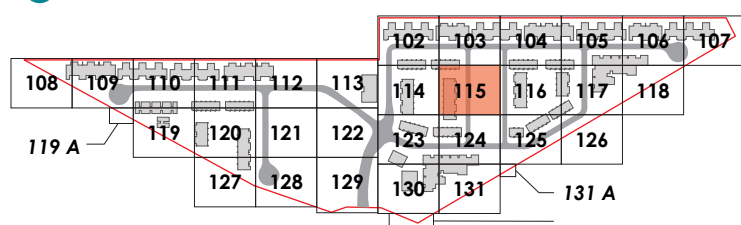

*Materials to be confirmed at detailed design



DCM URBAN DESIGN LIMITED
10/245 ST ASAPH STREET
CHRISTCHURCH 8011
WWW.DCMURBAN.COM

project no / drawing no: **2023_084/115** revision: **A**

LEGEND

- Site Boundary
- Road Reserve Boundary
- A

Typical Crossing (Refer 2023_084/076 for crossing detail)
- B

Threshold Crossing (Refer 2023_084/077 for crossing detail)
- C

Bench Seating
- D

Bicycle Parking
- E

Communal Screened Bin Storage
- Individual Screened Bin Storage
- Concrete No Oxide
- Concrete 4% Oxide with decorative sawcuts at 1m centres
- Concrete 6% Oxide
- Concrete 7% Oxide Exposed Aggregate Finish
- Paver Setts
- Raised timber deck (or concrete patio)
- Concrete pavers on gravel
- Reserve Plant Mix
- Street Plant Mix
- Lawn
- Climber
- Hedging (*Griselinia littoralis*) (Same Height as Adjoining Fence)
- Hedging (*Corokia*) (Same Height as Adjoining Fence)
- 1.8m high Closeboard Timber Fence
- 1.8m high Vertical Timber Batten Fence
- 1.5m high Closeboard Timber Fence
- 1.5m high Post and Triple Rail Timber Fence
- 1.2m high Post and Double Rail Timber Fence
- 1.2m high Existing Post and Double Rail Timber Fence
- 0.75m high Schist Solid Feature Wall
- Open Style Gate (Same Height as Adjoining Fence)
- Bollard
- Letter Box Wall
- Street Light
- Light pole
- Bollard Light
- Rubbish Bin
- Individual Letter Box
- *Note lighting design to be designed by lighting engineer

AC

Amelanchier canadensis

AJ

Acer x freemanii 'Jeffer's Red'

CA

Cordyline australis

CE

Cornus 'Eddie's White Wonder'

CF

Carpinus betulus 'Fastigiata'

FC

Fuscospora cliffortioides

FD

Fagus sylvatica 'Dawyck Green'

FP

Fagus sylvatica 'Purpurea'

FE

Fraxinus excelsior 'Purple Spire'

KS

Kunzea serotina

LW

Liquidambar styraciflua 'Worplesdon'

MB

Magnolia grandiflora 'Blanchard'

MF

Malus 'Flamingo'

OP

Olearia paniculata *

PA

Prunus 'Accolade'

PC

Pyrus calleryana 'Aristocrat'

PO

Platanus orientalis 'Autumn Glory'

PS

Prunus serrulata 'Amanogawa'

PT

Pittosporum tenuifolium *

PR

Plagianthus regius

SM

Sophora microphylla


TC

Tilia cordata

UL

Ulmus hollandica 'Lobel'

* Planted in groups of 3-11, refer to state highway boundary detail design

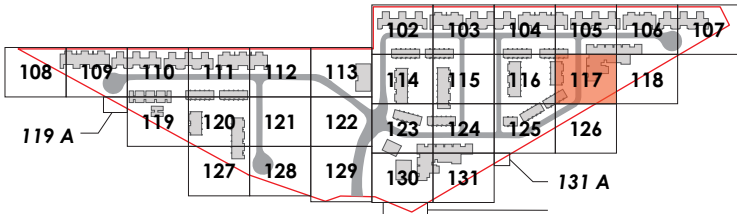

JOIN LINE REFER 2023_084/105



A. LANDSCAPE CONCEPT PLAN 117 (SCALE 1:200 @ A3)

JOIN LINE REFER 2023_084/126

*Materials to be confirmed at detailed design

client / project name: MT IRON JUNCTION, WĀNAKA
drawing name: **LANDSCAPE CONCEPT PLAN 117**
designed by: David Compton-Moen | Anca Belu
drawn by: Anca Belu
original issue date: 17 JULY 2026
scale: 1:200 @A3

revision no: A
amendment: Issue for Comment

approved DCM
date 16/07/2026



DCM URBAN DESIGN LIMITED
10/245 ST ASAPH STREET
CHRISTCHURCH 8011
WWW.DCMURBAN.COM

project no / drawing no: 2023_084/117 revision: A

LEGEND

- Site Boundary
- Road Reserve Boundary
- A

Typical Crossing (Refer 2023_084/076 for crossing detail)
- B

Threshold Crossing (Refer 2023_084/077 for crossing detail)
- C

Bench Seating
- D

Bicycle Parking
- E

Communal Screened Bin Storage
- Individual Screened Bin Storage
- Concrete No Oxide
- Concrete 4% Oxide with decorative sawcuts at 1m centres
- Concrete 6% Oxide
- Concrete 7% Oxide Exposed Aggregate Finish
- Paver Setts
- Raised timber deck (or concrete patio)
- Concrete pavers on gravel
- Reserve Plant Mix
- Street Plant Mix
- Lawn
- Climber
- Hedging (*Griselinia littoralis*) (Same Height as Adjoining Fence)
- Hedging (*Corokia*) (Same Height as Adjoining Fence)
- 1.8m high Closeboard Timber Fence
- 1.8m high Vertical Timber Batten Fence
- 1.5m high Closeboard Timber Fence
- 1.5m high Post and Triple Rail Timber Fence
- 1.2m high Post and Double Rail Timber Fence
- 1.2m high Existing Post and Double Rail Timber Fence
- 0.75m high Schist Solid Feature Wall
- Open Style Gate (Same Height as Adjoining Fence)
- Bollard
- Letter Box Wall
- Street Light
- Light pole
- Rubbish Bin
- Individual Letter Box
- Bollard Light
-
- *Note lighting design to be designed by lighting engineer

AC

Amelanchier canadensis

MF

Malus 'Flamingo'

AJ

Acer x freemanii 'Jeffer's Red'

OP

Olearia paniculata *

CA

Cordyline australis

PA

Prunus 'Accolade'

CE

Cornus 'Eddie's White Wonder'

PC

Pyrus calleryana 'Aristocrat'

CF

Carpinus betulus 'Fastigiata'

PO

Platanus orientalis 'Autumn Glory'

FC

Fuscospora cliffortioides

PS

Prunus serrulata 'Amanogawa'

FD

Fagus sylvatica 'Dawyck Green'

PT

Pittosporum tenuifolium *

FP

Fagus sylvatica 'Purpurea'

PR

Plagianthus regius

FE

Fraxinus excelsior 'Purple Spire'

SM

Sophora microphylla

KS

Kunzea serotina

TC

Tilia cordata

LW

Liquidambar styraciflua 'Worplesdon'

UL

Ulmus hollandica 'Lobel'

MB

Magnolia grandiflora 'Blanchard'

* Planted in groups of 3-11, refer to state highway boundary detail design

JOIN LINE REFER 2023_084/106



JOIN LINE REFER 2023_084/117

A. LANDSCAPE CONCEPT PLAN 118 (SCALE 1:200 @ A3)

*Materials to be confirmed at detailed design

client / project name: MT IRON JUNCTION, WĀNAKA
drawing name: **LANDSCAPE CONCEPT PLAN 118**
designed by: David Compton-Moen | Anca Belu
drawn by: Anca Belu
original issue date: 17 JULY 2026
scale: 1:200 @A3

revision no: A
amendment: Issue for Comment

approved DCM
date 16/07/2026



REGISTERED LANDSCAPE ARCHITECT



DCM URBAN DESIGN LIMITED
10/245 ST ASAPH STREET
CHRISTCHURCH 8011
WWW.DCMURBAN.COM

project no / drawing no: 2023_084/118 revision: A

Legend:

- Site Boundary
- Road Reserve Boundary
- A** Typical Crossing (Refer 2023_084/076 for crossing detail)
- B** Threshold Crossing (Refer 2023_084/077 for crossing detail)
- C** Bench Seating
- D** Bicycle Parking
- E** Communal Screened Bin Storage
- Concrete No Oxide
- Concrete 4% Oxide with decorative sawcuts at 1m centres
- Concrete 6% Oxide
- Concrete 7% Oxide Exposed Aggregate Finish
- Paver Setts
- Raised timber deck (or concrete patio)
- Concrete pavers on gravel
- Asphalt
- Reserve Plant Mix
- Internal Lot Plant Mix A
- Street Plant Mix
- Internal Lot Plant Mix B
- Lawn
- Boundary Plant Mix (Refer to state highway boundary detail design)
- Climber
- Hedging (*Griselinia littoralis*) (Same Height as Adjoining Fence)
- Hedging (*Corokia*) (Same Height as Adjoining Fence)
- 1.8m high Closeboard Timber Fence
- 1.8m high Vertical Timber Batten Fence
- 1.5m high Closeboard Timber Fence
- 1.5m high Post and Triple Rail Timber Fence
- 1.2m high Post and Double Rail Timber Fence
- 1.2m high Existing Post and Double Rail Timber Fence
- 0.75m high Schist Solid Feature Wall
- Open Style Gate (Same Height as Adjoining Fence)
- Bollard
- Rubbish Bin
- Letter Box Wall
- Individual Letter Box
- Street Light
- Light pole
- Bollard Light

**Note lighting design to be designed by lighting engineer*

Plant Species Legend:

AC Amelanchier canadensis	MF Malus 'Flamingo'
AJ Acer x freemanii 'Jeffer's Red'	OP Olearia paniculata *
CA Cordyline australis	PA Prunus 'Accolade'
CE Cornus 'Eddie's White Wonder'	PC Pyrus calleryana 'Aristocrat'
CF Carpinus betulus 'Fastigiata'	PO Platanus orientalis 'Autumn Glory'
FC Fuscospora cliffortioides	PS Prunus serrulata 'Amanogawa'
FD Fagus sylvatica 'Dawcyck Green'	PT Pittosporum tenuifolium *
FP Fagus sylvatica 'Purpurea'	PR Plagianthus regius
FE Fraxinus excelsior 'Purple Spire'	SM Sophora microphylla
KS Kunzea serotina	TC Tilia cordata
LW Liquidambar styraciflua 'Worplesdon'	UL Ulmus hollandica 'Lobel'
MB Magnolia grandiflora 'Blanchard'	

** Planted in groups of 3-11, refer to state highway boundary detail design*

Site Plan:



A. LANDSCAPE CONCEPT PLAN 119 INSET A (SCALE 1:200 @ A3)

B. LANDSCAPE CONCEPT PLAN 119 (SCALE 1:200 @ A3)

*Materials to be confirmed at detailed design

client / project name: MT IRON JUNCTION, WĀNAKA
drawing name: **LANDSCAPE CONCEPT PLAN 000**
designed by: David Compton-Moen | Anca Belu
drawn by: Anca Belu
original issue date: 17 JULY 2026
scale: 1:200 @A3

revision no: A	amendment: Issue for Comment
--------------------------	--

approved DCM	date 16/07/2026
------------------------	---------------------------



DCM URBAN DESIGN LIMITED
10/245 ST ASAPH STREET
CHRISTCHURCH 8011
WWW.DCMURBAN.COM

project no / drawing no: **2023_084/119** revision: **A**

LEGEND

- Site Boundary
- Road Reserve Boundary
- A


Typical Crossing (Refer 2023_084/076 for crossing detail)
- B

Threshold Crossing (Refer 2023_084/077 for crossing detail)
- C

Bench Seating
- D

Bicycle Parking
- E

Communal Screened Bin Storage
- Individual Screened Bin Storage
- Concrete No Oxide
- Concrete 4% Oxide with decorative sawcuts at 1m centres
- Concrete 6% Oxide
- Concrete 7% Oxide Exposed Aggregate Finish
- Paver Setts
- Raised timber deck (or concrete patio)
- Concrete pavers on gravel
- Reserve Plant Mix
- Street Plant Mix
- Lawn
- Climber
- Hedging (*Griselinia littoralis*) (Same Height as Adjoining Fence)
- Hedging (*Corokia*) (Same Height as Adjoining Fence)
- 1.8m high Closeboard Timber Fence
- 1.8m high Vertical Timber Batten Fence
- 1.5m high Closeboard Timber Fence
- 1.5m high Post and Triple Rail Timber Fence
- 1.2m high Post and Double Rail Timber Fence
- 1.2m high Existing Post and Double Rail Timber Fence
- 0.75m high Schist Solid Feature Wall
- Open Style Gate (Same Height as Adjoining Fence)
- Bollard
- Letter Box Wall
- Street Light
- Light pole
- Bollard Light
- Rubbish Bin
- Individual Letter Box
- Amelanchier canadensis
- Acer x freemanii 'Jeffer's Red'
- Cordyline australis
- Cornus 'Eddie's White Wonder'
- Carpinus betulus 'Fastigiata'
- Fuscospora cliffortioides
- Fagus sylvatica 'Dawyck Green'
- Fagus sylvatica 'Purpurea'
- Fraxinus excelsior 'Purple Spire'
- Kunzea serotina
- Liquidambar styraciflua 'Worplesdon'
- Magnolia grandiflora 'Blanchard'
- Malus 'Flamingo'
- Olearia paniculata *
- Prunus 'Accolade'
- Pyrus calleryana 'Aristocrat'
- Platanus orientalis 'Autumn Glory'
- Prunus serrulata 'Amanogawa'
- Pittosporum tenuifolium *
- Plagianthus regius
- Sophora microphylla
- Tilia cordata
- Ulmus hollandica 'Label'
- * Planted in groups of 3-11, refer to state highway boundary detail design

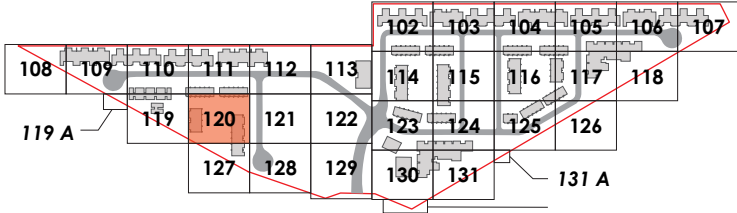

JOIN LINE REFER 2023_084/111



A. LANDSCAPE CONCEPT PLAN 120 (SCALE 1:200 @ A3)

JOIN LINE REFER 2023_084/127

*Materials to be confirmed at detailed design

client / project name: MT IRON JUNCTION, WĀNAKA
drawing name: LANDSCAPE CONCEPT PLAN 120
designed by: David Compton-Moen | Anca Belu
drawn by: Anca Belu
original issue date: 17 JULY 2026
scale: 1:200 @A3

revision no: A
amendment: Issue for Comment

approved DCM
date 16/07/2026



REGISTERED LANDSCAPE ARCHITECT



DCM URBAN DESIGN LIMITED
10/245 ST ASAPH STREET
CHRISTCHURCH 8011
WWW.DCMURBAN.COM

project no / drawing no: 2023_084/120 revision: A

LEGEND

- Site Boundary
- Road Reserve Boundary
- A

Typical Crossing (Refer 2023_084/076 for crossing detail)
- B

Threshold Crossing (Refer 2023_084/077 for crossing detail)
- C

Bench Seating
- D

Bicycle Parking
- E

Communal Screened Bin Storage
- Individual Screened Bin Storage
- Concrete No Oxide
- Concrete 4% Oxide with decorative sawcuts at 1m centres
- Concrete 6% Oxide
- Concrete 7% Oxide Exposed Aggregate Finish
- Paver Setts
- Raised timber deck (or concrete patio)
- Concrete pavers on gravel
- Reserve Plant Mix
- Street Plant Mix
- Lawn
- Climber
- Hedging (*Griselinia littoralis*) (Same Height as Adjoining Fence)
- Hedging (*Corokia*) (Same Height as Adjoining Fence)
- 1.8m high Closeboard Timber Fence
- 1.8m high Vertical Timber Batten Fence
- 1.5m high Closeboard Timber Fence
- 1.5m high Post and Triple Rail Timber Fence
- 1.2m high Post and Double Rail Timber Fence
- 1.2m high Existing Post and Double Rail Timber Fence
- 0.75m high Schist Solid Feature Wall
- Open Style Gate (Same Height as Adjoining Fence)
- Bollard
- Letter Box Wall
- Street Light
- Light pole
- Bollard Light
- Rubbish Bin
- Individual Letter Box
- Asphalt
- Internal Lot Plant Mix A
- Internal Lot Plant Mix B
- Boundary Plant Mix (Refer to state highway boundary detail design)

*Note lighting design to be designed by lighting engineer

- AC

Amelanchier canadensis
- AJ

Acer x freemanii 'Jeffer's Red'
- CA

Cordyline australis
- CE

Cornus 'Eddie's White Wonder'
- CF

Carpinus betulus 'Fastigiata'
- FC

Fuscospora cliffortioides
- FD

Fagus sylvatica 'Dawyck Green'
- FP

Fagus sylvatica 'Purpurea'
- FE

Fraxinus excelsior 'Purple Spire'
- KS

Kunzea serotina
- LW

Liquidambar styraciflua 'Worplesdon'
- MB

Magnolia grandiflora 'Blanchard'
- MF

Malus 'Fleming'
- OP

Olearia paniculata *
- PA

Prunus 'Accolade'
- PC

Pyrus calleryana 'Aristocrat'
- PO

Platanus orientalis 'Autumn Glory'
- PS

Prunus serrulata 'Amanogawa'
- PT

Pittosporum tenuifolium *
- PR


Plagianthus regius
- SM

Sophora microphylla
- TC

Tilia cordata
- UL

Ulmus hollandica 'Lobel'

* Planted in groups of 3-11, refer to state highway boundary detail design

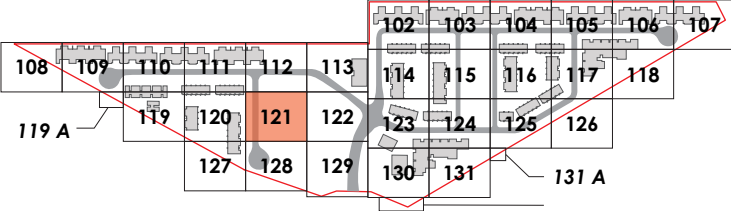

JOIN LINE REFER 2023_084/112



A. LANDSCAPE CONCEPT PLAN 121 (SCALE 1:200 @ A3)

JOIN LINE REFER 2023_084/128

*Materials to be confirmed at detailed design

client / project name: MT IRON JUNCTION, WĀNAKA
drawing name: **LANDSCAPE CONCEPT PLAN 121**
designed by: David Compton-Moen | Anca Belu
drawn by: Anca Belu
original issue date: 17 JULY 2026
scale: 1:200 @A3

revision no:
A

amendment:
Issue for Comment

approved
DCM

date
16/07/2026



REGISTERED
LANDSCAPE
ARCHITECT



DCM URBAN DESIGN LIMITED
10/245 ST ASAPH STREET
CHRISTCHURCH 8011
WWW.DCMURBAN.COM



project no / drawing no: **2023_084/121** revision: **A**

22

LEGEND

Site Boundary

Road Reserve Boundary

A

Typical Crossing (Refer 2023_084/076 for crossing detail)

B

Threshold Crossing (Refer 2023_084/077 for crossing detail)

C

Bench Seating

D

Bicycle Parking

E

Communal Screened Bin Storage

Individual Screened Bin Storage

Concrete No Oxide

Concrete 4% Oxide with decorative sawcuts at 1m centres

Concrete 6% Oxide

Concrete 7% Oxide Exposed Aggregate Finish

Paver Setts

Raised timber deck (or concrete patio)

Concrete pavers on gravel

Reserve Plant Mix

Street Plant Mix

Lawn

Climber

Hedging (*Griselinia littoralis*) (Same Height as Adjoining Fence)

Hedging (*Corokia*) (Same Height as Adjoining Fence)

1.8m high Closeboard Timber Fence

1.8m high Vertical Timber Batten Fence

1.5m high Closeboard Timber Fence

1.5m high Post and Triple Rail Timber Fence

1.2m high Post and Double Rail Timber Fence

1.2m high Existing Post and Double Rail Timber Fence

0.75m high Schist Solid Feature Wall

Open Style Gate (Same Height as Adjoining Fence)

Bollard

Letter Box Wall

Street Light

Light pole

Bollard Light

Rubbish Bin

Individual Letter Box

*Note lighting design to be designed by lighting engineer

AC

Amelanchier canadensis

AJ

Acer x freemanii 'Jeffer's Red'

CA

Cordyline australis

CE

Cornus 'Eddie's White Wonder'

CF

Carpinus betulus 'Fastigiata'

FC

Fuscospora cliffortioides

FD

Fagus sylvatica 'Dawyck Green'

FP

Fagus sylvatica 'Purpurea'

FE

Fraxinus excelsior 'Purple Spire'

KS

Kunzea serotina

LW

Liquidambar styraciflua 'Worplesdon'

MB

Magnolia grandiflora 'Blanchard'

MF

Malus 'Flamingo'

OP

Olearia paniculata *

PA

Prunus 'Accolade'

PC

Pyrus calleryana 'Aristocrat'

PO

Platanus orientalis 'Autumn Glory'

PS

Prunus serrulata 'Amanogawa'

PT

Pittosporum tenuifolium *

PR

Plagianthus regius

SM

Sophora microphylla

TC

Tilia cordata

UL

Ulmus hollandica 'Lobel'

* Planted in groups of 3-11, refer to state highway boundary detail design

102

103

1309</

LEGEND

- Site Boundary
- Road Reserve Boundary
- A

Typical Crossing (Refer 2023_084/076 for crossing detail)
- B

Threshold Crossing (Refer 2023_084/077 for crossing detail)
- C

Bench Seating
- D

Bicycle Parking
- E

Communal Screened Bin Storage
- Individual Screened Bin Storage
- Concrete No Oxide
- Concrete 4% Oxide with decorative sawcuts at 1m centres
- Concrete 6% Oxide
- Concrete 7% Oxide Exposed Aggregate Finish
- Paver Setts
- Raised timber deck (or concrete patio)
- Concrete pavers on gravel
- Asphalt
- Reserve Plant Mix
- Internal Lot Plant Mix A
- Street Plant Mix
- Internal Lot Plant Mix B
- Lawn
- Boundary Plant Mix (Refer to state highway boundary detail design)
- Climber
- Hedging (*Griselinia littoralis*) (Same Height as Adjoining Fence)
- Hedging (*Corokia*) (Same Height as Adjoining Fence)
- 1.8m high Closeboard Timber Fence
- 1.8m high Vertical Timber Batten Fence
- 1.5m high Closeboard Timber Fence
- 1.5m high Post and Triple Rail Timber Fence
- 1.2m high Post and Double Rail Timber Fence
- 1.2m high Existing Post and Double Rail Timber Fence
- 0.75m high Schist Solid Feature Wall
- Open Style Gate (Same Height as Adjoining Fence)
- Bollard
- Rubbish Bin
- Letter Box Wall
- Individual Letter Box
- Street Light
- Light pole
- Bollard Light

*Note lighting design to be designed by lighting engineer

- AC

Amelanchier canadensis
- AJ

Acer x freemanii 'Jeffer's Red'
- CA

Cordyline australis
- CE

Cornus 'Eddie's White Wonder'
- CF

Carpinus betulus 'Fastigiata'
- FC

Fuscospora cliffortioides
- FD

Fagus sylvatica 'Dawyck Green'
- FP

Fagus sylvatica 'Purpurea'
- FE

Fraxinus excelsior 'Purple Spire'
- KS

Kunzea serotina
- LW

Liquidambar styraciflua 'Worplesdon'
- MB

Magnolia grandiflora 'Blanchard'
- MF

Malus 'Flamingo'
- OP

Olearia paniculata *
- PA

Prunus 'Accolade'
- PC

Pyrus calleryana 'Aristocrat'
- PO

Platanus orientalis 'Autumn Glory'
- PS

Prunus serrulata 'Amanogawa'
- PT

Pittosporum tenuifolium *
- PR


Plagianthus regius
- SM

Sophora microphylla
- TC

Tilia cordata
- UL

Ulmus hollandica 'Lobel'

* Planted in groups of 3-11, refer to state highway boundary detail design

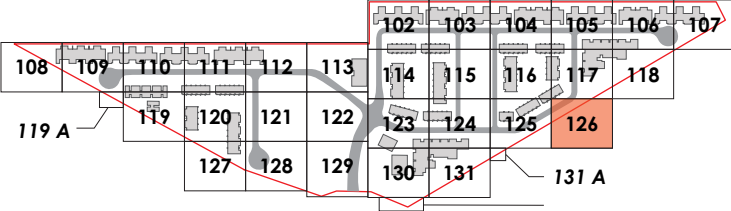

JOIN LINE REFER 2023_084/117



JOIN LINE REFER 2023_084/126

A. LANDSCAPE CONCEPT PLAN 126 (SCALE 1:200 @ A3)

*Materials to be confirmed at detailed design

client / project name: MT IRON JUNCTION, WĀNAKA
drawing name: **LANDSCAPE CONCEPT PLAN 126**
designed by: David Compton-Moen | Anca Belu
drawn by: Anca Belu
original issue date: 17 JULY 2026
scale: 1:200 @A3

revision no: A
amendment: Issue for Comment
approved DCM
date 16/07/2026

NEW ZEALAND INSTITUTE OF LANDSCAPE ARCHITECTS

REGISTERED LANDSCAPE ARCHITECT

DCM URBAN DESIGN LIMITED

10/245 ST ASAPH STREET

CHRISTCHURCH 8011

WWW.DCMURBAN.COM

project no / drawing no: 2023_084/126

revision: A

126

LEGEND

- Site Boundary
- Road Reserve Boundary
- A

Typical Crossing (Refer 2023_084/076 for crossing detail)
- B

Threshold Crossing (Refer 2023_084/077 for crossing detail)
- C

Bench Seating
- D

Bicycle Parking
- E

Communal Screened Bin Storage
- Individual Screened Bin Storage
- Concrete No Oxide
- Concrete 4% Oxide with decorative sawcuts at 1m centres
- Concrete 6% Oxide
- Concrete 7% Oxide Exposed Aggregate Finish
- Paver Setts
- Raised timber deck (or concrete patio)
- Concrete pavers on gravel
- Reserve Plant Mix
- Street Plant Mix
- Lawn
- Climber
- Hedging (*Griselinia littoralis*) (Same Height as Adjoining Fence)
- Hedging (*Corokia*) (Same Height as Adjoining Fence)
- 1.8m high Closeboard Timber Fence
- 1.8m high Vertical Timber Batten Fence
- 1.5m high Closeboard Timber Fence
- 1.5m high Post and Triple Rail Timber Fence
- 1.2m high Post and Double Rail Timber Fence
- 1.2m high Existing Post and Double Rail Timber Fence
- 0.75m high Schist Solid Feature Wall
- Open Style Gate (Same Height as Adjoining Fence)
- Bollard
- Letter Box Wall
- Street Light
- Light pole
- Bollard Light
- Rubbish Bin
- Individual Letter Box
- Asphalt
- Internal Lot Plant Mix A
- Internal Lot Plant Mix B
- Boundary Plant Mix (Refer to state highway boundary detail design)

*Note lighting design to be designed by lighting engineer

AC

Amelanchier canadensis

AJ

Acer x freemanii 'Jeffer's Red'

CA

Cordyline australis

CE

Cornus 'Eddie's White Wonder'

CF

Carpinus betulus 'Fastigiata'

FC

Fuscospora cliffortioides

FD

Fagus sylvatica 'Dawyck Green'

FP

Fagus sylvatica 'Purpurea'

FE

Fraxinus excelsior 'Purple Spire'

KS

Kunzea serotina

LW

Liquidambar styraciflua 'Worplesdon'

MB

Magnolia grandiflora 'Blanchard'

MF

Malus 'Fleming'

OP

Olearia paniculata *

PA

Prunus 'Accolade'

PC

Pyrus calleryana 'Aristocrat'

PO

Platanus orientalis 'Autumn Glory'

PS

Prunus serrulata 'Amanogawa'

PT

Pittosporum tenuifolium *

PR

Plagianthus regius

SM

Sophora microphylla

TC

Tilia cordata

UL

Ulmus hollandica 'Lobel'

* Planted in groups of 3-11, refer to state highway boundary detail design

108

109

110

111

112

113

114

115

116

117

118

119 A

120

121

122

123

124

125

126

127

128

129

130

131

131 A

JOIN LINE REFER 2023_084/120



JOIN LINE REFER 2023_084/128

A. LANDSCAPE CONCEPT PLAN 127 (SCALE 1:200 @ A3)

*Materials to be confirmed at detailed design

client / project name: MT IRON JUNCTION, WĀNAKA
drawing name: **LANDSCAPE CONCEPT PLAN 127**
designed by: David Compton-Moen | Anca Belu
drawn by: Anca Belu
original issue date: 17 JULY 2026
scale: 1:200 @A3

revision no: A
amendment: Issue for Comment
approved DCM
date 16/07/2026

NEW ZEALAND INSTITUTE OF LANDSCAPE ARCHITECTS

REGISTERED LANDSCAPE ARCHITECT

DCM URBAN DESIGN LIMITED

10/245 ST ASAPH STREET

CHRISTCHURCH 8011

WWW.DCMURBAN.COM

project no / drawing no: 2023_084/127

revision: A

127

SECTION		DETAILED PLANTING PLAN - STATE HIGHWAY BOUNDARY TREATMENT
201		DETAILED DESIGN PAGE LAYOUT
202 - 212		LAYOUT AND PLANTING PLAN
213		PLANTING SCHEDULE
214		DETAILS

MT IRON JUNCTION, WĀNAKA - STATE HIGHWAY BOUNDARY TREATMENT

LANDSCAPE WORKS

DRAWING SCHEDULE

Sheet	Amendments
2023_084 L 201 Cover Sheet	-
2023_084 L 202 LA and Planting Plan	Updates to lineweight and plant species
2023_084 L 203 LA and Planting Plan	Updates to lineweight and plant species
2023_084 L 204 LA and Planting Plan	Updates to lineweight and plant species
2023_084 L 205 LA and Planting Plan	Updates to lineweight and plant species
2023_084 L 206 LA and Planting Plan	Updates to lineweight and plant species
2023_084 L 207 LA and Planting Plan	Updates to lineweight and plant species
2023_084 L 208 LA and Planting Plan	Updates to lineweight and plant species
2023_084 L 209 LA and Planting Plan	Updates to lineweight and plant species

Sheet	Amendments
2023_084 L 210 LA and Planting Plan	Updates to lineweight and plant species
2023_084 L 211 LA and Planting Plan	Updates to lineweight and plant species
2023_084 L 212 LA and Planting Plan	Updates to lineweight and plant species
2023_084 L 213 Planting Schedule	Updates to plant numbers, species and litreage
2023_084 L 214 Details	-


DRAWING SET REVISIONS TO DATE

Revision	Description	Date
A	Landscape Boundary Treatment Detailed Planting Plan Revision A - Refer to 2023_084 Greene Mt Iron Fast Track Application - Graphic Attachment - Urban Design_J	03/10/2025
B	Landscape Boundary Treatment Detailed Planting Plan Revision B - Refer to 2023_084 Greene Mt Iron Fast Track Application - Graphic Attachment - Urban Design_K	10/10/2025
C	Landscape Boundary Treatment Detailed Planting Plan Revision C - Refer to 2023_084 Greene Mt Iron Fast Track Application - Graphic Attachment - Urban Design_L	15/10/2025
D	Landscape Boundary Treatment Detailed Planting Plan Revision D - Refer to 2023_084 Greene Mt Iron Fast Track Application - Graphic Attachment - Urban Design_M	06/11/2025

Revision	Description	Date
E	Landscape Boundary Treatment Detailed Planting Plan Revision E - Refer to 2023_084 Greene Mt Iron Fast Track Application - Graphic Attachment - Urban Design_N	21/11/2025
F	Landscape Boundary Treatment Detailed Planting Plan Revision F - Refer to 2023_084 Greene Mt Iron Fast Track Application - Graphic Attachment - Urban Design_O	17/12/2025
G	Landscape Boundary Treatment Detailed Planting Plan Revision G - Refer to 2023_084 Greene Mt Iron Fast Track Application - S67 Response Graphic Attachment_A	16/07/2026

legend:

--- EXTENT OF WORKS

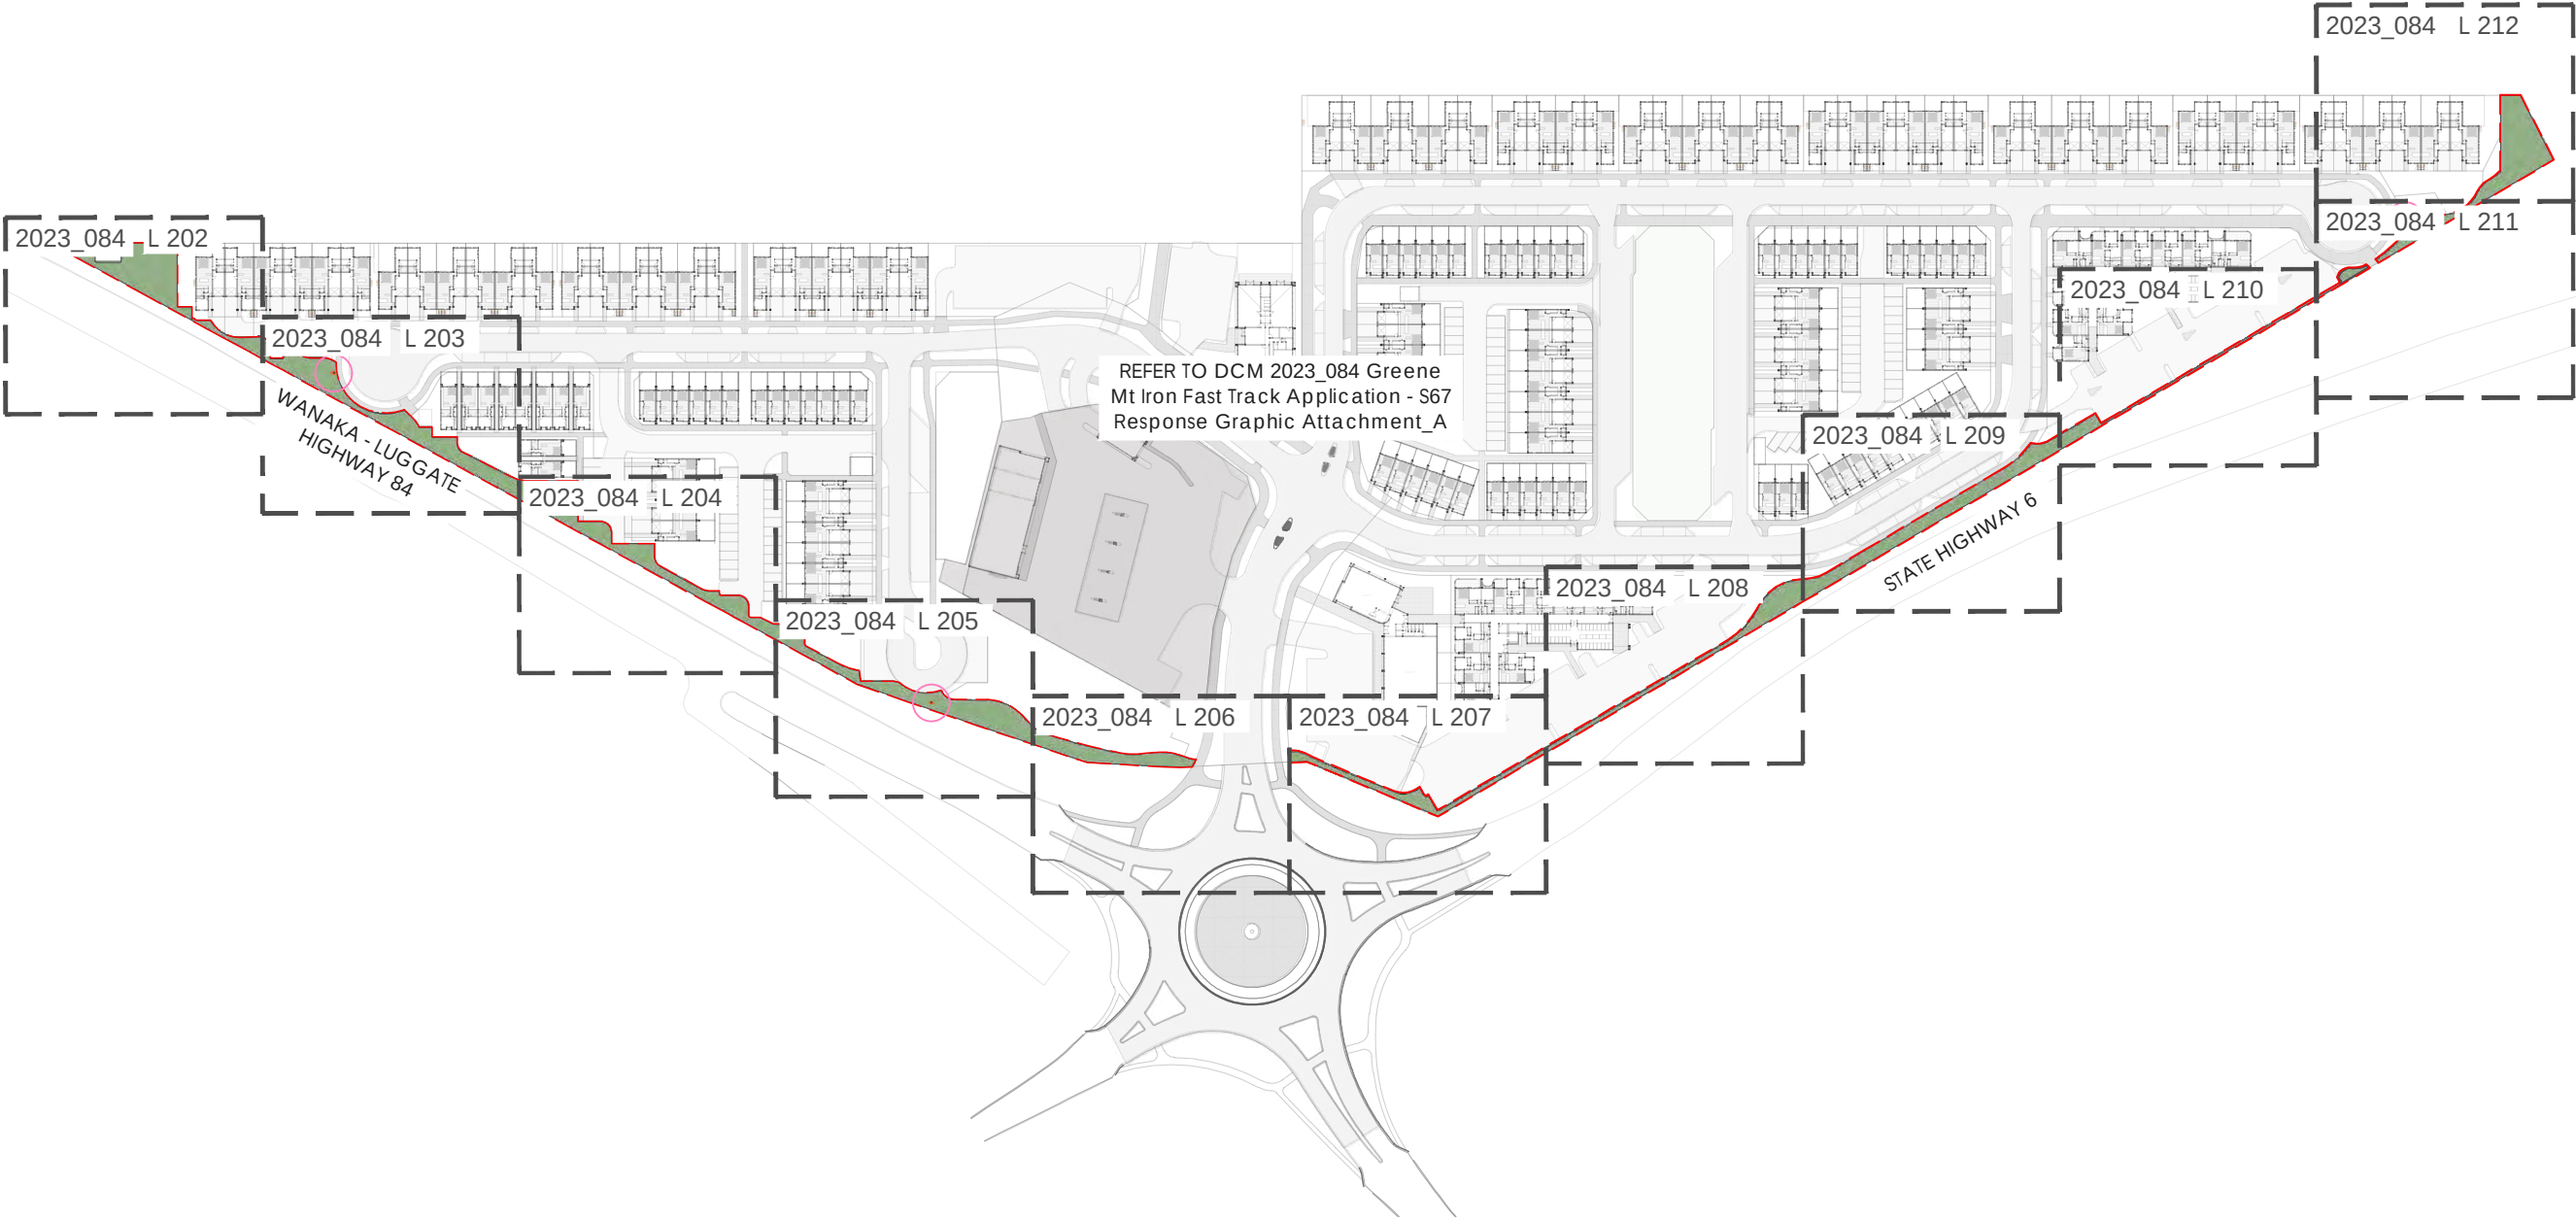

- note:
- Contractors to verify all dimensions on site prior to commencing work. Contractors are responsible for confirming the location of all underground services on site prior to commencing work. Figured dimensions to be taken in preference to scaled dimensions
 - Drawings to be read in conjunction with the Specification and BoQ
 - All works to be in accordance with the relevant engineering standards / Code of Practice
 - All plants to be offset 500mm from edge of paths and back of kerbs
 - Any driveway positions are indicative only and may vary with construction
 - Shop drawings to be signed off prior to construction
 - Plans to be printed in colour



DCM URBAN DESIGN LIMITED
10/245 ST ASAPH STREET
CHRISTCHURCH, NZ
WWW.DCMURBAN.COM



client / project name:
MT IRON JUNCTION LTD.

MT IRON JUNCTION, WĀNAKA
FAST TRACK APPLICATION - GRAPHIC ATTACHMENT - URBAN DESIGN


drawing name:
PLANS LAYOUT SHEET

drawing sheet:
Sheet 1 / 14

date : 16/07/26
designed by : AEG
drawn by : AEG
reviewed by : DCM
scale (@ A3) : 1:2000

project no / drawing no / revision:
2023_084 / L 201 / G

FAST TRACK APPLICATION - S67 RESPONSE

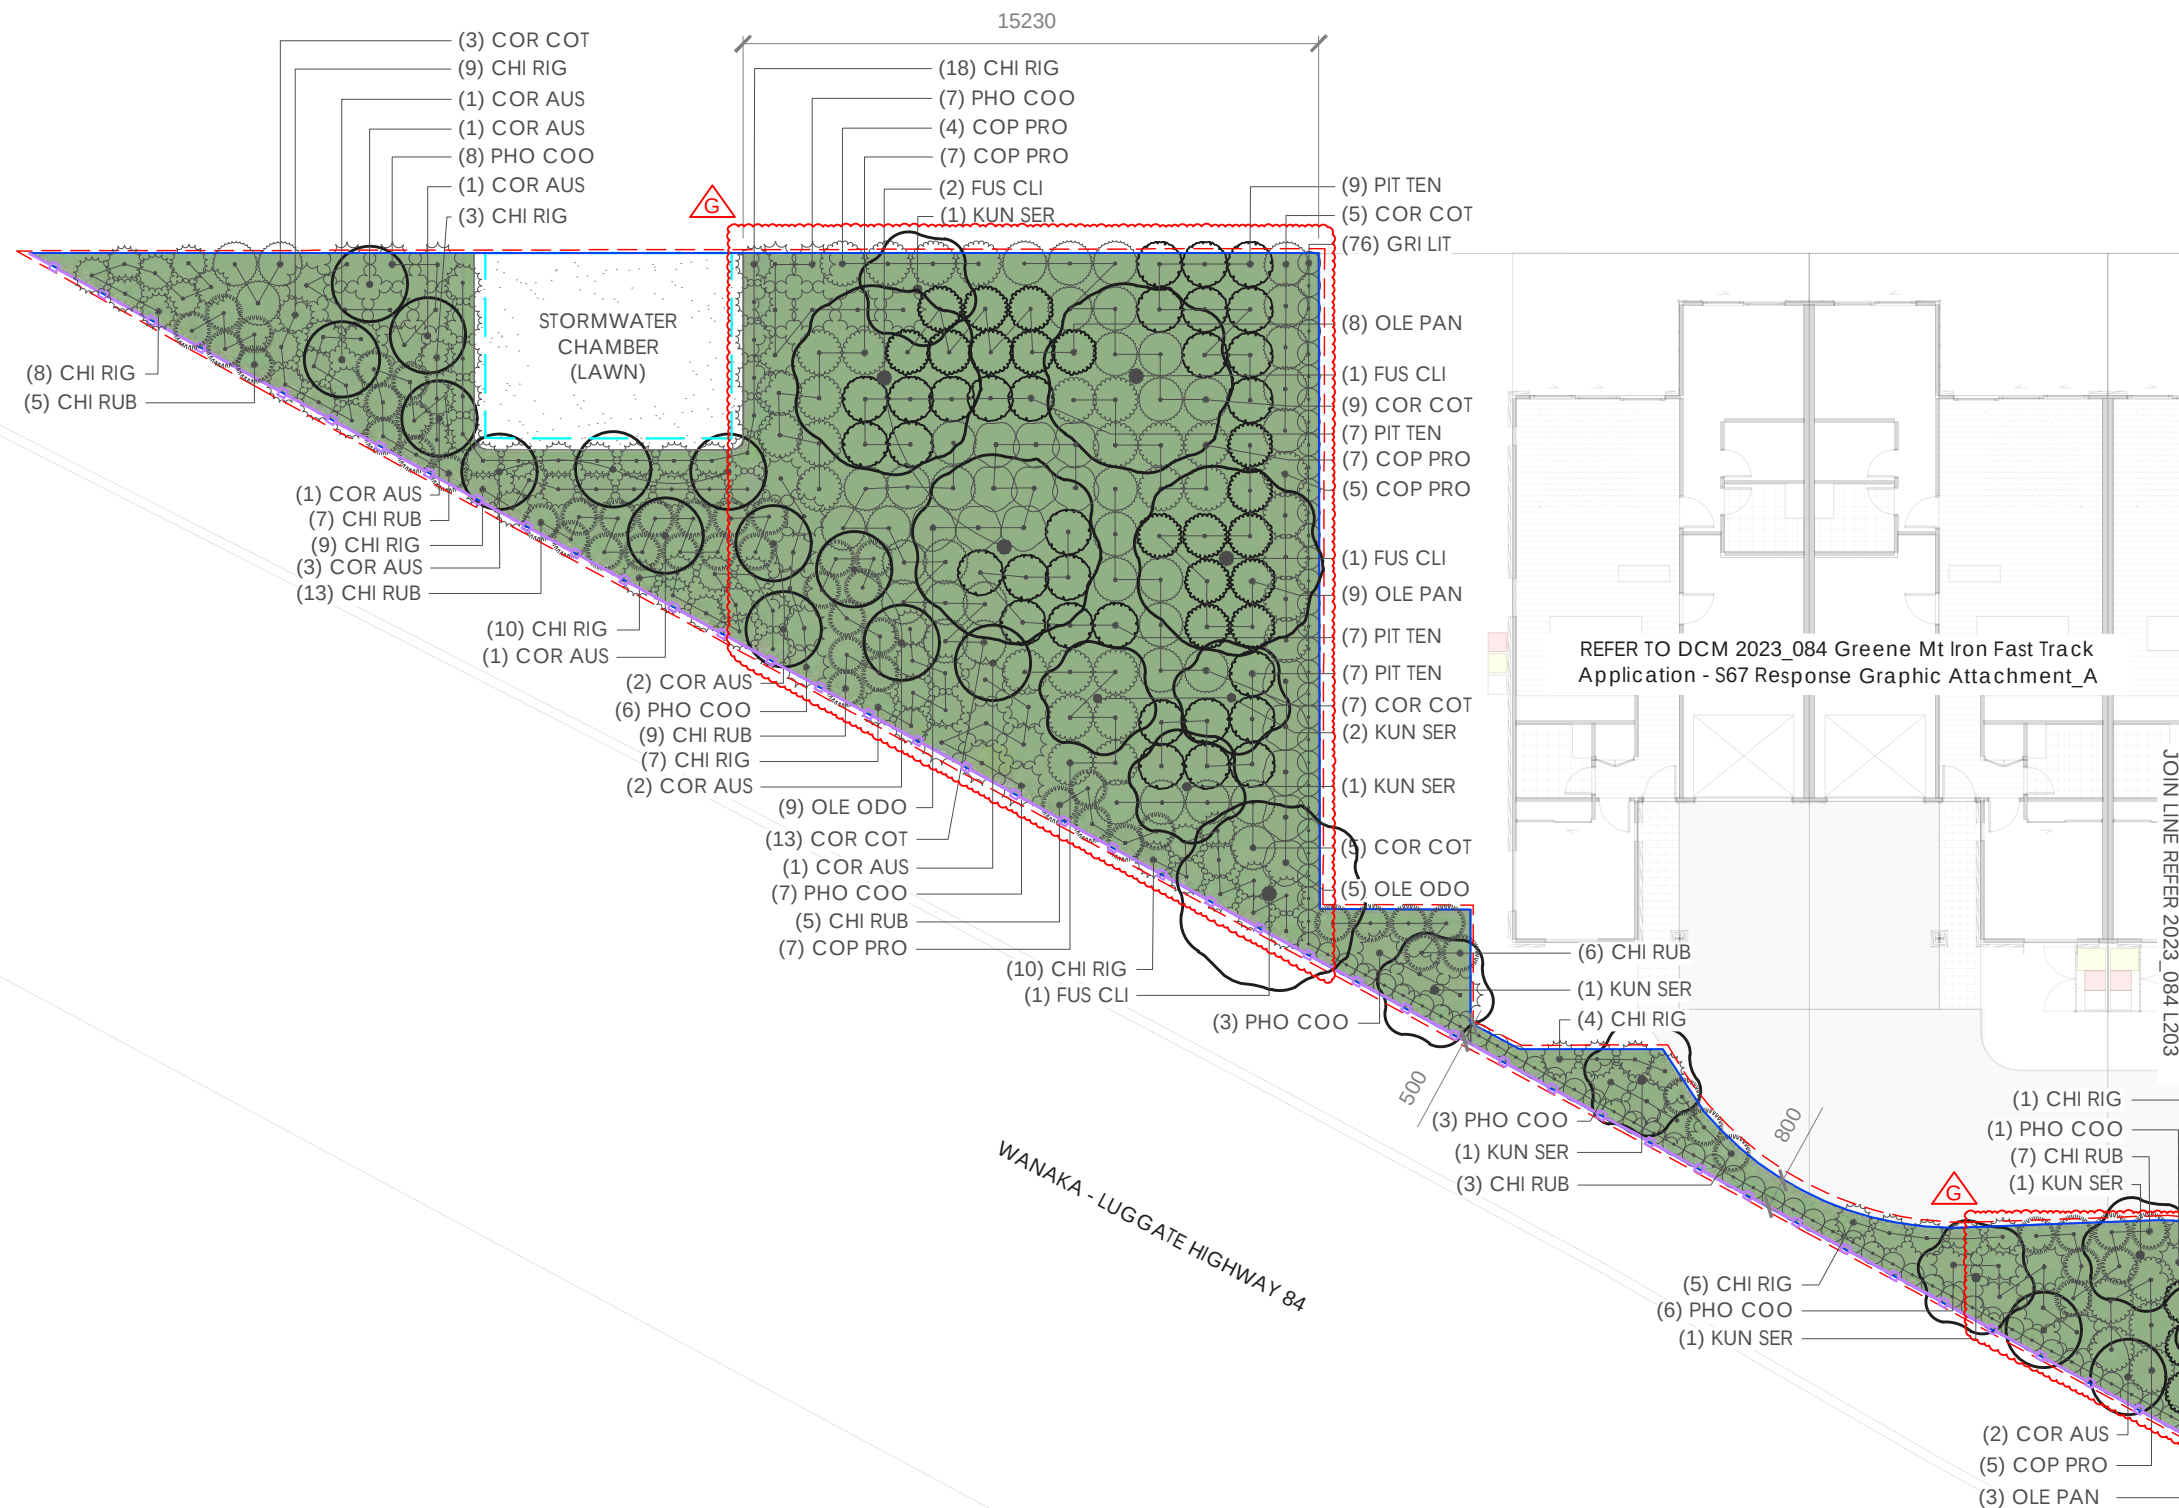

legend:

- EXTENT OF WORKS
- PLANTING AREA - MULCHED
- LAWN
- STORMWATER CHAMBER
- 1.2m HIGH EXISTING POST AND RAIL TIMBER FENCE
- TIMBER BATTEN EDGE
- LP LIGHT POLE- REFER TO LIGHTING PLAN
- 5M LIGHT POLE SETBACK

note:

- Contractors to verify all dimensions on site prior to commencing work. Contractors are responsible for confirming the location of all underground services on site prior to commencing work. Figured dimensions to be taken in preference to scaled dimensions
- Drawings to be read in conjunction with the Specification and BoQ
- All works to be in accordance with the relevant engineering standards / Code of Practice
- All plants to be offset 500mm from edge of paths and back of kerbs
- Any driveway positions are indicative only and may vary with construction
- Shop drawings to be signed off prior to construction
- Plans to be printed in colour

dcu
URBAN

DCM URBAN DESIGN LIMITED
10/245 ST ASAPH STREET
CHRISTCHURCH, NZ
WWW.DCMURBAN.COM

client / project name:
MT IRON JUNCTION LTD.

MT IRON JUNCTION, WĀNAKA
FAST TRACK APPLICATION - GRAPHIC
ATTACHMENT - URBAN DESIGN


drawing name:
LAYOUT AND PLANTING PLAN

drawing sheet:
Sheet 2 / 14

date : 16/07/26
designed by : AEG
drawn by : AEG
reviewed by : DCM
scale (@ A3) : 1:200

project no / drawing no / revision:
2023_084 / L 202 / G

FAST TRACK APPLICATION - S67 RESPONSE

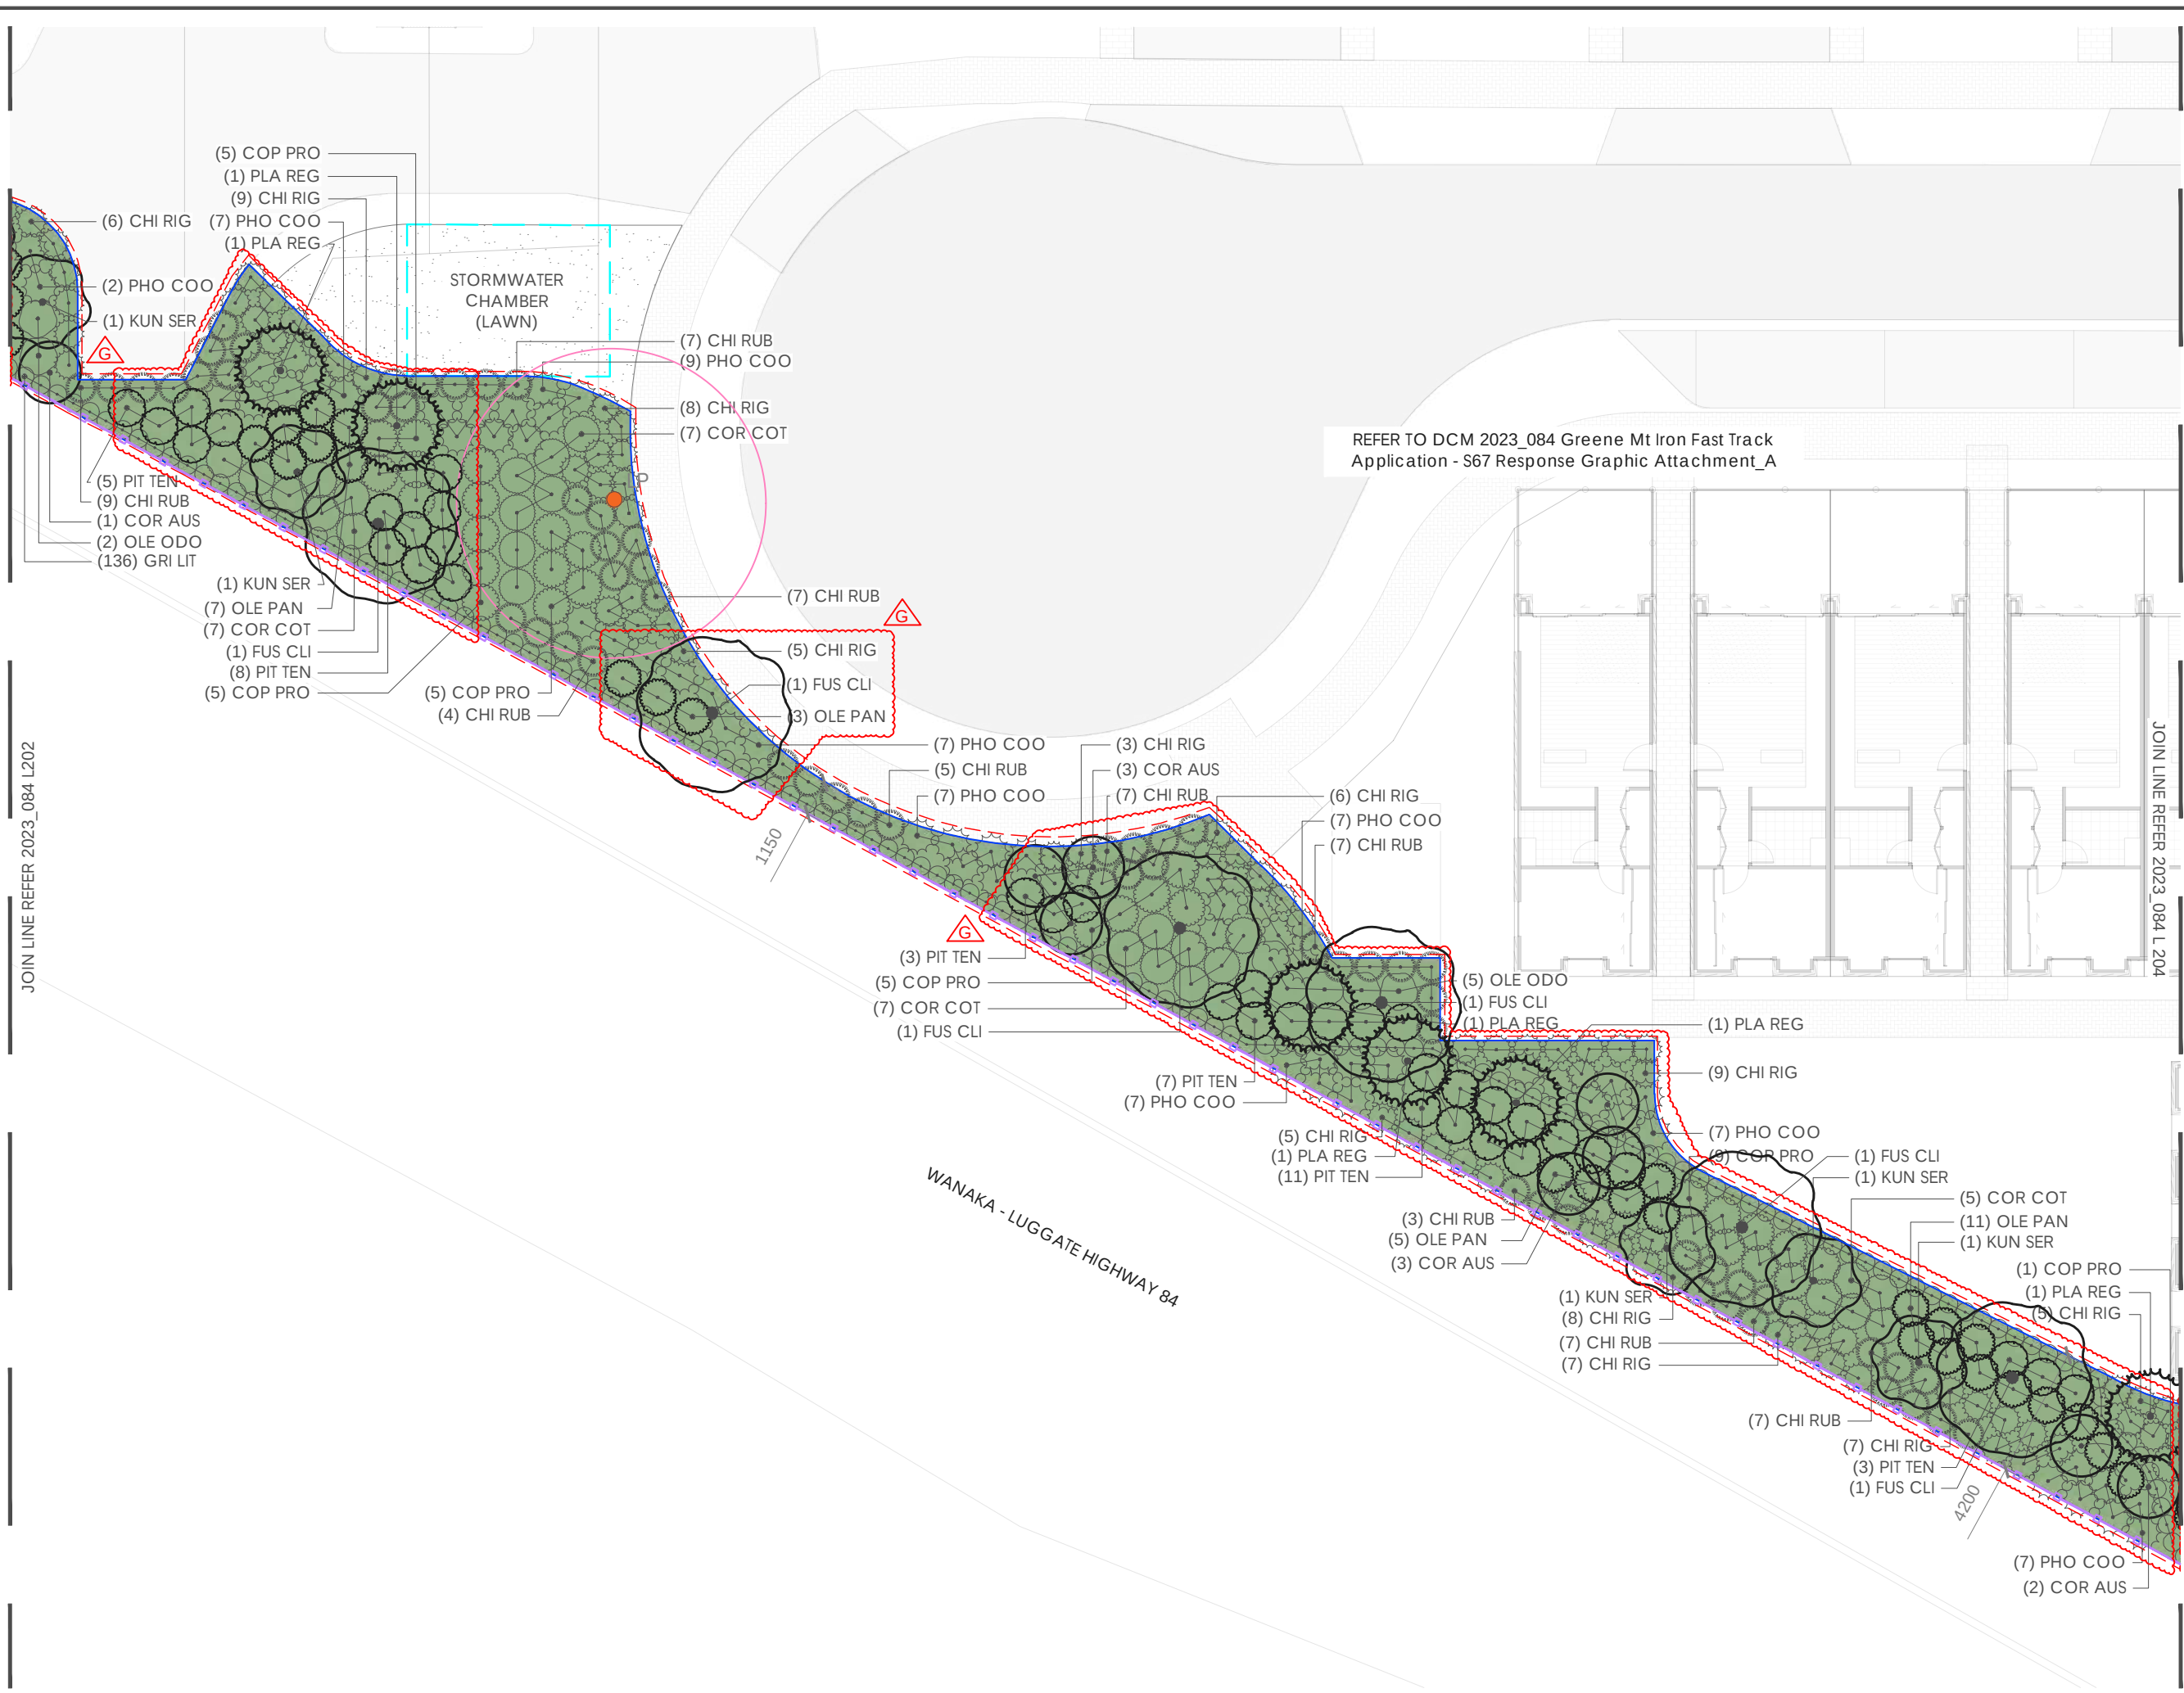

legend:

- EXTENT OF WORKS
- PLANTING AREA - MULCHED
- LAWN
- STORMWATER CHAMBER
- 1.2m HIGH EXISTING POST AND RAIL TIMBER FENCE
- TIMBER BATTEN EDGE
- LP LIGHT POLE- REFER TO LIGHTING PLAN
- 5M LIGHT POLE SETBACK

- note:
- Contractors to verify all dimensions on site prior to commencing work. Contractors are responsible for confirming the location of all underground services on site prior to commencing work. Figured dimensions to be taken in preference to scaled dimensions. Drawings to be read in conjunction with the Specification and BoQ
 - All works to be in accordance with the relevant engineering standards / Code of Practice
 - All plants to be offset 500mm from edge of paths and back of kerbs
 - Any driveway positions are indicative only and may vary with construction
 - Shop drawings to be signed off prior to construction
 - Plans to be printed in colour

dcu
URBAN

DCM URBAN DESIGN LIMITED
10/245 ST ASAPH STREET
CHRISTCHURCH, NZ
WWW.DCMURBAN.COM

client / project name:
MT IRON JUNCTION LTD.


MT IRON JUNCTION, WĀNAKA
FAST TRACK APPLICATION - GRAPHIC ATTACHMENT - URBAN DESIGN

drawing name:
LAYOUT AND PLANTING PLAN

drawing sheet:
Sheet 3 / 14

date : 16/07/26
designed by : AEG
drawn by : AEG
reviewed by : DCM
scale (@ A3) : 1:200

project no / drawing no / revision:
2023_084 / L 203 / G

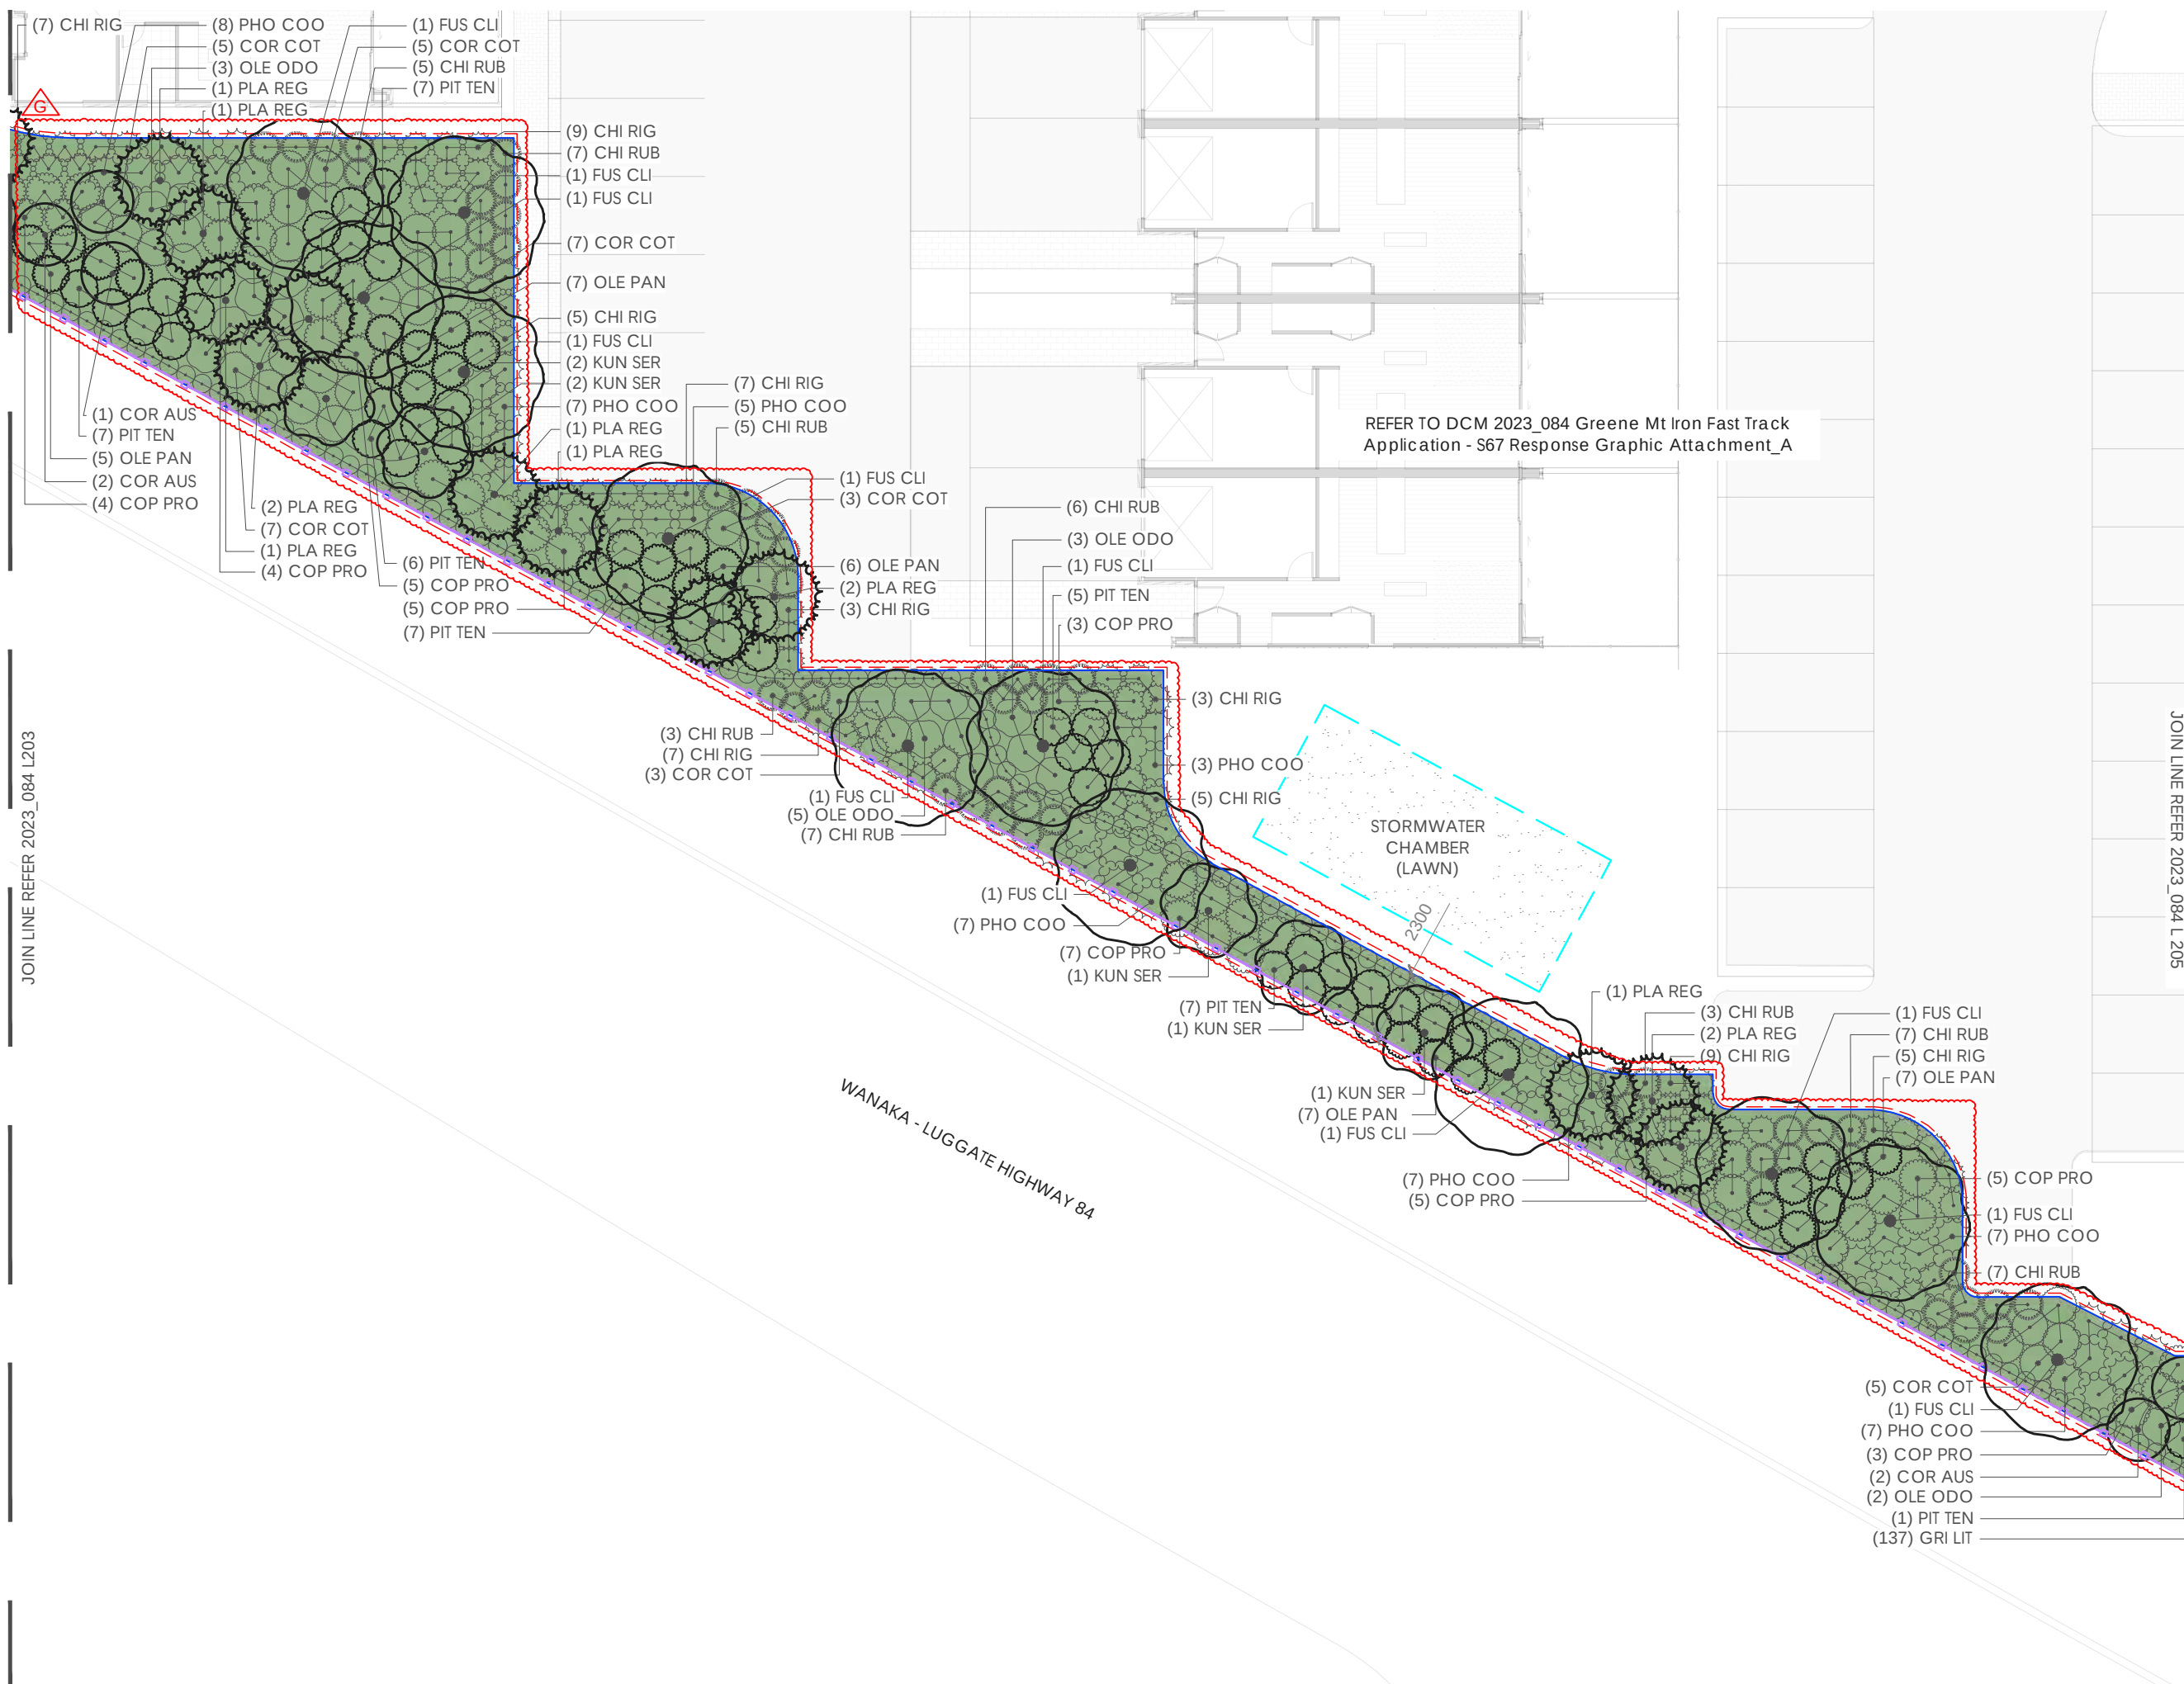

legend:

- EXTENT OF WORKS
-  PLANTING AREA - MULCHED
-  LAWN
- STORMWATER CHAMBER
- 1.2m HIGH EXISTING POST AND RAIL TIMBER FENCE
- TIMBER BATTEN EDGE
-  LP LIGHT POLE - REFER TO LIGHTING PLAN
-  5M LIGHT POLE SETBACK

note:

1. Contractors to verify all dimensions on site prior to commencing work. Contractors are responsible for confirming the location of all underground services on site prior to commencing work. Figured dimensions to be taken in preference to scaled dimensions
2. Drawings to be read in conjunction with the Specification and BoQ
3. All works to be in accordance with the relevant engineering standards / Code of Practice
4. All plants to be offset 500mm from edge of paths and back of kerbs
5. Any driveway positions are indicative only and may vary with construction
6. Shop drawings to be signed off prior to construction
7. Plans to be printed in colour

DCM
URBAN
DCM URBAN DESIGN LIMITED
10/245 ST ASAPH STREET
CHRISTCHURCH, NZ
WWW.DCMURBAN.COM

client / project name:
MT IRON JUNCTION LTD.

MT IRON JUNCTION, WĀNAKA
FAST TRACK APPLICATION - GRAPHIC
ATTACHMENT - URBAN DESIGN


drawing name:
LAYOUT AND PLANTING PLAN

drawing sheet:
Sheet 4 / 14

date	: 16/07/26
designed by	: AEG
drawn by	: AEG
reviewed by	: DCM
scale (@ A3)	: 1:200

project no / drawing no / revision:
2023 084 / L 204 / G

FAST TRACK APPLICATION - S67 RESPONSE

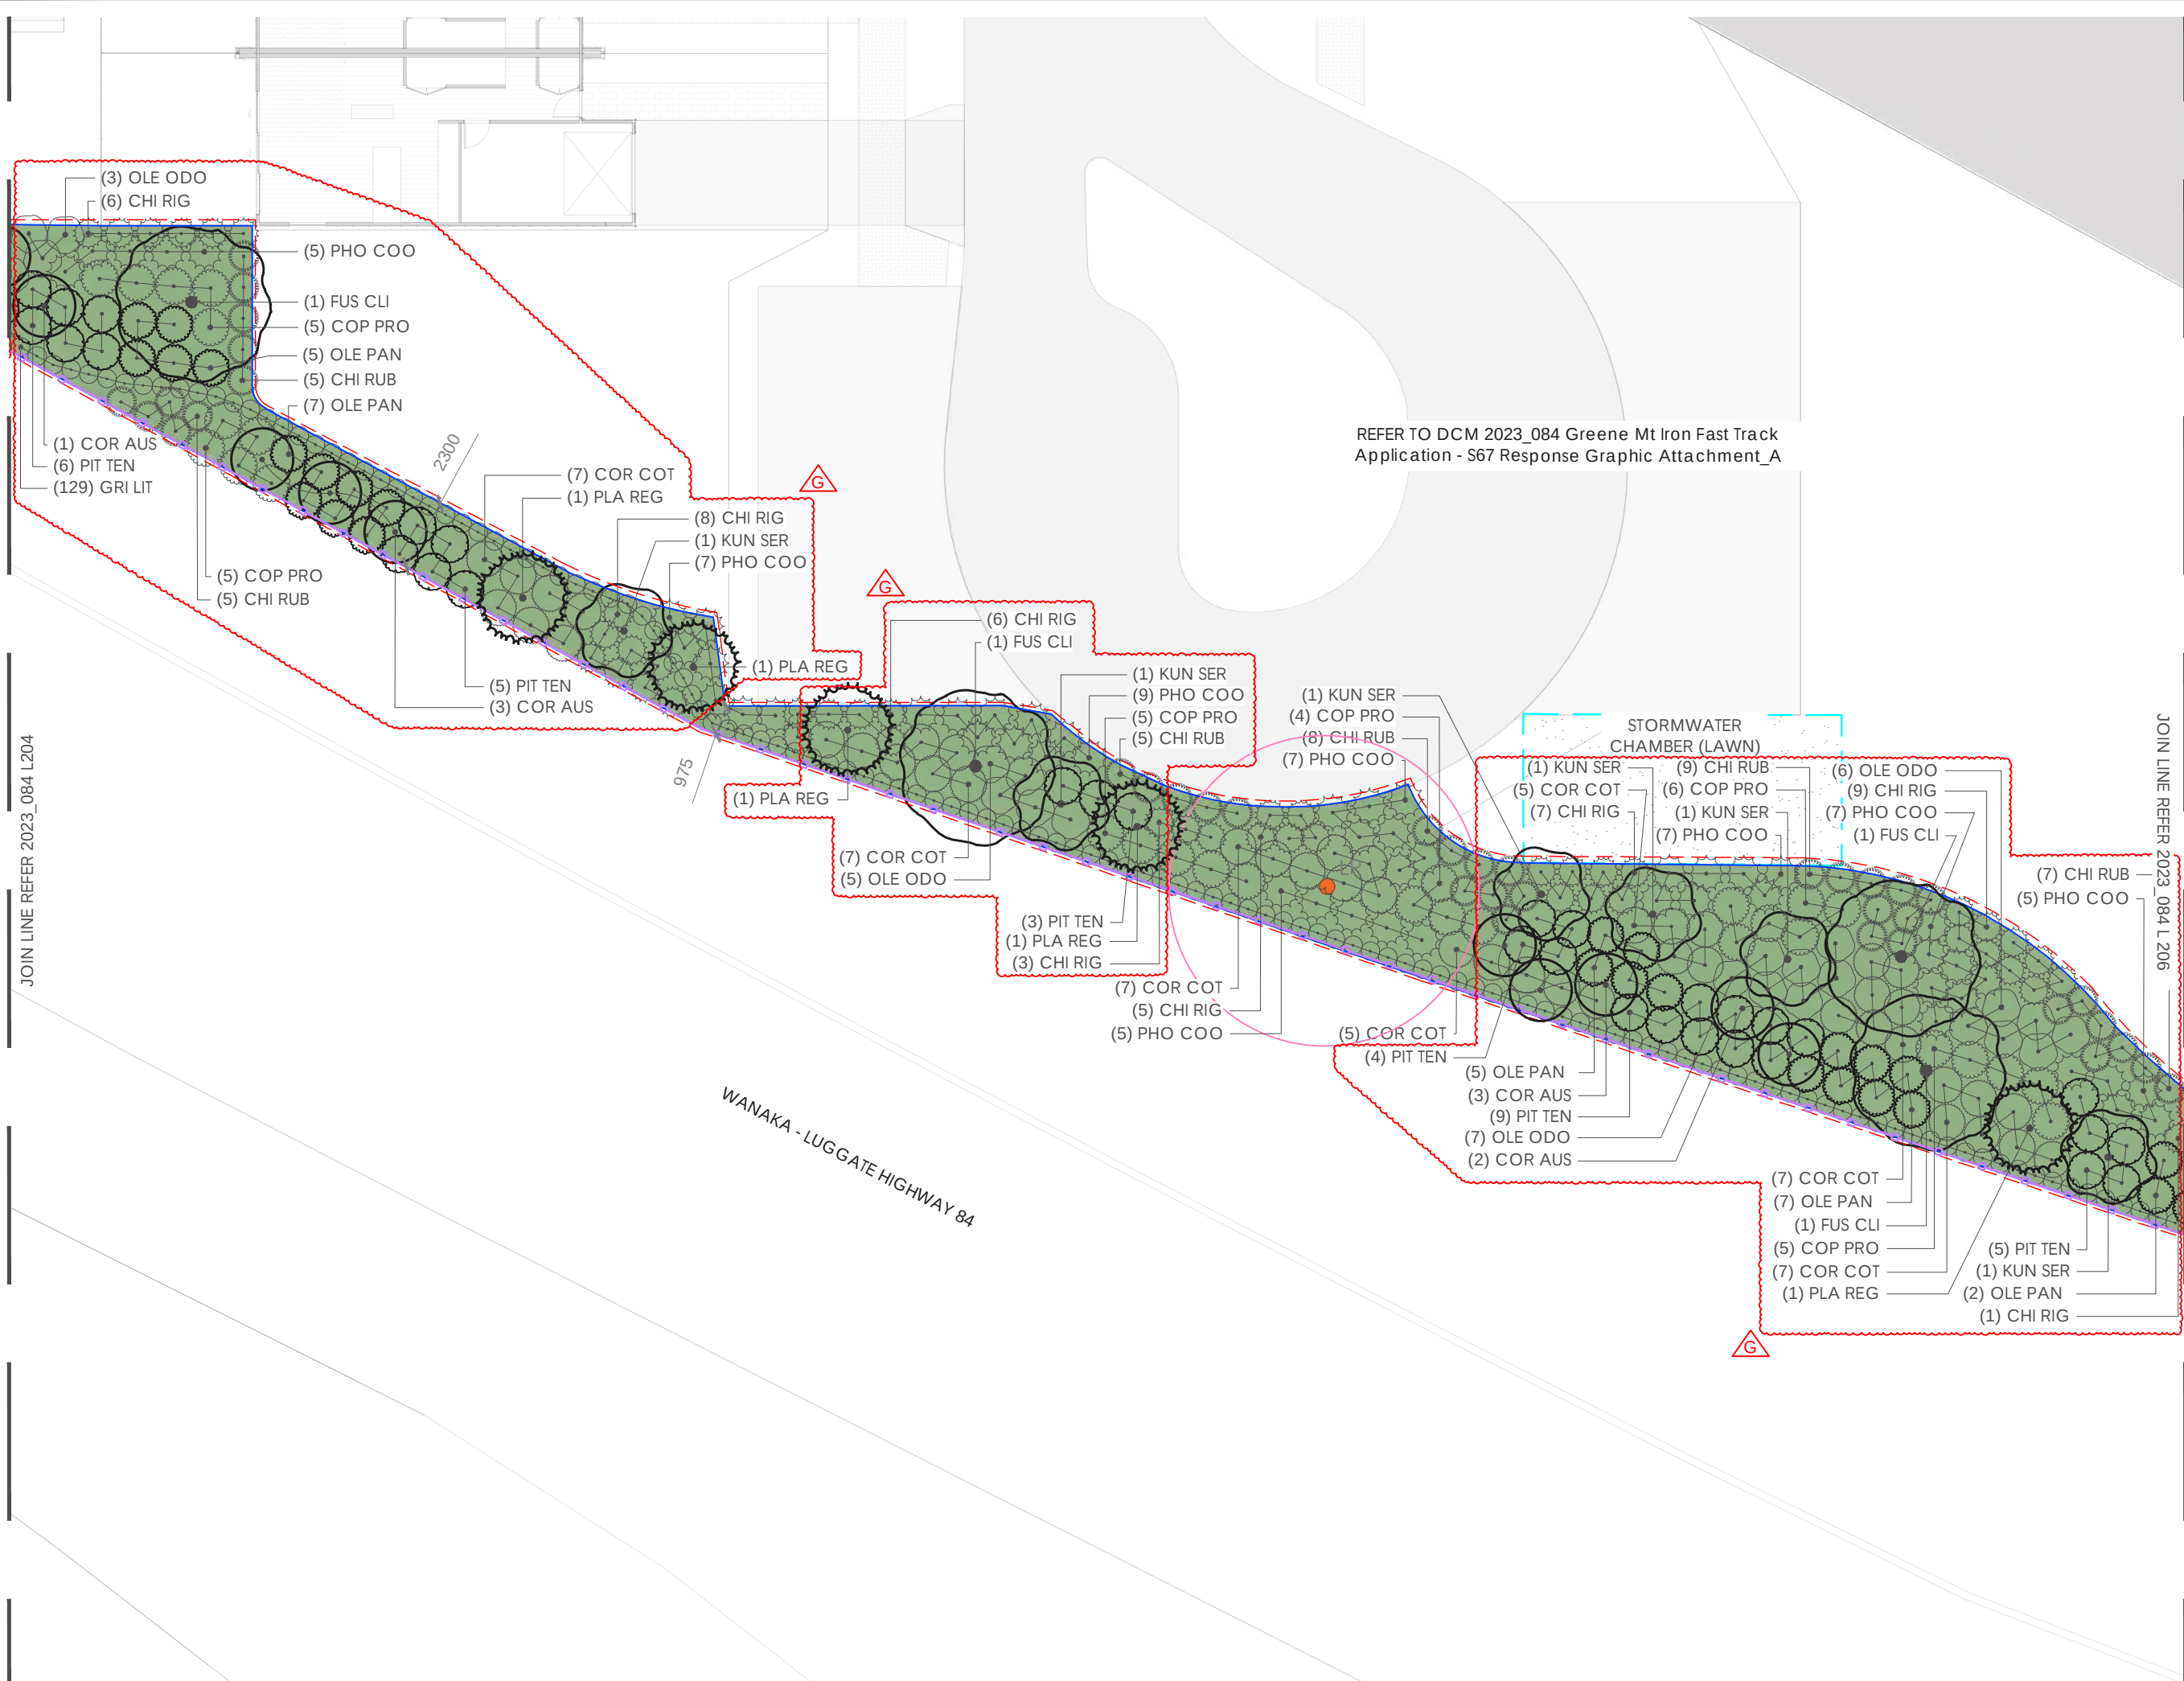

legend:

- EXTENT OF WORKS
- PLANTING AREA - MULCHED
- LAWN
- STORMWATER CHAMBER
- 1.2m HIGH EXISTING POST AND RAIL TIMBER FENCE
- TIMBER BATTEN EDGE
- LP LIGHT POLE- REFER TO LIGHTING PLAN
- 5M LIGHT POLE SETBACK

- note:
- Contractors to verify all dimensions on site prior to commencing work. Contractors are responsible for confirming the location of all underground services on site prior to commencing work. Figured dimensions to be taken in preference to scaled dimensions. Drawings to be read in conjunction with the Specification and BoQ
 - All works to be in accordance with the relevant engineering standards / Code of Practice
 - All plants to be offset 500mm from edge of paths and back of kerbs
 - Any driveway positions are indicative only and may vary with construction
 - Shop drawings to be signed off prior to construction
 - Plans to be printed in colour



DCM URBAN DESIGN LIMITED
10/245 ST ASAPH STREET
CHRISTCHURCH, NZ
WWW.DCMURBAN.COM




client / project name:
MT IRON JUNCTION LTD.
MT IRON JUNCTION, WĀNAKA
FAST TRACK APPLICATION - GRAPHIC ATTACHMENT - URBAN DESIGN

drawing name:
LAYOUT AND PLANTING PLAN

drawing sheet:
Sheet 5 / 14

date : 16/07/26
designed by : AEG
drawn by : AEG
reviewed by : DCM
scale (@ A3) : 1:200

project no / drawing no / revision:
2023_084 / L 205 / G

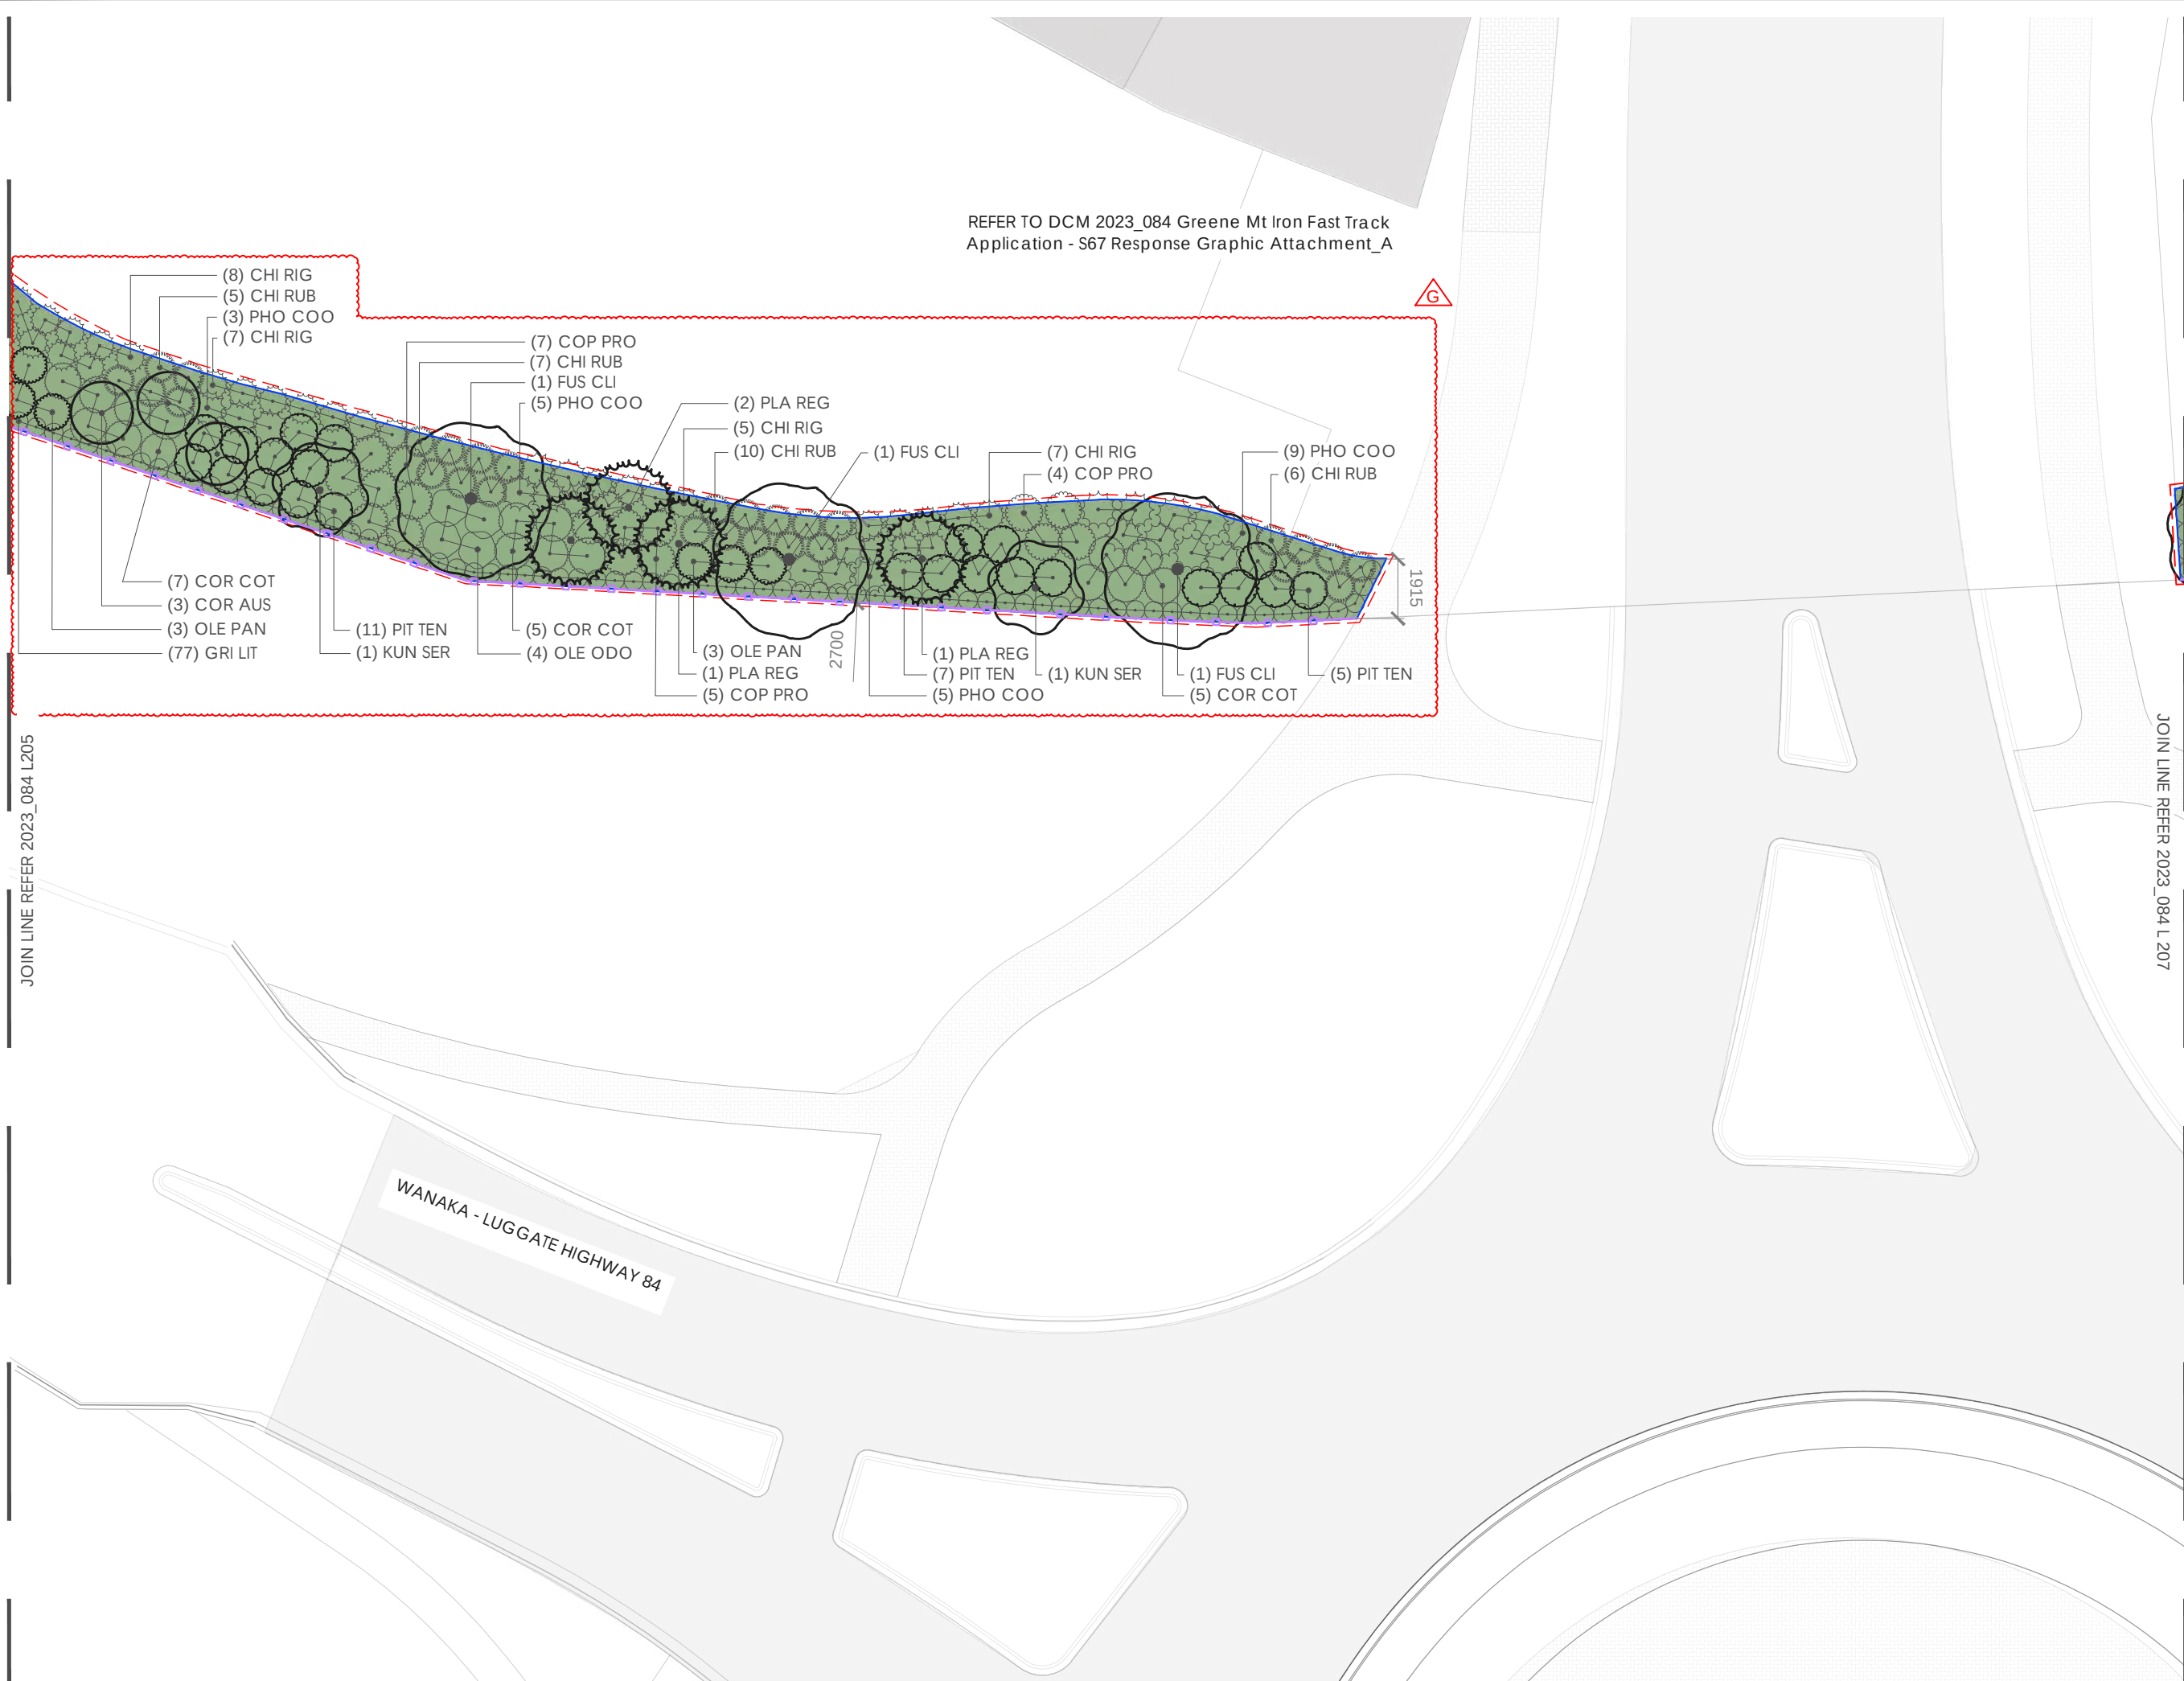

REFER TO DCM 2023_084 Greene Mt Iron Fast Track Application - S67 Response Graphic Attachment_A

legend:

- EXTENT OF WORKS
- PLANTING AREA - MULCHED
- LAWN
- STORMWATER CHAMBER
- 1.2m HIGH EXISTING POST AND RAIL TIMBER FENCE
- TIMBER BATTEN EDGE
- LP LIGHT POLE- REFER TO LIGHTING PLAN
- 5M LIGHT POLE SETBACK

note:

- Contractors to verify all dimensions on site prior to commencing work. Contractors are responsible for confirming the location of all underground services on site prior to commencing work. Figured dimensions to be taken in preference to scaled dimensions
- Drawings to be read in conjunction with the Specification and BoQ
- All works to be in accordance with the relevant engineering standards / Code of Practice
- All plants to be offset 500mm from edge of paths and back of kerbs
- Any driveway positions are indicative only and may vary with construction
- Shop drawings to be signed off prior to construction
- Plans to be printed in colour



DCM URBAN DESIGN LIMITED
10/245 ST ASAPH STREET
CHRISTCHURCH, NZ
WWW.DCMURBAN.COM



client / project name:
MT IRON JUNCTION LTD.

MT IRON JUNCTION, WĀNAKA
FAST TRACK APPLICATION - GRAPHIC ATTACHMENT - URBAN DESIGN

drawing name:
LAYOUT AND PLANTING PLAN

drawing sheet:
Sheet 6 / 14

date : 16/07/26
designed by : AEG
drawn by : AEG
reviewed by : DCM
scale (@ A3) : 1:200

project no / drawing no / revision:
2023_084 / L 206 / G

FAST TRACK APPLICATION - S67 RESPONSE

REFER TO DCM 2023_084 Greene Mt Iron Fast Track
Application - S67 Response Graphic Attachment_A

JOIN LINE REFER 2023_084 L206

JOIN LINE REFER 2023_084 L 208

legend:

-  EXTENT OF WORKS
-  PLANTING AREA - MULCHED
-  LAWN
-  STORMWATER CHAMBER
-  1.2m HIGH EXISTING POST AND RAIL TIMBER FENCE
-  TIMBER BATTEN EDGE
-  LIGHT POLE - REFER TO LIGHTING PLAN
-  5M LIGHT POLE SETBACK

note:

1. Contractors to verify all dimensions on site prior to commencing work. Contractors are responsible for confirming the location of all underground services on site prior to commencing work. Figured dimensions to be taken in preference to scaled dimensions
2. Drawings to be read in conjunction with the Specification and BQ
3. All works to be in accordance with the relevant engineering standards / Code of Practice
4. All plants to be offset 500mm from edge of paths and back of kerbs
5. Any driveway positions are indicative only and may vary with construction
6. Shop drawings to be signed off prior to construction
7. Plans to be printed in colour

dc
URBAN

DCM URBAN DESIGN LIMITED
10/245 ST ASAPH STREET
CHRISTCHURCH, NZ
WWW.DCMURBAN.COM

client / project name:
MT IRON JUNCTION LTD.

MT IRON JUNCTION, WĀNAKA
FAST TRACK APPLICATION - GRAPHIC
ATTACHMENT - URBAN DESIGN

drawing name:
LAYOUT AND PLANTING PLAN

drawing sheet:
Sheet 7 / 14

date : 16/07/26
designed by : AEG
drawn by : AEG
reviewed by : DCM
scale (@ A3) : 1:200

project no / drawing no / revision:

2023_084 / L 207 / G

STATE HIGHWAY 6

FAST TRACK APPLICATION - S67 RESPONSE

JOIN LINE REFER 2023_084 L208

REFER TO DCM 2023_084 Greene Mt Iron Fast Track Application - S67 Response Graphic Attachment_A

JOIN LINE REFER 2023_084 L 210

STATE HIGHWAY 6

legend:

- EXTENT OF WORKS
- PLANTING AREA - MULCHED
- LAWN
- STORMWATER CHAMBER
- 1.2m HIGH EXISTING POST AND RAIL TIMBER FENCE
- TIMBER BATTEN EDGE
- LP LIGHT POLE- REFER TO LIGHTING PLAN
- 5M LIGHT POLE SETBACK

note:

- Contractors to verify all dimensions on site prior to commencing work. Contractors are responsible for confirming the location of all underground services on site prior to commencing work. Figured dimensions to be taken in preference to scaled dimensions
- Drawings to be read in conjunction with the Specification and BoQ
- All works to be in accordance with the relevant engineering standards / Code of Practice
- All plants to be offset 500mm from edge of paths and back of kerbs
- Any driveway positions are indicative only and may vary with construction
- Shop drawings to be signed off prior to construction
- Plans to be printed in colour

dc
m
URBAN

DCM URBAN DESIGN LIMITED
10/245 ST ASAPH STREET
CHRISTCHURCH, NZ
WWW.DCMURBAN.COM

client / project name:
MT IRON JUNCTION LTD.

MT IRON JUNCTION, WĀNAKA
FAST TRACK APPLICATION - GRAPHIC
ATTACHMENT - URBAN DESIGN

drawing name:
LAYOUT AND PLANTING PLAN

drawing sheet:
Sheet 9 / 14

date : 16/07/26
designed by : AEG
drawn by : AEG
reviewed by : DCM
scale (@ A3) : 1:200

project no / drawing no / revision:

2023_084 / L 209 / G

FAST TRACK APPLICATION - S67 RESPONSE



REFER TO DCM 2023_084 Greene Mt Iron Fast Track Application - S67 Response Graphic Attachment_A

JOIN LINE REFER 2023_084 L209

JOIN LINE REFER 2023_084 L 211

- legend:
- EXTENT OF WORKS
 - PLANTING AREA - MULCHED
 - LAWN
 - STORMWATER CHAMBER
 - 1.2m HIGH EXISTING POST AND RAIL TIMBER FENCE
 - TIMBER BATTEN EDGE
 - LP LIGHT POLE- REFER TO LIGHTING PLAN
 - 5M LIGHT POLE SETBACK

- note:
- Contractors to verify all dimensions on site prior to commencing work. Contractors are responsible for confirming the location of all underground services on site prior to commencing work. Figured dimensions to be taken in preference to scaled dimensions
 - Drawings to be read in conjunction with the Specification and BoQ
 - All works to be in accordance with the relevant engineering standards / Code of Practice
 - All plants to be offset 500mm from edge of paths and back of kerbs
 - Any driveway positions are indicative only and may vary with construction
 - Shop drawings to be signed off prior to construction
 - Plans to be printed in colour



DCM URBAN DESIGN LIMITED
10/245 ST ASAPH STREET
CHRISTCHURCH, NZ
WWW.DCMURBAN.COM




client / project name:
MT IRON JUNCTION LTD.
MT IRON JUNCTION, WĀNAKA
FAST TRACK APPLICATION - GRAPHIC ATTACHMENT - URBAN DESIGN
drawing name:
LAYOUT AND PLANTING PLAN

drawing sheet:
Sheet 10 / 14

date : 16/07/26
designed by : AEG
drawn by : AEG
reviewed by : DCM
scale (@ A3) : 1:200

project no / drawing no / revision:
2023_084 / L 210 / G

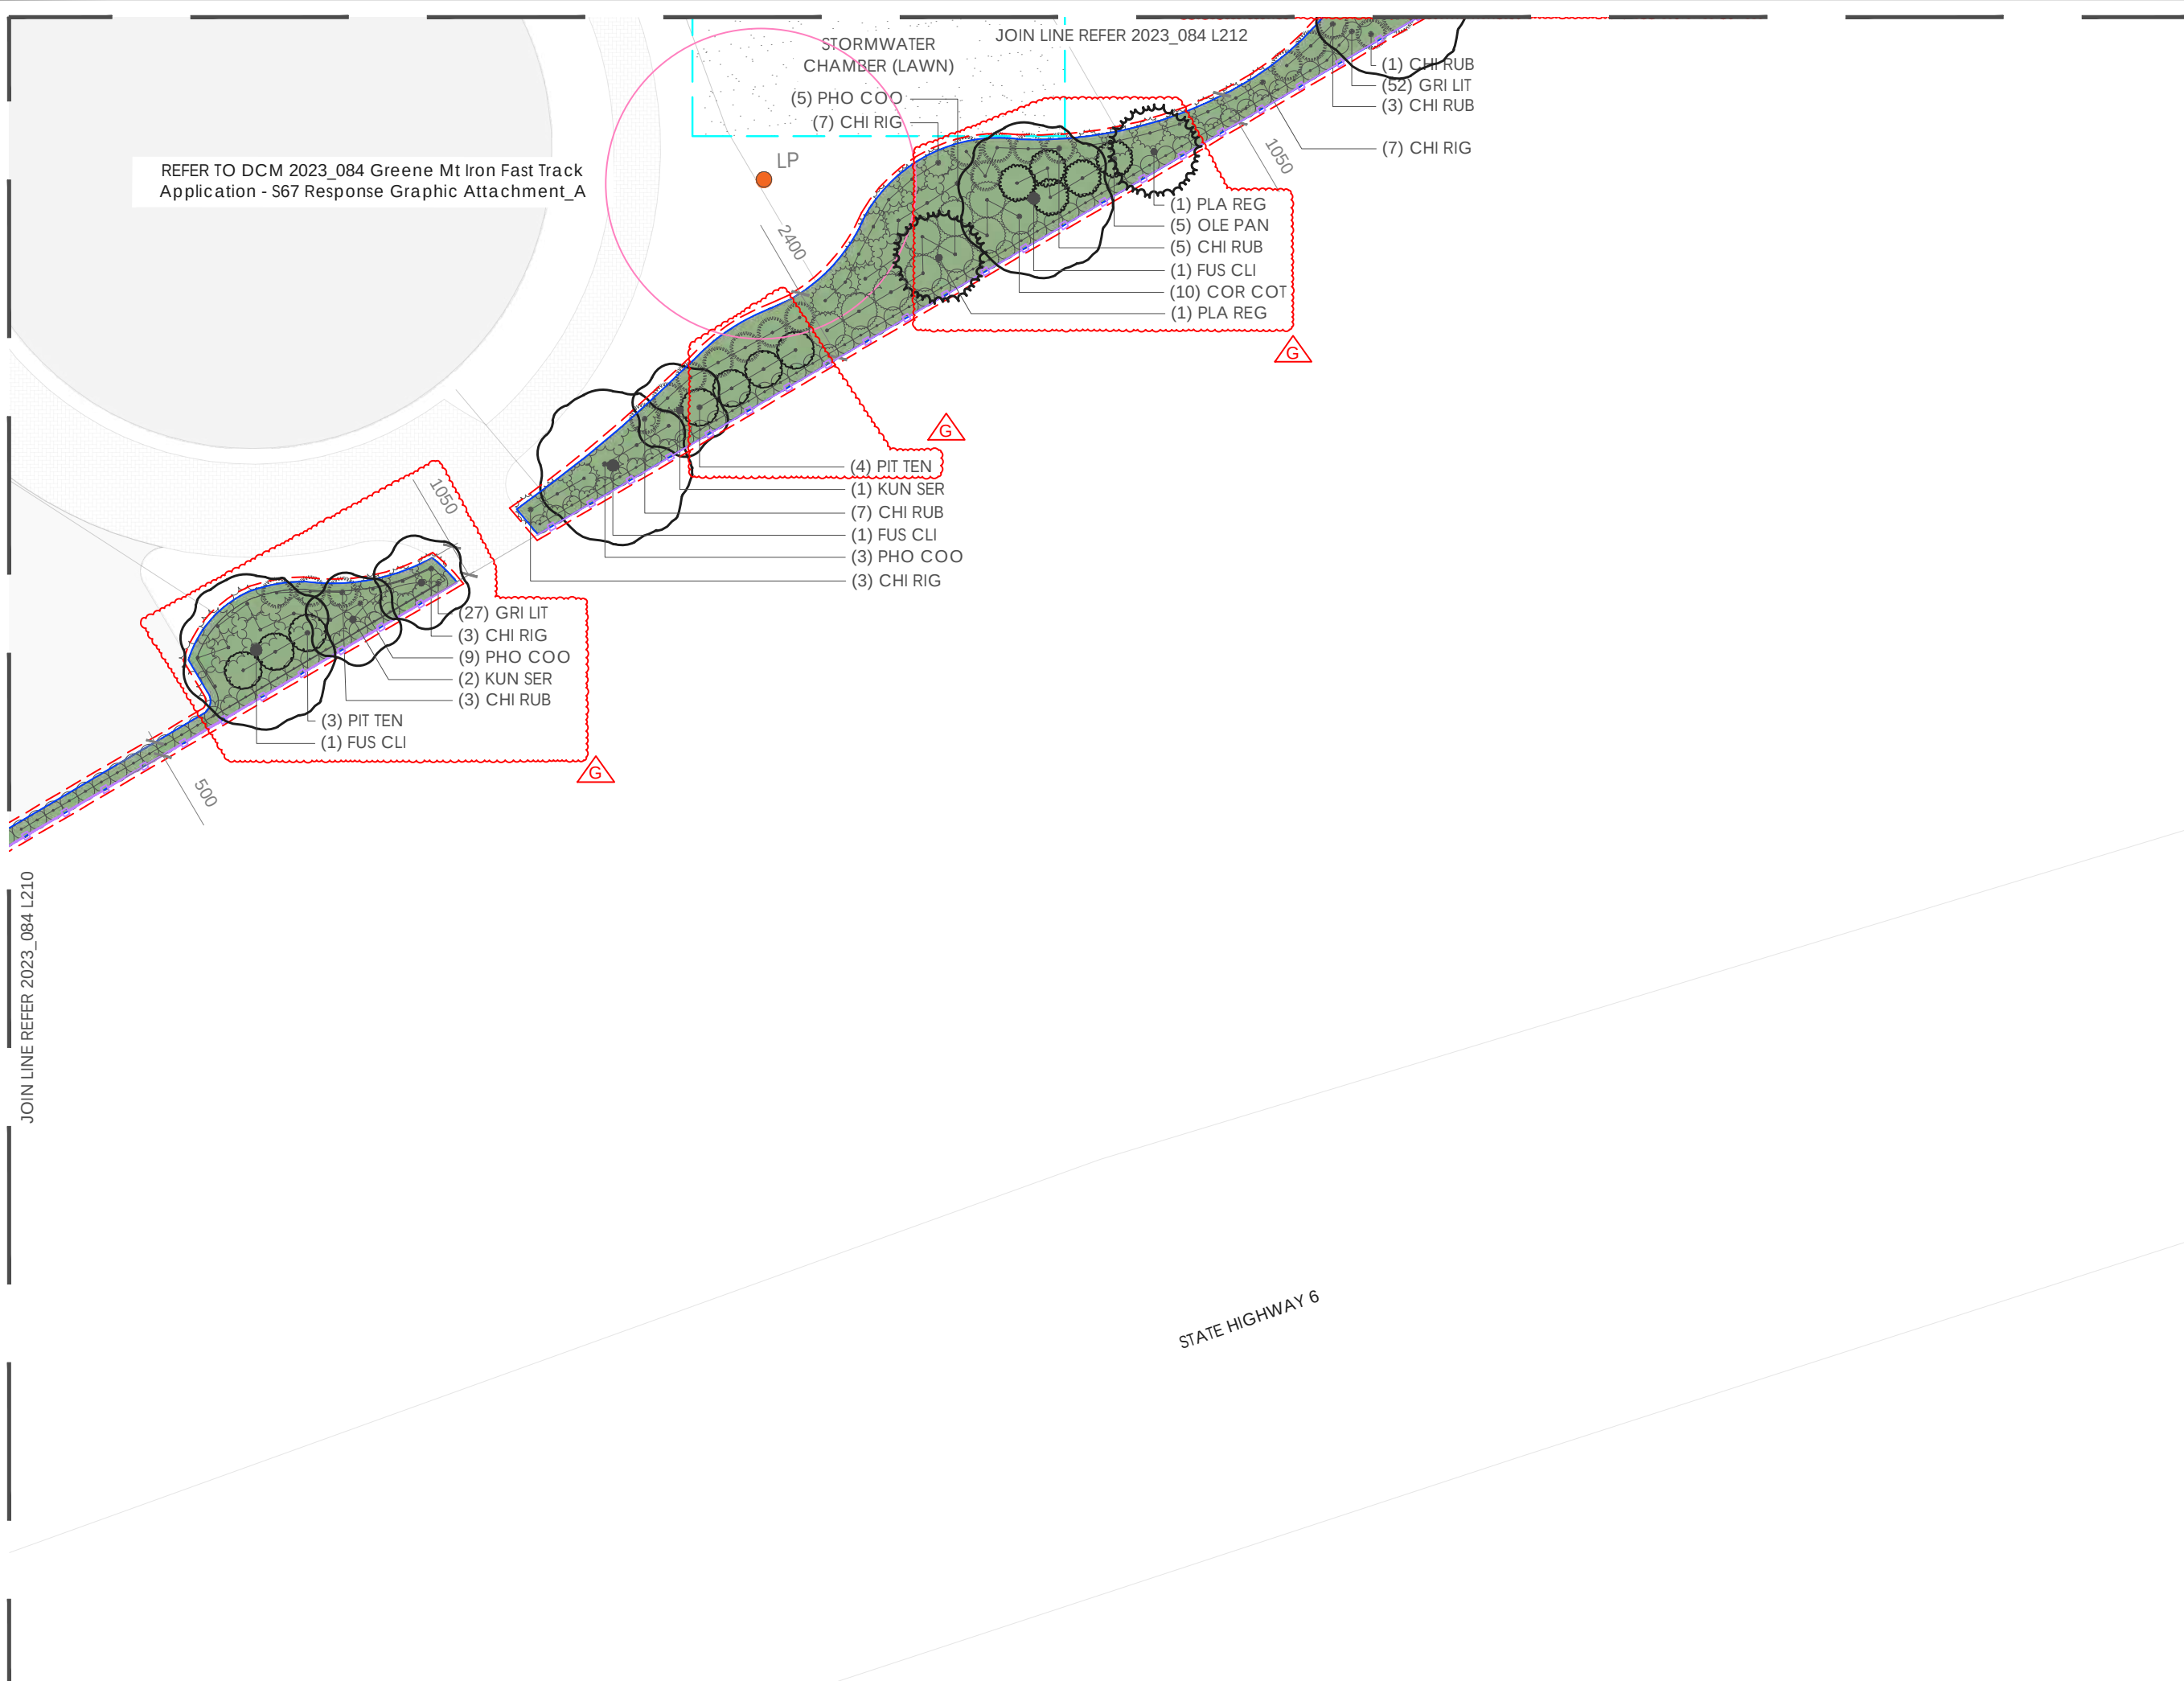

REFER TO DCM 2023_084 Greene Mt Iron Fast Track Application - S67 Response Graphic Attachment_A

JOIN LINE REFER 2023_084 L210

JOIN LINE REFER 2023_084 L212

STORMWATER CHAMBER (LAWN)

(5) PHO COO
(7) CHI RIG

LP

2400

1050

(1) CHI RUB
(52) GRI LIT
(3) CHI RUB

(7) CHI RIG

(1) PLA REG
(5) OLE PAN
(5) CHI RUB
(1) FUS CLI
(10) COR COT
(1) PLA REG

(4) PIT TEN
(1) KUN SER
(7) CHI RUB
(1) FUS CLI
(3) PHO COO
(3) CHI RIG

(27) GRI LIT
(3) CHI RIG
(9) PHO COO
(2) KUN SER
(3) CHI RUB

(3) PIT TEN
(1) FUS CLI

STATE HIGHWAY 6

- legend:
- EXTENT OF WORKS
 - PLANTING AREA - MULCHED
 - LAWN
 - STORMWATER CHAMBER
 - 1.2m HIGH EXISTING POST AND RAIL TIMBER FENCE
 - TIMBER BATTEN EDGE
 - LP LIGHT POLE- REFER TO LIGHTING PLAN
 - 5M LIGHT POLE SETBACK

- note:
- Contractors to verify all dimensions on site prior to commencing work. Contractors are responsible for confirming the location of all underground services on site prior to commencing work. Figured dimensions to be taken in preference to scaled dimensions
 - Drawings to be read in conjunction with the Specification and BoQ
 - All works to be in accordance with the relevant engineering standards / Code of Practice
 - All plants to be offset 500mm from edge of paths and back of kerbs
 - Any driveway positions are indicative only and may vary with construction
 - Shop drawings to be signed off prior to construction
 - Plans to be printed in colour



DCM URBAN DESIGN LIMITED
10/245 ST ASAPH STREET
CHRISTCHURCH, NZ
WWW.DCMURBAN.COM





client / project name:
MT IRON JUNCTION LTD.
MT IRON JUNCTION, WĀNAKA
FAST TRACK APPLICATION - GRAPHIC ATTACHMENT - URBAN DESIGN

drawing name:
LAYOUT AND PLANTING PLAN

drawing sheet:
Sheet 11 / 14

date : 16/07/26
designed by : AEG
drawn by : AEG
reviewed by : DCM
scale (@ A3) : 1:200

project no / drawing no / revision:
2023_084 / L 211 / G

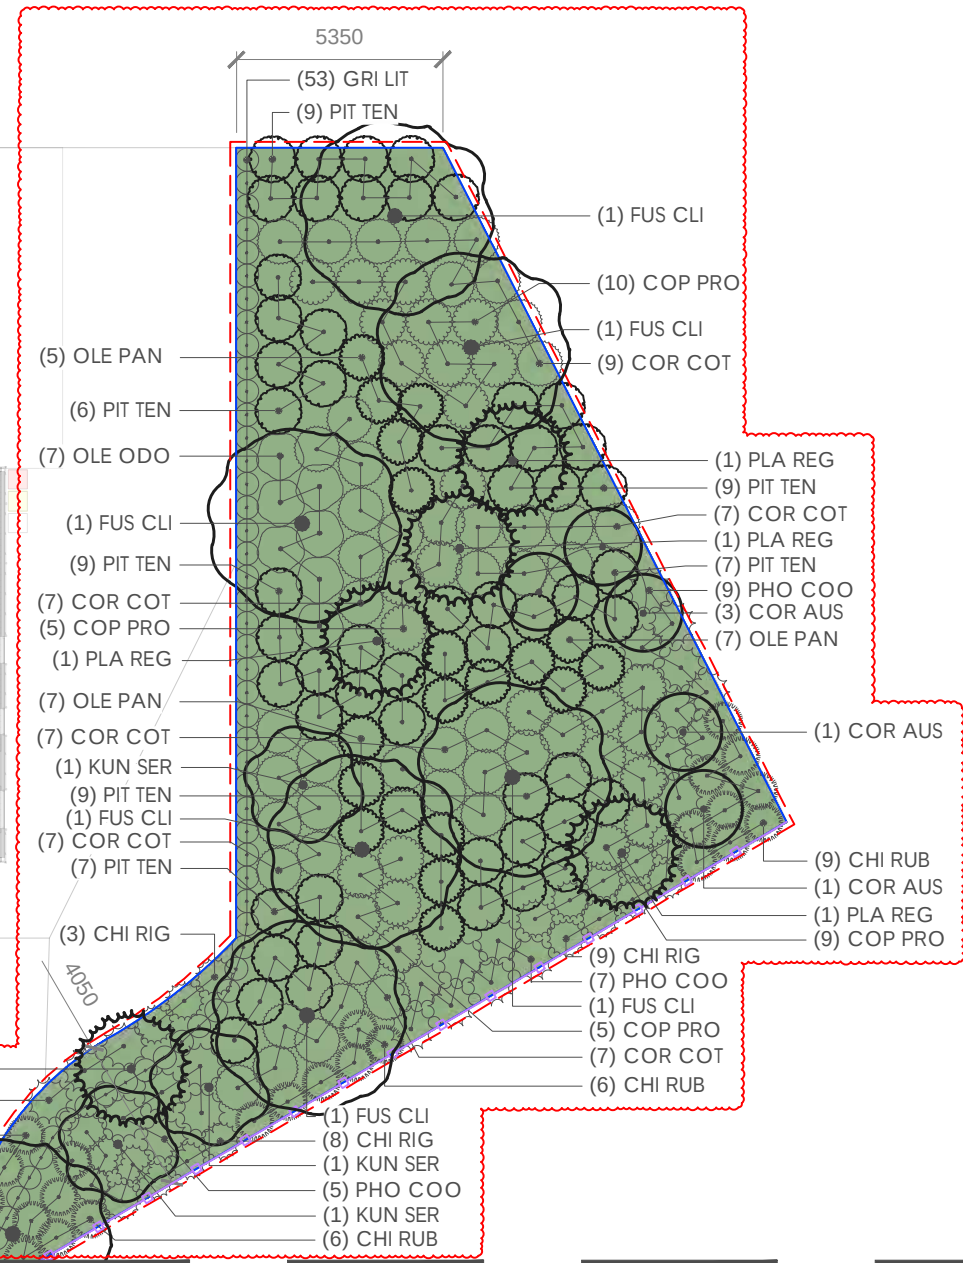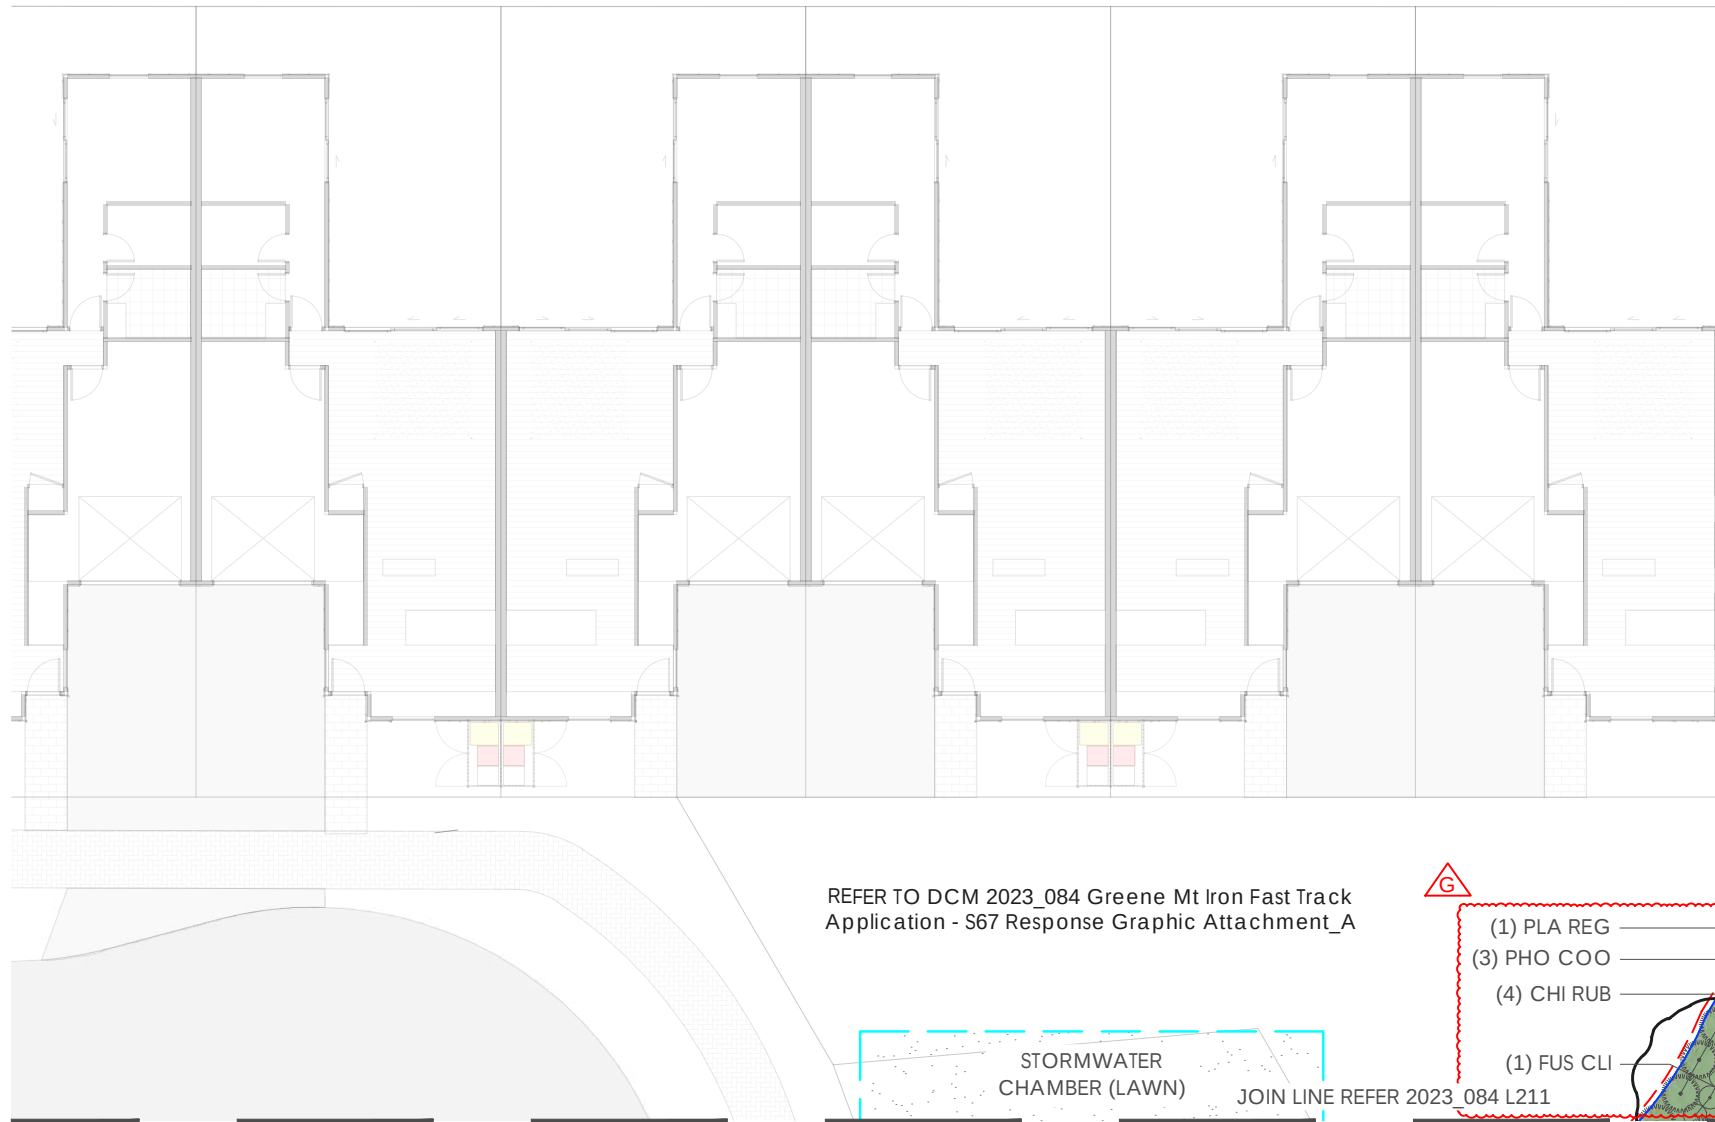

legend:

- EXTENT OF WORKS
- PLANTING AREA - MULCHED
- LAWN
- STORMWATER CHAMBER
- 1.2m HIGH EXISTING POST AND RAIL TIMBER FENCE
- TIMBER BATTEN EDGE
- LP LIGHT POLE- REFER TO LIGHTING PLAN
- 5M LIGHT POLE SETBACK

- note:
- Contractors to verify all dimensions on site prior to commencing work. Contractors are responsible for confirming the location of all underground services on site prior to commencing work. Figured dimensions to be taken in preference to scaled dimensions
 - Drawings to be read in conjunction with the Specification and BoQ
 - All works to be in accordance with the relevant engineering standards / Code of Practice
 - All plants to be offset 500mm from edge of paths and back of kerbs
 - Any driveway positions are indicative only and may vary with construction
 - Shop drawings to be signed off prior to construction
 - Plans to be printed in colour

dcu
URBAN

DCM URBAN DESIGN LIMITED
10/245 ST ASAPH STREET
CHRISTCHURCH, NZ
WWW.DCMURBAN.COM

client / project name:
MT IRON JUNCTION LTD.
MT IRON JUNCTION, WĀNAKA
FAST TRACK APPLICATION - GRAPHIC
ATTACHMENT - URBAN DESIGN

drawing name:
LAYOUT AND PLANTING PLAN

drawing sheet:
Sheet 12 / 14

date : 16/07/26
designed by : AEG
drawn by : AEG
reviewed by : DCM
scale (@ A3) : 1:200

project no / drawing no / revision:
2023_084 / L 212 / G

PLANT SCHEDULE

<u>CODE</u>	<u>QTY</u>	<u>BOTANICAL / COMMON NAME</u>	<u>SIZE</u>	<u>SPACING</u>	<u>REMARKS</u>
STATE HIGHWAY BOUNDARY TREES					
COR AUS	61	Cordyline australis / Tī Kōuka	25L	As Shown	Tree Pit and Staking Refer to Detail 01/L 214
FAG DG	23	Fagus sylvatica 'Dawyck Green' / Columnar Beech	45L	As Shown	Tree Pit and Staking Refer to Detail 01/L 214
FUS CLI	55	Fuscospora cliffortioides / Mountain Beech	45L	As Shown	Tree Pit and Staking Refer to Detail 01/L 214
KUN SER	35	Kunzea serotina / Kānuka	35L	As Shown	Tree Pit and Staking Refer to Detail 01/L 214
OLE PAN	178	Olearia paniculata / Akiraho	12L	1.2 m	Tree Pit and Staking Refer to Detail 01/L 214
PIT TEN	283	Pittosporum tenuifolium / Kohuhu	12L	1.2 m	Tree Pit and Staking Refer to Detail 01/L 214
PLA REG	40	Plagianthus regius / Ribbonwood	35L	As Shown	Tree Pit and Staking Refer to Detail 01/L 214
<u>CODE</u>	<u>QTY</u>	<u>BOTANICAL / COMMON NAME</u>	<u>SIZE</u>	<u>SPACING</u>	<u>REMARKS</u>
STATE HIGHWAY BOUNDARY HEDGE					
GRI LIT	1,226	Griselinia littoralis / Kapuka	6L	0.6 m	Typical Spacing: 600mm. Plant grade to be minimum 1m high at time of planting. Hedge to 1.2m high
STATE HIGHWAY BOUNDARY PLANT MIX					
CHI RIG	469	Chionochloa rigida / Narrow-leaved Snow Tussock	1.5L	1 m	Typical Spacing: 1000mm. Install plant guard at time of planting
CHI RUB	419	Chionochloa rubra / Red Tussock	1.5L	1 m	Typical Spacing: 1000mm. Install plant guard at time of planting
COP PRO	221	Coprosma propinqua / Mingimingi	2.5L	1.2 m	Typical Spacing: 1200mm. Install plant guard at time of planting
COR COT	265	Corokia cotoneaster / Korokio	2.5L	1.2 m	Typical Spacing: 1200mm. Install plant guard at time of planting
OLE ODO	83	Olearia odorata / Scented Tree Daisy	2.5L	1.2 m	Typical Spacing: 1200mm. Install plant guard at time of planting
PHO COO	333	Phormium cookianum / Mountain Flax	1.5L	1.2 m	Typical Spacing: 1200mm. Install plant guard at time of planting

legend:

- note:
- 1. Contractors to verify all dimensions on site prior to commencing work. Contractors are responsible for confirming the location of all underground services on site prior to commencing work. Figured dimensions to be taken in preference to scaled dimensions
 - 2. Drawings to be read in conjunction with the Specification and BoQ
 - 3. All works to be in accordance with the relevant engineering standards / Code of Practice
 - 4. All plants to be offset 500mm from edge of paths and back of kerbs
 - 5. Any driveway positions are indicative only and may vary with construction
 - 6. Shop drawings to be signed off prior to construction
 - 7. Plans to be printed in colour



DCM URBAN DESIGN LIMITED
10/245 ST ASAPH STREET
CHRISTCHURCH, NZ
WWW.DCMURBAN.COM



client / project name:
MT IRON JUNCTION LTD.





MT IRON JUNCTION, WĀNAKA
FAST TRACK APPLICATION - GRAPHIC ATTACHMENT - URBAN DESIGN

drawing name:
DETAILS

drawing sheet:
Sheet 13 / 14

date	: 16/07/26
designed by	: AEG
drawn by	: AEG
reviewed by	: DCM
scale (@ A3)	: NTS

project no / drawing no / revision:
2023_084 / L 213 / G

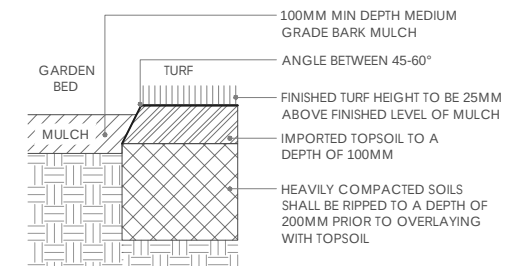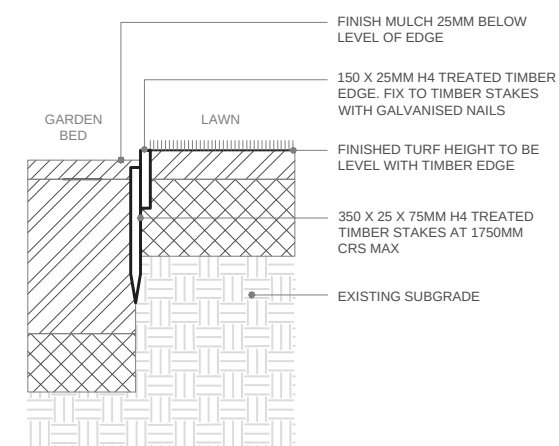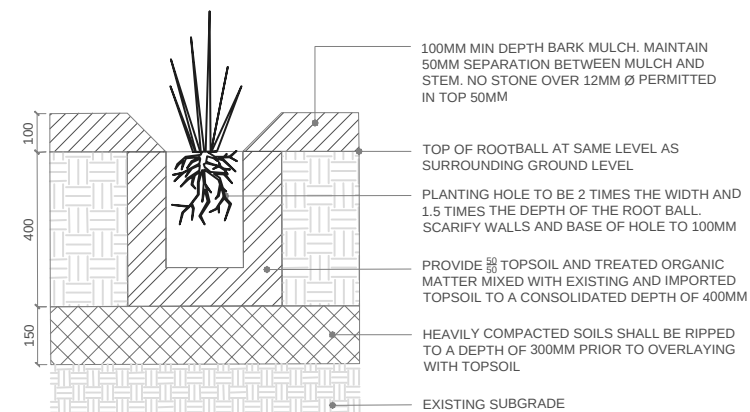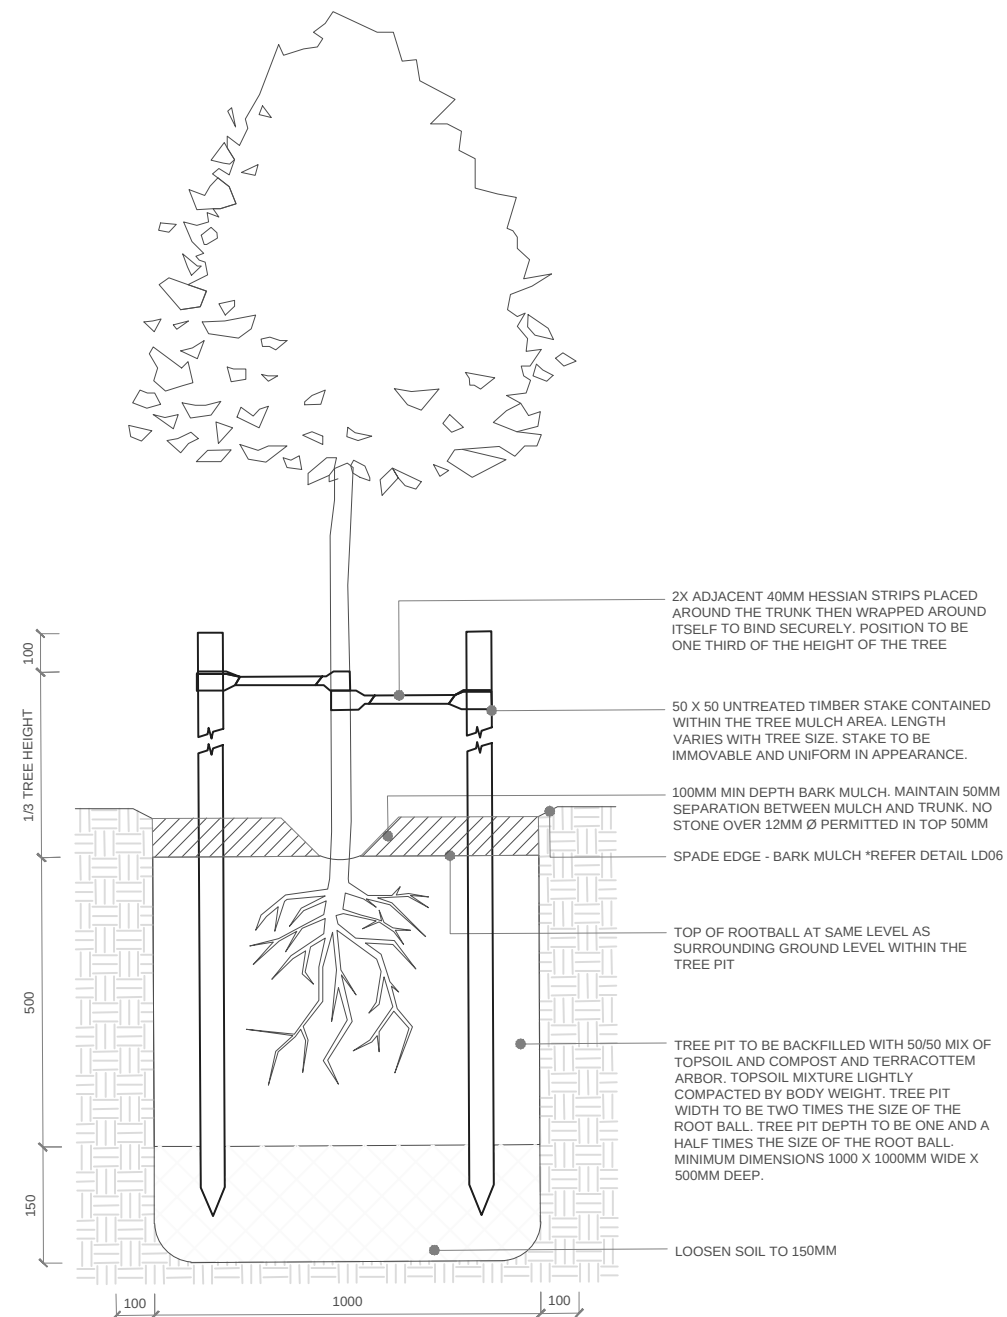

legend:

note:

- Contractors to verify all dimensions on site prior to commencing work. Contractors are responsible for confirming the location of all underground services on site prior to commencing work. Figured dimensions to be taken in preference to scaled dimensions
- Drawings to be read in conjunction with the Specification and BoQ
- All works to be in accordance with the relevant engineering standards / Code of Practice
- All plants to be offset 500mm from edge of paths and back of kerbs
- Any driveway positions are indicative only and may vary with construction
- Shop drawings to be signed off prior to construction
- Plans to be printed in colour

dcu
URBAN

DCM URBAN DESIGN LIMITED
10/245 ST ASAPH STREET
CHRISTCHURCH, NZ
WWW.DCMURBAN.COM

client / project name:	MT IRON JUNCTION LTD.
------------------------	-----------------------

MT IRON JUNCTION, WĀNAKA

FAST TRACK APPLICATION - GRAPHIC
ATTACHMENT - URBAN DESIGN

drawing name:
DETAILS

drawing sheet:
Sheet 14 / 14

date	:	16/07/26
designed by	:	AEG
drawn by	:	AEG
reviewed by	:	DCM
scale (@ A3)	:	AS SHOWN

project no / drawing no / revision:
2023 084 / L 214 / G