 
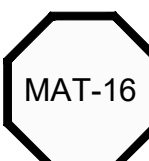
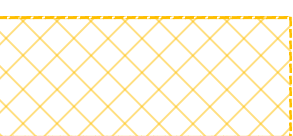


LEGEND


	SITE BOUNDARIES		STREAM CROSSING (CATCHMENTS > 40HA, REQUIRING FISH PASSAGE DESIGN)		WETLAND		CUT DEPTH CONTOUR
	BOUNDARIES		CULVERTS FOR MAINTAINING BOG AND FEN WETLAND FLOWPATHS IN JEDBOROUGH PLATEAU (BY WWLA)		VERY HIGH VALUE VEGETATION		CUT/FILL INTERFACE CONTOUR
	EXISTING CONTOURS (MAJOR)		CULVERTS FOR MAINTAINING FLOWPATHS AND PLATFORM DRAINAGE		HIGH VALUE VEGETATION		FILL DEPTH CONTOUR
	EXISTING CONTOURS (MINOR)						
	PROPOSED TOP OF SLOPE				10m BUFFER FROM WETLANDS		>10m CUT
	PROPOSED BOTTOM OF SLOPE						10m to 8m CUT
	PROPOSED CONTOURS (MAJOR)						8m to 6m CUT
	PROPOSED CONTOURS (MINOR)						6m to 4m CUT
	PROPOSED ACCESS TRACK CENTRELINE						4m to 2m CUT
	PROPOSED U-DRAIN (PLATFORM)						2m to 0m CUT
	PROPOSED V-DRAIN (ROAD)						0m to 2m FILL
	PROPOSED WTG POSITION						2m to 4m FILL
	PROPOSED TRANSMISSION LINE						4m to 6m FILL
	PROPOSED TRANSMISSION LINE POLE						6m to 8m FILL
	SURPLUS FILL DISPOSAL (BLANKET TYPE)						8m to 10m FILL
	SURPLUS FILL DISPOSAL (SHOULDER TYPE)						>10m FILL
	SURPLUS FILL DISPOSAL (GULLY TYPE)						

NOTES:


1. EARTHWORKS & SEDIMENT CONTROL FOR THE PROPOSED WORKS SHALL BE IN ACCORDANCE WITH AUCKLAND COUNCIL GD05 GUIDELINES.
2. ALL WORK & MATERIALS TO BE IN ACCORDANCE WITH THE NZBC, SOUTHLAND DISTRICT COUNCIL STANDARDS & SPECIFICATIONS
3. ACCESS TRACK PRELIMINARY GEOMETRIC DESIGN BASED ON WTG BLADE TRANSPORT VEHICLE SPECIFICATIONS - FOR AN 85m LONG BLADE (170m DIAMETER)
4. WTG PLATFORM PRELIMINARY GEOMETRY BASED ON TYPICAL LAYDOWN CONFIGURATION FOR A 170m DIAMETER WTG.
5. LIDAR TOPOGRAPHICAL INFORMATION PROVIDED BY AERIAL SURVEYS LIMITED AS PART OF THE ELEVATION AOTEAROA PROJECT.
6. CUT AND FILL ISOPACHS SHOWN ARE BASED ON THE DIFFERENCE BETWEEN THE EXISTING GROUND SURFACE AND THE PROPOSED SURFACE

RESOURCE CONSENT

[illegible]

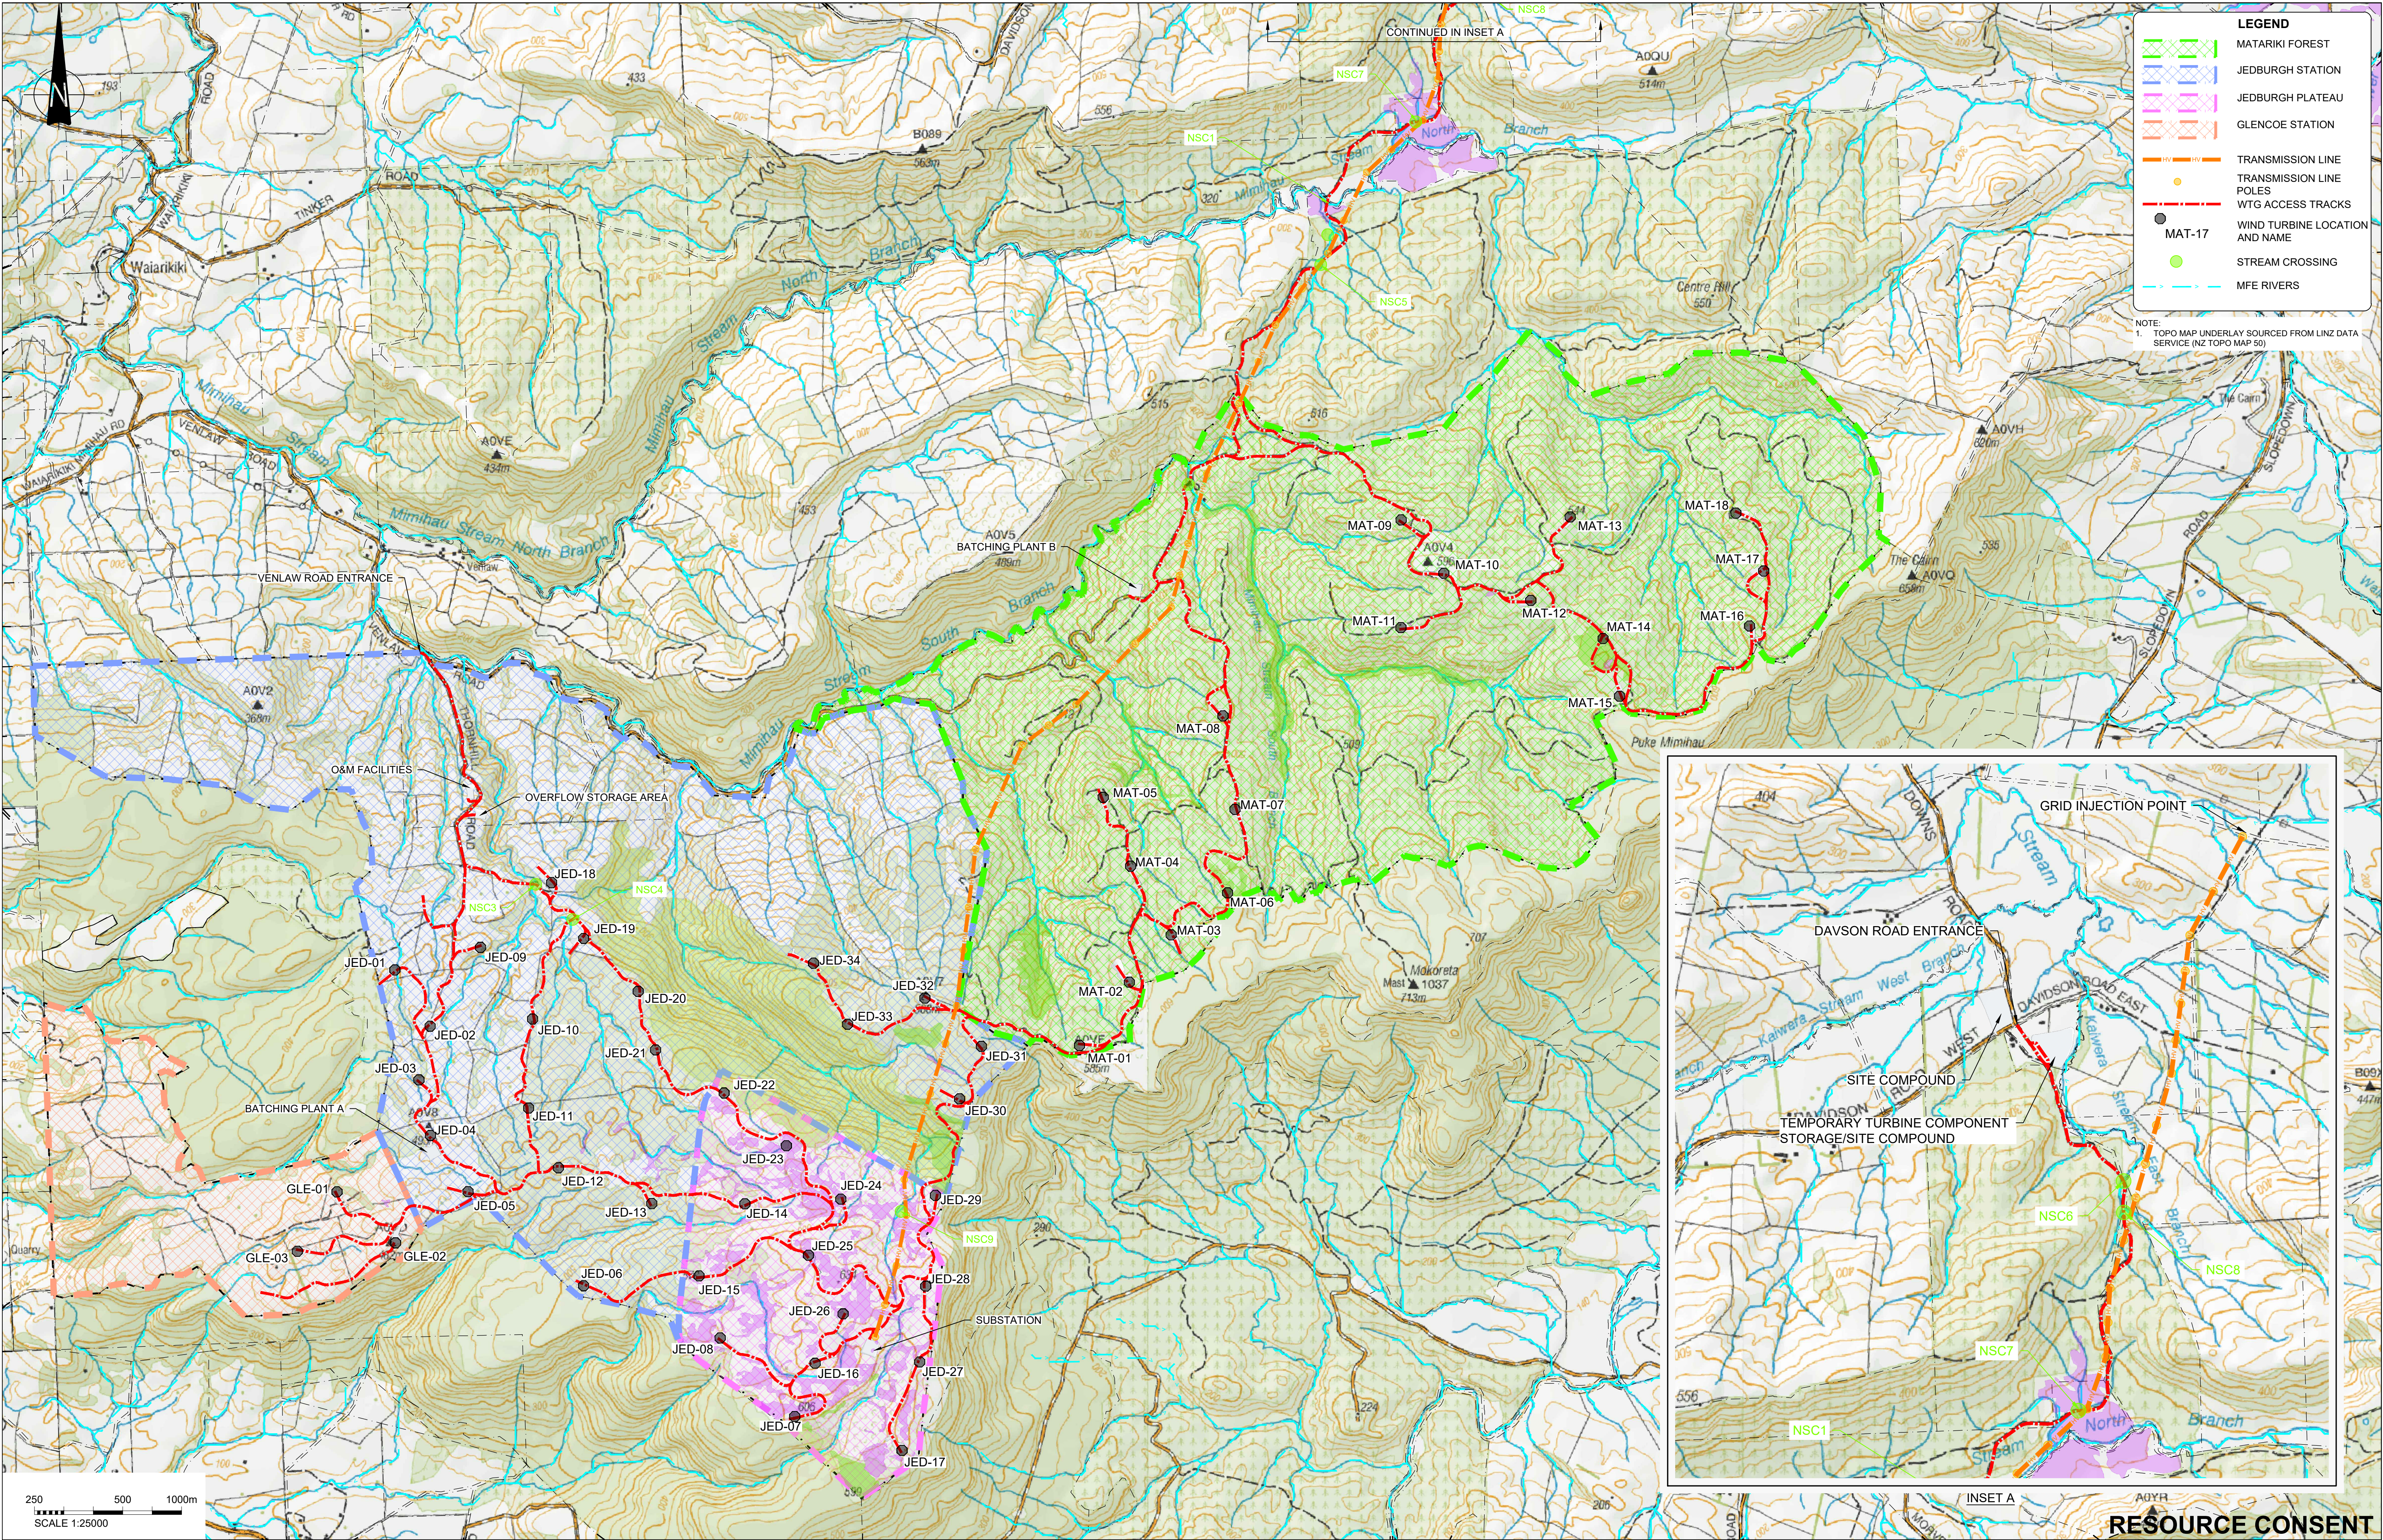


A 11.07.25 REV DATE ISSUE		RESOURCE CONSENT JM BY		PREP. BY JM REV. BY DT APPROVED FOR ISSUE D TATE		 www.riley.co.nz		CLIENT ADDRESS PROJECT SHEET TITLE		CONTACT ENERGY VENLAW ROAD 794, SLOPEDOWN, SOUTHLAND SOUTHLAND WIND FARM OVERALL SITE PLAN		CADFILE 220372-1002.dwg SCALE (A1) 1:25000 DRAWING No. 220372-1002		ORIG. SHEET SIZE A1 REV. A	
------------------------------	--	---------------------------	--	---	--	---	--	---	--	---	--	---	--	-------------------------------------	--

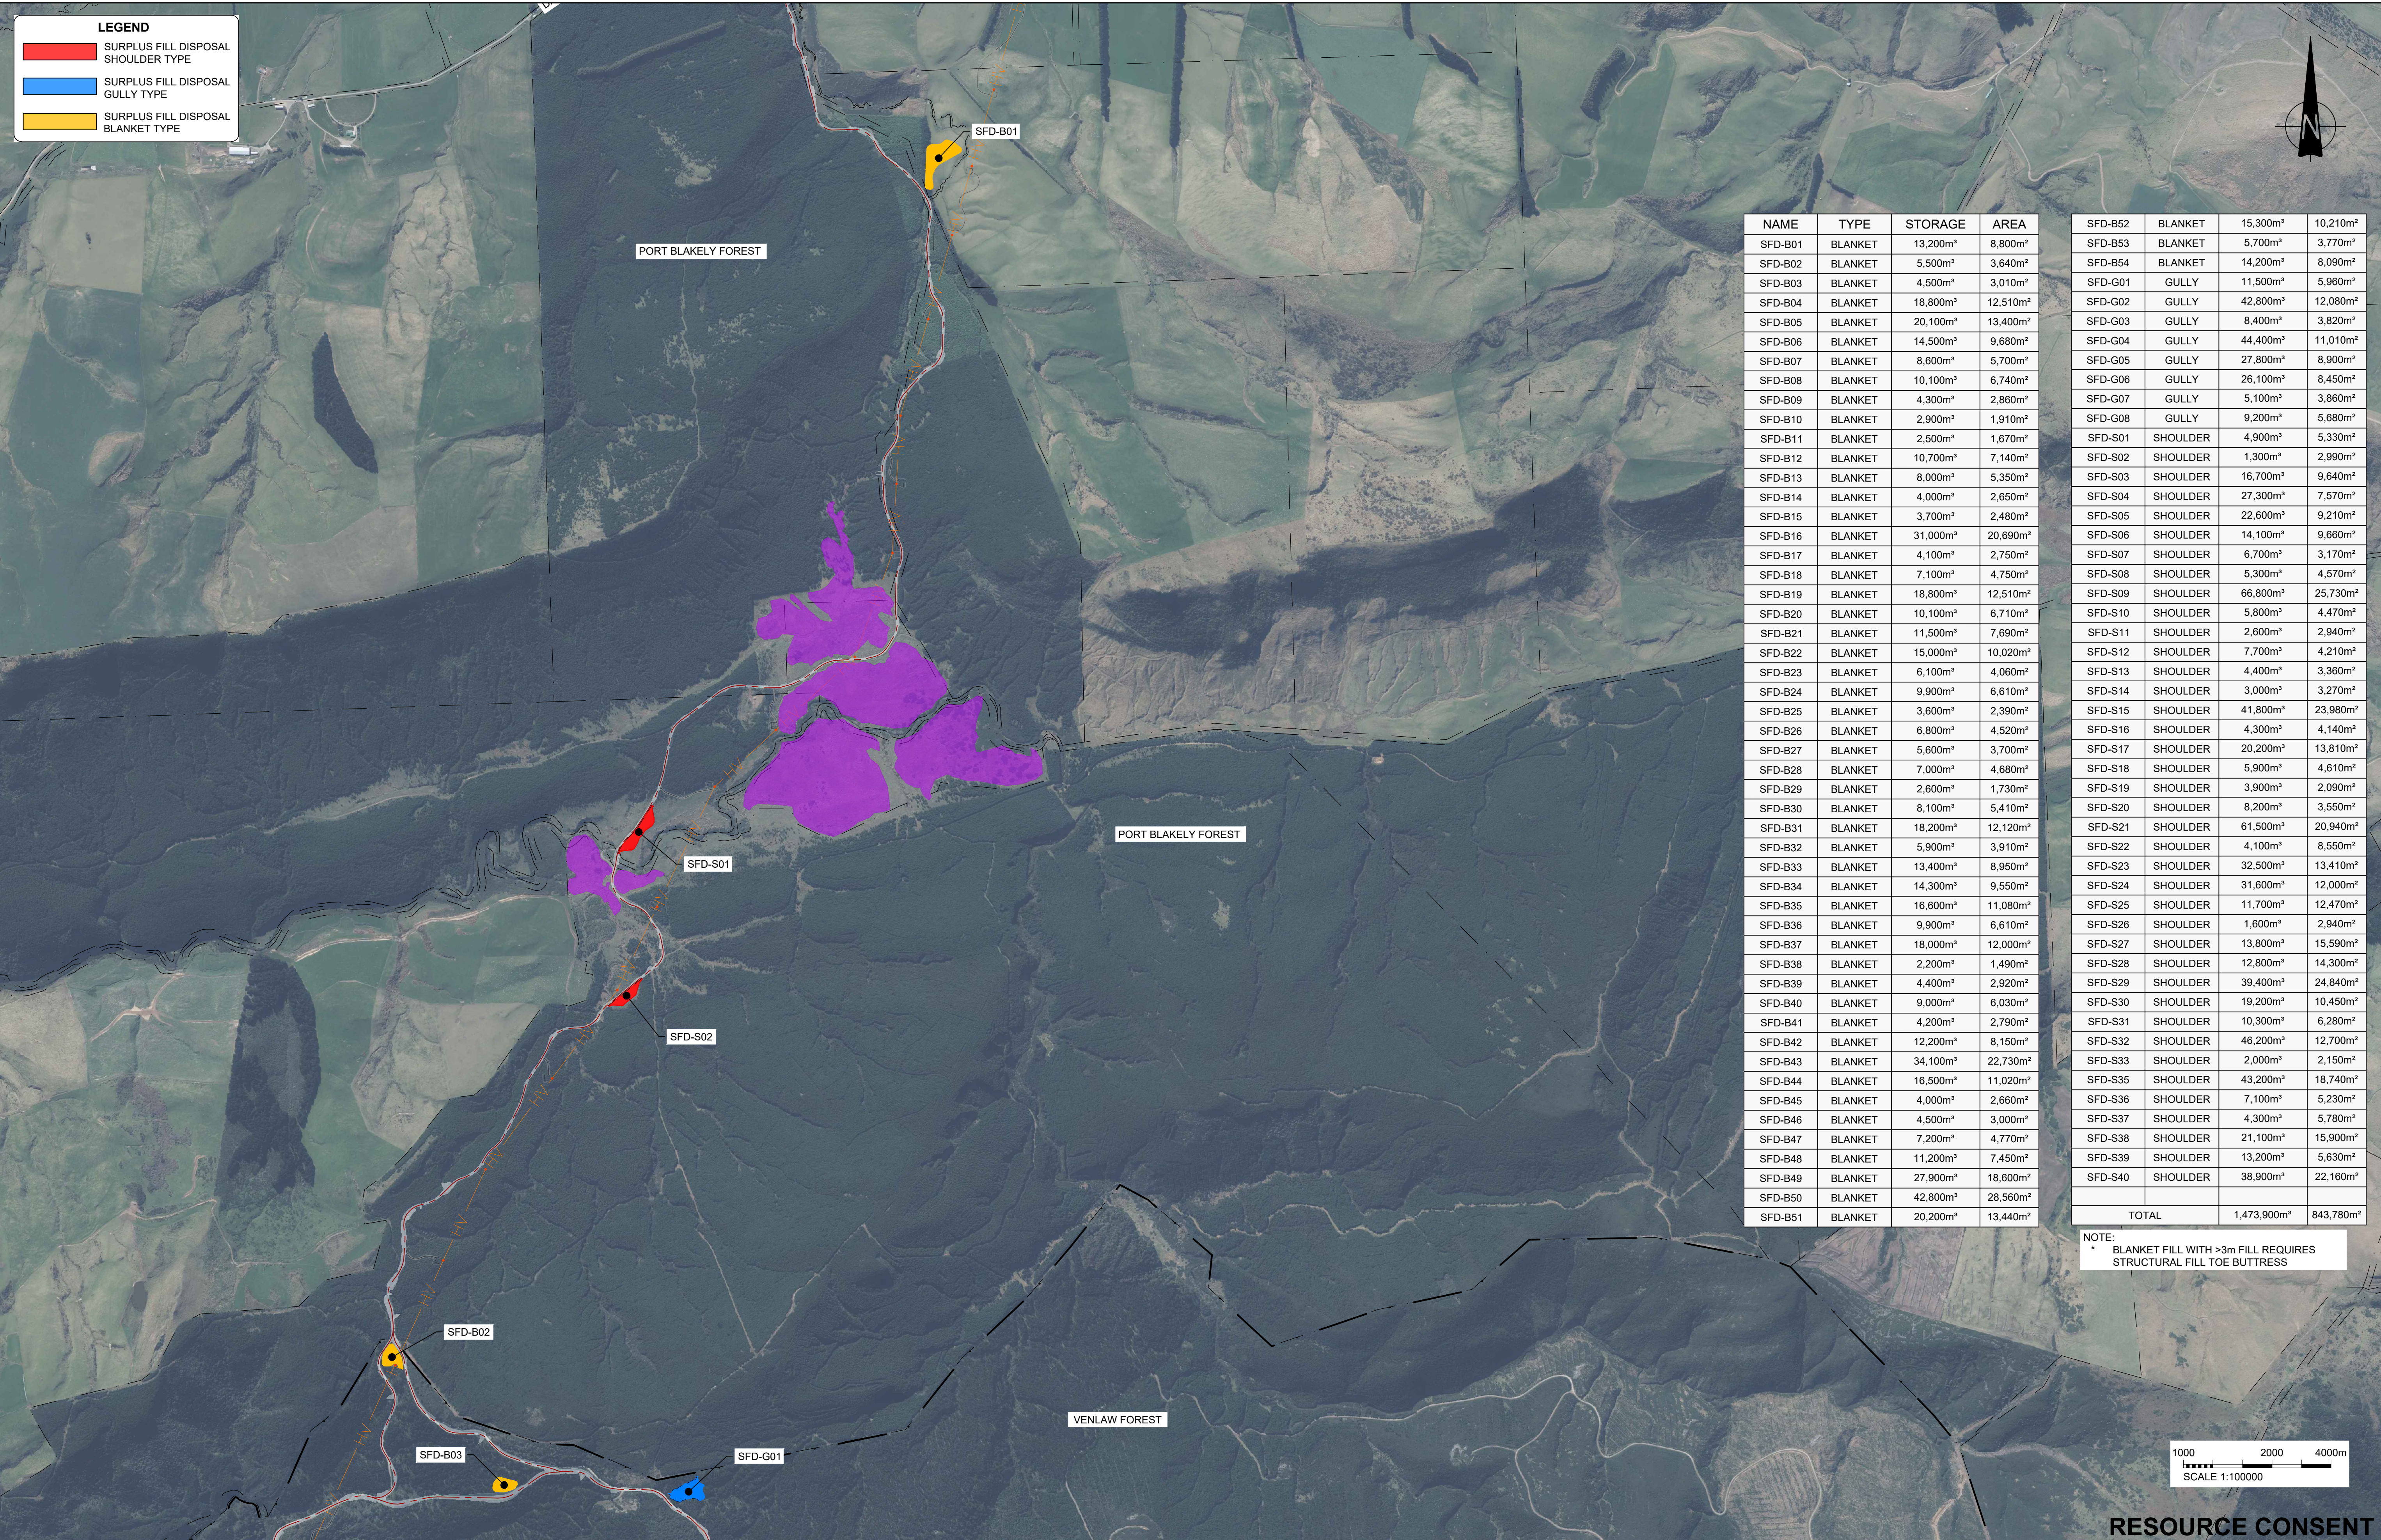

NAME	TYPE	STORAGE	AREA
SFD-B01	BLANKET	13,200m³	8,800m²
SFD-B02	BLANKET	5,500m³	3,640m²
SFD-B03	BLANKET	4,500m³	3,010m²
SFD-B04	BLANKET	18,800m³	12,510m²
SFD-B05	BLANKET	20,100m³	13,400m²
SFD-B06	BLANKET	14,500m³	9,680m²
SFD-B07	BLANKET	8,600m³	5,700m²
SFD-B08	BLANKET	10,100m³	6,740m²
SFD-B09	BLANKET	4,300m³	2,860m²
SFD-B10	BLANKET	2,900m³	1,910m²
SFD-B11	BLANKET	2,500m³	1,670m²
SFD-B12	BLANKET	10,700m³	7,140m²
SFD-B13	BLANKET	8,000m³	5,350m²
SFD-B14	BLANKET	4,000m³	2,650m²
SFD-B15	BLANKET	3,700m³	2,480m²
SFD-B16	BLANKET	31,000m³	20,690m²
SFD-B17	BLANKET	4,100m³	2,750m²
SFD-B18	BLANKET	7,100m³	4,750m²
SFD-B19	BLANKET	18,800m³	12,510m²
SFD-B20	BLANKET	10,100m³	6,710m²
SFD-B21	BLANKET	11,500m³	7,690m²
SFD-B22	BLANKET	15,000m³	10,020m²
SFD-B23	BLANKET	6,100m³	4,060m²
SFD-B24	BLANKET	9,900m³	6,610m²
SFD-B25	BLANKET	3,600m³	2,390m²
SFD-B26	BLANKET	6,800m³	4,520m²
SFD-B27	BLANKET	5,600m³	3,700m²
SFD-B28	BLANKET	7,000m³	4,680m²
SFD-B29	BLANKET	2,600m³	1,730m²
SFD-B30	BLANKET	8,100m³	5,410m²
SFD-B31	BLANKET	18,200m³	12,120m²
SFD-B32	BLANKET	5,900m³	3,910m²
SFD-B33	BLANKET	13,400m³	8,950m²
SFD-B34	BLANKET	14,300m³	9,550m²
SFD-B35	BLANKET	16,600m³	11,080m²
SFD-B36	BLANKET	9,900m³	6,610m²
SFD-B37	BLANKET	18,000m³	12,000m²
SFD-B38	BLANKET	2,200m³	1,490m²
SFD-B39	BLANKET	4,400m³	2,920m²
SFD-B40	BLANKET	9,000m³	6,030m²
SFD-B41	BLANKET	4,200m³	2,790m²
SFD-B42	BLANKET	12,200m³	8,150m²
SFD-B43	BLANKET	34,100m³	22,730m²
SFD-B44	BLANKET	16,500m³	11,020m²
SFD-B45	BLANKET	4,000m³	2,660m²
SFD-B46	BLANKET	4,500m³	3,000m²
SFD-B47	BLANKET	7,200m³	4,770m²
SFD-B48	BLANKET	11,200m³	7,450m²
SFD-B49	BLANKET	27,900m³	18,600m²
SFD-B50	BLANKET	42,800m³	28,560m²
SFD-B51	BLANKET	20,200m³	13,440m²


SFD-B52	BLANKET	15,300m³	10,210m²
SFD-B53	BLANKET	5,700m³	3,770m²
SFD-B54	BLANKET	14,200m³	8,090m²
SFD-G01	GULLY	11,500m³	5,960m²
SFD-G02	GULLY	42,800m³	12,080m²
SFD-G03	GULLY	8,400m³	3,820m²
SFD-G04	GULLY	44,400m³	11,010m²
SFD-G05	GULLY	27,800m³	8,900m²
SFD-G06	GULLY	26,100m³	8,450m²
SFD-G07	GULLY	5,100m³	3,860m²
SFD-G08	GULLY	9,200m³	5,680m²
SFD-S01	SHOULDER	4,900m³	5,330m²
SFD-S02	SHOULDER	1,300m³	2,990m²
SFD-S03	SHOULDER	16,700m³	9,640m²
SFD-S04	SHOULDER	27,300m³	7,570m²
SFD-S05	SHOULDER	22,600m³	9,210m²
SFD-S06	SHOULDER	14,100m³	9,660m²
SFD-S07	SHOULDER	6,700m³	3,170m²
SFD-S08	SHOULDER	5,300m³	4,570m²
SFD-S09	SHOULDER	66,800m³	25,730m²
SFD-S10	SHOULDER	5,800m³	4,470m²
SFD-S11	SHOULDER	2,600m³	2,940m²
SFD-S12	SHOULDER	7,700m³	4,210m²
SFD-S13	SHOULDER	4,400m³	3,360m²
SFD-S14	SHOULDER	3,000m³	3,270m²
SFD-S15	SHOULDER	41,800m³	23,980m²
SFD-S16	SHOULDER	4,300m³	4,140m²
SFD-S17	SHOULDER	20,200m³	13,810m²
SFD-S18	SHOULDER	5,900m³	4,610m²
SFD-S19	SHOULDER	3,900m³	2,090m²
SFD-S20	SHOULDER	8,200m³	3,550m²
SFD-S21	SHOULDER	61,500m³	20,940m²
SFD-S22	SHOULDER	4,100m³	8,550m²
SFD-S23	SHOULDER	32,500m³	13,410m²
SFD-S24	SHOULDER	31,600m³	12,000m²
SFD-S25	SHOULDER	11,700m³	12,470m²
SFD-S26	SHOULDER	1,600m³	2,940m²
SFD-S27	SHOULDER	13,800m³	15,590m²
SFD-S28	SHOULDER	12,800m³	14,300m²
SFD-S29	SHOULDER	39,400m³	24,840m²
SFD-S30	SHOULDER	19,200m³	10,450m²
SFD-S31	SHOULDER	10,300m³	6,280m²
SFD-S32	SHOULDER	46,200m³	12,700m²
SFD-S33	SHOULDER	2,000m³	2,150m²
SFD-S35	SHOULDER	43,200m³	18,740m²
SFD-S36	SHOULDER	7,100m³	5,230m²
SFD-S37	SHOULDER	4,300m³	5,780m²
SFD-S38	SHOULDER	21,100m³	15,900m²
SFD-S39	SHOULDER	13,200m³	5,630m²
SFD-S40	SHOULDER	38,900m³	22,160m²
TOTAL		1,473,900m³	843,780m²

NOTE:
* BLANKET FILL WITH >3m FILL REQUIRES
STRUCTURAL FILL TOE BUTTRESS

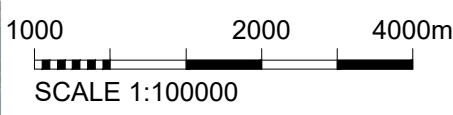

RESOURCE CONSENT

				PREP. BY JM	REVD. BY DT			CLIENT	CONTACT ENERGY	CADFILE			
				APPROVED FOR ISSUE							ADDRESS	VENLAW ROAD 794, SLOPEDOWN, SOUTHLAND	220372-1005to1007.dwg
				D TATE									
B	17.07.25	RESOURCE CONSENT		JM		www.riley.co.nz	SHEET TITLE	SURPLUS FILL DISPOSAL PLAN - SHEET 1 OF 3		DRAWING No. 220372-1005	REV. B		
A	11.07.25	RESOURCE CONSENT		JM									
REV	DATE	ISSUE		BY									

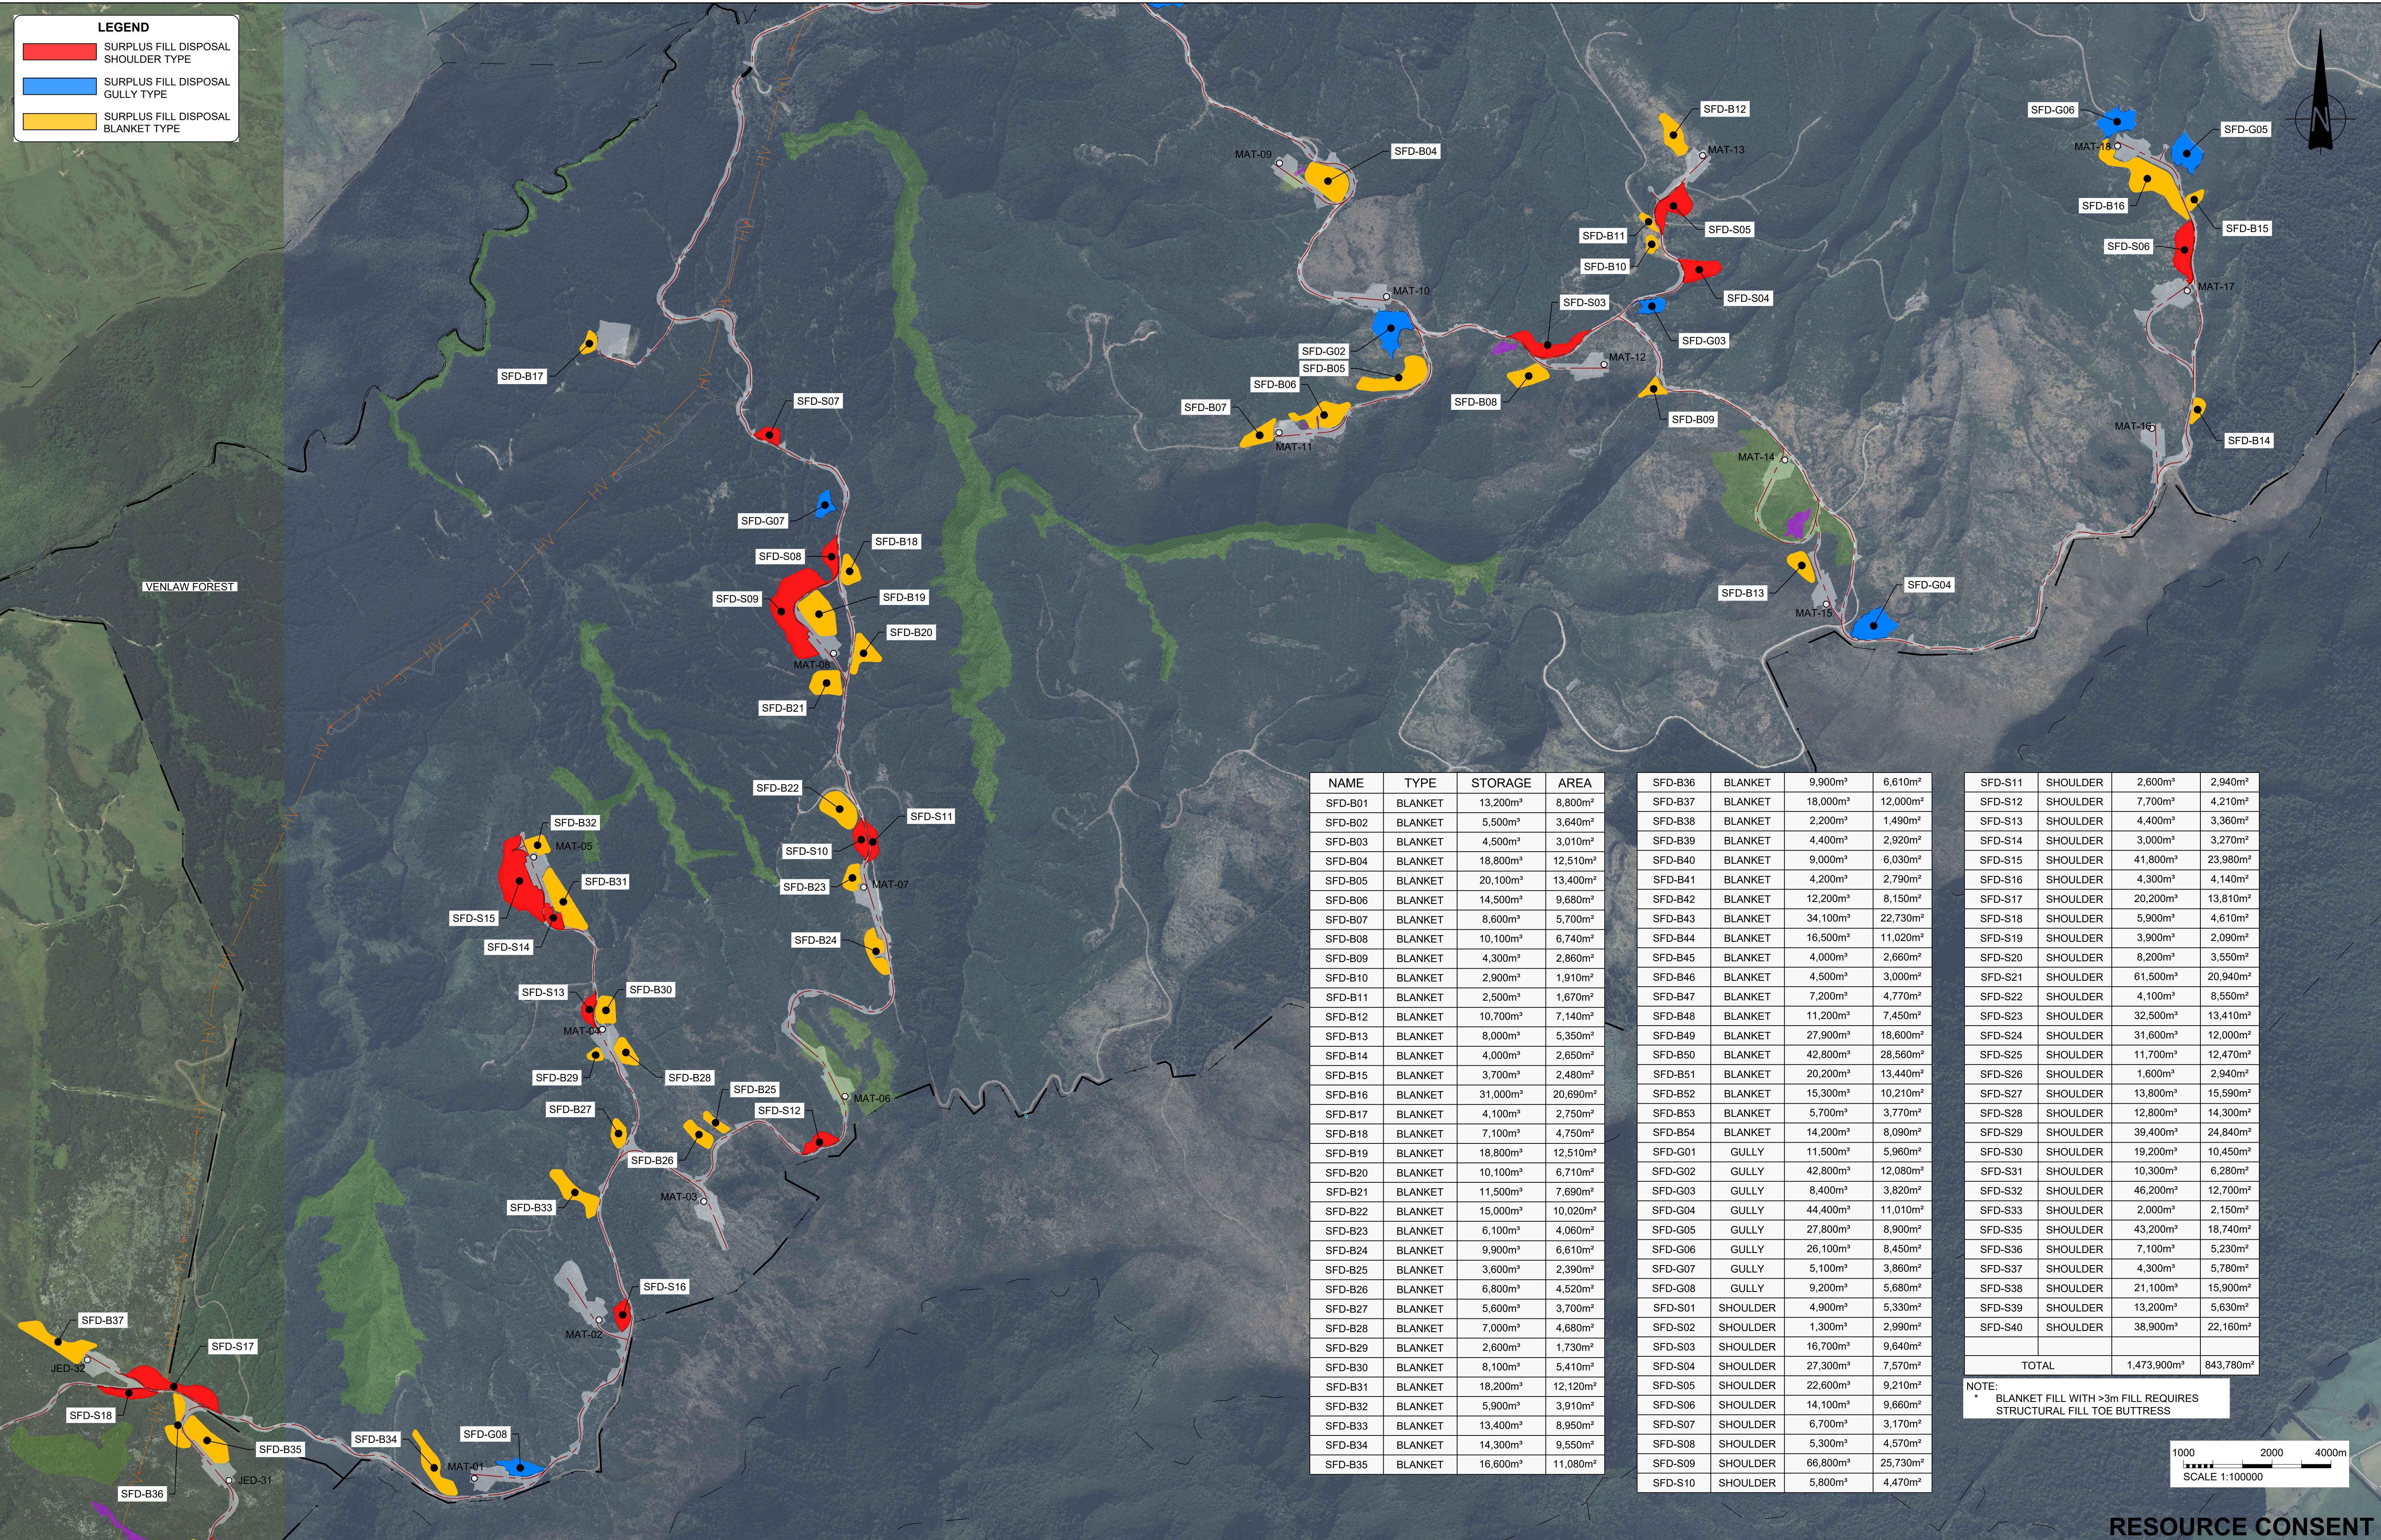


NAME	TYPE	STORAGE	AREA
SFD-B01	BLANKET	13,200m³	8,800m²
SFD-B02	BLANKET	5,500m³	3,640m²
SFD-B03	BLANKET	4,500m³	3,010m²
SFD-B04	BLANKET	18,800m³	12,510m²
SFD-B05	BLANKET	20,100m³	13,400m²
SFD-B06	BLANKET	14,500m³	9,680m²
SFD-B07	BLANKET	8,600m³	5,700m²
SFD-B08	BLANKET	10,100m³	6,740m²
SFD-B09	BLANKET	4,300m³	2,860m²
SFD-B10	BLANKET	2,900m³	1,910m²
SFD-B11	BLANKET	2,500m³	1,670m²
SFD-B12	BLANKET	10,700m³	7,140m²
SFD-B13	BLANKET	8,000m³	5,350m²
SFD-B14	BLANKET	4,000m³	2,650m²
SFD-B15	BLANKET	3,700m³	2,480m²
SFD-B16	BLANKET	31,000m³	20,690m²
SFD-B17	BLANKET	4,100m³	2,750m²
SFD-B18	BLANKET	7,100m³	4,750m²
SFD-B19	BLANKET	18,800m³	12,510m²
SFD-B20	BLANKET	10,100m³	6,710m²
SFD-B21	BLANKET	11,500m³	7,690m²
SFD-B22	BLANKET	15,000m³	10,020m²
SFD-B23	BLANKET	6,100m³	4,060m²
SFD-B24	BLANKET	9,900m³	6,610m²
SFD-B25	BLANKET	3,600m³	2,390m²
SFD-B26	BLANKET	6,800m³	4,520m²
SFD-B27	BLANKET	5,600m³	3,700m²
SFD-B28	BLANKET	7,000m³	4,680m²
SFD-B29	BLANKET	2,600m³	1,730m²
SFD-B30	BLANKET	8,100m³	5,410m²
SFD-B31	BLANKET	18,200m³	12,120m²
SFD-B32	BLANKET	5,900m³	3,910m²
SFD-B33	BLANKET	13,400m³	8,950m²
SFD-B34	BLANKET	14,300m³	9,550m²
SFD-B35	BLANKET	16,600m³	11,080m²

SFD-B36	BLANKET	9,900m³	6,610m²
SFD-B37	BLANKET	18,000m³	12,000m²
SFD-B38	BLANKET	2,200m³	1,490m²
SFD-B39	BLANKET	4,400m³	2,920m²
SFD-B40	BLANKET	9,000m³	6,030m²
SFD-B41	BLANKET	4,200m³	2,790m²
SFD-B42	BLANKET	12,200m³	8,150m²
SFD-B43	BLANKET	34,100m³	22,730m²
SFD-B44	BLANKET	16,500m³	11,020m²
SFD-B45	BLANKET	4,000m³	2,660m²
SFD-B46	BLANKET	4,500m³	3,000m²
SFD-B47	BLANKET	7,200m³	4,770m²
SFD-B48	BLANKET	11,200m³	7,450m²
SFD-B49	BLANKET	27,900m³	18,600m²
SFD-B50	BLANKET	42,800m³	28,560m²
SFD-B51	BLANKET	20,200m³	13,440m²
SFD-B52	BLANKET	15,300m³	10,210m²
SFD-B53	BLANKET	5,700m³	3,770m²
SFD-B54	BLANKET	14,200m³	8,090m²
SFD-G01	GULLY	11,500m³	5,960m²
SFD-G02	GULLY	42,800m³	12,080m²
SFD-G03	GULLY	8,400m³	3,820m²
SFD-G04	GULLY	44,400m³	11,010m²
SFD-G05	GULLY	27,800m³	8,900m²
SFD-G06	GULLY	26,100m³	8,450m²
SFD-G07	GULLY	5,100m³	3,860m²
SFD-G08	GULLY	9,200m³	5,680m²
SFD-S01	SHOULDER	4,900m³	5,330m²
SFD-S02	SHOULDER	1,300m³	2,990m²
SFD-S03	SHOULDER	16,700m³	9,640m²
SFD-S04	SHOULDER	27,300m³	7,570m²
SFD-S05	SHOULDER	22,600m³	9,210m²
SFD-S06	SHOULDER	14,100m³	9,660m²
SFD-S07	SHOULDER	6,700m³	3,170m²
SFD-S08	SHOULDER	5,300m³	4,570m²
SFD-S09	SHOULDER	66,800m³	25,730m²
SFD-S10	SHOULDER	5,800m³	4,470m²

SFD-S11	SHOULDER	2,600m³	2,940m²
SFD-S12	SHOULDER	7,700m³	4,210m²
SFD-S13	SHOULDER	4,400m³	3,360m²
SFD-S14	SHOULDER	3,000m³	3,270m²
SFD-S15	SHOULDER	41,800m³	23,980m²
SFD-S16	SHOULDER	4,300m³	4,140m²
SFD-S17	SHOULDER	20,200m³	13,810m²
SFD-S18	SHOULDER	5,900m³	4,610m²
SFD-S19	SHOULDER	3,900m³	2,090m²
SFD-S20	SHOULDER	8,200m³	3,550m²
SFD-S21	SHOULDER	61,500m³	20,940m²
SFD-S22	SHOULDER	4,100m³	8,550m²
SFD-S23	SHOULDER	32,500m³	13,410m²
SFD-S24	SHOULDER	31,600m³	12,000m²
SFD-S25	SHOULDER	11,700m³	12,470m²
SFD-S26	SHOULDER	1,600m³	2,940m²
SFD-S27	SHOULDER	13,800m³	15,590m²
SFD-S28	SHOULDER	12,800m³	14,300m²
SFD-S29	SHOULDER	39,400m³	24,840m²
SFD-S30	SHOULDER	19,200m³	10,450m²
SFD-S31	SHOULDER	10,300m³	6,280m²
SFD-S32	SHOULDER	46,200m³	12,700m²
SFD-S33	SHOULDER	2,000m³	2,150m²
SFD-S35	SHOULDER	43,200m³	18,740m²
SFD-S36	SHOULDER	7,100m³	5,230m²
SFD-S37	SHOULDER	4,300m³	5,780m²
SFD-S38	SHOULDER	21,100m³	15,900m²
SFD-S39	SHOULDER	13,200m³	5,630m²
SFD-S40	SHOULDER	38,900m³	22,160m²
TOTAL		1,473,900m³	843,780m²


NOTE:
* BLANKET FILL WITH >3m FILL REQUIRES
STRUCTURAL FILL TOE BUTTRESS

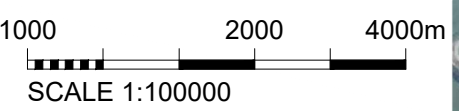

RESOURCE CONSENT


--	--	



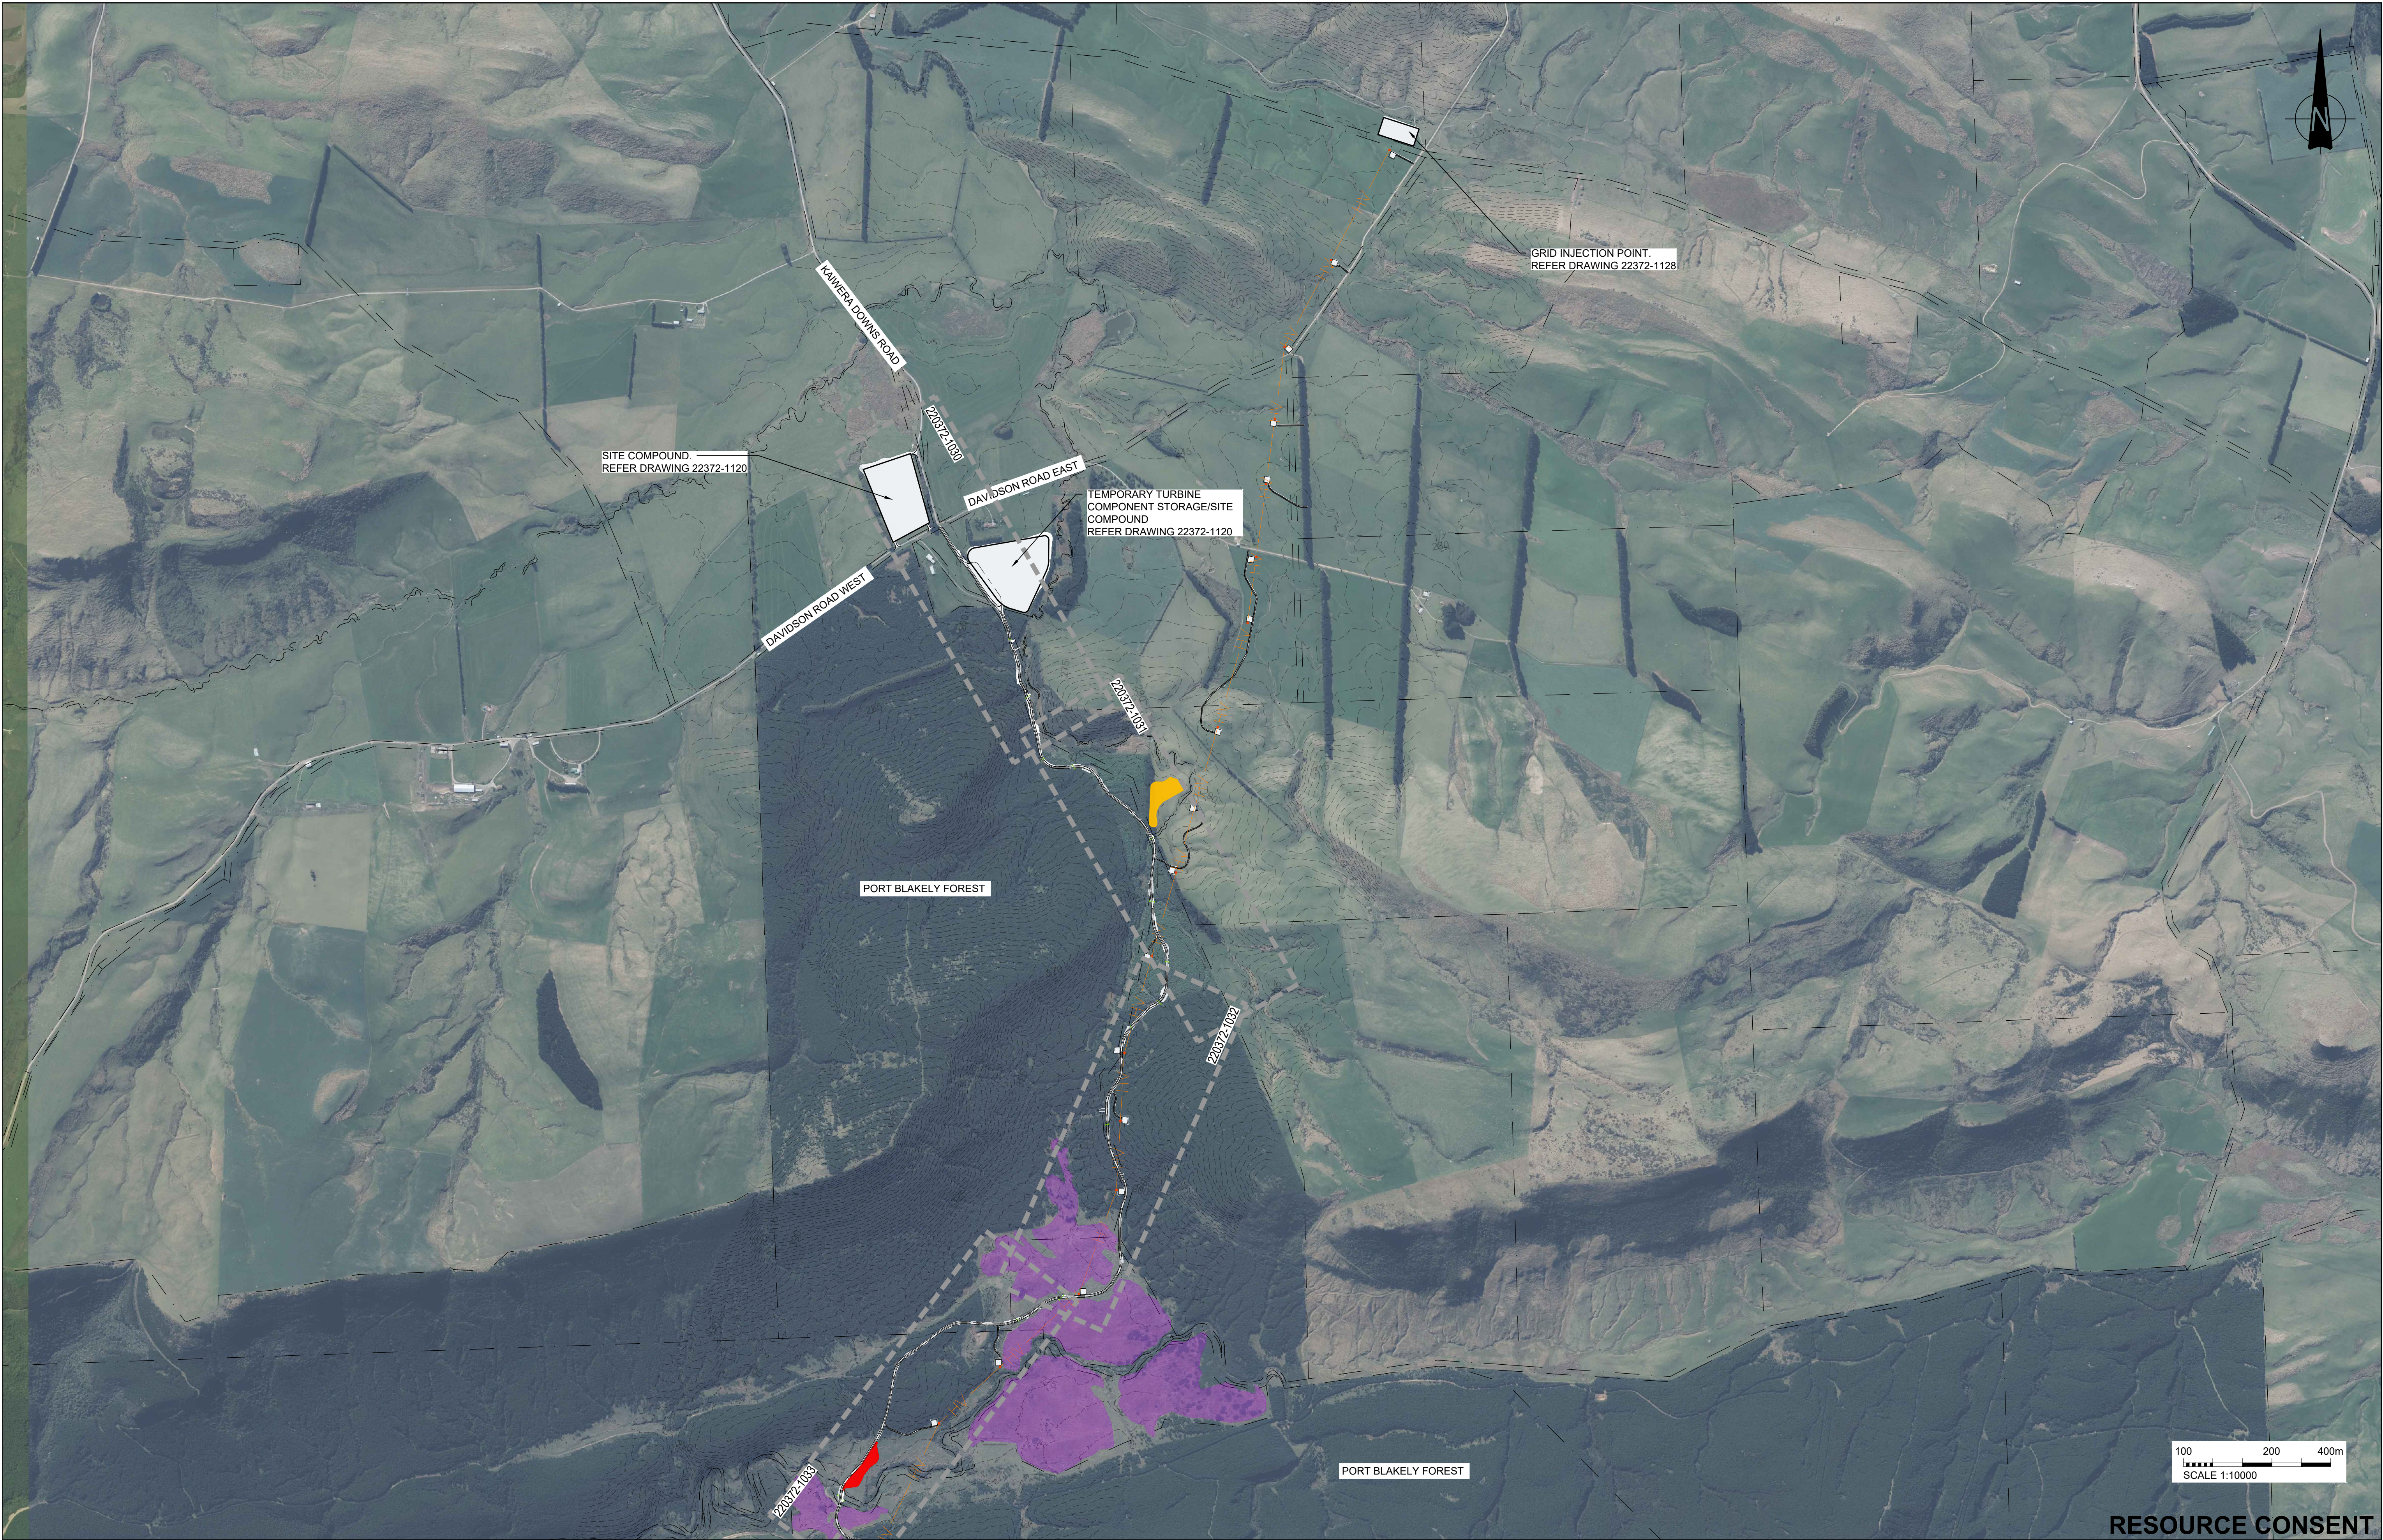

RESOURCE CONSENT

				PREP. BY JM		REV. BY DT		 www.riley.co.nz		CLIENT VENLAW ROAD 794, SLOPEDOWN, SOUTHLAND PROJECT SOUTHLAND WIND FARM SHEET TITLE KEY PLANS (WTGS AND ACCESS TRACKS) - SHEET 1 OF 5	CADFILE 220372-1020to1024.dwg		SCALE (A1) 1:10,000		ORIG. SHEET SIZE A1		
A 11.07.25				ISSUE		D TATE					DRAWING No. 220372-1020		REV. A				
RESOURCE CONSENT																	
REV DATE ISSUE				JM BY													

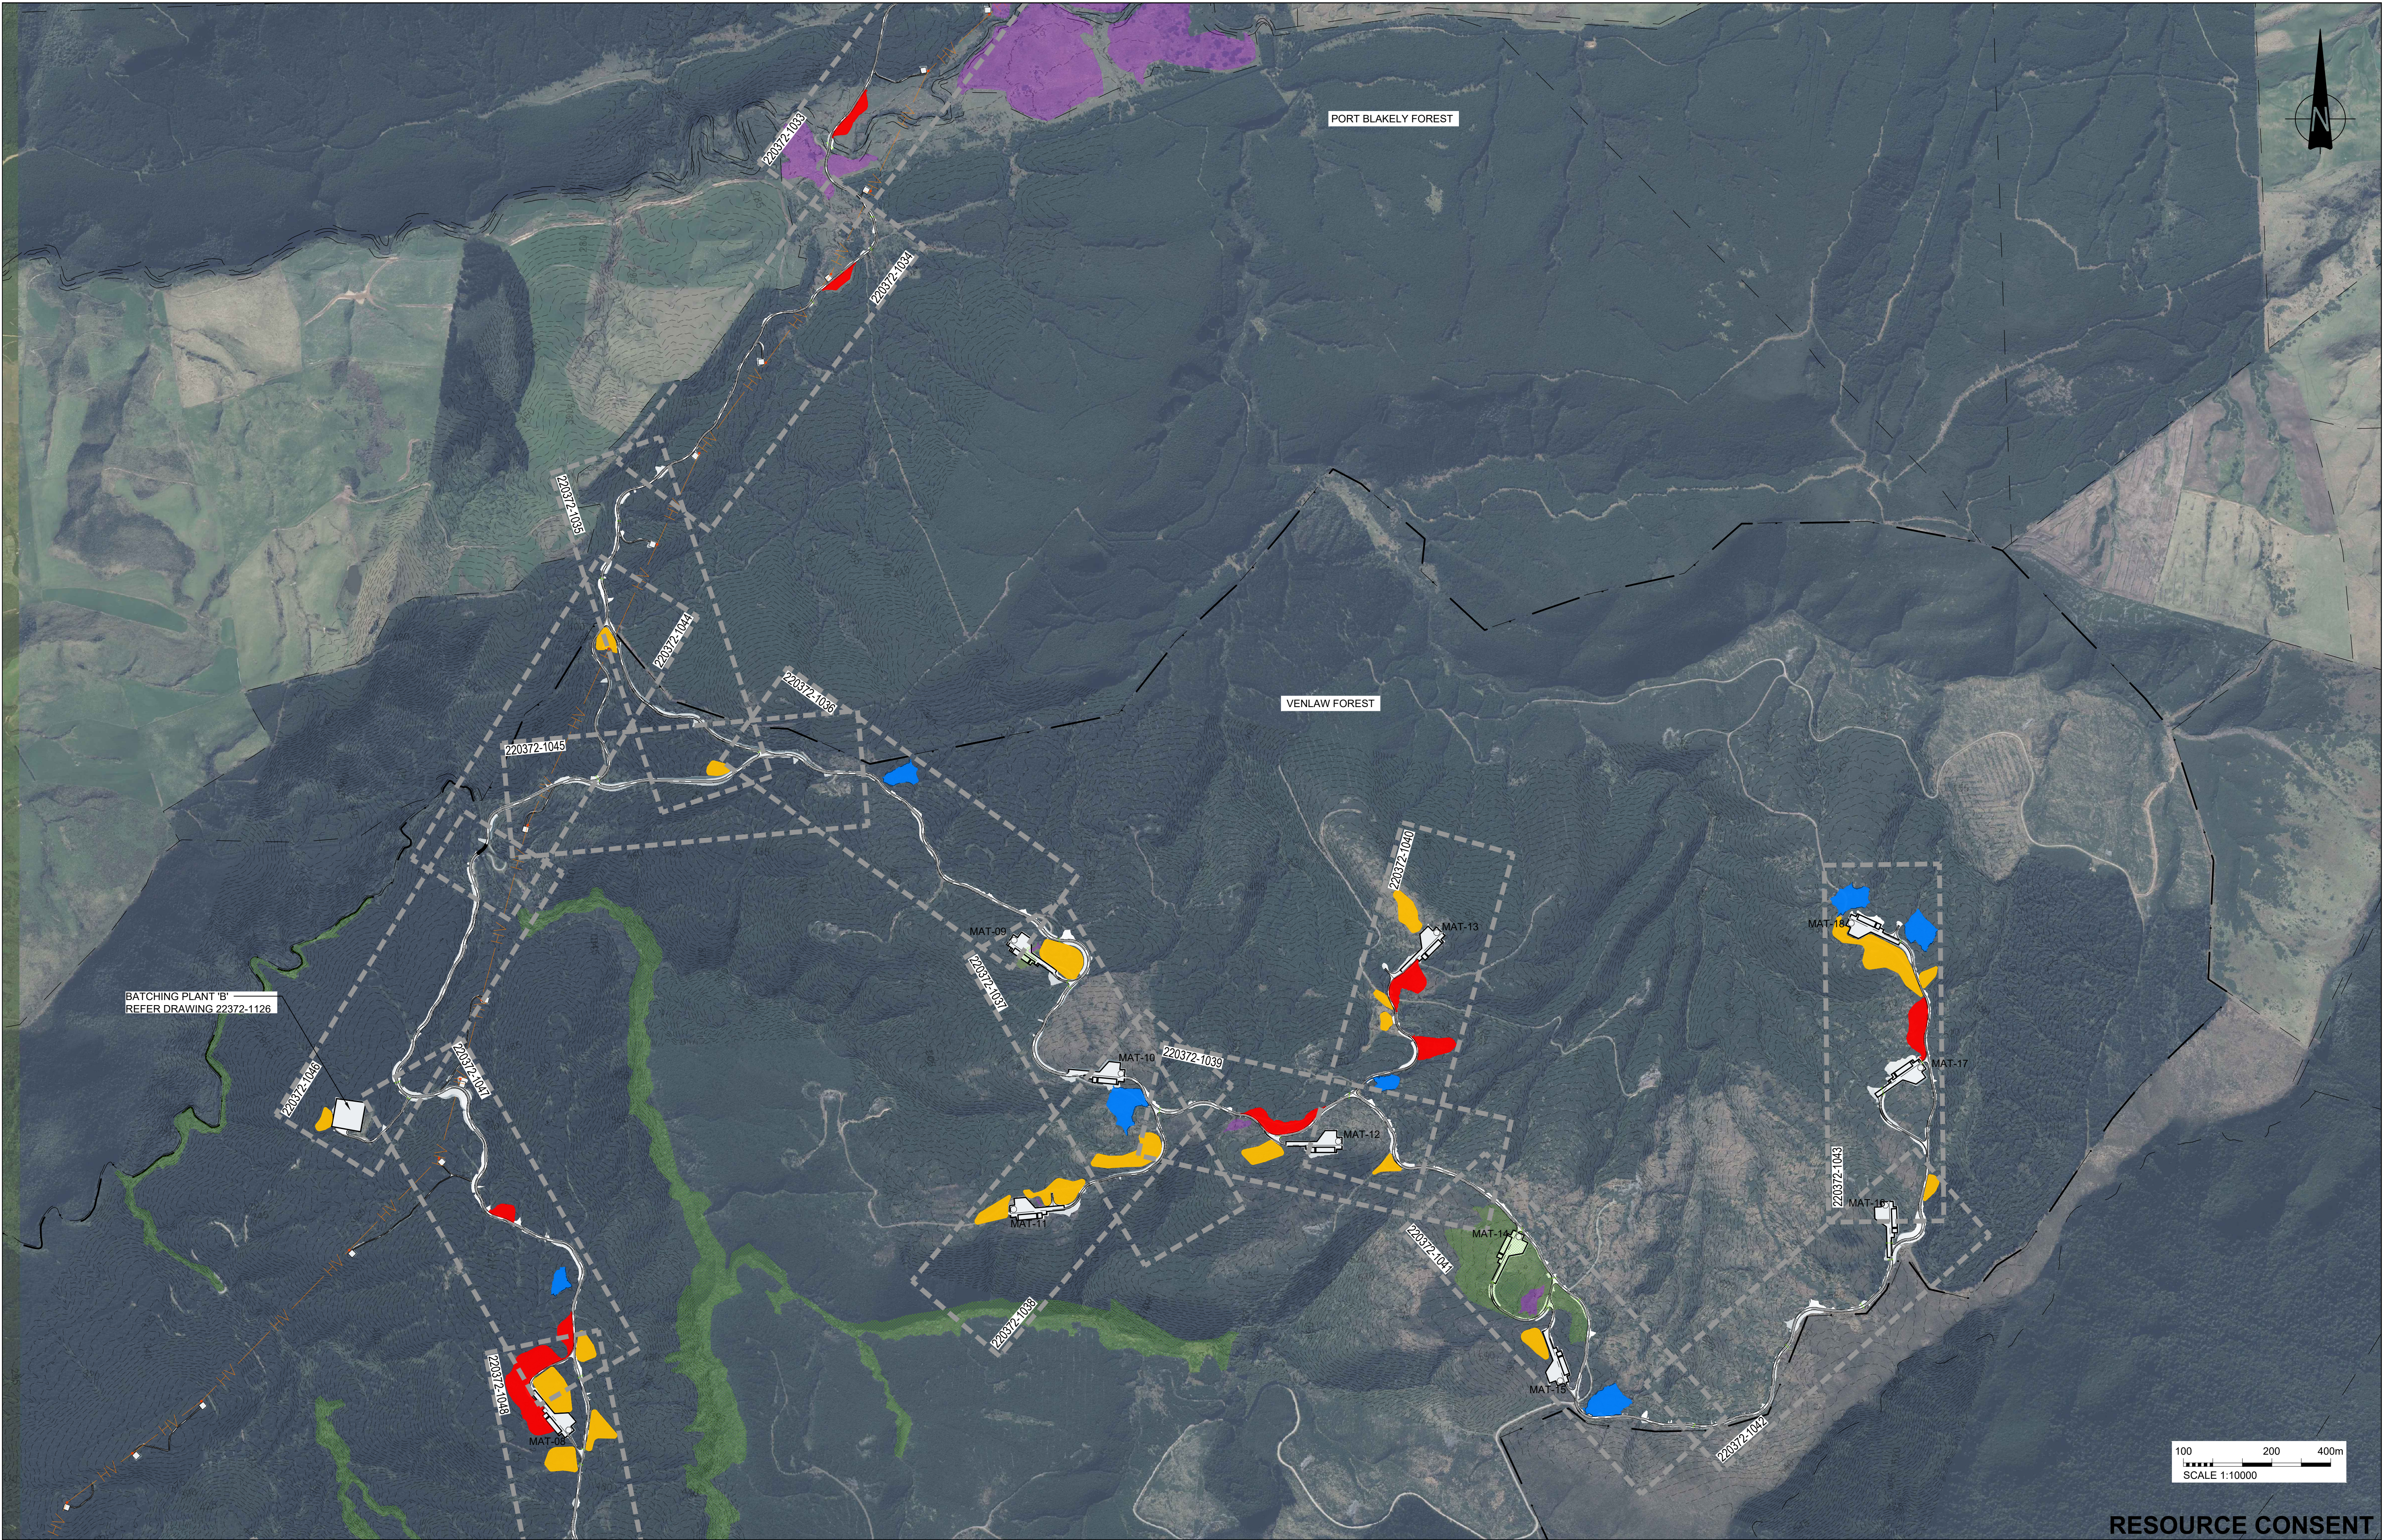

RESOURCE CONSENT

A	11.07.25	RESOURCE CONSENT		JM	
REV	DATE	ISSUE		BY	


PREP. BY	REVD. BY
JM	DT
APPROVED FOR ISSUE	
D TATE	



CLIENT
ADDRESS
PROJECT
SHEET TITLE

CONTACT ENERGY
VENLAW ROAD 794, SLOPEDOWN, SOUTHLAND
SOUTHLAND WIND FARM
KEY PLANS (WTGS AND ACCESS TRACKS) - SHEET 2 OF 5

CADFILE	
220372-1020to1024.dwg	
SCALE (A1)	ORIG. SHEET SIZE
1:10,000	A1
DRAWING No.	REV.
220372-1021	A

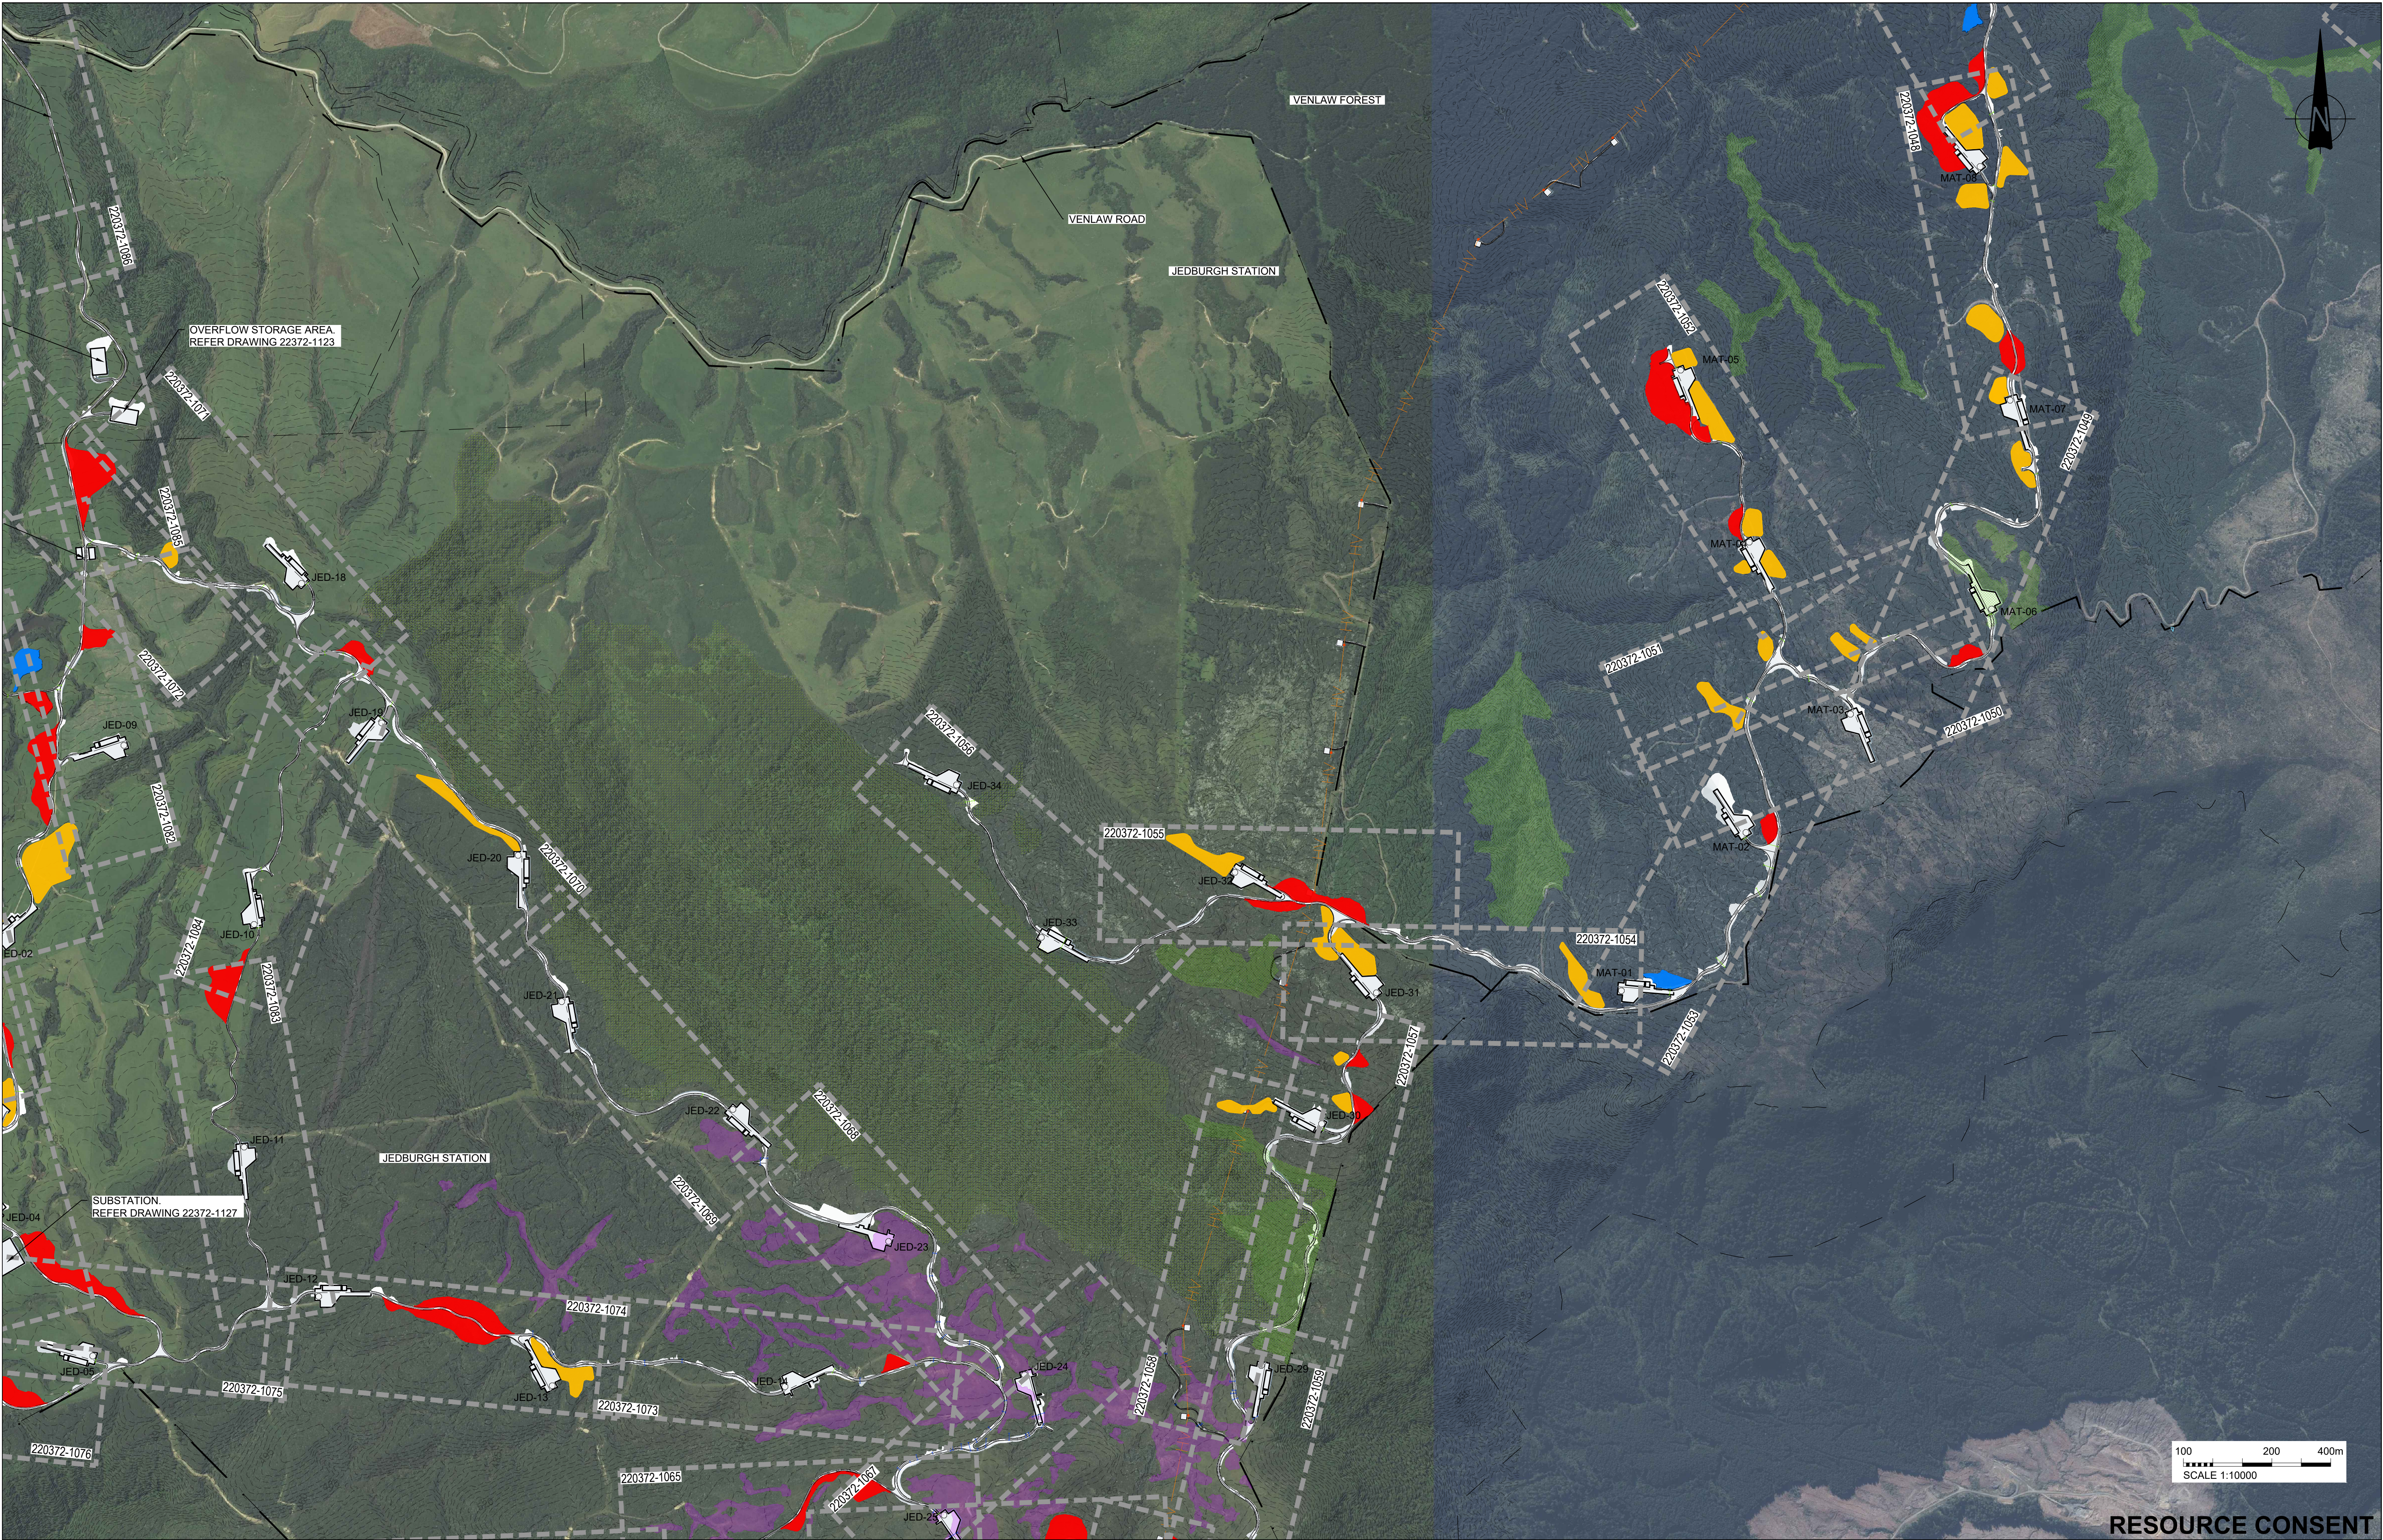

RESOURCE CONSENT

				PREP. BY JM		REV. BY DT		 www.riley.co.nz		CLIENT ADDRESS PROJECT SHEET TITLE	CONTACT ENERGY VENLAW ROAD 794, SLOPEDOWN, SOUTHLAND SOUTHLAND WIND FARM KEY PLANS (WTGS AND ACCESS TRACKS) - SHEET 3 OF 5				CADFILE 220372-1020to1024.dwg SCALE (A1) 1:10,000 DRAWING No. 220372-1022				ORIG. SHEET SIZE A1 REV. A						
A				11.07.25		RESOURCE CONSENT																			
REV				DATE		ISSUE																			
				JM		D TATE																			