




RESOURCE CONSENT

			JM
A	11.07.25	RESOURCE CONSENT	
REV	DATE	ISSUE	BY


PREP. BY	REVD. BY
JM	DT
APPROVED FOR ISSUE	
D TATE	

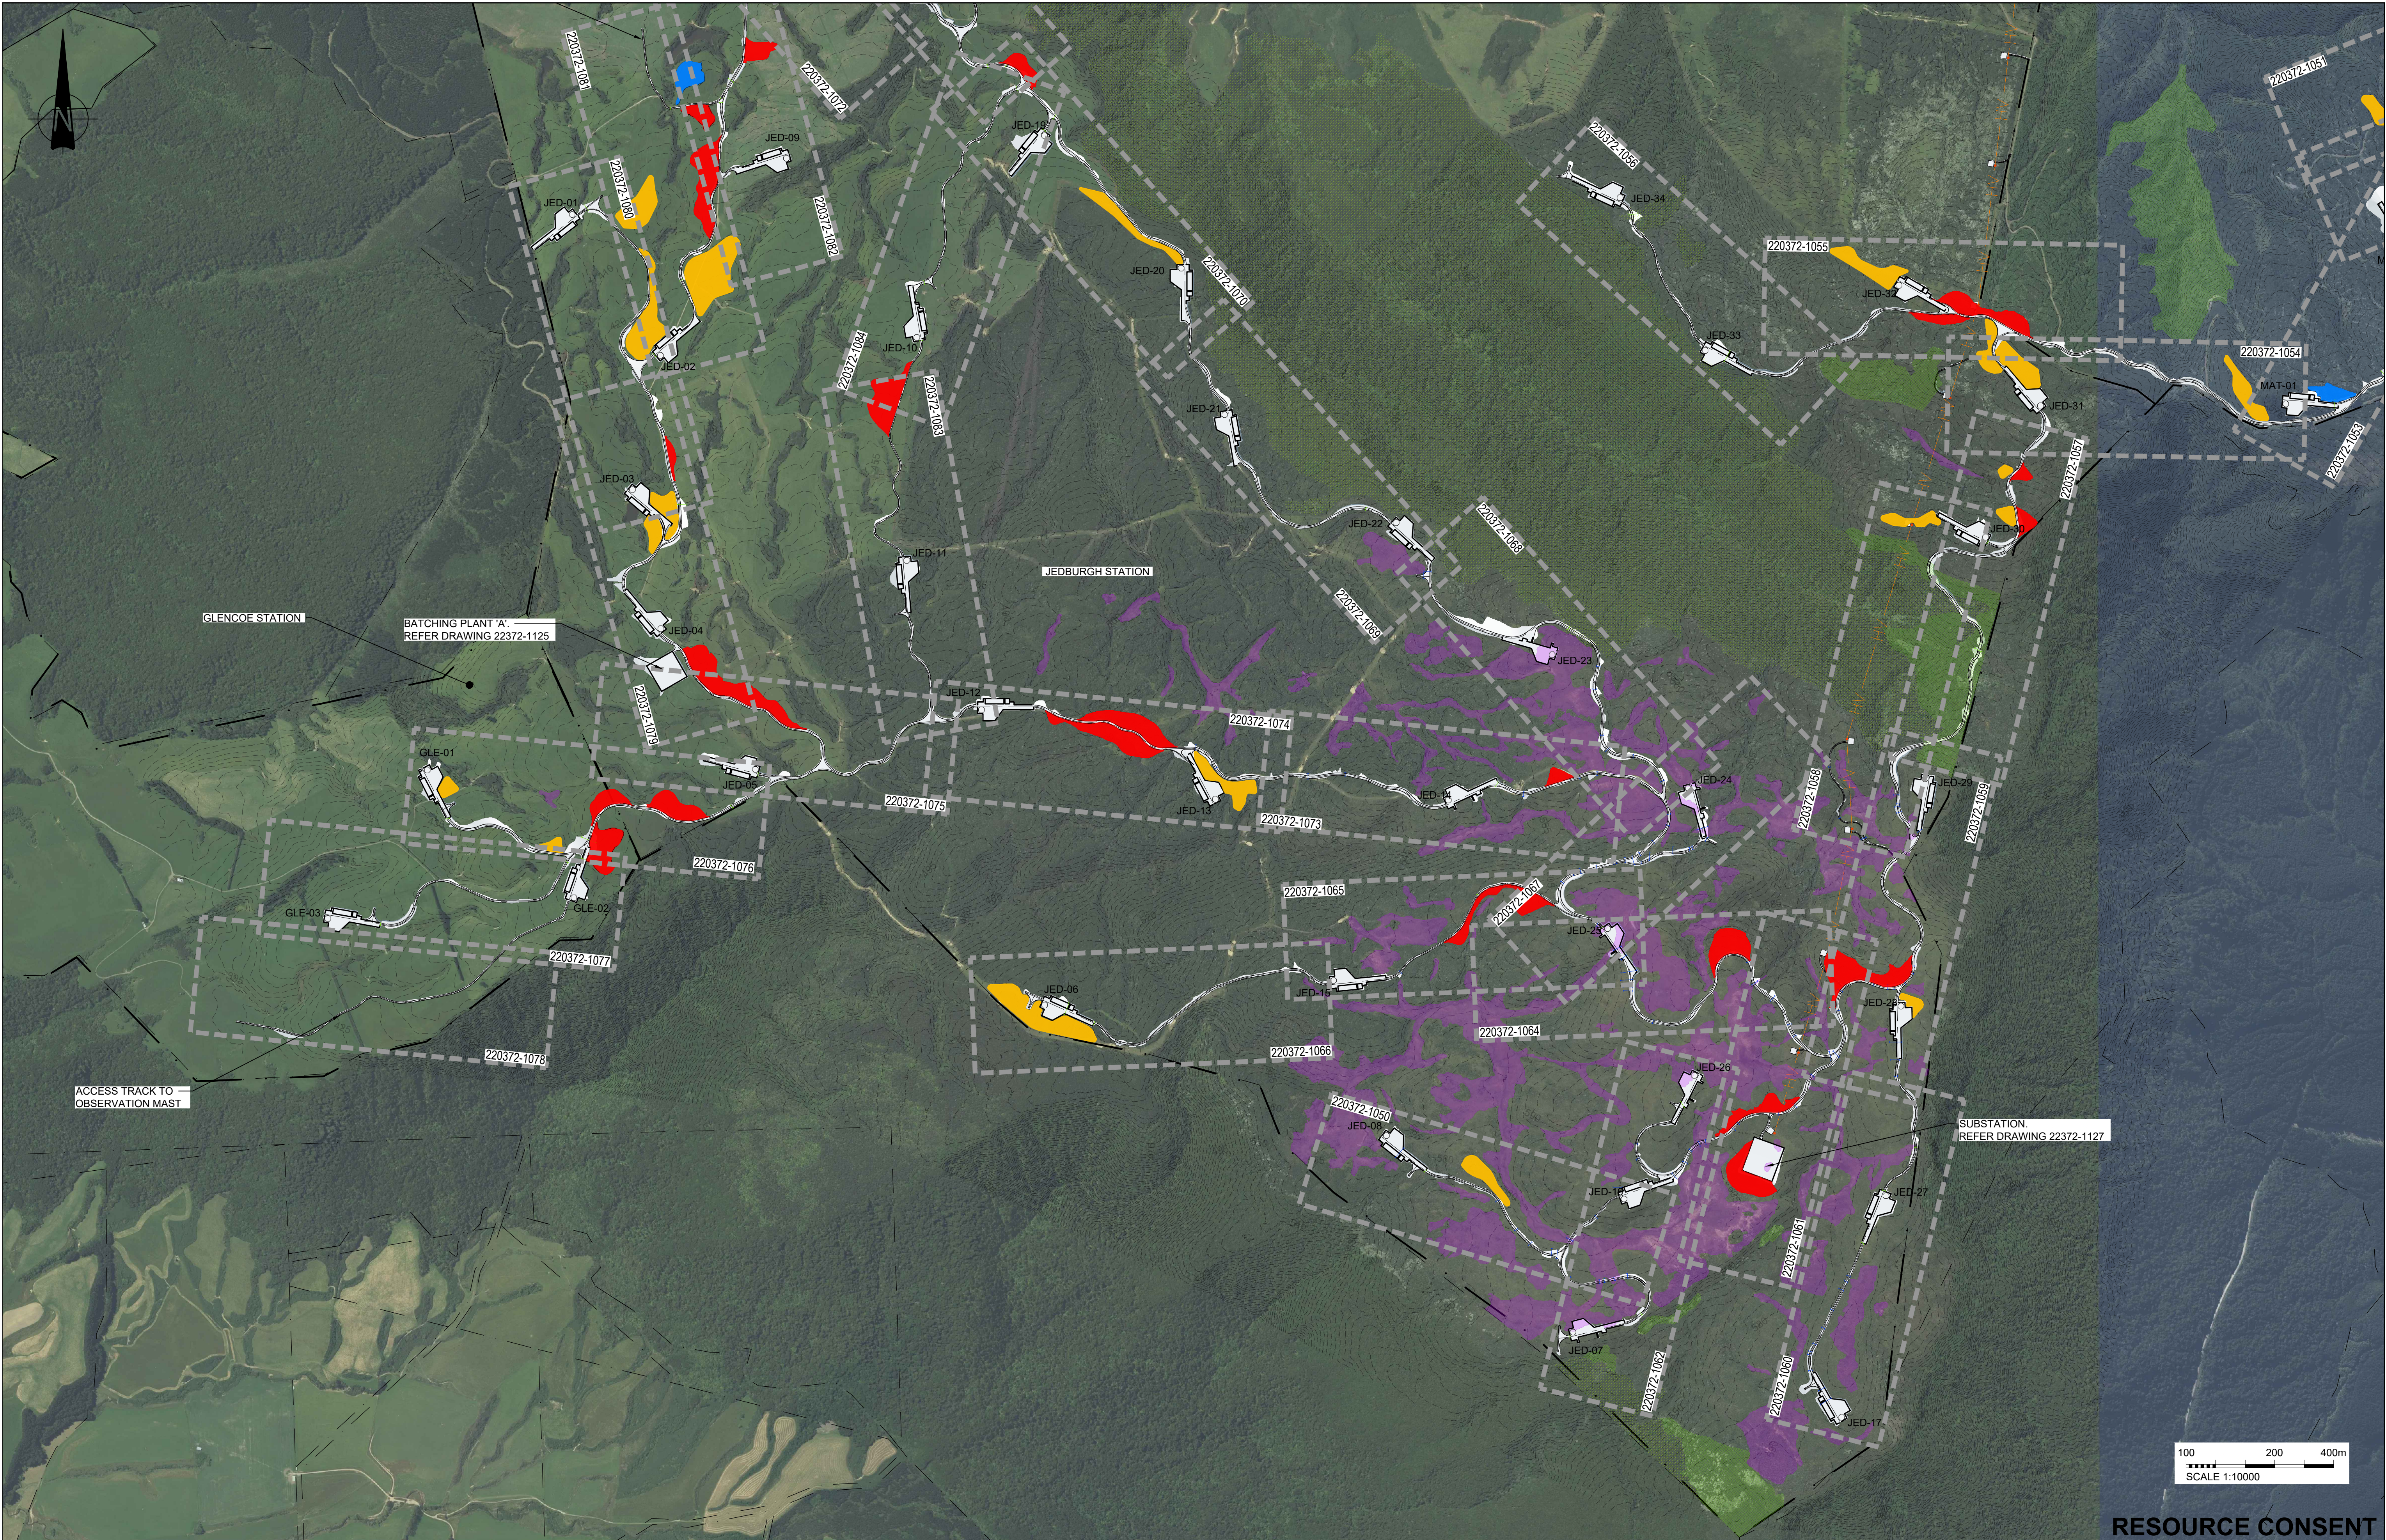

CLIENT
ADDRESS
PROJECT
SHEET TITLE

CONTACT ENERGY
VENLAW ROAD 794, SLOPEDOWN, SOUTHLAND
SOUTHLAND WIND FARM
KEY PLANS (WTGS AND ACCESS TRACKS) - SHEET 4 OF 5

CADFILE	
220372-1020to1024.dwg	
SCALE (A1)	ORIG. SHEET SIZE
1:10,000	A1
DRAWING No.	REV.
220372-1023	A

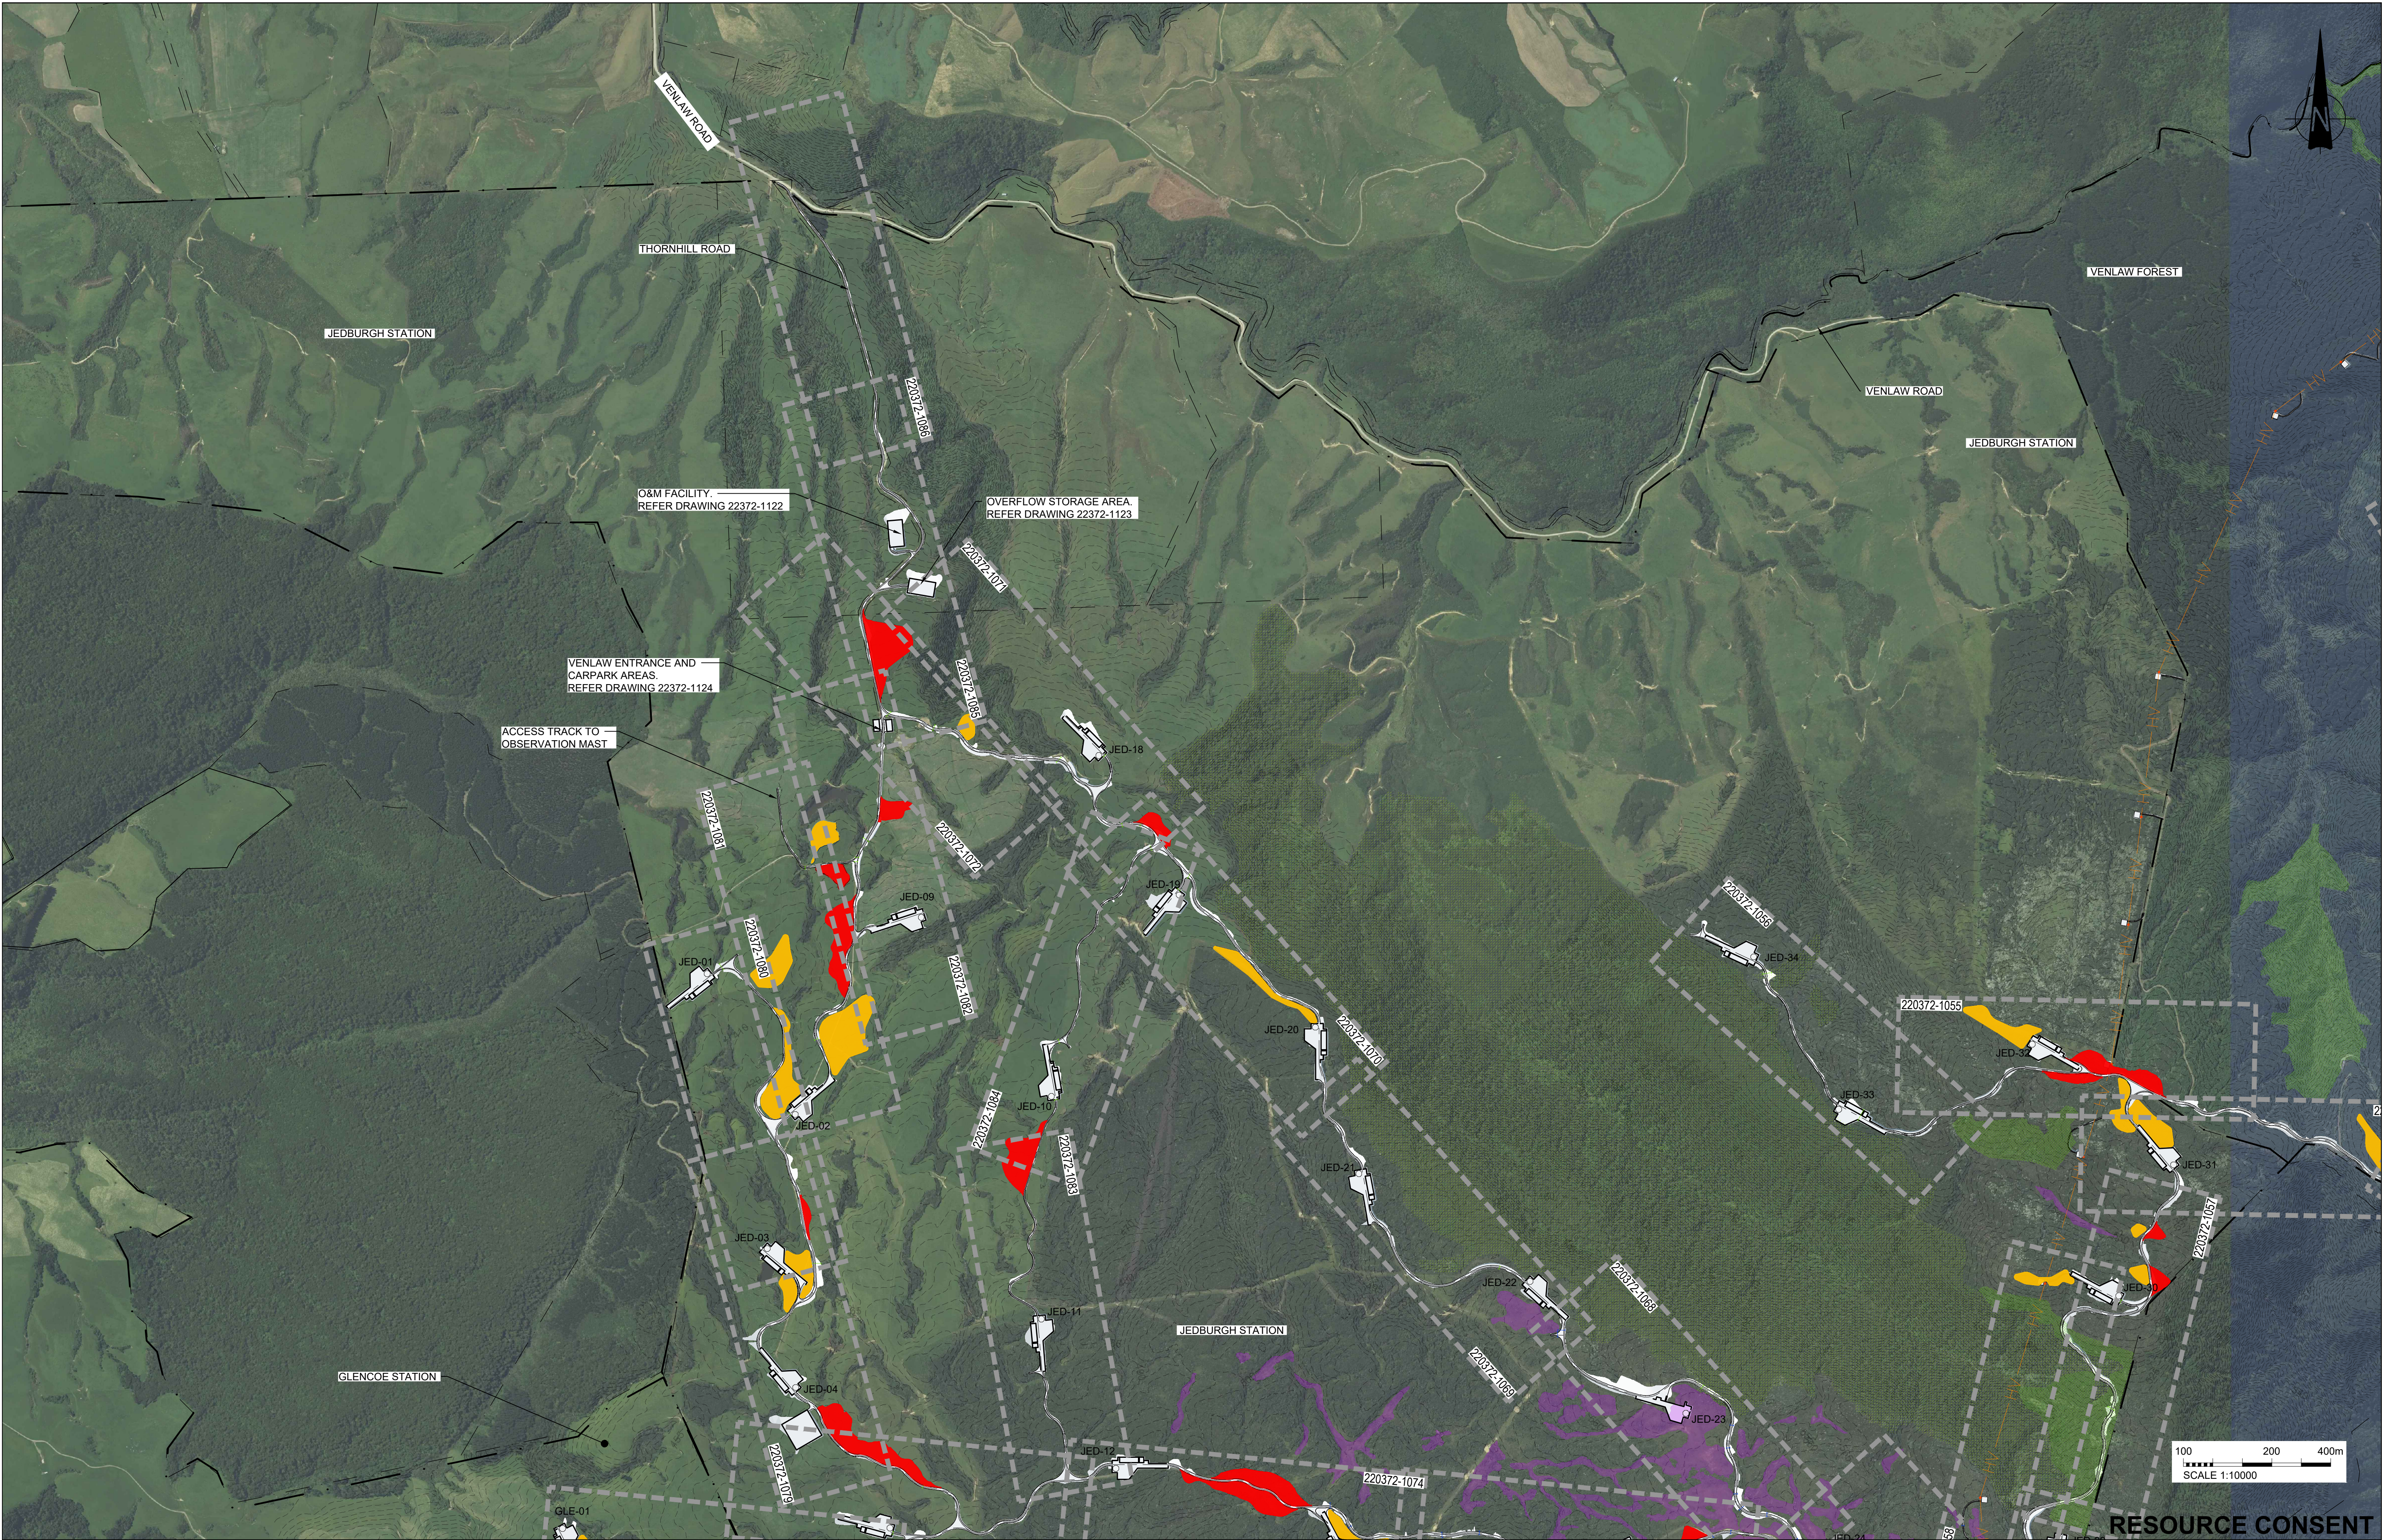

RESOURCE CONSENT

B	17.07.25	RESOURCE CONSENT	JM
A	11.07.25	RESOURCE CONSENT	JM
REV	DATE	ISSUE	BY

PREP. BY	REVD. BY
JM	DT
APPROVED FOR ISSUE	
D TATE	




RILEY
www.riley.co.nz



contact


CLIENT	CONTACT ENERGY		
ADDRESS	VENLAW ROAD 794, SLOPEDOWN, SOUTHLAND		
PROJECT	SOUTHLAND WIND FARM		
SHEET TITLE	KEY PLANS (WTGS AND ACCESS TRACKS) - SHEET 5 OF 5		

CADFILE	220372-1020to1024.dwg	
SCALE (A1)	1:10,000	ORIG. SHEET SIZE A1
DRAWING No.	220372-1024	REV. B

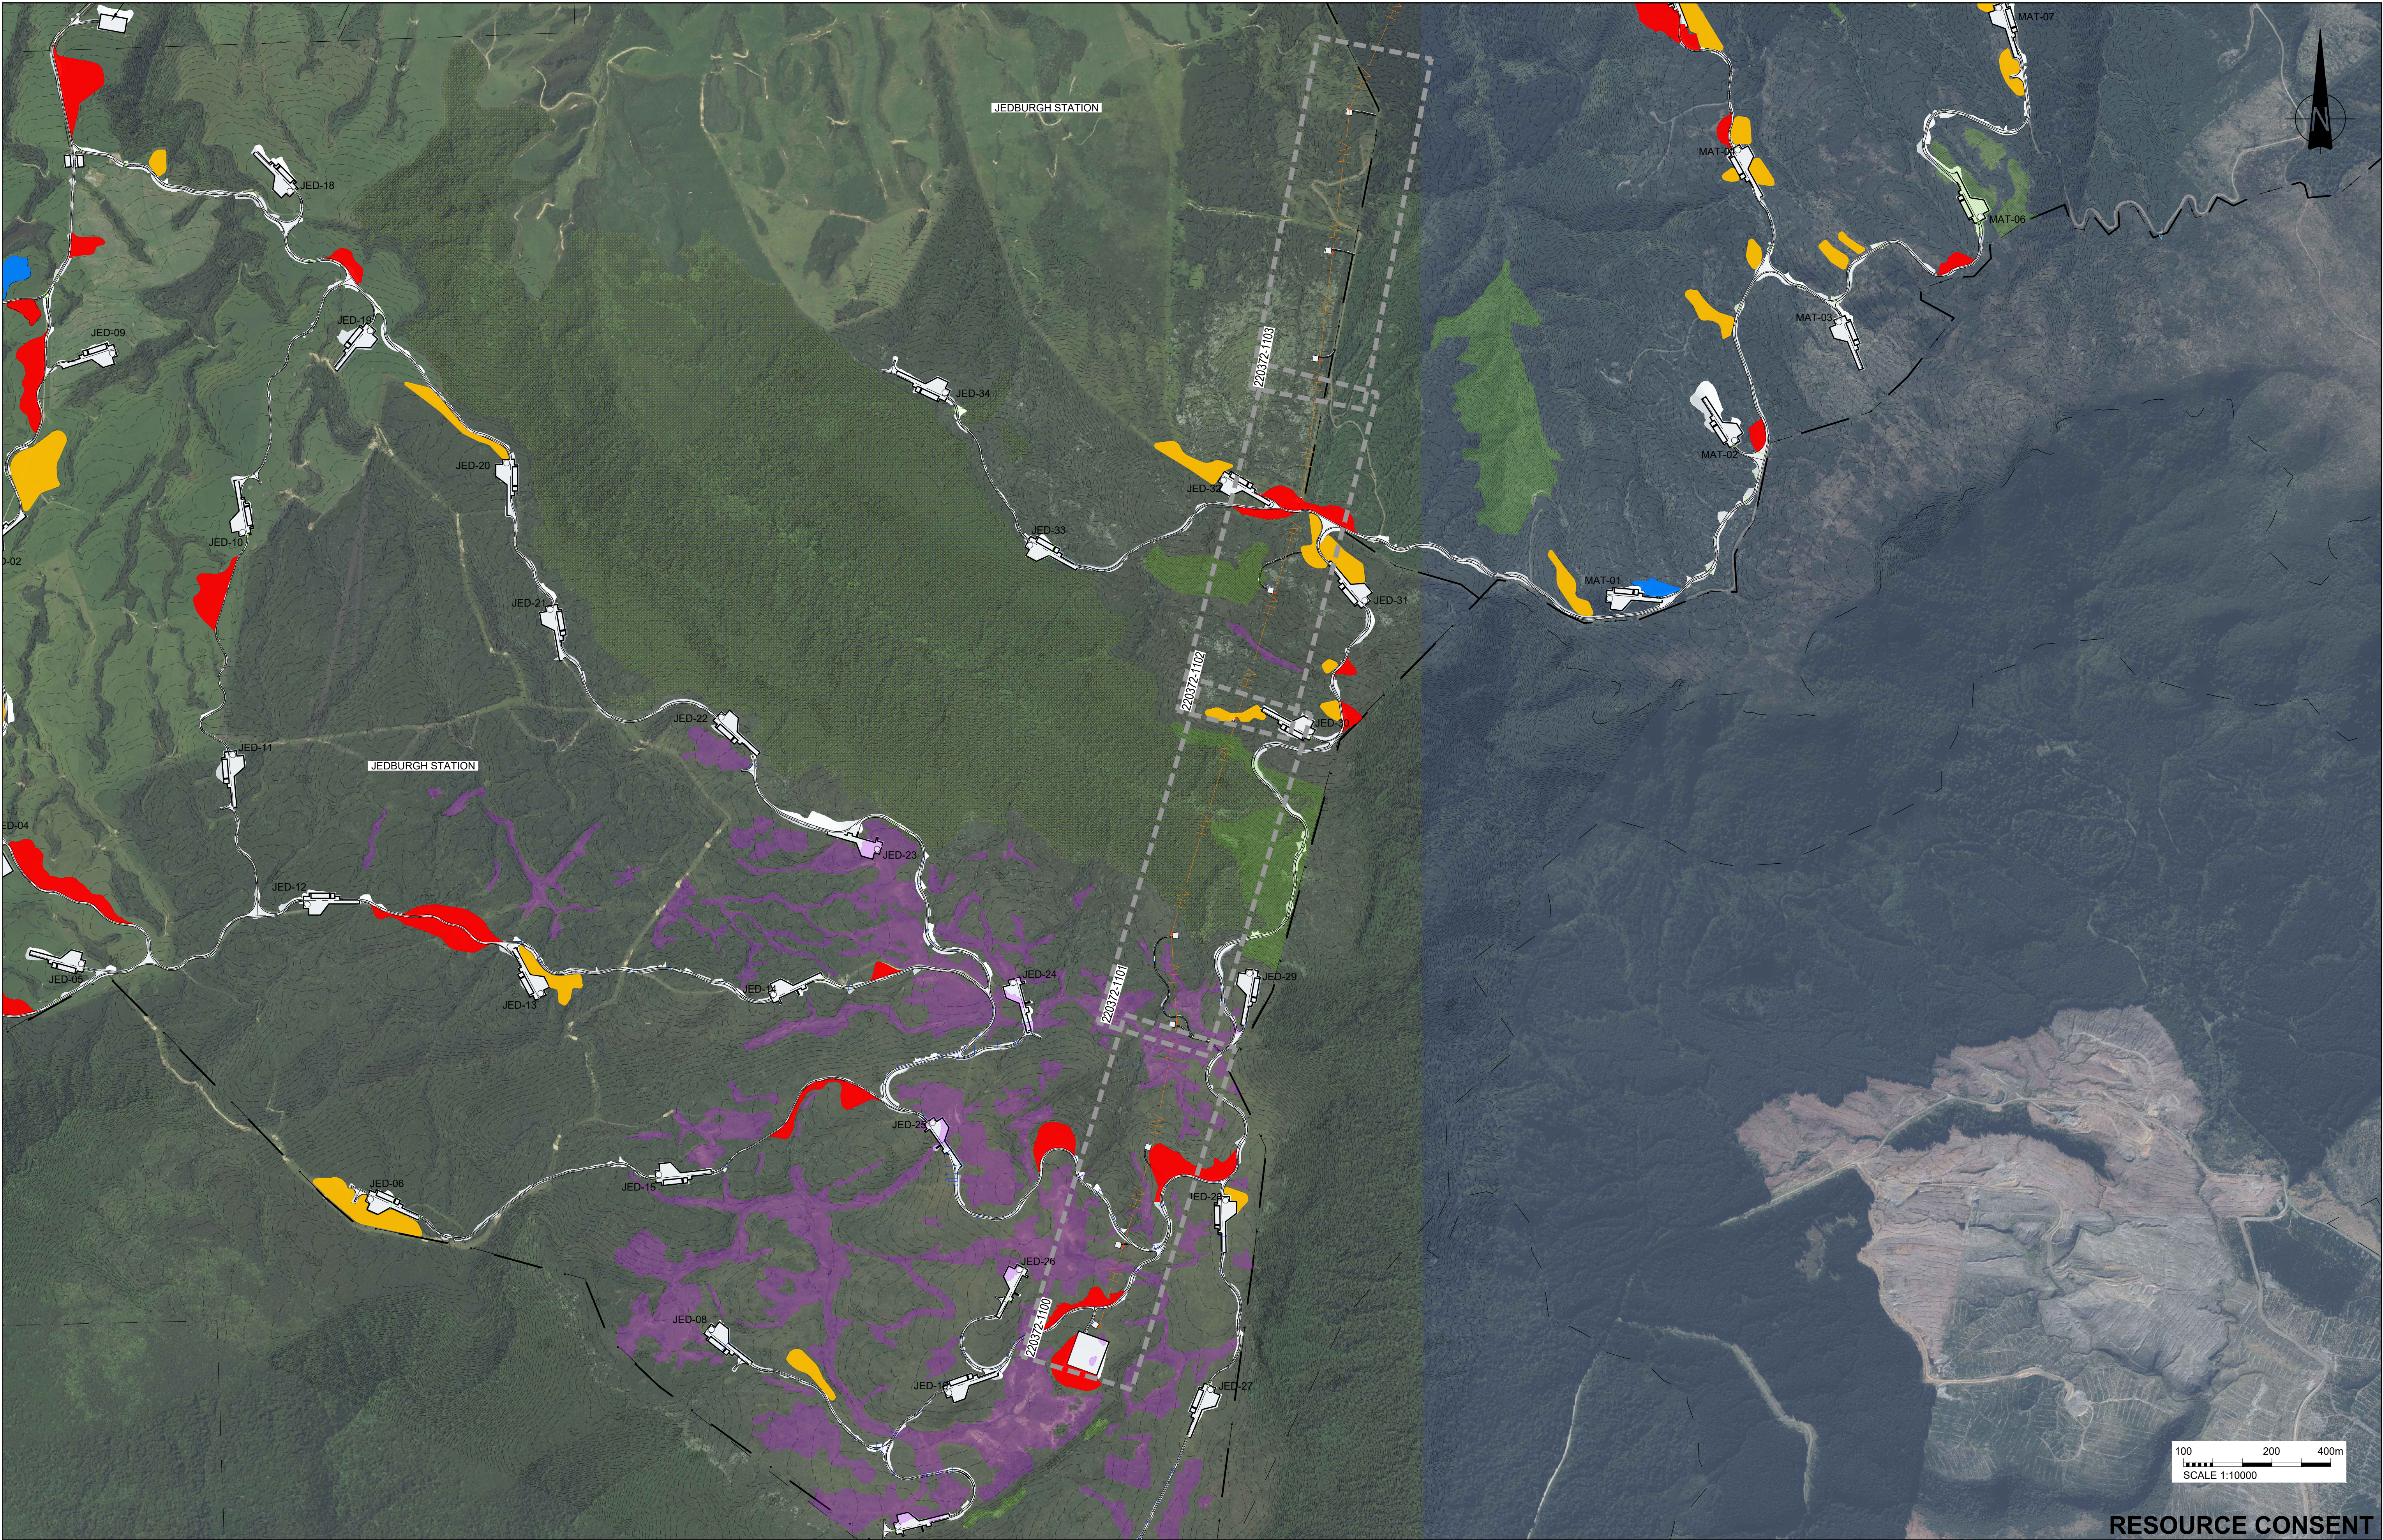

RESOURCE CONSENT

			PREP. BY JM		REV. BY DT		 www.riley.co.nz		CLIENT ADDRESS PROJECT SHEET TITLE	CONTACT ENERGY VENLAW ROAD 794, SLOPEDOWN, SOUTHLAND SOUTHLAND WIND FARM KEY PLANS (TRANSMISSION ROUTE) - SHEET 1 OF 3				CADFILE 220372-1025to1027.dwg		SCALE (A1) 1:10,000		ORIG. SHEET SIZE A1		DRAWING No. 220372-1025		REV. A																
A				11.07.25		RESOURCE CONSENT																																
REV				DATE		ISSUE																																
				JM		BY				D TATE																												

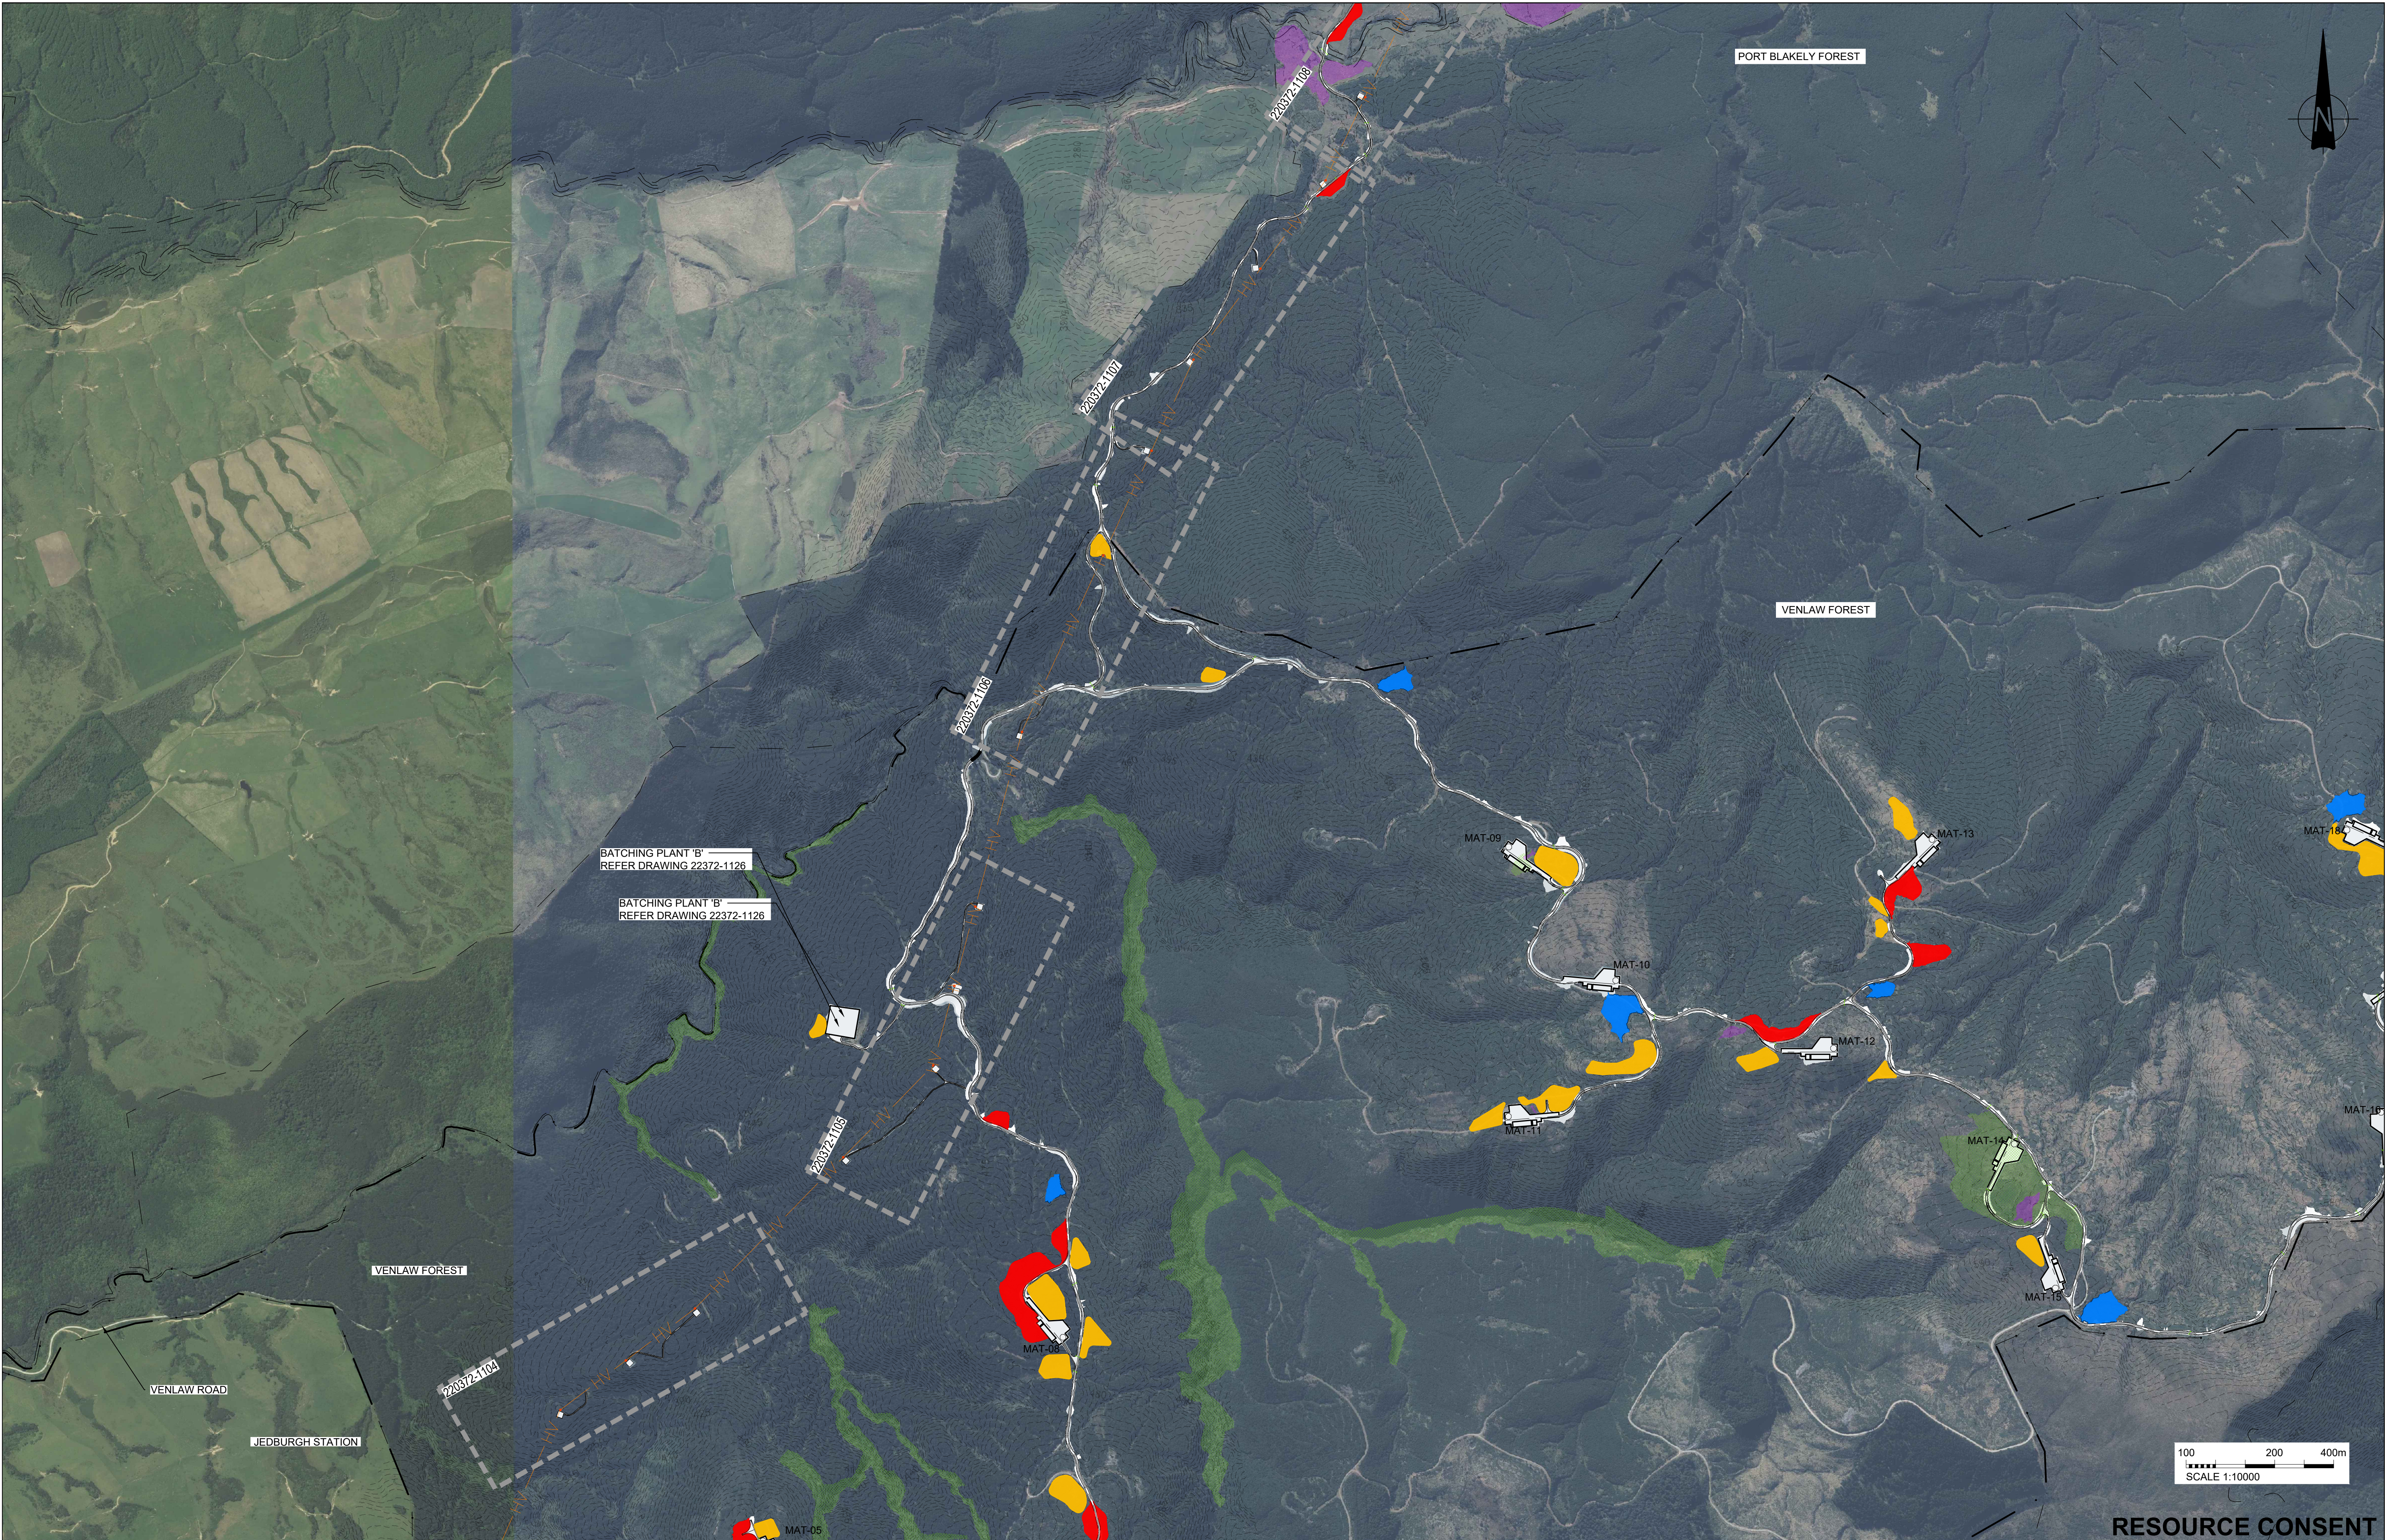

			JM	BY
A	11.07.25	RESOURCE CONSENT		
REV	DATE	ISSUE		

PREP. BY	REV'D. BY
JM	DT
APPROVED FOR ISSUE	
D TATE	



RILEY
www.riley.co.nz



contact

CLIENT
ADDRESS
PROJECT
SHEET TITLE



CONTACT ENERGY
VENLAW ROAD 794, SLOPEDOWN, SOUTHLAND
SOUTHLAND WIND FARM
KEY PLANS (TRANSMISSION ROUTE) - SHEET 2 OF 3

CADFILE	
220372-1025to1027.dwg	
SCALE (A1)	ORIG. SHEET SIZE
1:10,000	A1
DRAWING No.	REV.
220372-1026	A



RESOURCE CONSENT

				PREP. BY JM		REV. BY DT		 www.riley.co.nz		CLIENT	CONTACT ENERGY				CADFILE		
				APPROVED FOR ISSUE							VENLAW ROAD 794, SLOPEDOWN, SOUTHLAND				220372-1025to1027.dwg		
											SOUTHLAND WIND FARM				SCALE (A1) ORIG. SHEET SIZE		
A 11.07.25 RESOURCE CONSENT				D TATE								1:10,000 A1				DRAWING No. REV.	
REV DATE ISSUE				BY								KEY PLANS (TRANSMISSION ROUTE) - SHEET 3 OF 3				220372-1027 A	

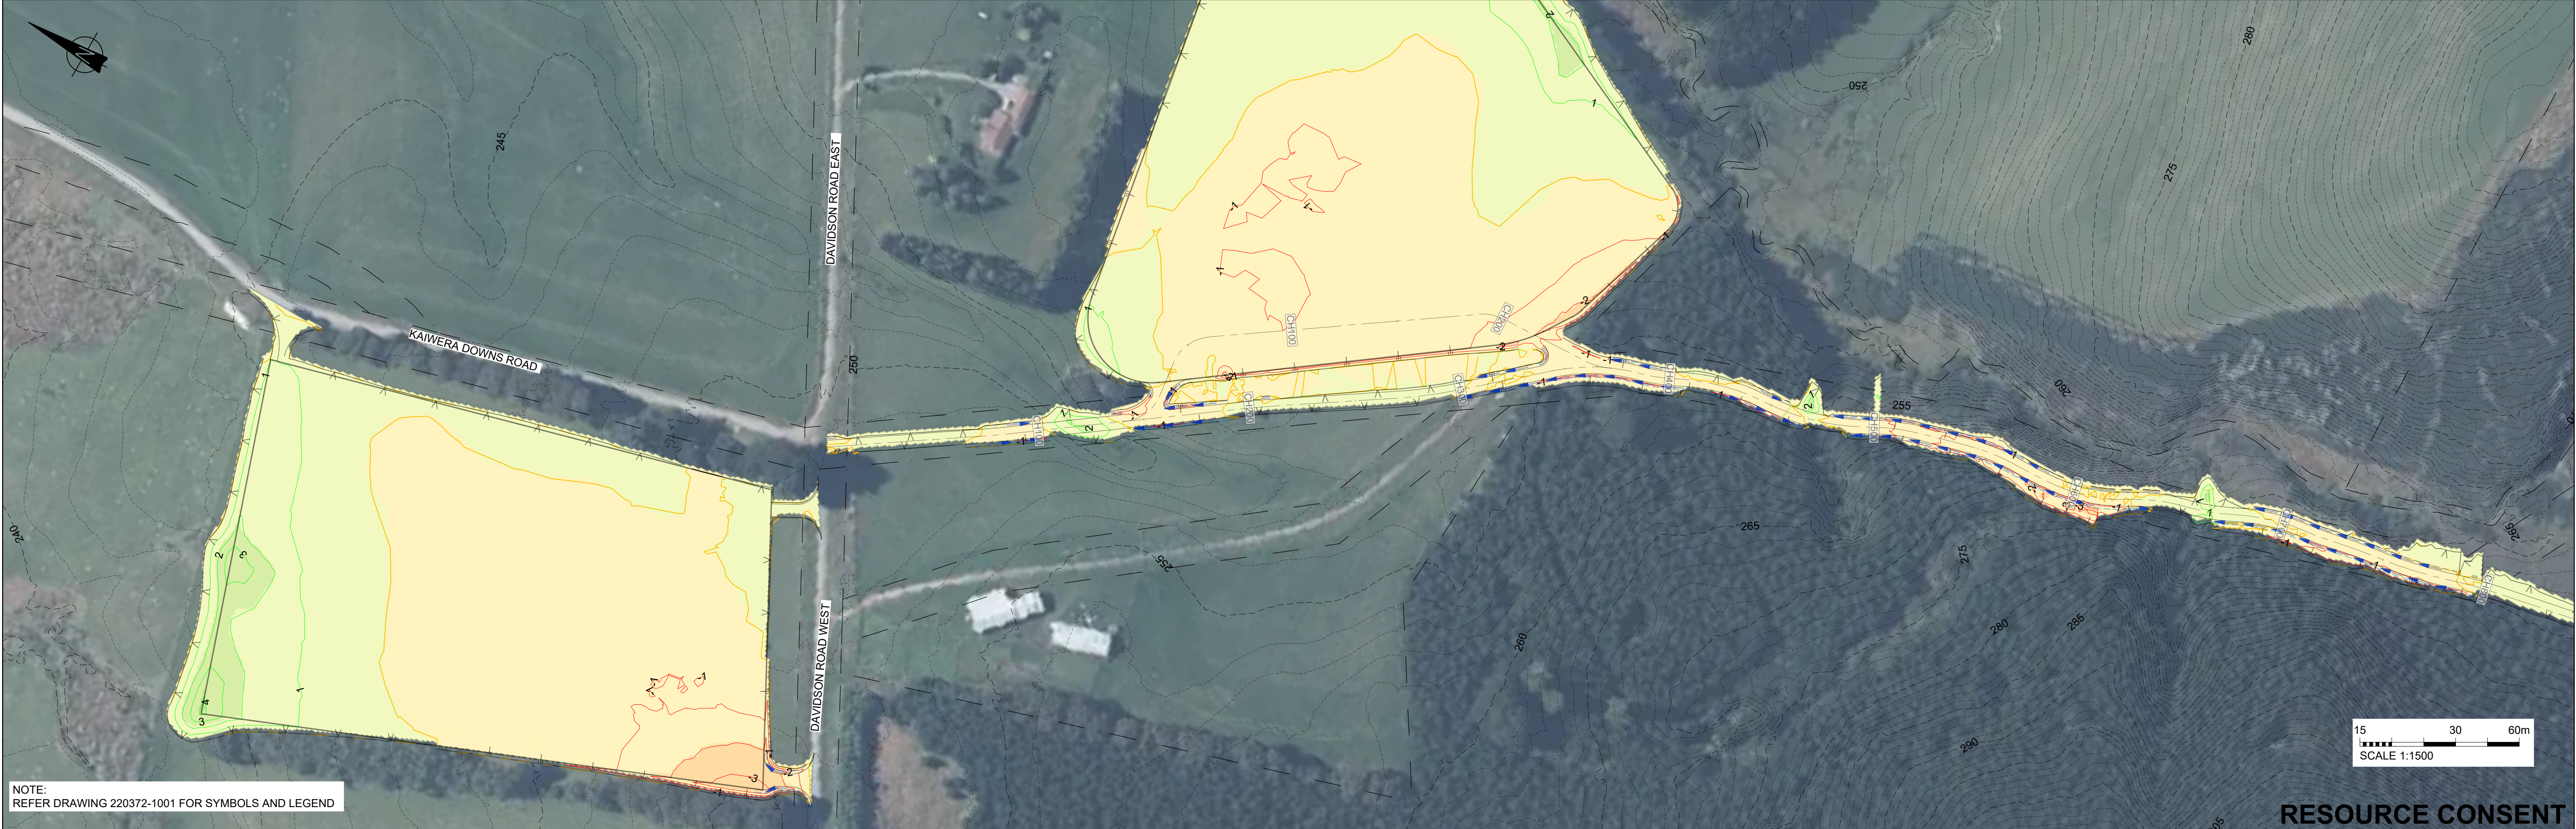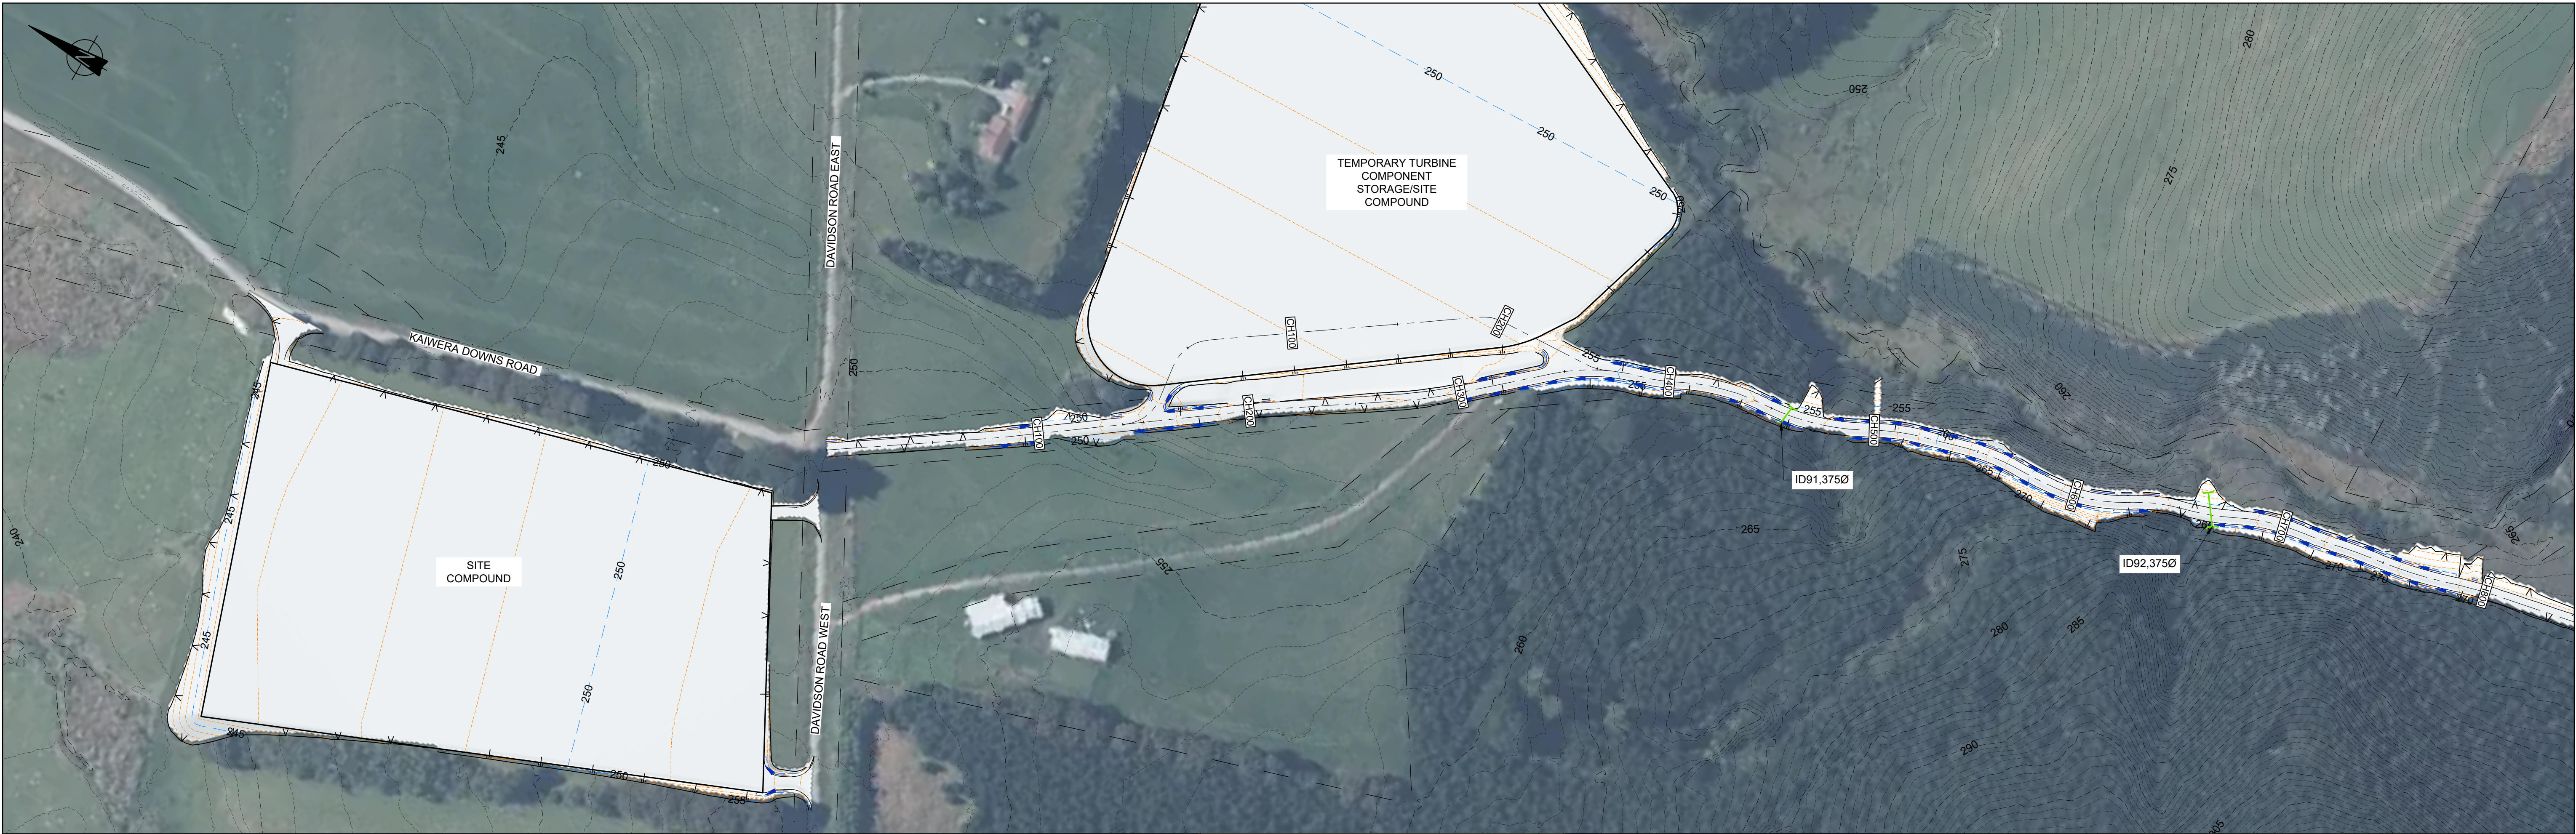

NOTE:
REFER DRAWING 220372-1001 FOR SYMBOLS AND LEGEND

RESOURCE CONSENT

A	11.07.25	RESOURCE CONSENT	JM		
REV	DATE	ISSUE	BY		

PREP. BY	REVD. BY
JM	DT
APPROVED FOR ISSUE	
D TATE	



CLIENT
ADDRESS
PROJECT
SHEET TITLE

CONTACT ENERGY
VENLAW ROAD 794, SLOPEDOWN, SOUTHLAND
SOUTHLAND WIND FARM
PROPOSED SITE PLAN - SHEET 1 OF 57

CADFILE	
220372-1030to1050.dwg	
SCALE (A1)	ORIG. SHEET SIZE
1:1500	A1
DRAWING No.	REV.
220372-1030	A