




RESOURCE CONSENT

A	11.07.25	RESOURCE CONSENT	JM		
REV	DATE	ISSUE	BY		

PREP. BY	REVD. BY
JM	DT
APPROVED FOR ISSUE	
D TATE	

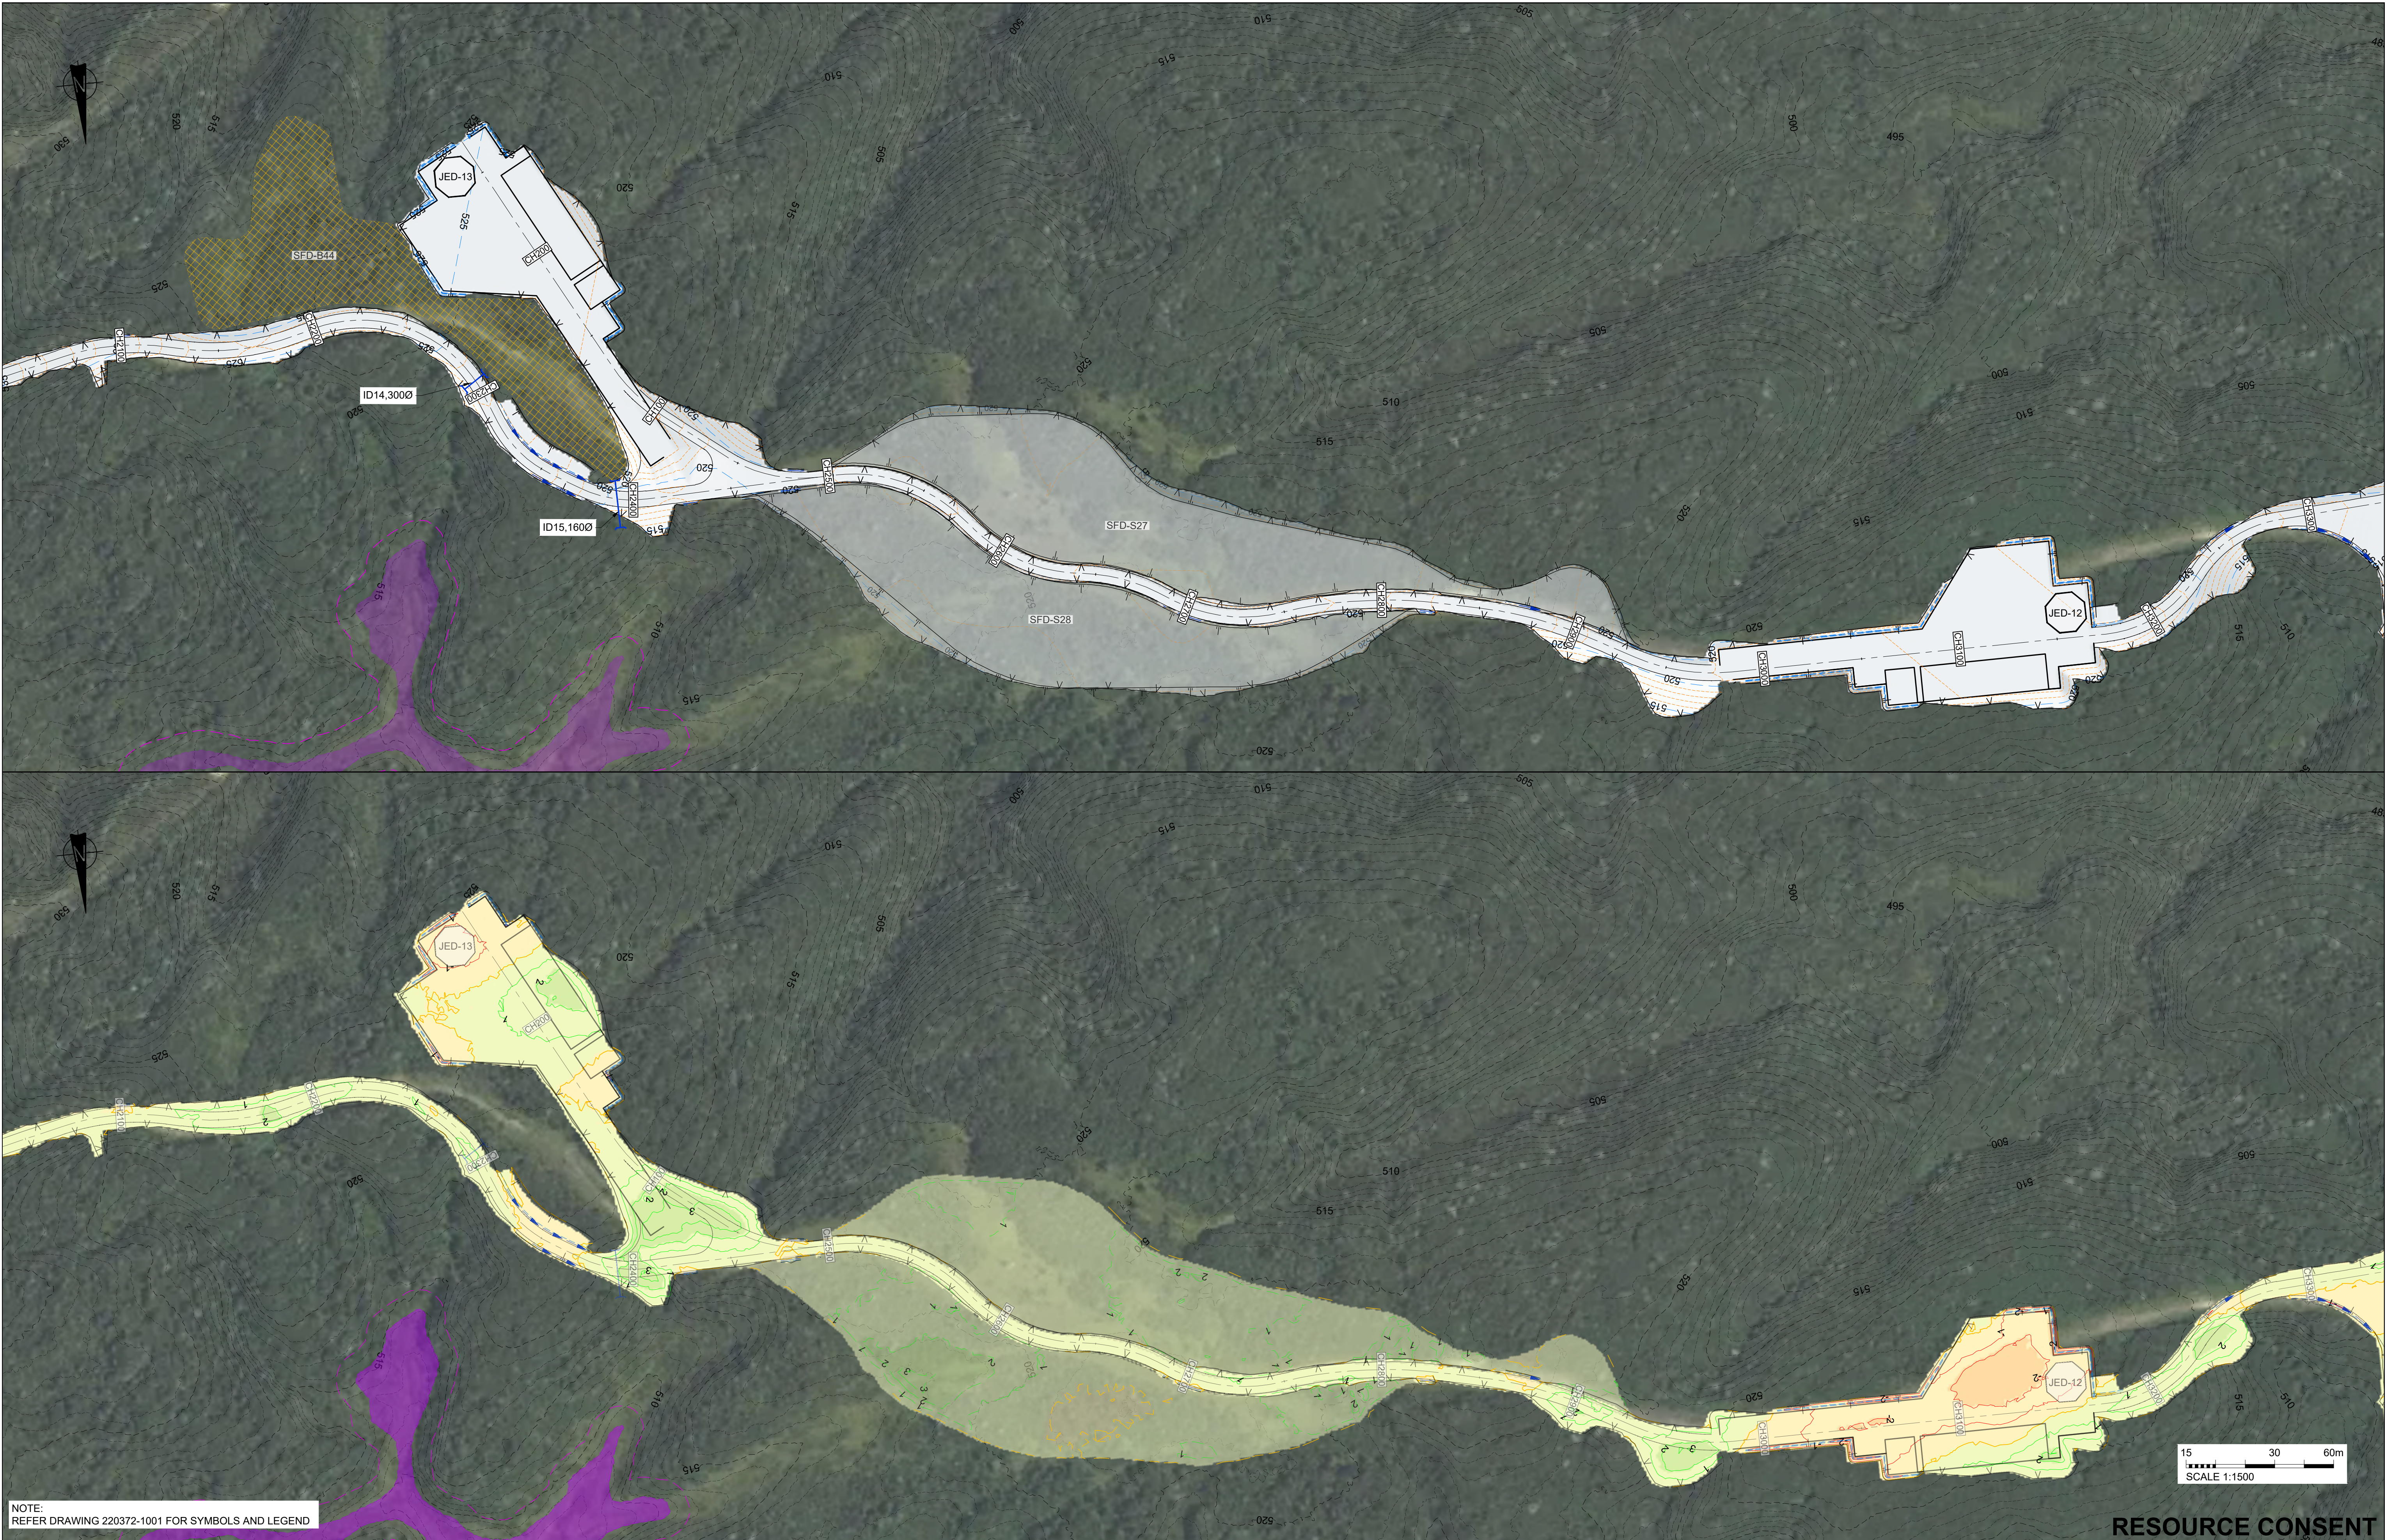

CLIENT
ADDRESS
PROJECT
SHEET TITLE

CONTACT ENERGY
VENLAW ROAD 794, SLOPEDOWN, SOUTHLAND
SOUTHLAND WIND FARM
PROPOSED SITE PLAN - SHEET 45 OF 57

CADFILE	
220372-1071to1082.dwg	
SCALE (A1)	ORIG. SHEET SIZE
1:1500	A1
DRAWING No.	REV.
220372-1074	A



NOTE:
REFER DRAWING 220372-1001 FOR SYMBOLS AND LEGEND

RESOURCE CONSENT

A	11.07.25	RESOURCE CONSENT	JM		
REV	DATE	ISSUE	BY		



PREP. BY	REVD. BY
JM	DT
APPROVED FOR ISSUE	
D TATE	



CLIENT
ADDRESS
PROJECT
SHEET TITLE

CONTACT ENERGY
VENLAW ROAD 794, SLOPEDOWN, SOUTHLAND
SOUTHLAND WIND FARM
PROPOSED SITE PLAN - SHEET 46 OF 57

CADFILE	
220372-1071to1082.dwg	
SCALE (A1)	ORIG. SHEET SIZE
1:1500	A1
DRAWING No.	REV.
220372-1075	A

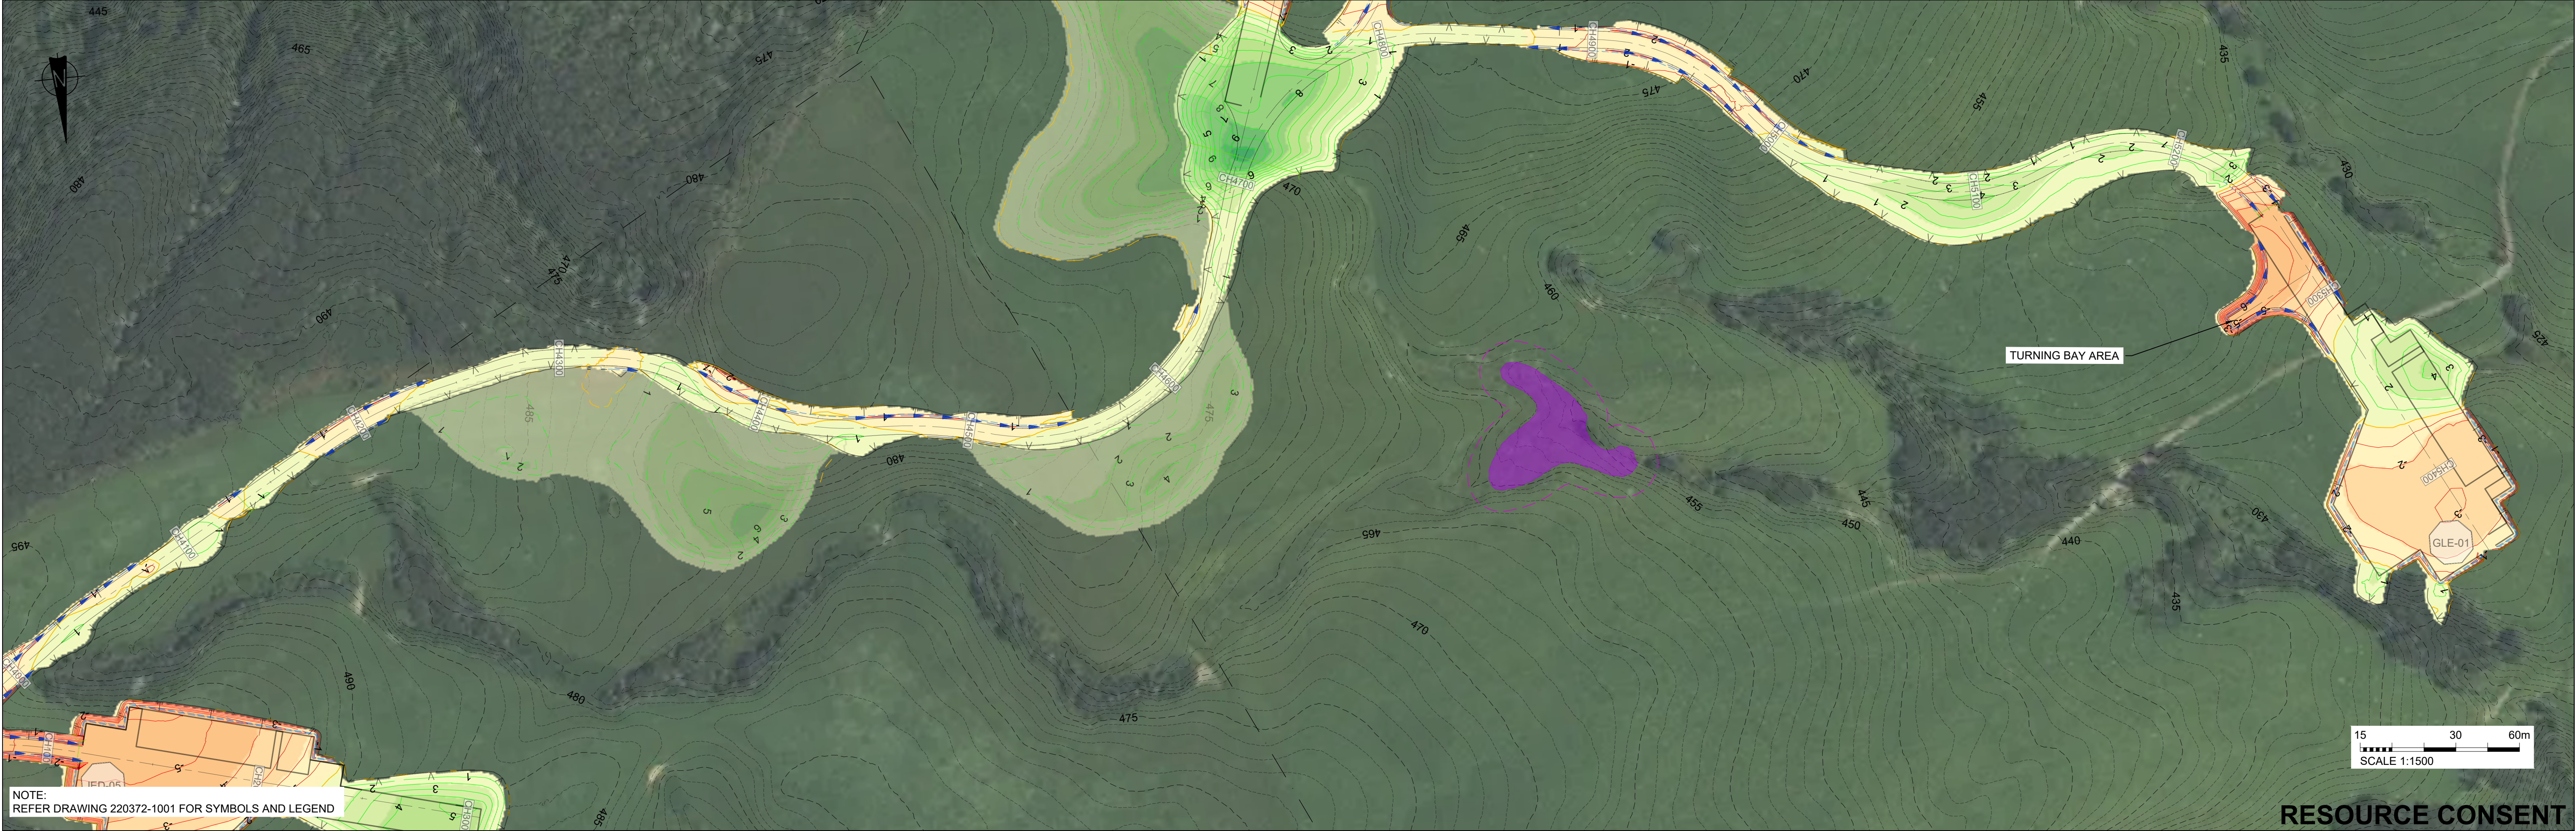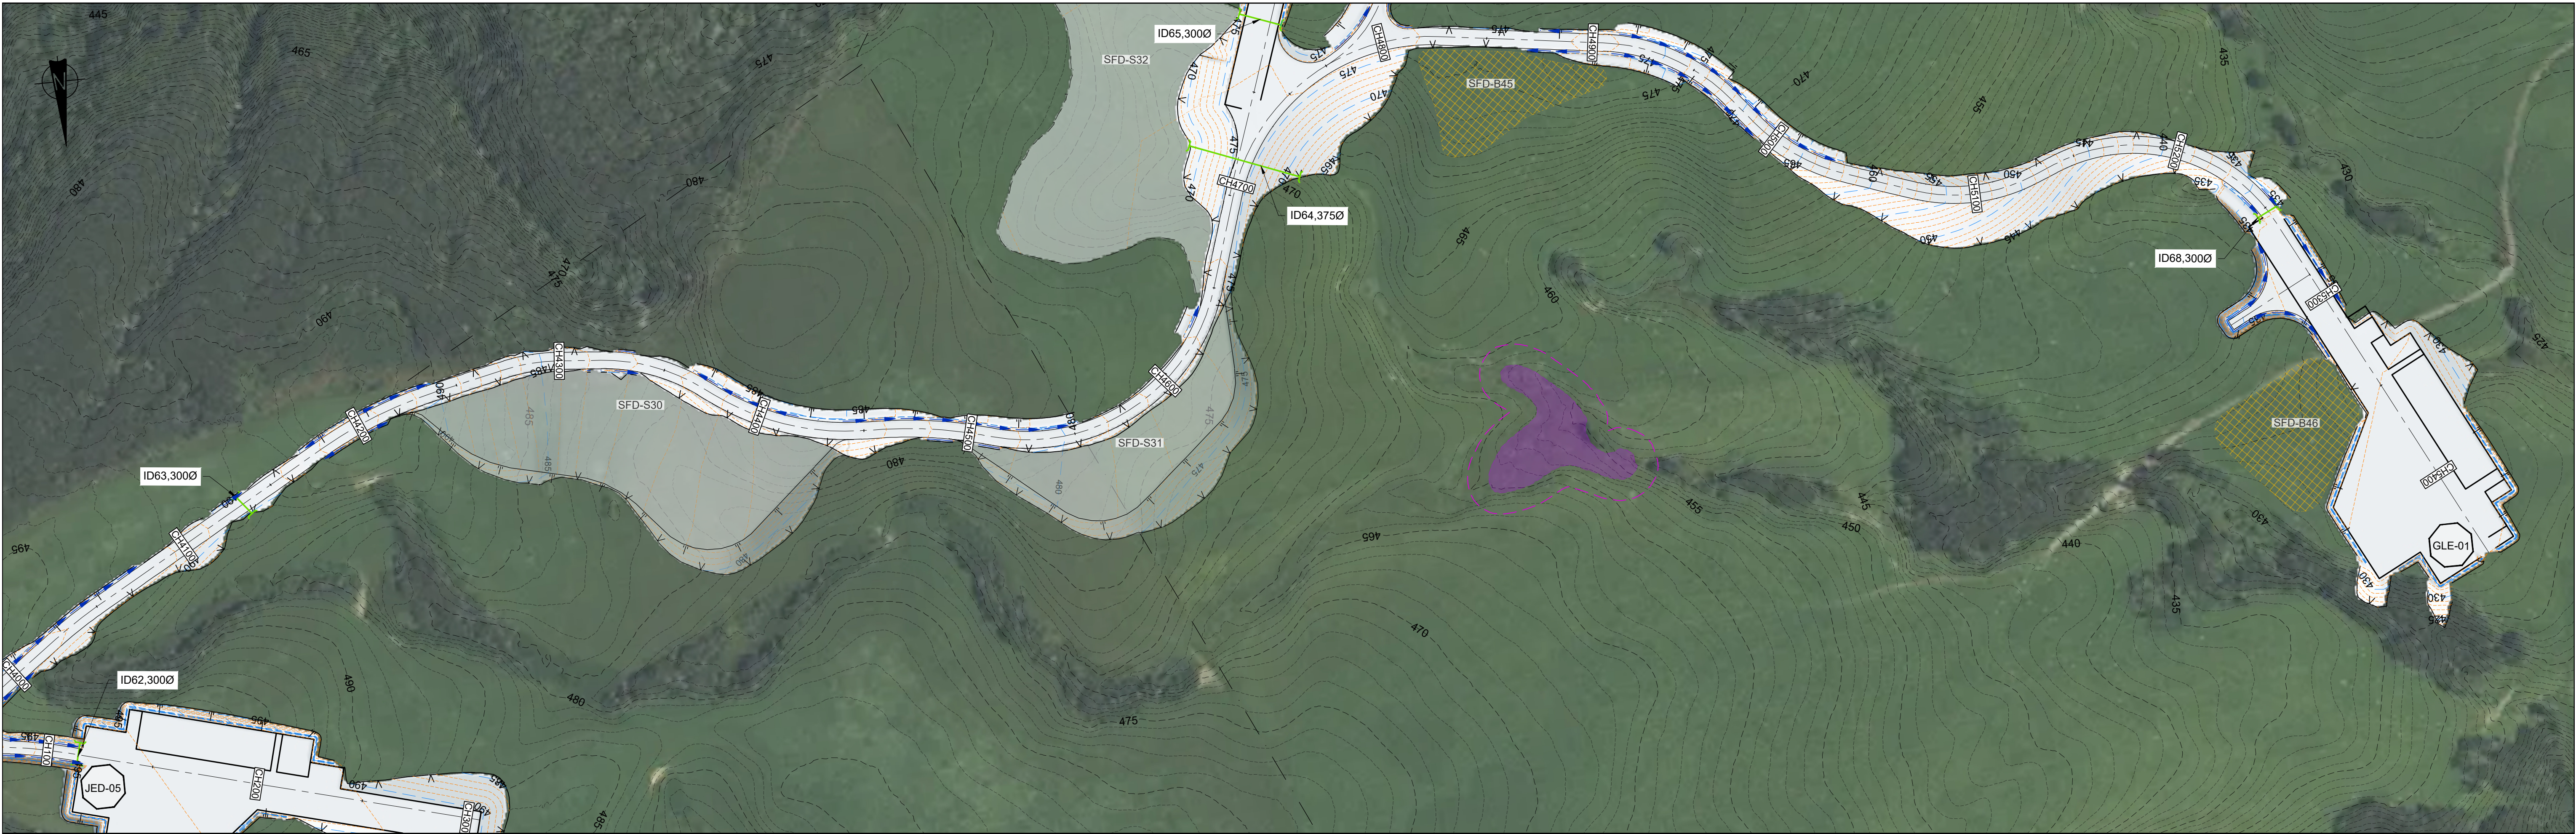

NOTE:
REFER DRAWING 220372-1001 FOR SYMBOLS AND LEGEND

RESOURCE CONSENT

A	11.07.25	RESOURCE CONSENT	JM		
REV	DATE	ISSUE	BY		

PREP. BY	REVD. BY
JM	DT
APPROVED FOR ISSUE	
D TATE	



CLIENT
ADDRESS
PROJECT
SHEET TITLE

CONTACT ENERGY
VENLAW ROAD 794, SLOPEDOWN, SOUTHLAND
SOUTHLAND WIND FARM
PROPOSED SITE PLAN - SHEET 47 OF 57

CADFILE	
220372-1071to1082.dwg	
SCALE (A1)	ORIG. SHEET SIZE
1:1500	A1
DRAWING No.	REV.
220372-1076	A



RESOURCE CONSENT

				PREP. BY JM		REV. BY DT		 www.riley.co.nz		CLIENT	CONTACT ENERGY				CADFILE				
				APPROVED FOR ISSUE		VENLAW ROAD 794, SLOPEDOWN, SOUTHLAND					220372-1071to1082.dwg								
				D TATE		SOUTHLAND WIND FARM					SCALE (A1) ORIG. SHEET SIZE								
A 11.07.25 RESOURCE CONSENT				JM						PROJECT				1:1500 A1				DRAWING No. REV.	
REV		DATE		ISSUE		BY				SHEET TITLE				PROPOSED SITE PLAN - SHEET 48 OF 57				220372-1077 A	

