




1 11 & 12 - Floor Plan
1 : 100



Sheet	
Lot 11 & 12 Plans	
Project	
Cannon Point East Block	
Totara Park	
Upper Hutt	
aymac architecture limited	
5/88 Oriental Parade Oriental Bay Wellington Phone s 9(2)(a) Email s 9(2)(a)	
Date	08/06/2026
Designed	Aymac
Drawn	Aymac
Checked	Aymac
Scale	As indicated
Revision	
Project Number	Sheet Number
2409	A124




1 Lot 11 - North
1 : 100

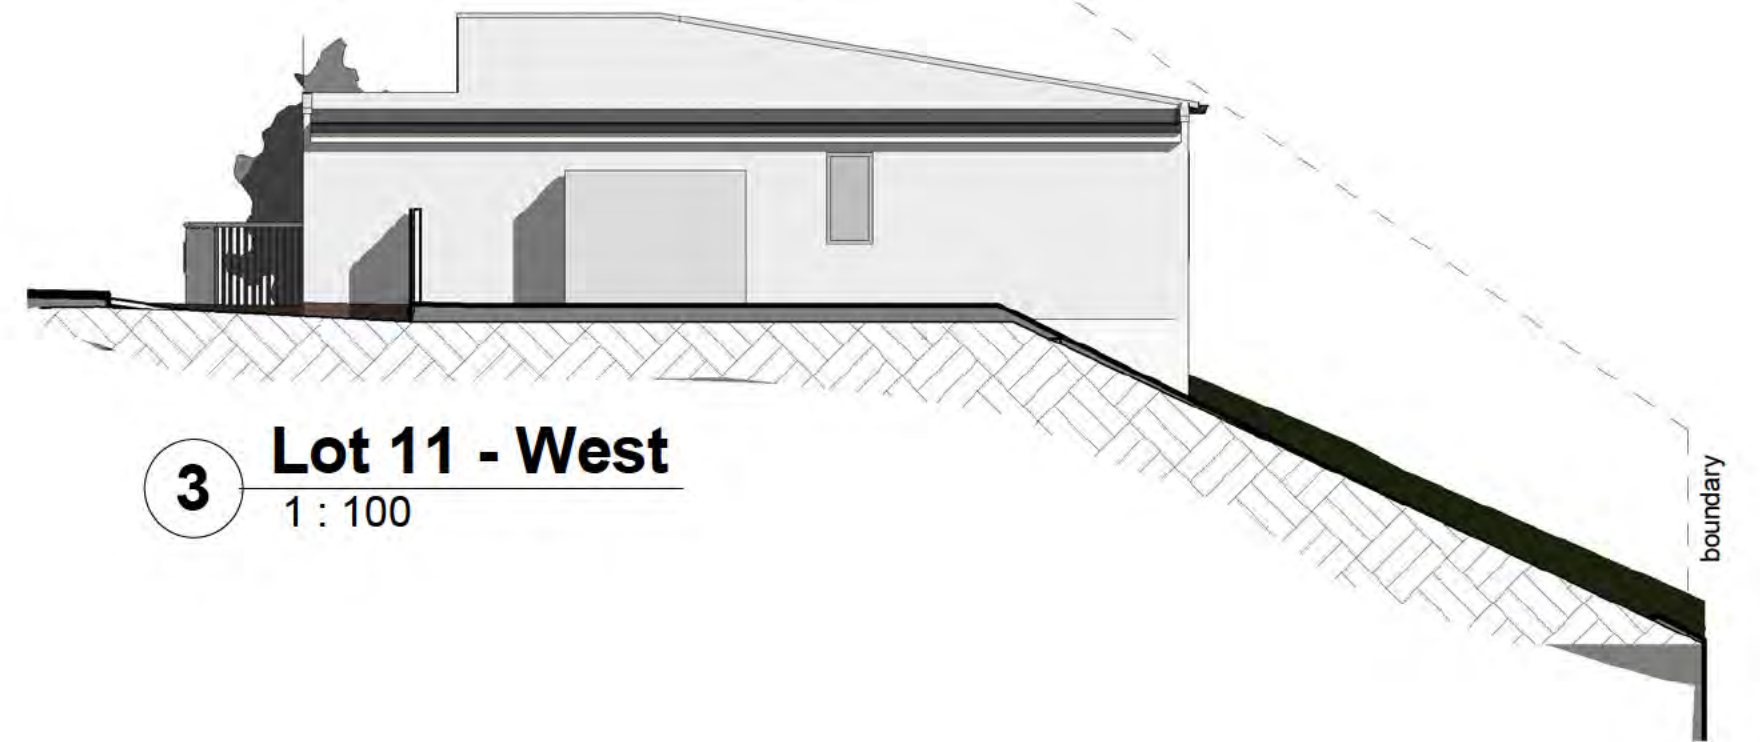


3 Lot 11 - West
1 : 100




2 Lot 11 - South
1 : 100

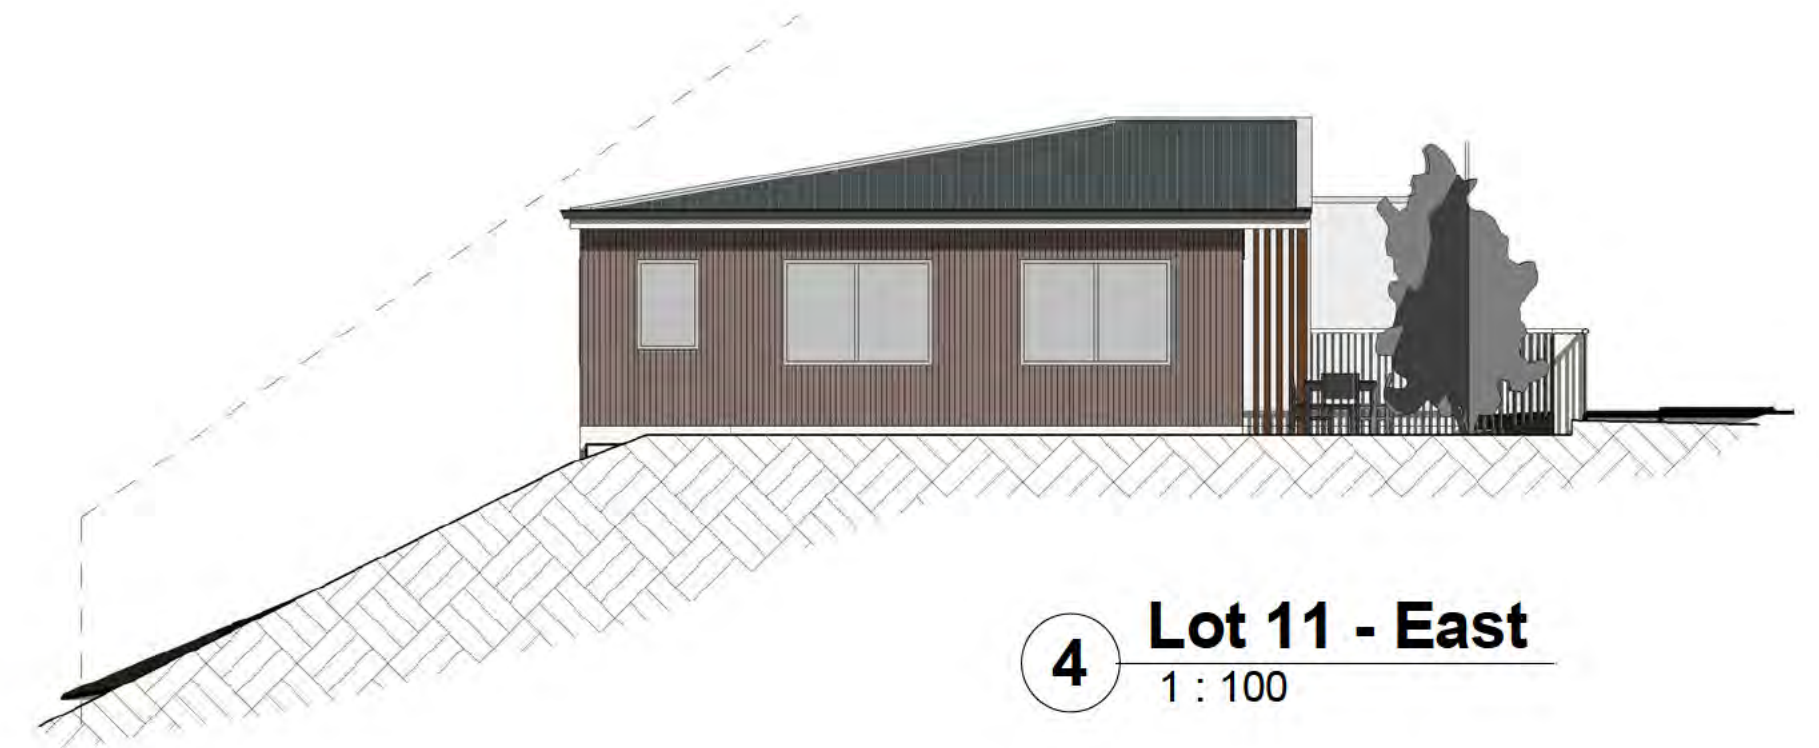


4 Lot 11 - East
1 : 100

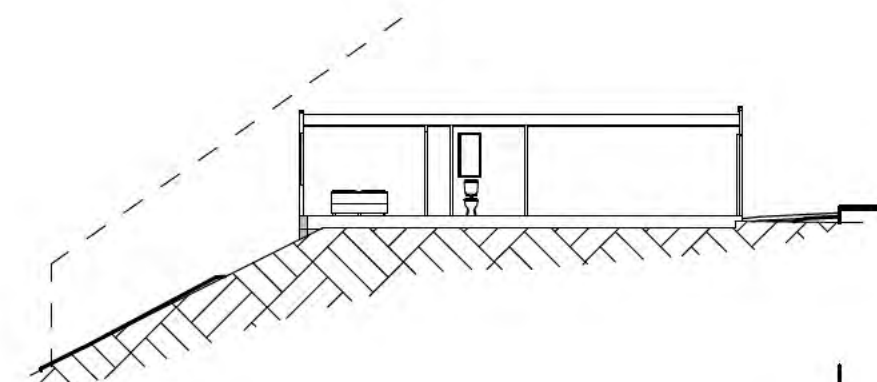


A Section A - Lot 11
1 : 200

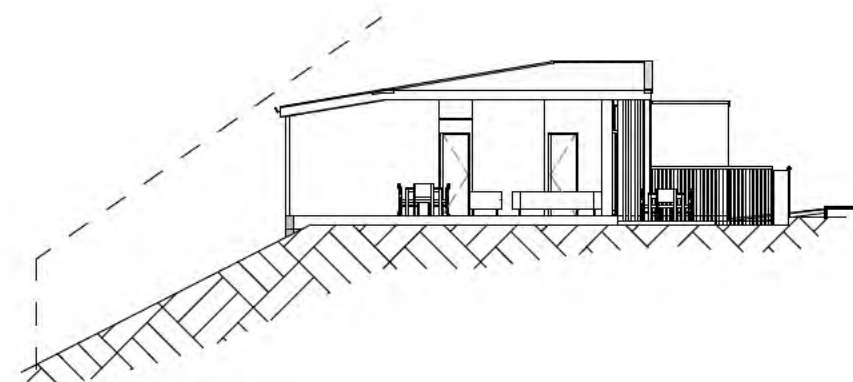

B Section B - Lot 11
1 : 200

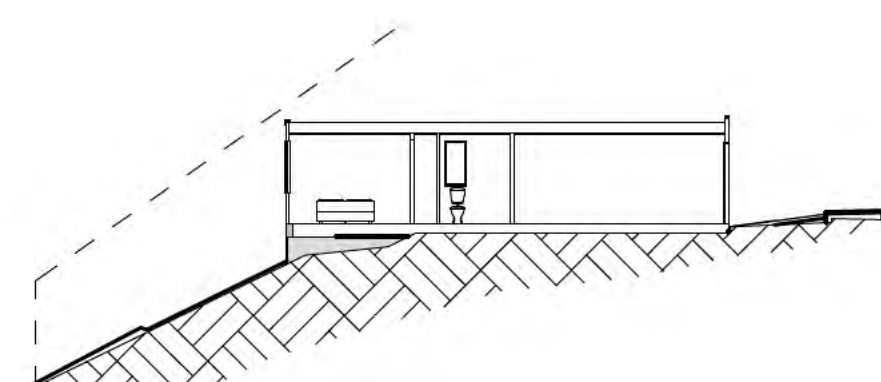


C Section C - Lot 11
1 : 200

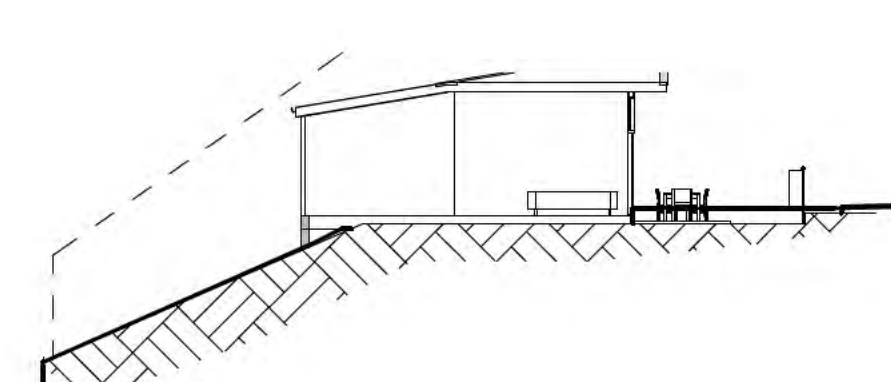

D Section D - Lot 11
1 : 200

Sheet	
Lot 11 & 12	
Elevations	
Project	
Cannon Point East Block	
Totara Park	
Upper Hutt	
aymac	
architecture	
limited	
5/88 Oriental Parade	
Oriental Bay	
Wellington	
Phone	s 9(2)(a)
Email	s 9(2)(a)
Date	08/06/2026
Designed	Aymac
Drawn	Aymac
Checked	Aymac
Scale	As indicated
Revision	
Project Number	Sheet Number
2409	A125

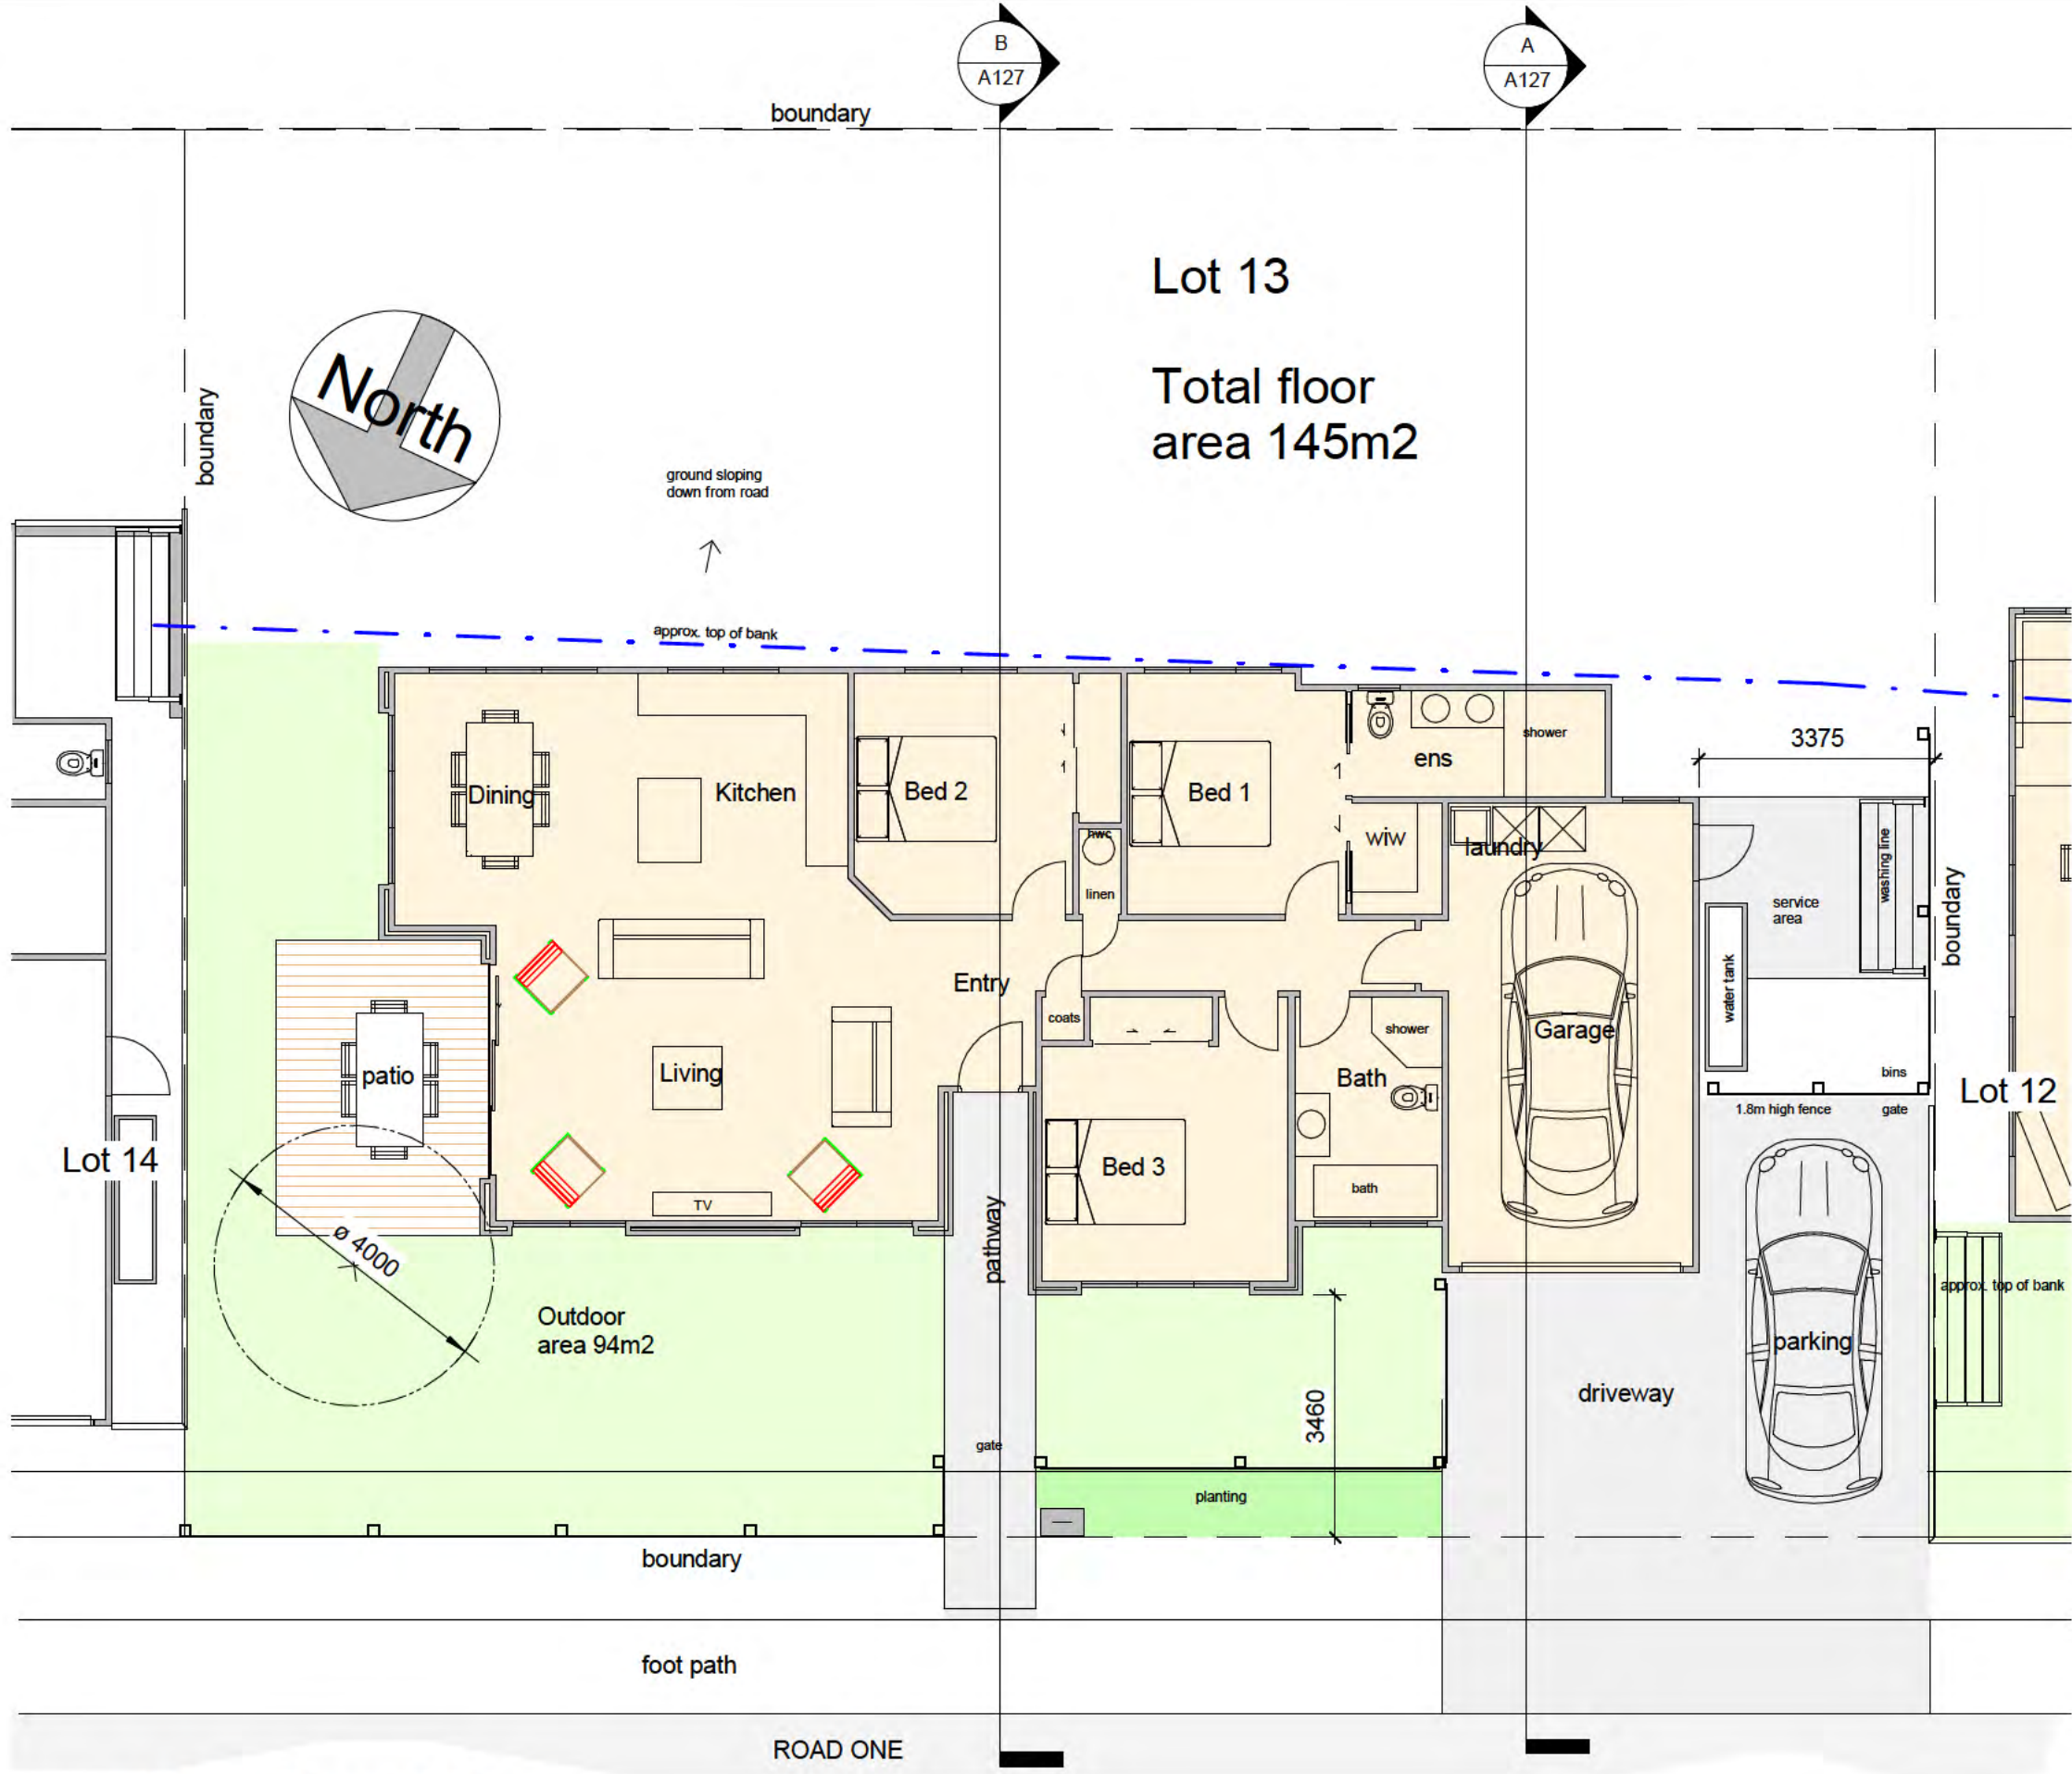

1 13 - Floor Plan
1 : 100



Sheet	
Lot 13 Plans	
Project	
Cannon Point East Block	
Totara Park	
Upper Hutt	
aymac architecture limited	
5/88 Oriental Parade	
Oriental Bay	
Wellington	
Phone s 9(2)(a)	
Email s 9(2)(a)	
Date	08/06/2026
Designed	Aymac
Drawn	Aymac
Checked	Aymac
Scale	As indicated
Revision	
Project Number	Sheet Number
2409	A126



1 Lot 13 - North
1 : 100




3 Lot 13 - West
1 : 100




2 Lot 13 - South
1 : 100



4 Lot 13 - East
1 : 100

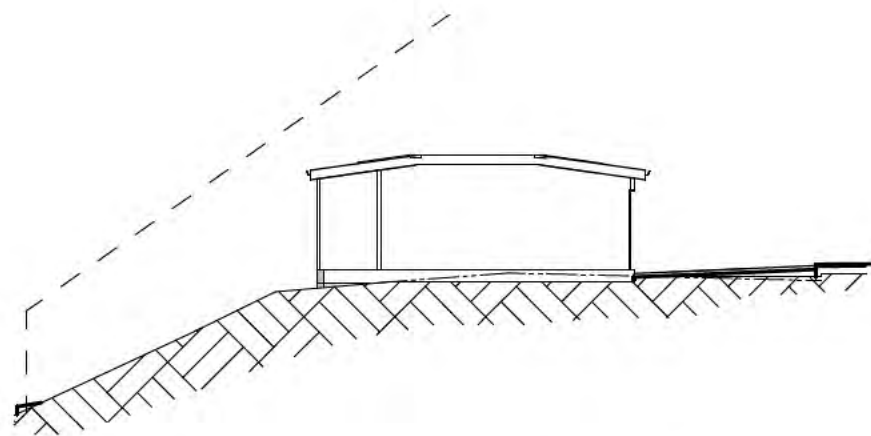


A Section A - Lot 13
1 : 200

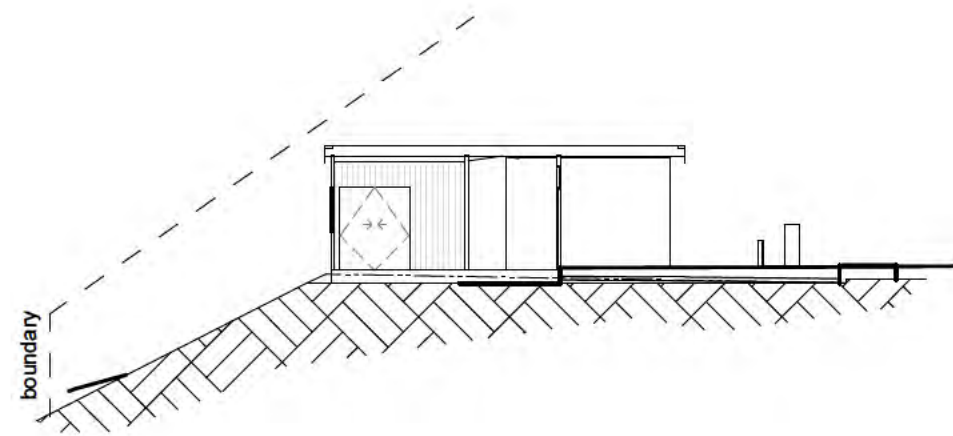

B Section B - Lot 13
1 : 200

Sheet	
Lot 13 Elevations	
Project	
Cannon Point East Block	
Totara Park	
Upper Hutt	
aymac	
architecture	
limited	
5/88 Oriental Parade	
Oriental Bay	
Wellington	
Phone s 9(2)(a)	
Email s 9(2)(a)	
Date	08/06/2026
Designed	Aymac
Drawn	Aymac
Checked	Aymac
Scale	As indicated
Revision	
Project Number	Sheet Number
2409	A127

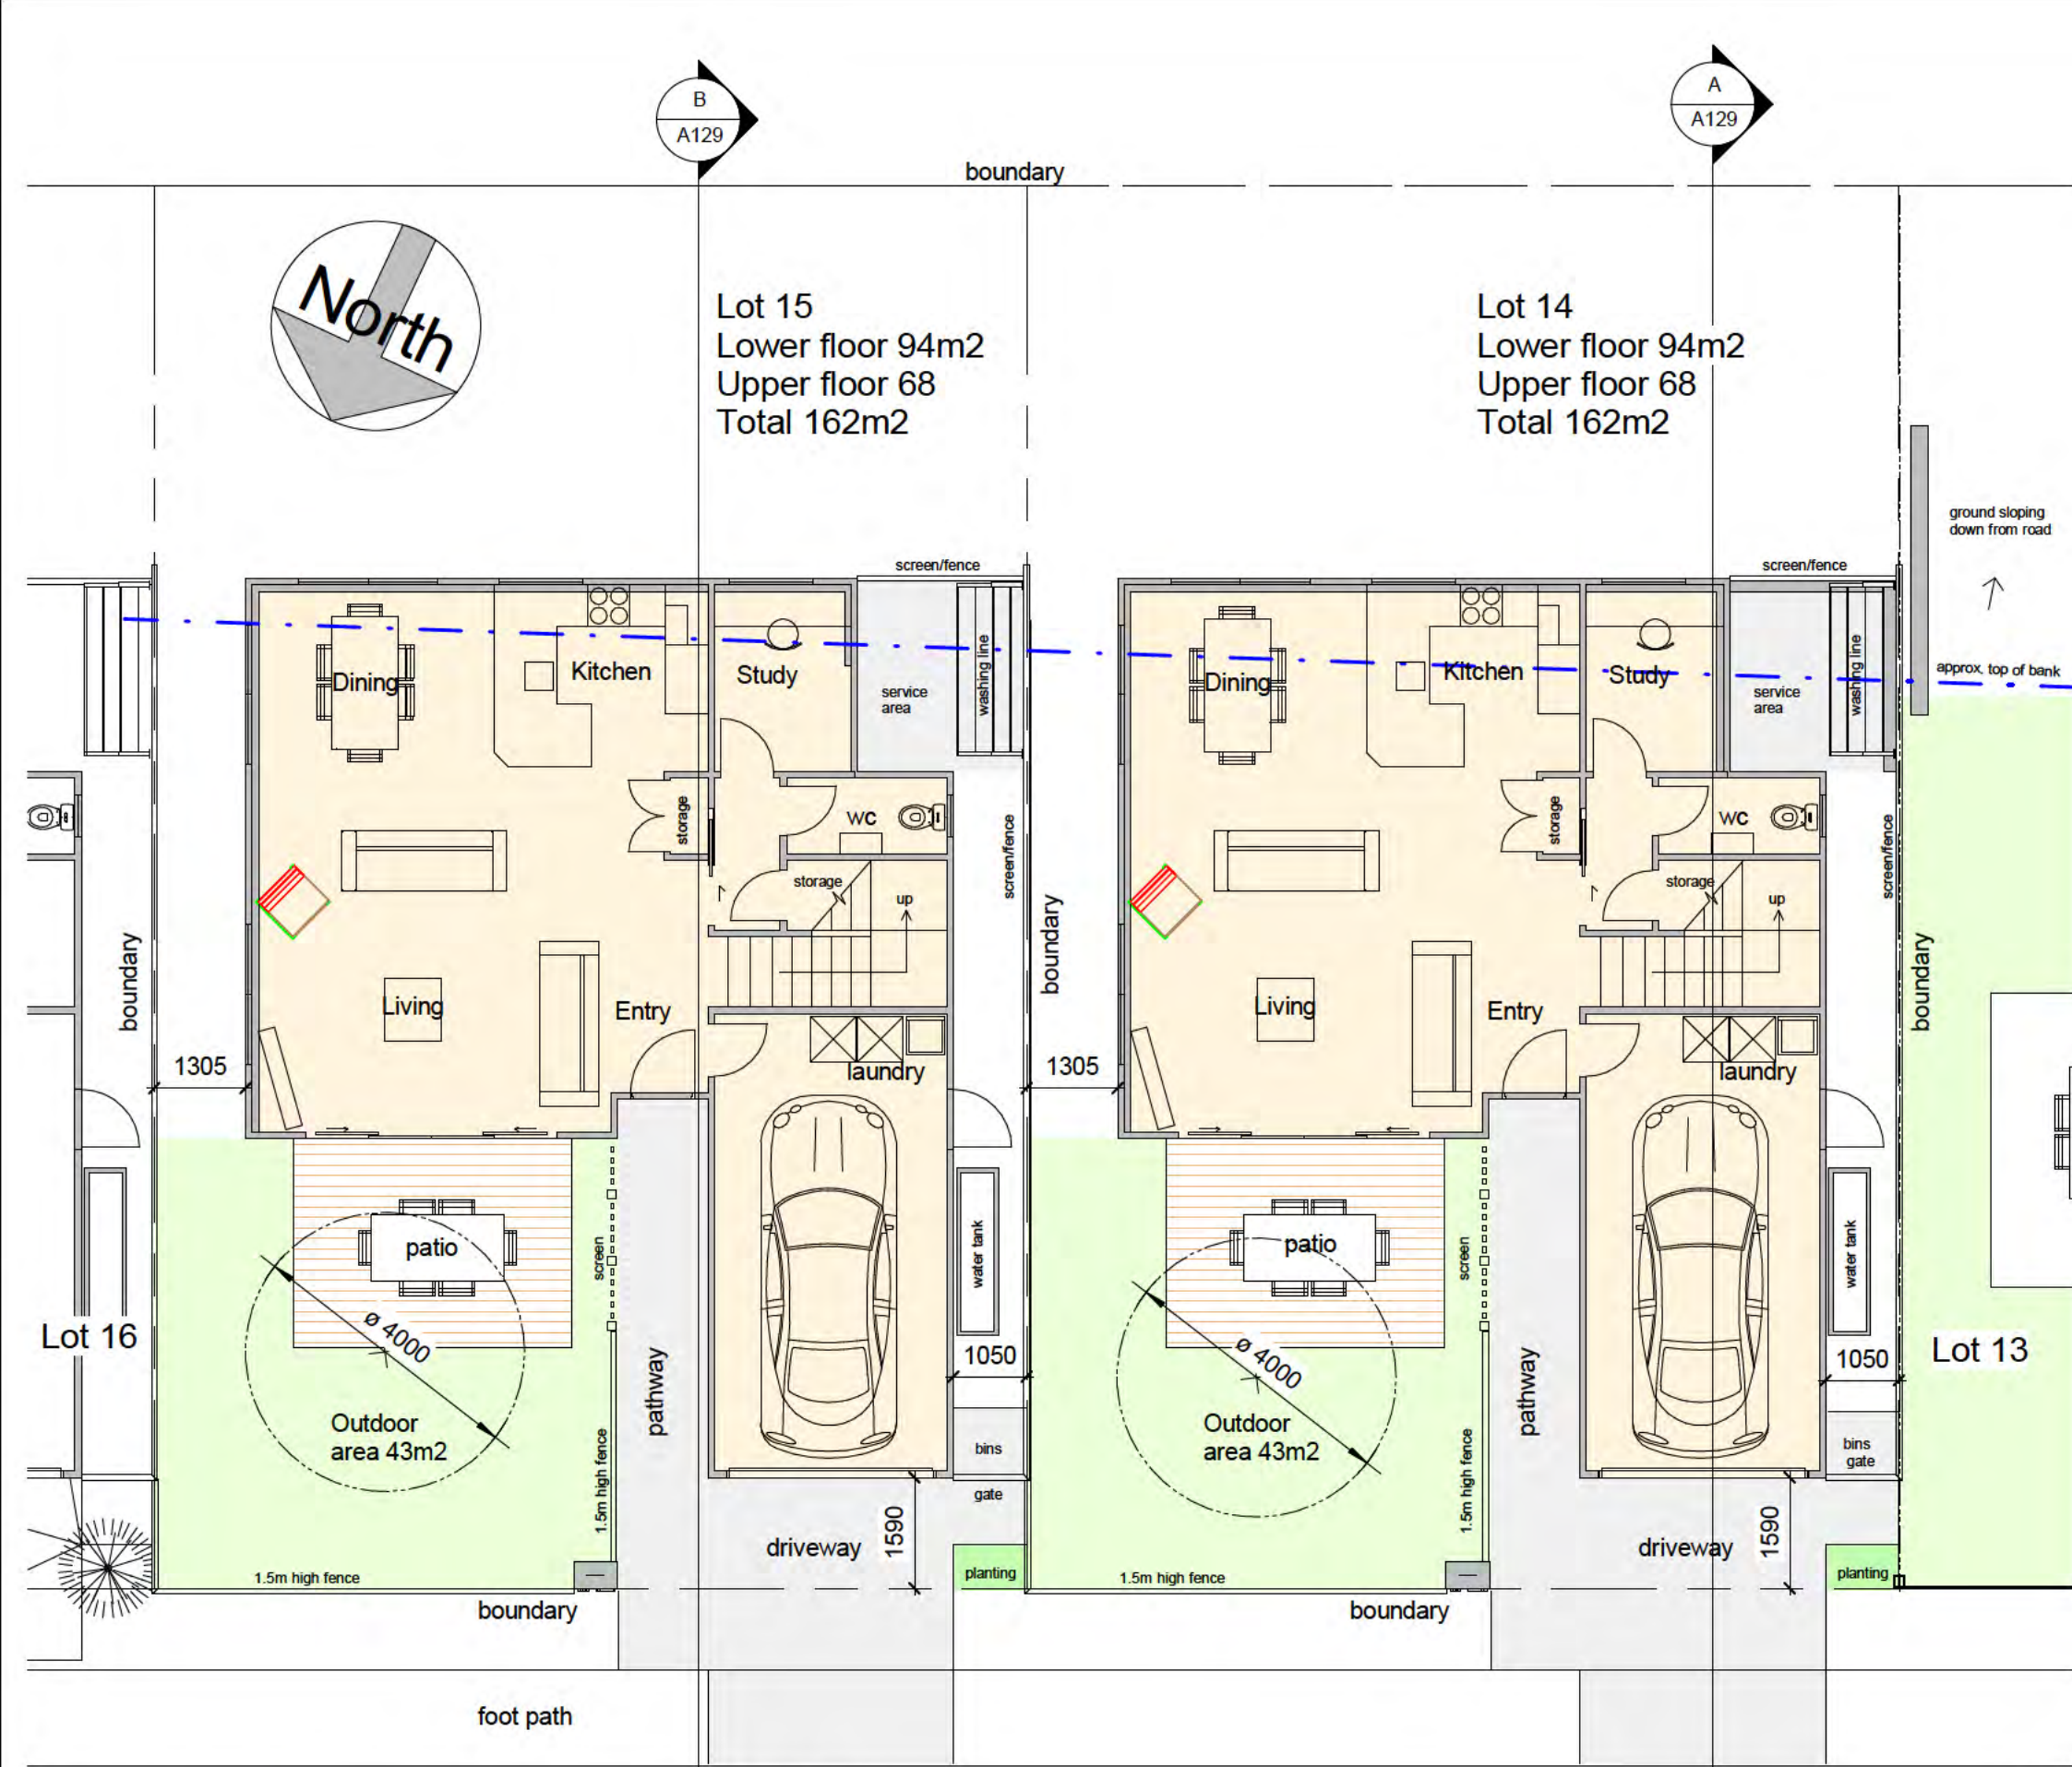

1 14 & 15 - Lower Floor
1 : 100



2 14 & 15 - Upper Floor
1 : 100



Sheet	
Lot 14 & 15 Plans	
Project	
Cannon Point East Block	
Totara Park	
Upper Hutt	
aymac architecture limited	
5/88 Oriental Parade Oriental Bay Wellington	
Phone	s 9(2)(a)
Email	s 9(2)(a)
Date	08/06/2026
Designed	Aymac
Drawn	Aymac
Checked	Aymac
Scale	As indicated
Revision	
Project Number	Sheet Number
2409	A128




1 Lot 14 & 15 - North
1 : 100




3 Lot 14 - West
1 : 100




2 Lot 14 & 15 - South
1 : 100

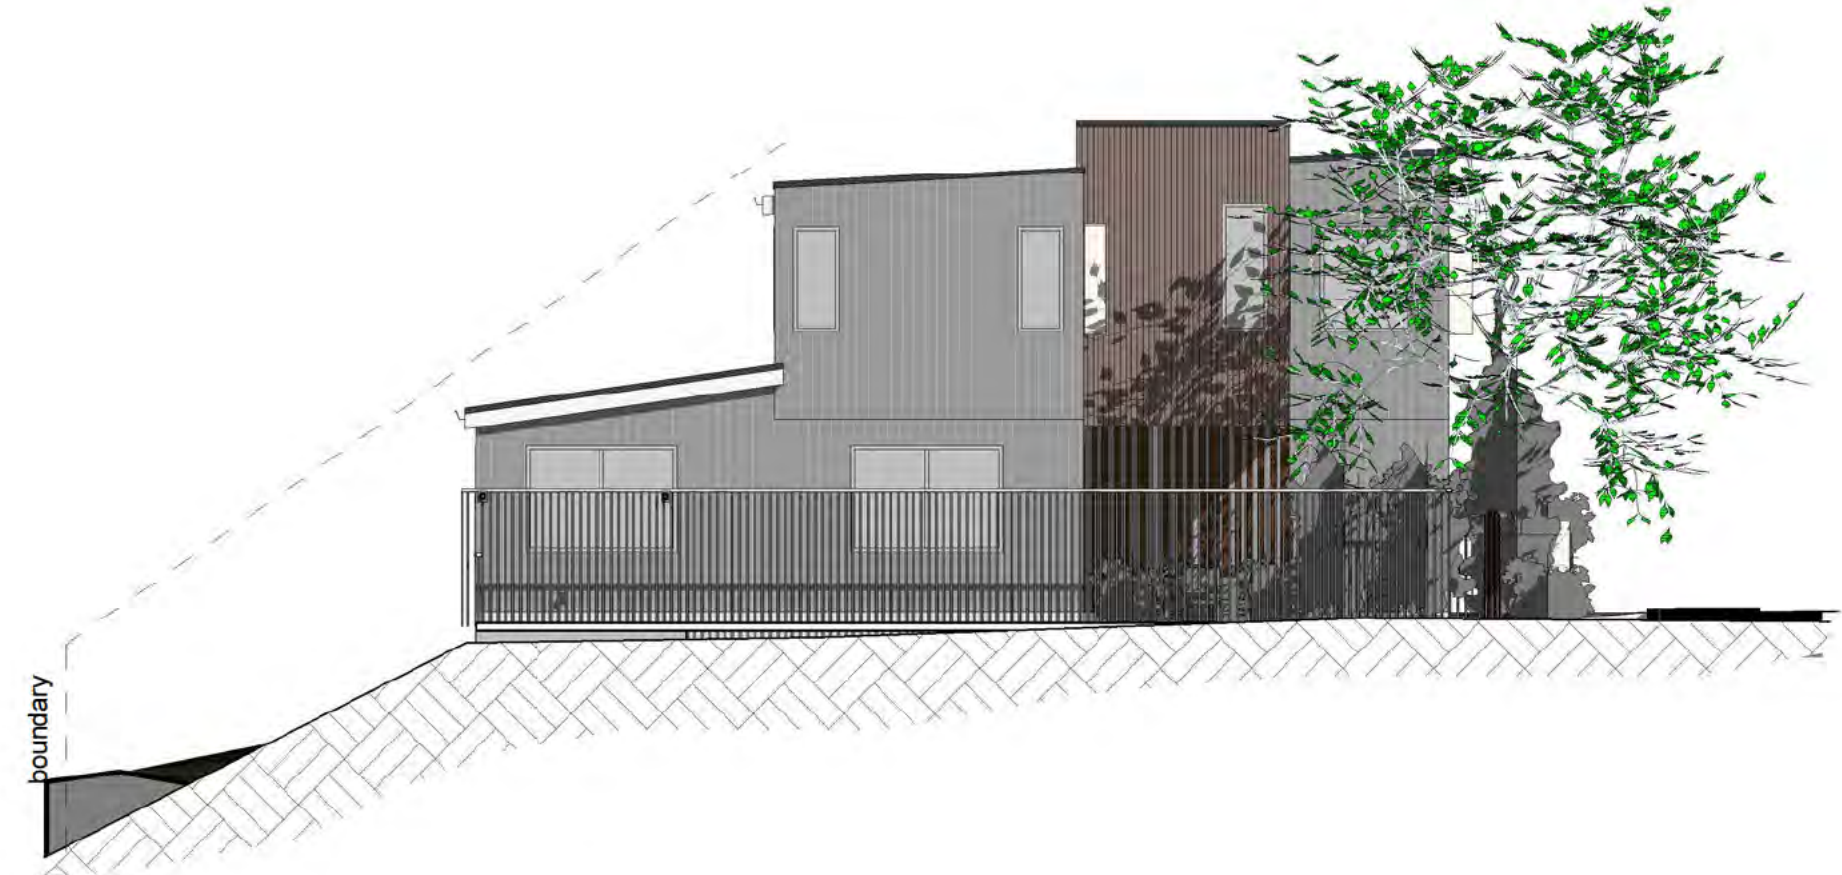

4 Lot 15 - East
1 : 100

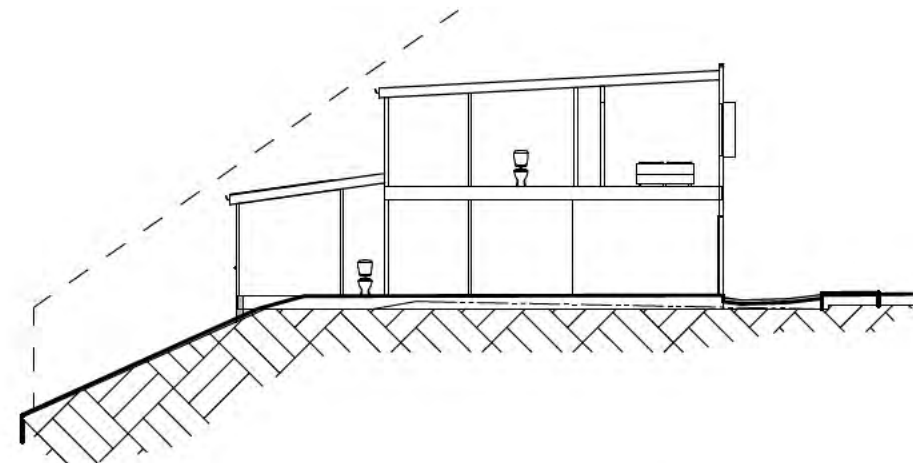


A Section A - Lot 14
1 : 200

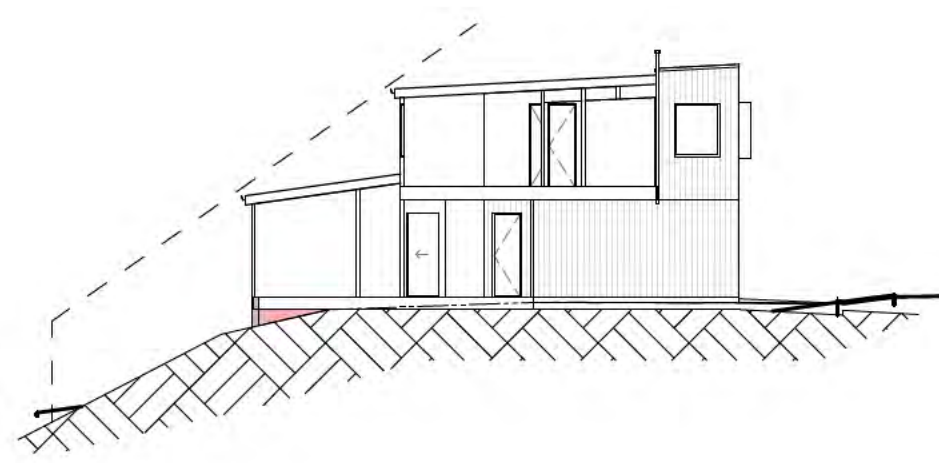

B Section B - Lot 15
1 : 200

Sheet	
Lot 14 & 15 Elevations	
Project	
Cannon Point East Block	
Totara Park	
Upper Hutt	
aymac architecture limited	
5/88 Oriental Parade Oriental Bay Wellington	
Phone	s 9(2)(a)
Email	s 9(2)(a)
Date	08/06/2026
Designed	Aymac
Drawn	Aymac
Checked	Aymac
Scale	As indicated
Revision	
Project Number	Sheet Number
2409	A129

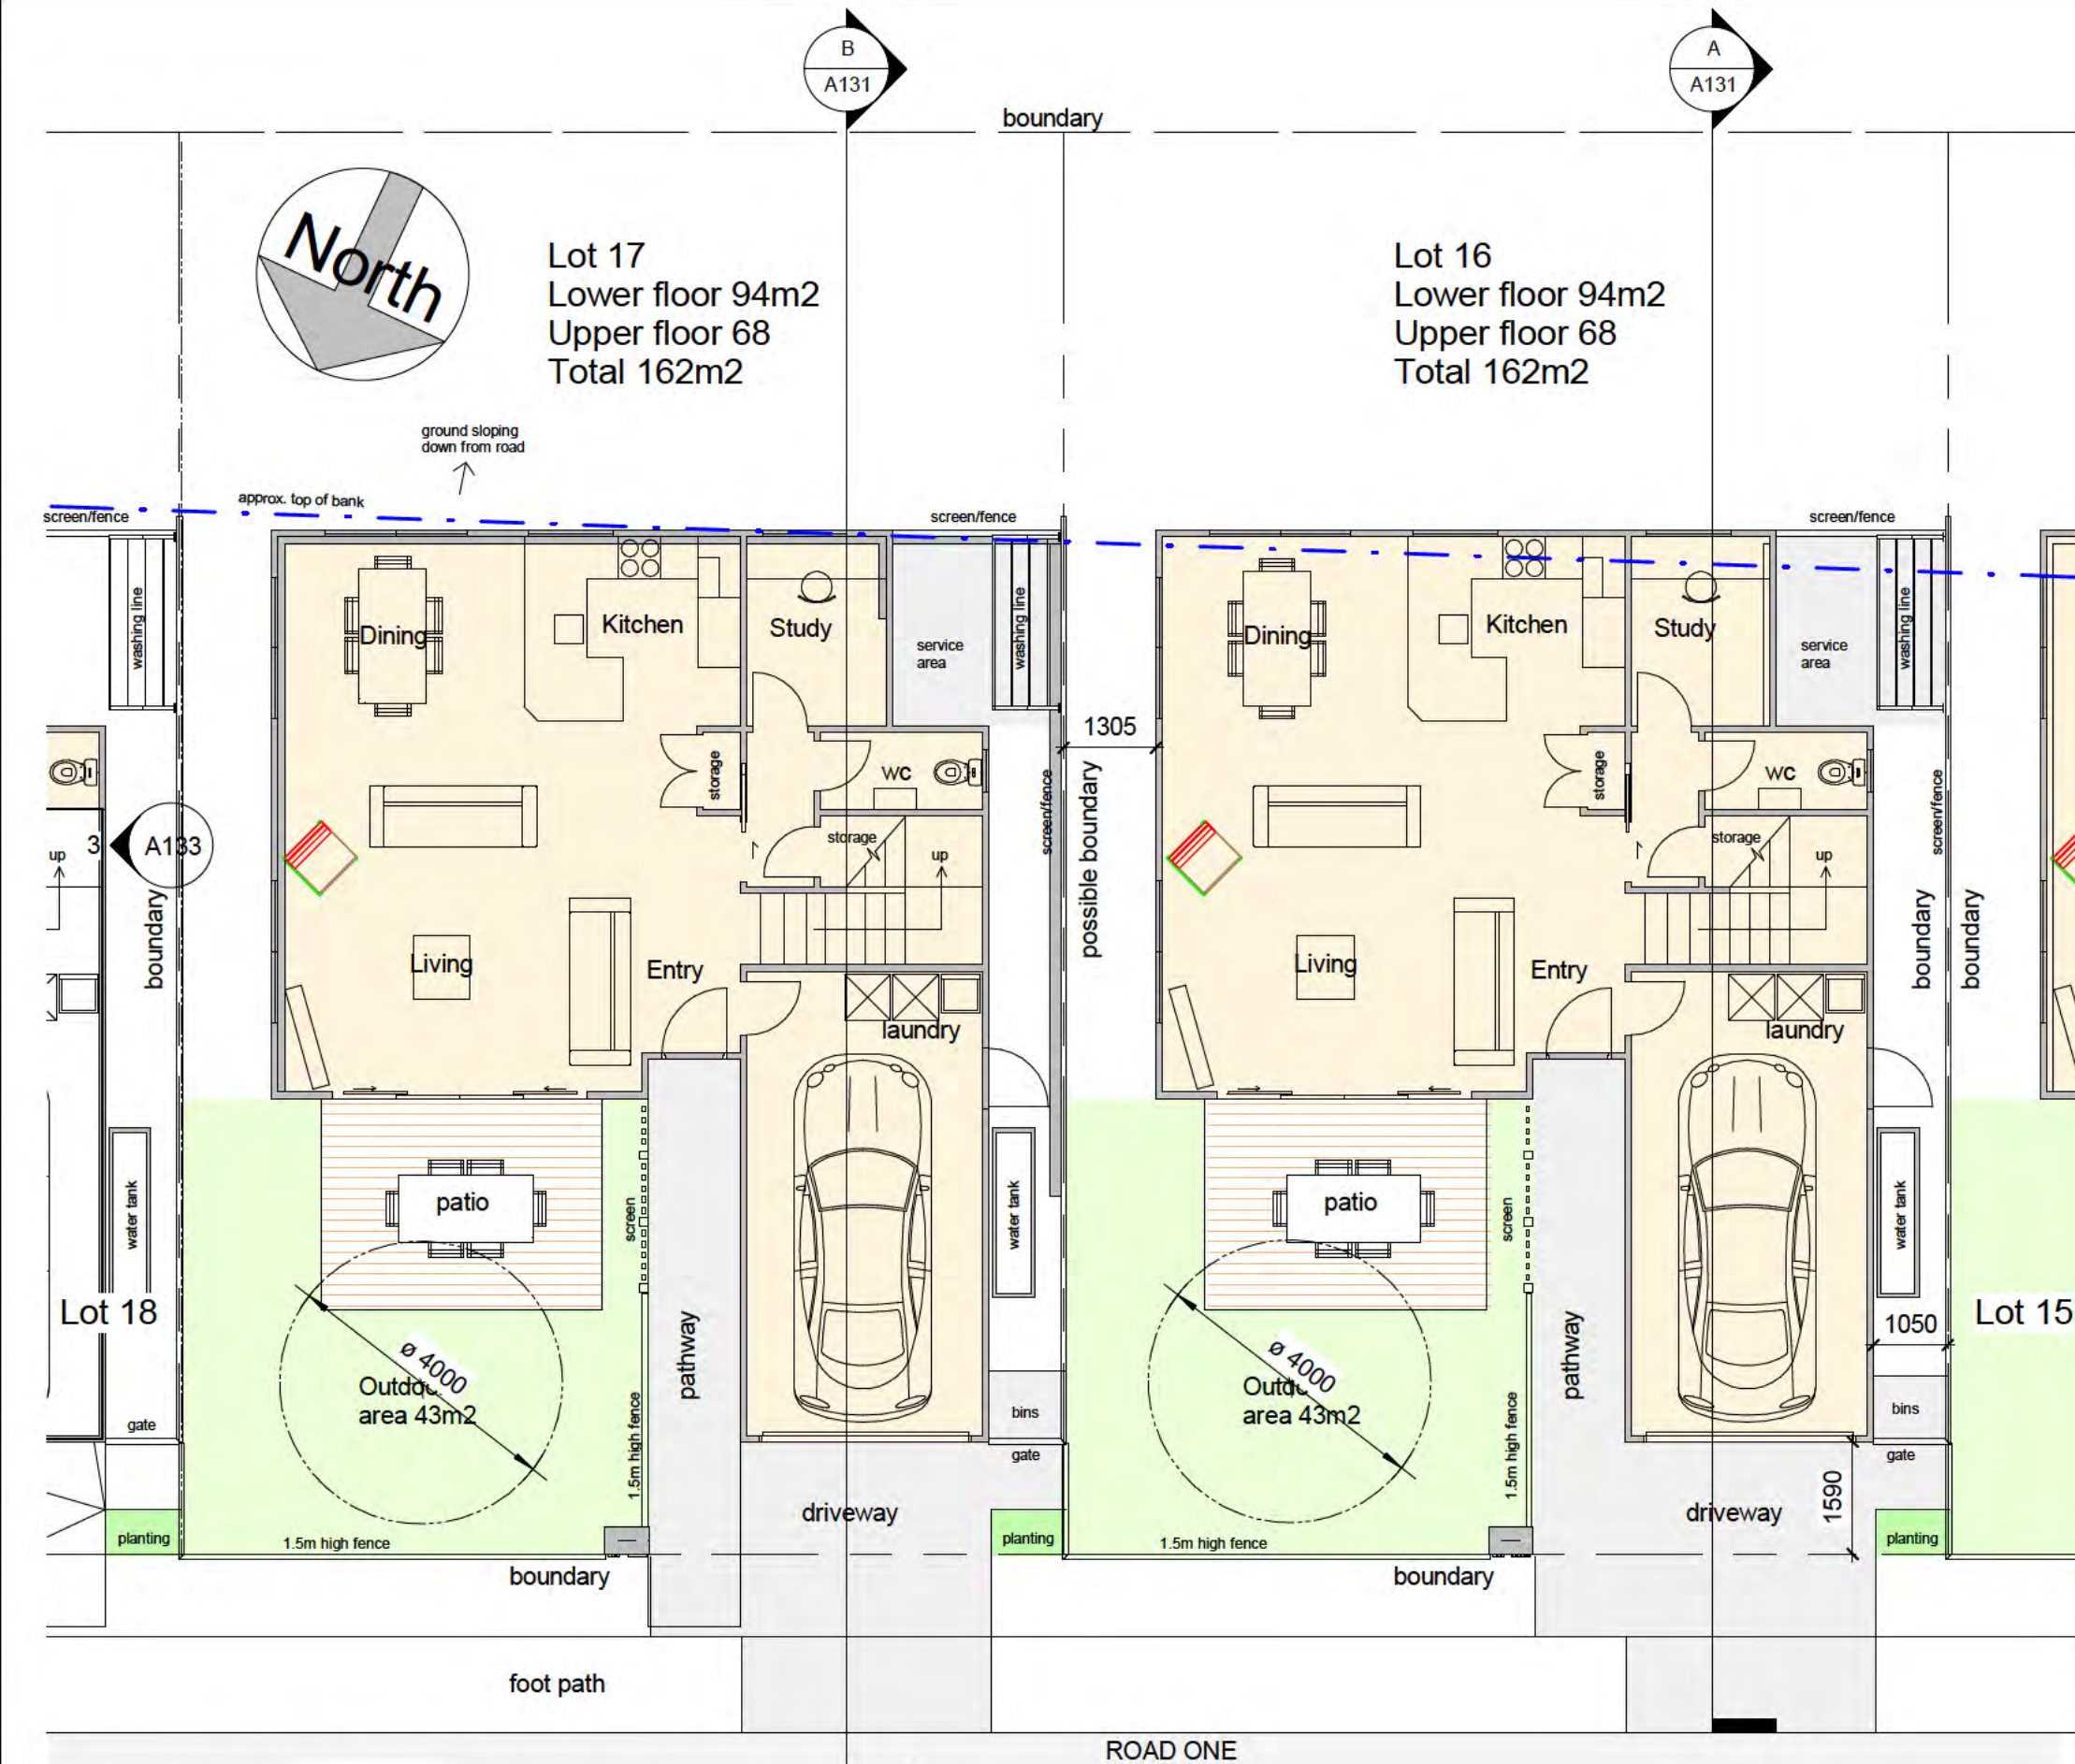

Sheet	
Lot 16 & 17 Plans	
Project	
Cannon Point East Block	
Totara Park Upper Hutt	
	
5/88 Oriental Parade Oriental Bay Wellington	
Phone	s 9 (2)(a)
Email	s 9 (2)(a)
Date	08/06/2026
Designed	Aymac
Drawn	Aymac
Checked	Aymac
Scale	As indicated
Revision	
Project Number	Sheet Number
2409	A130



1 Lot 16 & 17 - North
1 : 100




2 Lot 16 & 17 - South
1 : 100




3 Lot 16 - West
1 : 100



4 Lot 17 - East
1 : 100

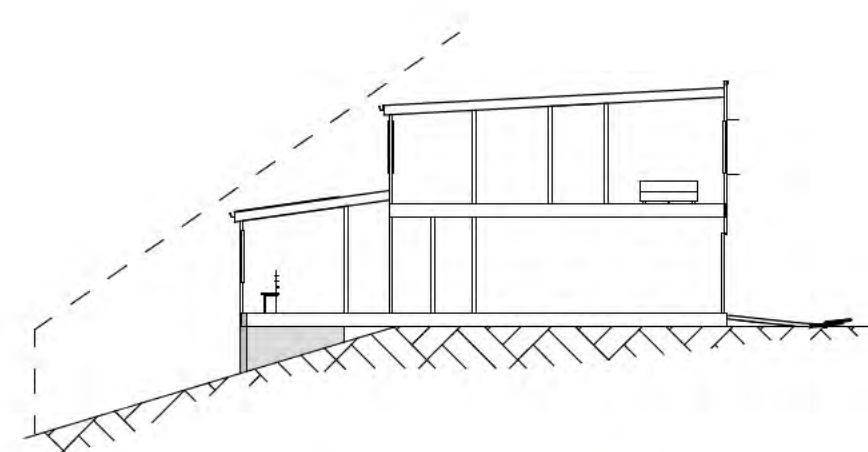


A Section A - Lot 16
1 : 200

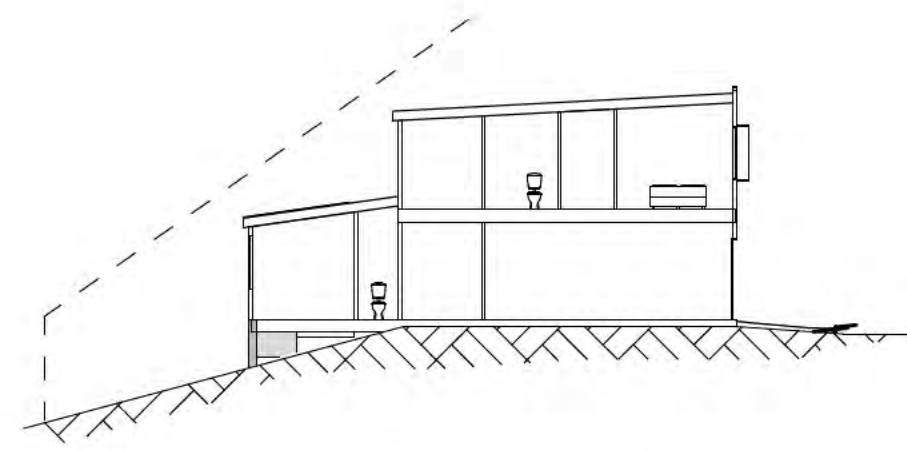

B Section B - Lot 17
1 : 200

Sheet	
Lot 16 & 17 Elevations	
Project	
Cannon Point East Block	
Totara Park Upper Hutt	
aymac architecture limited	
5/88 Oriental Parade Oriental Bay Wellington Phone s 9(2)(a) Email s 9(2)(a)	
Date	08/06/2026
Designed	Aymac
Drawn	Aymac
Checked	Aymac
Scale	As indicated
Revision	
Project Number	Sheet Number
2409	A131

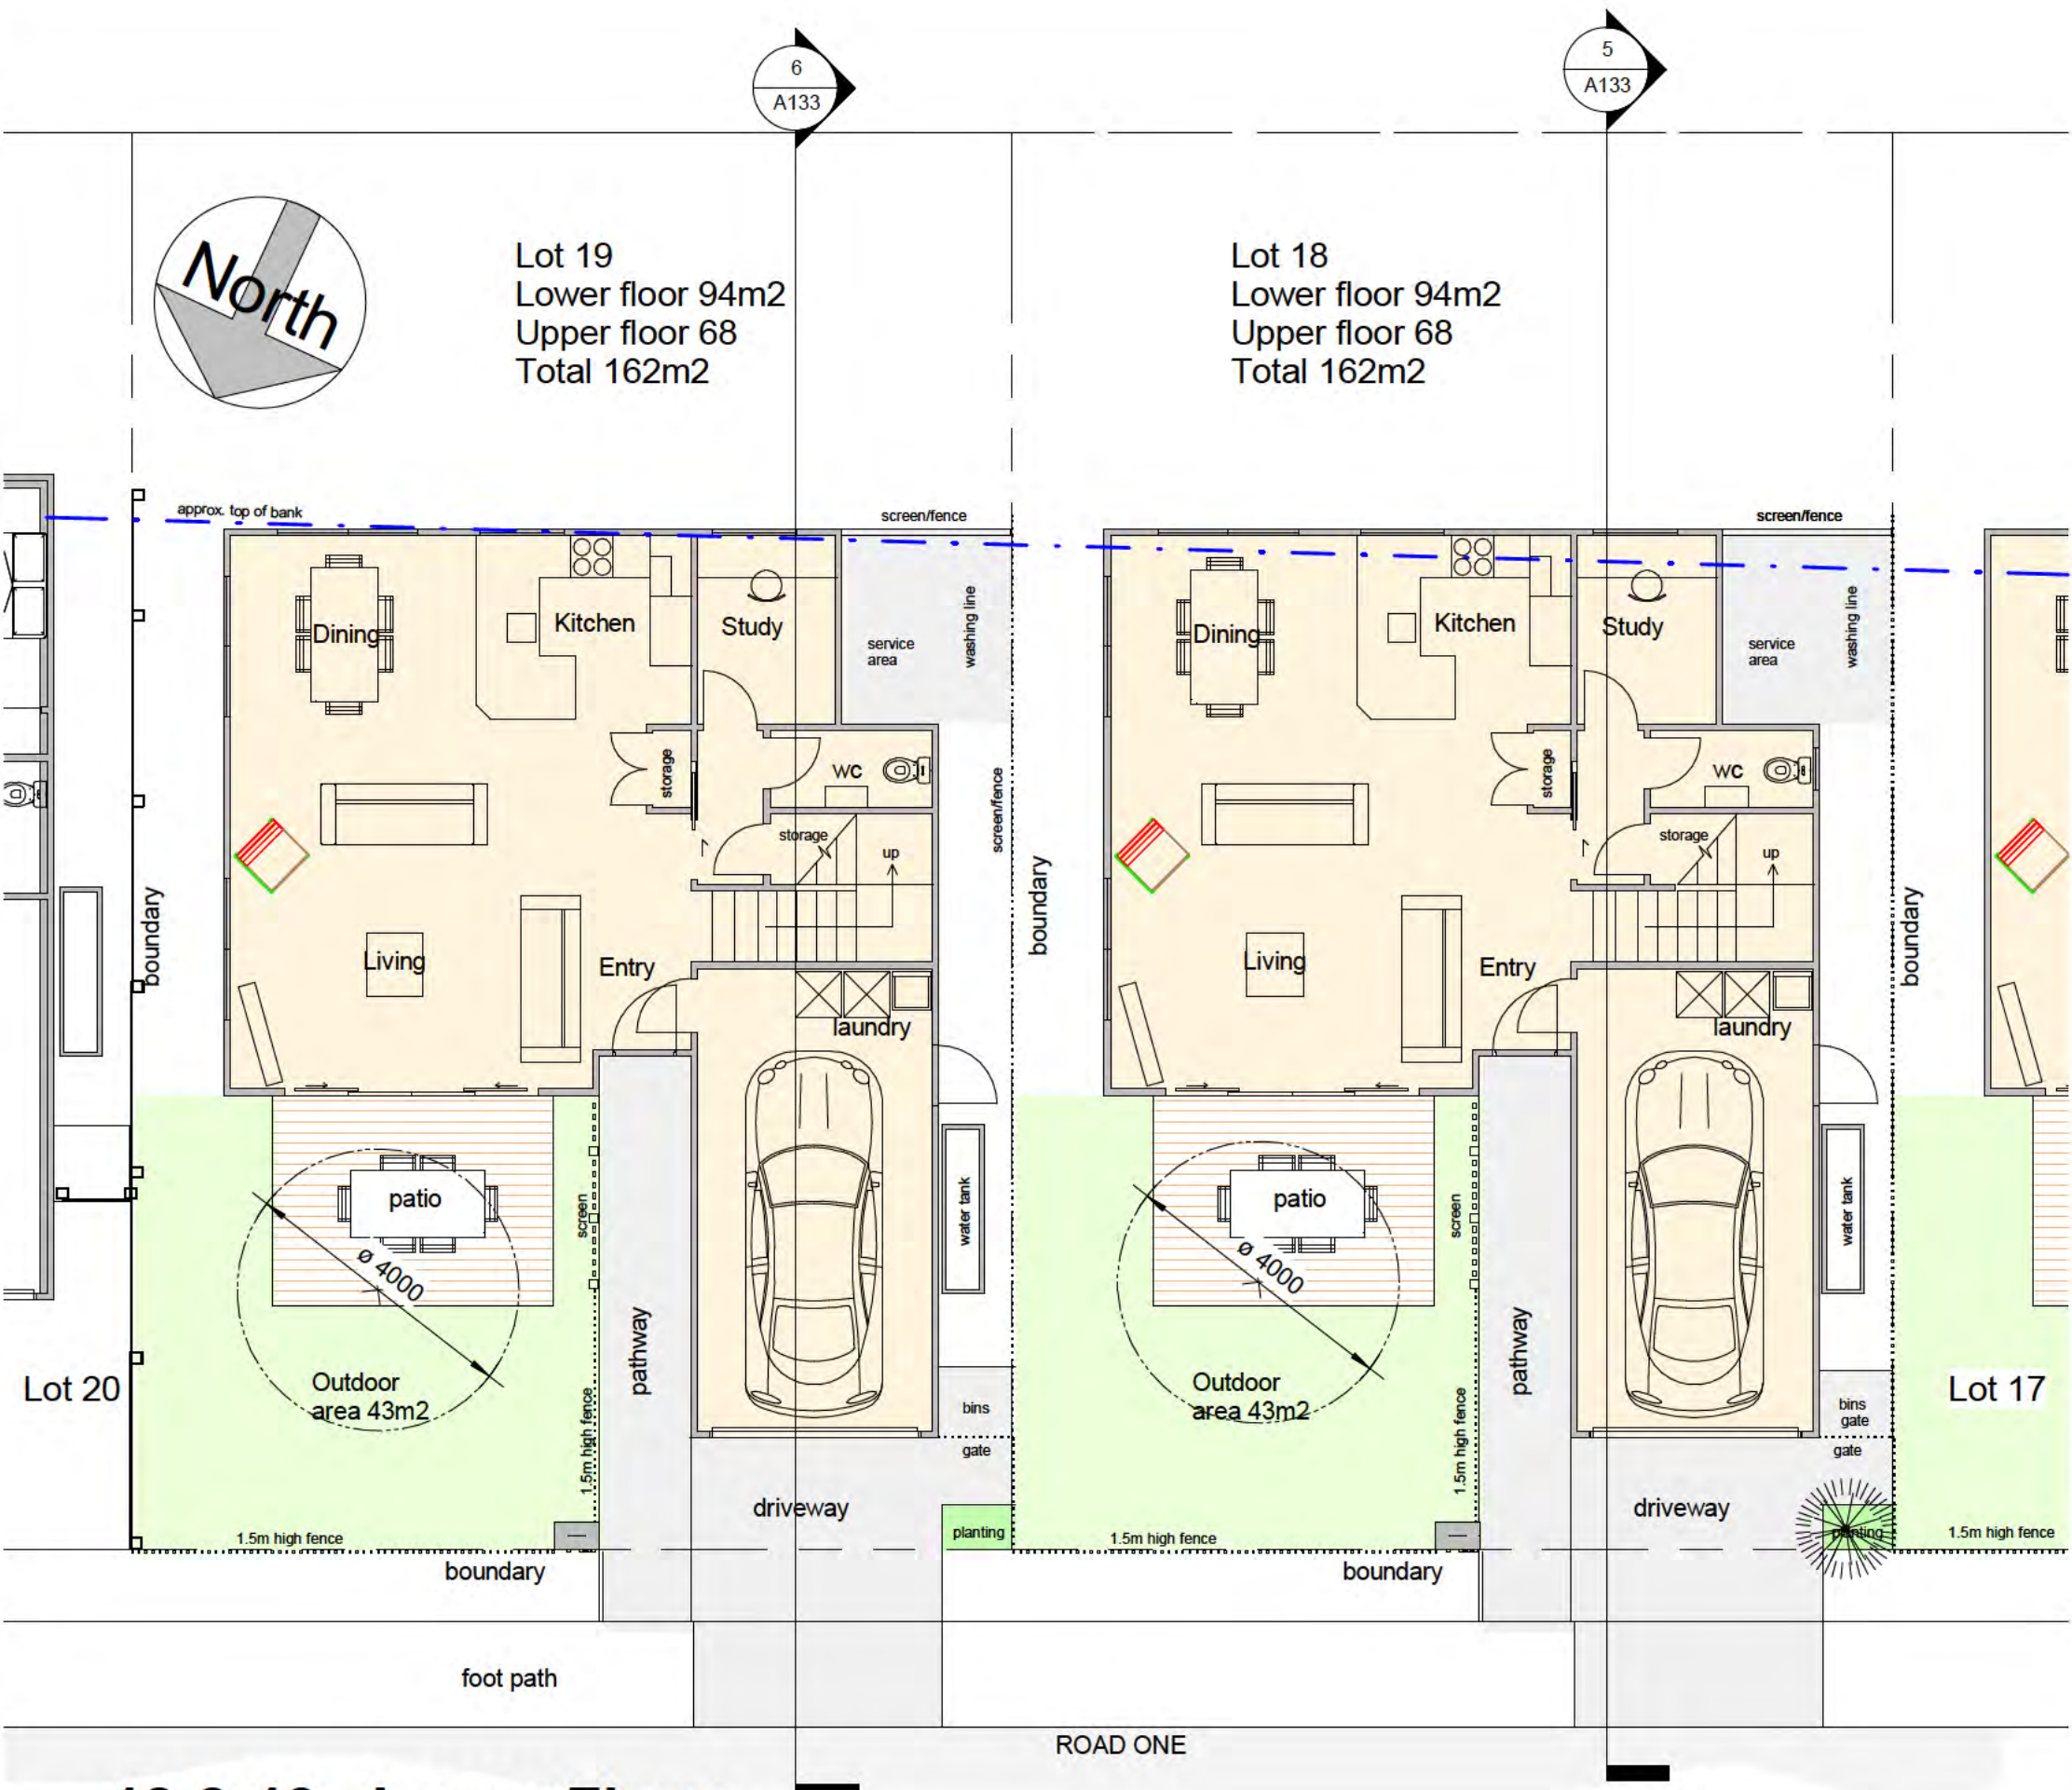

1 18 & 19 - Lower Floor
1 : 100



2 18 & 19 - Upper Floor
1 : 100




Sheet	
Lot 18 & 19 Plans	
Project	
Cannon Point East Block	
Totara Park	
Upper Hutt	
aymac architecture limited	
5/88 Oriental Parade Oriental Bay Wellington	
Phone s 9(2)(a)	
Email s 9(2)(a)	
Date	08/06/2026
Designed	Aymac
Drawn	Aymac
Checked	Aymac
Scale	As indicated
Revision	
Project Number	Sheet Number
2409	A132



1 Lot 18 & 19 North
1 : 100




2 Lot 18 & 19 South
1 : 100

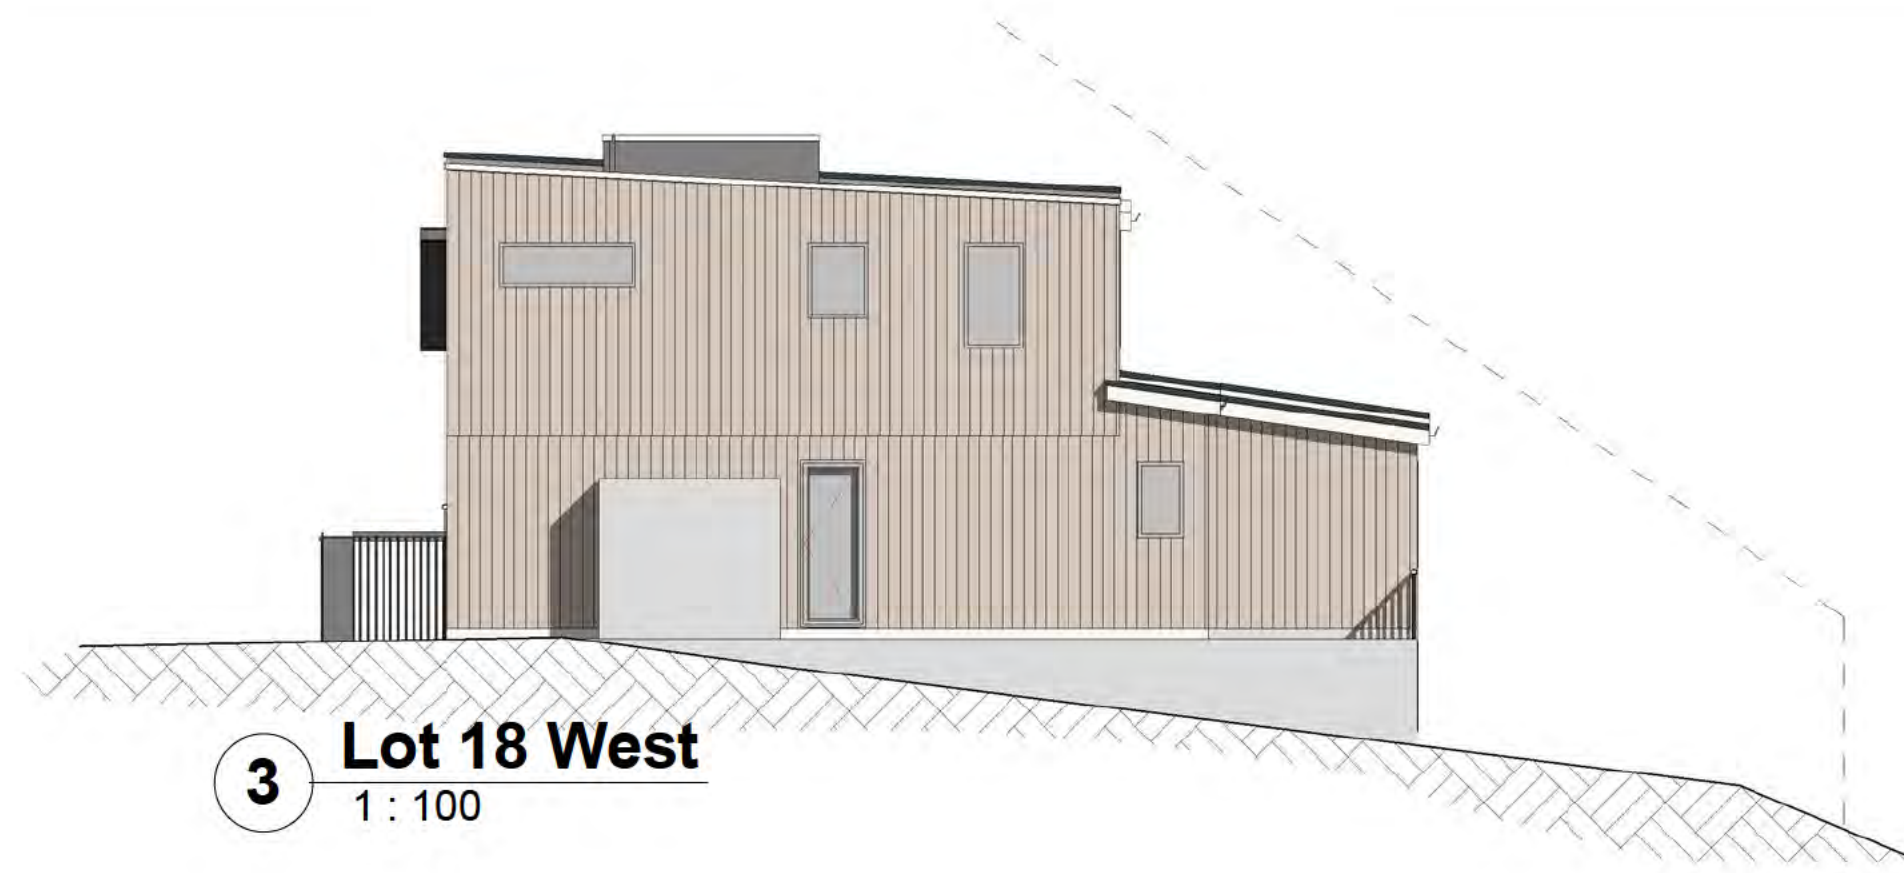


3 Lot 18 West
1 : 100



4 Lot 19 - East
1 : 100

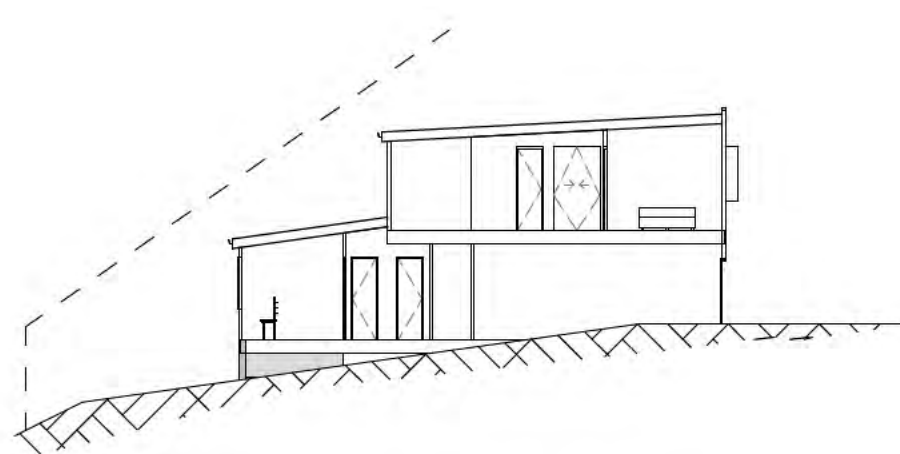


5 Section A - Lot 18
1 : 200

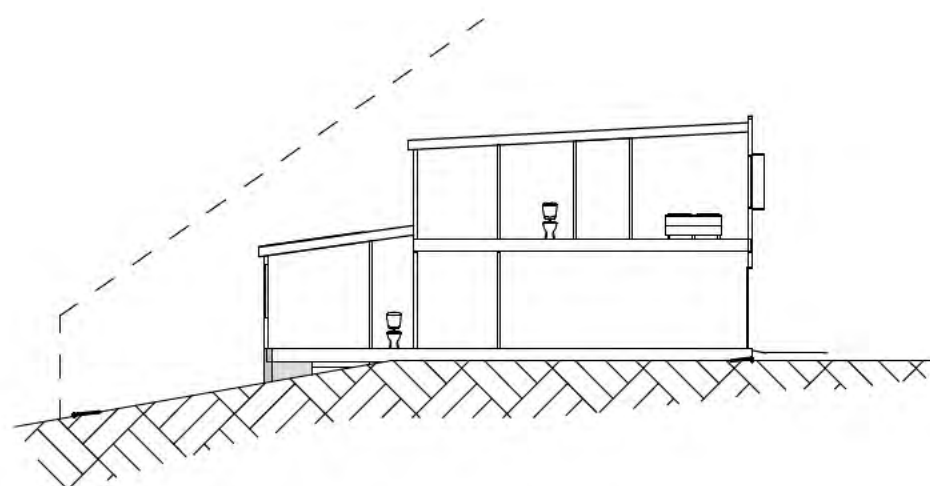

6 Section B- Lot 19
1 : 200


Sheet	
Lot 18 & 19 Elevations	
Project	
Cannon Point East Block	
Totara Park	
Upper Hutt	
aymac architecture limited	
5/88 Oriental Parade Oriental Bay Wellington Phone s 9(2)(a) Email s 9(2)(a)	
Date	08/06/2026
Designed	Designer
Drawn	Author
Checked	Checker
Scale	As indicated
Revision	
Project Number	Sheet Number
2409	A133

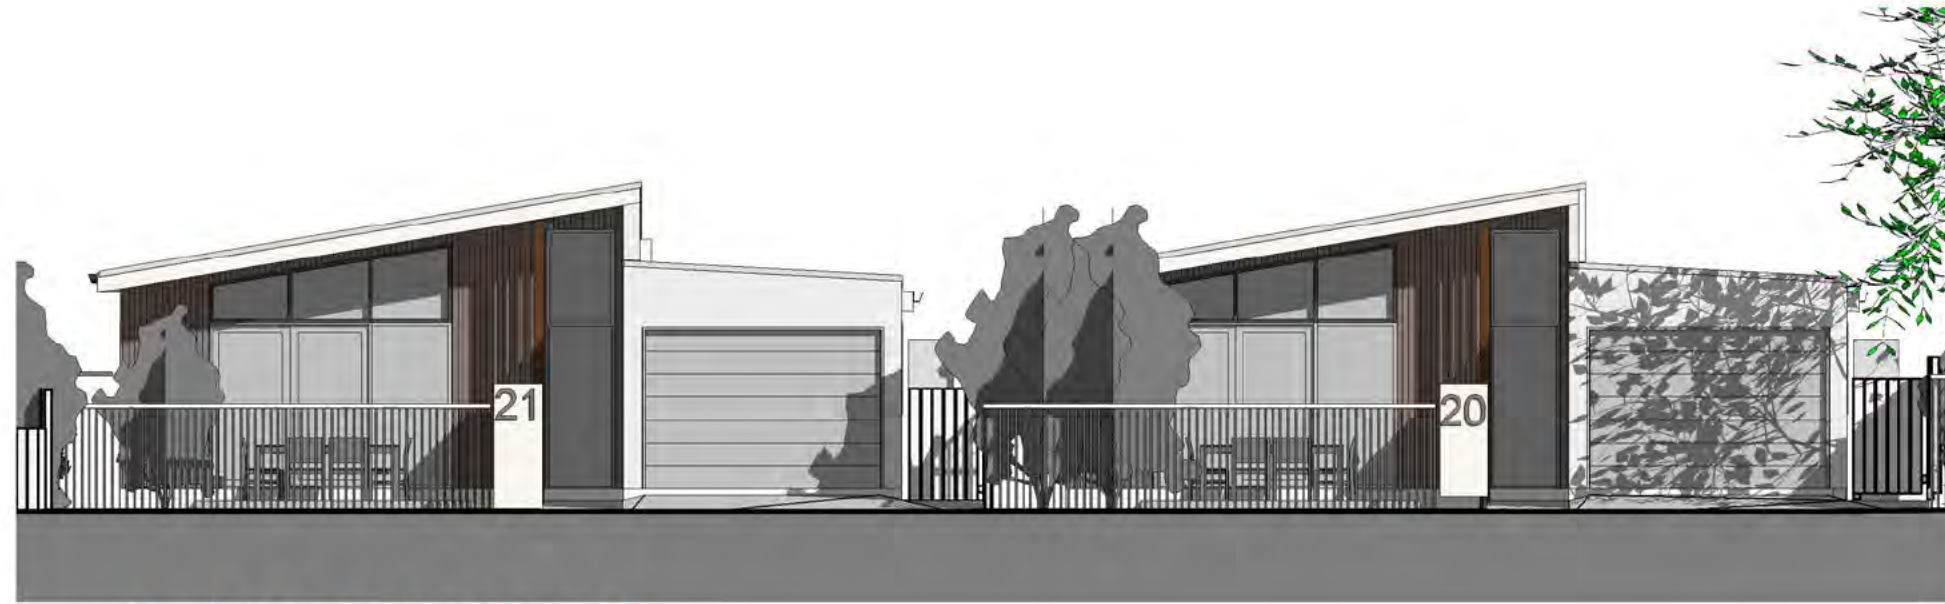

1 Lot 20 & 21 North
1 : 100




2 Lot 20 & 21 South
1 : 100

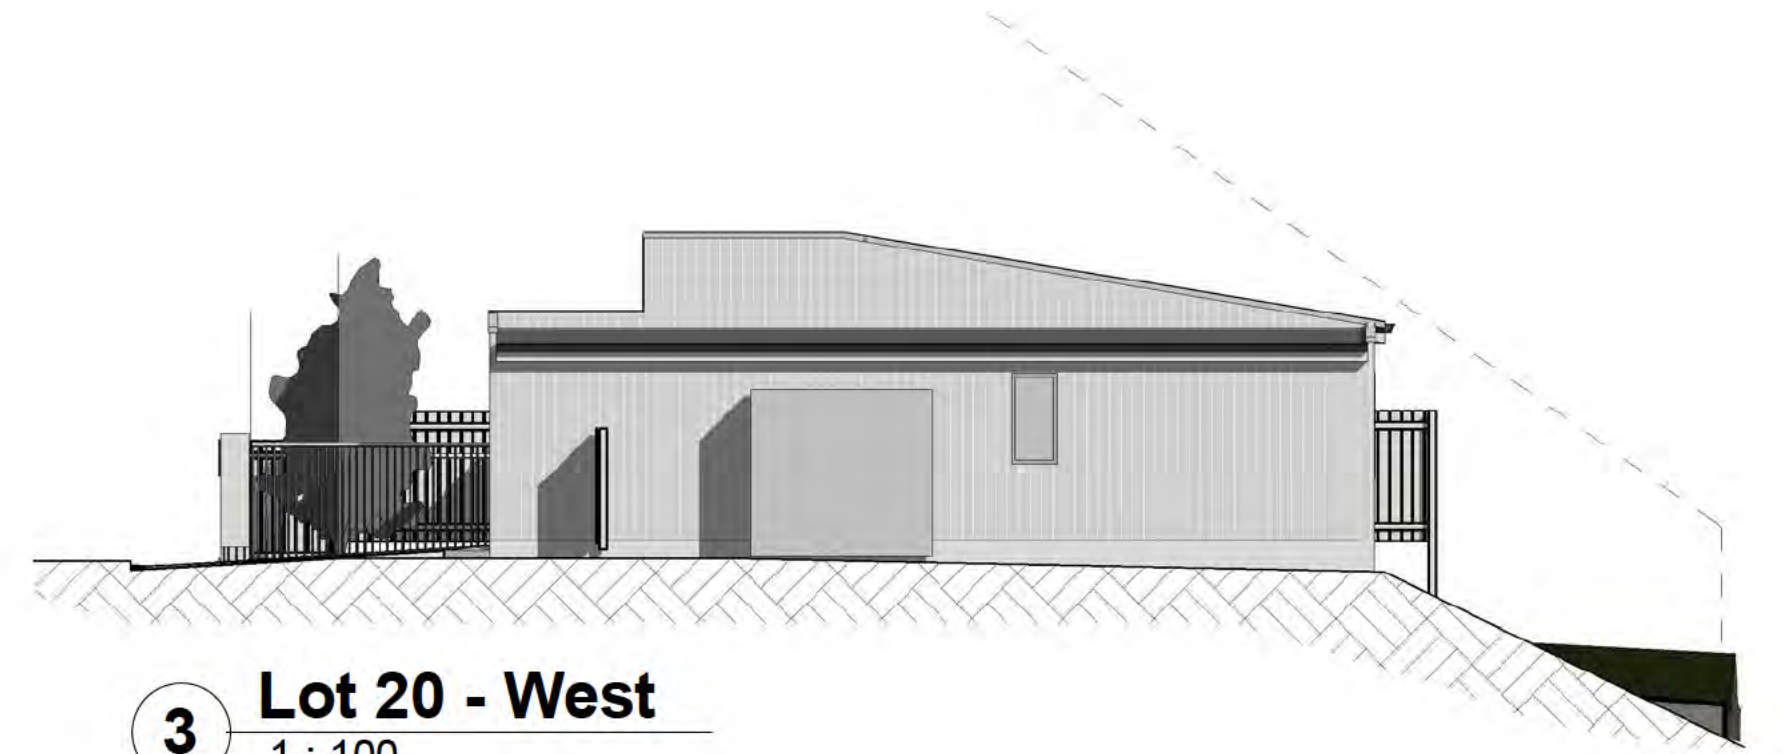


3 Lot 20 - West
1 : 100



4 Lot 21 - East
1 : 100

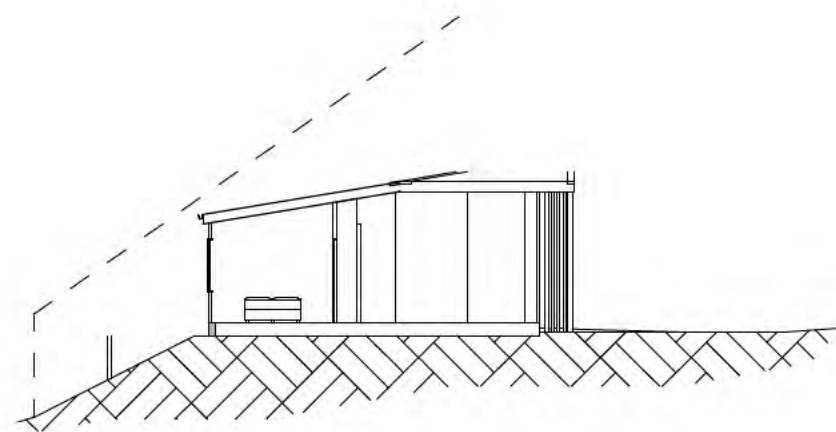

A Section A- Lot 20
1 : 200

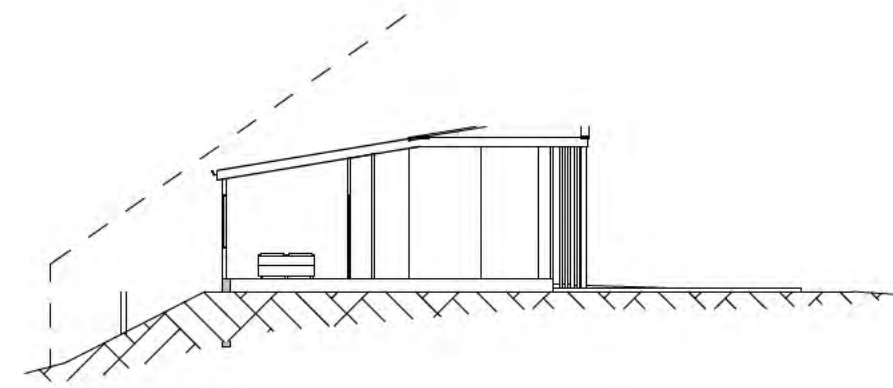

B Section B- Lot 21
1 : 200

Sheet	
Lot 20 & 21 Elevations	
Project	
Cannon Point East Block	
Totara Park	
Upper Hutt	
aymac architecture limited	
5/88 Oriental Parade Oriental Bay Wellington	
Phone	s 9(2)(a)
Email	s 9(2)(a)
Date	08/06/2026
Designed	Designer
Drawn	Author
Checked	Checker
Scale	As indicated
Revision	
Project Number	Sheet Number
2409	A135



1 22 - 25 Floor Plans
1 : 100




Sheet	
Lot 22 - 25 Plans	
Project	
Cannon Point East Block	
Totara Park	
Upper Hutt	
aymac architecture limited	
5/88 Oriental Parade Oriental Bay Wellington	
Phone s 9(2)(a)	
Email s 9(2)(a)	
Date	08/06/2026
Designed	Aymac
Drawn	Aymac
Checked	Aymac
Scale	As indicated
Revision	
Project Number	Sheet Number
2409	A136



1 Lot 22 - 24 North
1 : 100



2 Lot 22 - 24 South
1 : 100

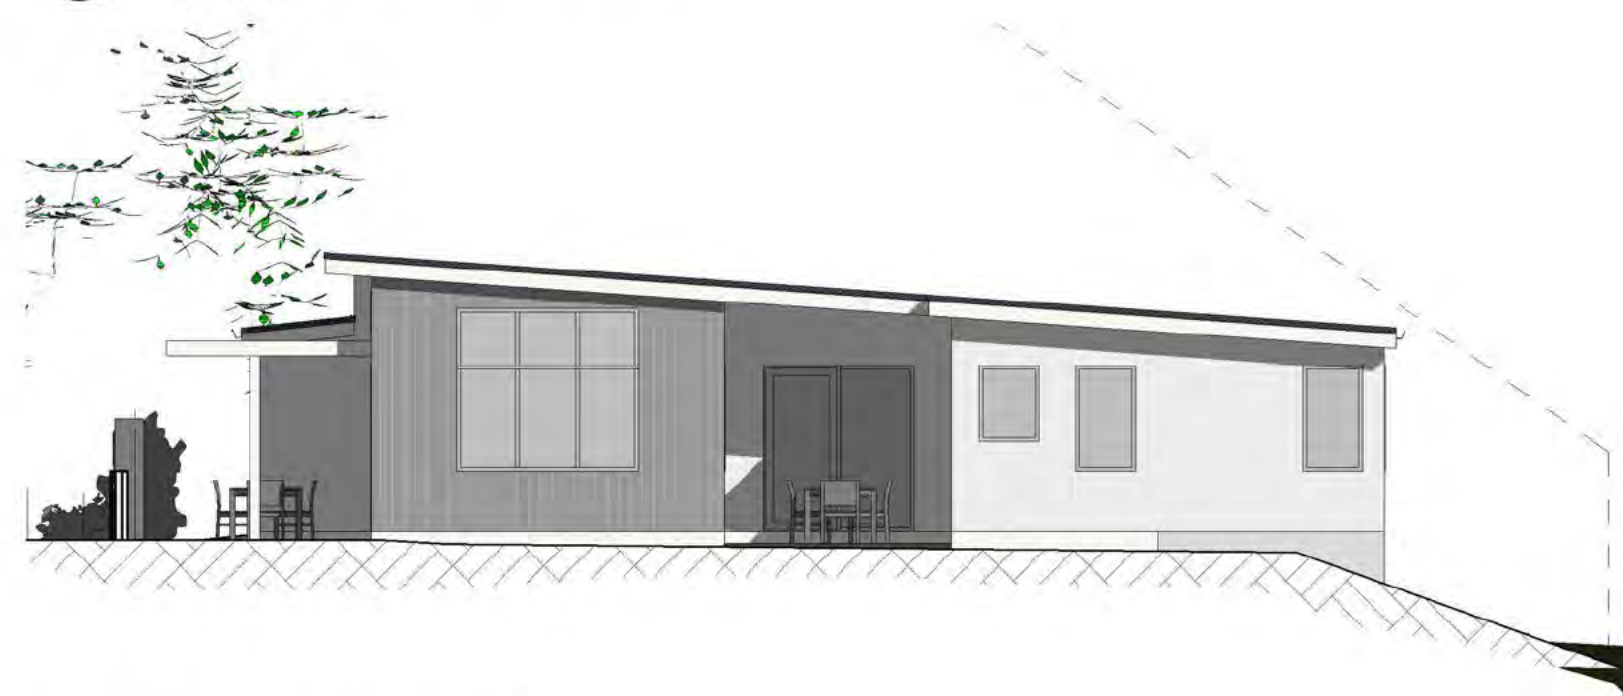

3 Lot 22 - West
1 : 100



4 Lot 24 - East
1 : 100


Sheet	
Lot 22 - 25 Elevations	
Project	
Cannon Point East Block	
Totara Park	
Upper Hutt	
aymac architecture limited	
5/88 Oriental Parade Oriental Bay Wellington Phone s 9(2)(a) Email s 9(2)(a)	
Date	08/06/2026
Designed	Aymac
Drawn	Aymac
Checked	Aymac
Scale	1 : 100
Revision	
Project Number	Sheet Number
2409	A137



1 Lot 26 - 29 North
1 : 100



2 Lot 26 - 29 South
1 : 100

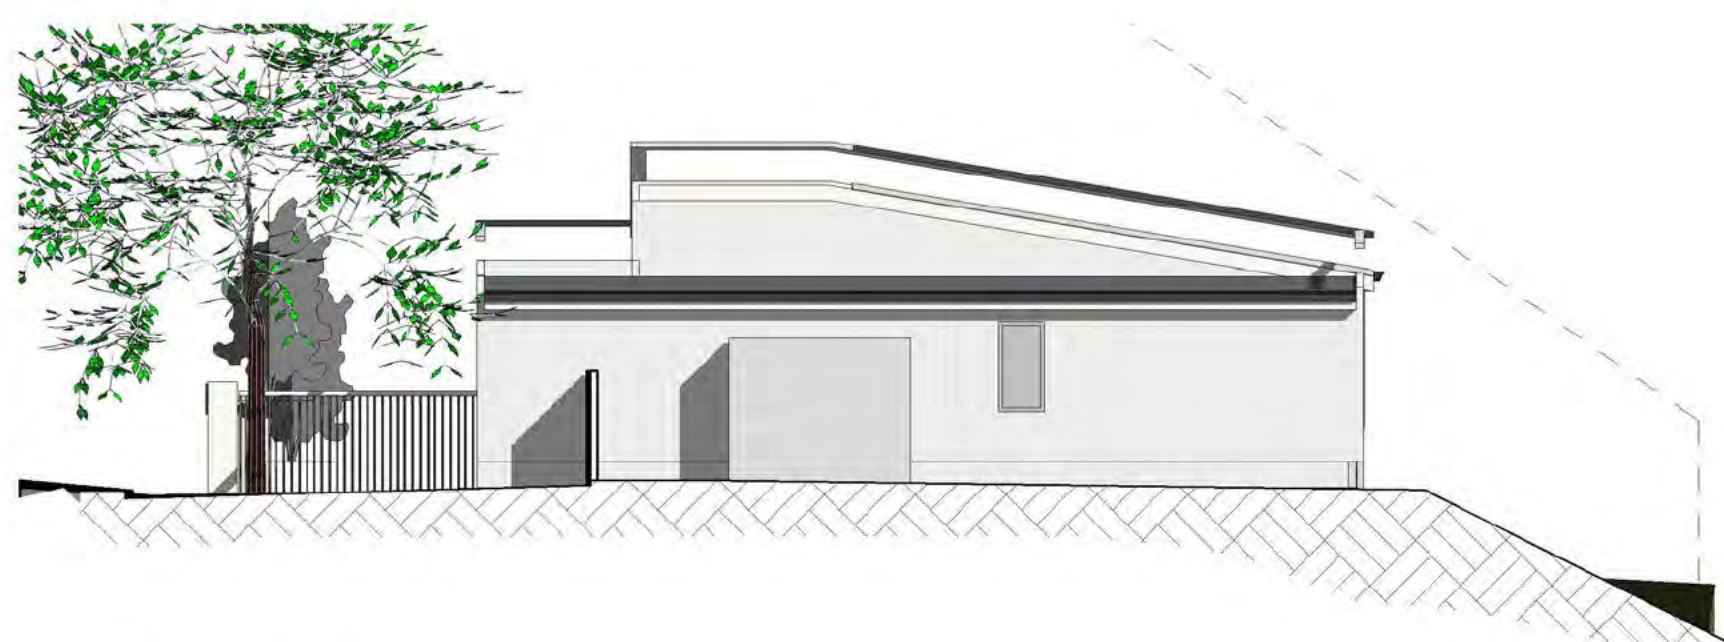

3 Lot 26 - West
1 : 100



4 Lot 29 - East
1 : 100


Sheet	
Lot 26 - 29 Elevations	
Project	
Cannon Point East Block	
Totara Park	
Upper Hutt	
aymac architecture limited	
5/88 Oriental Parade	
Oriental Bay	
Wellington	
Phone	s 9(2)(a)
Email	s 9(2)(a)
Date	08/06/2026
Designed	Aymac
Drawn	Aymac
Checked	Aymac
Scale	1 : 100
Revision	
Project Number	Sheet Number
2409	A139



1 Lot 30 - 33 North
1 : 100



2 Lot 30 - 33 South
1 : 100

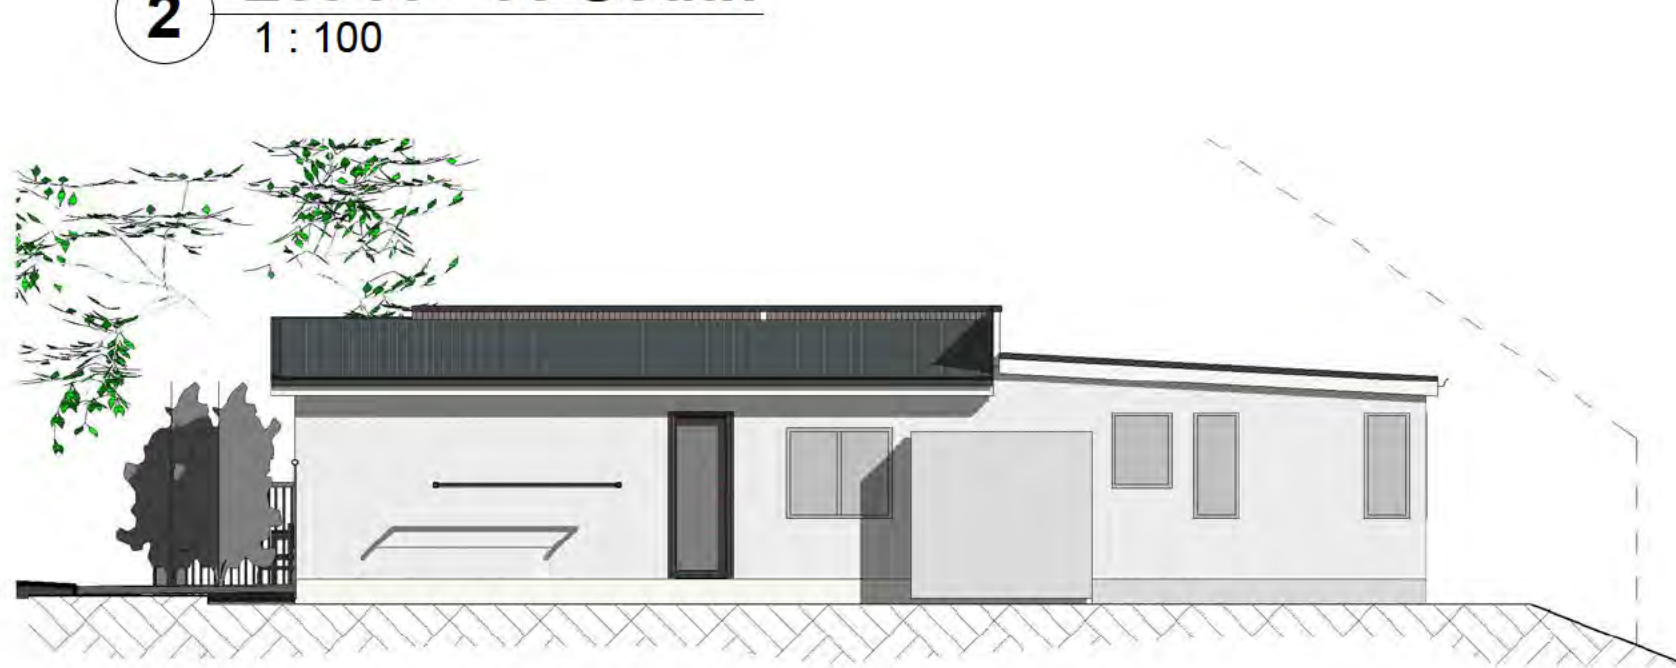

3 Lot 30 - West
1 : 100



4 Lot 33 - East
1 : 100

Sheet	
Lot 30 - 33 Elevations	
Project	
Cannon Point East Block	
Totara Park	
Upper Hutt	
aymac architecture limited	
5/88 Oriental Parade Oriental Bay Wellington	
Phone	s 9(2)(a)
Email	s 9(2)(a)
Date	08/06/2026
Designed	Aymac
Drawn	Aymac
Checked	Aymac
Scale	1 : 100
Revision	
Project Number	Sheet Number
2409	A141



1 33 - 37 Floor Plans
1 : 100



Sheet	
Lot 34 - 37 Plans	
Project	
Cannon Point East Block	
Totara Park	
Upper Hutt	
aymac architecture limited	
5/88 Oriental Parade Oriental Bay Wellington	
Phone s 9(2)(a)	
Email s 9(2)(a)	
Date	08/06/2026
Designed	Aymac
Drawn	Aymac
Checked	Aymac
Scale	As indicated
Revision	
Project Number	Sheet Number
2409	A142



1 Lot 34 - 37 North
1 : 100



2 Lot 34 - 37 South
1 : 100





3 Lot 34 - West
1 : 100



4 Lot 37 East
1 : 100

Sheet	
Lot 34 - 37 Elevations	
Project	
Cannon Point East Block	
Totara Park	
Upper Hutt	
aymac architecture limited	
5/88 Oriental Parade Oriental Bay Wellington Phone s 9(2)(a) Email s 9(2)(a)	
Date	08/06/2026
Designed	Aymac
Drawn	Aymac
Checked	Aymac
Scale	1 : 100
Revision	
Project Number	Sheet Number
2409	A143

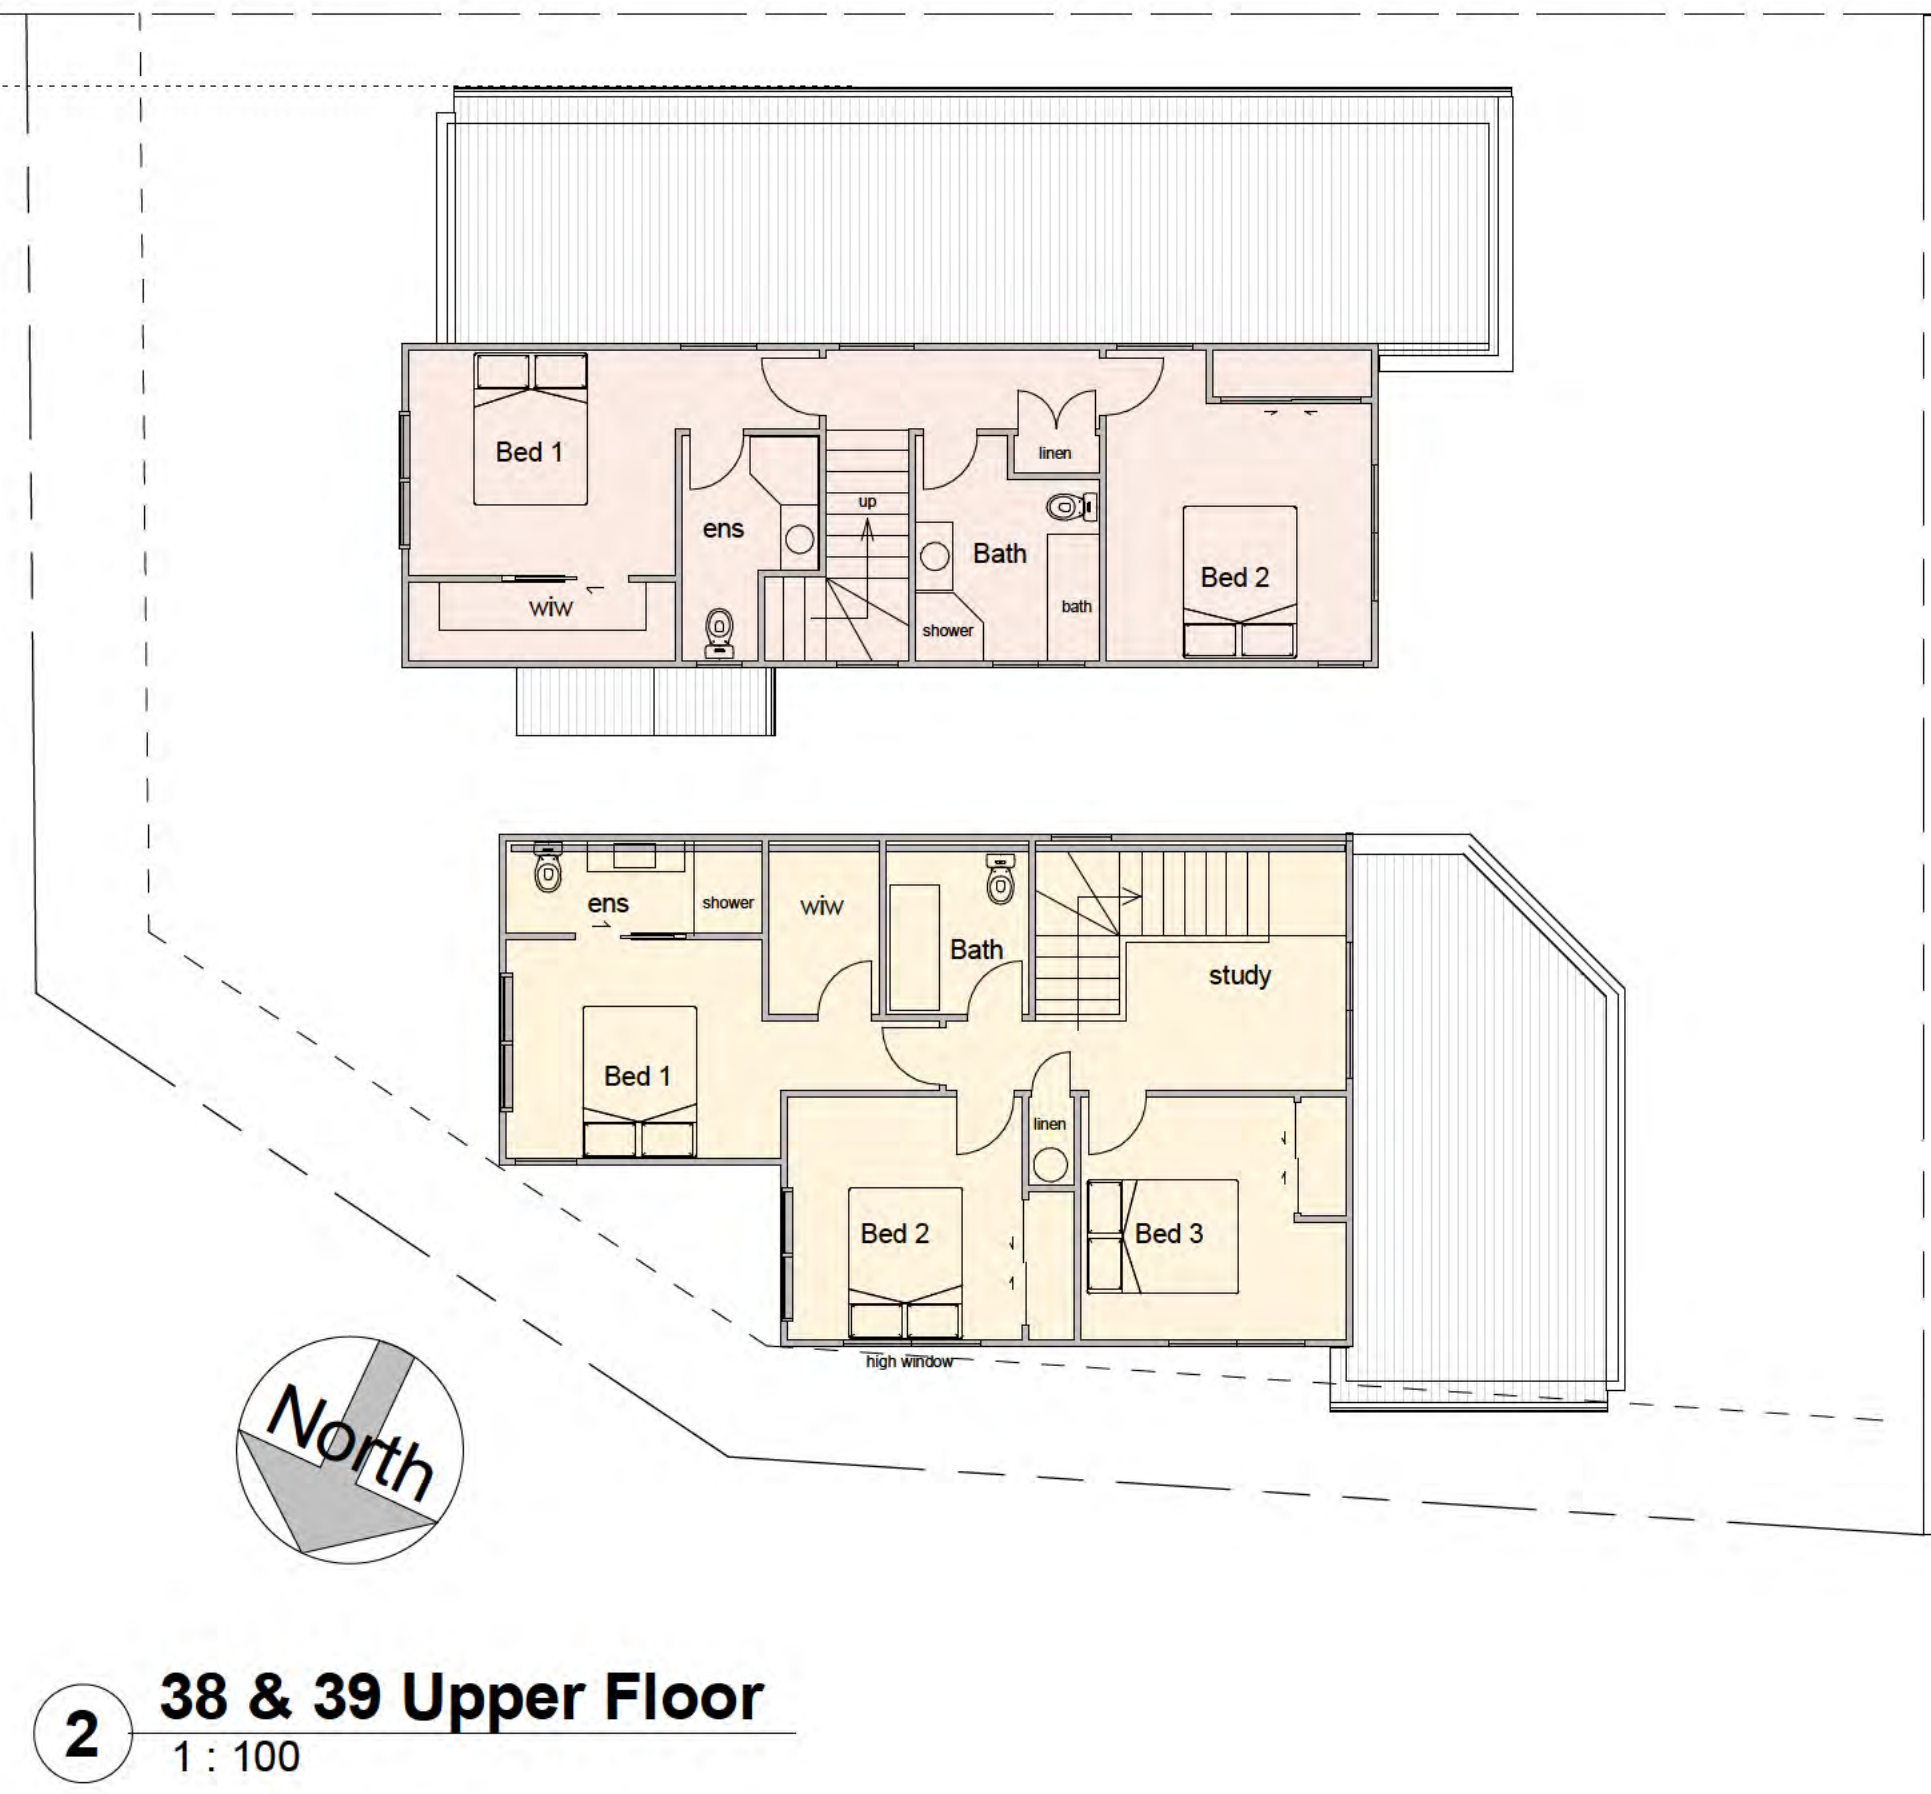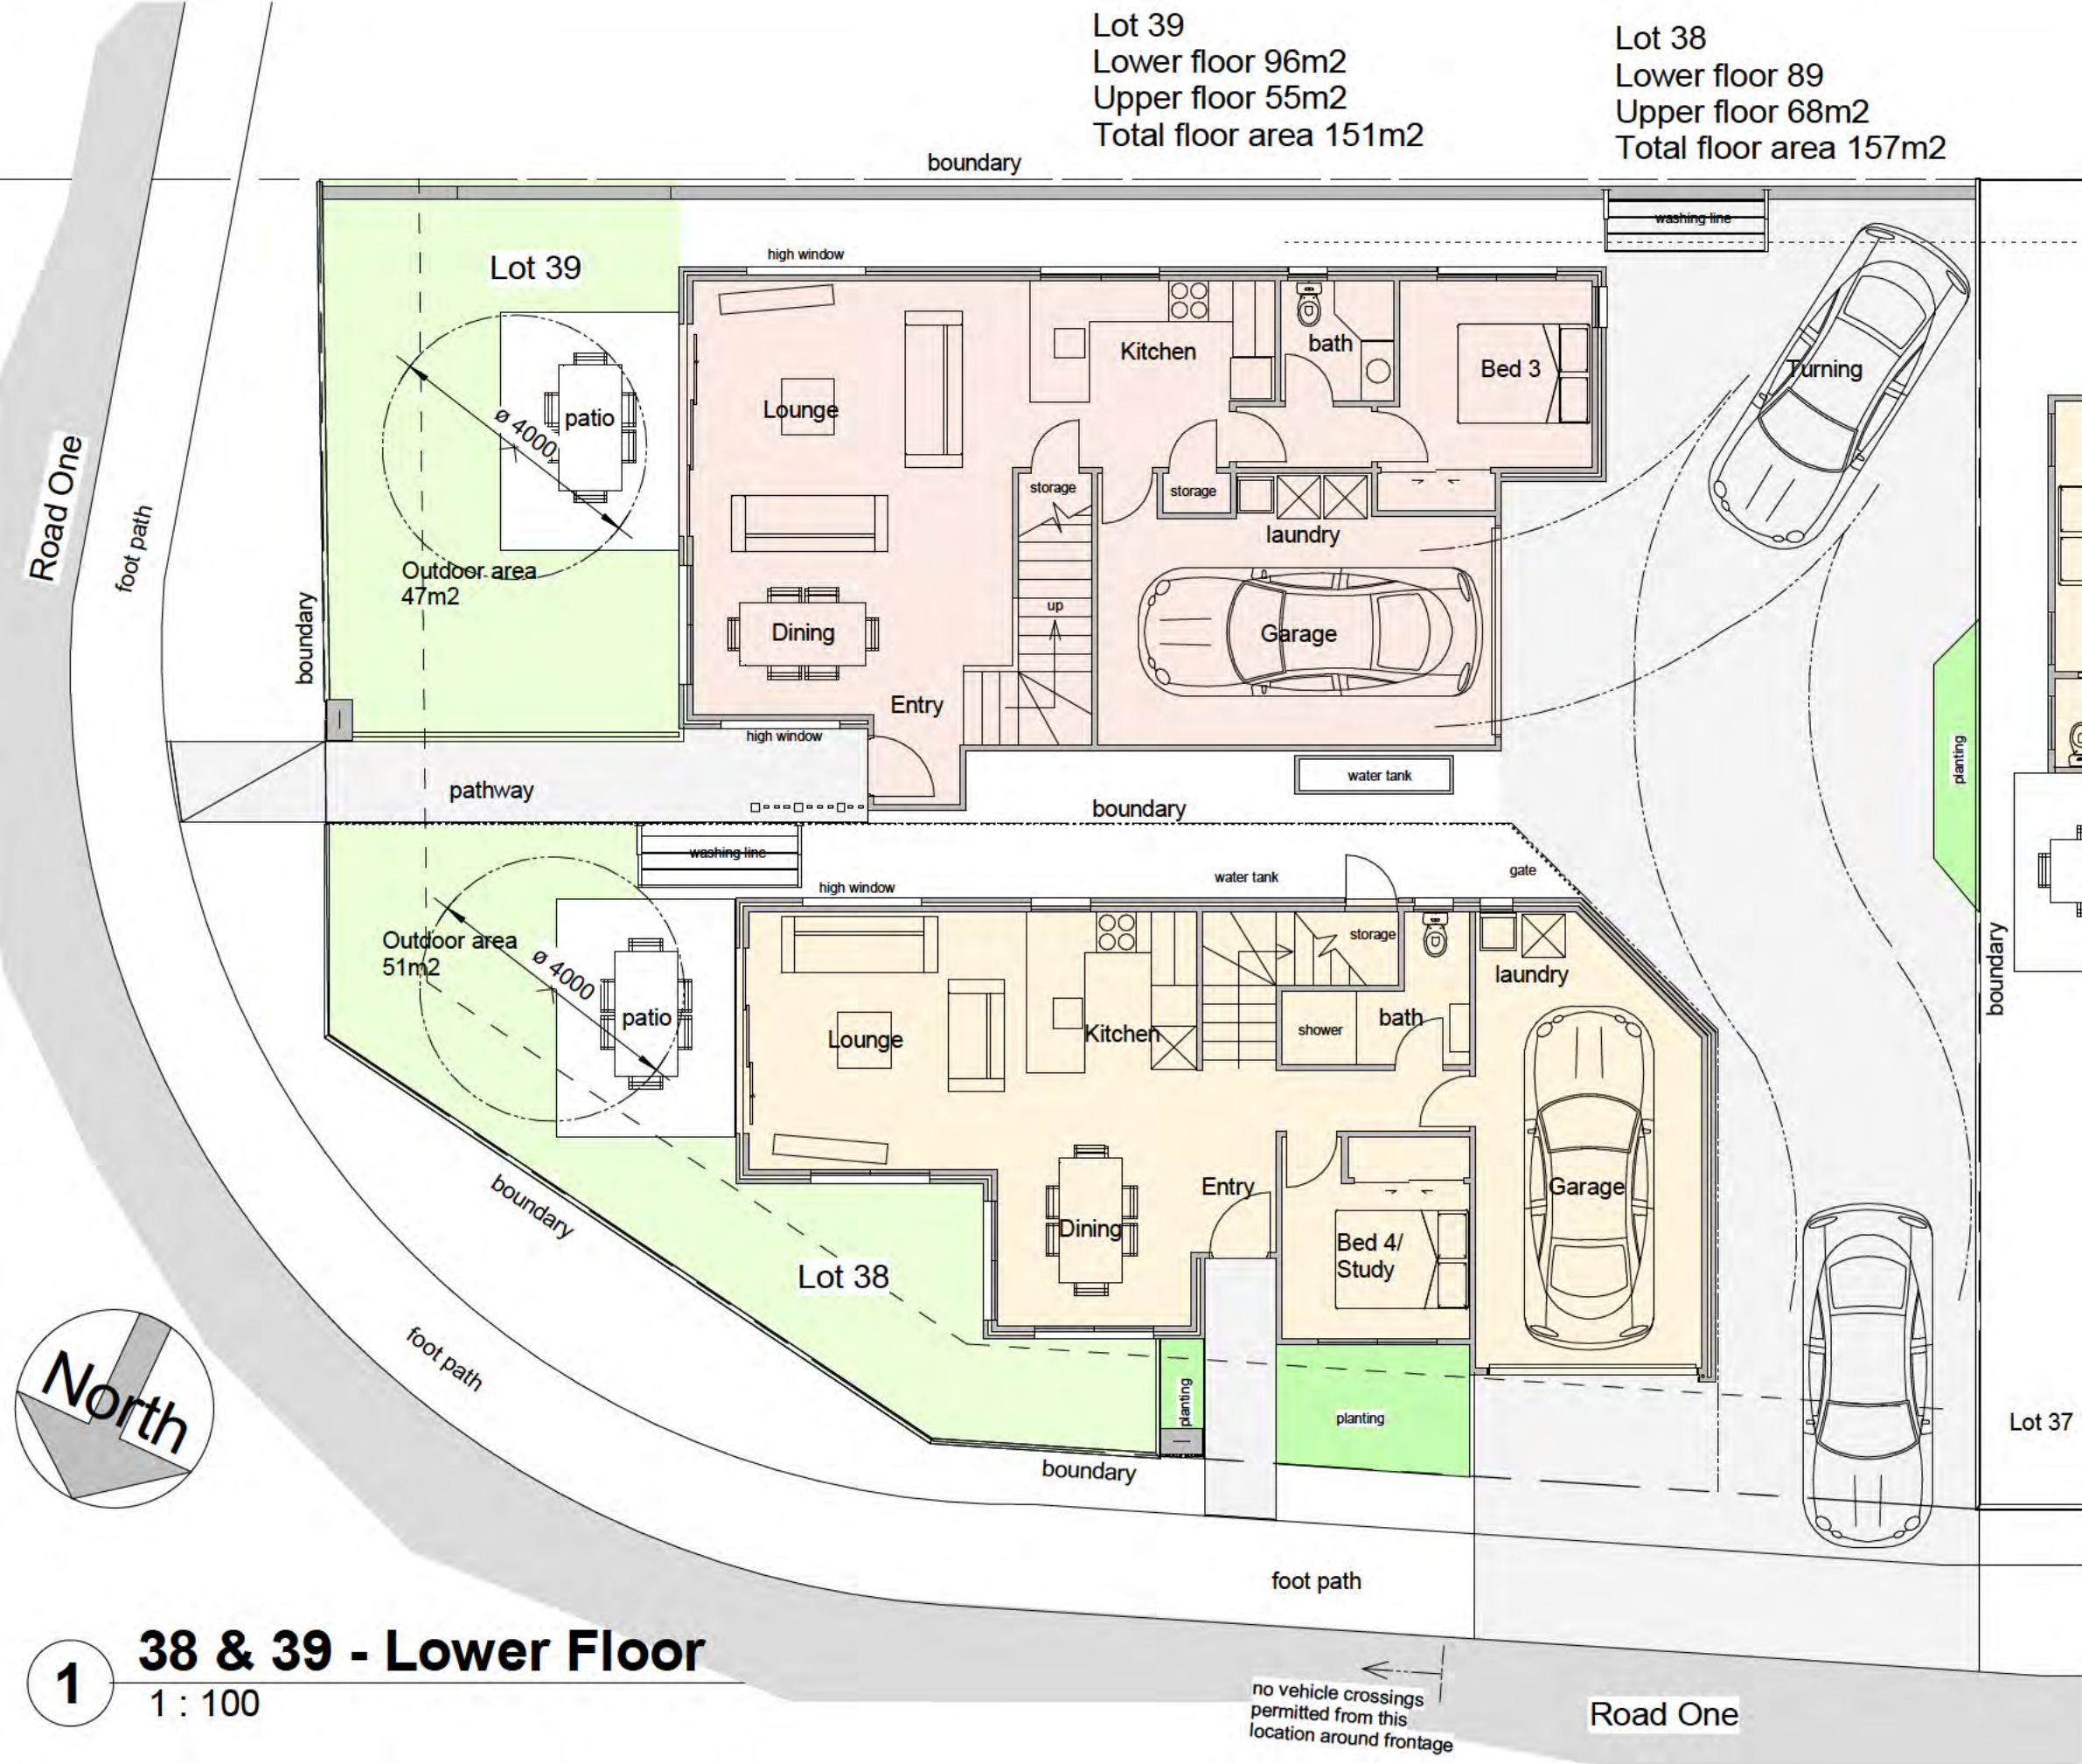

Sheet	
Lot 38 & 39 Plans	
Project	
Cannon Point East Block	
Totara Park	
Upper Hutt	
aymac architecture limited	
5/88 Oriental Parade Oriental Bay Wellington Phone s 9(2)(a) Email s 9(2)(a)	
Date	08/06/2026
Designed	Aymac
Drawn	Aymac
Checked	Aymac
Scale	As indicated
Revision	
Project Number	Sheet Number
2409	A144



1 Lot 38 & 39 North
1 : 100



2 Lot 38 - South
1 : 100



3 Lot 38 & 39 East
1 : 100




4 Lot 38 & 39 West
1 : 100



5 Lot 39 - West
1 : 100

Sheet	
Lot 38 & 39 Elevations	
Project	
Cannon Point East Block	
Totara Park	
Upper Hutt	
aymac architecture limited	
5/88 Oriental Parade Oriental Bay Wellington	
Phone s 9(2)(a)	
Email s 9(2)(a)	
Date	08/06/2026
Designed	Aymac
Drawn	Aymac
Checked	Aymac
Scale	1 : 100
Revision	
Project Number	Sheet Number
2409	A145

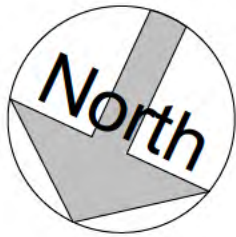

1

Sheet	
Lot 40 & 41 Plans	
Project	
Cannon Point East Block	
Totara Park Upper Hutt	
	
5/88 Oriental Parade Oriental Bay Wellington	
Phone	s 9(2)(a) [REDACTED]
Email	s 9(2)(a) [REDACTED]
Date	: 08/06/2026
Designed	Aymac
Drawn	Aymac
Checked	Aymac
Scale	As indicated
Revision	
Project Number	Sheet Number
2409	A146



1 Lot 40 South
1 : 100



2 Lot 40 & 41 East
1 : 100



3 Lot 41 South
1 : 100



4 Lot 40 & 41 West
1 : 100



5 Lot 41 North
1 : 100

Sheet	
Lot 40 & 41 Elevations	
Project	
Cannon Point East Block	
Totara Park	
Upper Hutt	
aymac architecture limited	
5/88 Oriental Parade Oriental Bay Wellington Phone s 9(2)(a) Email s 9(2)(a)	
Date	08/06/2026
Designed	Aymac
Drawn	Aymac
Checked	Aymac
Scale	1 : 100
Revision	
Project Number	Sheet Number
2409	A147



Sheet	
Lot 42 - 45 Lower	
Project	
Cannon Point East Block	
Totara Park	
Upper Hutt	
aymac	
architecture limited	
5/88 Oriental Parade	
Oriental Bay	
Wellington	
Phone s 9(2)(a)	
Email s 9(2)(a)	
Date	08/06/2026
Designed	Aymac
Drawn	Aymac
Checked	Aymac
Scale	As indicated
Revision	
Project Number	Sheet Number
2409	A148