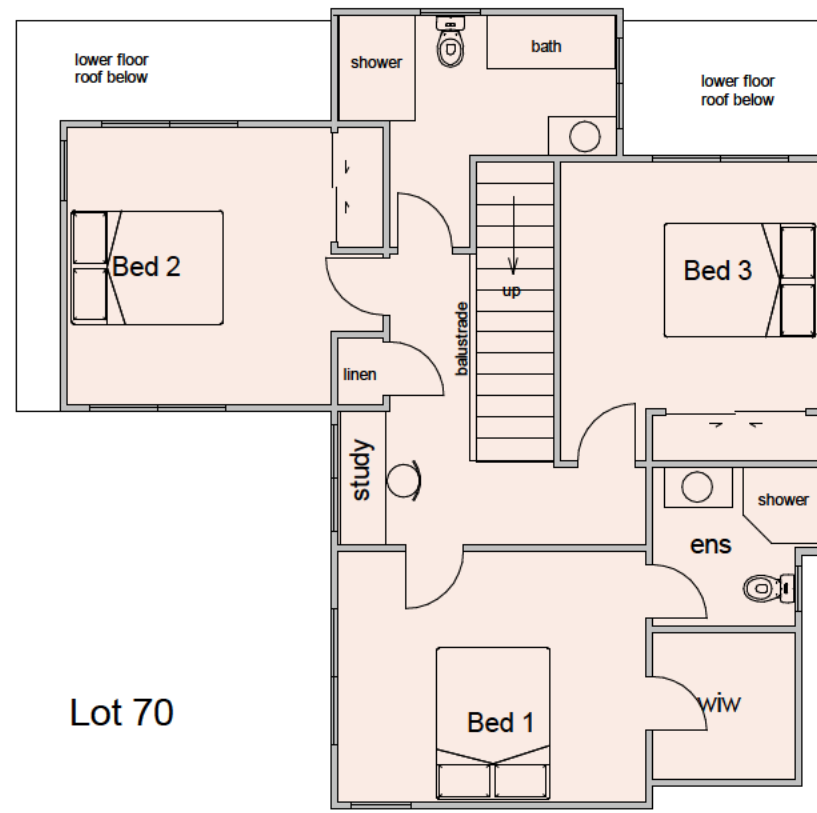
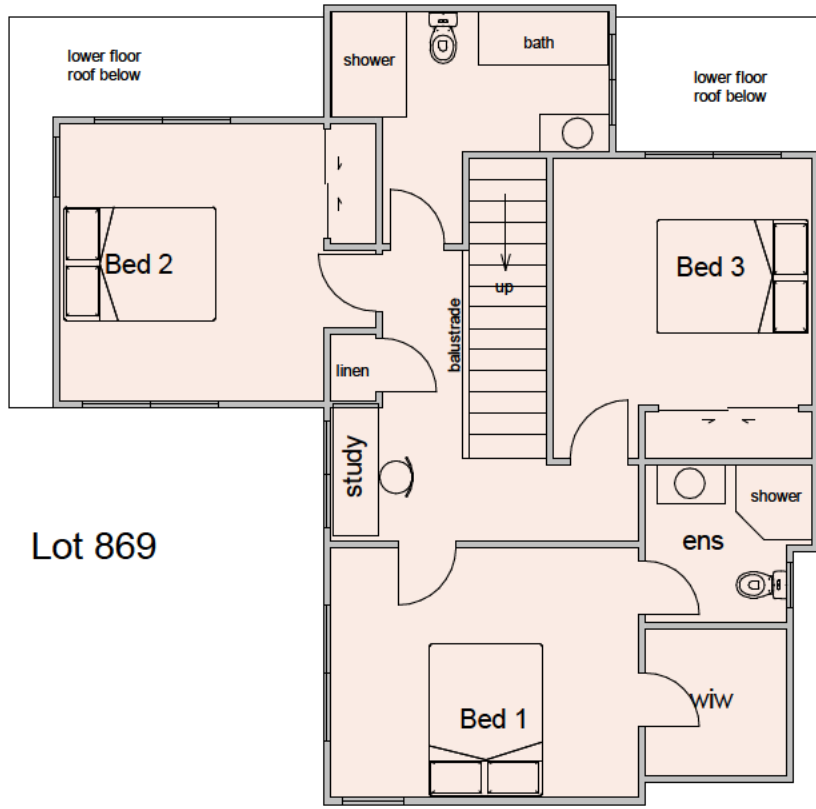


12m restriction line

1

69 - 70 Upper Floor

1 : 100

Sheet	
Lot 69 - 70 Upper	
Project	
Cannon Point East Block Totara Park Upper Hutt	
aymac architecture limited	
5/88 Oriental Parade Oriental Bay Wellington Phone s 9(2)(a) Email s 9(2)(a)	
Date	08/06/2026
Designed	Aymac
Drawn	Aymac
Checked	Aymac
Scale	1 : 100
Revision	
Project Number	Sheet Number
2409	A174




1 71 - 73 Floor Plan
1 : 100



Sheet	
Lot 71 - 73 Floor Plan	
Project	
Cannon Point East Block	
Totara Park Upper Hutt	
aymac architecture limited	
5/88 Oriental Parade Oriental Bay Wellington Phone s 9(2)(a) Email s 9(2)(a)	
Date	08/06/2026
Designed	Designer
Drawn	Author
Checked	Checker
Scale	As indicated
Revision	
Project Number	Sheet Number
2409	A175




1 74 - Lower
1 : 100

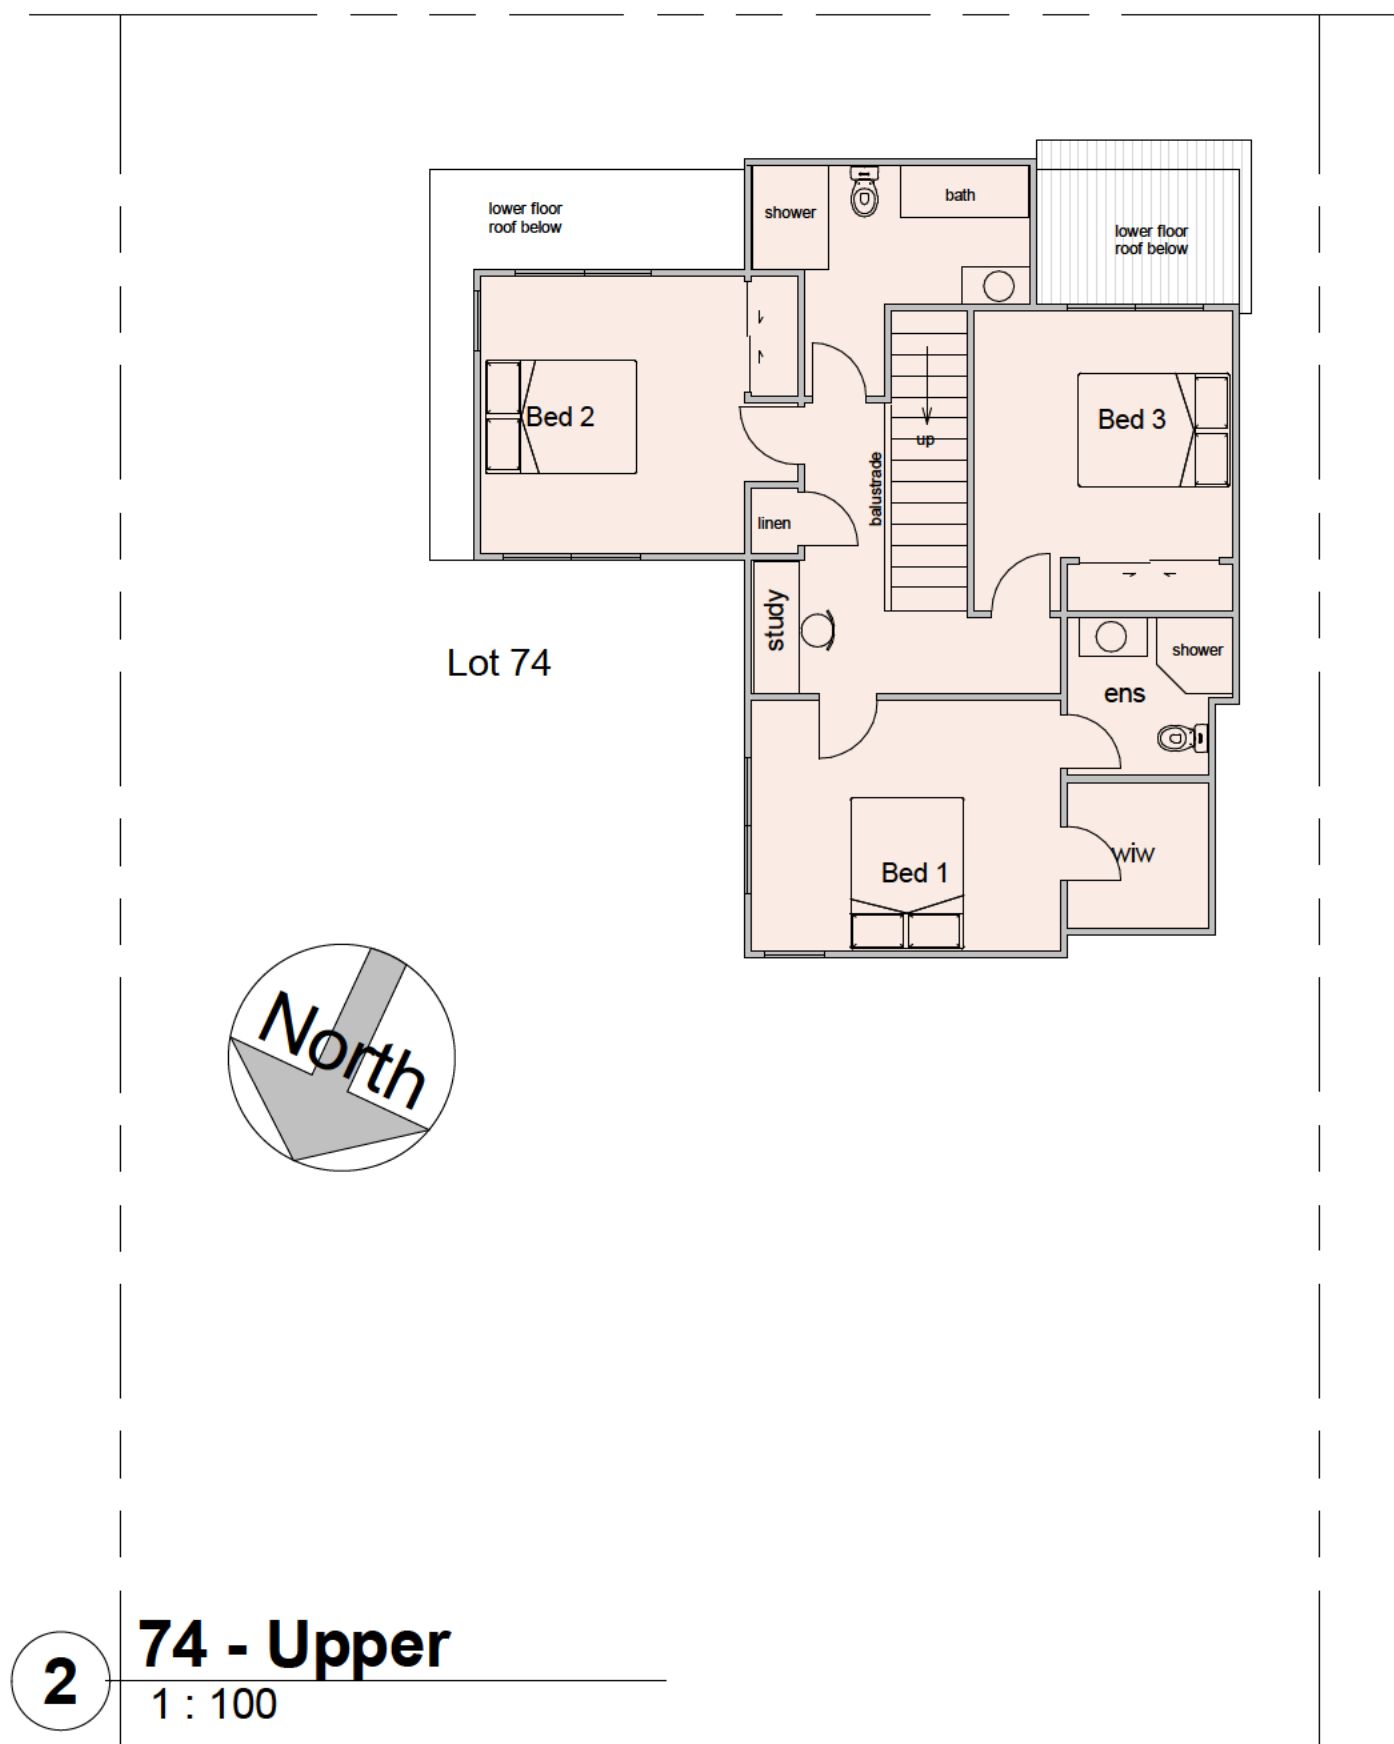




2 74 - Upper
1 : 100



Sheet	
Lot 74 Plans	
Project	
Cannon Point East Block	
Totara Park	
Upper Hutt	
aymac architecture limited	
5/88 Oriental Parade Oriental Bay Wellington	
Phone s 9(2)(a)	
Email s 9(2)(a)	
Date	08/06/2026
Designed	Aymac
Drawn	Aymac
Checked	Aymac
Scale	As indicated
Revision	
Project Number	Sheet Number
2409	A176

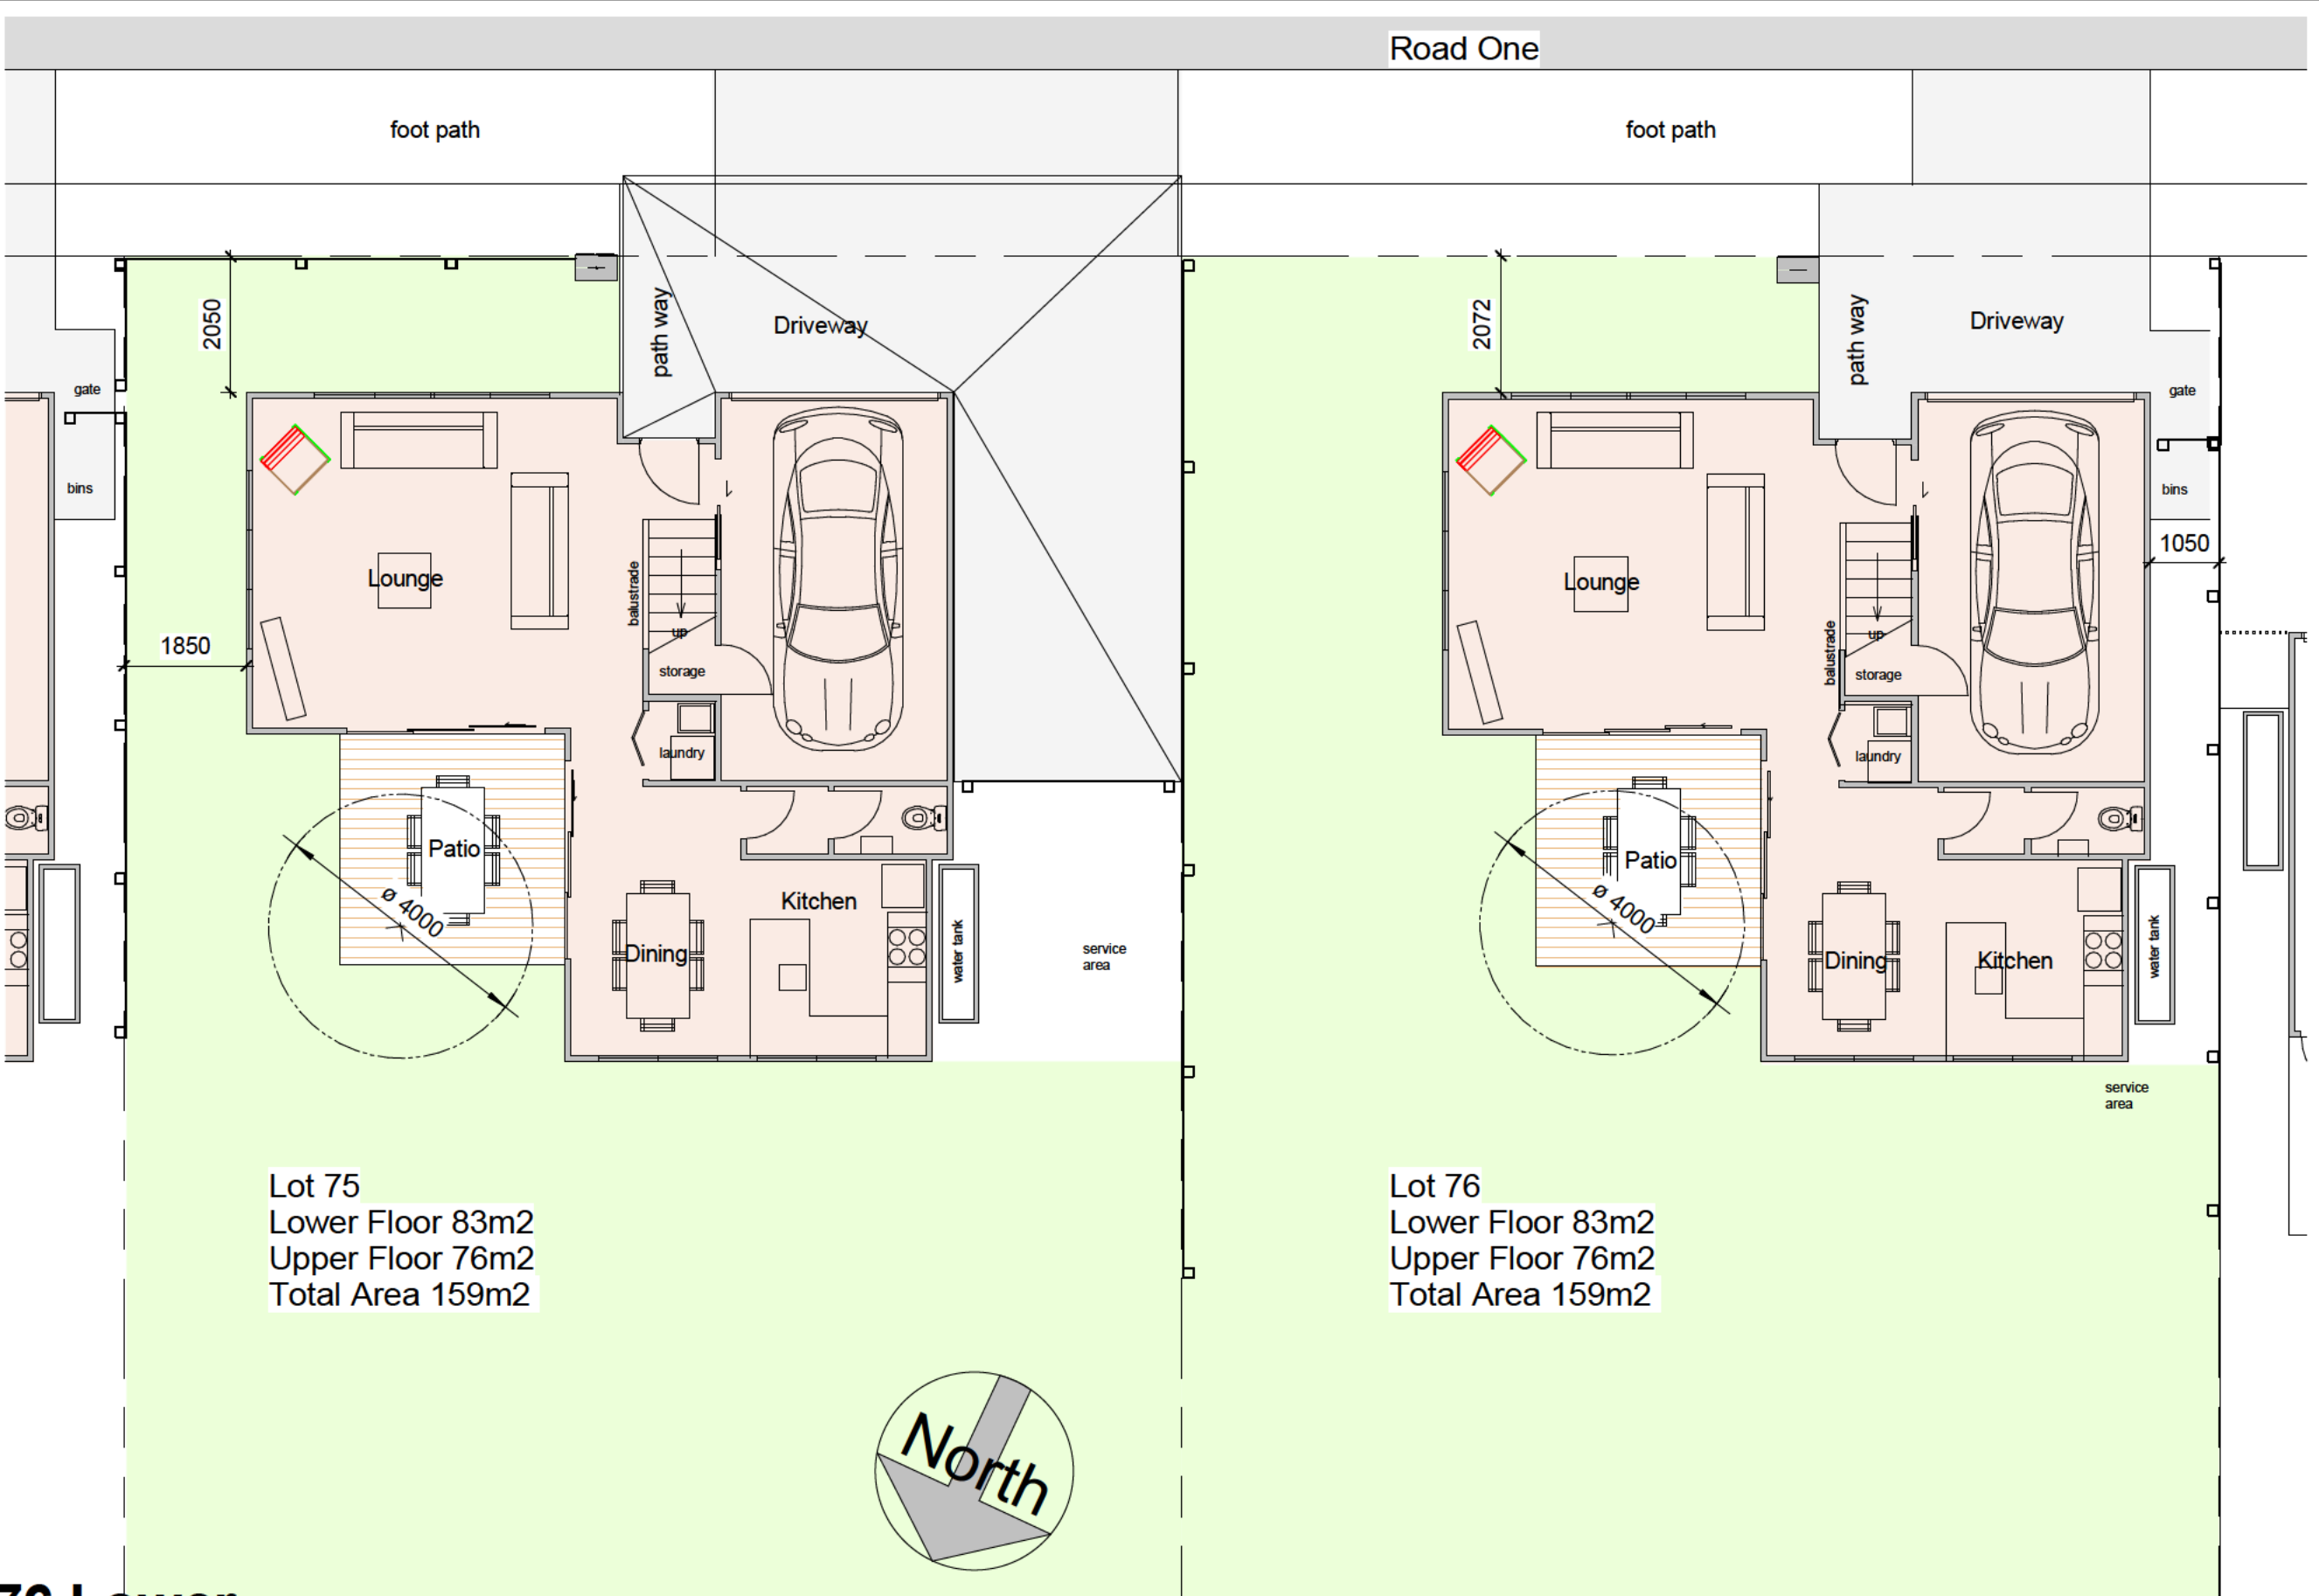

1 **75 - 76 Lower**
1 : 100

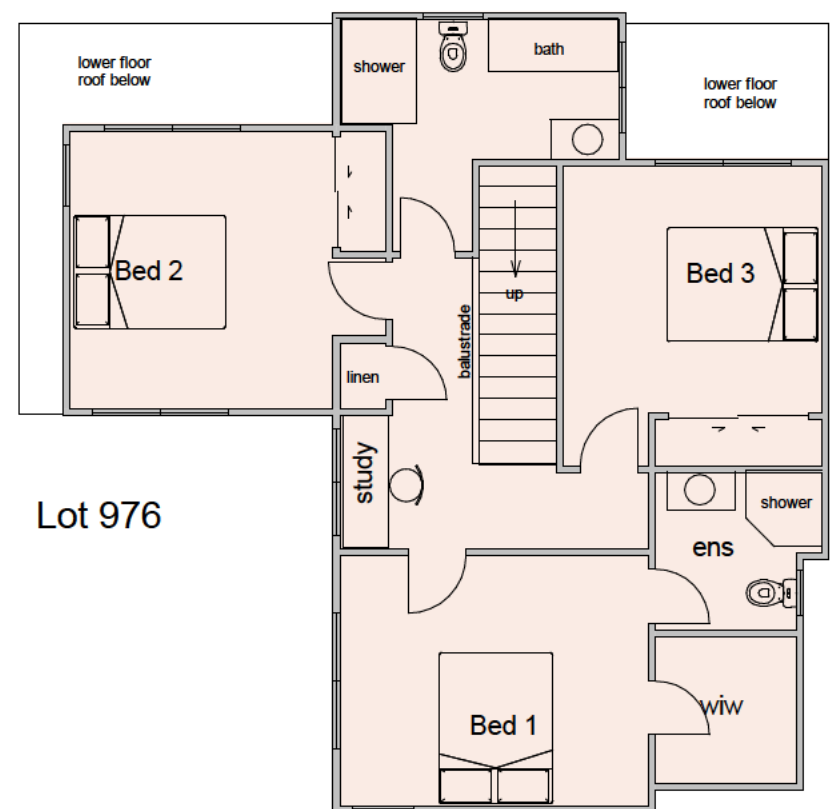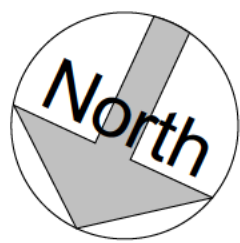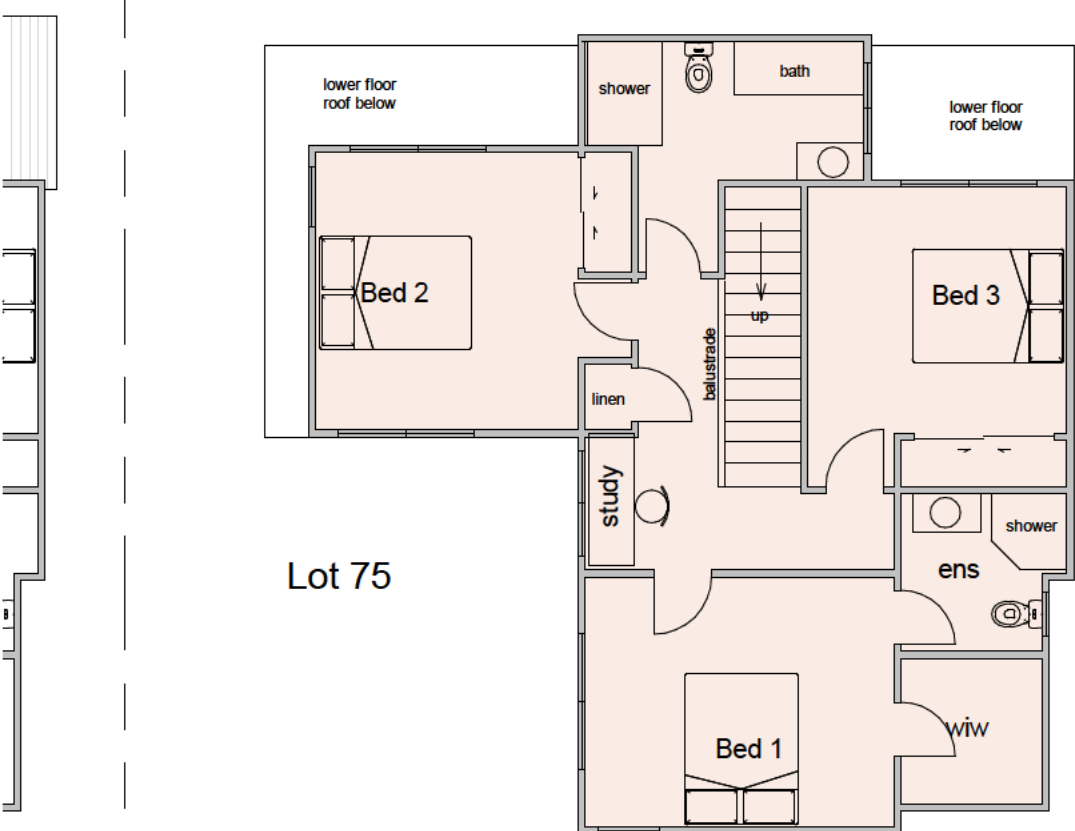


2 **75- 76 Upper Floor**
1 : 100



Sheet	
Lot 75 - 76 Lower	
Project	
Cannon Point East Block Totara Park Upper Hutt	
aymac architecture limited	
5/88 Oriental Parade Oriental Bay Wellington Phone s 9(2)(a) Email s 9(2)(a)	
Date	08/06/2026
Designed	Aymac
Drawn	Aymac
Checked	Aymac
Scale	As indicated
Revision	
Project Number	Sheet Number
2409	A177




Sheet	
Lot 77 - 78 Floor Plan	
Project	
Cannon Point East Block	
Totara Park	
Upper Hutt	
aymac architecture limited	
5/88 Oriental Parade Oriental Bay Wellington	
Phone s 9(2)(a)	
Email s 9(2)(a)	
Date	08/06/2026
Designed	Aymac
Drawn	Aymac
Checked	Aymac
Scale	As indicated
Revision	
Project Number	Sheet Number
2409	A178

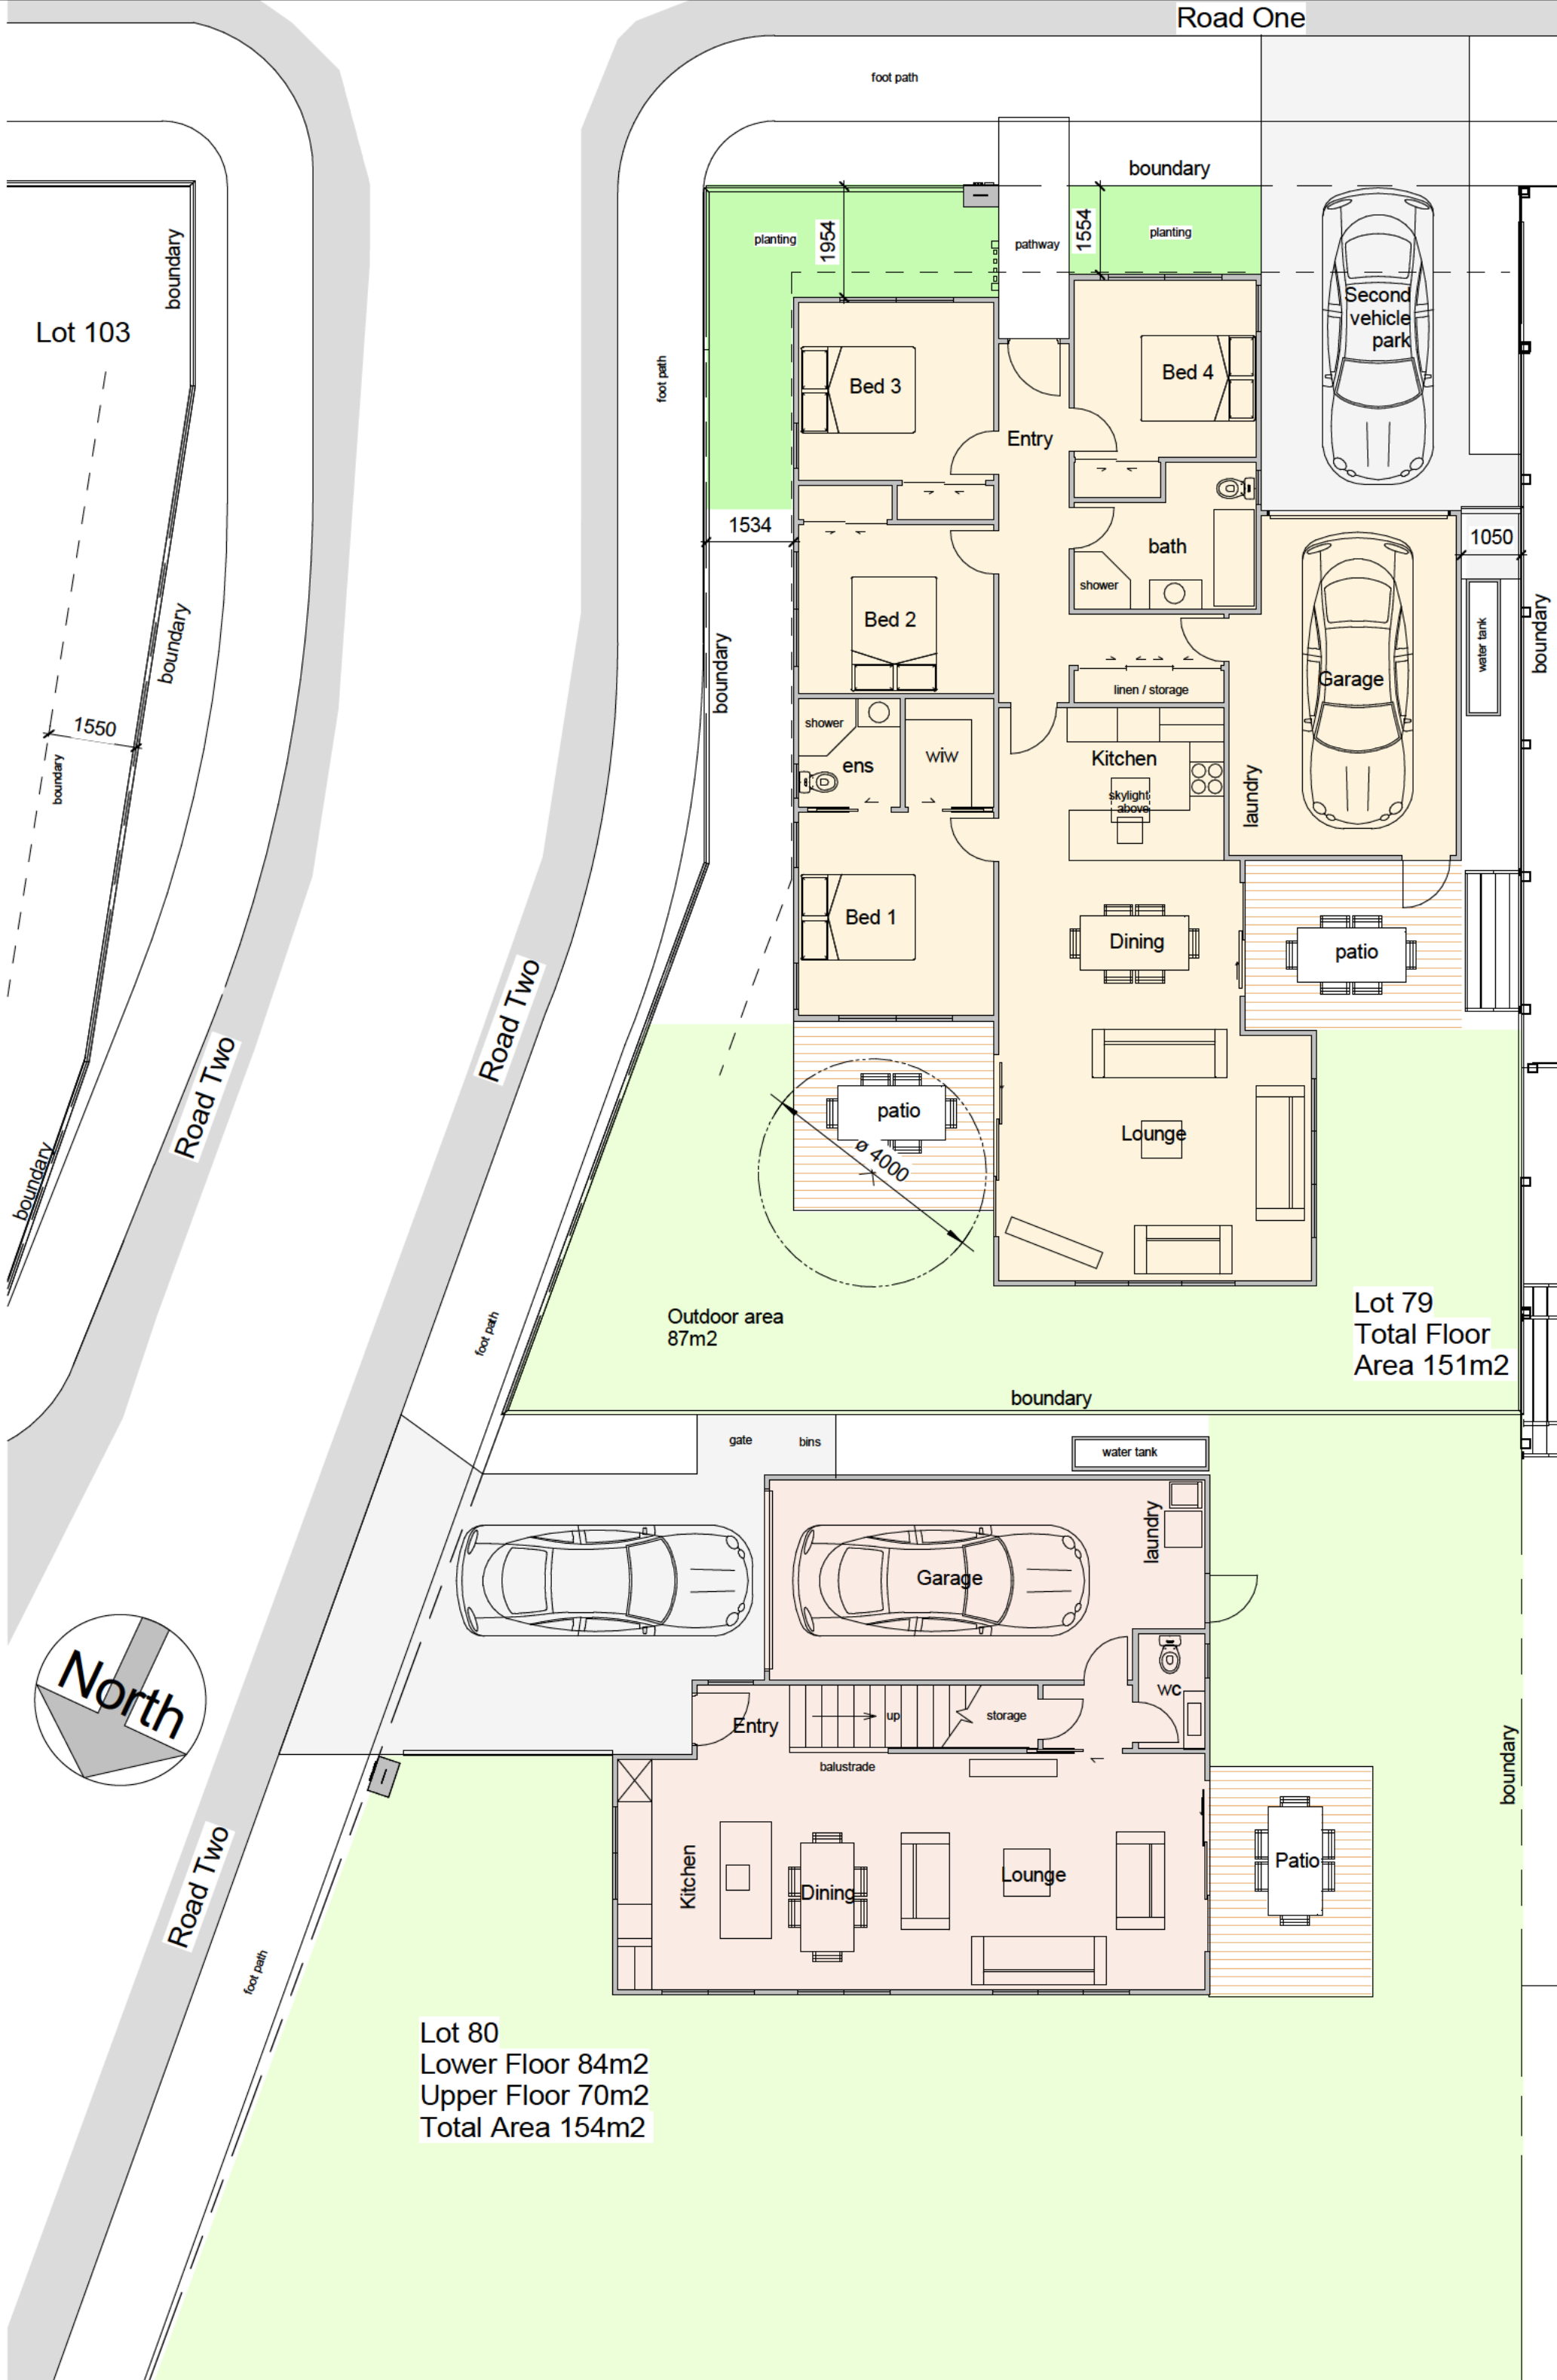


1 **79- 80 Lower**
1 : 100




Sheet	
Lot 79 - 80 Lower	
Project	
Cannon Point East Block Totara Park Upper Hutt	
aymac architecture limited	
5/88 Oriental Parade Oriental Bay Wellington Phone s 9(2)(a) Email s 9(2)(a)	
Date	08/06/2026
Designed	Aymac
Drawn	Aymac
Checked	Aymac
Scale	As indicated
Revision	
Project Number	Sheet Number
2409	A179

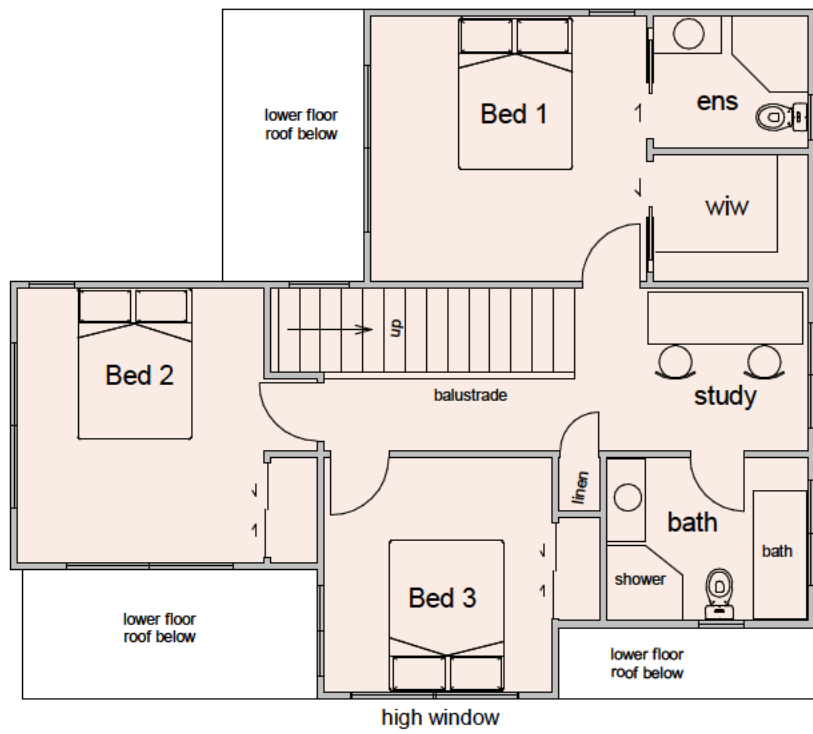

Lot 80

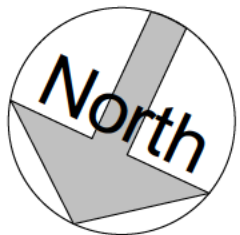

Sheet	
Lot 80 Upper	
Project	
Cannon Point East Block	
Totara Park	
Upper Hutt	
aymac architecture limited 5/88 Oriental Parade oriental Bay Wellington Phone s 9(2)(a) Email s 9(2)(a)	
Date	08/06/2026
Designed	Aymac
Drawn	Aymac
Checked	Aymac
Scale	1 : 100
Revision	
Project Number	Sheet Number
2409	A180







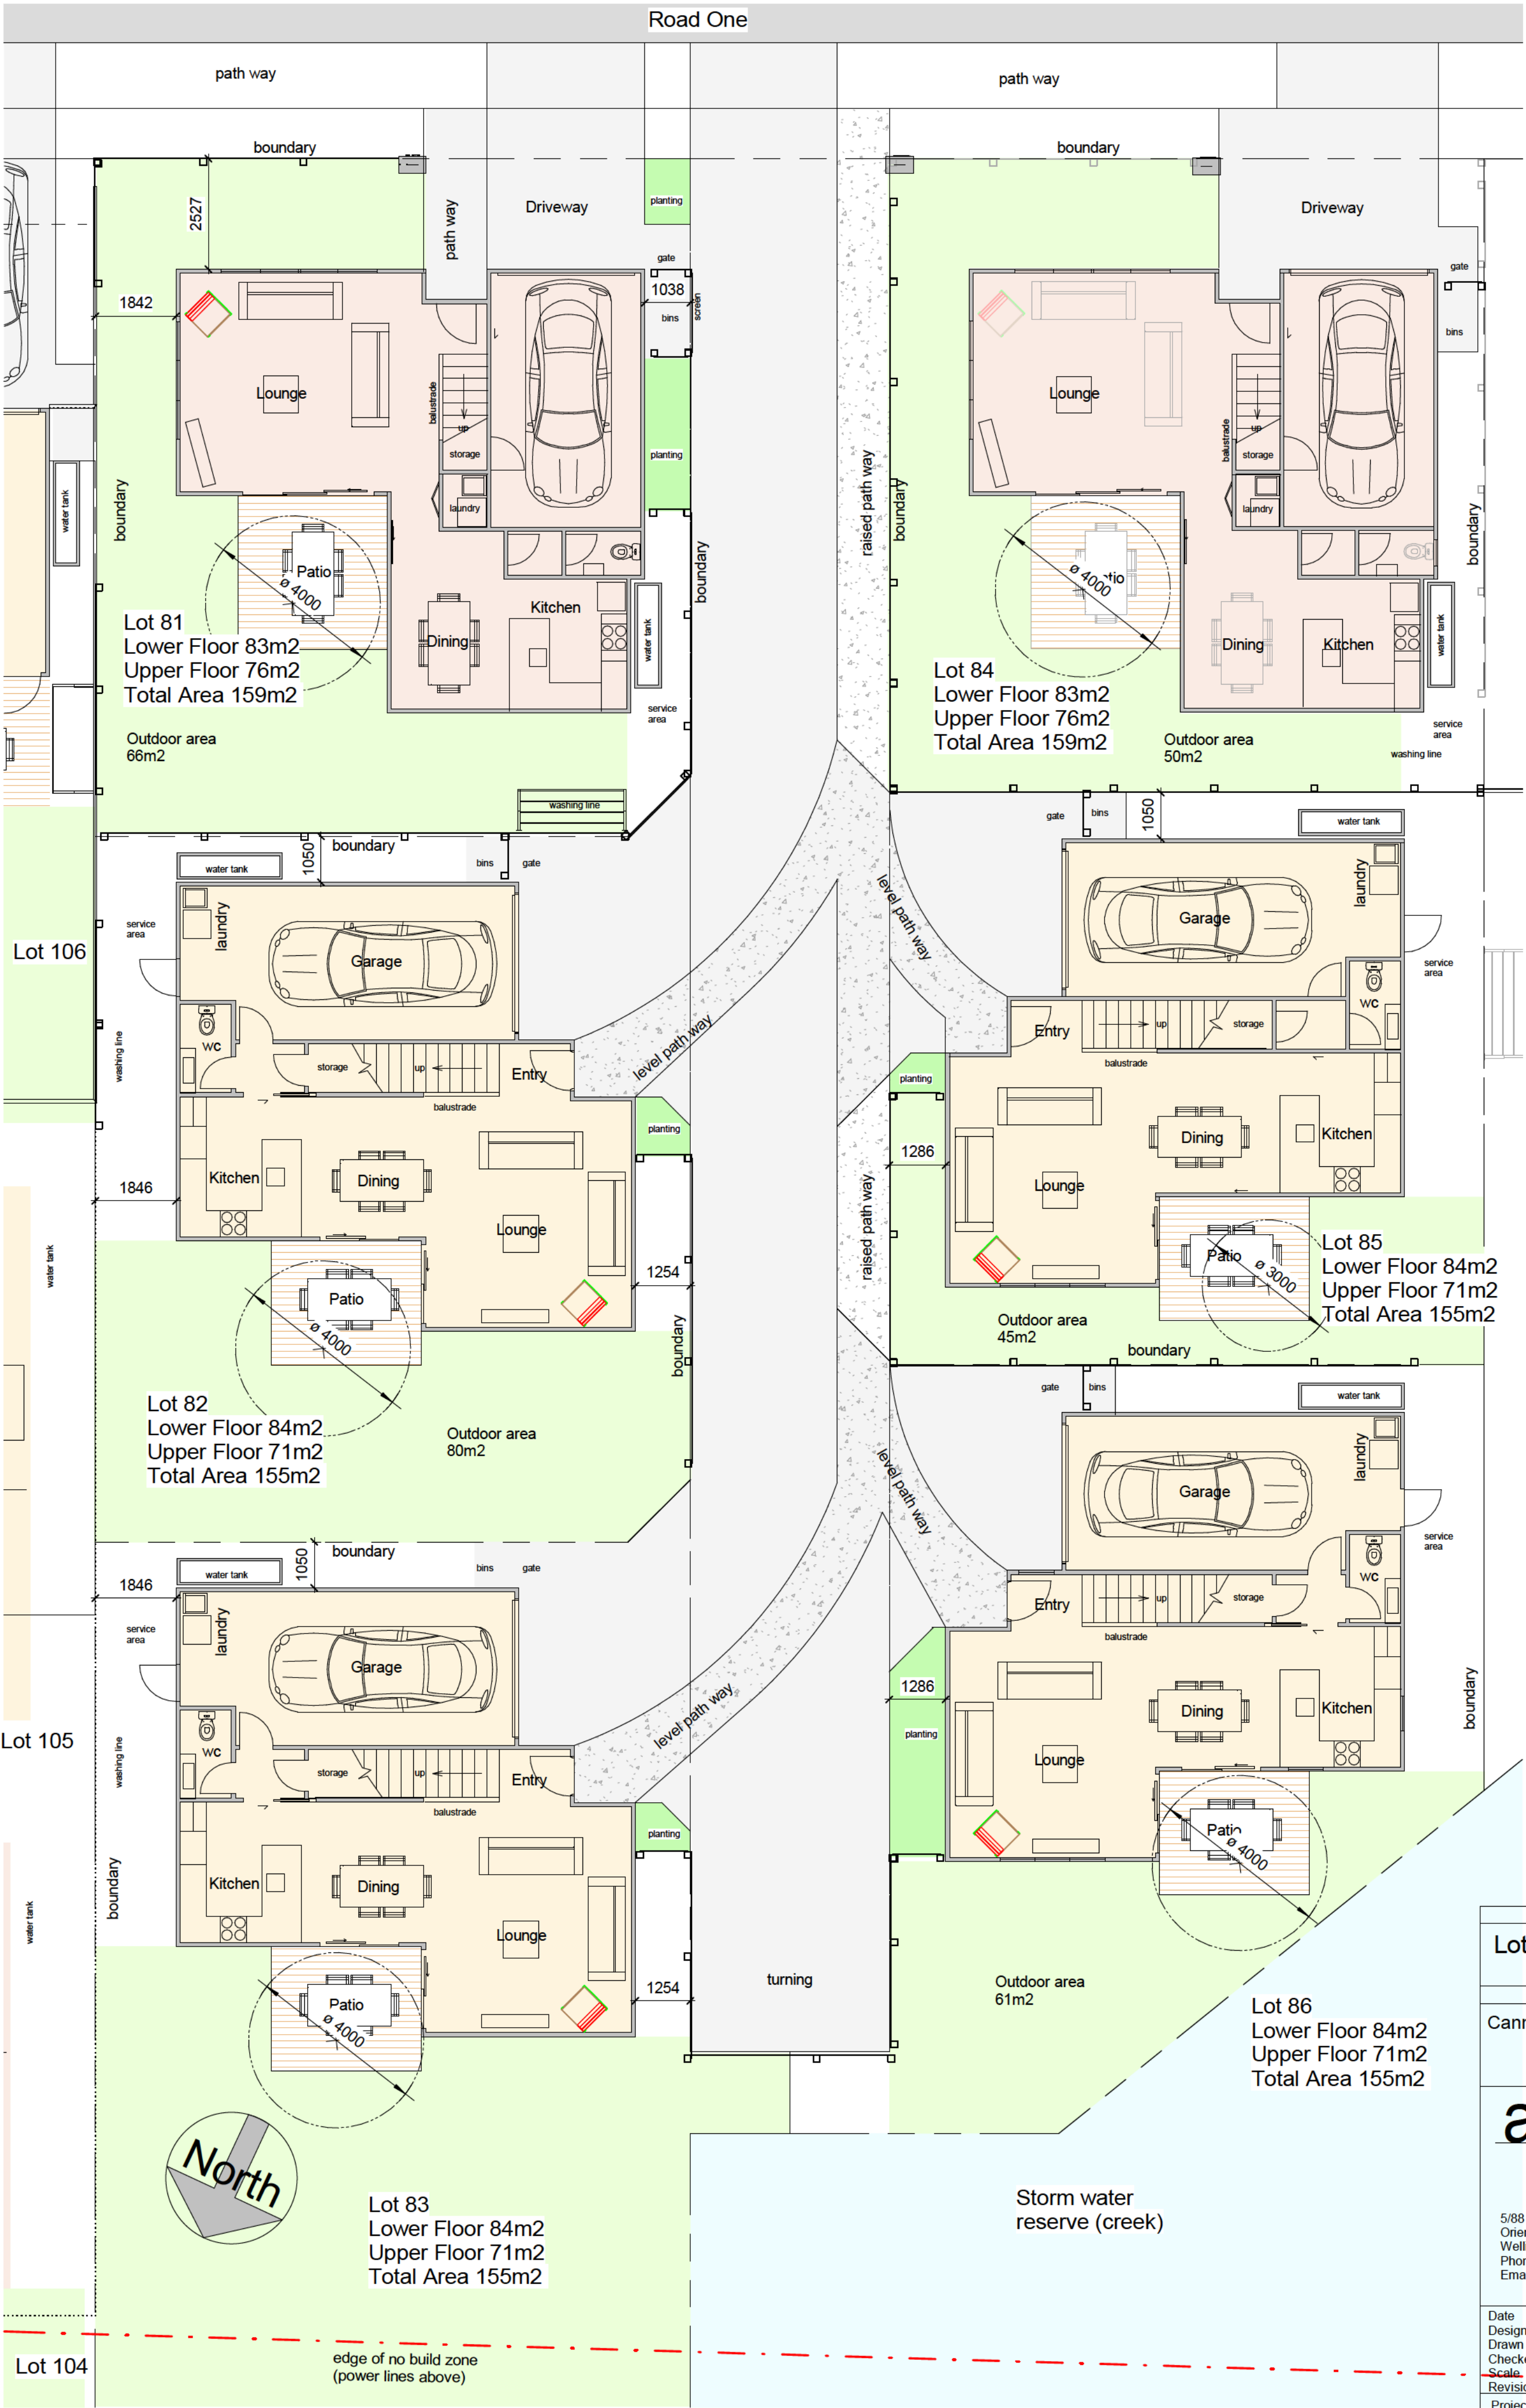


Sheet	
Lot 81 - 86 Lower	
Project	
Cannon Point East Block Totara Park Upper Hutt	
aymac architecture limited	
5/88 Oriental Parade Oriental Bay Wellington Phone s 9(2)(a) Email s 9(2)(a)	
Date	08/06/2026
Designed	Aymac
Drawn	Aymac
Checked	Aymac
Scale	1 : 100
Revision	
Project Number	Sheet Number
2409	A181

path way

path way

boundary

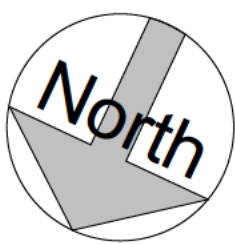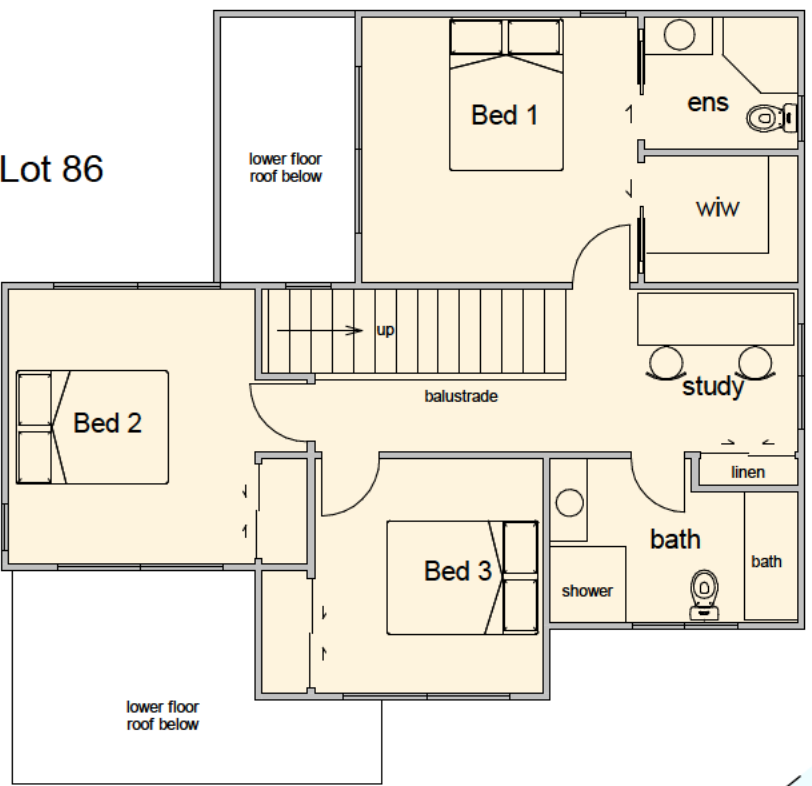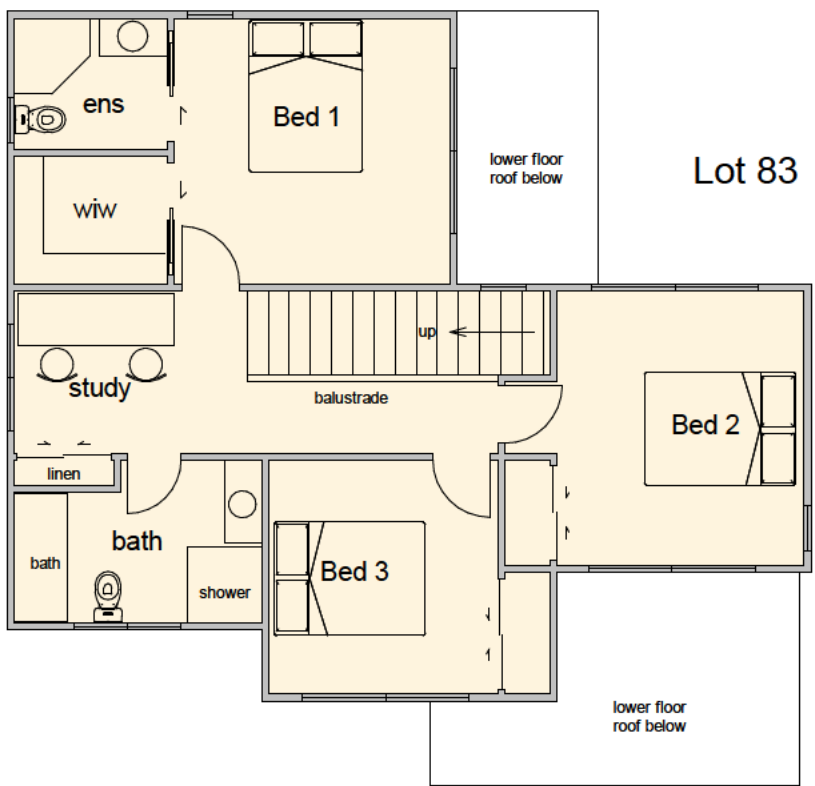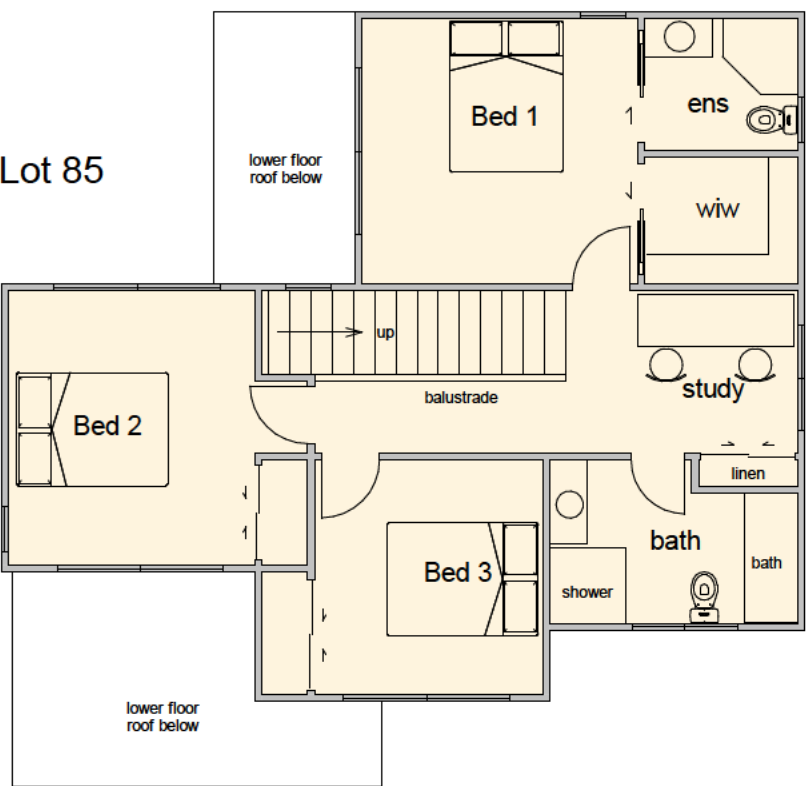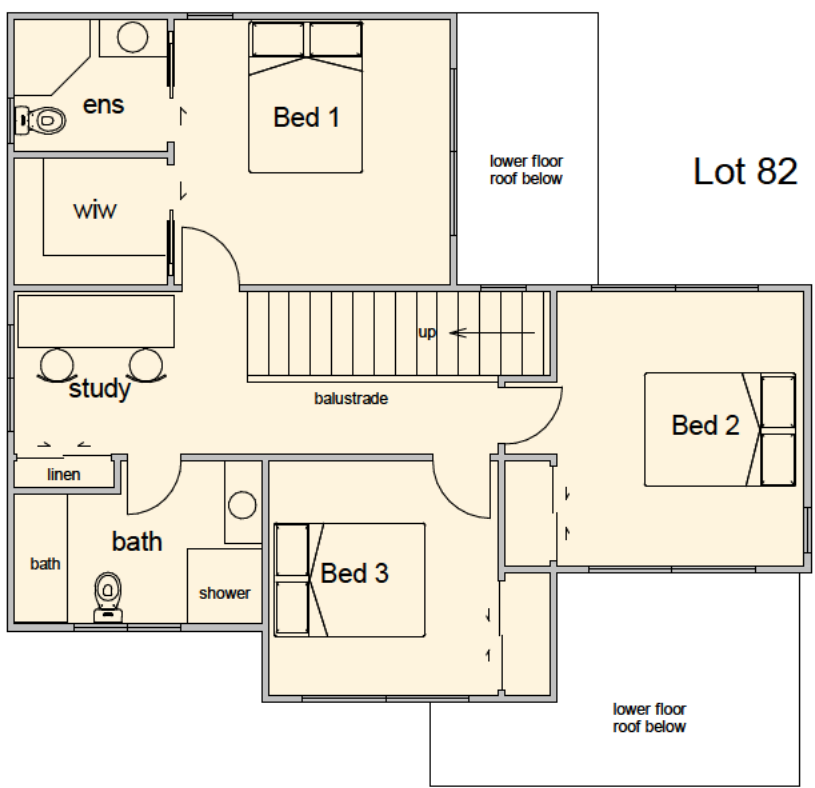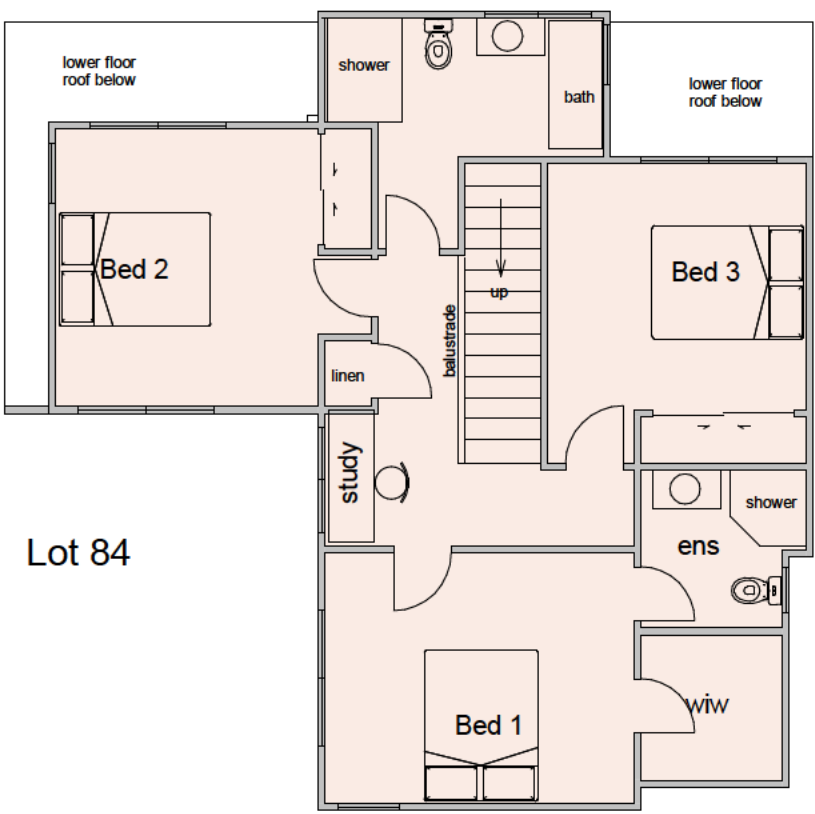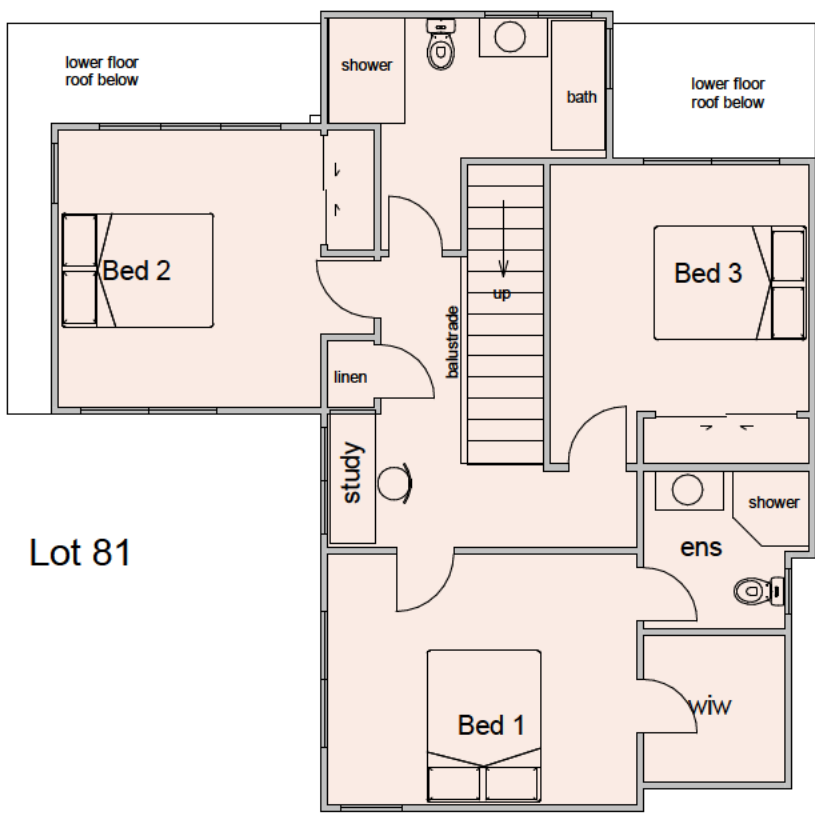


Storm water
reserve (creek)






Lot 104

edge of no build zone
(power lines above)

Sheet	
Lot 81 - 86 Upper	
Project	
Cannon Point East Block Totara Park Upper Hutt	
aymac architecture limited	
5/88 Oriental Parade Oriental Bay Wellington Phone s 9(2)(a) Email s 9(2)(a)	
Date	08/06/2026
Designed	Aymac
Drawn	Aymac
Checked	Aymac
Scale	1 : 100
Revision	
Project Number	Sheet Number
2409	A182

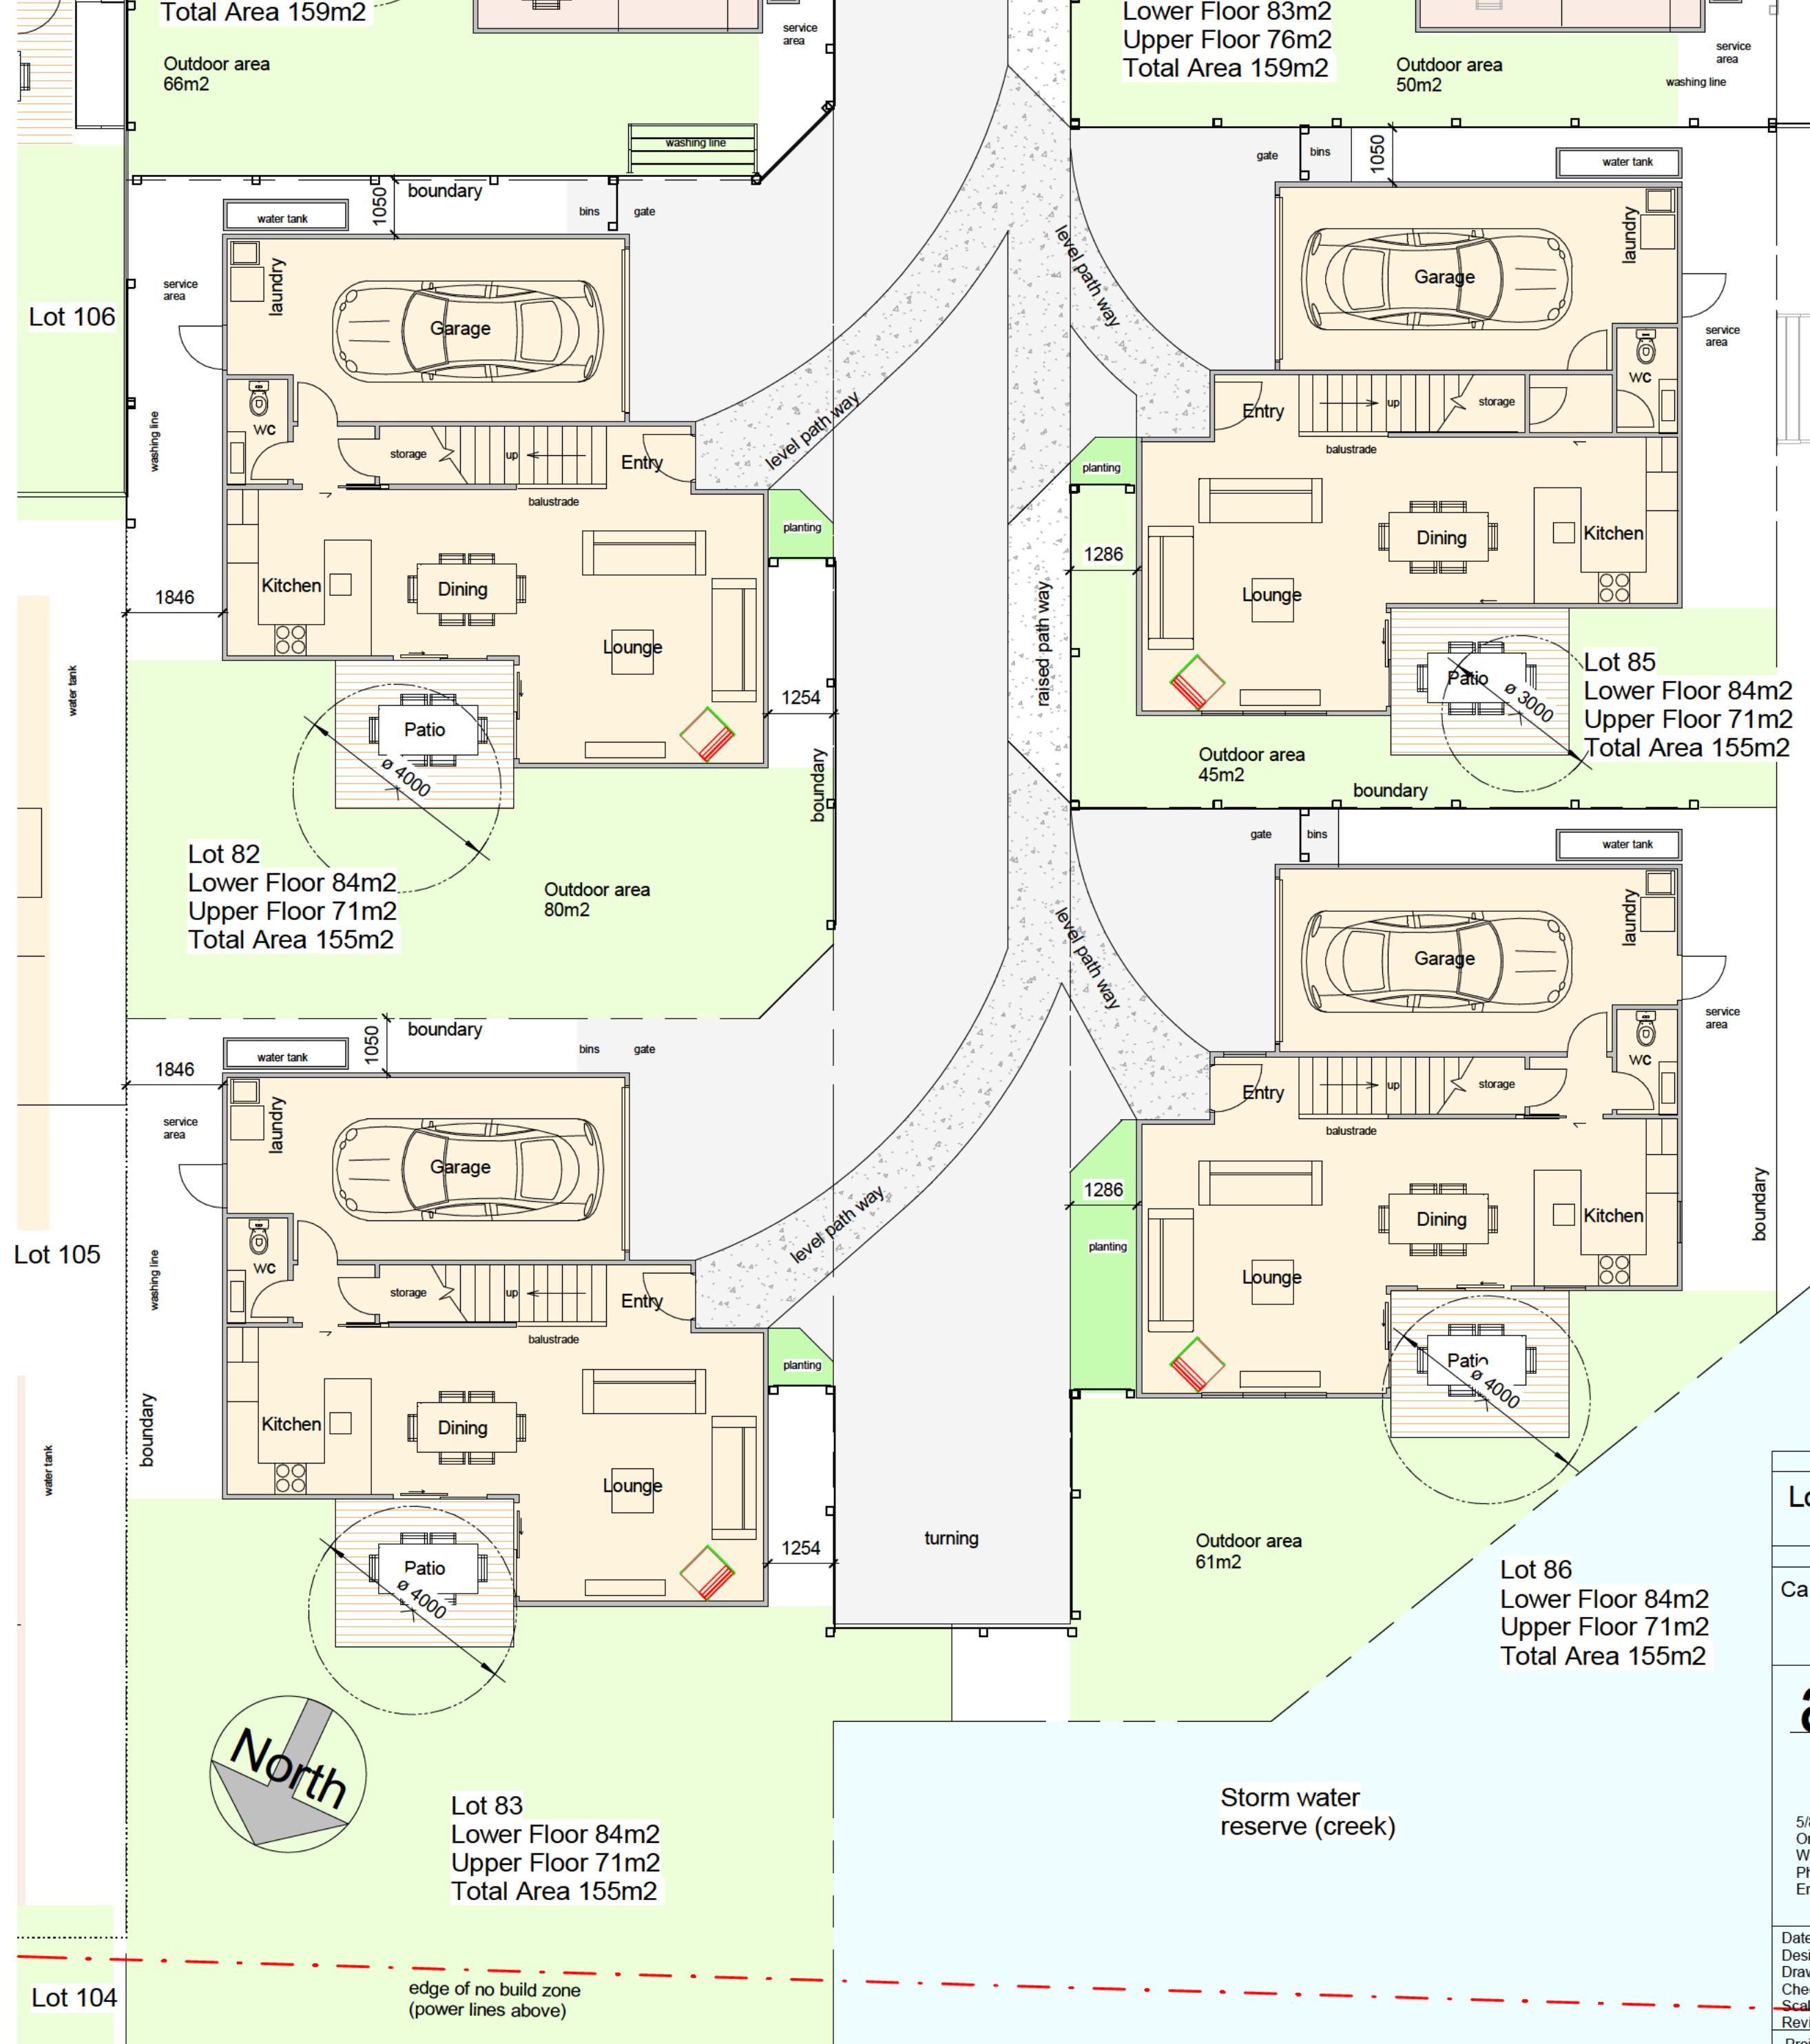

Sheet	
Lot 81 - 86 Lower	
Project	
Cannon Point East Block	
Totara Park	
Upper Hutt	
aymac architecture limited	
5/88 Oriental Parade Oriental Bay Wellington Phone s 9(2)(a) Email s 9(2)(a)	
Date	08/06/2026
Designed	Aymac
Drawn	Aymac
Checked	Aymac
Scale	1 : 100
Revision	
Project Number	Sheet Number
2409	A181

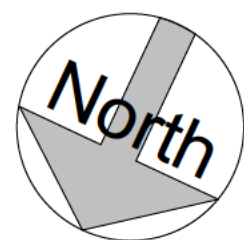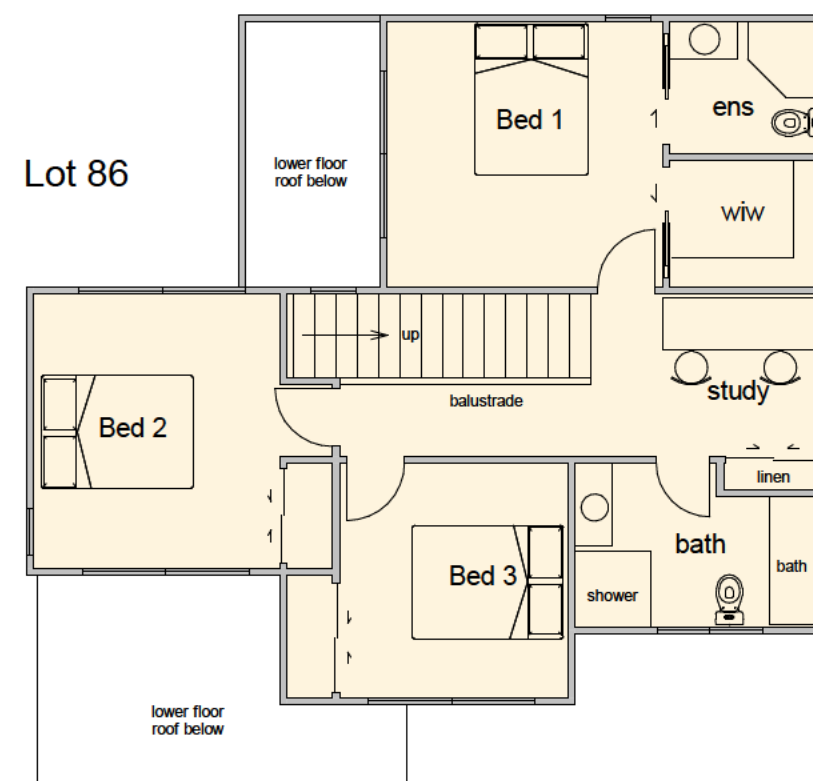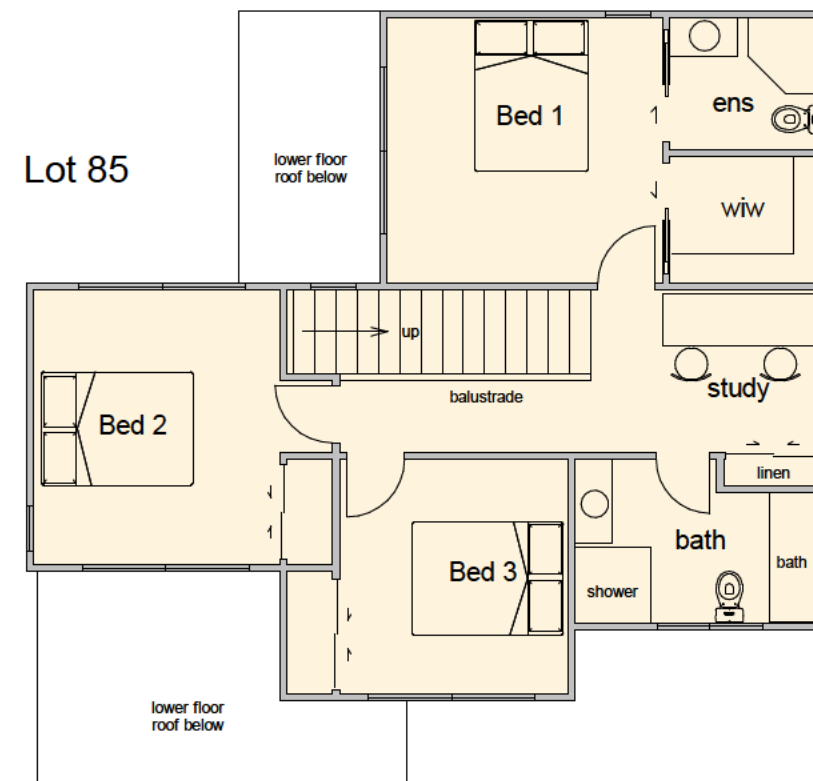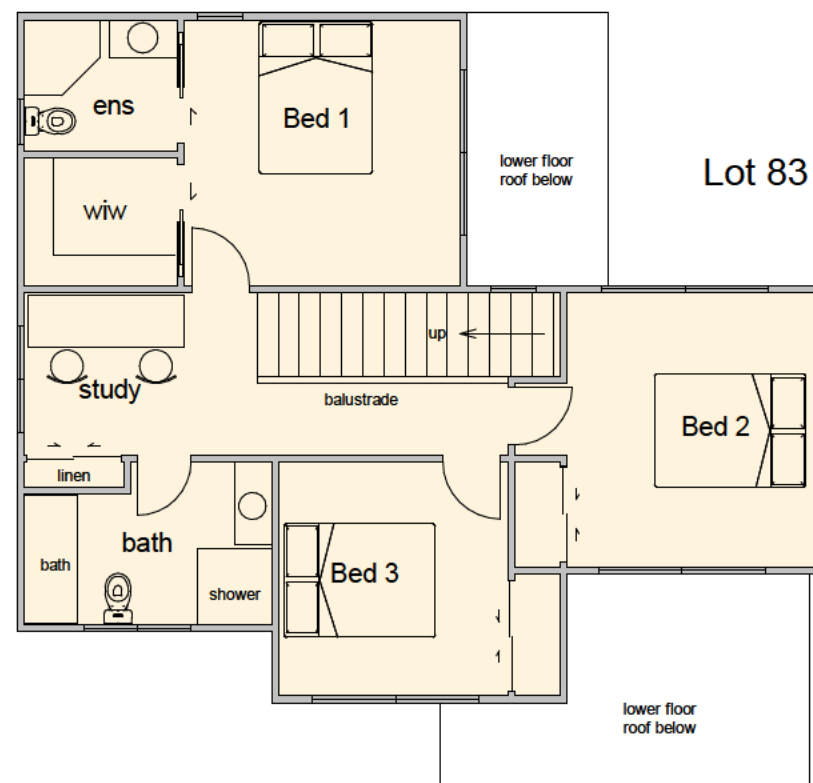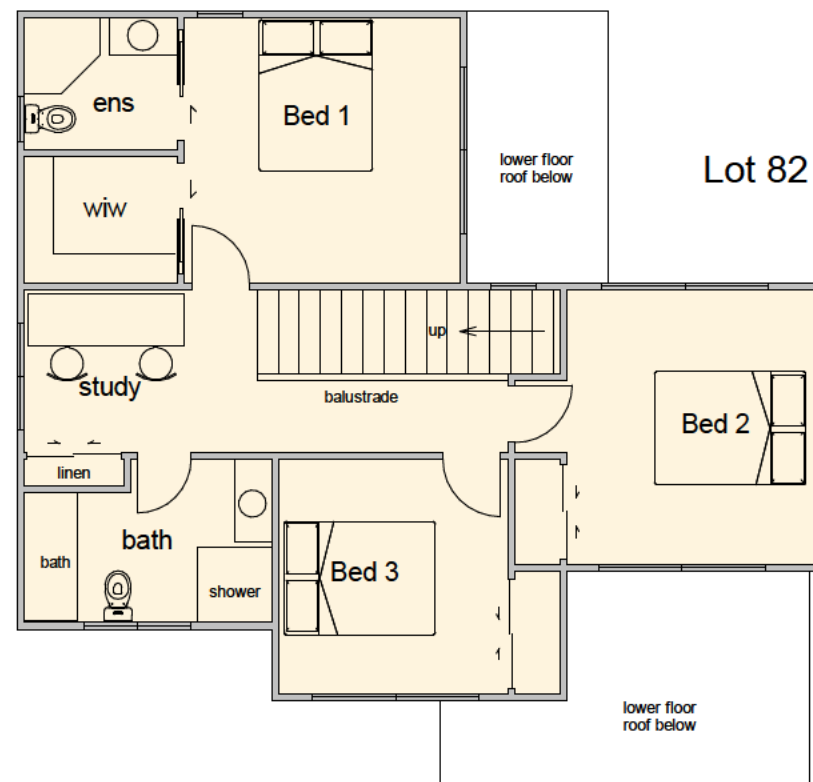

Storm water
reserve (creek)

Sheet	
Lot 81 - 86 Upper	
Project	
Cannon Point East Block Totara Park Upper Hutt	
aymac architecture limited	
5/88 Oriental Parade Oriental Bay Wellington Phone s 9(2)(a) Email s 9(2)(a)	
Date	08/06/2026
Designed	Aymac
Drawn	Aymac
Checked	Aymac
Scale	1 : 100
Revision	
Project Number	Sheet Number
2409	A182


Lot 104

edge of no build zone
(power lines above)

1

81- 86 Upper

1 : 100

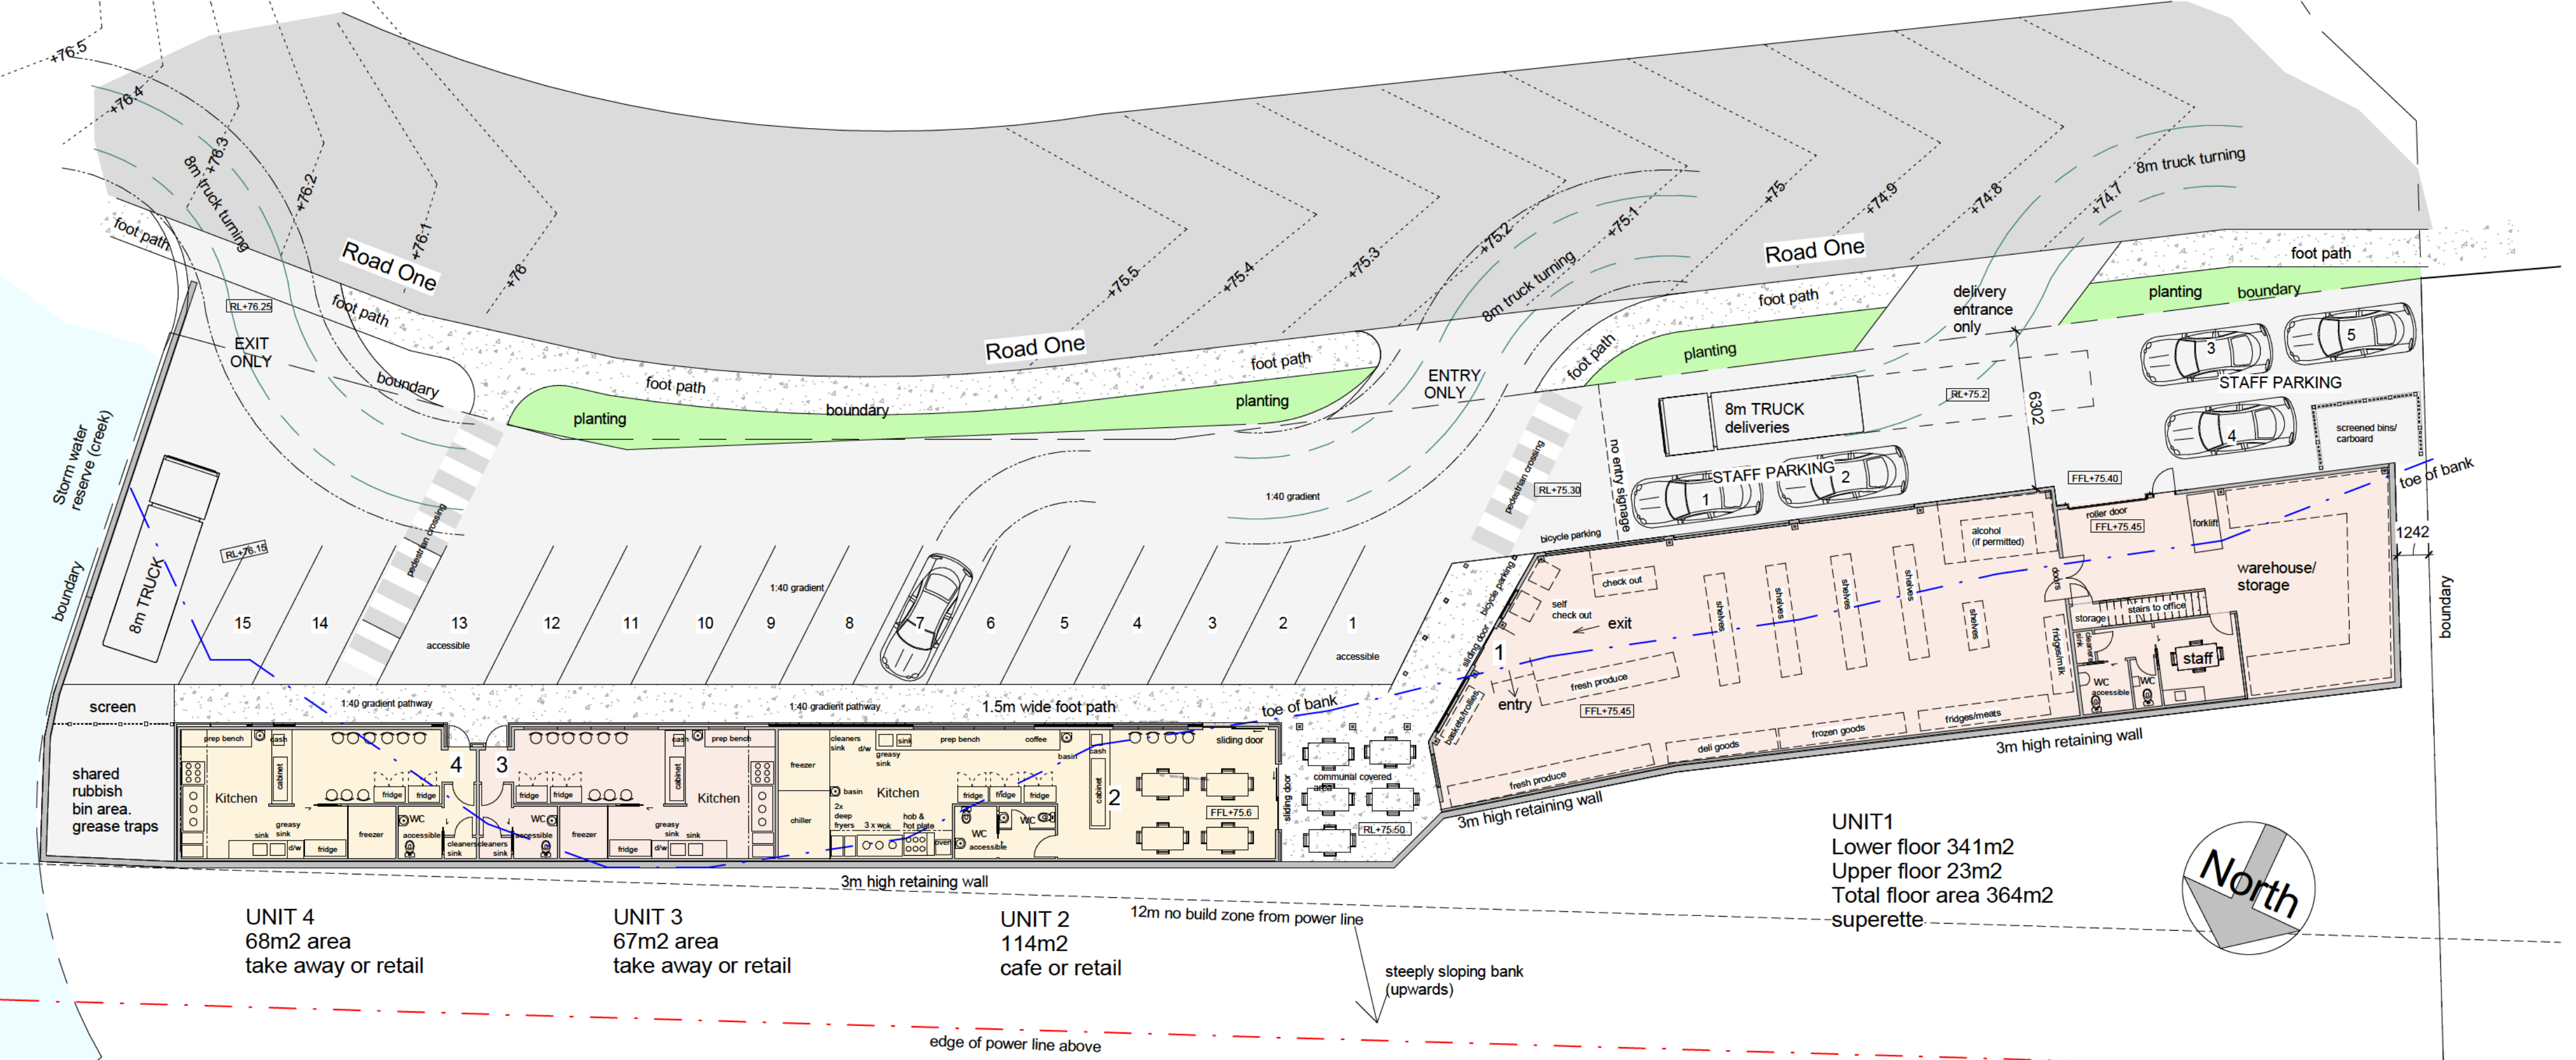

1 91 - Floor Plan
1 : 175




2 91 Upper
1 : 175



Sheet	
Lot 91 Floor Plan	
Project	
Cannon Point East Block	
Totara Park	
Upper Hutt	
aymac architecture limited	
5/88 Oriental Parade Oriental Bay Wellington Phone s 9(2)(a) Email s 9(2)(a)	
Date	08/06/2026
Designed	Aymac
Drawn	Aymac
Checked	Aymac
Scale	As indicated
Revision	
Project Number	2409
Sheet Number	A185



1 Lot 91 - South Superette
1 : 100

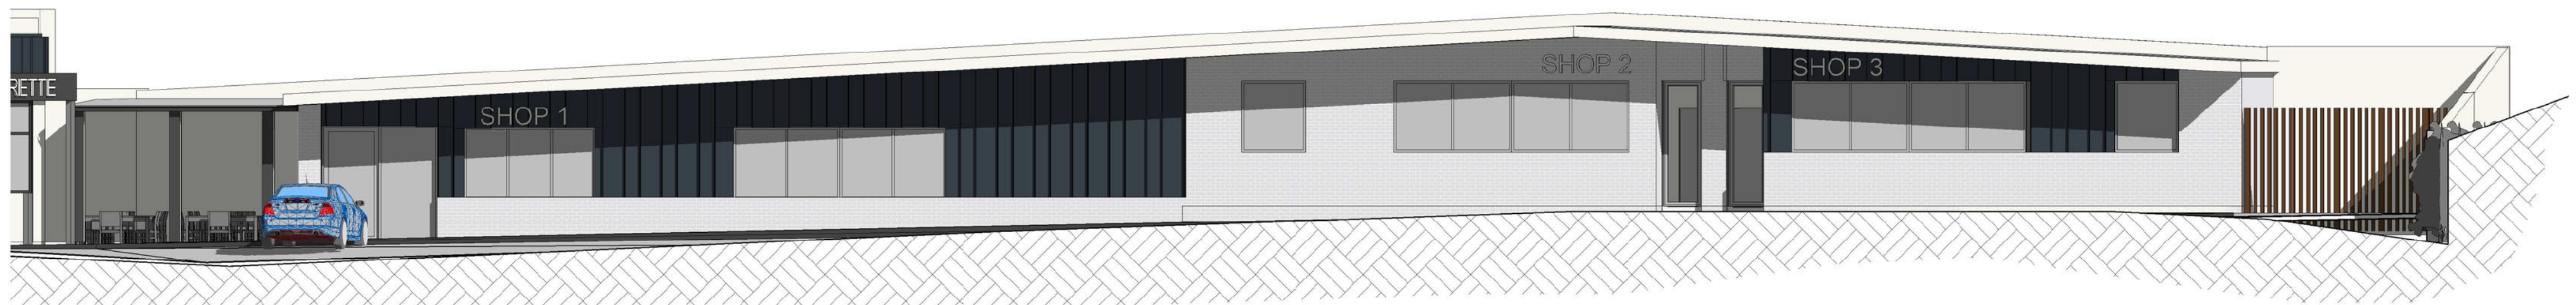


2 Lot 91 - South Shops
1 : 100



3 Lot 91 - West
1 : 175




4 Lot 91 - East Shop 3
1 : 175

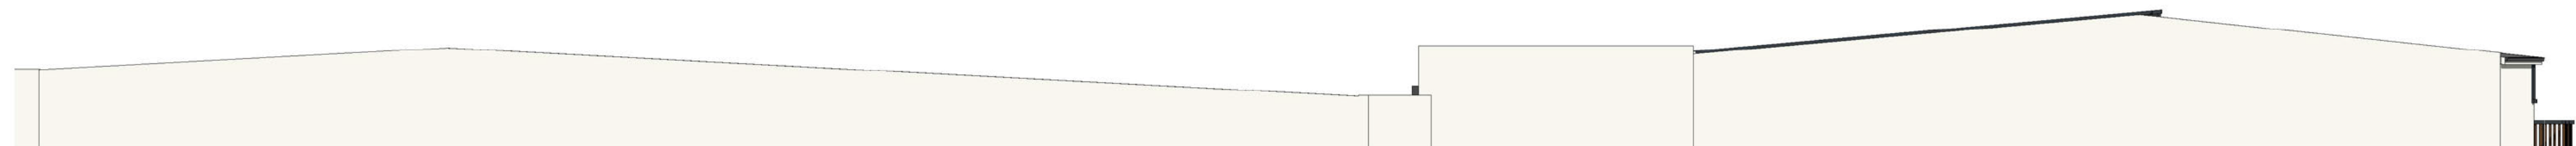

5 Lot 91 - North
1 : 175

Sheet	
Lot 91 - Elevations	
Project	
Cannon Point East Block	
Totara Park	
Upper Hutt	
aymac	
architecture	
limited	
5/88 Oriental Parade	
Oriental Bay	
Wellington	
Phone	s 9(2)(a)
Email	s 9(2)(a)
Date	08/06/2026
Designed	Aymac
Drawn	Aymac
Checked	Aymac
Scale	As indicated
Revision	
Project Number	Sheet Number
2409	A186

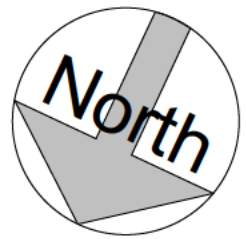

Lot 92
Total Floor
Area 144m²

Lot 93
Total Floor
Area 144m²

Lot 94
Total Floor
Area 144m²

Lot 95
Total Floor
Area 144m²

edge of no build zone (power tower one)




92 - 95 Floor Plan

1 : 100

Sheet	
Lot 92 - 95 Floor Plans	
Project	
Cannon Point East Block	
Totara Park	
Upper Hutt	
aymac architecture limited	
5/88 Oriental Parade Oriental Bay Wellington Phone s 9(2)(a) Email s 9(2)(a)	
Date	08/06/2026
Designed	Designer
Drawn	Author
Checked	Checker
Scale	1 : 100
Revision	
Project Number	Sheet Number
2409	A187



1 Lot 92 - 95 West
1 : 100

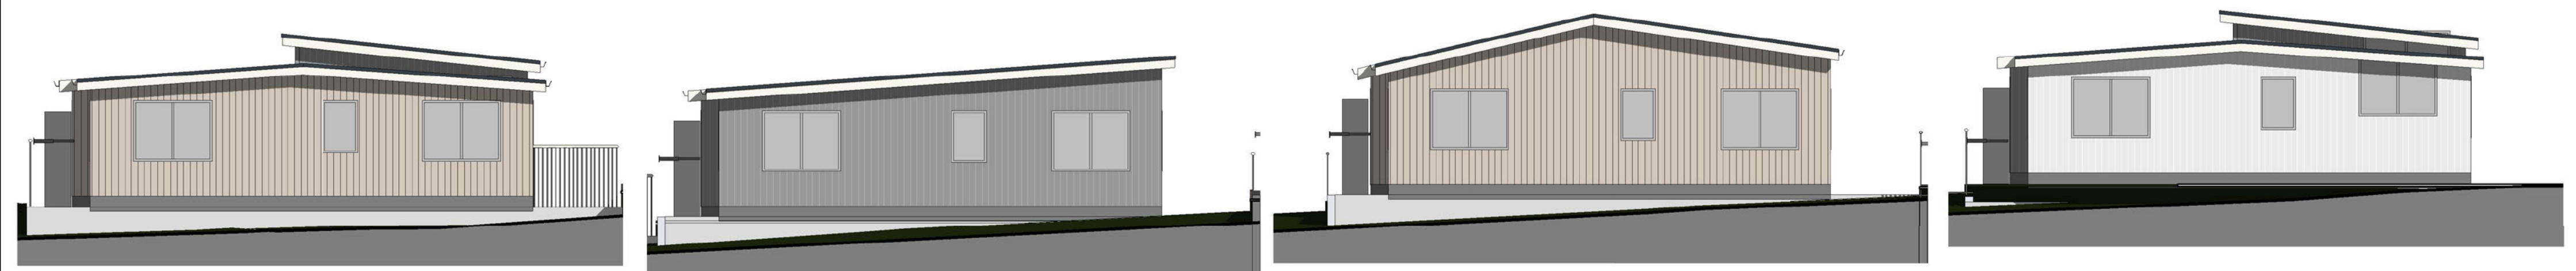


2 Lot 92 - East
1 : 100

3 Lot 93 - East
1 : 100

4 Lot 94 - East
1 : 100

5 Lot 95 - East
1 : 100

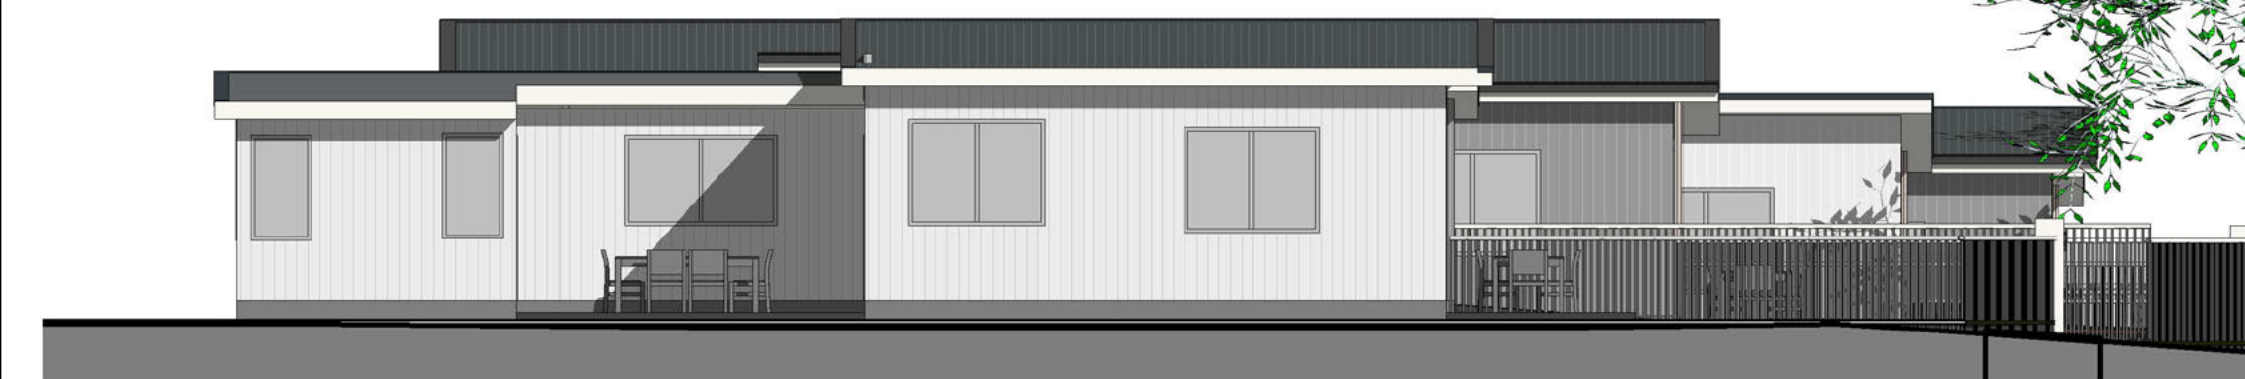


6 Lot 92 - 95 North
1 : 100



7 Lot 92 - 95 South
1 : 100



Sheet	
Lot 92 - 95 Elevations	
Project	
Cannon Point East Block	
Totara Park	
Upper Hutt	
aymac architecture limited	
5/88 Oriental Parade Oriental Bay Wellington	
Phone	s 9(2)(a)
Email	s 9(2)(a)
Date	08/06/2026
Designed	Aymac
Drawn	Aymac
Checked	Aymac
Scale	As indicated
Revision	
Project Number	Sheet Number
2409	A188

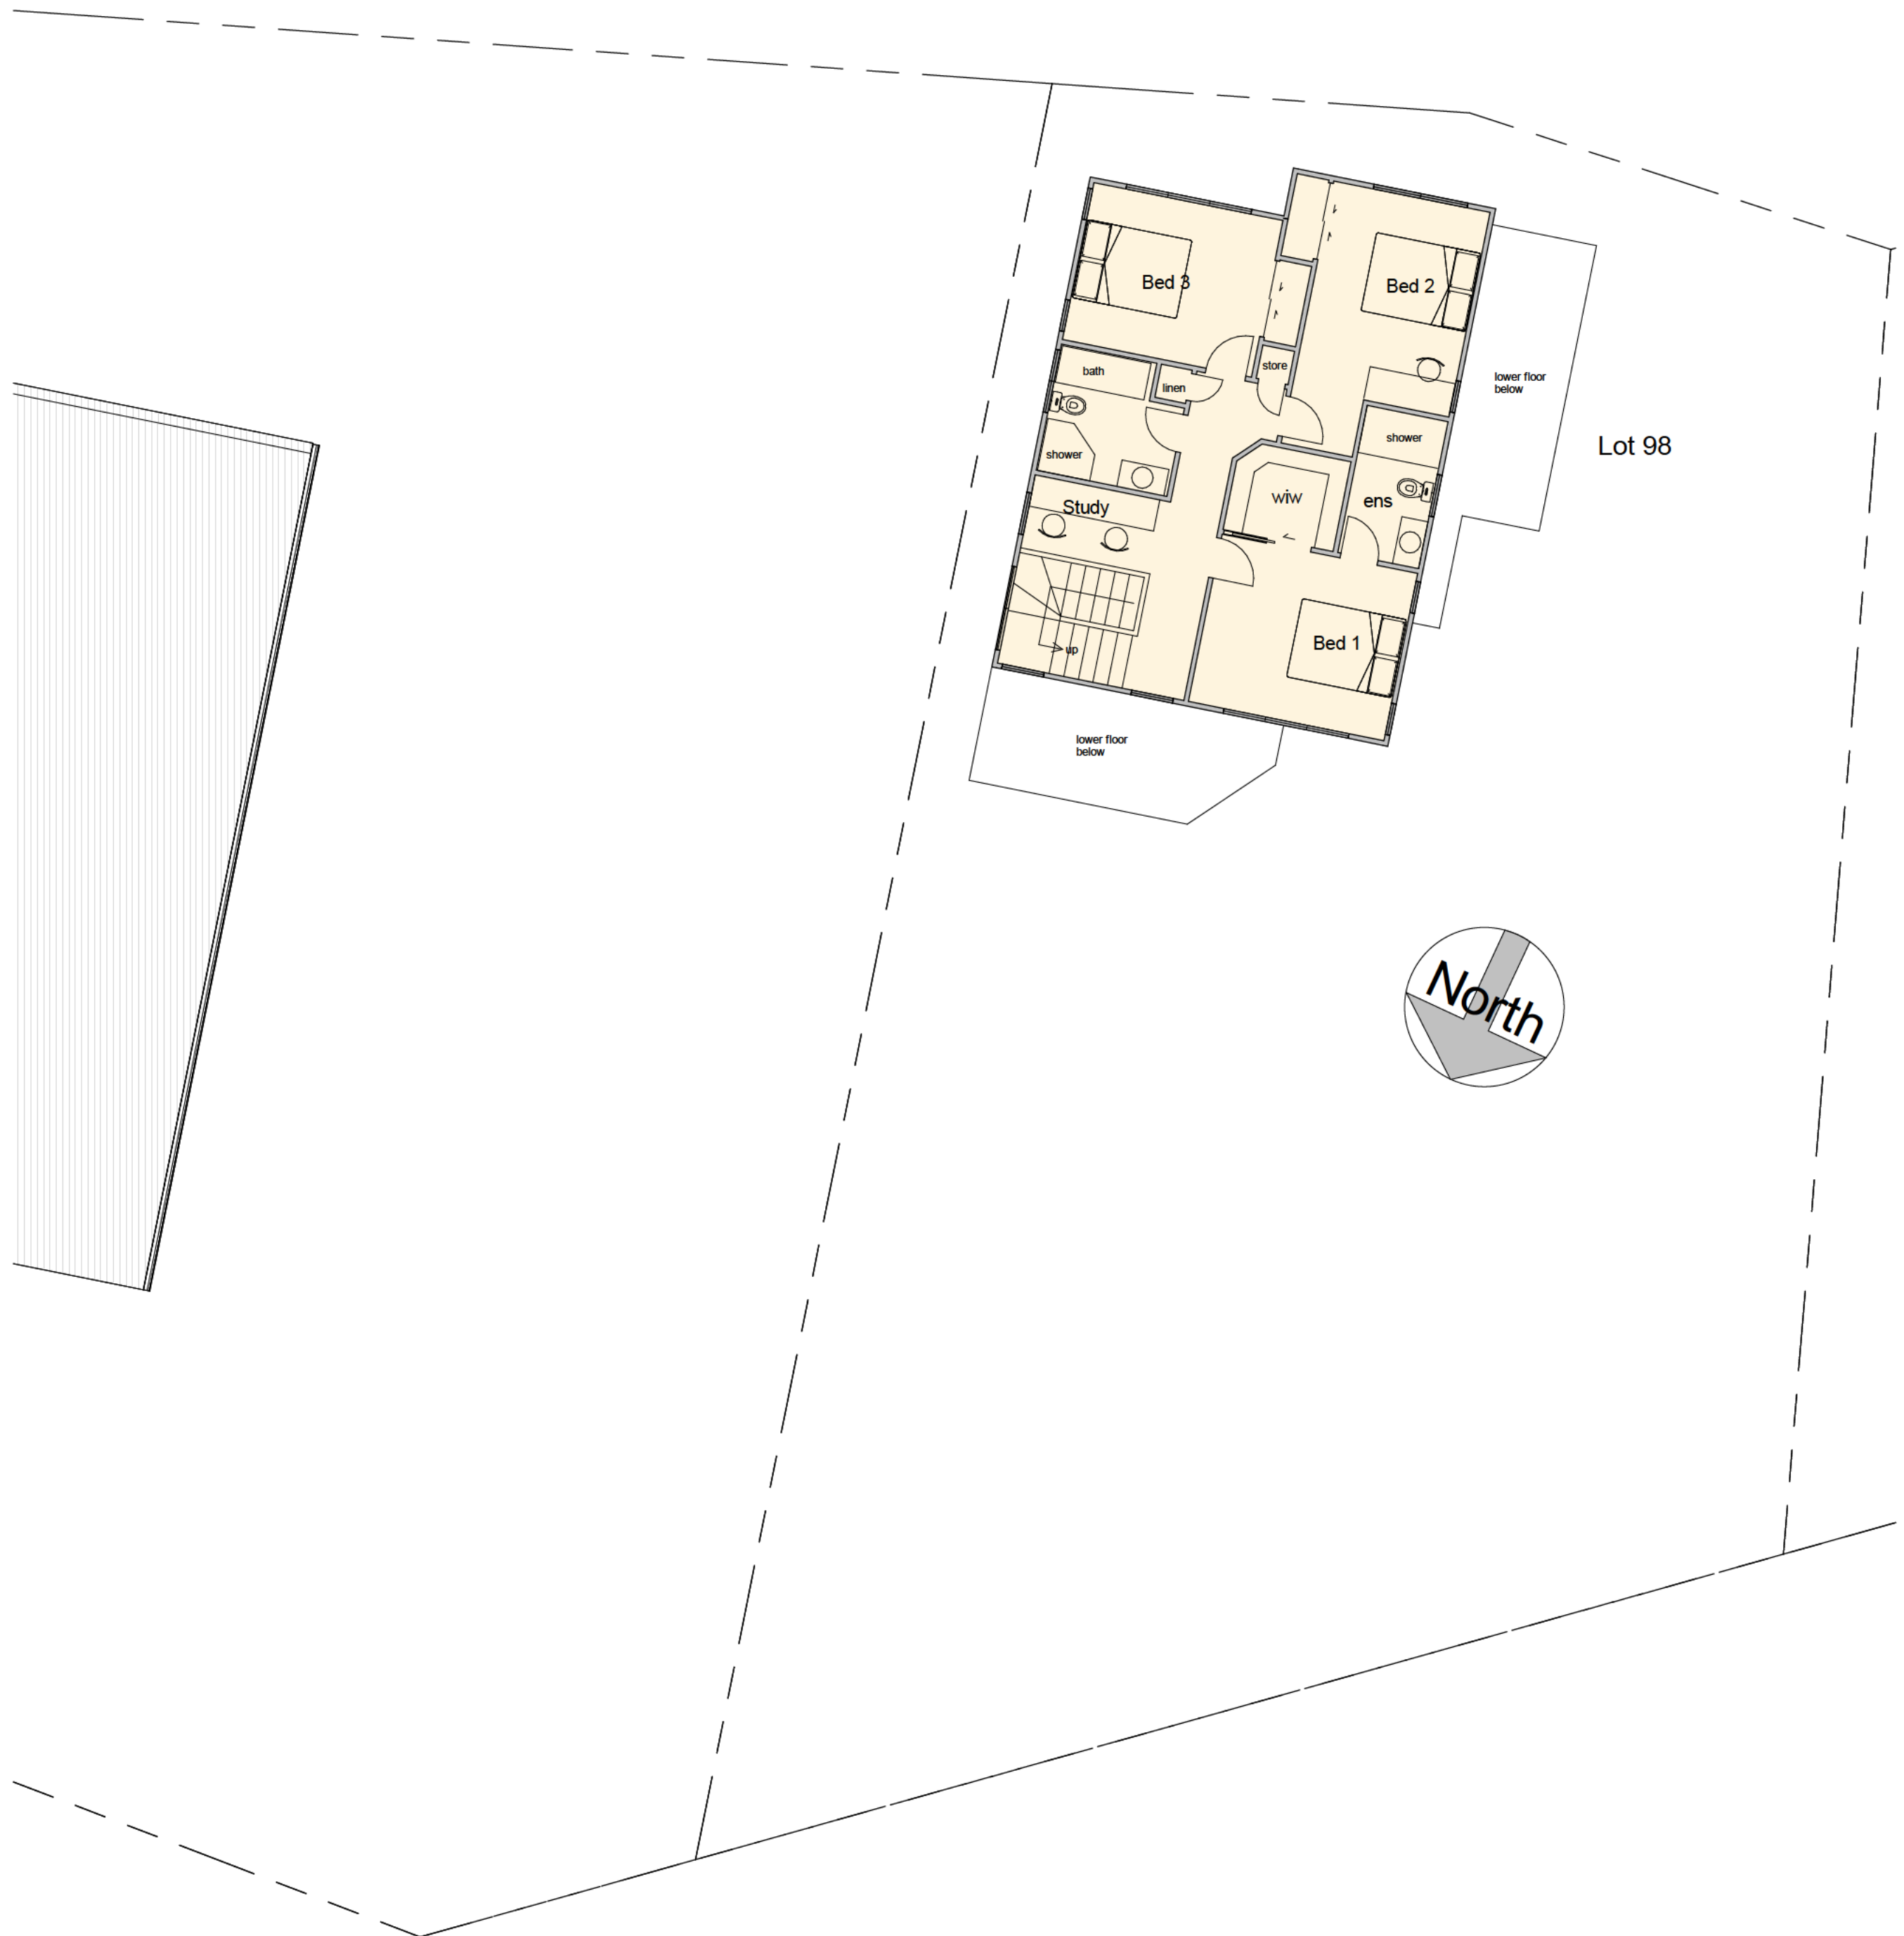


Sheet	
Lot 98 Upper	
Project	
Cannon Point East Block Totara Park Upper Hutt	
aymac architecture limited	
5/88 Oriental Parade Oriental Bay Wellington Phone s 9(2)(a) Email s 9(2)(a)	
Date	08/06/2026
Designed	Aymac
Drawn	Aymac
Checked	Aymac
Scale	As indicated
Revision	
Project Number	Sheet Number
2409	A190



1 Lot 96- West
1 : 100




2 Lot 96 North
1 : 100

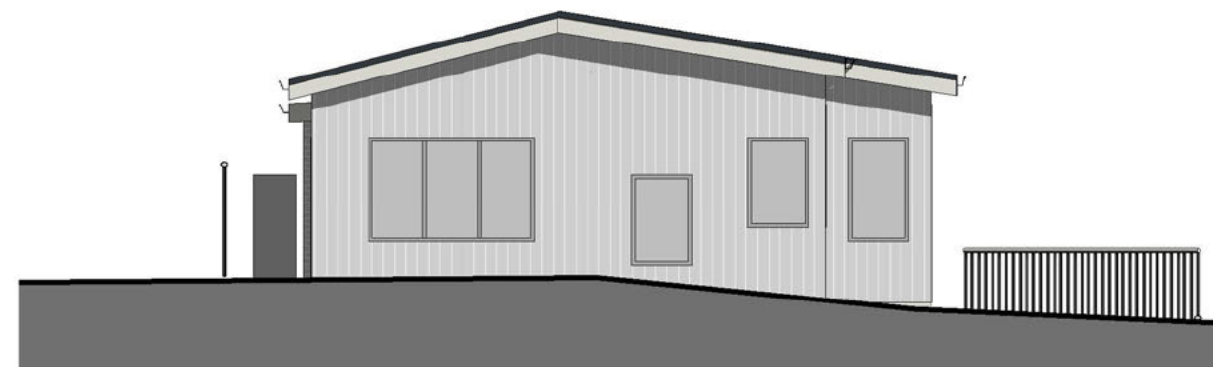


3 Lot 96 - East
1 : 100



4 Lot 96 - South
1 : 100

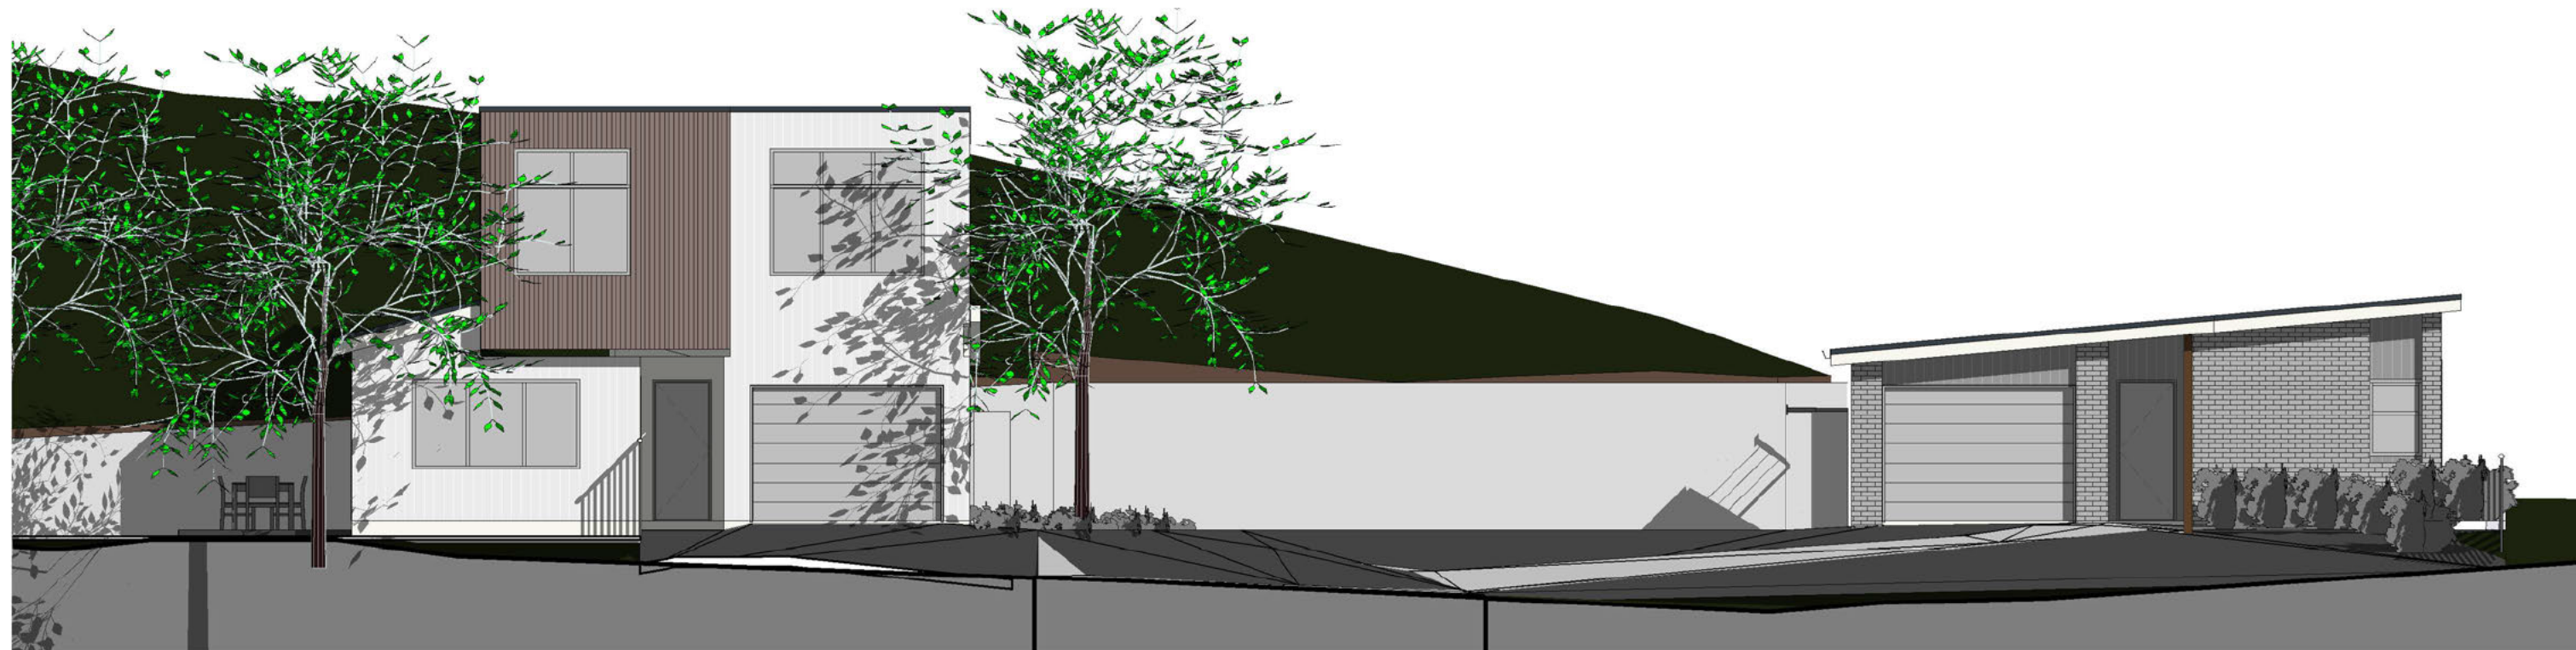

5 Lot 97- 98 South
1 : 100

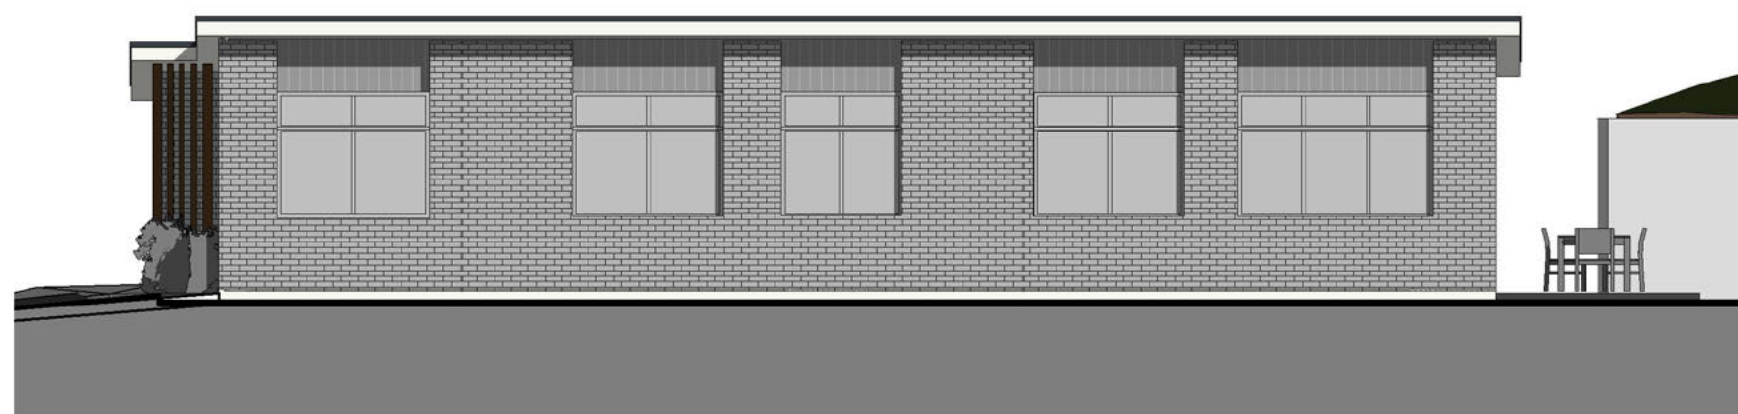

6 Lot 97 - East
1 : 100



8 Lot 97 - West
1 : 100



7 Lot 97 - North
1 : 100

Sheet	
Lot 96 - 97 Elevations	
Project	
Cannon Point East Block	
Totara Park	
Upper Hutt	
aymac architecture limited	
5/88 Oriental Parade Oriental Bay Wellington Phone s 9(2)(a) Email s 9(2)(a)	
Date	08/06/2026
Designed	Aymac
Drawn	Aymac
Checked	Aymac
Scale	1 : 100
Revision	
Project Number	Sheet Number
2409	A191



3 Lot 98 East
1 : 100




4 Lot 98 - West
1 : 100



5 Lot 98 North
1 : 100

Sheet	
Lot 98 Elevations	
Project	
Cannon Point East Block Totara Park Upper Hutt	
aymac architecture limited	
5/88 Oriental Parade Oriental Bay Wellington Phone s 9(2)(a) Email s 9(2)(a) 	
Date : 08/06/2026 Designed Aymac Drawn Aymac Checked Aymac Scale 1 : 100 Revision	
Project Number	Sheet Number
2409	A192

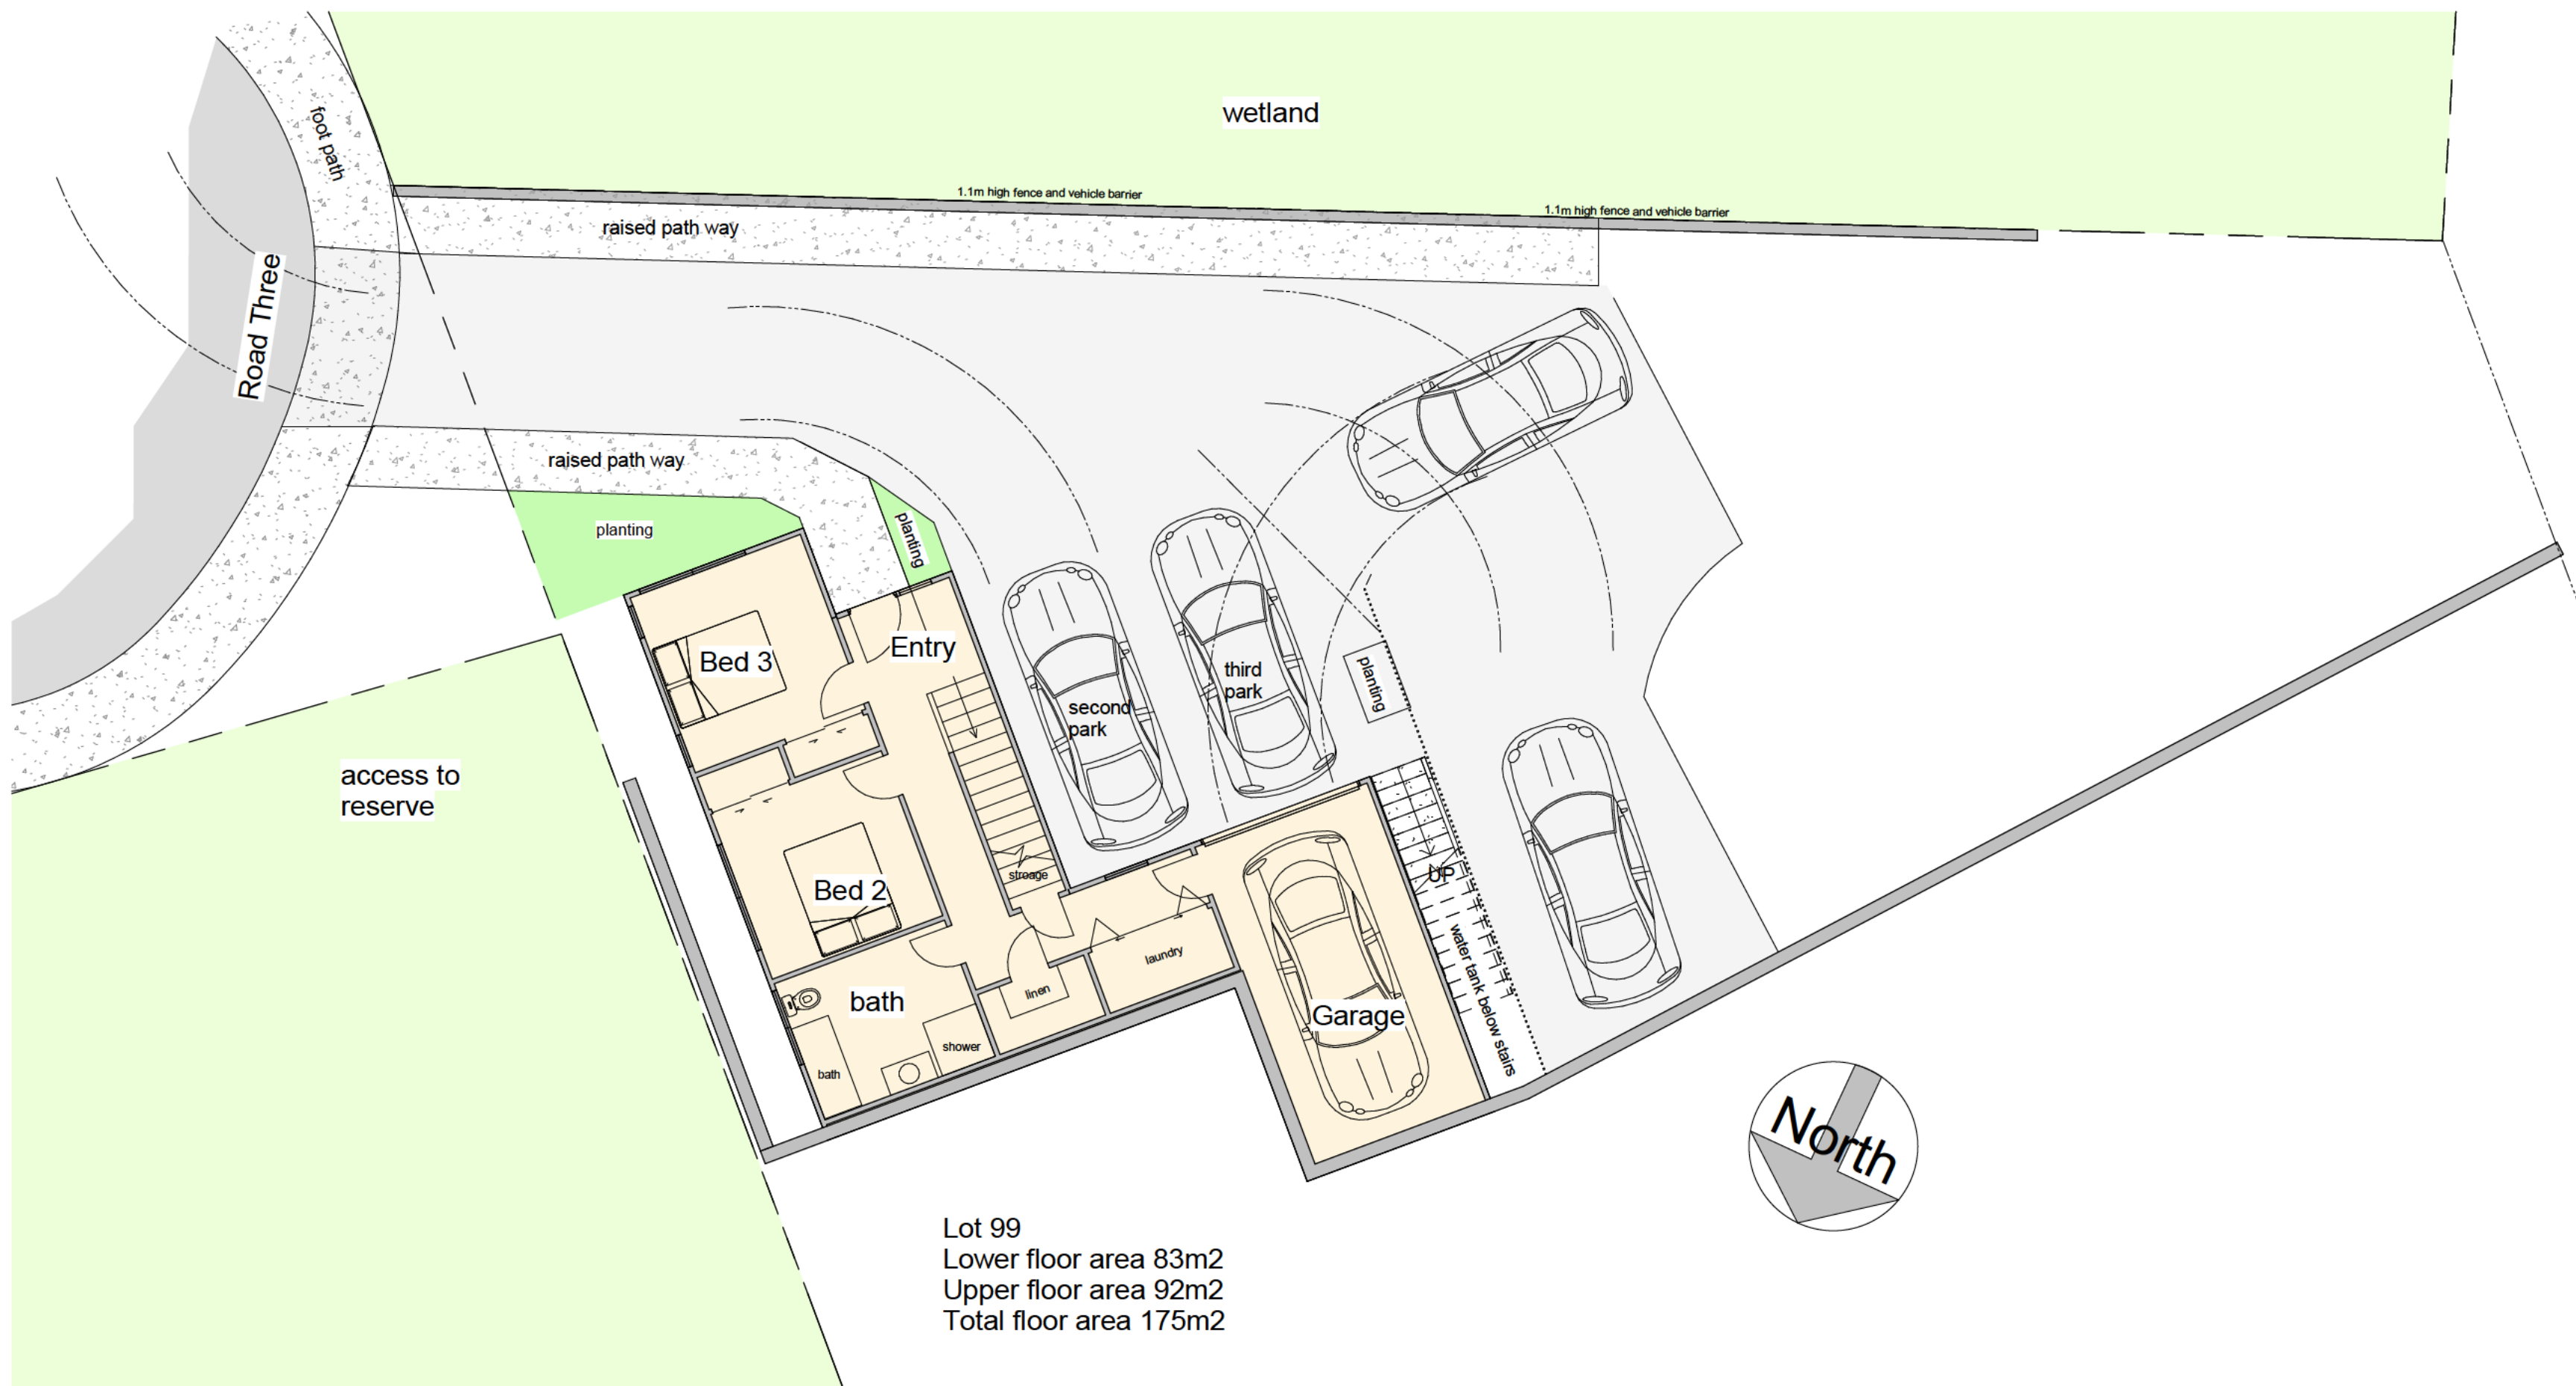

1 99 - Lower
1 : 100



Sheet	
Lot 99 Lower	
Project	
Cannon Point East Block Totara Park Upper Hutt	
aymac architecture limited	
5/88 Oriental Parade Oriental Bay Wellington Phone s 9(2)(a) Email s 9(2)(a)	
Date	08/06/2026
Designed	Aymac
Drawn	Aymac
Checked	Aymac
Scale	As indicated
Revision	
Project Number	Sheet Number
2409	A193




1 99 - Upper
1 : 100

Sheet	
Lot 99 Upper	
Project	
Cannon Point East Block Totara Park Upper Hutt	
aymac architecture limited	
5/88 Oriental Parade Oriental Bay Wellington Phone s 9(2)(a) [redacted] Email s 9(2)(a) [redacted]	
Date	08/06/2026
Designed	Aymac
Drawn	Aymac
Checked	Aymac
Scale	1 : 100
Revision	
Project Number	Sheet Number
2409	A194




1 Lot 99 - South East
1 : 100

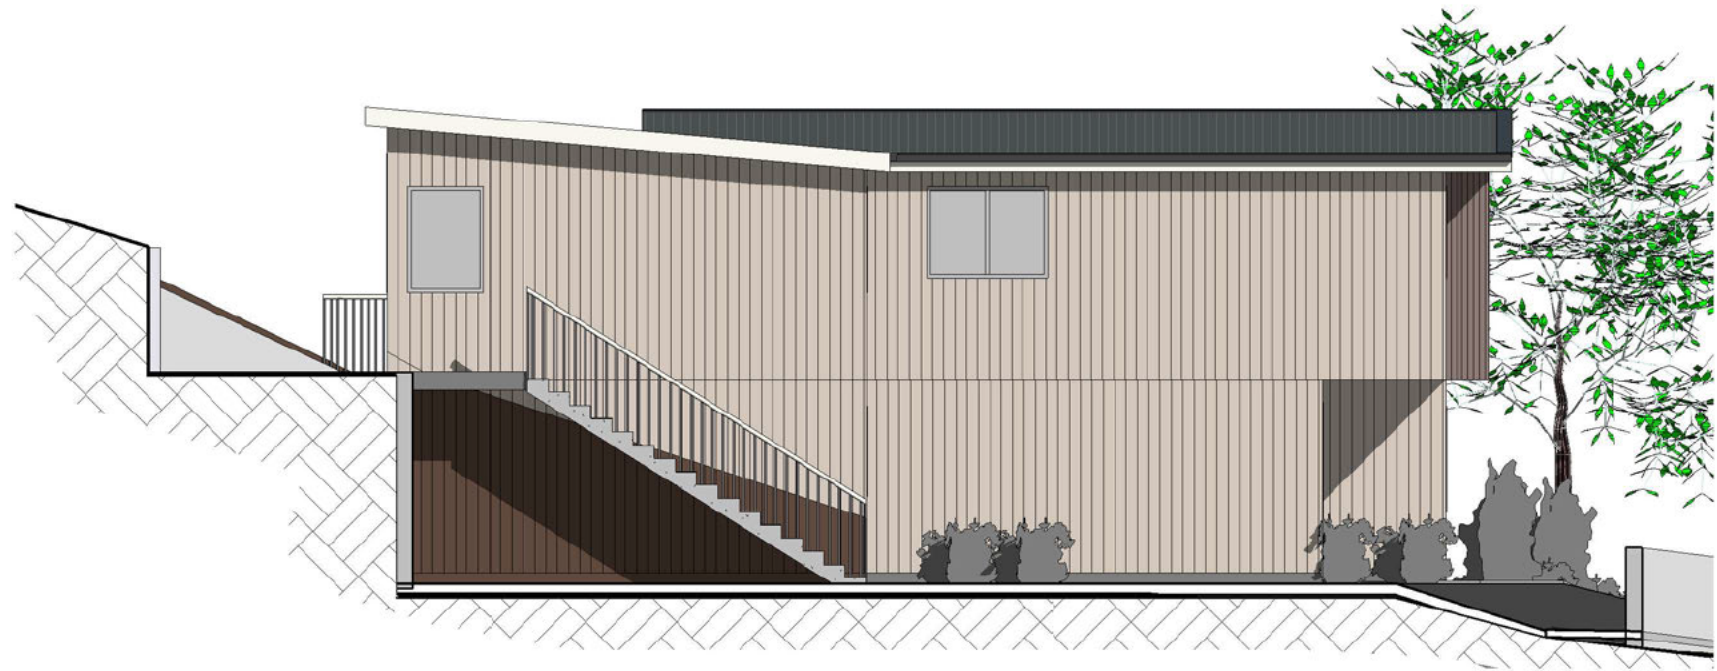

4 Lot 99 - South West
1 : 100



2 Lot 99 - North East
1 : 100

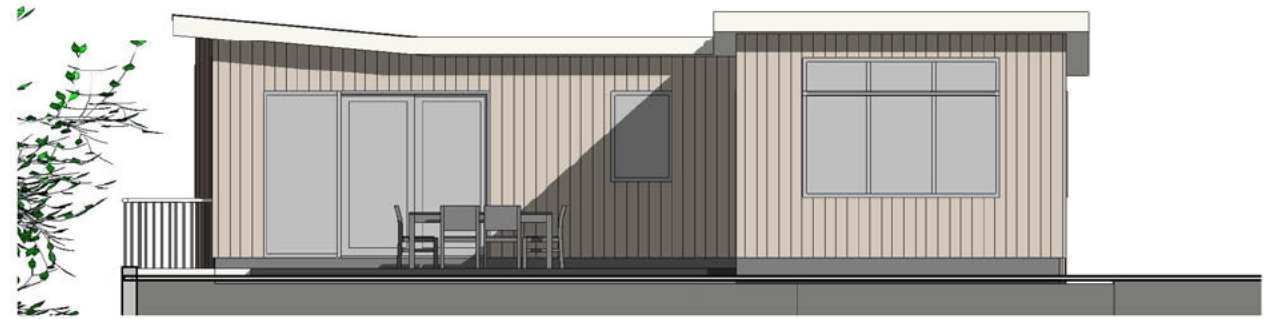

3 Lot 99 - North West
1 : 100

Sheet	
Lot 99 Elevations	
Project	
Cannon Point East Block Totara Park Upper Hutt	
aymac architecture limited	
5/88 Oriental Parade Oriental Bay Wellington Phone s 9(2)(a) Email s 9(2)(a)	
Date : 08/06/2026	
Designed Aymac	
Drawn Aymac	
Checked Aymac	
Scale 1 : 100	
Revision	
Project Number	Sheet Number
2409	A195