



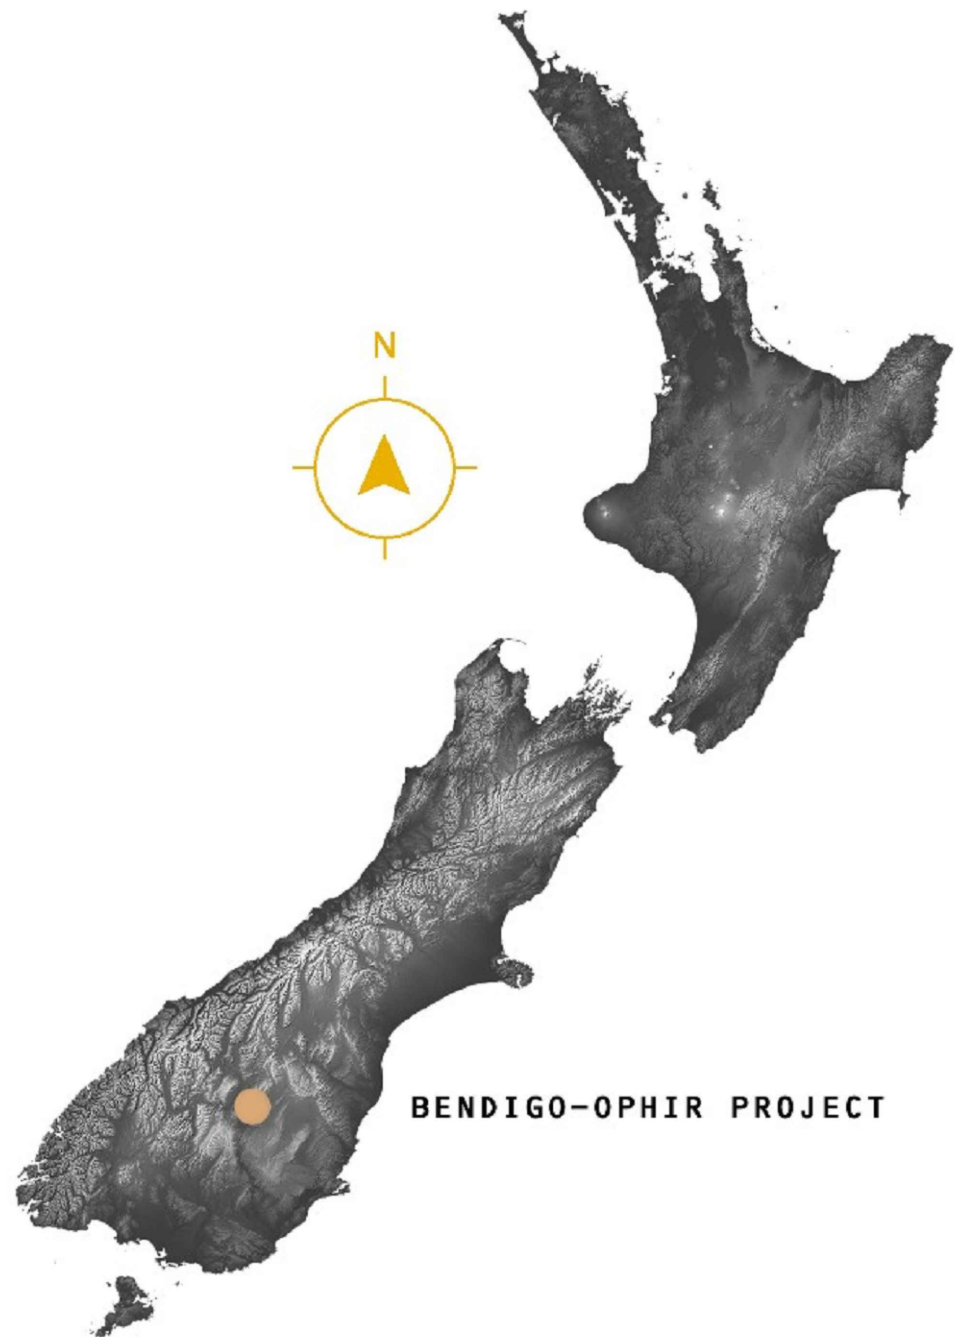

BENDIGO-OPHIR PROJECT

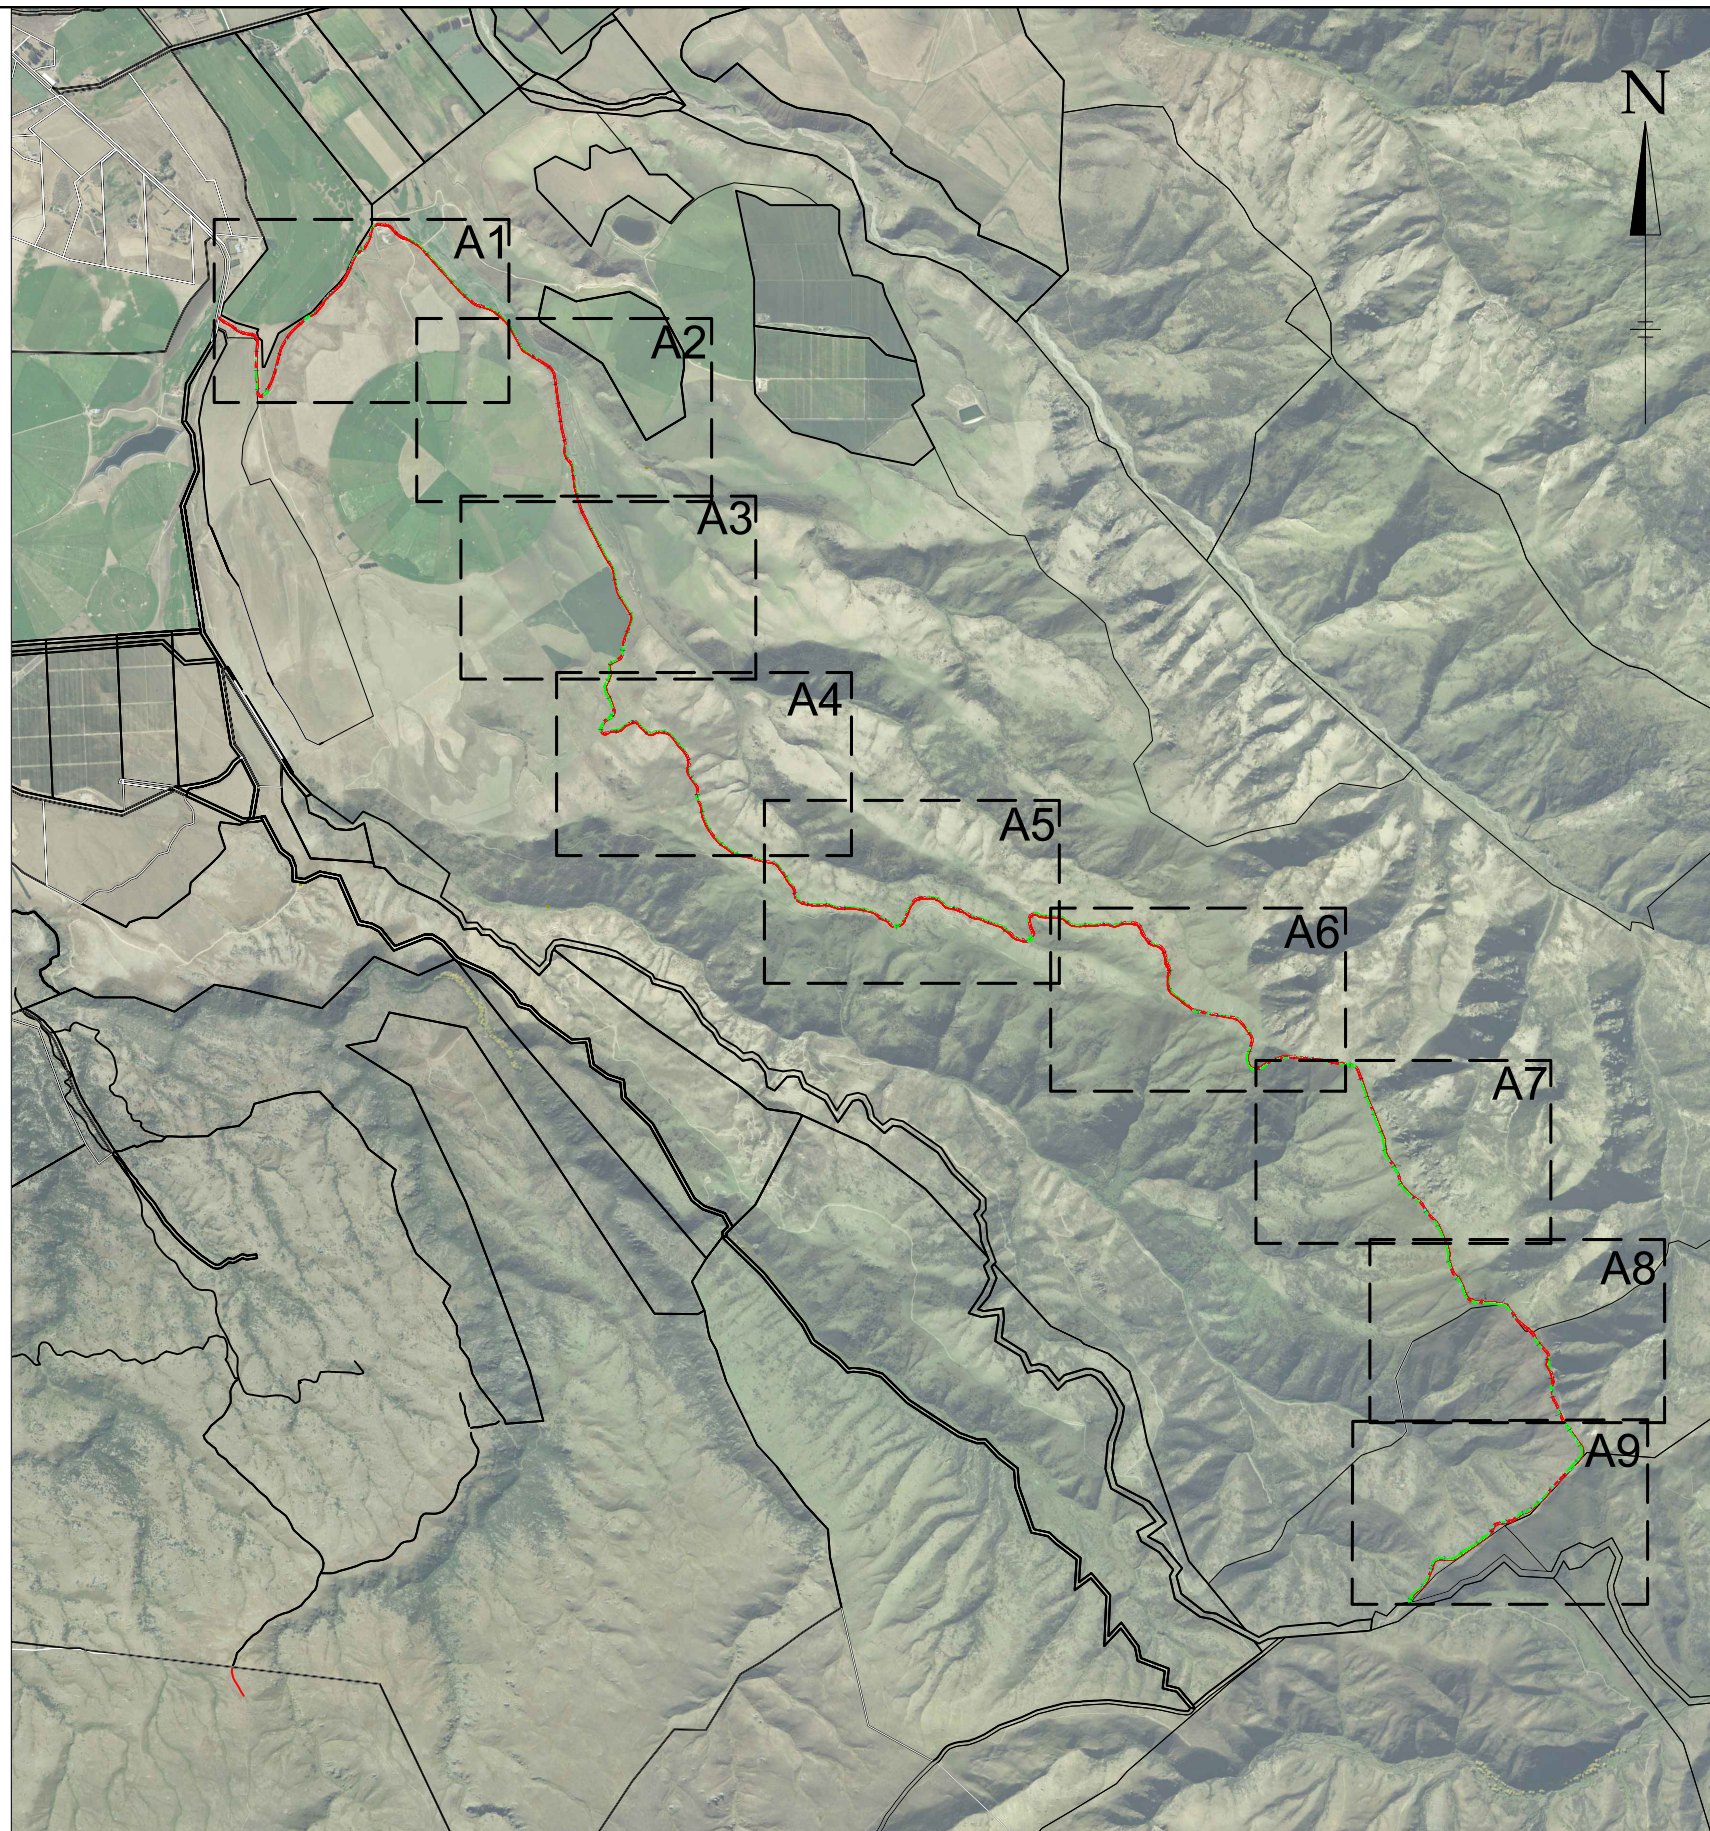

MATAKANUI
GOLD LIMITED

This drawing, the designs, and the information, contained within it are, and always will remain, the property of Santana Minerals Ltd. Any unauthorized use or reproduction in part or in full, is forbidden.

REV A 250702
REV B 250722
REV C 250730
REV D 250730
REV E 250828
REV F 251014
REV G 251110
REV H 251118
REV I 260703
REV M 260727

Bendigo - Ophir Gold Project site Plan.
Ardgour Rise Road REV 5 (REV M)
Upto 12.5% with small sections to 16.6%

July 2026

Scale 1:40,000 @A3

Date 27/07/2026

Drawing No: BOGP- EW-RD-03-M

Drawing By: Josh C

Sheet No. 1 of 10



MATAKANUI

GOLD LIMITED



This drawing, the designs, and the information, contained within it are, and always will remain, the property of Santana Minerals Ltd. Any unauthorized use or reproduction in part or in full, is forbidden.

REV A 250702
REV B 250722
REV C 250730
REV D 250730
REV E 250828
REV F 251014
REV G 251110
REV H 251118
REV I 260703
REV M 260727

Ardgour Rise Road
Site Plan A1

July 2026

Scale 1:4,000 @A3
Date 27/07/2026
Drawing No: BOGP- EW-RD-03-M
Drawing By: Josh C
Sheet No. 2 of 10



MATAKANUI

GOLD LIMITED



This drawing, the designs, and the information, contained within it are, and always will remain, the property of Santana Minerals Ltd. Any unauthorized use or reproduction in part or in full, is forbidden.

REV A 250702
REV B 250722
REV C 250730
REV D 250730
REV E 250828
REV F 251014
REV G 251110
REV H 251118
REV I 260703
REV M 260727

Ardgour Rise Road
Site Plan A2

July 2026

Scale 1:8,000 @A3
Date 27/07/2026
Drawing No: BOGP- EW-RD-03-M
Drawing By: Josh C
Sheet No. 3 of 10



MATAKANUI

GOLD LIMITED




This drawing, the designs, and the information, contained within it are, and always will remain, the property of Santana Minerals Ltd. Any unauthorized use or reproduction in part or in full, is forbidden.

REV A 250702
REV B 250722
REV C 250730
REV D 250730
REV E 250828
REV F 251014
REV G 251110
REV H 251118
REV I 260703
REV M 260727

Ardgour Rise Road
Site Plan A3

July 2026

Scale 1:4,000 @A3
Date 27/07/2026
Drawing No: BOGP- EW-RD-03-M
Drawing By: Josh C
Sheet No. 4 of 10

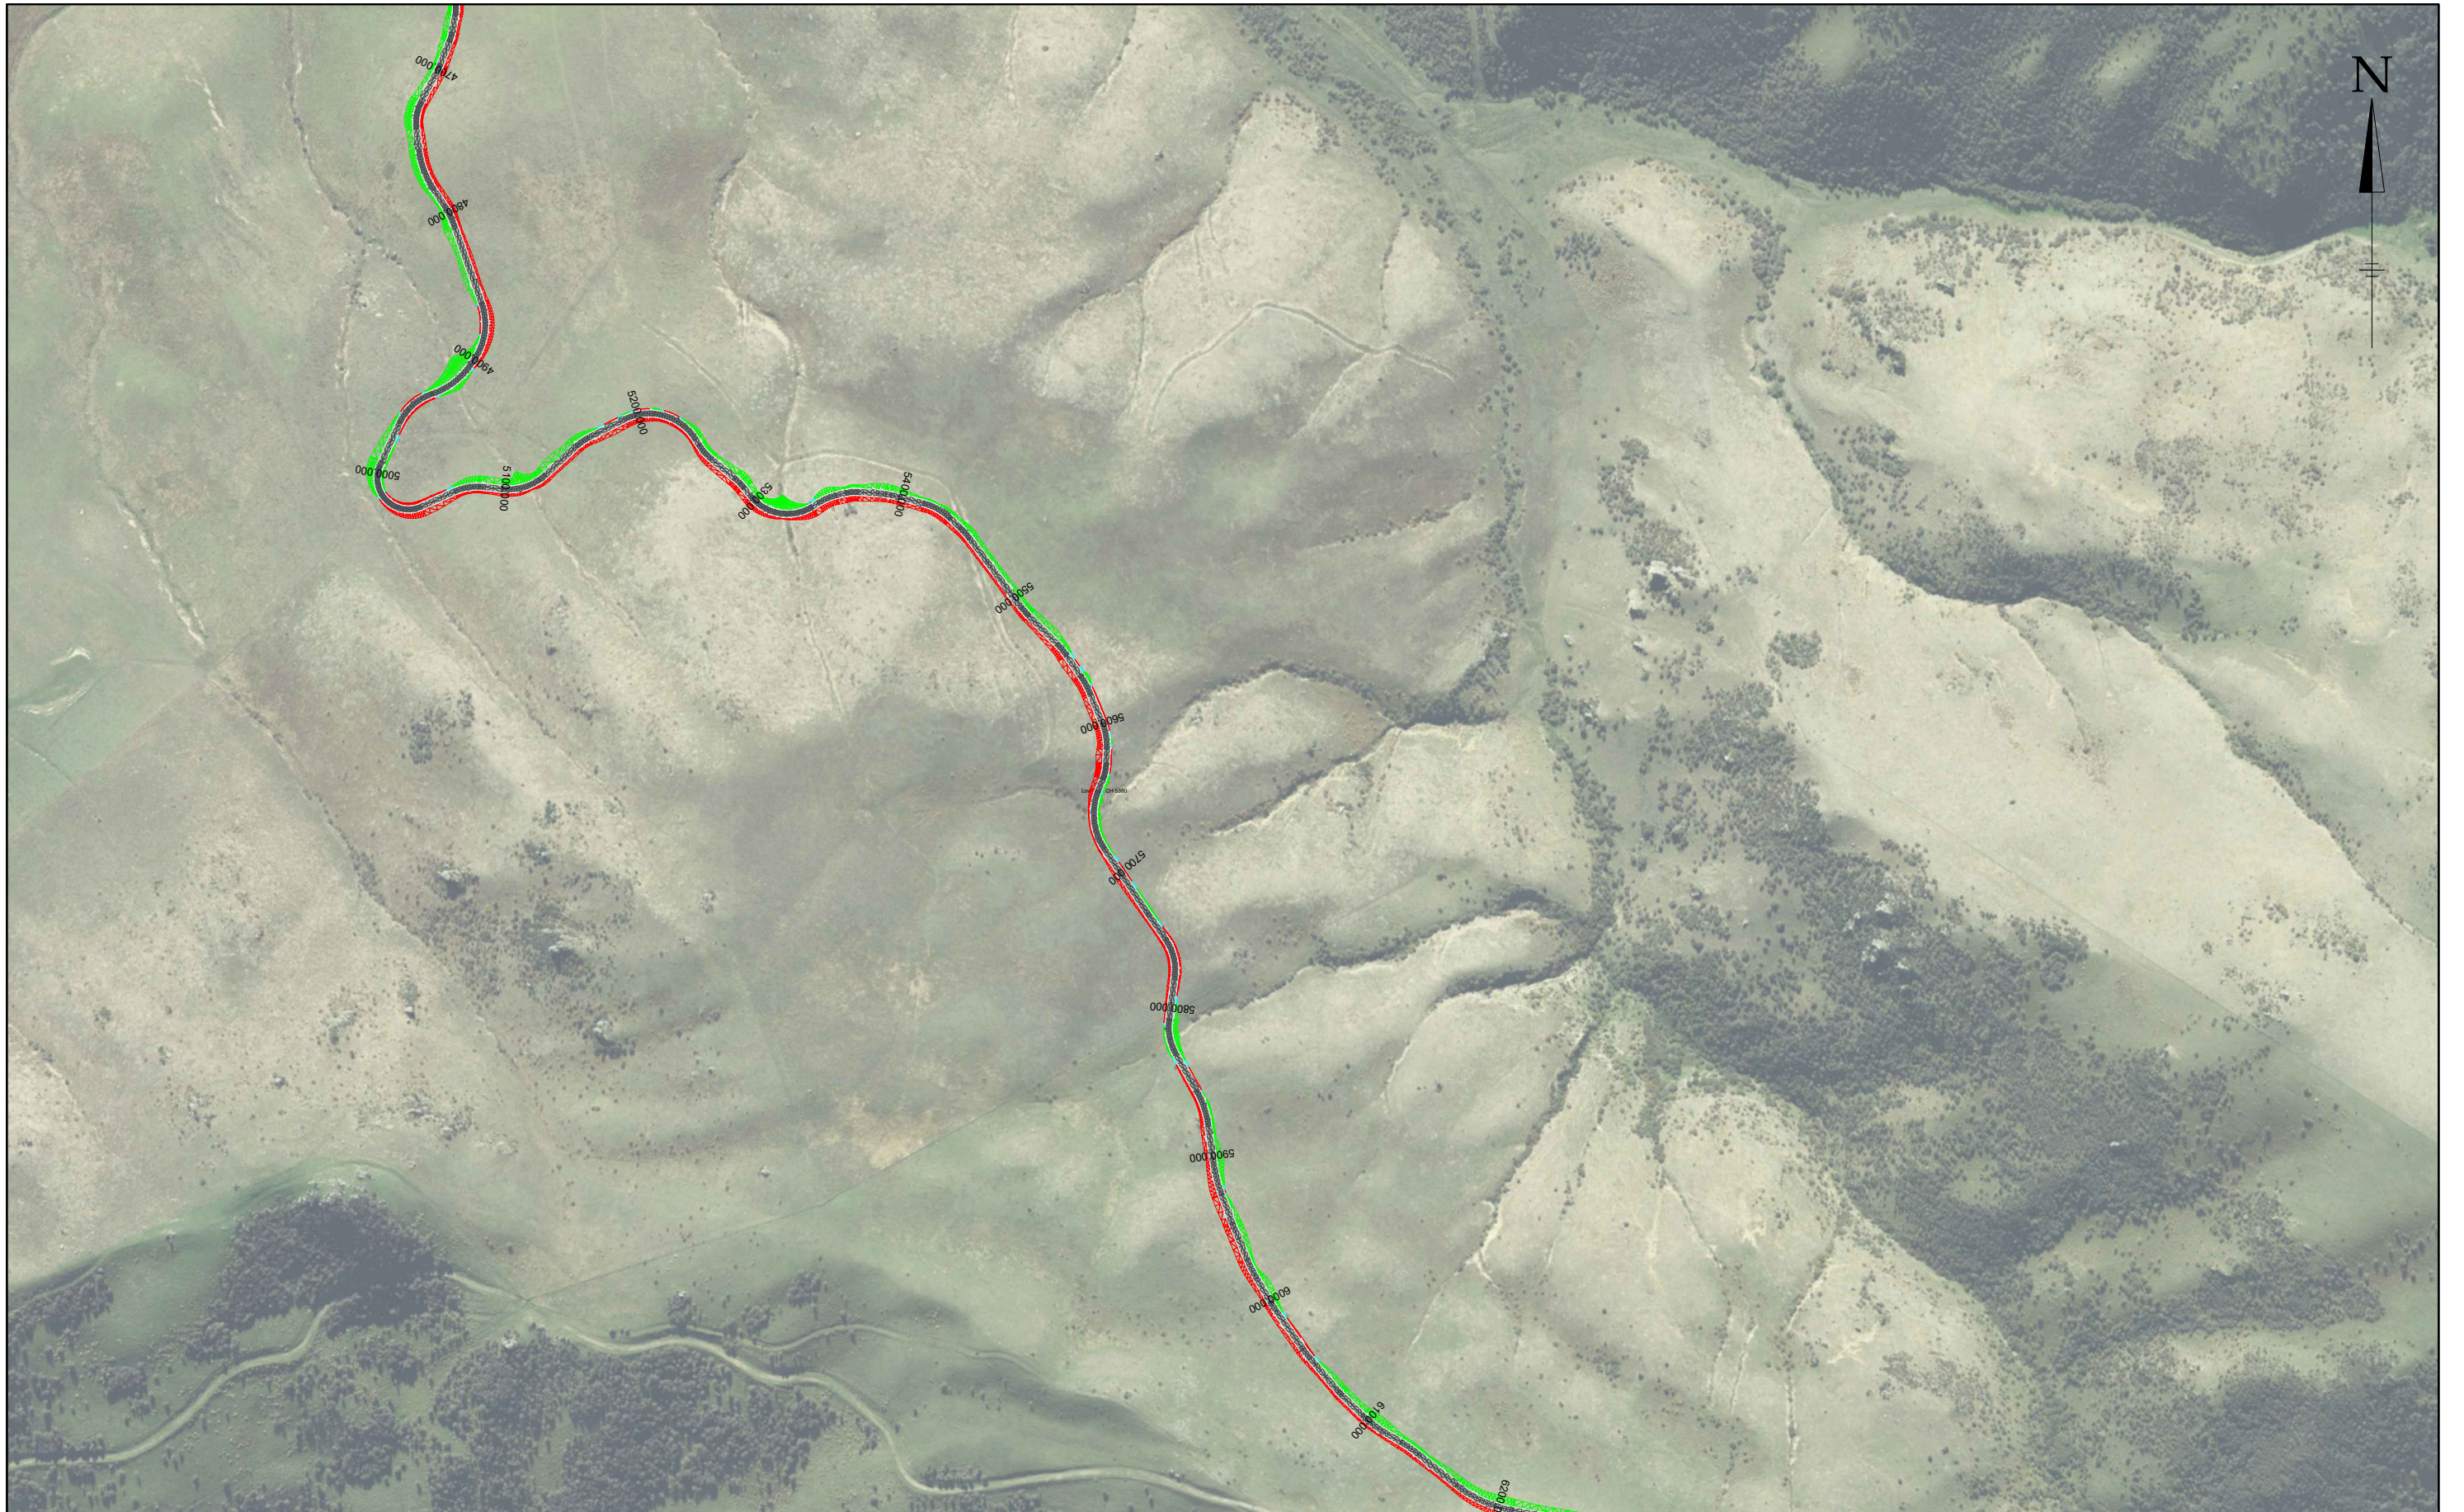

MATAKANUI

GOLD LIMITED



This drawing, the designs, and the information, contained within it are, and always will remain, the property of Santana Minerals Ltd. Any unauthorized use or reproduction in part or in full, is forbidden.

REV A 250702
REV B 250722
REV C 250730
REV D 250730
REV E 250828
REV F 251014
REV G 251110
REV H 251118
REV I 260703
REV M 260727

Ardgour Rise Road
Site Plan A4

July 2026

Scale 1:4,000 @A3
Date 27/07/2026
Drawing No: BOGP- EW-RD-03-M
Drawing By: Josh C
Sheet No. 5 of 10



MATAKANUI

GOLD LIMITED




This drawing, the designs, and the information, contained within it are, and always will remain, the property of Santana Minerals Ltd. Any unauthorized use or reproduction in part or in full, is forbidden.


REV A 250702
REV B 250722
REV C 250730
REV D 250730
REV E 250828
REV F 251014
REV G 251110
REV H 251118
REV I 260703
REV M 260727

Ardour Rise Road
Site Plan A5

July 2026

Scale 1:8,000 @A3
Date 27/07/2026
Drawing No: BOGP- EW-RD-03-M
Drawing By: Josh C
Sheet No. 6 of 10

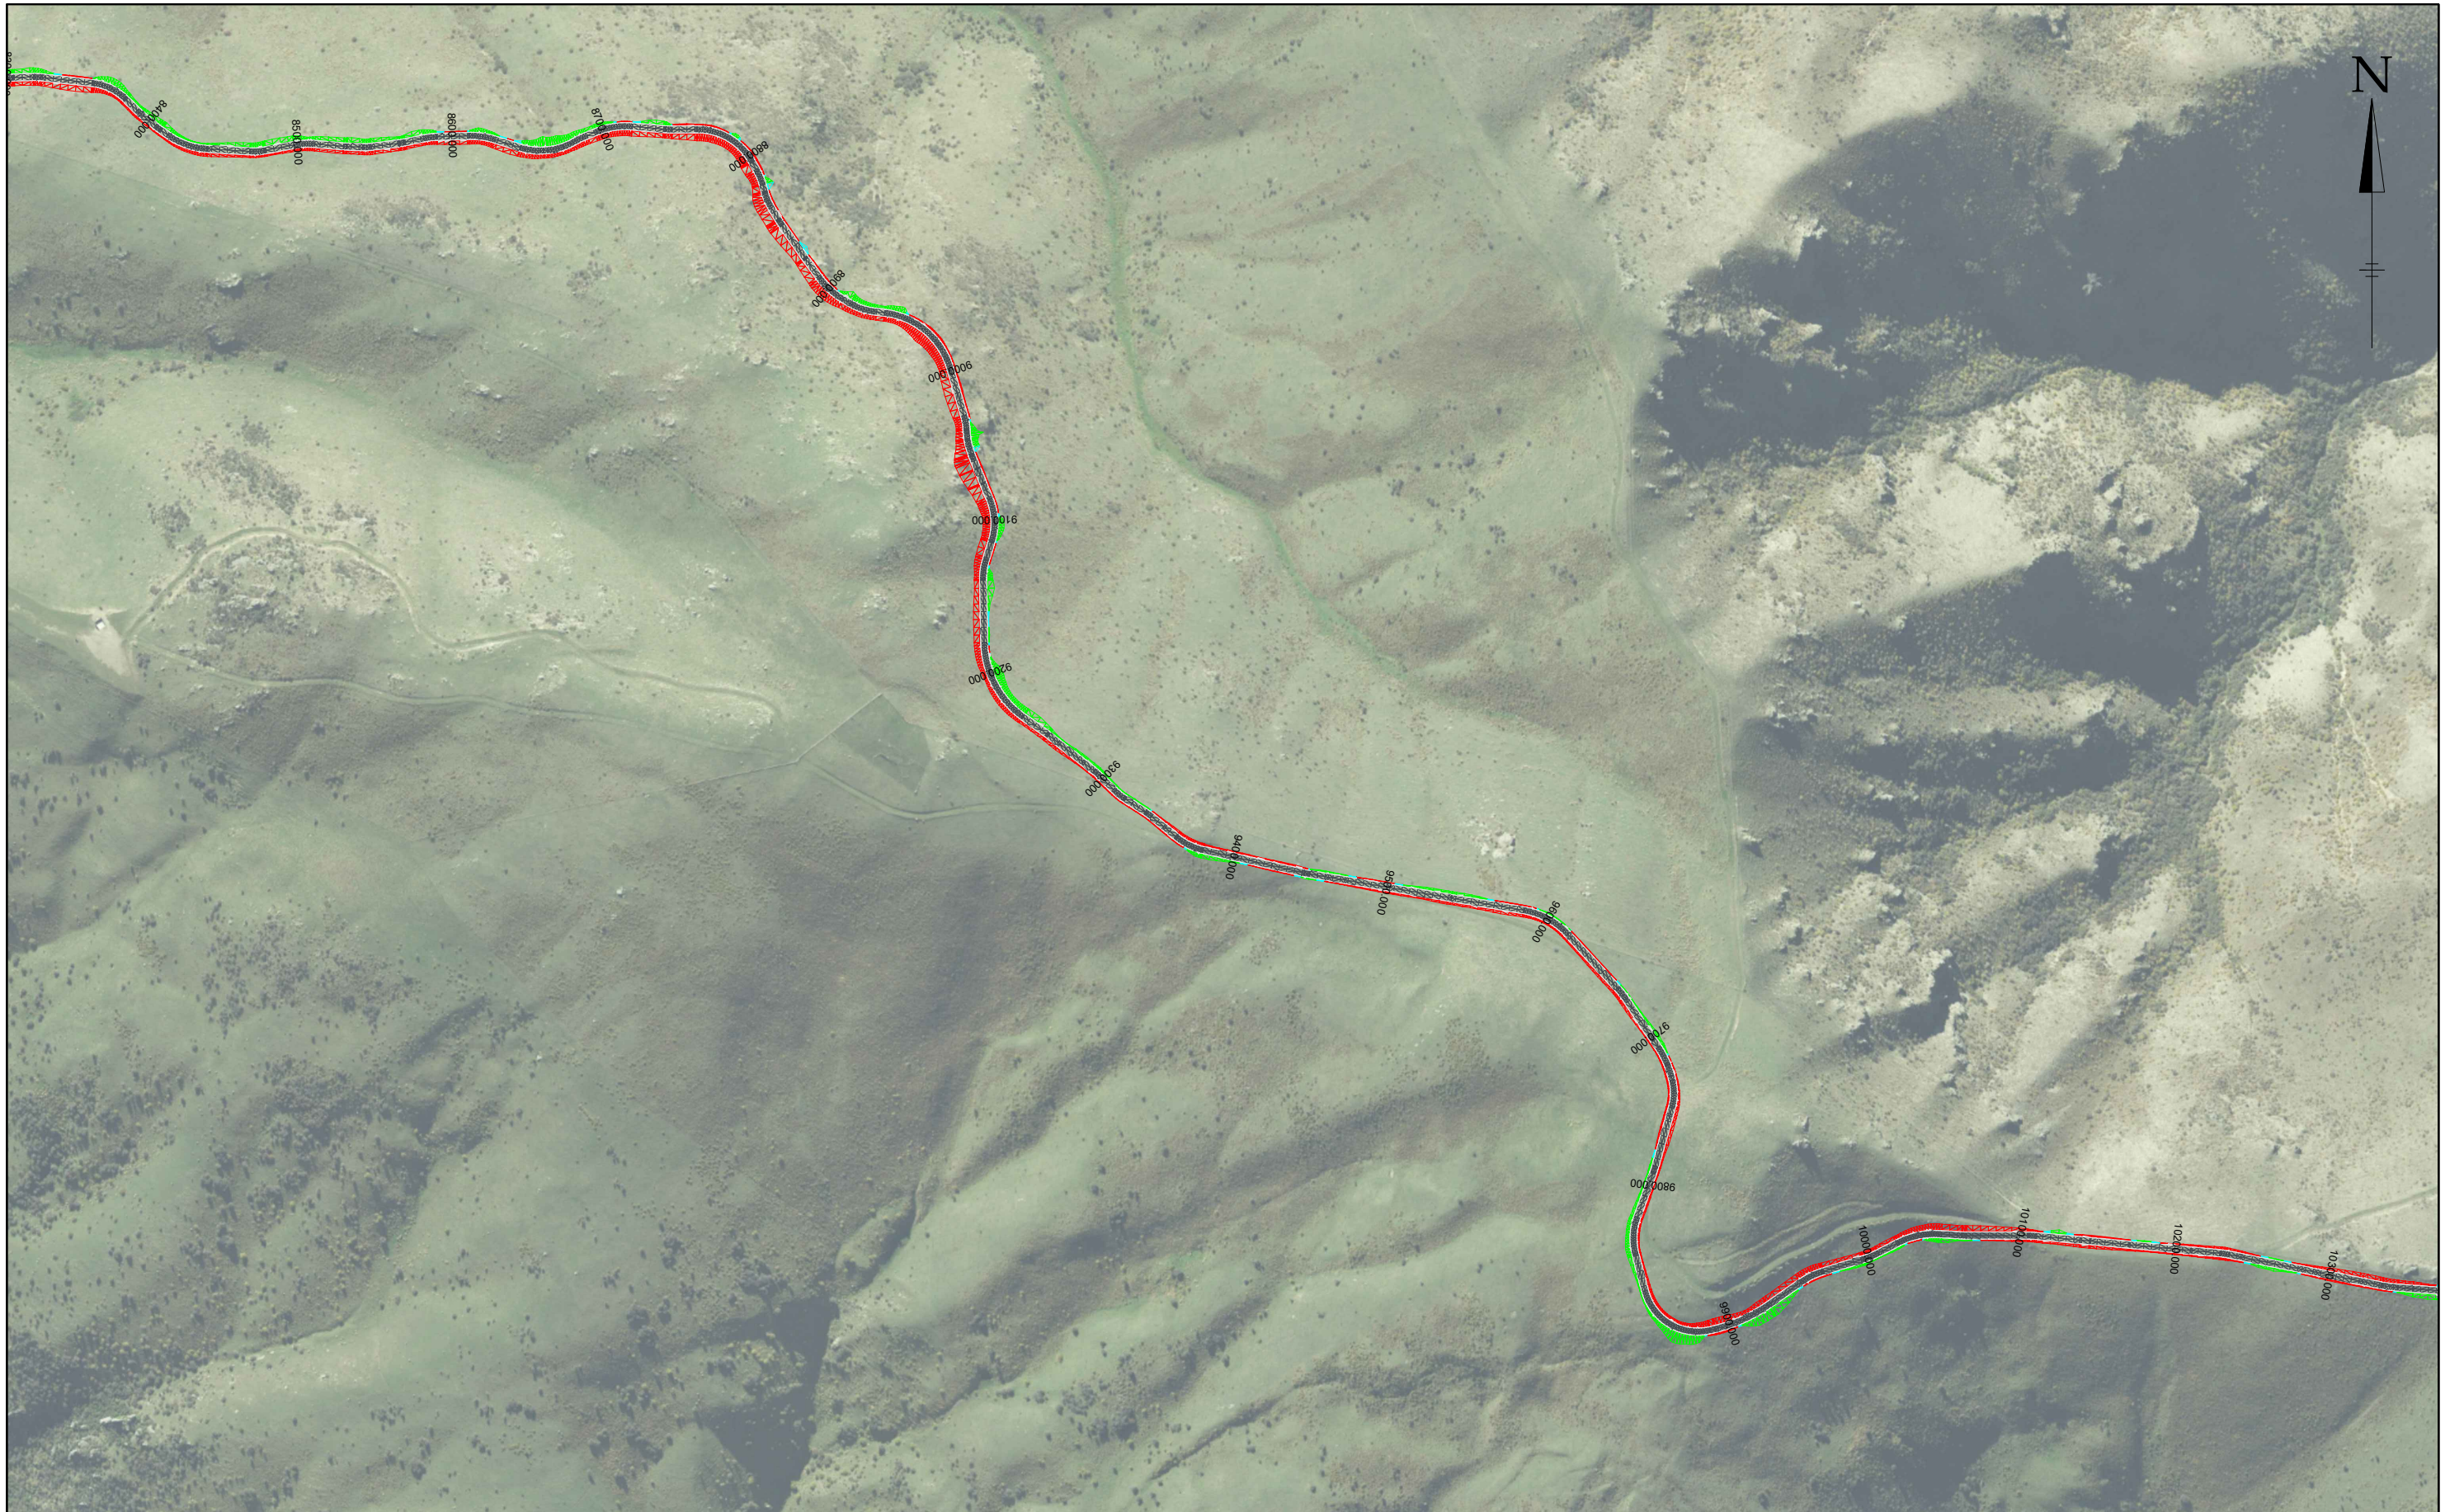

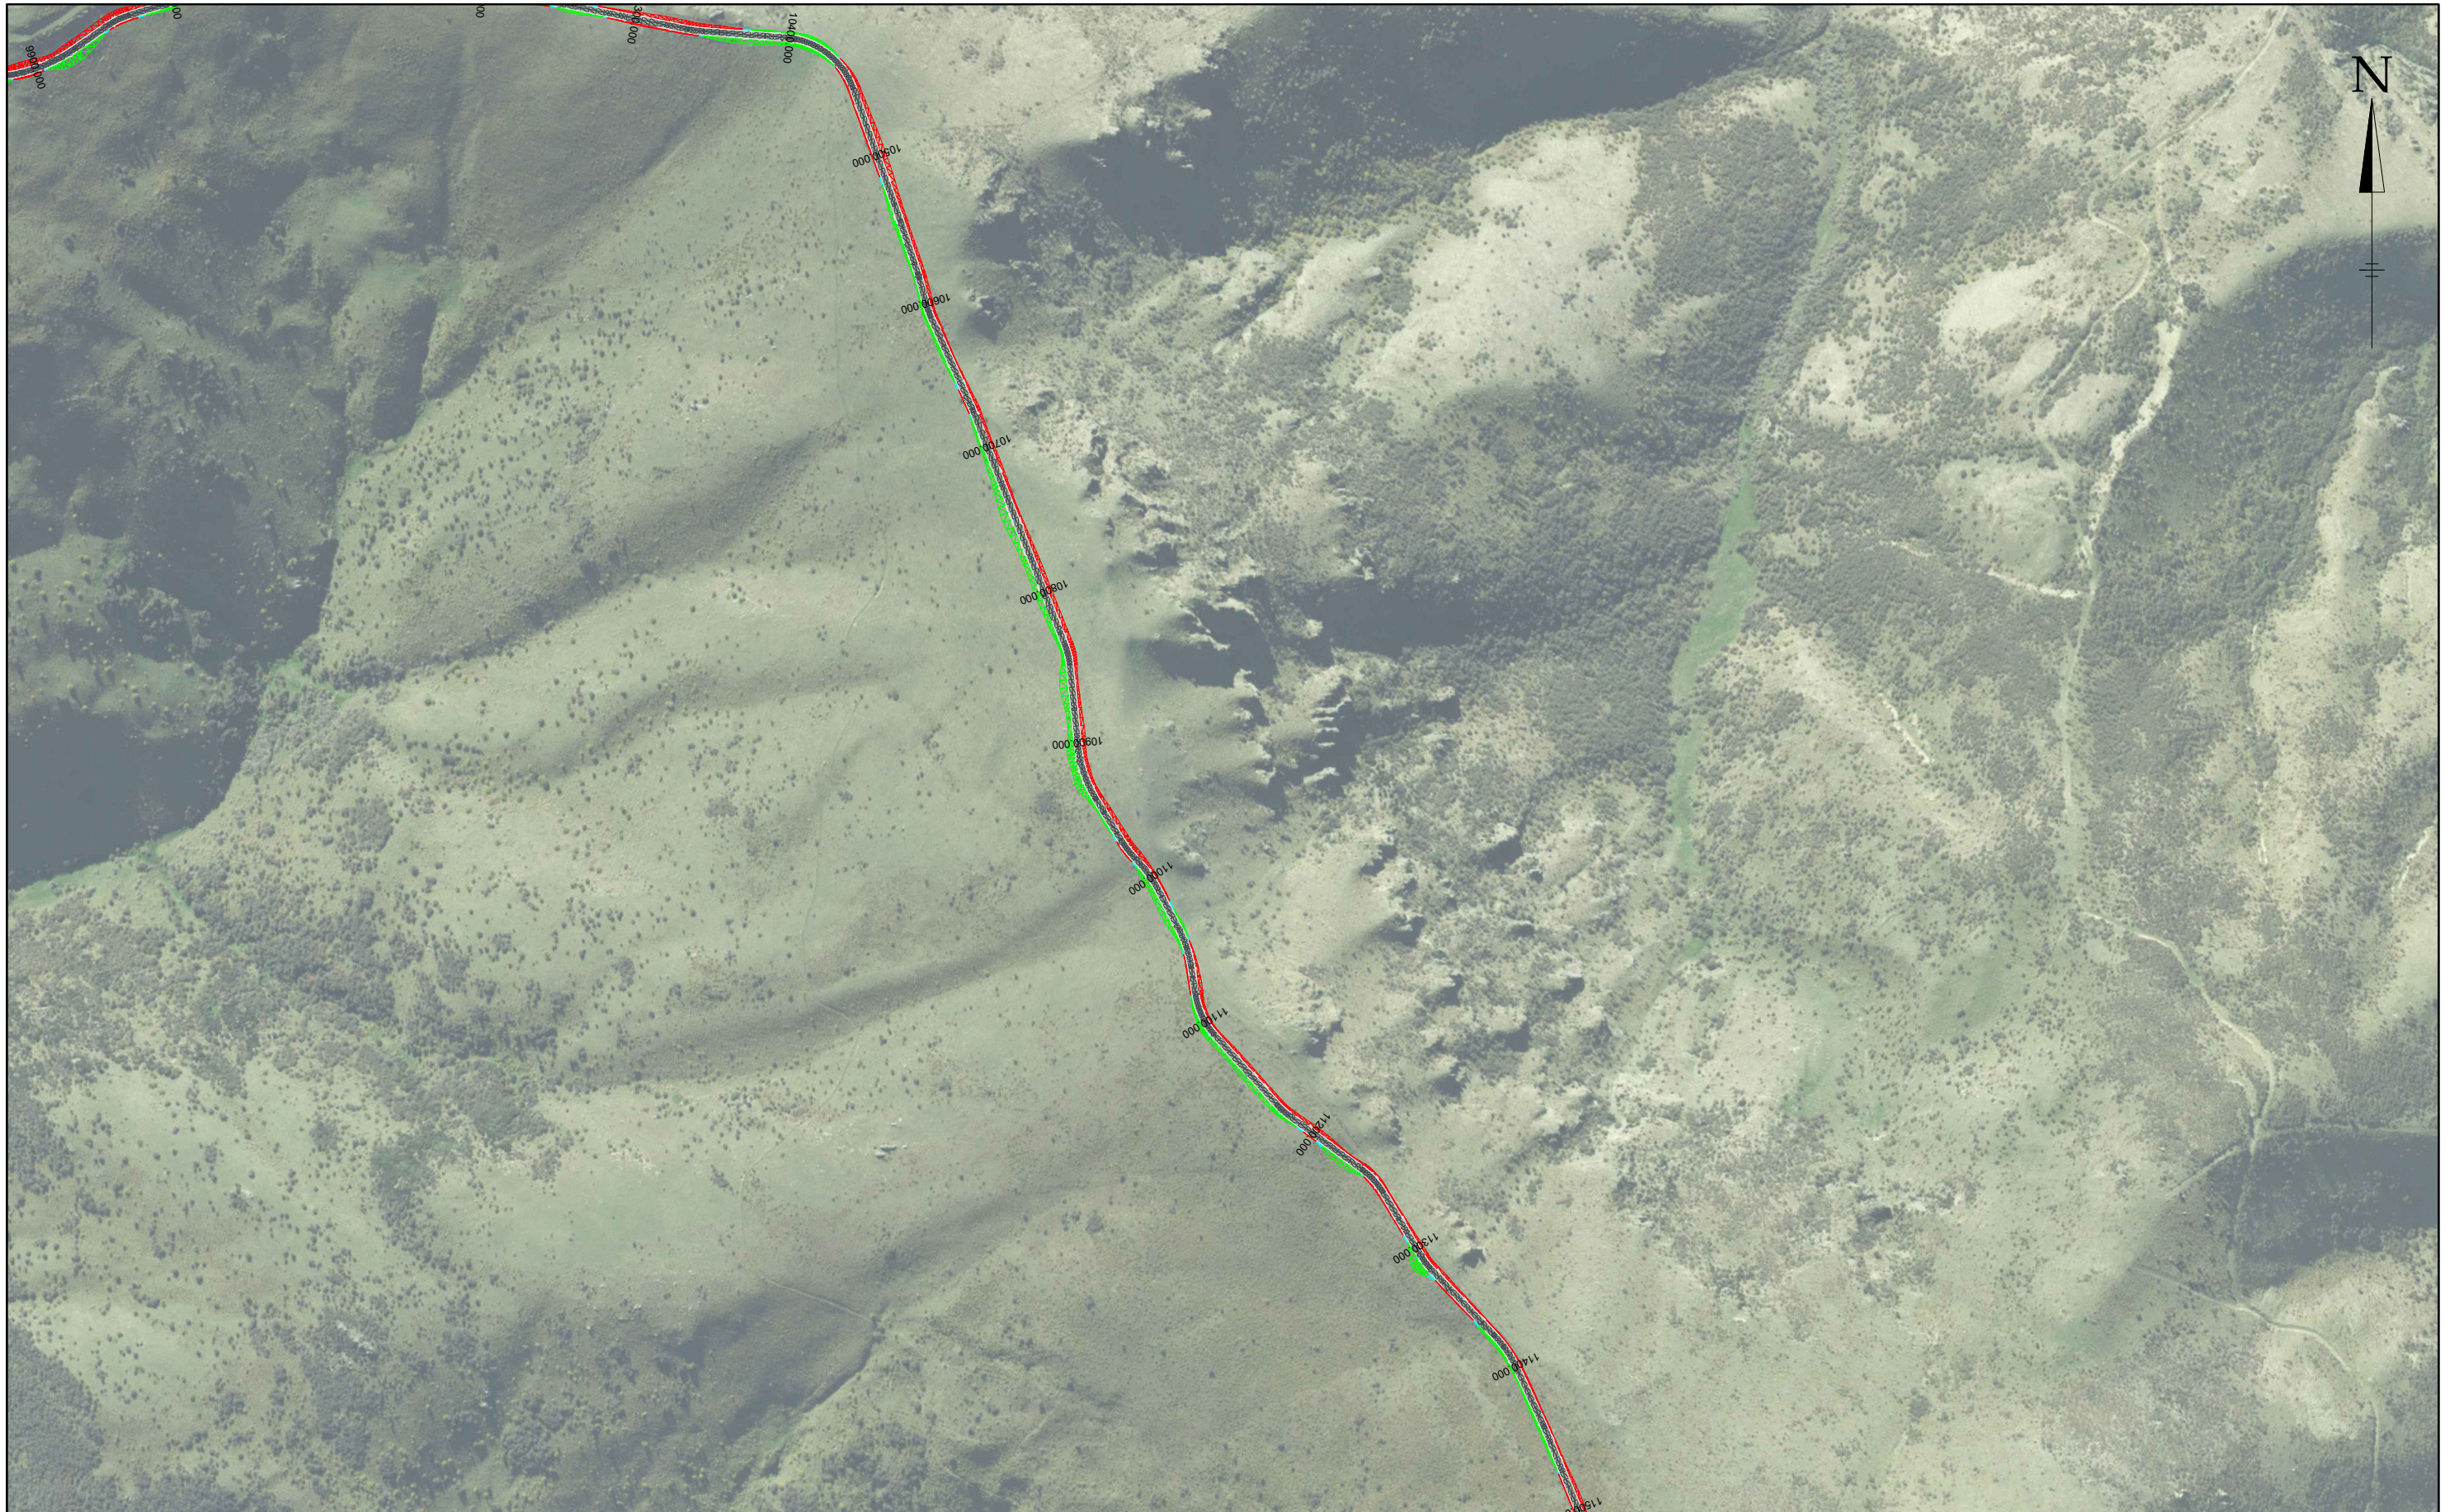



MATAKANUI

GOLD LIMITED



This drawing, the designs, and the information, contained within it are, and always will remain, the property of Santana Minerals Ltd. Any unauthorized use or reproduction in part or in full, is forbidden.

REV A 250702
REV B 250722
REV C 250730
REV D 250730
REV E 250828
REV F 251014
REV G 251110
REV H 251118
REV I 260703
REV M 260727

Ardgour Rise Road
Site Plan A8

July 2026

Scale 1:4,000 @A3
Date 27/07/2026
Drawing No: BOGP- EW-RD-03-M
Drawing By: Josh C
Sheet No. 9 of 10



MATAKANUI
GOLD LIMITED

REV A 250702
REV B 250722
REV C 250730
REV D 250730
REV E 250828
REV F 251014
REV G 251110
REV H 251118
REV I 260703
REV M 260727

Ardgour Rise Road
Site Plan A9

July 2026

Scale 1:4,000 @A3



Date 27/07/2026

Drawing No: BOGP- EW-RD-03-M


Drawing By: Josh C

Sheet No. 10 of 10

This drawing, the designs, and the information, contained within it are, and always will remain, the property of Santana Minerals Ltd. Any unauthorized use or reproduction in part or in full, is forbidden.

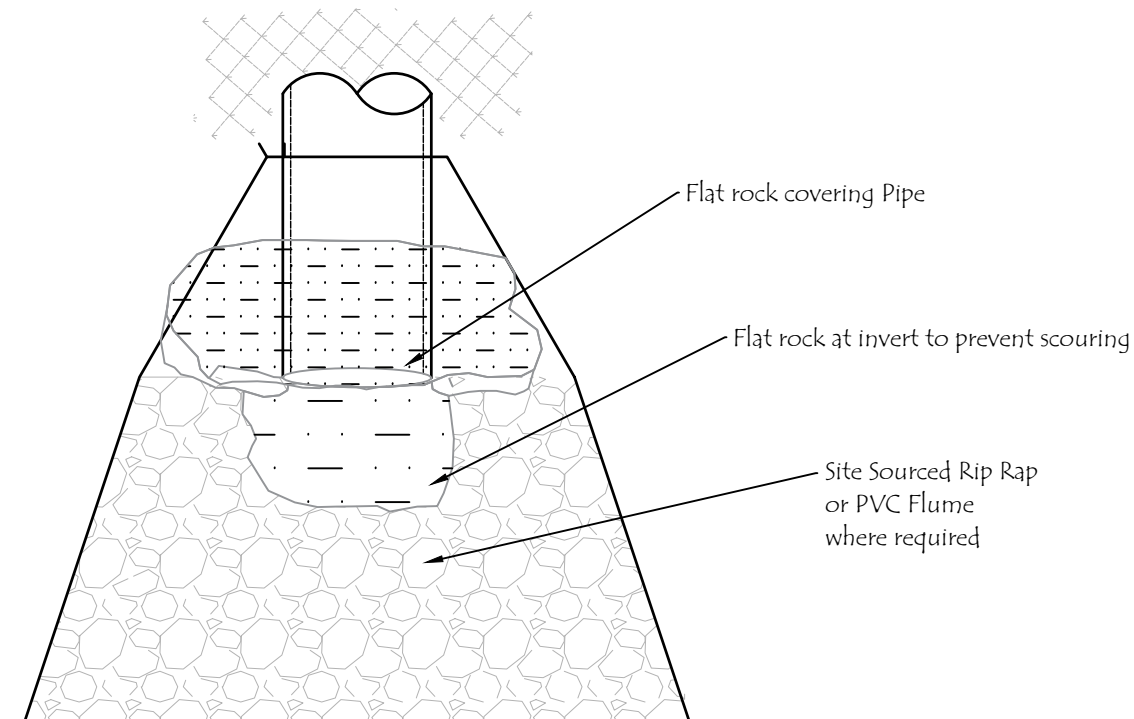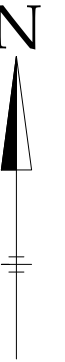

Ardgour Rise Typical Culvert Outlet

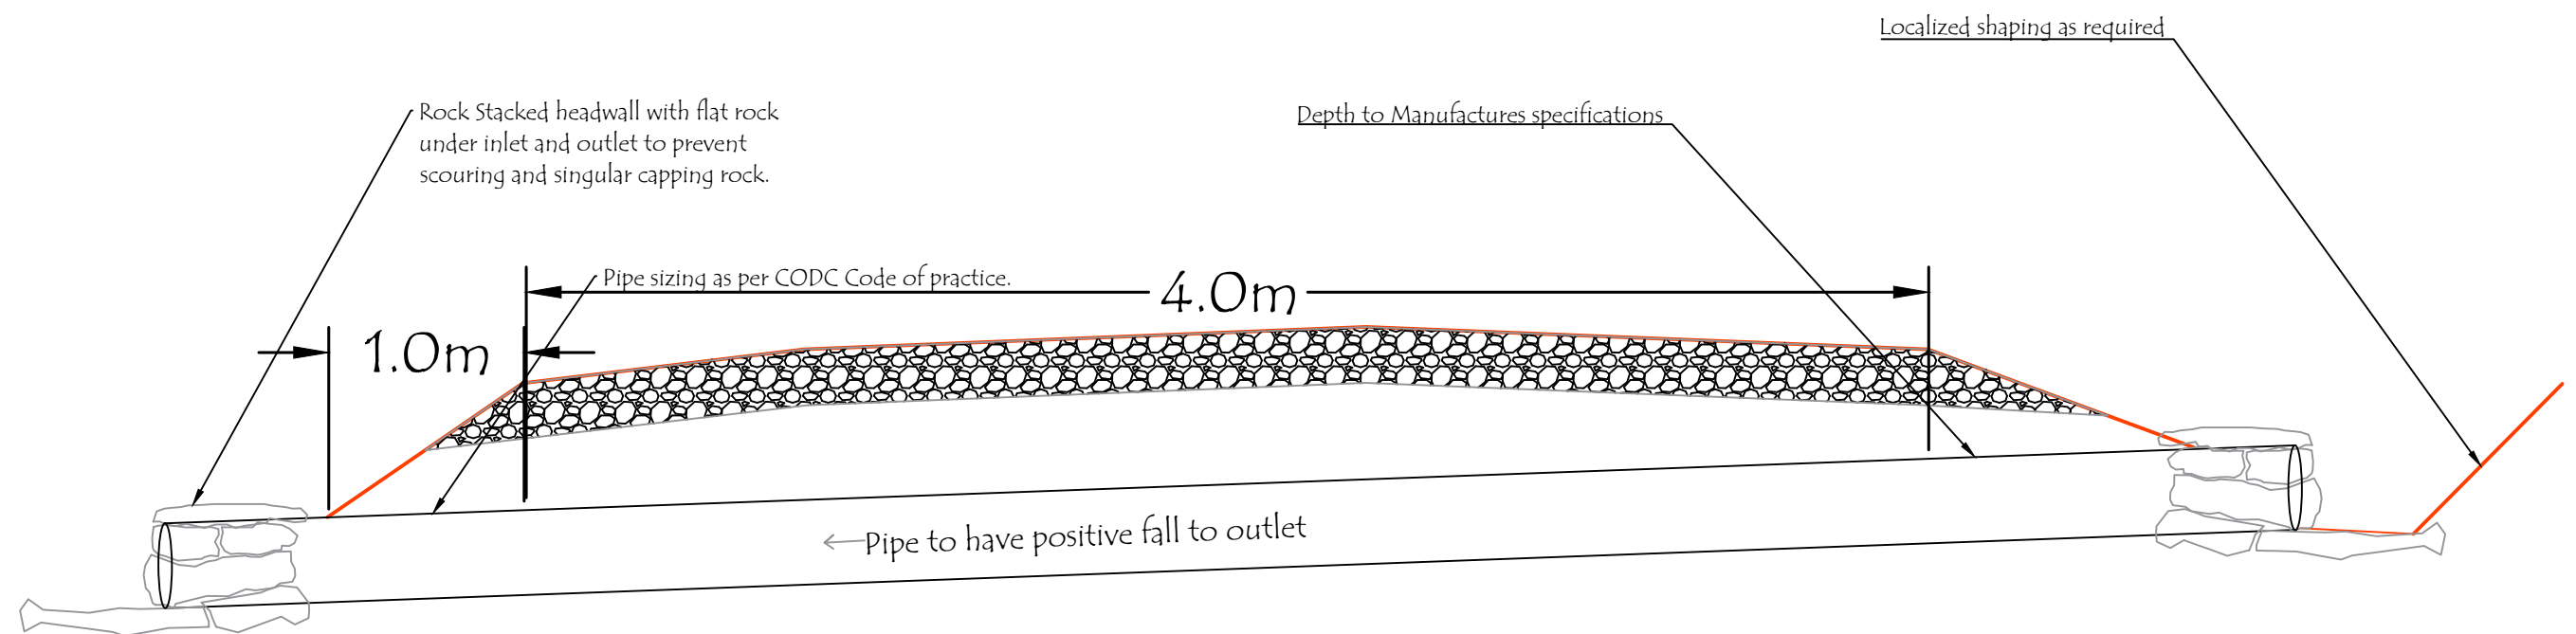

Ardgour Rise Typical Culvert Cross - Section

HORIZONTAL CURVE DATA

VERTICAL CURVE LENGTH (m)
VERTICAL CURVE RADIUS (m)
VERTICAL GEOMETRY GRADE (%)
VERTICAL GEOMETRY LENGTH (m)

DATUM RL = 262.100

FINISHED SURFACE LEVEL	303.956	
------------------------	---------	--	--	

A3 SCALE: H 1:1500, V 1:750



This drawing, the designs, and the information, contained within it are, and always will remain, the property of Santana Minerals Ltd. Any unauthorized use or reproduction in part or in full, is forbidden.

REV A 250702
REV B 250722
REV C 250730
REV D 250730
REV E 250828
REV F 251014
REV G 251110
REV H 251118
REV I 260703
REV M 260727

Ardgour Rise Road
Longsection CH 500-1,000

July 2026

Scale 1:1,500 @A3

Date 27/07/2026

Drawing No: BOGP- EW-RD-03-M

Drawing By: Josh C

Sheet No. 2 of 29

HORIZONTAL CURVE DATA

VERTICAL CURVE LENGTH (m)
VERTICAL CURVE RADIUS (m)
VERTICAL GEOMETRY GRADE (%)
VERTICAL GEOMETRY LENGTH (m)

DATUM RL = 250.500

FINISHED SURFACE LEVEL	270.494	270.847	272.278	274.425	275.360	275.978	277.083	278.428	279.773	281.119	282.527	284.349	286.387	288.081	289.413	290.275	291.137	292.037	292.064	290.967	289.577	288.529	287.776	287.879	289.013	290.151
EXISTING SURFACE LEVEL	270.052	270.073	272.310	274.968	275.189	275.964	277.250	278.109	278.828	280.670	282.346	284.344	286.532	288.120	289.319	290.080	291.018	291.906	291.922	290.722	289.211	288.279	287.807	287.749	289.013	290.170
CUT / FILL DEPTH	0.442	0.774	-0.032	-0.543	0.172	0.014	-0.167	0.319	0.945	0.449	0.181	0.006	-0.144	-0.038	0.094	0.194	0.119	0.131	0.143	0.245	0.367	0.250	-0.031	0.130	-0.000	-0.019
CHAINAGE	1500	1520	1540	1560	1580	1600	1620	1640	1660	1680	1700	1720	1740	1760	1780	1800	1820	1840	1860	1880	1900	1920	1940	1960	1980	2000

A3 SCALE: H 1:1500, V 1:750



This drawing, the designs, and the information, contained within it are, and always will remain, the property of Santana Minerals Ltd. Any unauthorized use or reproduction in part or in full, is forbidden.

REV A 250702
REV B 250722
REV C 250730
REV D 250730
REV E 250828
REV F 251014
REV G 251110
REV H 251118
REV I 260703
REV M 260727

Ardgour Rise Road
Longsection CH 1,500-2,000

July 2026

Scale 1:1,500 @A3

Date 27/07/2026

Drawing No: BOGP- EW-RD-03-M

Drawing By: Josh C

Sheet No. 4 of 29

HORIZONTAL CURVE DATA

VERTICAL CURVE LENGTH (m)
VERTICAL CURVE RADIUS (m)
VERTICAL GEOMETRY GRADE (%)
VERTICAL GEOMETRY LENGTH (m)

DATUM RL = 270.600

FINISHED SURFACE LEVEL	290.151		291.325		292.429		293.250		293.998		294.727		295.232		295.310		294.986		295.260		295.722		296.688		297.869		298.998		299.506		299.493		299.714		300.136		300.590		301.100		301.621		302.899		304.655		306.341		307.626		308.718
EXISTING SURFACE LEVEL	290.170		291.150		292.264		293.075		293.718		294.522		295.059		294.960		294.570		295.064		295.466		296.492		297.773		299.176		299.299		299.506		299.540		299.927		300.675		301.492		301.527		302.696		304.775		305.861		307.399		308.892
CUT / FILL DEPTH	-0.019		0.176		0.165		0.174		0.280		0.205		0.173		0.351		0.416		0.196		0.256		0.176		0.096		-0.177		0.207		0.253		0.174		0.209		-0.085		-0.392		0.093		0.203		-0.120		0.480		0.226		-0.174
CHAINAGE	2000		2020		2040		2060		2080		2100		2120		2140		2160		2180		2200		2220		2240		2260		2280		2300		2320		2340		2360		2380		2400		2420		2440		2460		2480		2500

A3 SCALE: H 1:1500, V 1:750



This drawing, the designs, and the information, contained within it are, and always will remain, the property of Santana Minerals Ltd. Any unauthorized use or reproduction in part or in full, is forbidden.

REV A 250702
REV B 250722
REV C 250730
REV D 250730
REV E 250828
REV F 251014
REV G 251110
REV H 251118
REV I 260703
REV M 260727

Ardgour Rise Road
Longsection CH 2,000-2,500

July 2026


Scale 1:1,500 @A3

Date 27/07/2026

Drawing No: BOGP- EW-RD-03-M

Drawing By: Josh C

Sheet No. 5 of 29

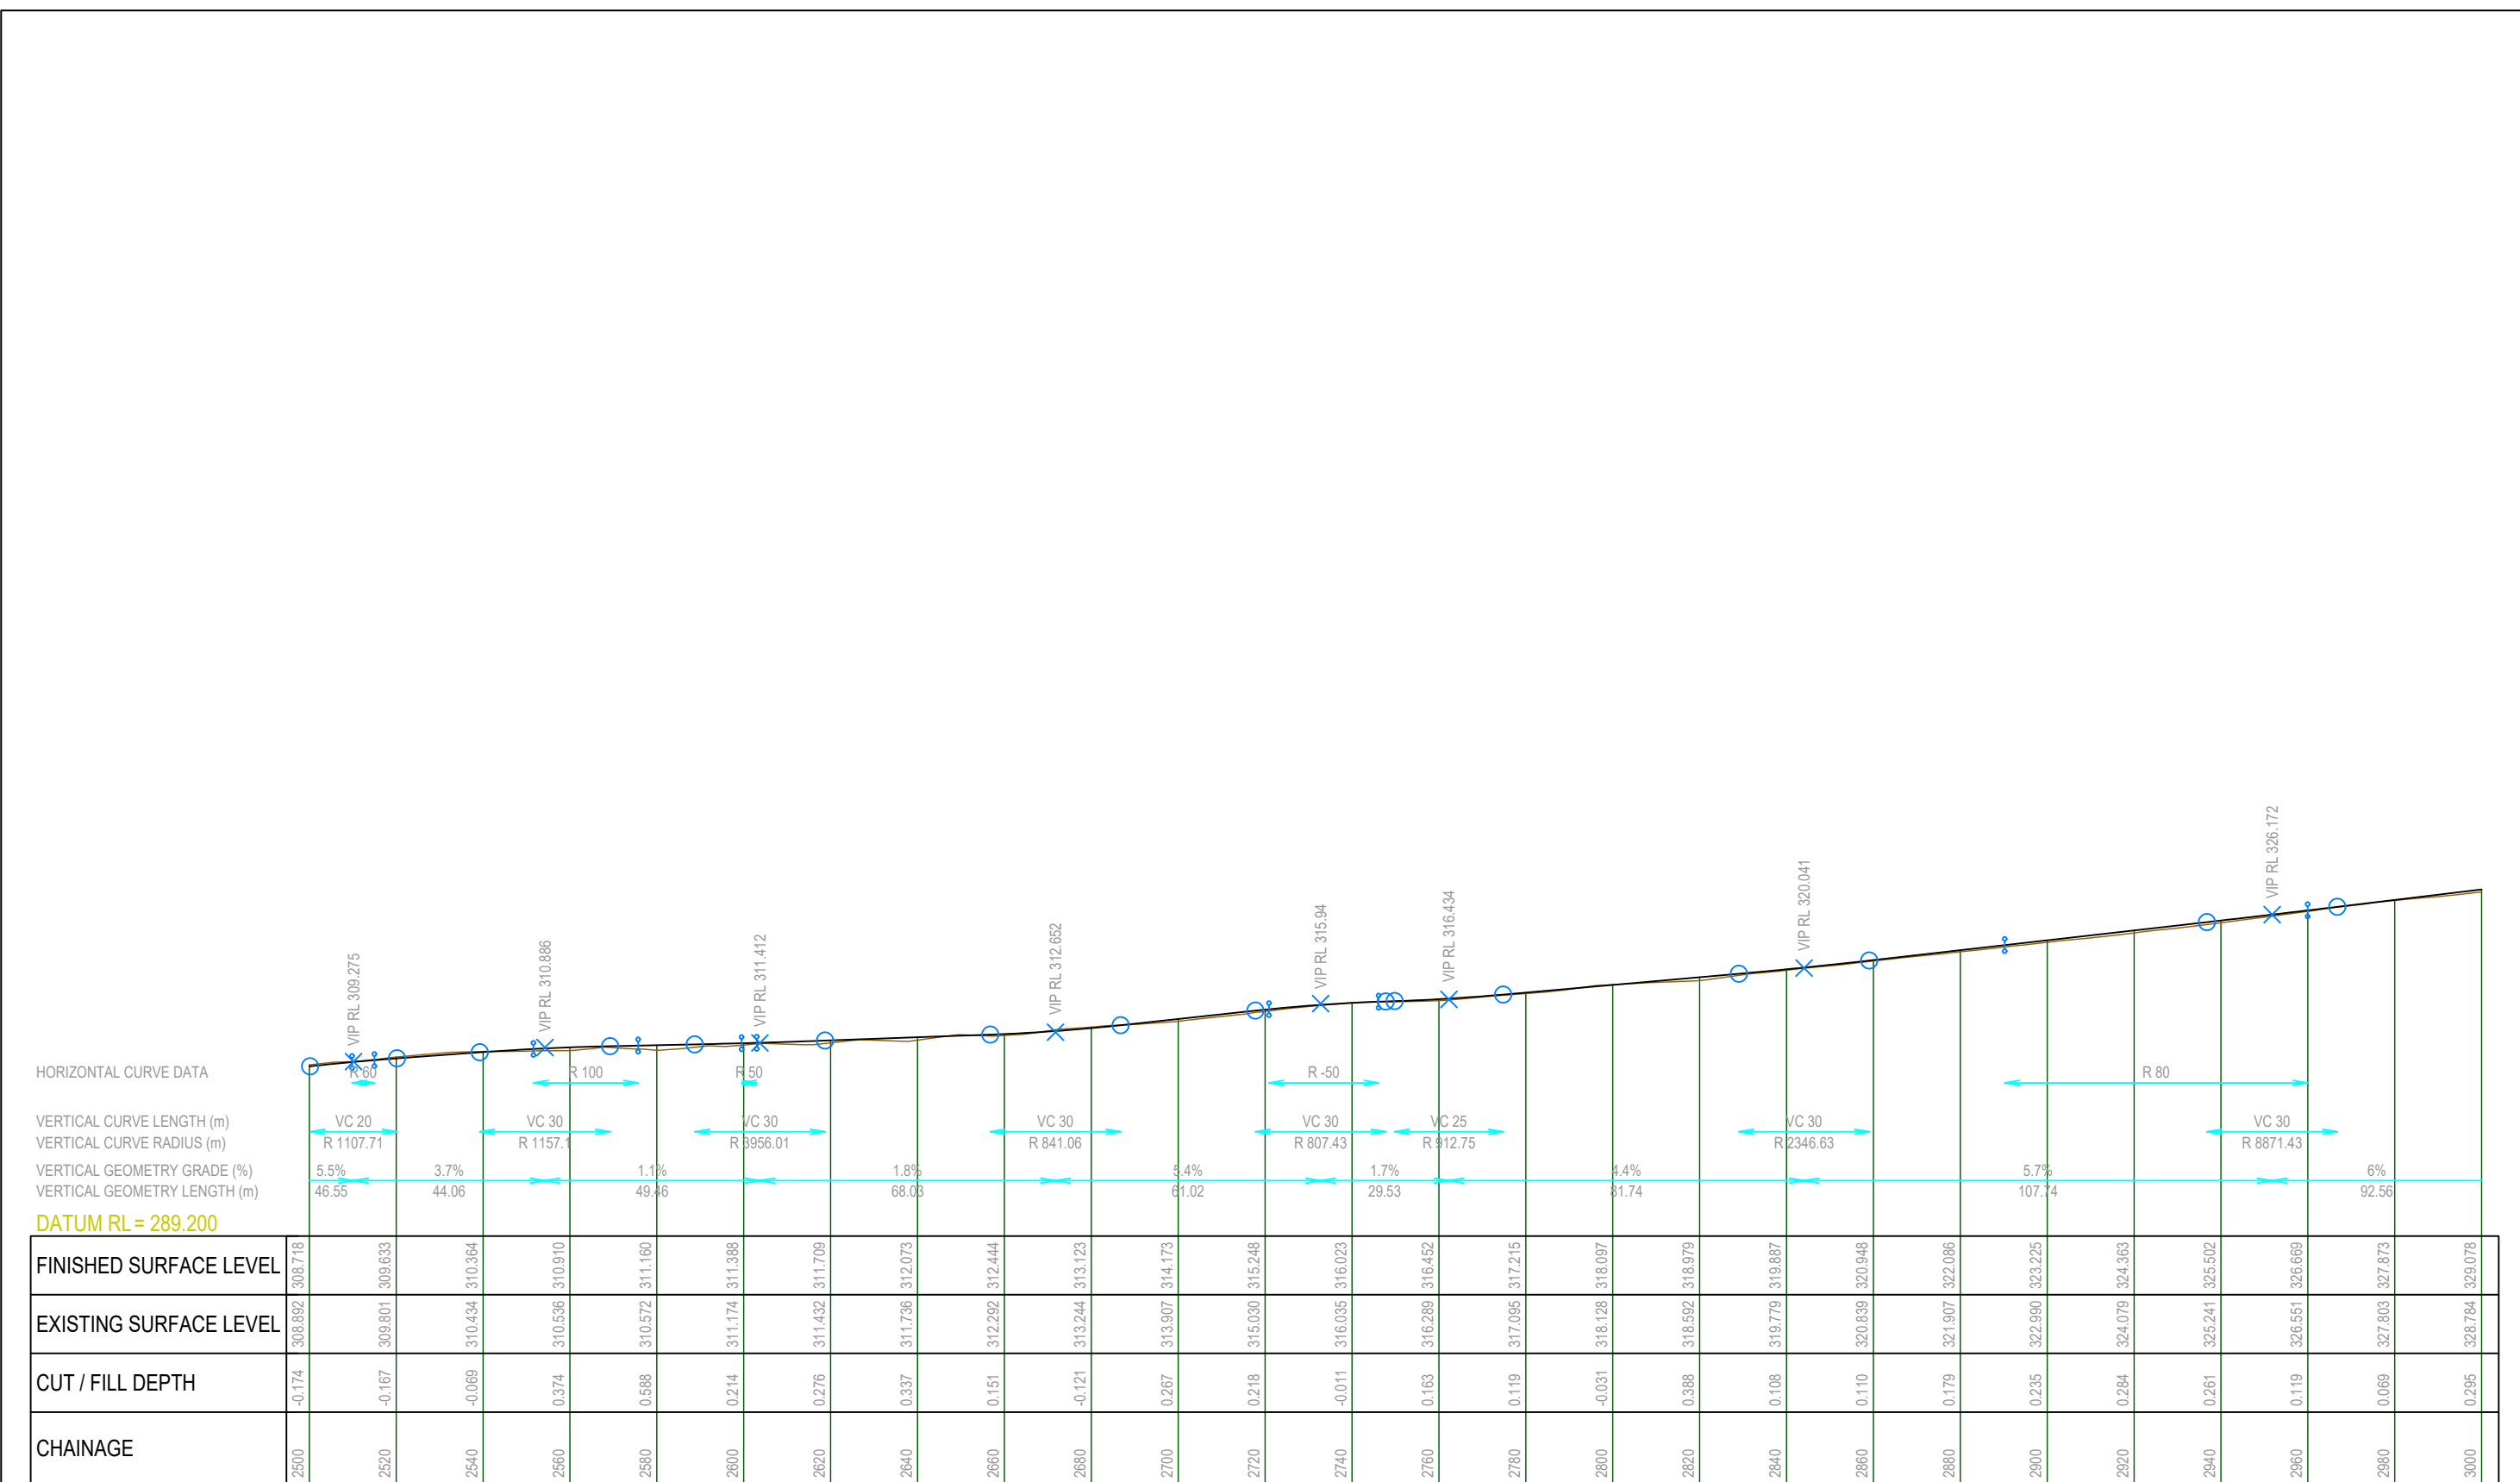

A3 SCALE: H 1:1500, V 1:750

MATAKANUI

GOLD LIMITED

This drawing, the designs, and the information, contained within it are, and always will remain, the property of Santana Minerals Ltd. Any unauthorized use or reproduction in part or in full, is forbidden.

REV A 250702
REV B 250722
REV C 250730
REV D 250730
REV E 250828
REV F 251014
REV G 251110
REV H 251118
REV I 260703
REV M 260727

Ardgour Rise Road
Longsection CH 2,500-3,000

July 2026

Scale 1:1,500 @A3
Date 27/07/2026
Drawing No: BOGP- EW-RD-03-M
Drawing By: Josh C
Sheet No. 6 of 29

HORIZONTAL CURVE DATA

VERTICAL CURVE LENGTH (m)
VERTICAL CURVE RADIUS (m)
VERTICAL GEOMETRY GRADE (%)
VERTICAL GEOMETRY LENGTH (m)

DATUM RL = 309.200

FINISHED SURFACE LEVEL	329.078	330.284	331.478	332.600	333.684	334.767	335.851	336.942	338.108	339.329	340.551	341.772	342.993	344.125	345.097	346.059	347.382	349.093	350.839	352.611	354.394	356.169	357.888	359.554	361.212	362.873
EXISTING SURFACE LEVEL	328.784	330.008	331.197	332.273	333.447	334.690	335.751	336.818	338.035	339.255	340.456	341.607	342.940	343.983	345.062	346.153	347.106	348.602	351.236	352.088	353.727	357.017	357.850	359.262	361.383	363.022
CUT / FILL DEPTH	0.295	0.276	0.282	0.327	0.237	0.077	0.100	0.124	0.073	0.075	0.095	0.165	0.053	0.142	0.035	-0.094	0.276	0.491	-0.397	0.522	0.667	-0.848	0.039	0.291	-0.172	-0.149
CHAINAGE	3000	3020	3040	3060	3080	3100	3120	3140	3160	3180	3200	3220	3240	3260	3280	3300	3320	3340	3360	3380	3400	3420	3440	3460	3480	3500

A3 SCALE: H 1:1500, V 1:750



This drawing, the designs, and the information, contained within it are, and always will remain, the property of Santana Minerals Ltd. Any unauthorized use or reproduction in part or in full, is forbidden.

REV A 250702
REV B 250722
REV C 250730
REV D 250730
REV E 250828
REV F 251014
REV G 251110
REV H 251118
REV I 260703
REV M 260727

Ardgour Rise Road
Longsection CH 3,000-3,500

July 2026

Scale 1:1,500 @A3

Date 27/07/2026

Drawing No: BOGP- EW-RD-03-M

Drawing By: Josh C

Sheet No. 7 of 29

HORIZONTAL CURVE DATA

VERTICAL CURVE LENGTH (m)
VERTICAL CURVE RADIUS (m)
VERTICAL GEOMETRY GRADE (%)
VERTICAL GEOMETRY LENGTH (m)

DATUM RL = 343.300

FINISHED SURFACE LEVEL	362.873		364.542		366.204		367.655		369.033		370.410		371.767		373.090		374.347		375.399		376.434		377.655		379.038		380.435		381.833		383.231		384.666		386.348		388.309		390.402		392.541		394.840		397.262		399.689		401.932		404.542
EXISTING SURFACE LEVEL	363.022		364.745		366.423		367.522		368.606		370.376		371.847		373.208		374.454		375.525		376.507		377.639		379.084		380.300		381.560		382.995		384.528		386.136		388.246		390.439		392.813		394.891		397.106		399.615		401.932		404.831
CUT / FILL DEPTH	-0.149		-0.203		-0.219		0.134		0.226		0.034		-0.080		-0.117		-0.107		-0.126		-0.073		0.016		-0.046		0.135		0.273		0.235		0.138		0.212		0.063		-0.037		-0.273		-0.051		0.156		0.075		0.185		-0.289
CHAINAGE	3500		3520		3540		3560		3580		3600		3620		3640		3660		3680		3700		3720		3740		3760		3780		3800		3820		3840		3860		3880		3900		3920		3940		3960		3980		4000

A3 SCALE: H 1:1500, V 1:750



This drawing, the designs, and the information, contained within it are, and always will remain, the property of Santana Minerals Ltd. Any unauthorized use or reproduction in part or in full, is forbidden.

REV A 250702
REV B 250722
REV C 250730
REV D 250730
REV E 250828
REV F 251014
REV G 251110
REV H 251118
REV I 260703
REV M 260727

Ardgour Rise Road
Longsection CH 3,500-4,000

July 2026

Scale 1:1,500 @A3

Date 27/07/2026

Drawing No: BOGP- EW-RD-03-M

Drawing By: Josh C

Sheet No. 8 of 29

HORIZONTAL CURVE DATA

VERTICAL CURVE LENGTH (m)
VERTICAL CURVE RADIUS (m)
VERTICAL GEOMETRY GRADE (%)
VERTICAL GEOMETRY LENGTH (m)

DATUM RL = 385.000

FINISHED SURFACE LEVEL	404.542		406.912		409.211		411.493		413.756		415.755		417.429		419.027		420.509		421.729		422.687		423.499		424.311		425.145		426.128		427.254		428.427		430.148		432.078		434.008		436.071		438.275		440.480		442.594		444.545		446.472
EXISTING SURFACE LEVEL	404.831		407.104		408.821		410.962		413.206		415.227		417.097		418.713		420.437		421.670		422.448		423.245		424.058		425.055		426.110		427.169		428.498		430.219		431.866		434.027		435.933		437.764		440.234		442.471		444.090		445.479
CUT / FILL DEPTH	-0.289		-0.192		0.390		0.531		0.551		0.528		0.332		0.315		0.072		0.059		0.239		0.254		0.253		0.090		0.018		0.084		-0.070		-0.072		0.212		-0.019		0.138		0.511		0.246		0.123		0.455		0.992
CHAINAGE	4000		4020		4040		4060		4080		4100		4120		4140		4160		4180		4200		4220		4240		4260		4280		4300		4320		4340		4360		4380		4400		4420		4440		4460		4480		4500

A3 SCALE: H 1:1500, V 1:750



This drawing, the designs, and the information, contained within it are, and always will remain, the property of Santana Minerals Ltd. Any unauthorized use or reproduction in part or in full, is forbidden.

REV A 250702
REV B 250722
REV C 250730
REV D 250730
REV E 250828
REV F 251014
REV G 251110
REV H 251118
REV I 260703
REV M 260727

Ardgour Rise Road
Longsection CH 4,000-4,500

July 2026

Scale 1:1,500 @A3

Date 27/07/2026

Drawing No: BOGP- EW-RD-03-M

Drawing By: Josh C

Sheet No. 9 of 29

HORIZONTAL CURVE DATA

VERTICAL CURVE LENGTH (m)
VERTICAL CURVE RADIUS (m)
VERTICAL GEOMETRY GRADE (%)
VERTICAL GEOMETRY LENGTH (m)

DATUM RL = 425.900

FINISHED SURFACE LEVEL	446.472		448.506		450.928		453.421		455.874		458.210		460.547		462.884		465.219		467.551		469.883		472.216		474.548		476.880		479.212		481.545		483.877		486.209		488.541		490.874		493.206		495.538		497.870		500.266		502.761		505.255
EXISTING SURFACE LEVEL	445.479		447.779		451.081		453.706		456.010		458.172		460.730		462.749		465.186		467.427		470.287		472.060		474.227		476.828		479.300		481.549		483.574		485.814		488.855		491.617		492.235		492.455		497.870		499.949		501.216		503.427
CUT / FILL DEPTH	0.992		0.727		-0.153		-0.285		-0.136		0.038		-0.184		0.135		0.033		0.124		-0.403		0.156		0.321		0.052		-0.087		-0.005		0.303		0.395		-0.314		-0.744		0.971		3.083		0.000		0.317		1.545		1.828
CHAINAGE	4500		4520		4540		4560		4580		4600		4620		4640		4660		4680		4700		4720		4740		4760		4780		4800		4820		4840		4860		4880		4900		4920		4940		4960		4980		5000

A3 SCALE: H 1:1500, V 1:750



This drawing, the designs, and the information, contained within it are, and always will remain, the property of Santana Minerals Ltd. Any unauthorized use or reproduction in part or in full, is forbidden.

REV A 250702
REV B 250722
REV C 250730
REV D 250730
REV E 250828
REV F 251014
REV G 251110
REV H 251118
REV I 260703
REV M 260727

Ardgour Rise Road
Longsection CH 4,500-5,000

July 2026


Scale 1:1,500 @A3

Date 27/07/2026

Drawing No: BOGP- EW-RD-03-M

Drawing By: Josh C

Sheet No. 10 of 29

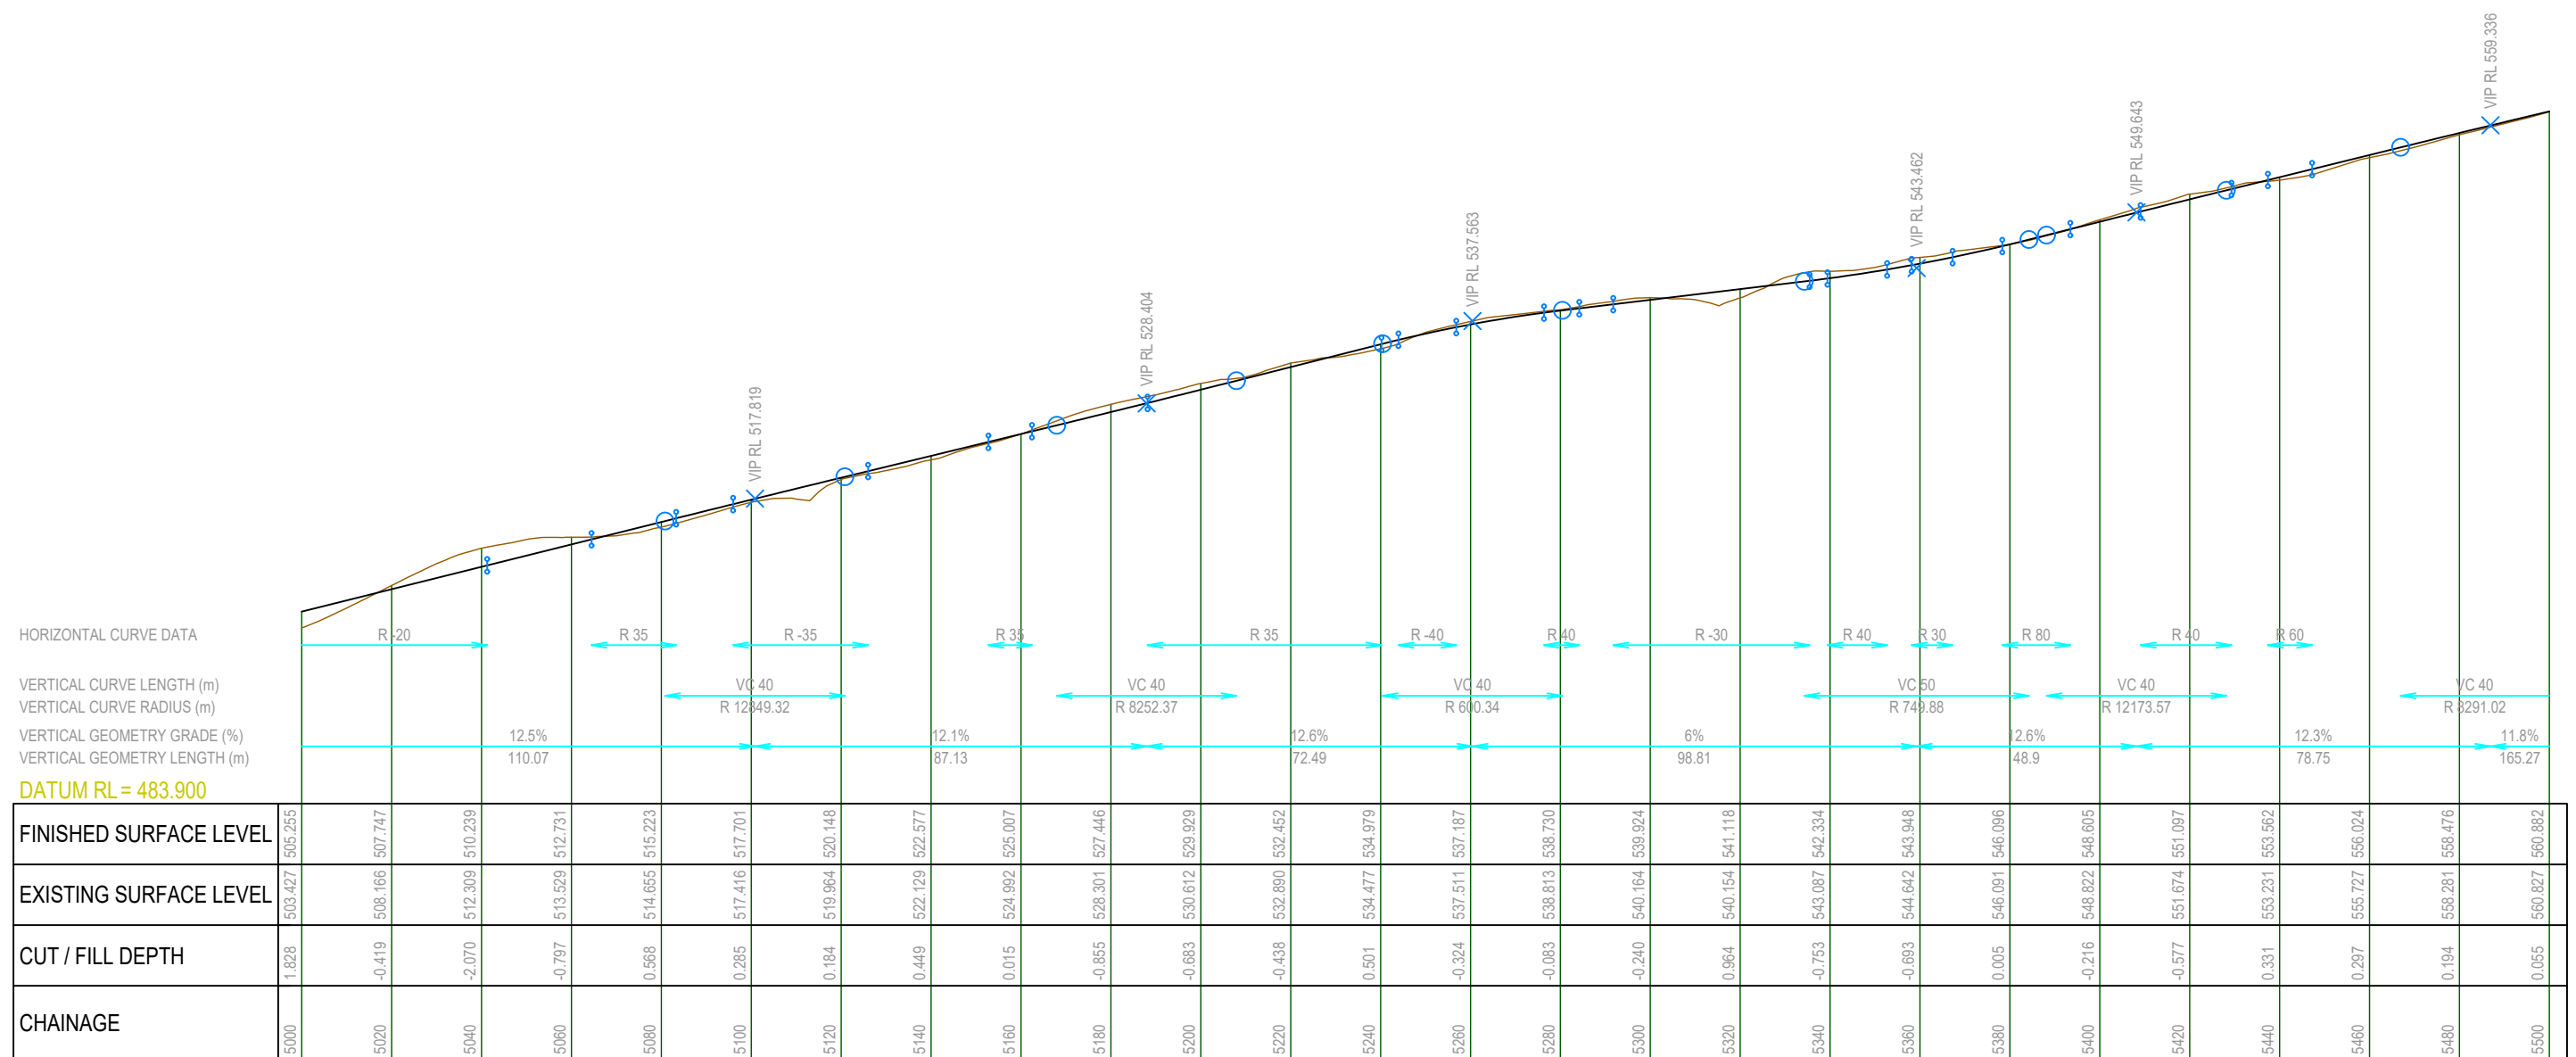

A3 SCALE: H 1:1500, V 1:750

HORIZONTAL CURVE DATA

VERTICAL CURVE LENGTH (m)
VERTICAL CURVE RADIUS (m)
VERTICAL GEOMETRY GRADE (%)
VERTICAL GEOMETRY LENGTH (m)

DATUM RL = 541.300

FINISHED SURFACE LEVEL	5500	5520	5540	5560	5580	5600	5620	5640	5660	5680	5700	5720	5740	5760	5780	5800	5820	5840	5860	5880	5900	5920	5940	5960	5980	6000
EXISTING SURFACE LEVEL	560.827	563.157	566.374	568.792	571.499	573.391	576.266	578.004	578.895	582.121	585.131	586.844	589.234	592.273	594.419	596.323	597.243	601.214	603.474	606.170	608.011	611.441	613.072	615.214	616.543	618.494
CUT / FILL DEPTH	0.055	0.093	-0.758	-0.811	-1.152	-0.679	-1.188	-0.561	0.911	0.045	-0.605	0.040	0.010	-0.670	-0.456	0.963	1.439	-0.173	-0.073	-0.410	0.109	-0.961	-0.419	-0.694	-0.198	-0.327
CHAINAGE	5500	5520	5540	5560	5580	5600	5620	5640	5660	5680	5700	5720	5740	5760	5780	5800	5820	5840	5860	5880	5900	5920	5940	5960	5980	6000

A3 SCALE: H 1:1500, V 1:750



This drawing, the designs, and the information, contained within it are, and always will remain, the property of Santana Minerals Ltd. Any unauthorized use or reproduction in part or in full, is forbidden.

REV A 250702
REV B 250722
REV C 250730
REV D 250730
REV E 250828
REV F 251014
REV G 251110
REV H 251118
REV I 260703
REV M 260727

Ardgour Rise Road
Longsection CH 5,500-6,000

July 2026

Scale 1:1,500 @A3

Date 27/07/2026

Drawing No: BOGP- EW-RD-03-M

Drawing By: Josh C

Sheet No. 12 of 29

HORIZONTAL CURVE DATA

VERTICAL CURVE LENGTH (m)
VERTICAL CURVE RADIUS (m)
VERTICAL GEOMETRY GRADE (%)
VERTICAL GEOMETRY LENGTH (m)

DATUM RL = 598.600

FINISHED SURFACE LEVEL	618.167	619.893	621.485	622.978	624.466	625.932	627.114	627.955	628.719	629.483	630.247	631.012	631.776	632.711	633.917	635.157	636.488	638.235	640.420	642.767	645.156	647.487	649.739	651.951	654.160	656.346
EXISTING SURFACE LEVEL	618.494	620.933	622.021	622.546	624.161	625.224	627.128	627.955	628.306	629.556	630.125	630.967	631.624	632.718	634.147	635.493	636.784	638.116	641.501	642.706	645.457	647.152	649.692	652.328	654.756	655.842
CUT / FILL DEPTH	-0.327	-1.039	-0.537	0.432	0.304	0.708	-0.015	0.000	0.414	-0.073	0.123	0.045	0.152	-0.007	-0.231	-0.336	-0.296	0.119	-1.081	0.060	-0.301	0.335	0.048	-0.377	-0.596	0.504
CHAINAGE	6000	6020	6040	6060	6080	6100	6120	6140	6160	6180	6200	6220	6240	6260	6280	6300	6320	6340	6360	6380	6400	6420	6440	6460	6480	6500

A3 SCALE: H 1:1500, V 1:750



This drawing, the designs, and the information, contained within it are, and always will remain, the property of Santana Minerals Ltd. Any unauthorized use or reproduction in part or in full, is forbidden.

REV A 250702
REV B 250722
REV C 250730
REV D 250730
REV E 250828
REV F 251014
REV G 251110
REV H 251118
REV I 260703
REV M 260727

Ardgour Rise Road
Longsection CH 6,000–6,500

July 2026

Scale 1:1,500 @A3

Date 27/07/2026

Drawing No: BOGP- EW-RD-03-M


Drawing By: Josh C

Sheet No. 13 of 29

HORIZONTAL CURVE DATA

VERTICAL CURVE LENGTH (m)
VERTICAL CURVE RADIUS (m)
VERTICAL GEOMETRY GRADE (%)
VERTICAL GEOMETRY LENGTH (m)

DATUM RL = 636.300

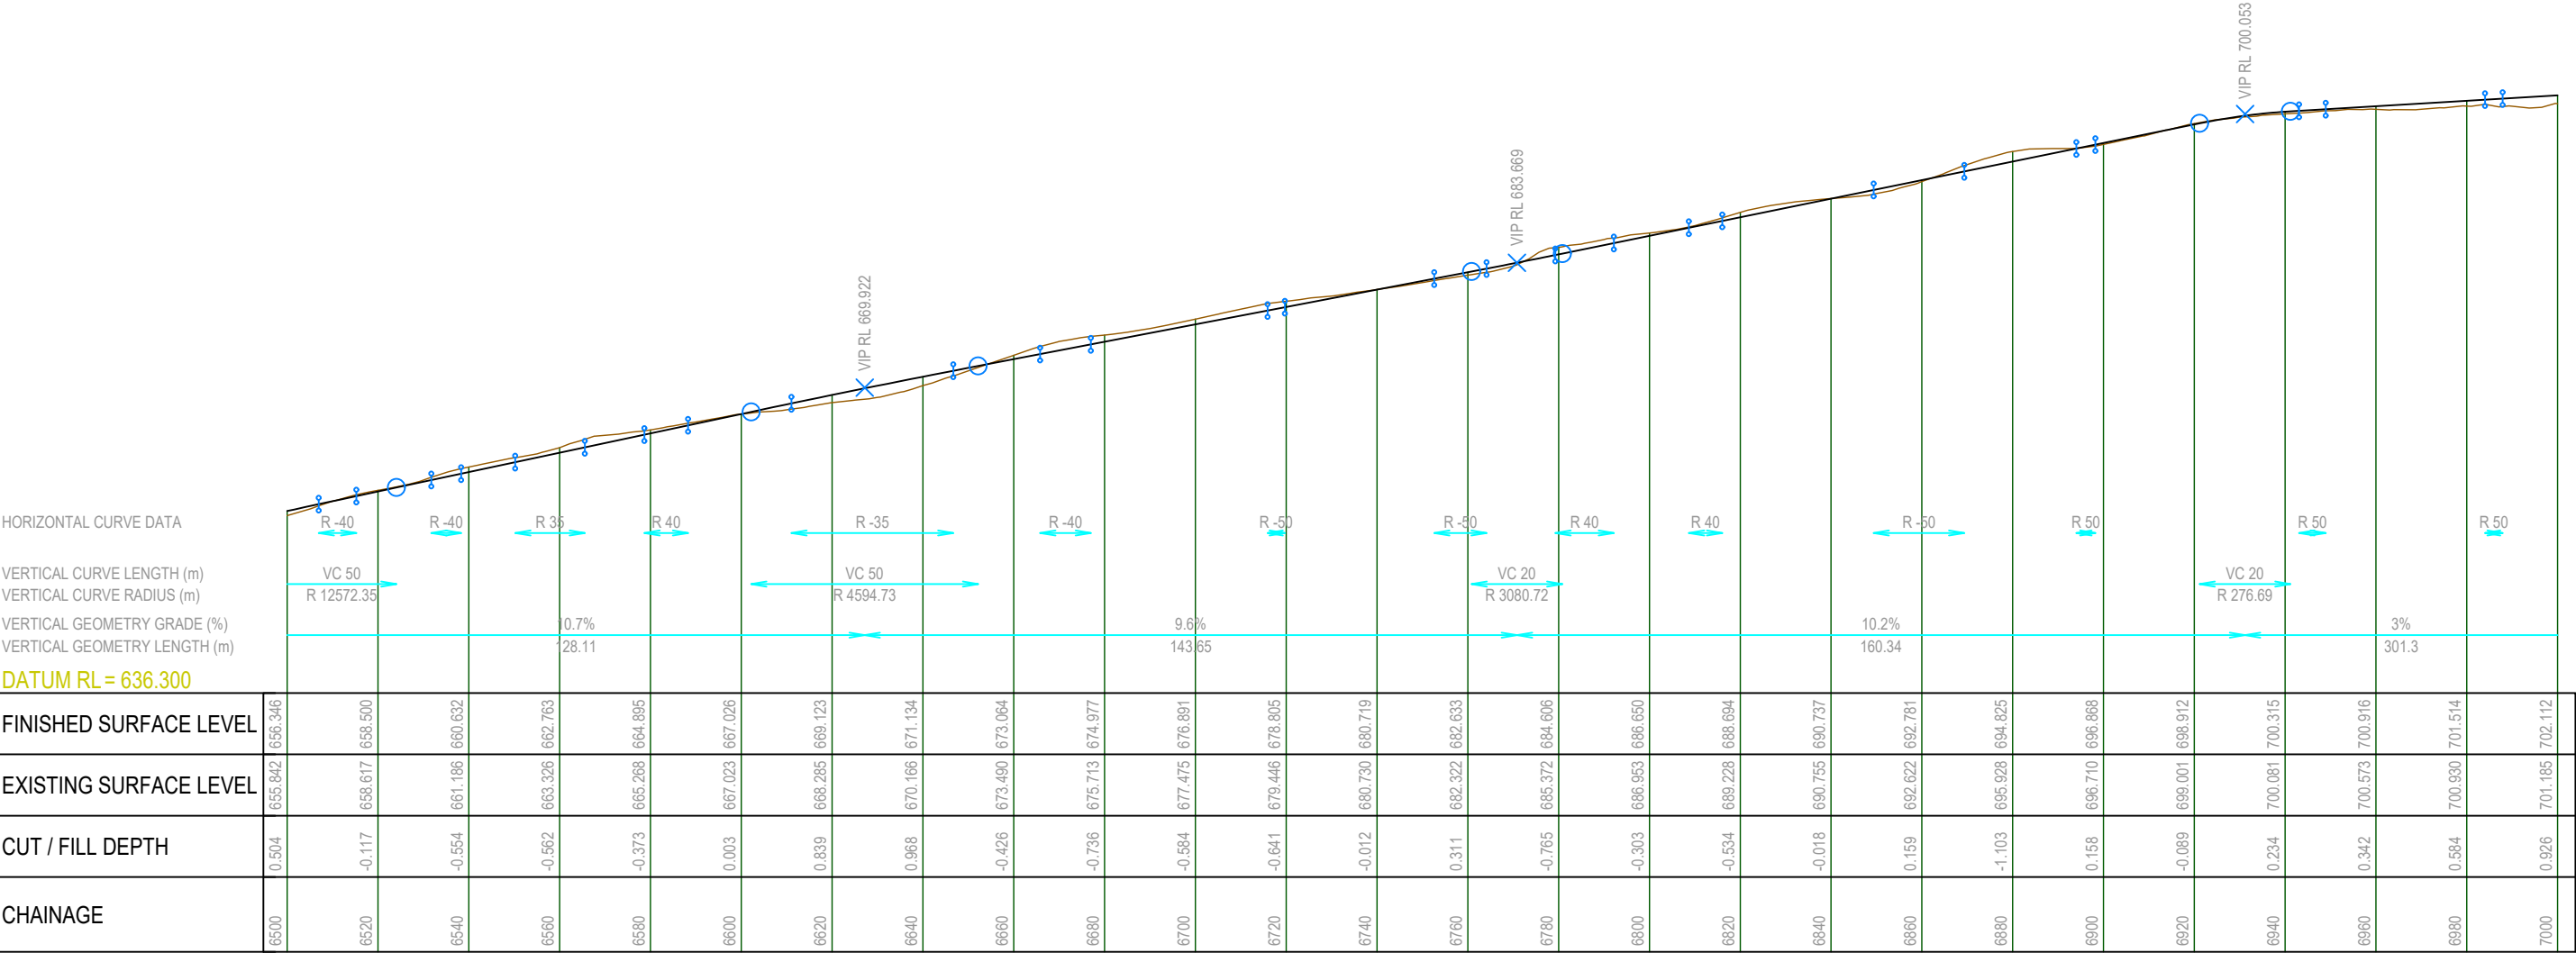

A3 SCALE: H 1:1500, V 1:750



This drawing, the designs, and the information, contained within it are, and always will remain, the property of Santana Minerals Ltd. Any unauthorized use or reproduction in part or in full, is forbidden.

REV A 250702
REV B 250722
REV C 250730
REV D 250730
REV E 250828
REV F 251014
REV G 251110
REV H 251118
REV I 260703
REV M 260727

Ardgour Rise Road
Longsection CH 6,500-7,000

July 2026

Scale 1:1,500 @A3

Date 27/07/2026

Drawing No: BOGP- EW-RD-03-M

Drawing By: Josh C

Sheet No. 14 of 29

HORIZONTAL CURVE DATA

VERTICAL CURVE LENGTH (m)
VERTICAL CURVE RADIUS (m)
VERTICAL GEOMETRY GRADE (%)
VERTICAL GEOMETRY LENGTH (m)

DATUM RL = 740.900

FINISHED SURFACE LEVEL	763.889	763.902	763.915	765.064	767.522	769.981	772.439	774.898	777.356	779.814	782.273	784.731	787.189	789.657	792.129	794.601	797.073	799.545	802.017	804.489	806.961	809.433	811.900	814.338	816.777	819.215
EXISTING SURFACE LEVEL	765.130	765.614	761.742	761.222	767.965	772.265	773.655	776.804	777.482	781.842	784.041	783.751	787.895	790.852	792.576	794.703	797.466	800.943	802.094	804.381	806.380	809.438	812.192	813.957	816.165	819.181
CUT / FILL DEPTH	-1.241	-1.712	2.174	3.842	-0.443	-2.284	-1.216	-1.906	-0.126	-2.028	-1.769	0.980	-0.706	-1.195	-0.447	-0.102	-0.393	-1.398	-0.078	0.108	0.581	-0.005	-0.292	0.381	0.611	0.034
CHAINAGE	8000	8020	8040	8060	8080	8100	8120	8140	8160	8180	8200	8220	8240	8260	8280	8300	8320	8340	8360	8380	8400	8420	8440	8460	8480	8500

A3 SCALE: H 1:1500, V 1:750

MATAKANUI

GOLD LIMITED


This drawing, the designs, and the information, contained within it are, and always will remain, the property of Santana Minerals Ltd. Any unauthorized use or reproduction in part or in full, is forbidden.

REV A 250702
REV B 250722
REV C 250730
REV D 250730
REV E 250828
REV F 251014
REV G 251110
REV H 251118
REV I 260703
REV M 260727


Ardgour Rise Road
Longsection CH 8,000–8,500

July 2026

Scale 1:1,500 @A3
Date 27/07/2026
Drawing No: BOGP- EW-RD-03-M
Drawing By: Josh C
Sheet No. 17 of 29

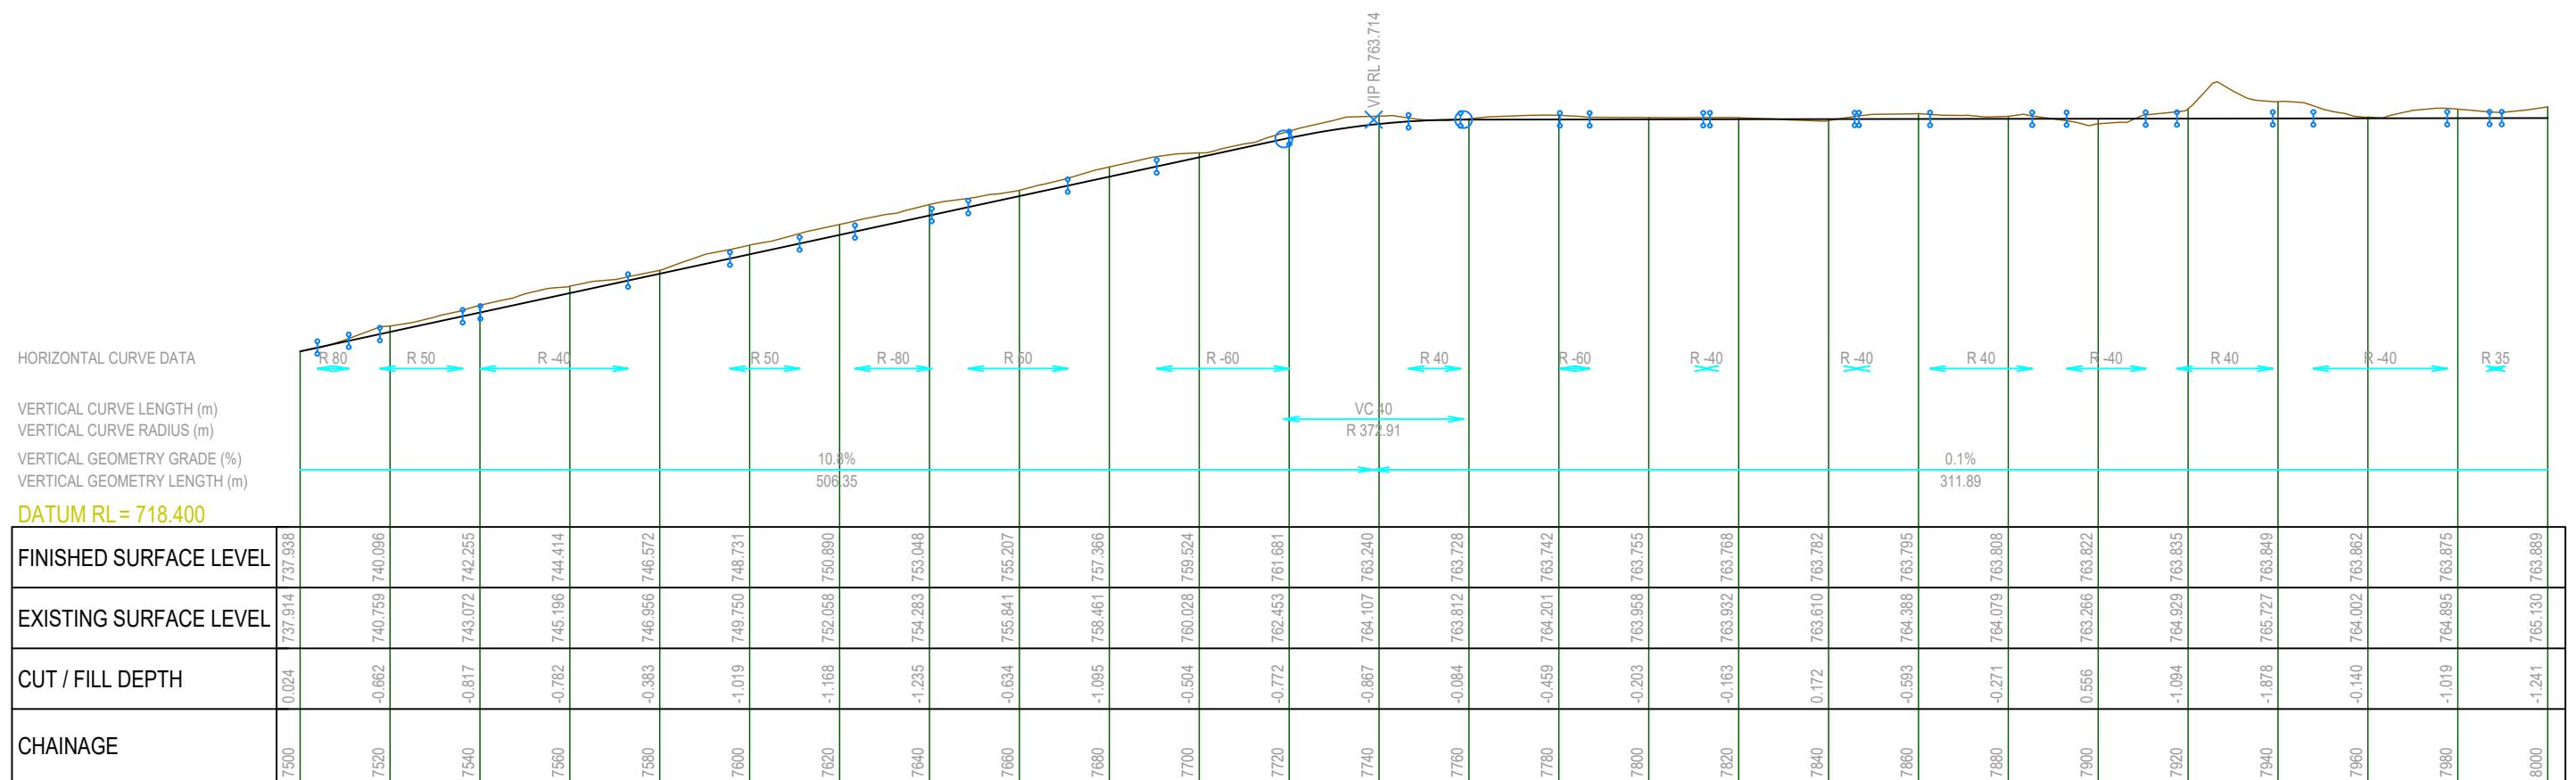

A3 SCALE: H 1:1500, V 1:750

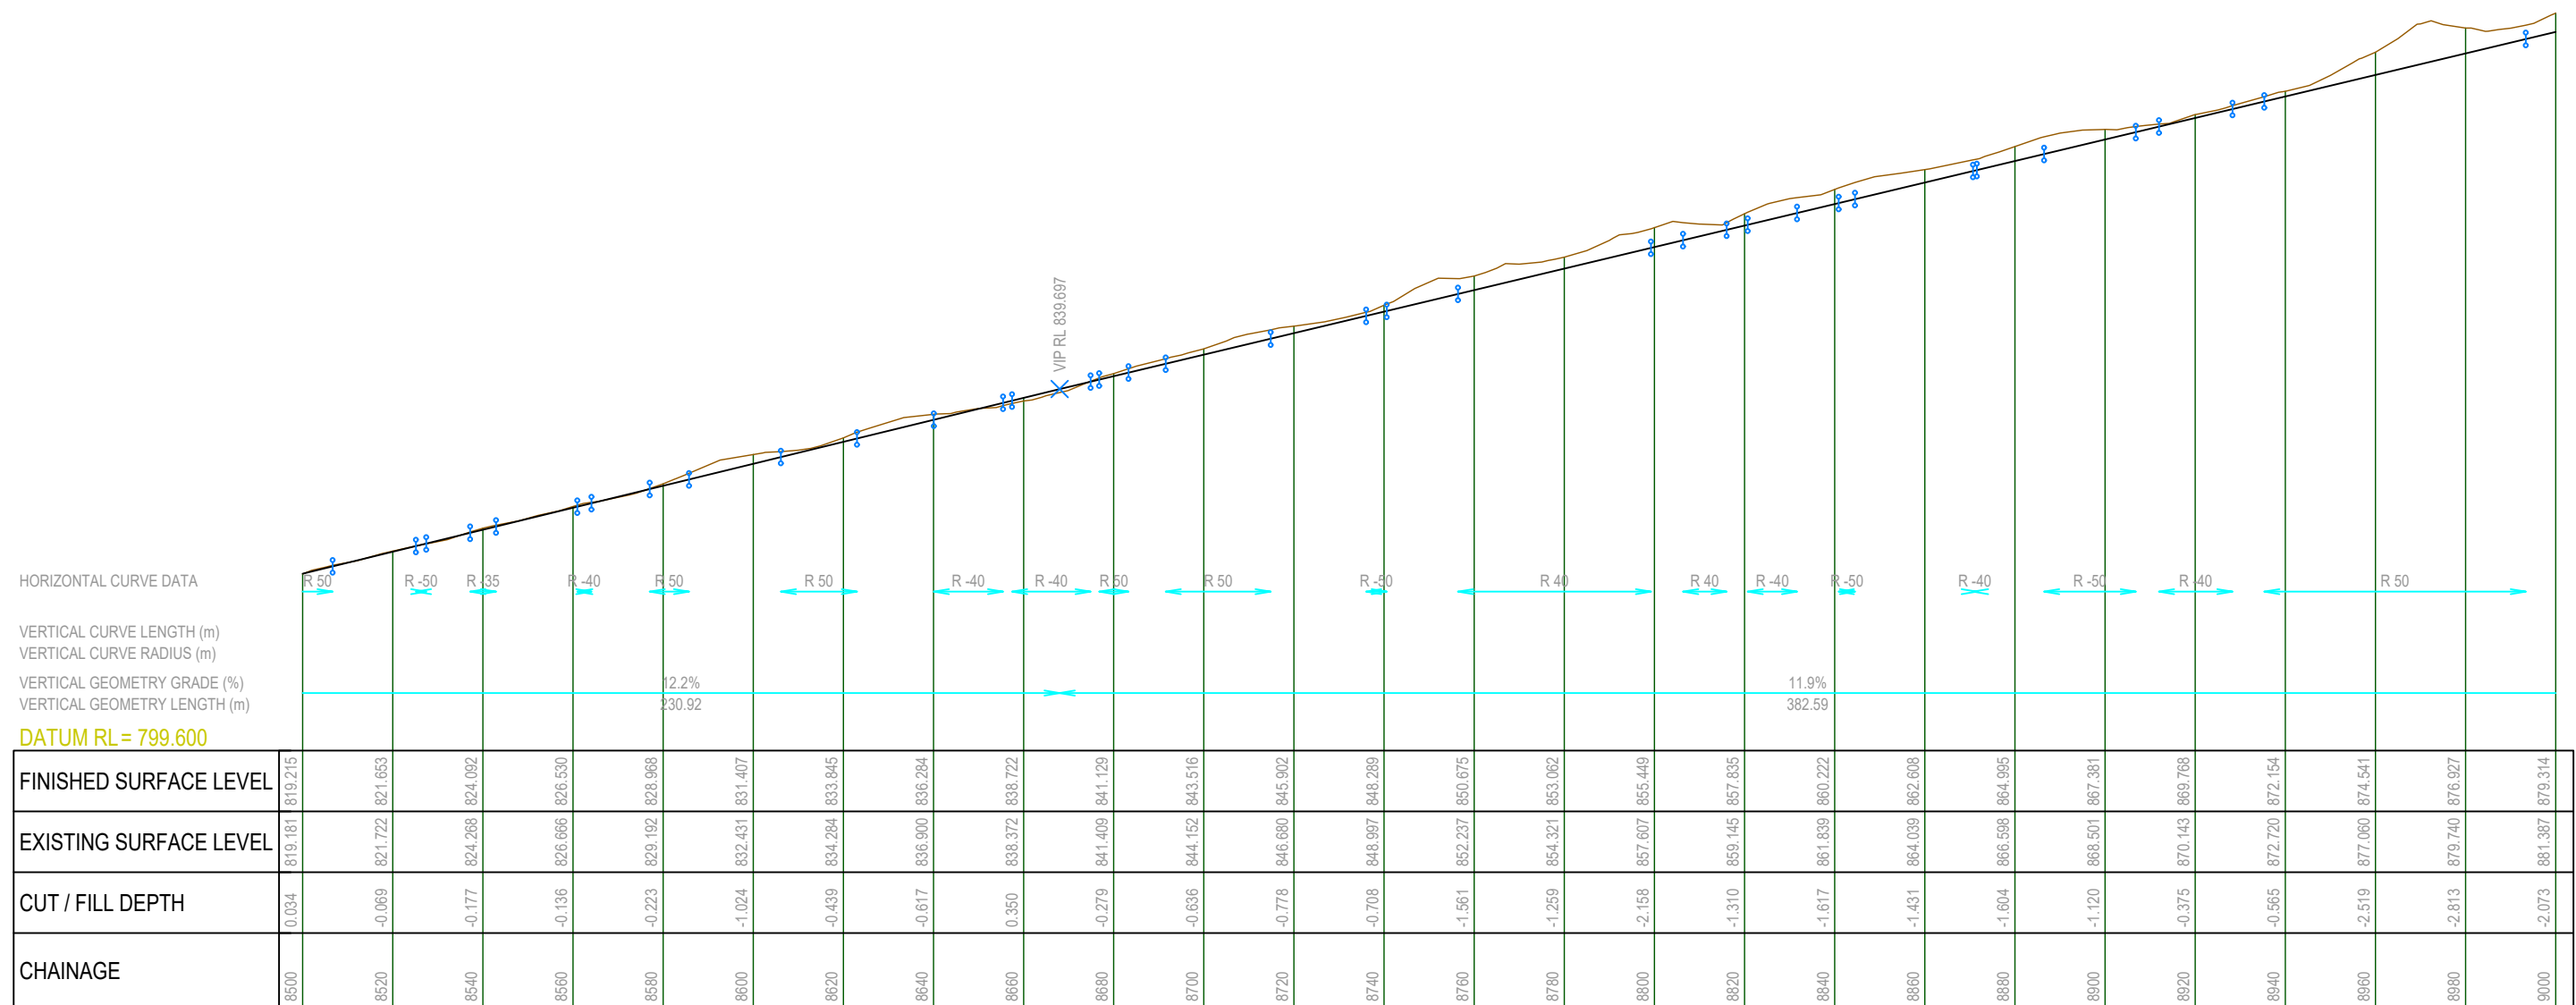

A3 SCALE: H 1:1500, V 1:750

HORIZONTAL CURVE DATA

VERTICAL CURVE LENGTH (m)
VERTICAL CURVE RADIUS (m)
VERTICAL GEOMETRY GRADE (%)
VERTICAL GEOMETRY LENGTH (m)

DATUM RL = 859.800

FINISHED SURFACE LEVEL	879.314	
------------------------	---------	--	--	

A3 SCALE: H 1:1500, V 1:750



This drawing, the designs, and the information, contained within it are, and always will remain, the property of Santana Minerals Ltd. Any unauthorized use or reproduction in part or in full, is forbidden.

REV A 250702
REV B 250722
REV C 250730
REV D 250730
REV E 250828
REV F 251014
REV G 251110
REV H 251118
REV I 260703
REV M 260727

Thomsons Gorge Re-alignment
Longsection CH 9,000-9,500

July 2026

Scale 1:1,500 @A3

Date 27/07/2026

Drawing No: BOGP- EW-RD-03-M

Drawing By: Josh C

Sheet No. 19 of 29

HORIZONTAL CURVE DATA

VERTICAL CURVE LENGTH (m)
VERTICAL CURVE RADIUS (m)
VERTICAL GEOMETRY GRADE (%)
VERTICAL GEOMETRY LENGTH (m)

DATUM RL = 874.100

FINISHED SURFACE LEVEL	912.397		910.140		907.882		905.624		903.366		901.108		898.850		896.592		894.676		894.075		894.508		895.017		895.662		896.454		897.271		898.401		900.361		902.800		904.747		906.312		907.742		909.114		910.797		913.166		915.561		917.955
EXISTING SURFACE LEVEL	913.582		910.640		908.010		905.676		903.821		901.876		899.938		898.171		894.879		895.226		895.489		895.023		895.828		897.106		897.872		897.563		900.098		904.013		906.007		906.891		907.372		908.134		909.929		911.904		915.670		918.941
CUT / FILL DEPTH	-1.185		-0.500		-0.129		-0.052		-0.455		-0.768		-1.088		-1.579		-0.203		-1.152		-0.981		-0.006		-0.165		-0.652		-0.600		0.838		0.263		-1.213		-1.260		-0.579		0.370		0.980		0.867		1.262		-0.109		-0.985
CHAINAGE	10000		10020		10040		10060		10080		10100		10120		10140		10160		10180		10200		10220		10240		10260		10280		10300		10320		10340		10360		10380		10400		10420		10440		10460		10480		10500

A3 SCALE: H 1:1500, V 1:750



This drawing, the designs, and the information, contained within it are, and always will remain, the property of Santana Minerals Ltd. Any unauthorized use or reproduction in part or in full, is forbidden.

REV A 250702
REV B 250722
REV C 250730
REV D 250730
REV E 250828
REV F 251014
REV G 251110
REV H 251118
REV I 260703
REV M 260727

Ardgour Rise Road
Longsection CH 10,000-10,500

July 2026


Scale 1:1,500 @A3

Date 27/07/2026

Drawing No: BOGP- EW-RD-03-M

Drawing By: Josh C

Sheet No. 21 of 29

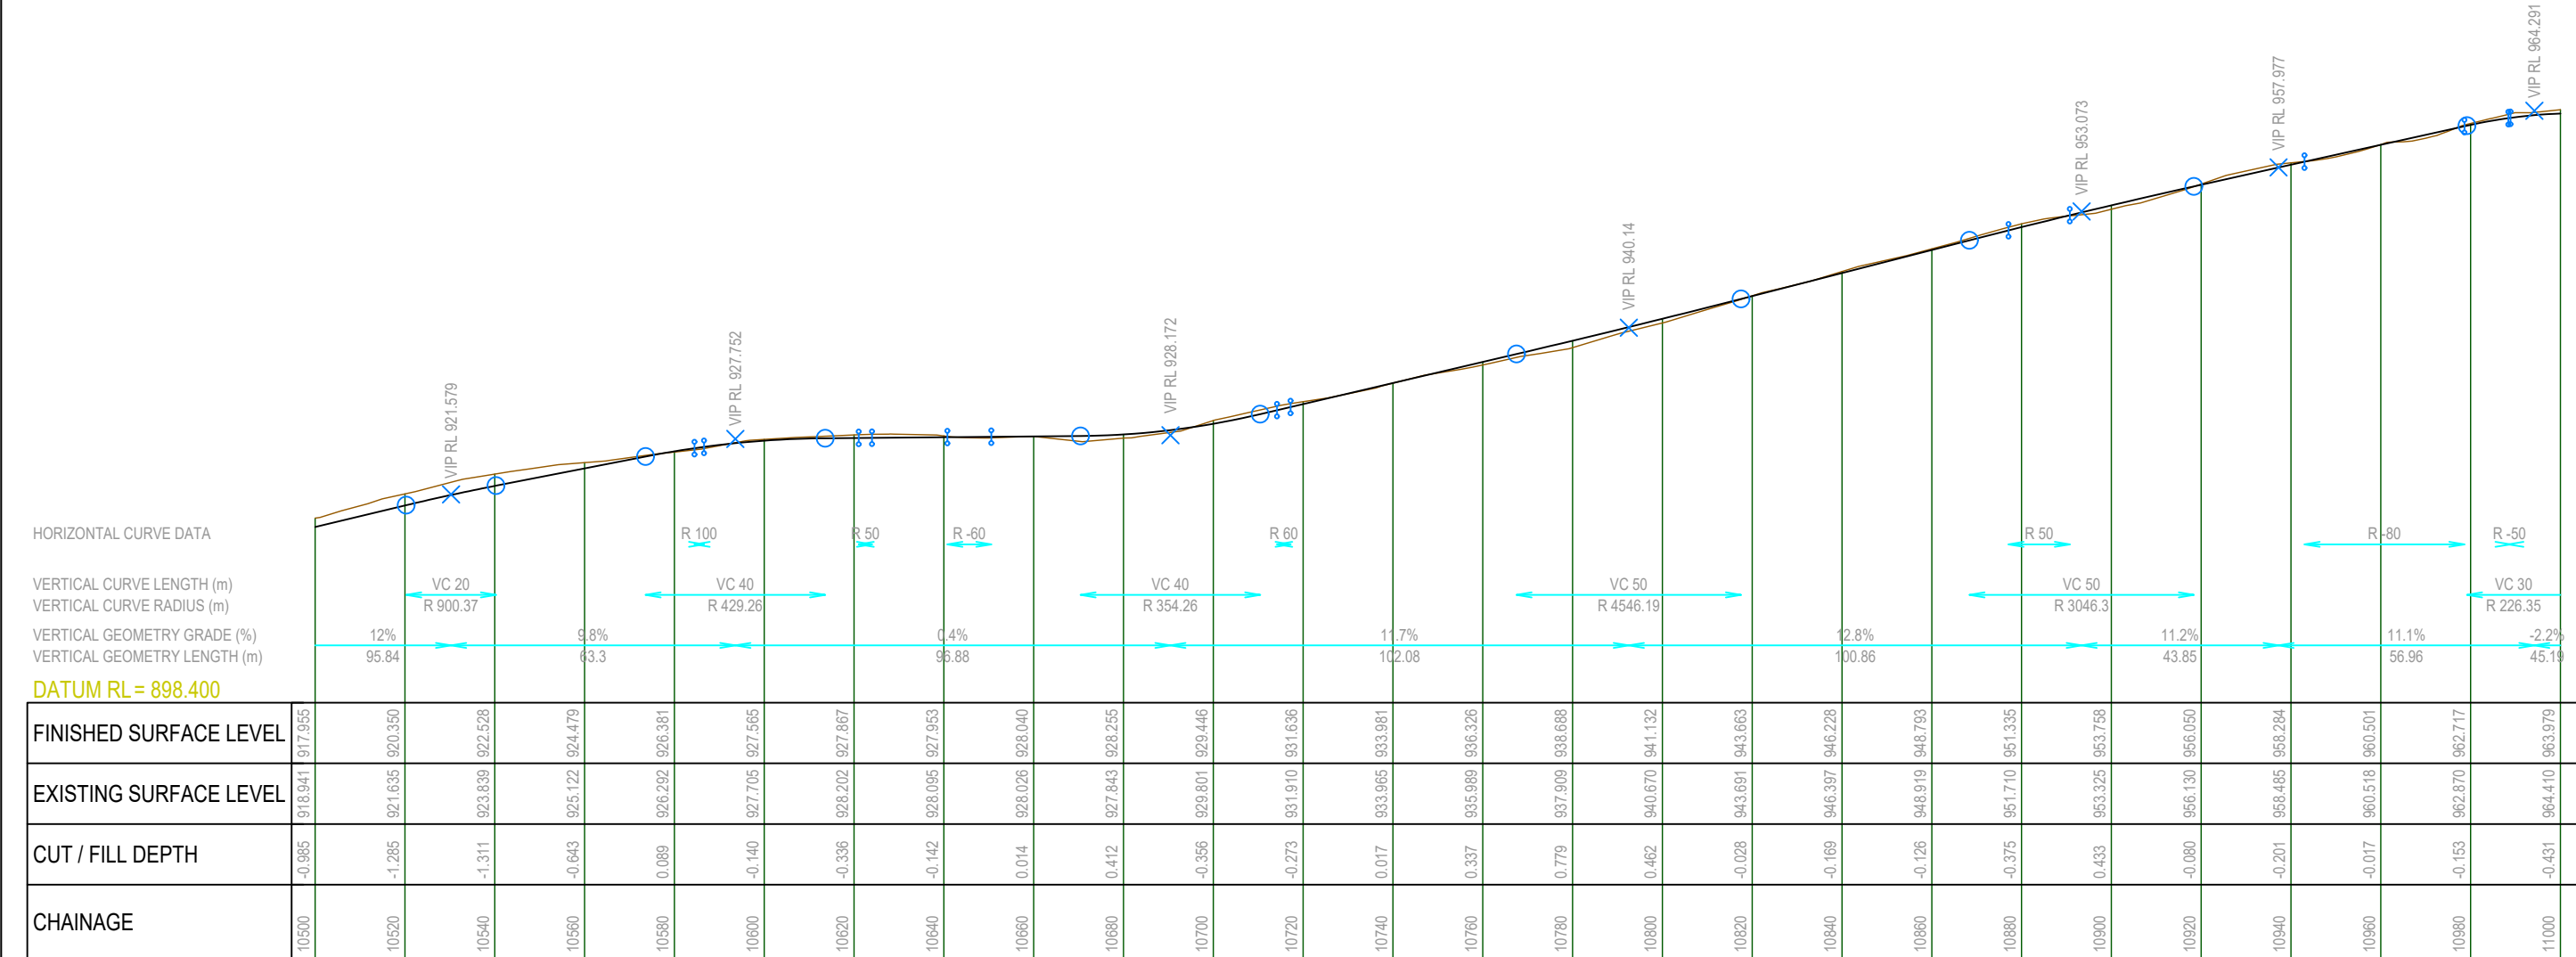

A3 SCALE: H 1:1500, V 1:750

This drawing, the designs, and the information, contained within it are, and always will remain, the property of Santana Minerals Ltd. Any unauthorized use or reproduction in part or in full, is forbidden.

REV A 250702
 REV B 250722
 REV C 250730
 REV D 250730
 REV E 250828
 REV F 251014
 REV G 251110
 REV H 251118
 REV I 260703
 REV M 260727

Ardgour Rise Road
 Longsection CH 10,500-11,000

July 2026

Scale 1:1,500 @A3
 Date 27/07/2026
 Drawing No: BOGP- EW-RD-03-M
 Drawing By: Josh C
 Sheet No. 22 of 29

HORIZONTAL CURVE DATA

VERTICAL CURVE LENGTH (m)
VERTICAL CURVE RADIUS (m)
VERTICAL GEOMETRY GRADE (%)
VERTICAL GEOMETRY LENGTH (m)

DATUM RL = 943.800

FINISHED SURFACE LEVEL	963.979	963.732	963.766	965.236	967.102	969.229	971.382	973.169	974.957	976.744	978.531	980.318	982.105	983.892	985.679	987.465	989.252	992.226	993.533	993.986	994.357	995.244	997.623	1000.096	1002.569	1005.042
EXISTING SURFACE LEVEL	964.410	964.697	963.339	964.589	966.387	969.744	972.058	972.802	974.601	976.689	978.202	980.284	982.682	983.163	985.651	988.409	990.590	992.790	993.846	995.087	994.676	994.734	997.272	999.687	1001.660	1004.651
CUT / FILL DEPTH	-0.431	-0.965	0.427	0.647	0.715	-0.516	-0.675	0.367	0.355	0.055	0.329	0.034	-0.578	0.728	0.029	-0.754	-0.628	-0.564	-0.313	-1.101	-0.319	0.509	0.351	0.409	0.908	0.391
CHAINAGE	11000	11020	11040	11060	11080	11100	11120	11140	11160	11180	11200	11220	11240	11260	11280	11300	11320	11340	11360	11380	11400	11420	11440	11460	11480	11500

A3 SCALE: H 1:1500, V 1:750



This drawing, the designs, and the information, contained within it are, and always will remain, the property of Santana Minerals Ltd. Any unauthorized use or reproduction in part or in full, is forbidden.

REV A 250702
REV B 250722
REV C 250730
REV D 250730
REV E 250828
REV F 251014
REV G 251110
REV H 251118
REV I 260703
REV M 260727

Ardgour Rise Road
Longsection CH 11,000-11,500

July 2026

Scale 1:1,500 @A3

Date 27/07/2026

Drawing No: BOGP- EW-RD-03-M

Drawing By: Josh C

Sheet No. 23 of 29

HORIZONTAL CURVE DATA

VERTICAL CURVE LENGTH (m)
VERTICAL CURVE RADIUS (m)
VERTICAL GEOMETRY GRADE (%)
VERTICAL GEOMETRY LENGTH (m)

DATUM RL = 984.400

FINISHED SURFACE LEVEL	11500	11520	11540	11560	11580	11600	11620	11640	11660	11680	11700	11720	11740	11760	11780	11800	11820	11840	11860	11880	11900	11920	11940	11960	11980	12000
EXISTING SURFACE LEVEL	1004.65	1007.83	1010.61	1012.40	1015.16	1017.56	1020.04	1022.32	1024.66	1027.36	1030.87	1029.92	1027.20	1025.19	1025.77	1026.64	1024.86	1022.90	1021.19	1021.28	1015.37	1013.92	1013.17	1008.46	1006.08	1004.16
CUT / FILL DEPTH	0.391	-0.319	-0.625	0.066	-0.198	-0.100	-0.090	0.124	0.283	-0.011	-1.766	-1.087	-0.215	-0.064	-0.144	0.005	0.151	0.018	-0.563	-2.939	0.633	-0.391	-2.107	0.155	0.214	-0.167
CHAINAGE	11500	11520	11540	11560	11580	11600	11620	11640	11660	11680	11700	11720	11740	11760	11780	11800	11820	11840	11860	11880	11900	11920	11940	11960	11980	12000

A3 SCALE: H 1:1500, V 1:750



This drawing, the designs, and the information, contained within it are, and always will remain, the property of Santana Minerals Ltd. Any unauthorized use or reproduction in part or in full, is forbidden.

REV A 250702
REV B 250722
REV C 250730
REV D 250730
REV E 250828
REV F 251014
REV G 251110
REV H 251118
REV I 260703
REV M 260727

Ardgour Rise Road
Longsection CH 11,500-12,000

July 2026

Scale 1:1,500 @A3

Date 27/07/2026

Drawing No: BOGP- EW-RD-03-M

Drawing By: Josh C

Sheet No. 24 of 29

HORIZONTAL CURVE DATA

VERTICAL CURVE LENGTH (m)
VERTICAL CURVE RADIUS (m)
VERTICAL GEOMETRY GRADE (%)
VERTICAL GEOMETRY LENGTH (m)

DATUM RL = 953.300

FINISHED SURFACE LEVEL	1004.163	1003.997			1003.183			1002.523			1001.987	
------------------------	----------	----------	--	--	----------	--	--	----------	--	--	----------	--	--	

A3 SCALE: H 1:1500, V 1:750



This drawing, the designs, and the information, contained within it are, and always will remain, the property of Santana Minerals Ltd. Any unauthorized use or reproduction in part or in full, is forbidden.

REV A 250702
REV B 250722
REV C 250730
REV D 250730
REV E 250828
REV F 251014
REV G 251110
REV H 251118
REV I 260703
REV M 260727

Ardgour Rise Road
Longsection CH 12,000-12,500

July 2026


Scale 1:1,500 @A3

Date 27/07/2026

Drawing No: BOGP- EW-RD-03-M

Drawing By: Josh C

Sheet No. 25 of 29

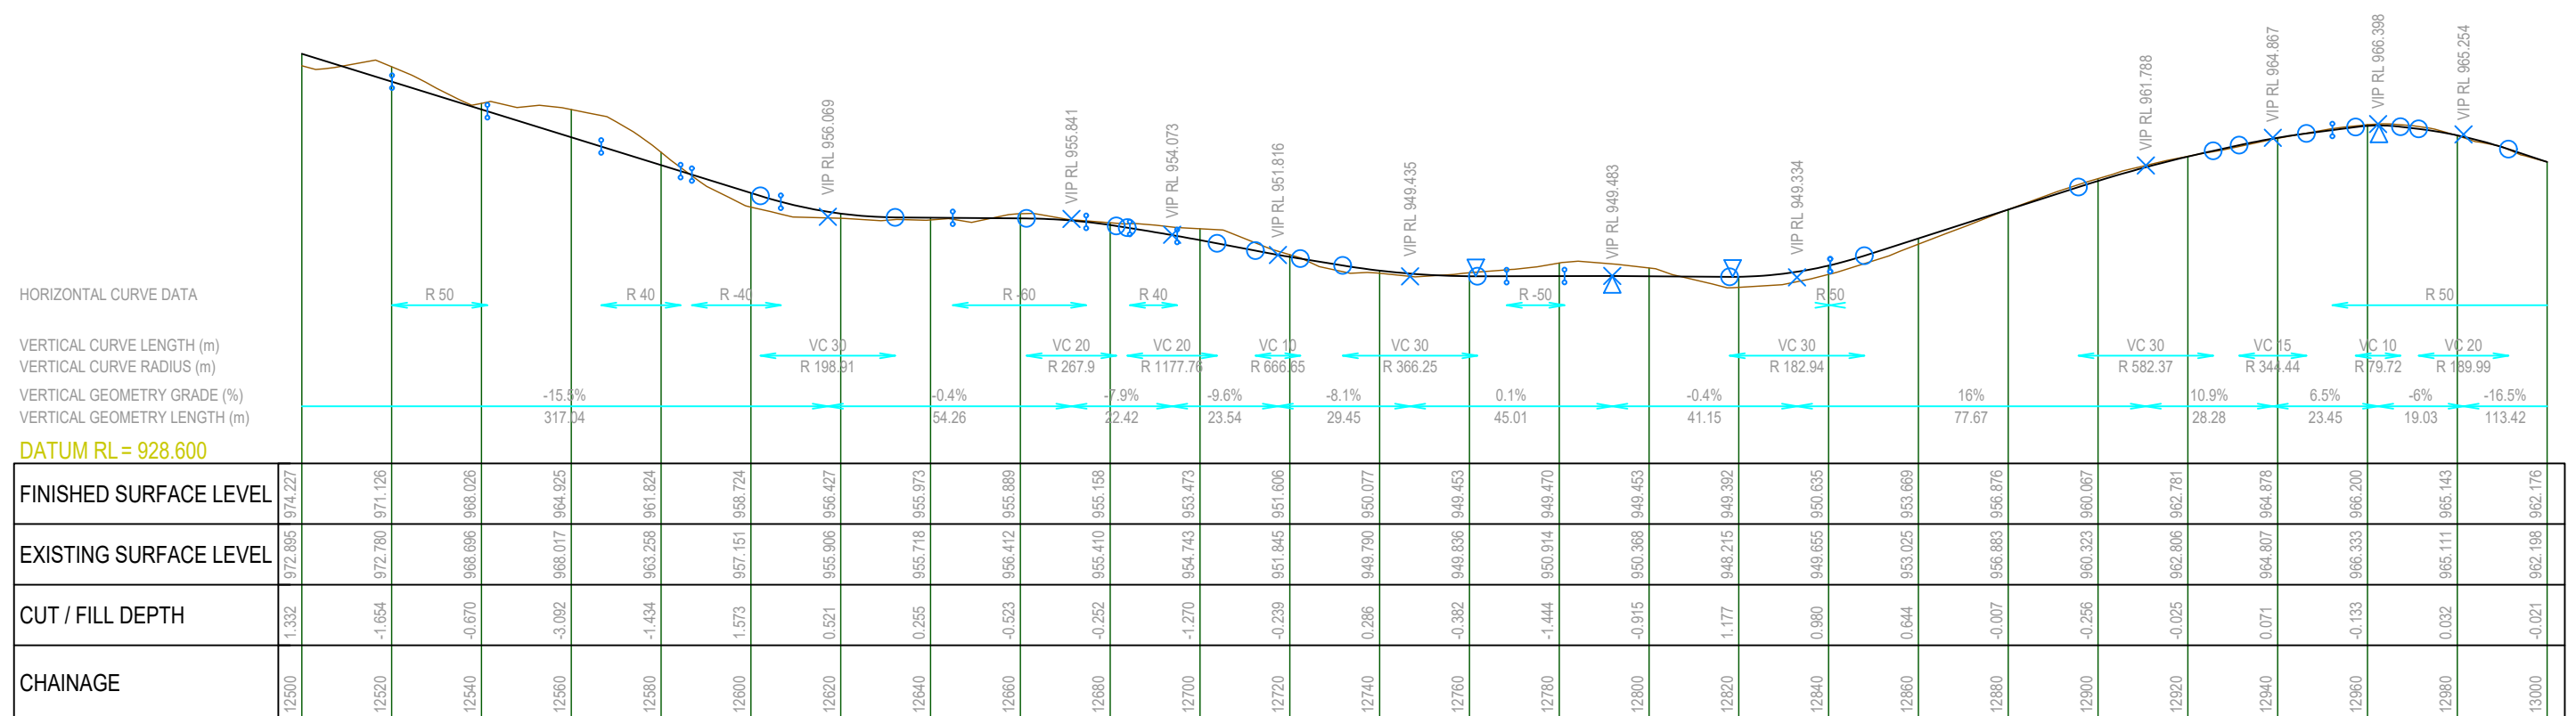

A3 SCALE: H 1:1500, V 1:750

HORIZONTAL CURVE DATA

VERTICAL CURVE LENGTH (m)
VERTICAL CURVE RADIUS (m)
VERTICAL GEOMETRY GRADE (%)
VERTICAL GEOMETRY LENGTH (m)

DATUM RL = 910.600

FINISHED SURFACE LEVEL	962.176		958.868		955.560		952.252		948.993		946.806		946.048		945.167		943.702		943.598		942.621		941.681		939.497		937.475		935.898		935.133		935.759		934.250		931.889		932.847		933.778		933.400		932.897		932.814		933.169		934.379		933.564	
EXISTING SURFACE LEVEL	962.198		958.322		954.941		951.362		947.573		945.205		945.626		945.575		943.663		943.770		942.666		941.830		939.091		937.757		935.800		934.996		935.812		934.014		930.186		932.442		933.682		932.852		931.849		931.557		933.526		934.379		933.564	
CUT / FILL DEPTH	-0.021		0.546		0.619		0.889		1.420		1.602		0.422		-0.408		0.039		-0.172		-0.045		-0.149		0.406		-0.283		0.099		0.137		-0.053		0.236		1.702		0.404		0.096		0.548		1.047		1.257		-0.357		-0.814			
CHAINAGE	13000		13020		13040		13060		13080		13100		13120		13140		13160		13180		13200		13220		13240		13260		13280		13300		13320		13340		13360		13380		13400		13420		13440		13460		13480		13500			

A3 SCALE: H 1:1500, V 1:750



This drawing, the designs, and the information, contained within it are, and always will remain, the property of Santana Minerals Ltd. Any unauthorized use or reproduction in part or in full, is forbidden.

REV A 250702
REV B 250722
REV C 250730
REV D 250730
REV E 250828
REV F 251014
REV G 251110
REV H 251118
REV I 260703
REV M 260727

Ardgour Rise Road
Longsection CH 13,000-13,500

July 2026

Scale 1:1,500 @A3

Date 27/07/2026

Drawing No: BOGP- EW-RD-03-M

Drawing By: Josh C

Sheet No. 27 of 29

HORIZONTAL CURVE DATA

VERTICAL CURVE LENGTH (m)
VERTICAL CURVE RADIUS (m)
VERTICAL GEOMETRY GRADE (%)
VERTICAL GEOMETRY LENGTH (m)

DATUM RL= 886.000

FINISHED SURFACE LEVEL	933.564		932.935		930.834		928.374		926.192		923.834		921.000		917.879		914.754		911.629		909.423		909.456		908.192		906.303		906.558		907.792		909.027		910.760		913.353		916.213		919.410		922.500		923.965		924.299		924.229		924.916	
EXISTING SURFACE LEVEL	934.379		934.986		931.553		928.503		927.556		925.887		921.727		919.398		915.701		911.720		909.144		909.567		908.496		906.032		906.087		907.233		908.353		909.320		912.210		916.251		919.576		923.092		924.586		924.671		924.074		925.071	
CUT / FILL DEPTH	-0.814		-2.051		-0.718		-0.130		-1.364		-2.053		-0.726		-1.519		-0.947		-0.091		0.279		-0.111		-0.304		0.271		0.471		0.560		0.673		1.440		1.144		-0.038		-0.166		-0.592		-0.621		-0.372		0.156		-0.155	
CHAINAGE	13500		13520		13540		13560		13580		13600		13620		13640		13660		13680		13700		13720		13740		13760		13780		13800		13820		13840		13860		13880		13900		13920		13940		13960		13980		14000	

A3 SCALE: H 1:1500, V 1:750



This drawing, the designs, and the information, contained within it are, and always will remain, the property of Santana Minerals Ltd. Any unauthorized use or reproduction in part or in full, is forbidden.

REV A 250702
REV B 250722
REV C 250730
REV D 250730
REV E 250828
REV F 251014
REV G 251110
REV H 251118
REV I 260703
REV M 260727

Ardgour Rise Road
Longsection CH 13,500-14,00

July 2026

Scale 1:1,500 @A3

Date 27/07/2026

Drawing No: BOGP- EW-RD-03-M

Drawing By: Josh C

Sheet No. 28 of 29


HORIZONTAL CURVE DATA

VERTICAL CURVE LENGTH (m)
VERTICAL CURVE RADIUS (m)
VERTICAL GEOMETRY GRADE (%)
VERTICAL GEOMETRY LENGTH (m)

DATUM RL= 880.700

FINISHED SURFACE LEVEL	924.916	923.608	923.529	923.504	923.386	922.802	921.561	919.449	917.330	914.811	911.591	908.403	905.328	904.672	905.227
EXISTING SURFACE LEVEL	925.071	923.560	924.119	924.045	924.089	922.647	921.305	919.367	917.813	914.924	911.462	908.542	903.459	901.900	905.227
CUT / FILL DEPTH	-0.155	0.048	-0.590	-0.541	-0.703	0.155	0.256	0.082	-0.483	-0.114	0.129	-0.139	1.869	2.772	0.000
CHAINAGE	14000	14020	14040	14060	14080	14100	14120	14140	14160	14180	14200	14220	14240	14260	14271.209


A3 SCALE: H 1:1500, V 1:750

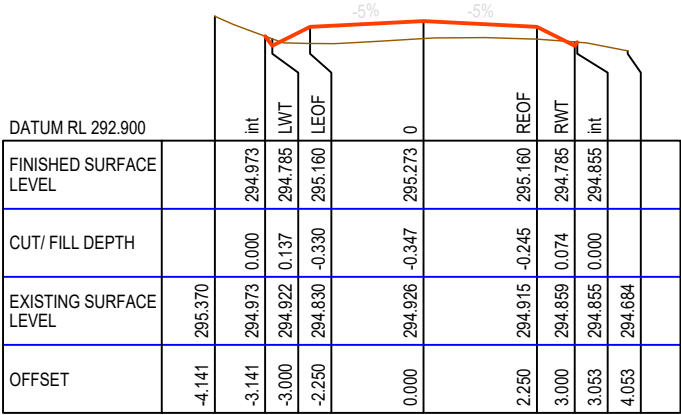


CH 280.000




CH 340.000

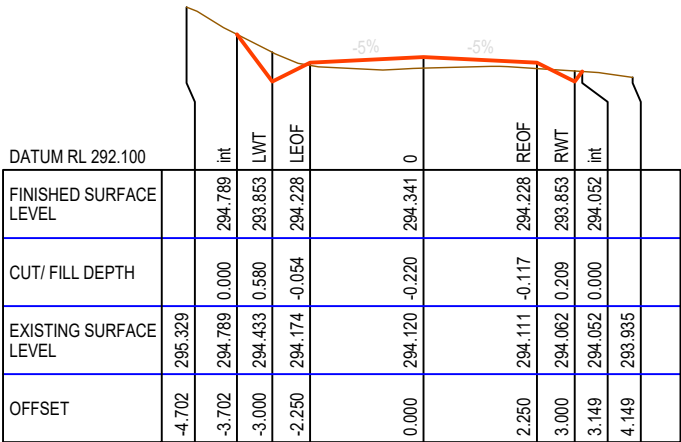


CH 260.000

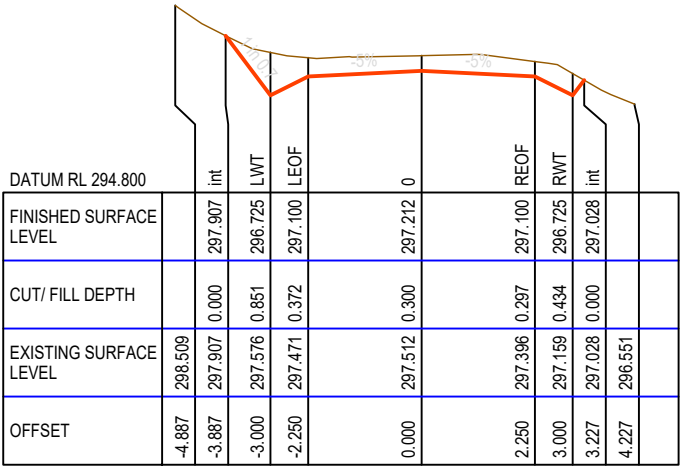


CH 320.000

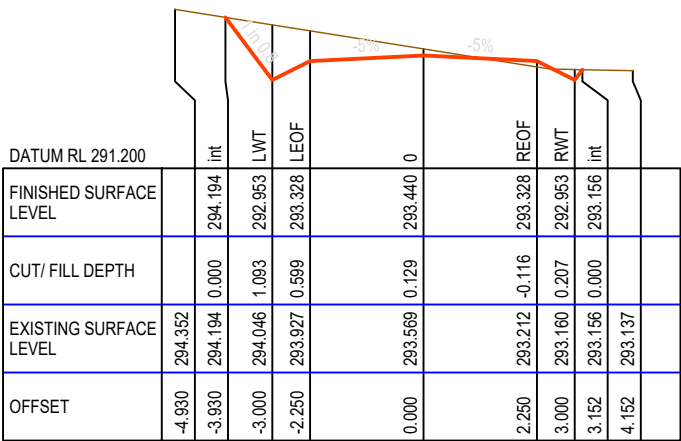


CH 240.000

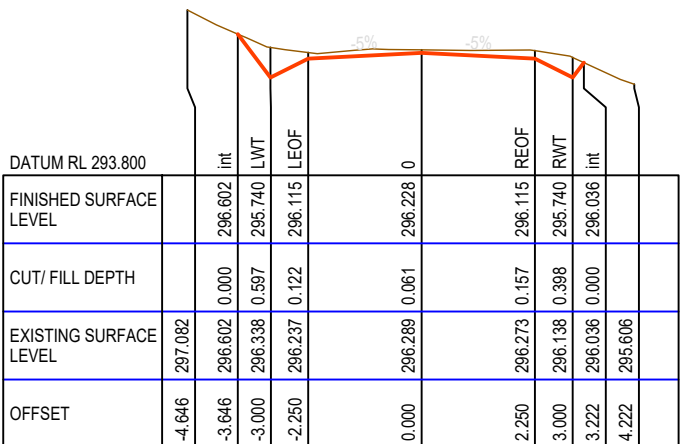


CH 300.000

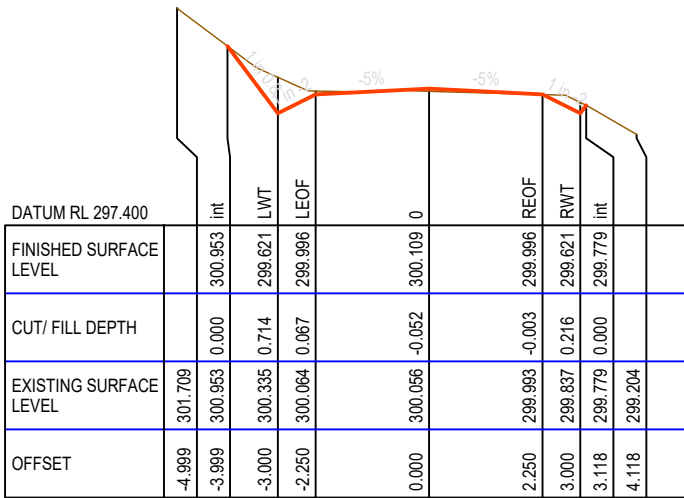

CH 380.000

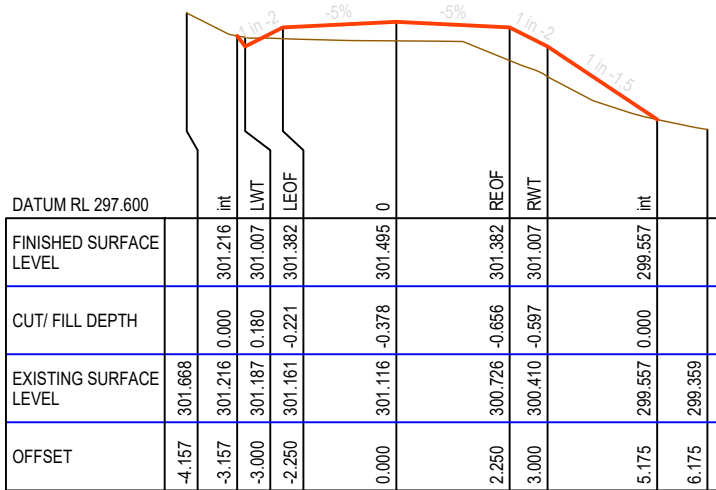


CH 420.000

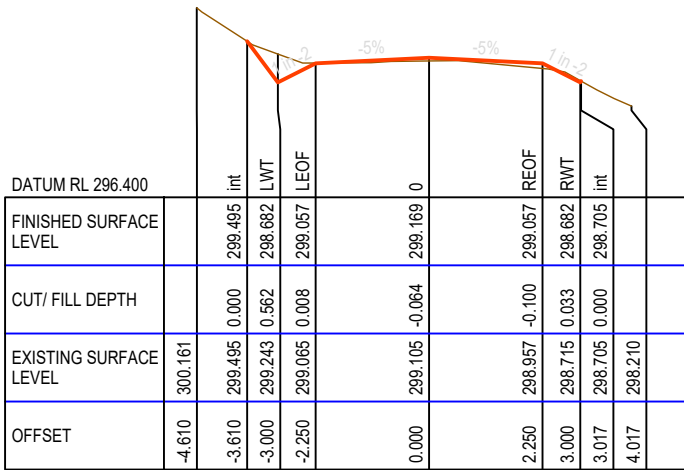


CH 360.000




CH 400.000

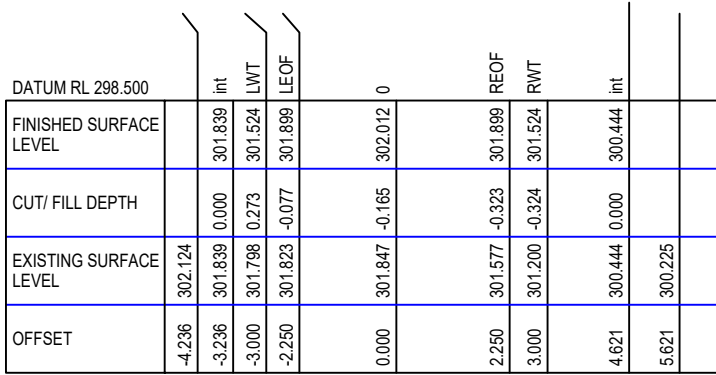


CH 440.000

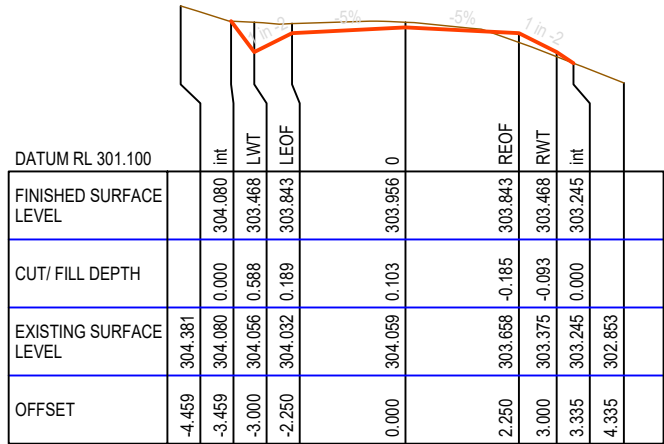


CH 500.000

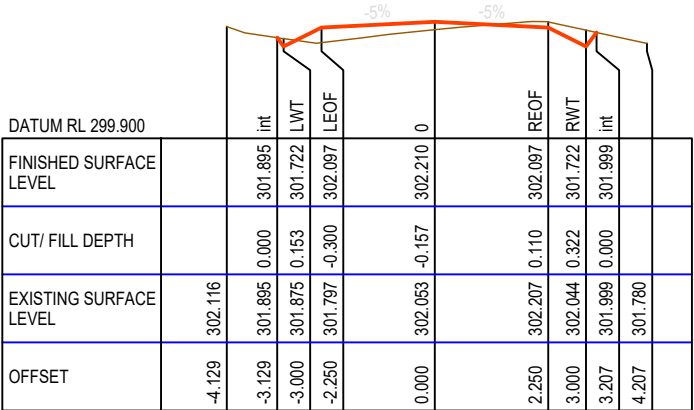


CH 560.000

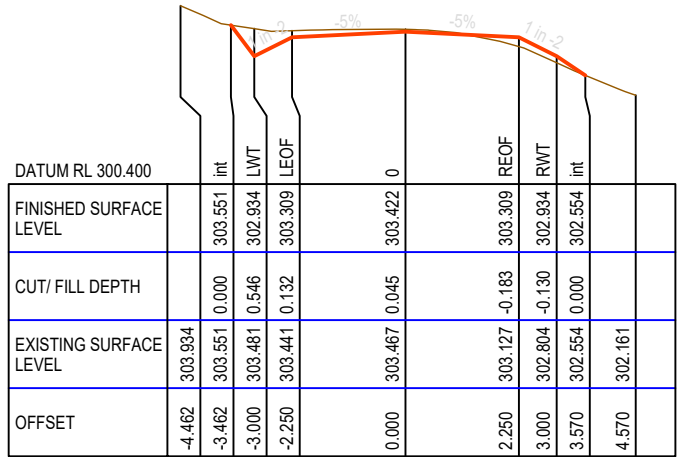


CH 480.000

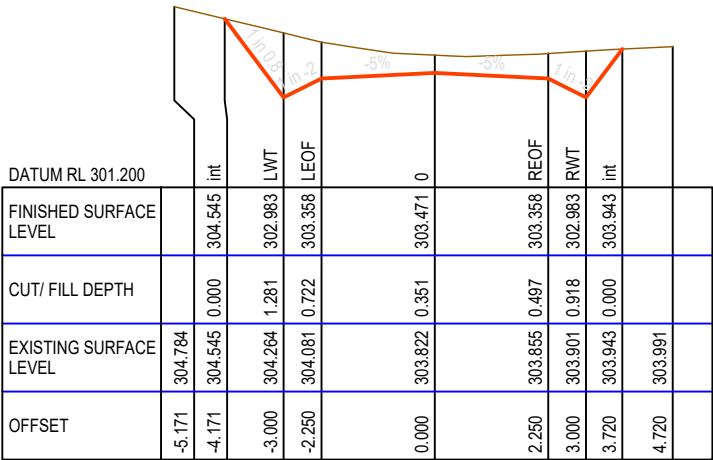


CH 540.000

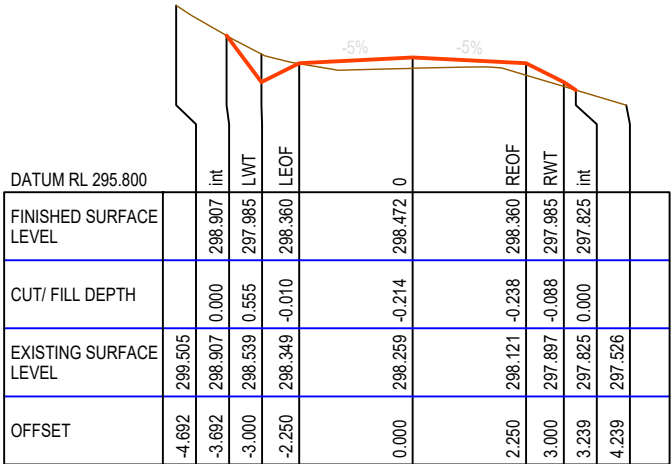


CH 600.000

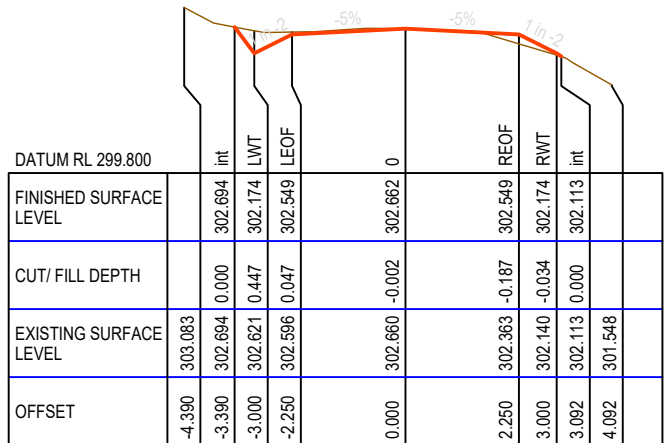

CH 460.000

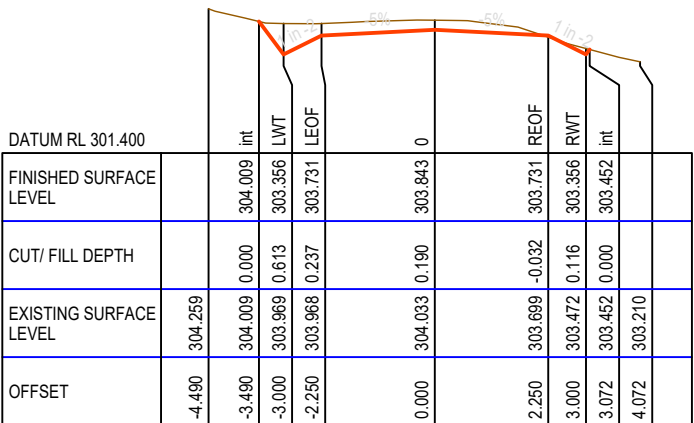

CH 520.000

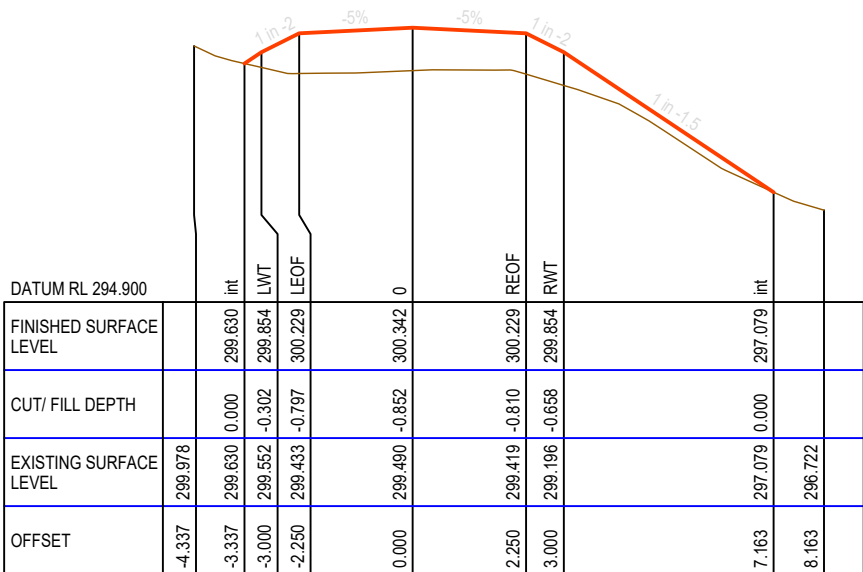

CH 580.000




This drawing, the designs, and the information, contained within it are, and always will remain, the property of Santana Minerals Ltd. Any unauthorized use or reproduction in part or in full, is forbidden.

REV A 250702
REV B 250722
REV C 250730
REV D 250730
REV E 250828
REV F 251014
REV G 251110
REV H 251118
REV I 260703
REV M 260727


Ardgour Rise Road
Cross Section CH 460-600

July 2026


Scale 1:150 @A3
Date 27/07/2026
Drawing No: BOGP- EW-RD-03-M
Drawing By: Josh C
Sheet No. 3 of 102

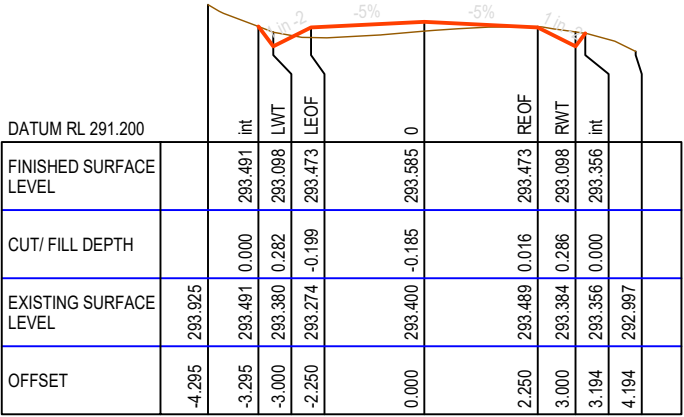


CH 660.000

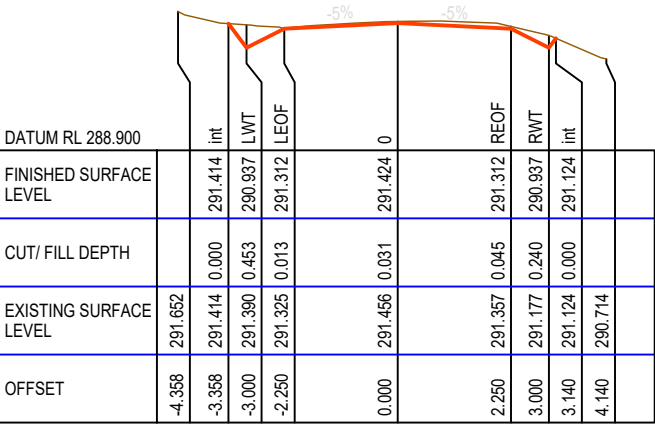


CH 720.000

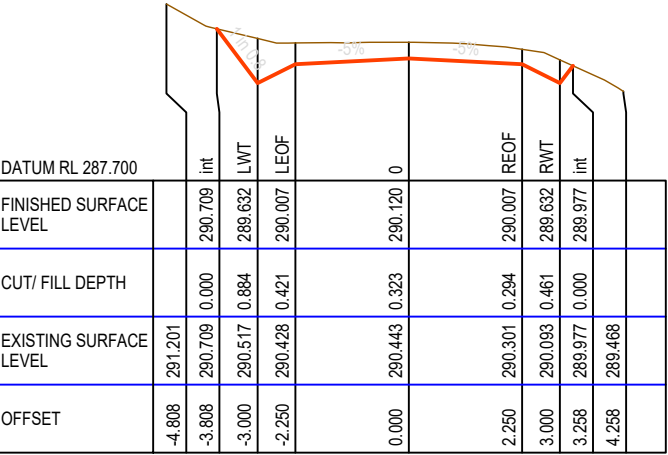


CH 780.000

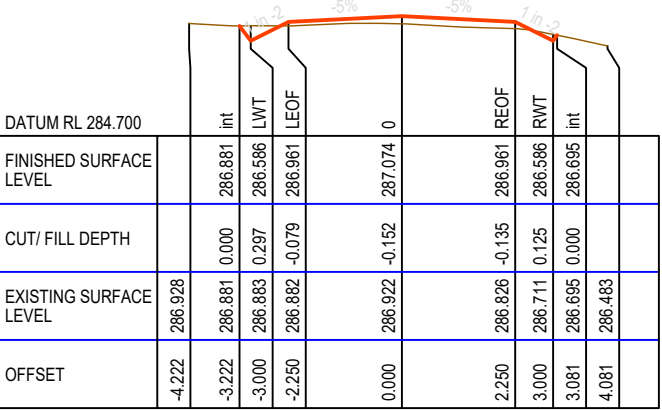


CH 840.000

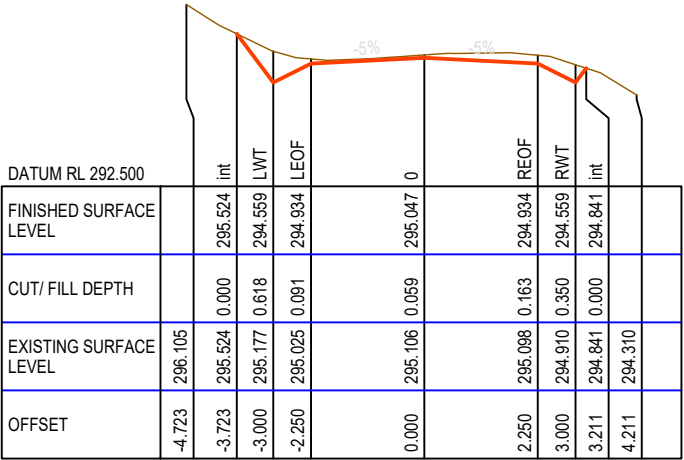


CH 640.000

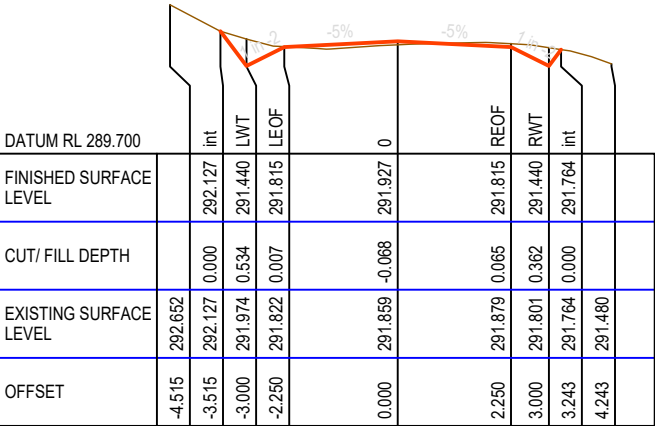


CH 700.000

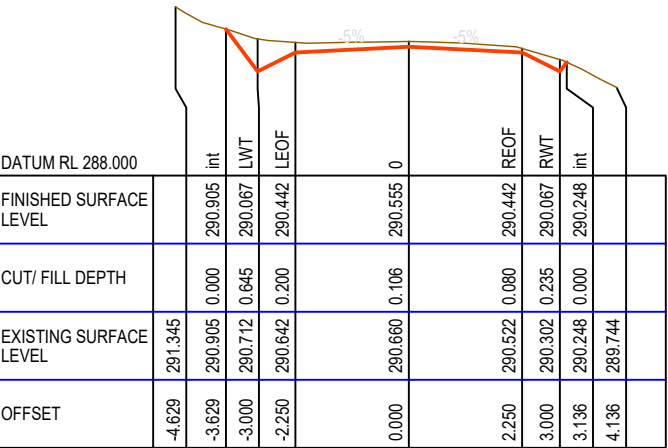


CH 760.000

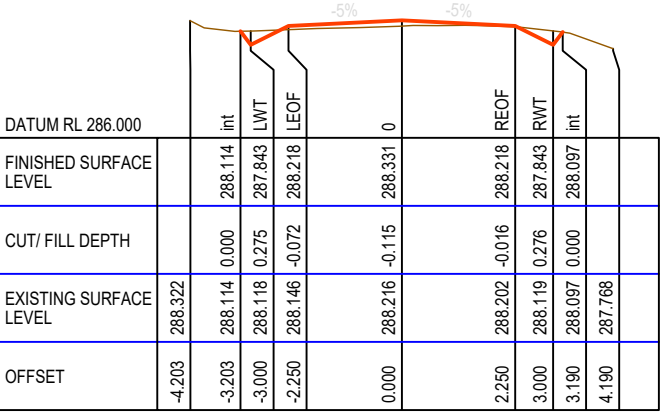


CH 820.000

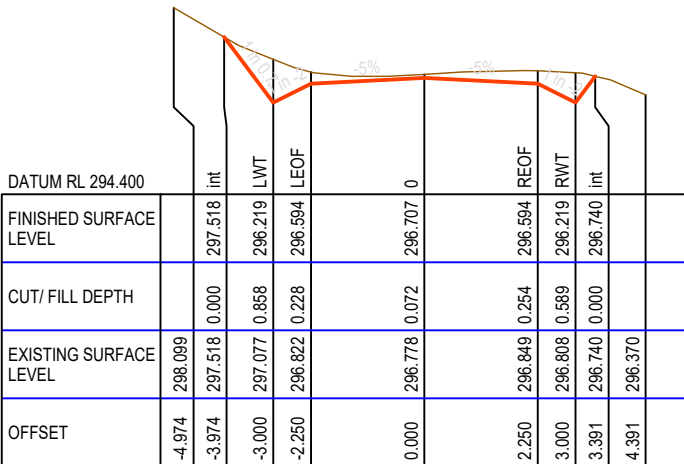


CH 620.000

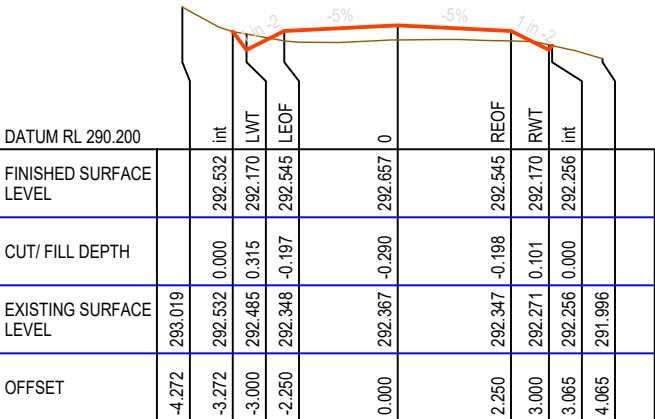

CH 680.000

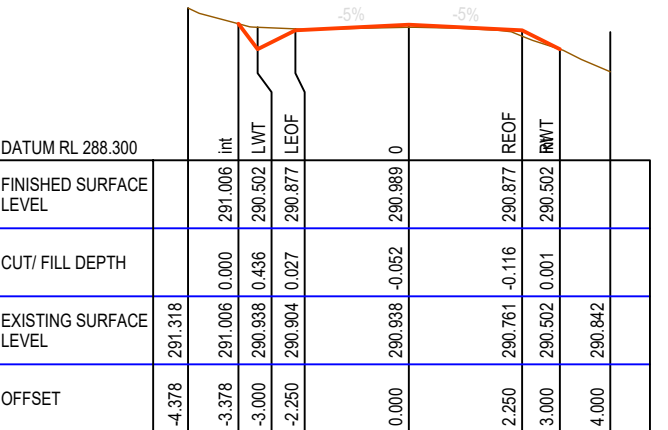

CH 740.000

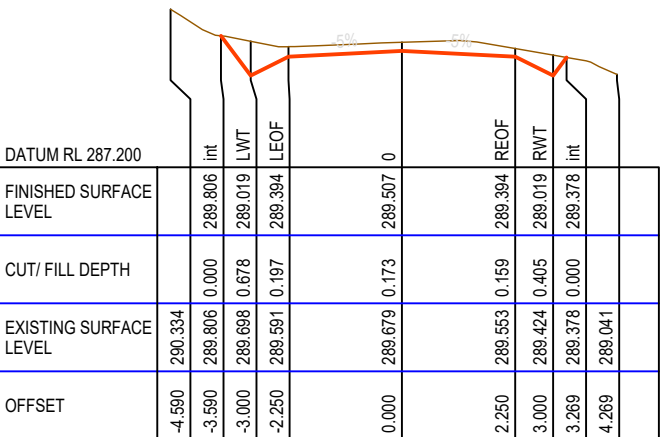

CH 800.000



This drawing, the designs, and the information, contained within it are, and always will remain, the property of Santana Minerals Ltd. Any unauthorized use or reproduction in part or in full, is forbidden.

REV A 250702
REV B 250722
REV C 250730
REV D 250730
REV E 250828
REV F 251014
REV G 251110
REV H 251118
REV I 260703
REV M 260727

Ardgour Rise Road
Cross Section CH 620-840

July 2026













Scale 1:150 @A3











Date 27/07/2026


Drawing No: BOGP- EW-RD-03-M

Drawing By: Josh C


Sheet No. 4 of 102

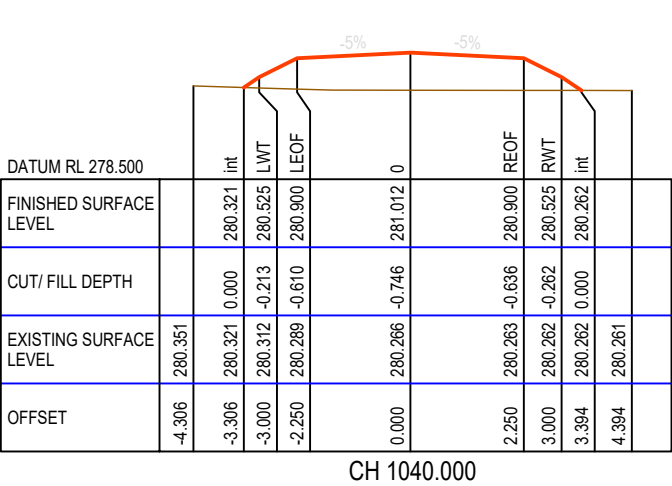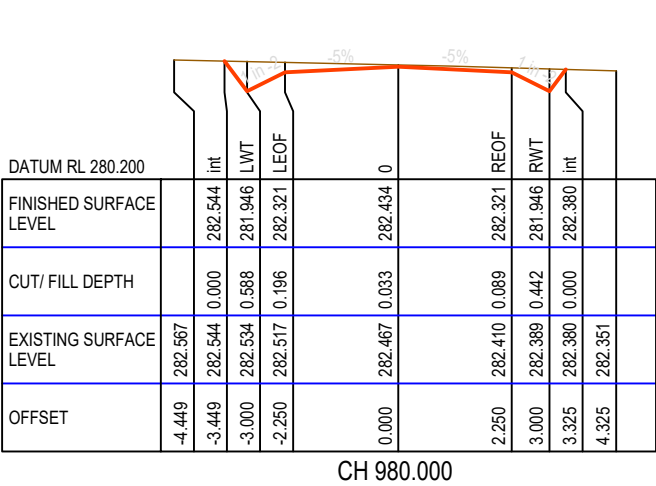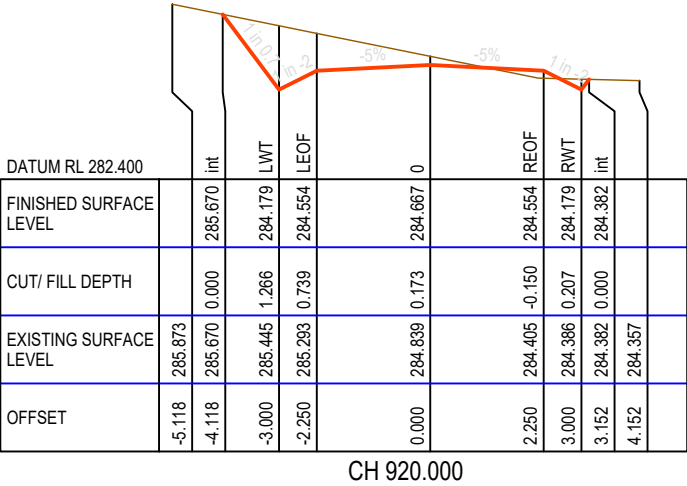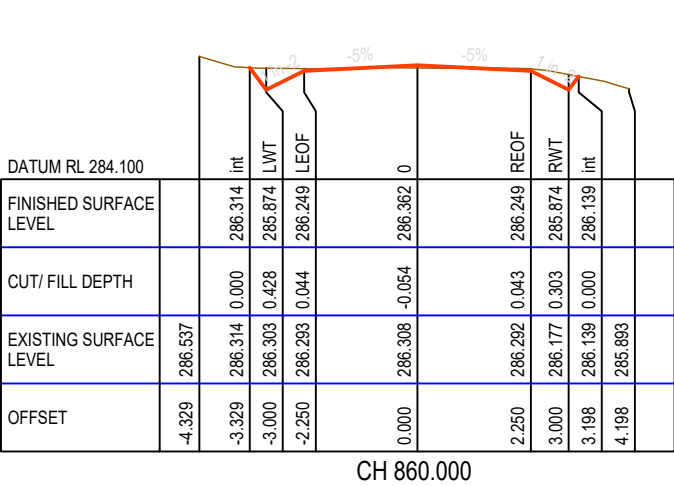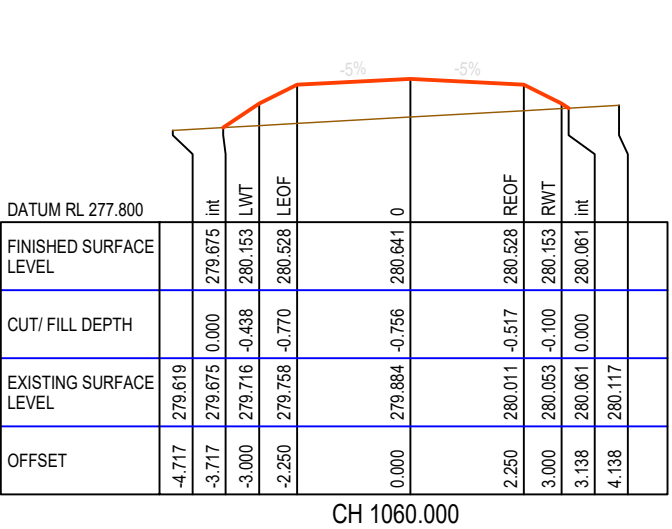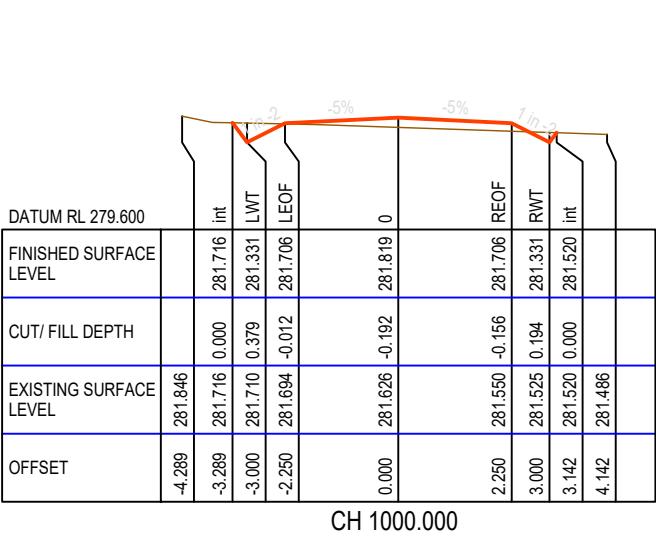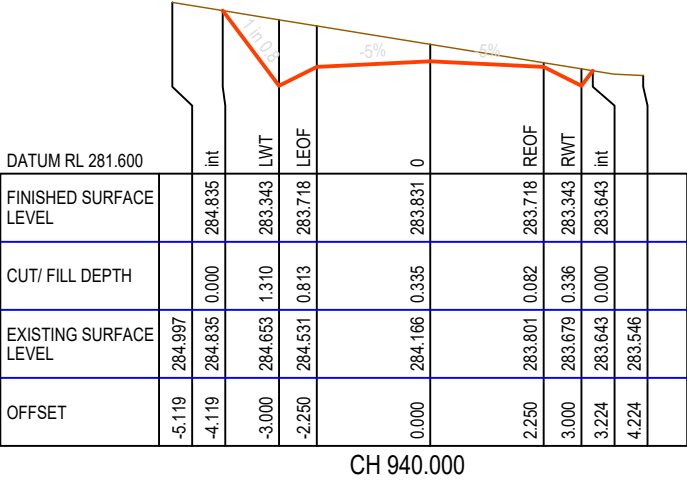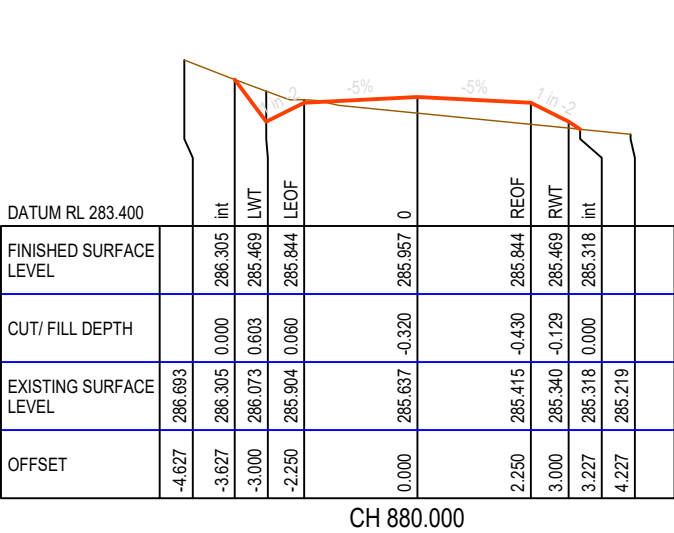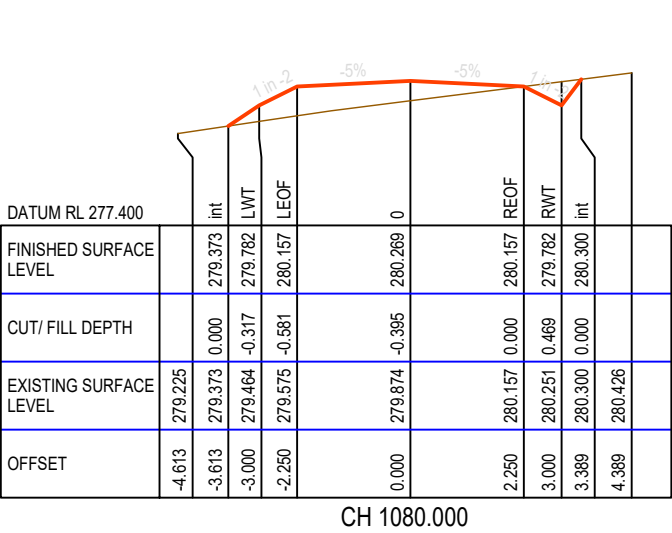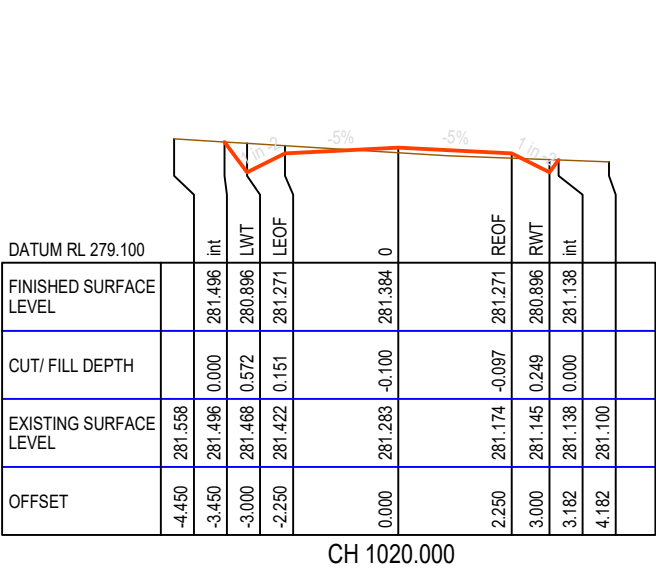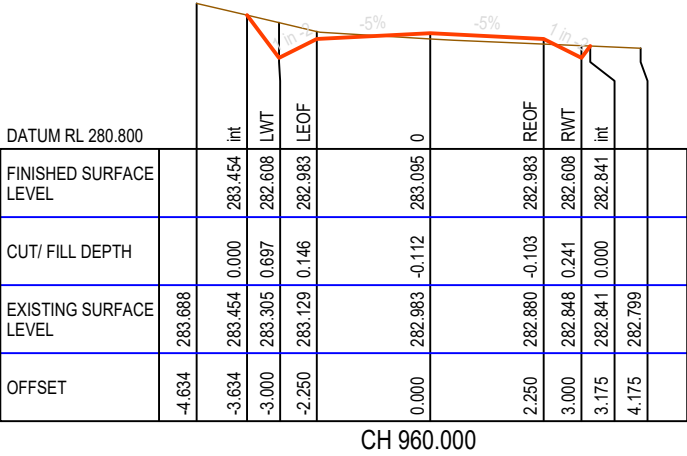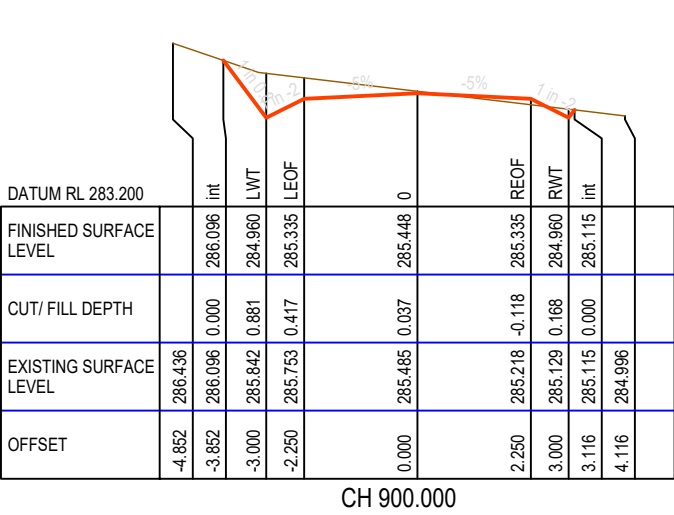

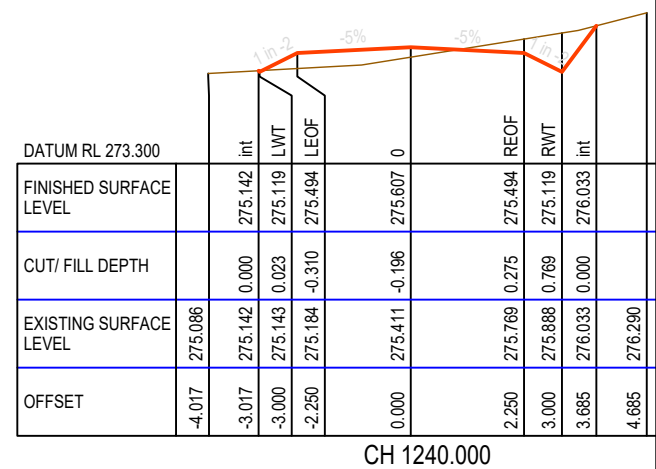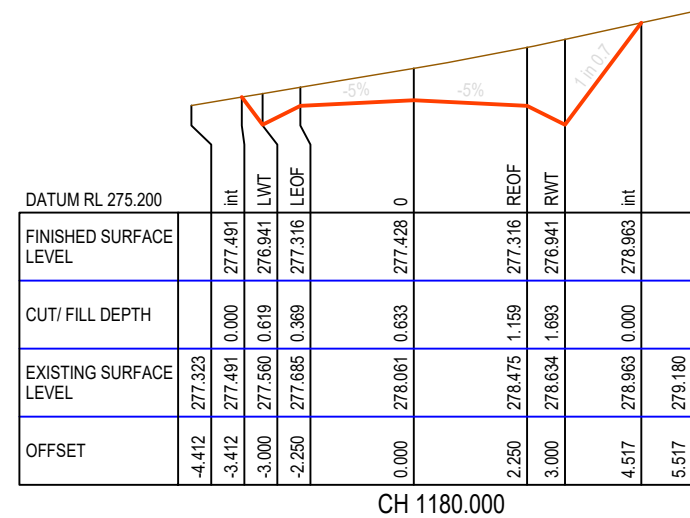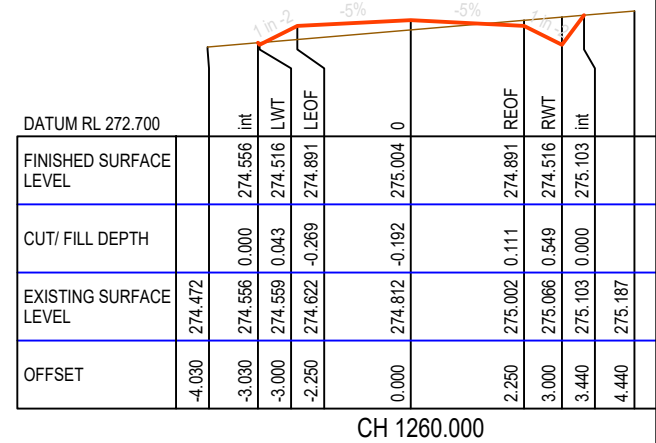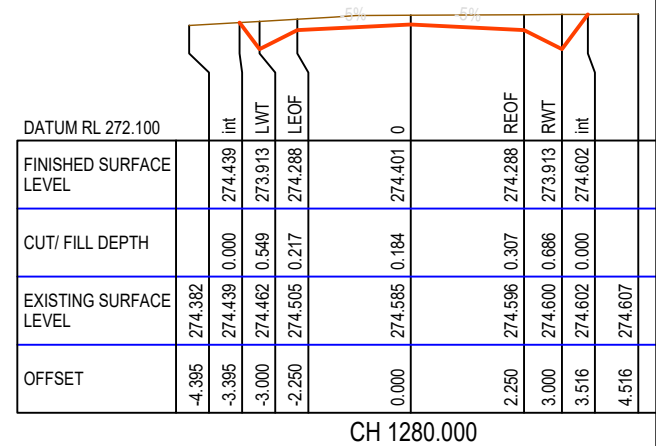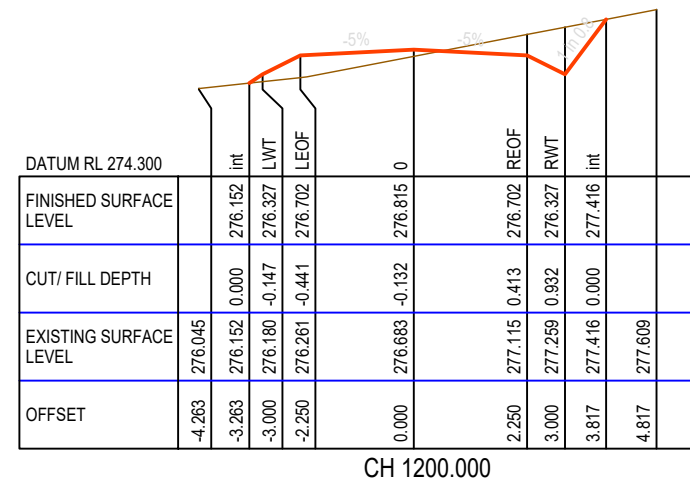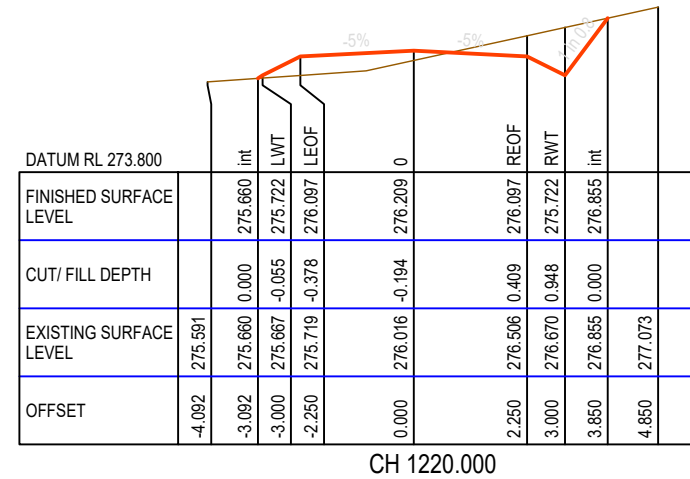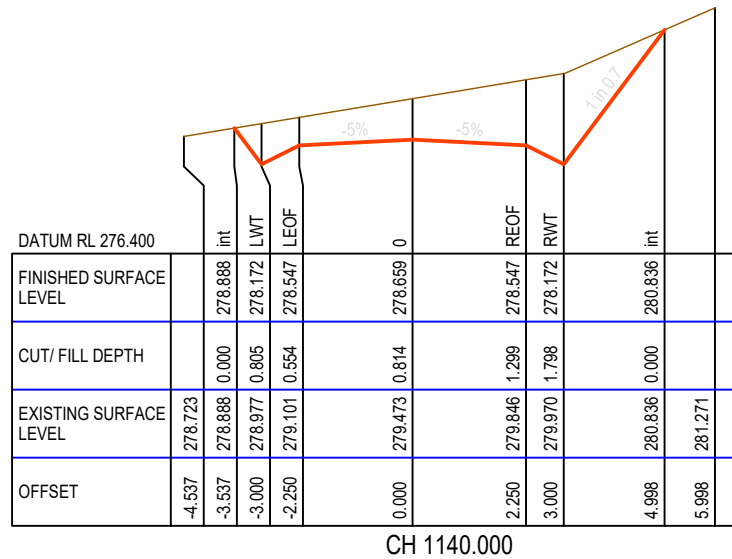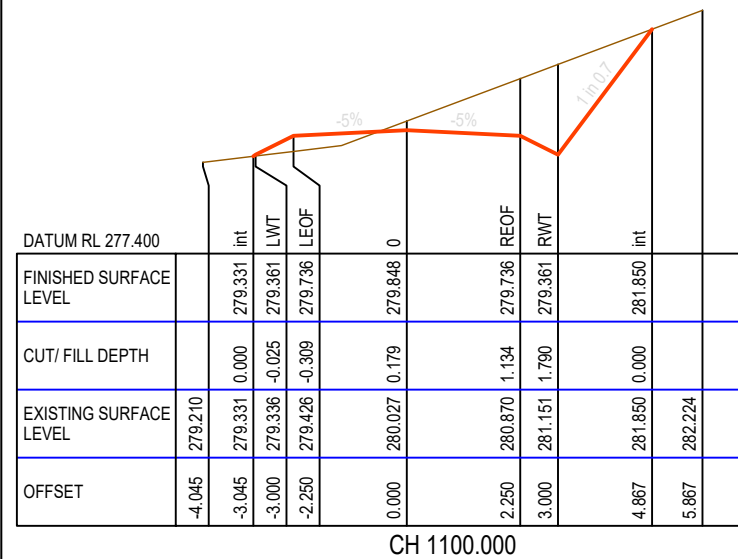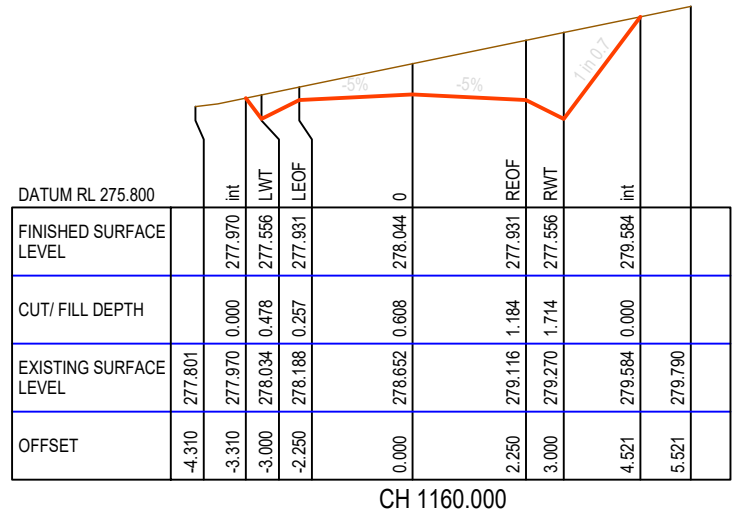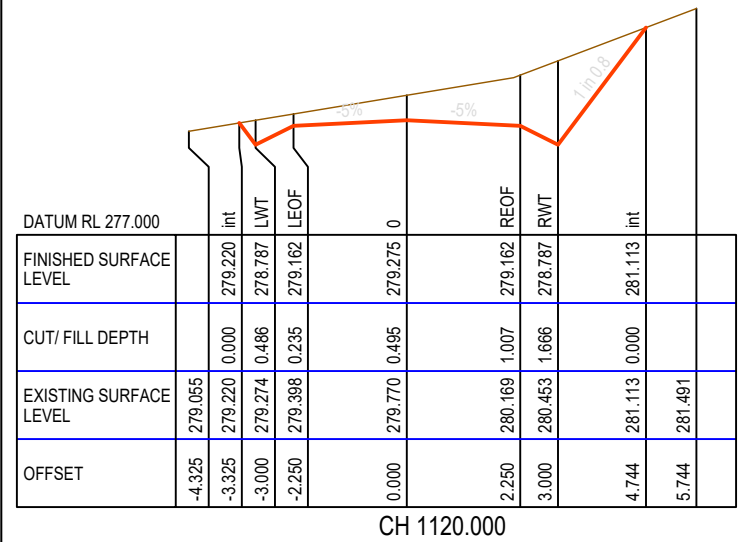


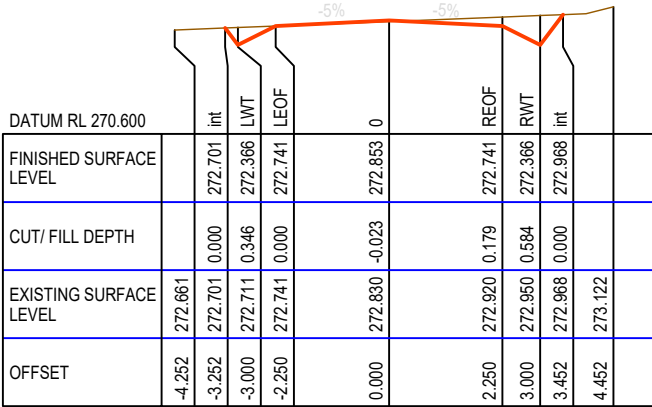


CH 1340.000

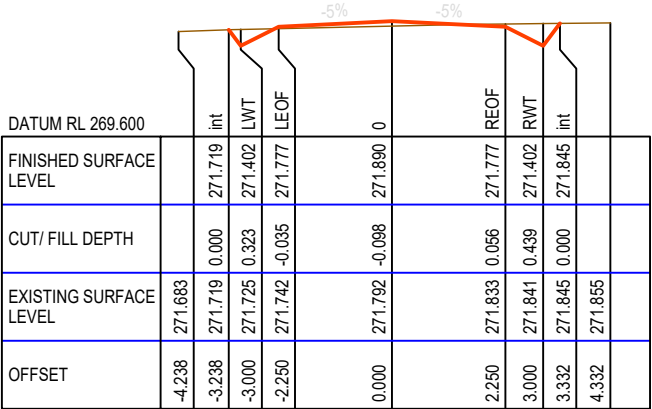


CH 1400.000

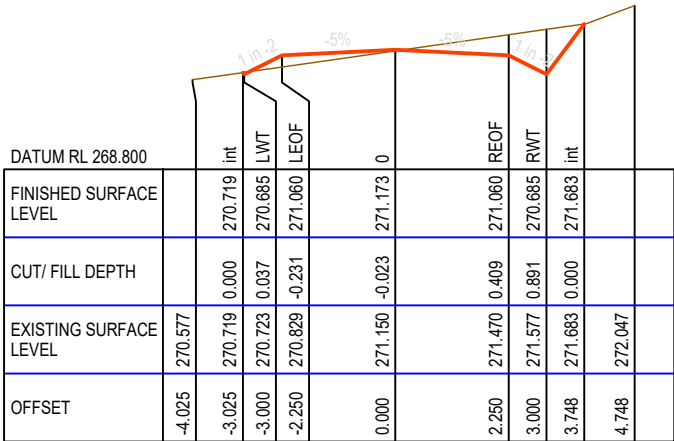


CH 1460.000

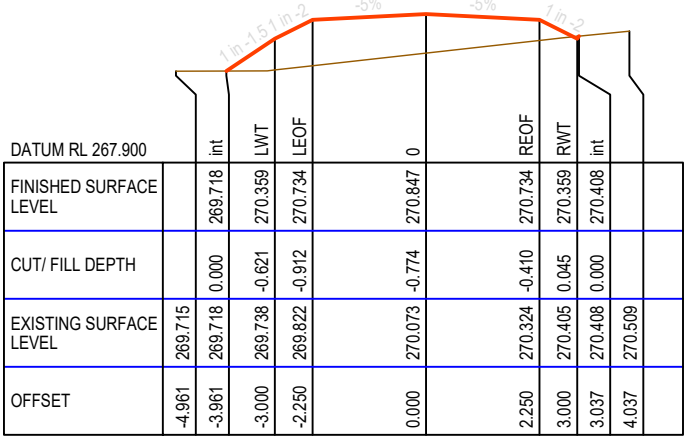


CH 1520.000

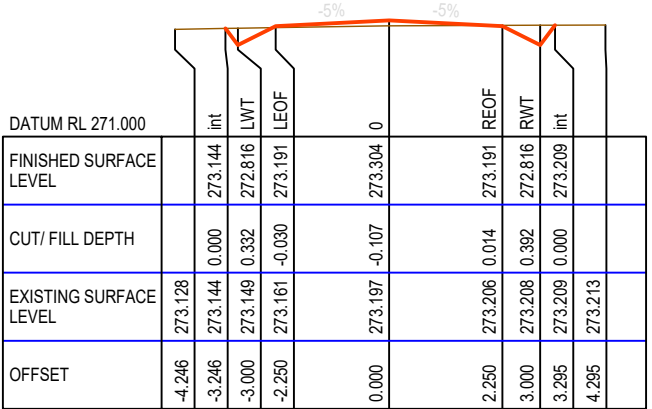


CH 1320.000

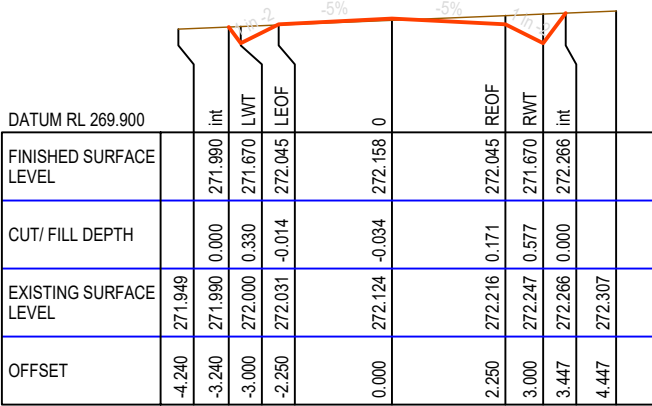


CH 1380.000

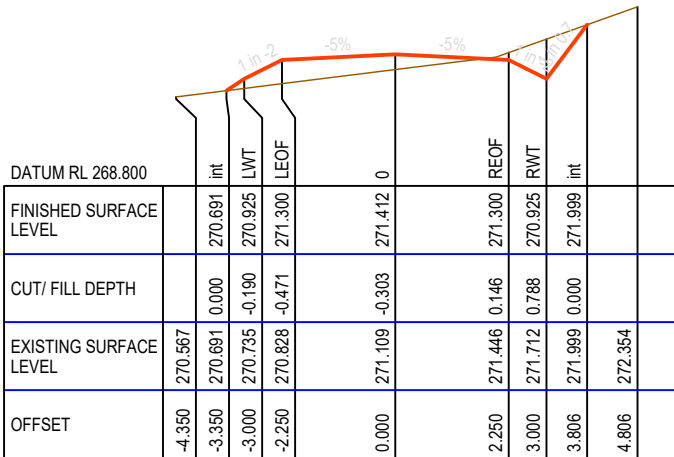


CH 1440.000

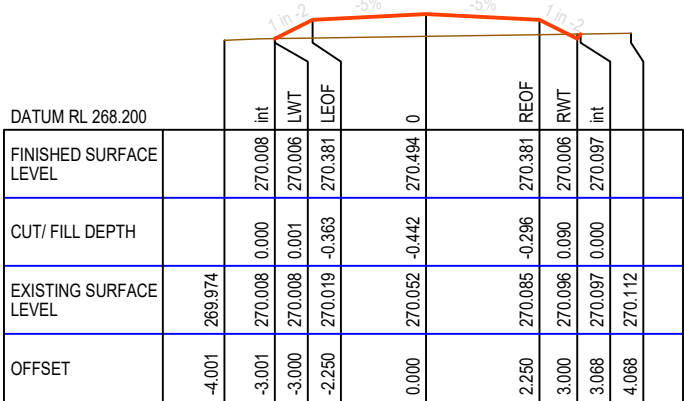


CH 1500.000

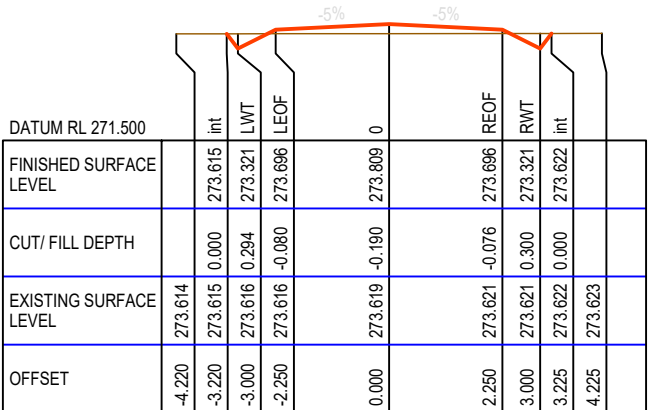


CH 1300.000

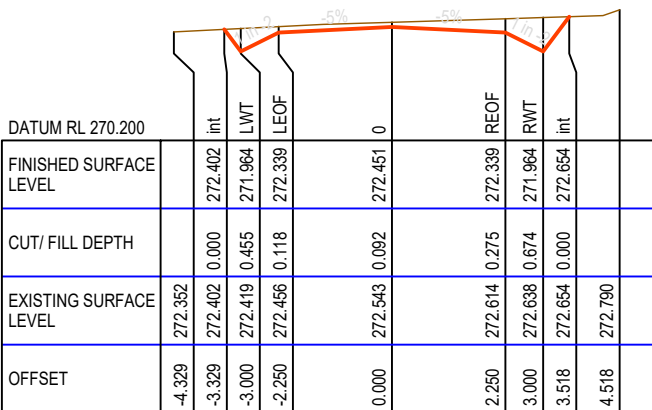

CH 1360.000

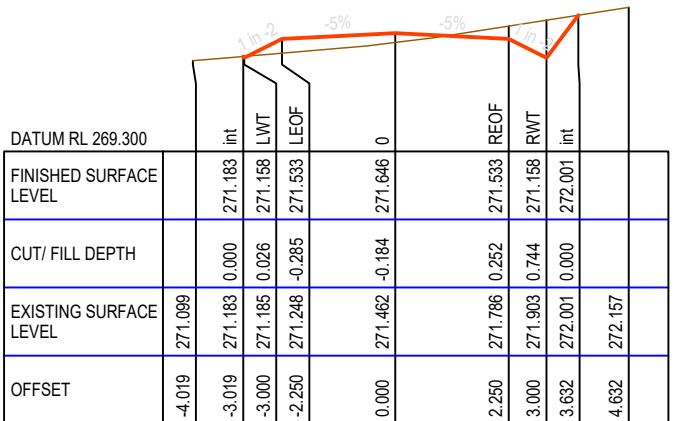

CH 1420.000

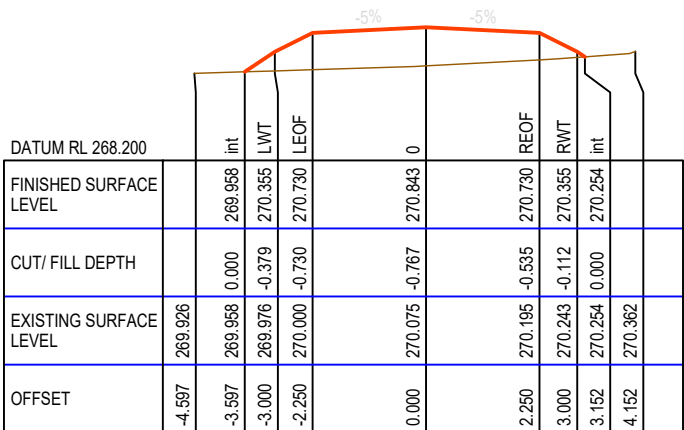

CH 1480.000

MATAKANUI
GOLD LIMITED

This drawing, the designs, and the information, contained within it are, and always will remain, the property of Santana Minerals Ltd. Any unauthorized use or reproduction in part or in full, is forbidden.

REV A 250702
REV B 250722
REV C 250730
REV D 250730
REV E 250828
REV F 251014
REV G 251110
REV H 251118
REV I 260703
REV M 260727

Ardgour Rise Road
Cross Section CH 1,300-1,520

July 2026


Scale 1:150 @A3

Date 27/07/2026


Drawing No: BOGP- EW-RD-03-M

Drawing By: Josh C


Sheet No. 7 of 102

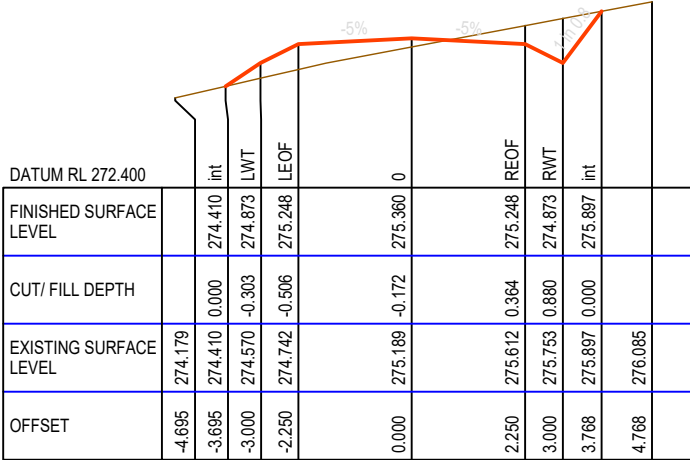


CH 1580.000

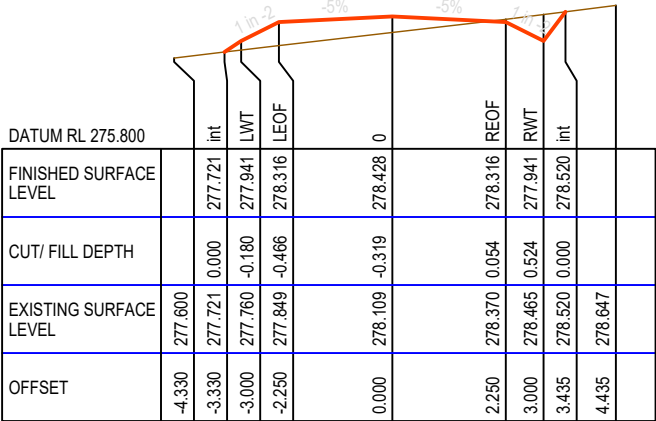


CH 1640.000

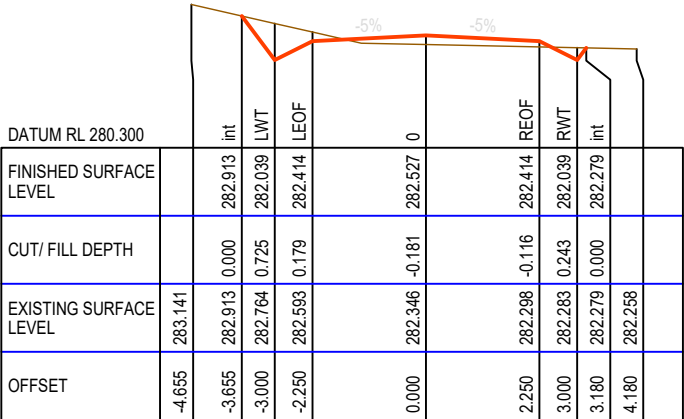


CH 1700.000

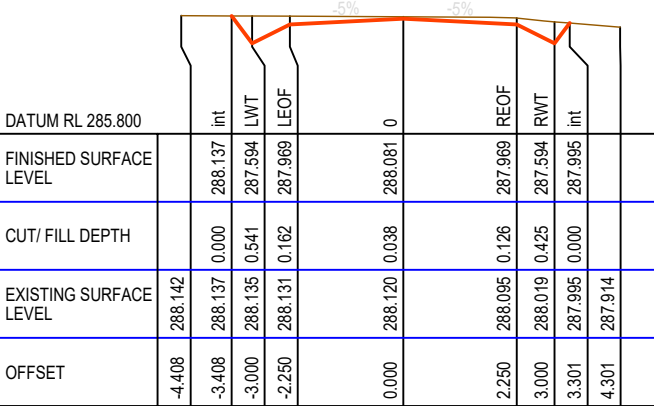


CH 1760.000

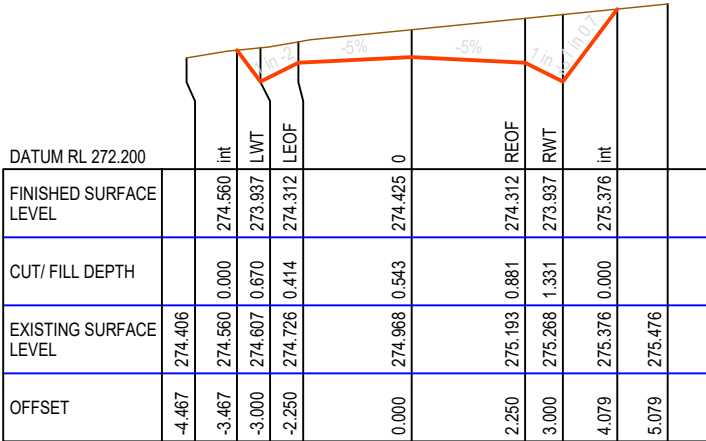


CH 1560.000

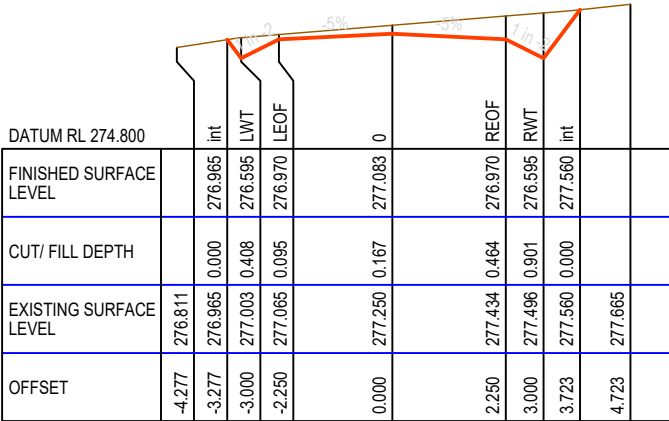


CH 1620.000

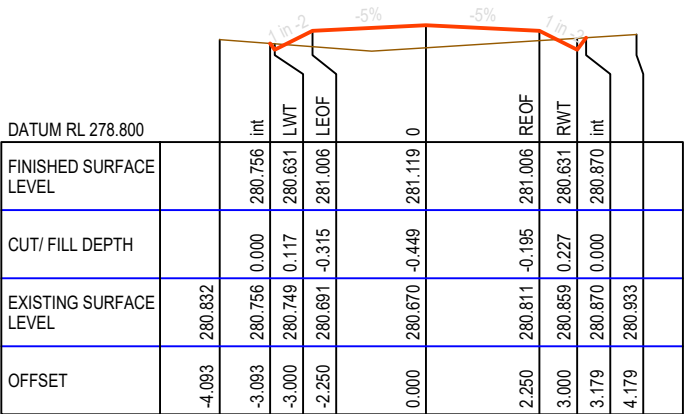


CH 1680.000

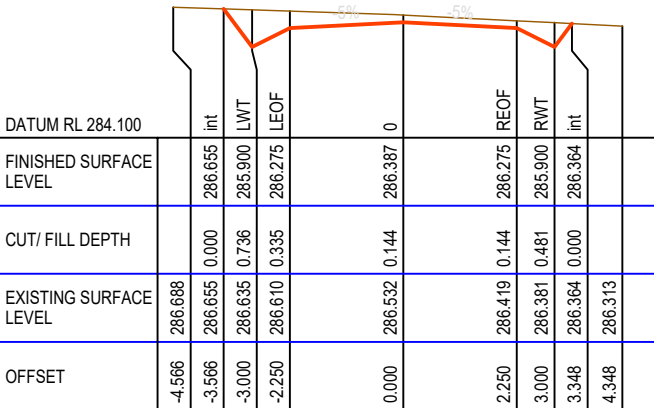


CH 1740.000

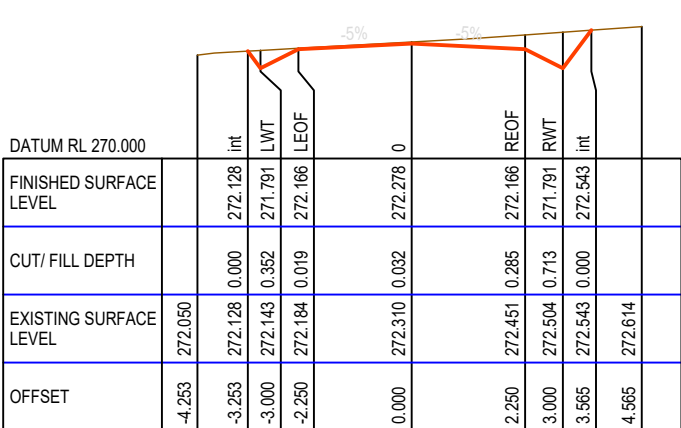


CH 1540.000

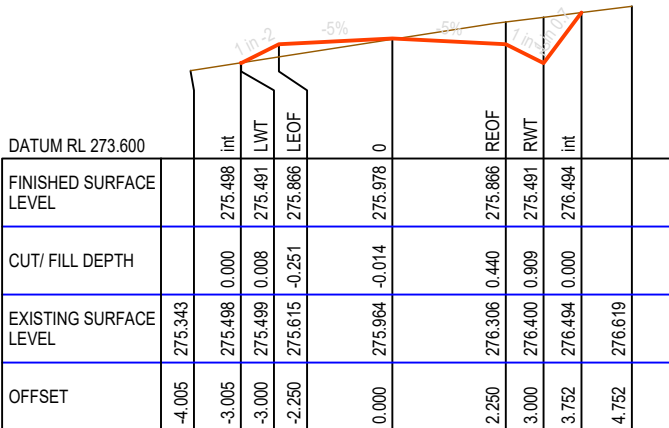

CH 1600.000

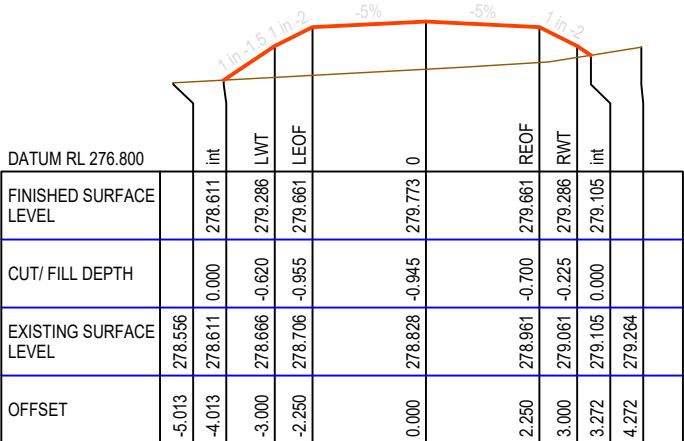

CH 1660.000

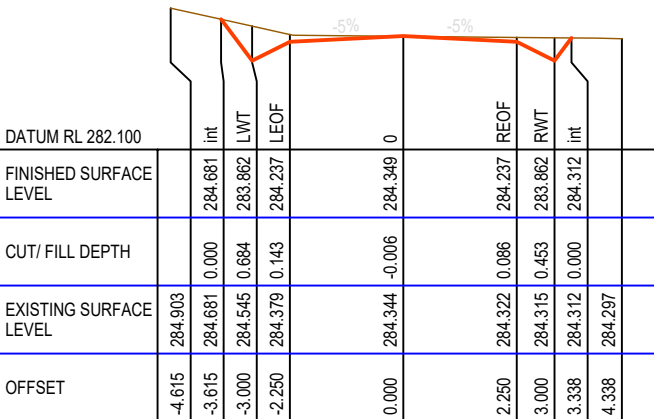

CH 1720.000




This drawing, the designs, and the information, contained within it are, and always will remain, the property of Santana Minerals Ltd. Any unauthorized use or reproduction in part or in full, is forbidden.

REV A 250702
REV B 250722
REV C 250730
REV D 250730
REV E 250828
REV F 251014
REV G 251110
REV H 251118
REV I 260703
REV M 260727


Ardgour Rise Road
Cross Section CH 1,540-1,760

July 2026


Scale 1:150 @A3
Date 27/07/2026
Drawing No: BOGP- EW-RD-03-M
Drawing By: Josh C
Sheet No. 8 of 102

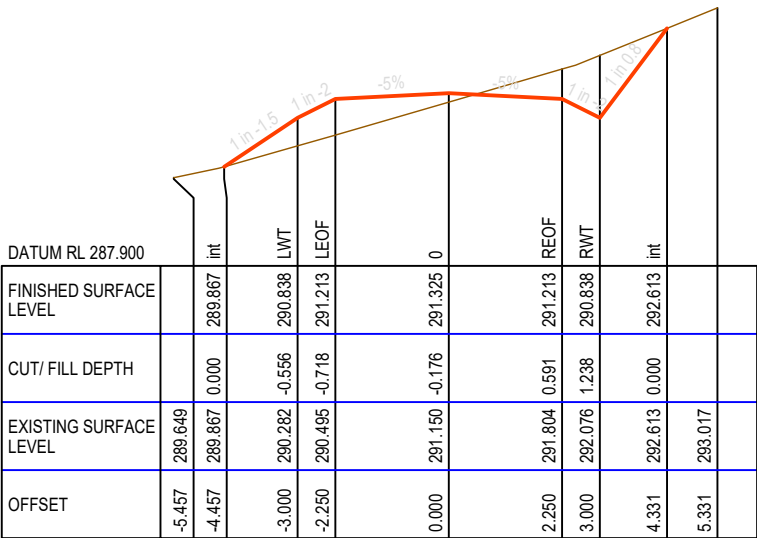


CH 2020.000

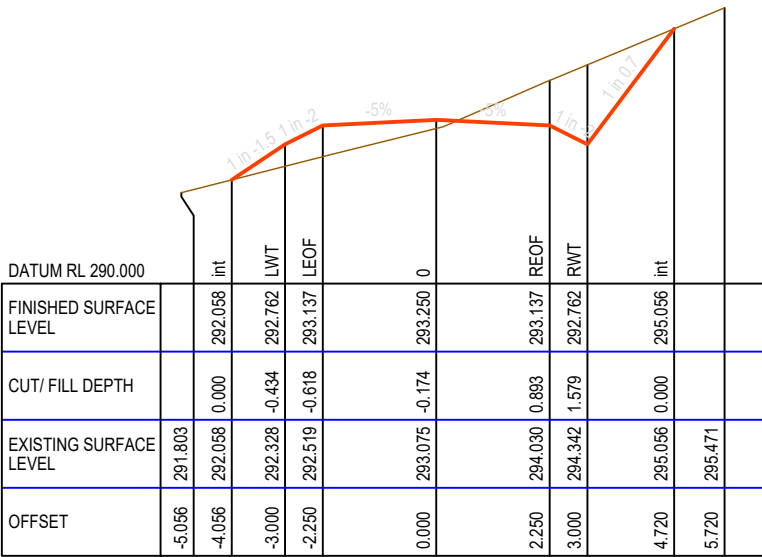


CH 2060.000

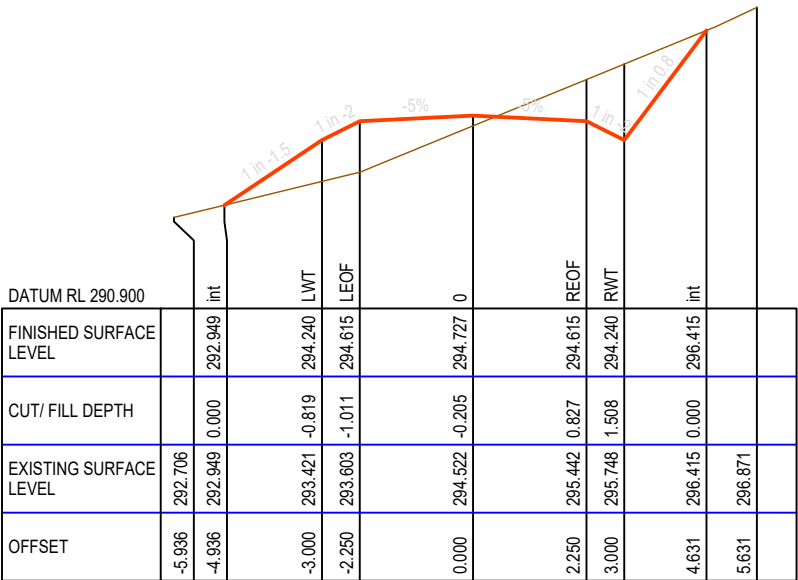


CH 2100.000

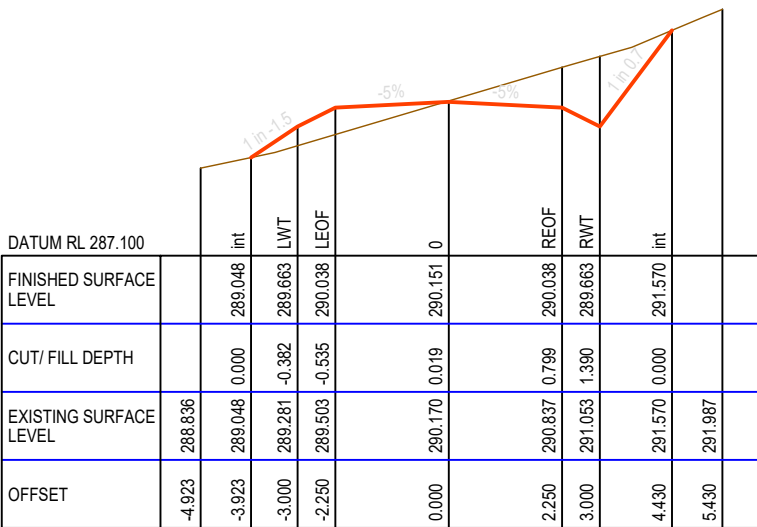






CH 2000.000

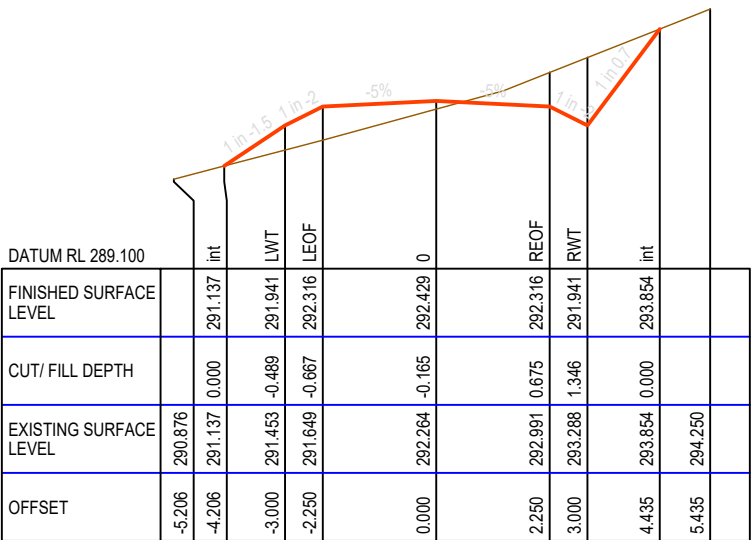


CH 2040.000

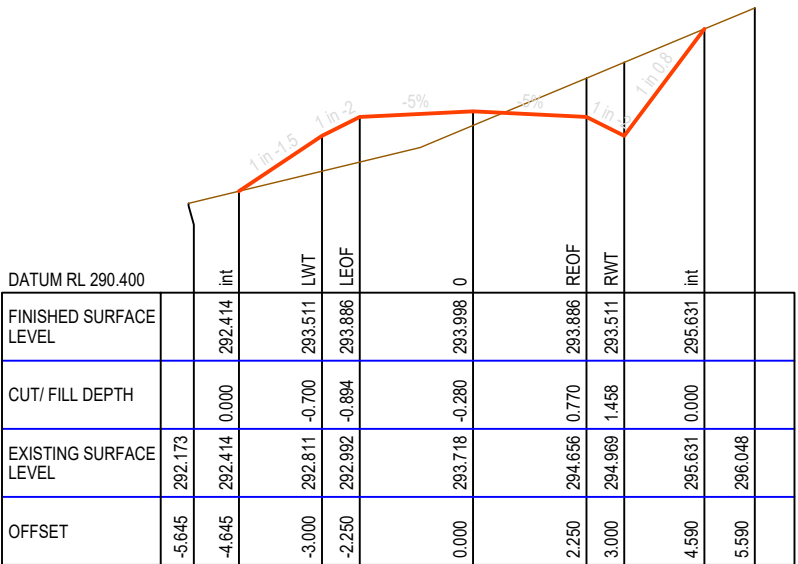


CH 2080.000

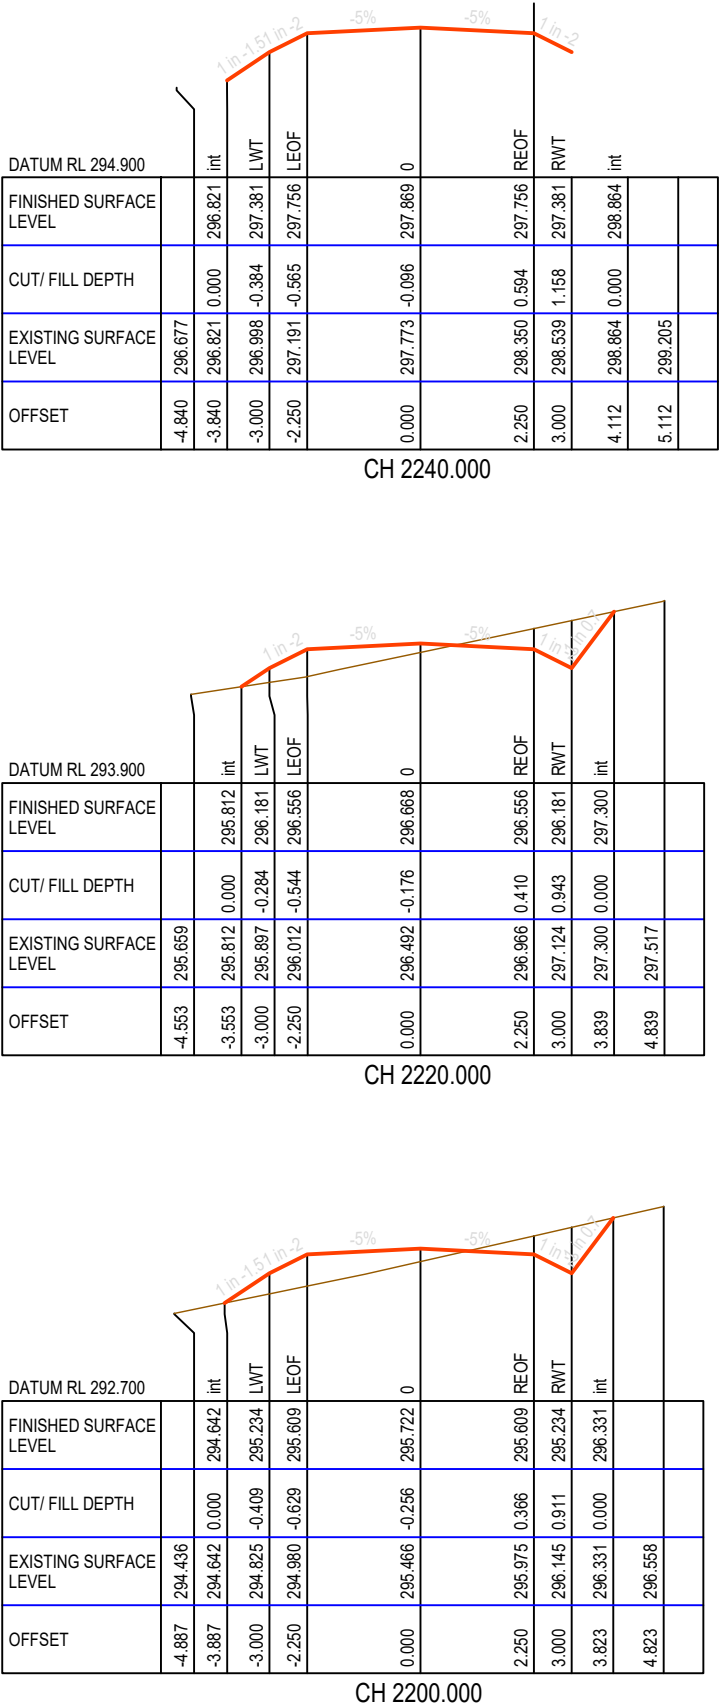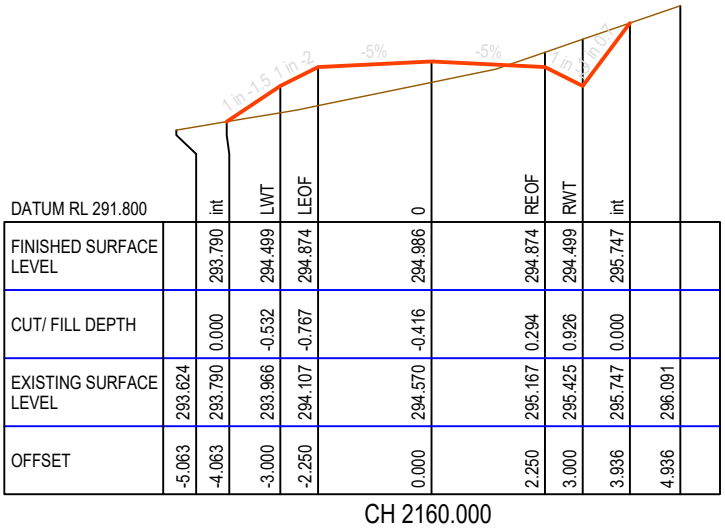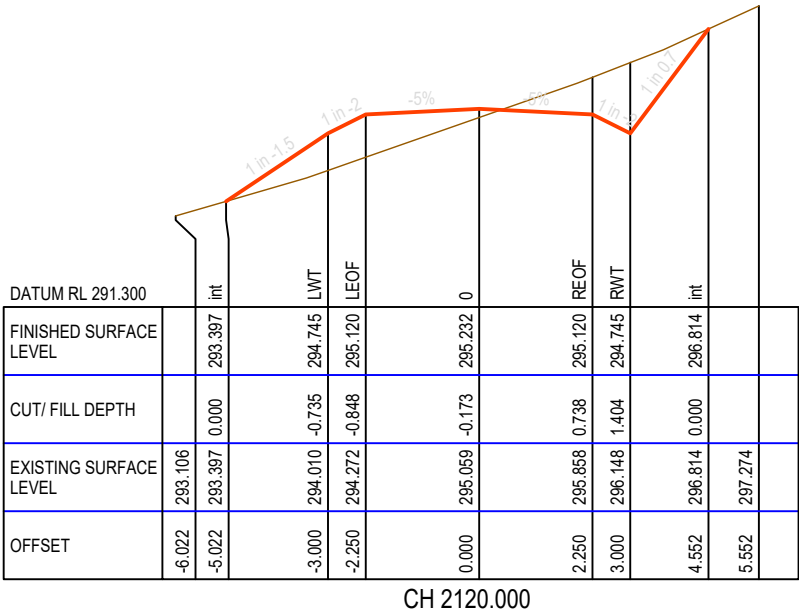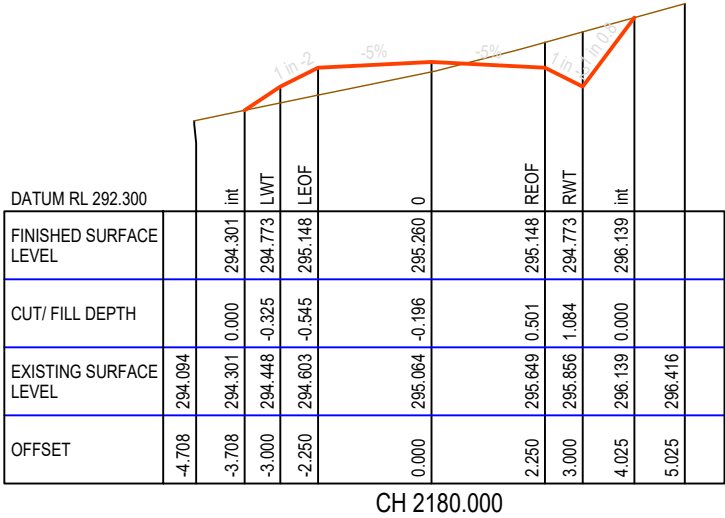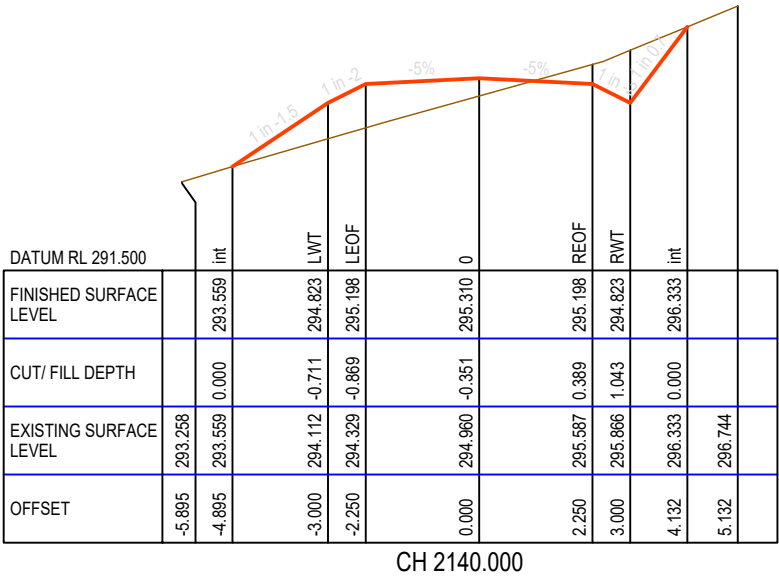


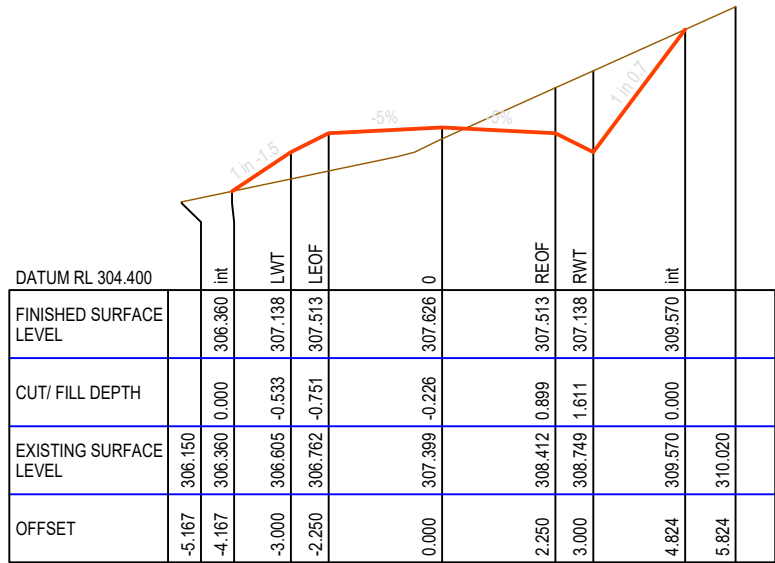


CH 2480.000

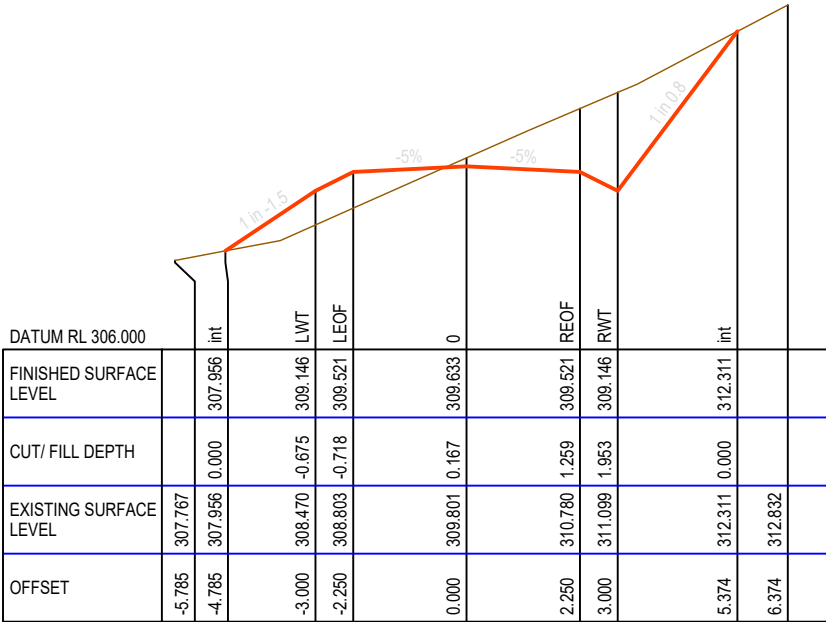


CH 2520.000

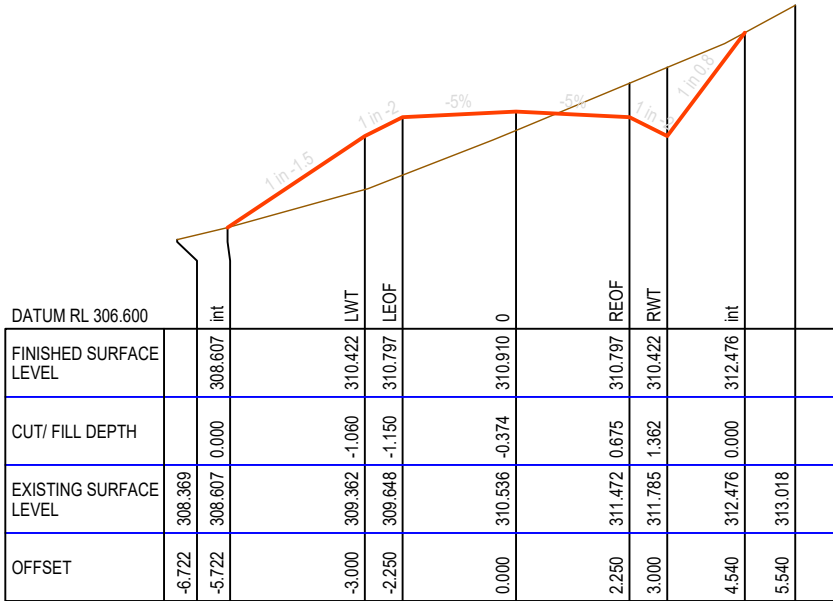


CH 2560.000

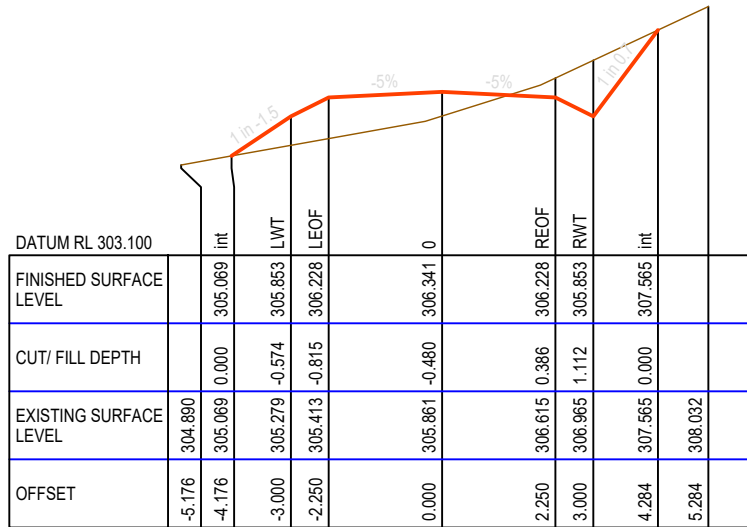








CH 2460.000












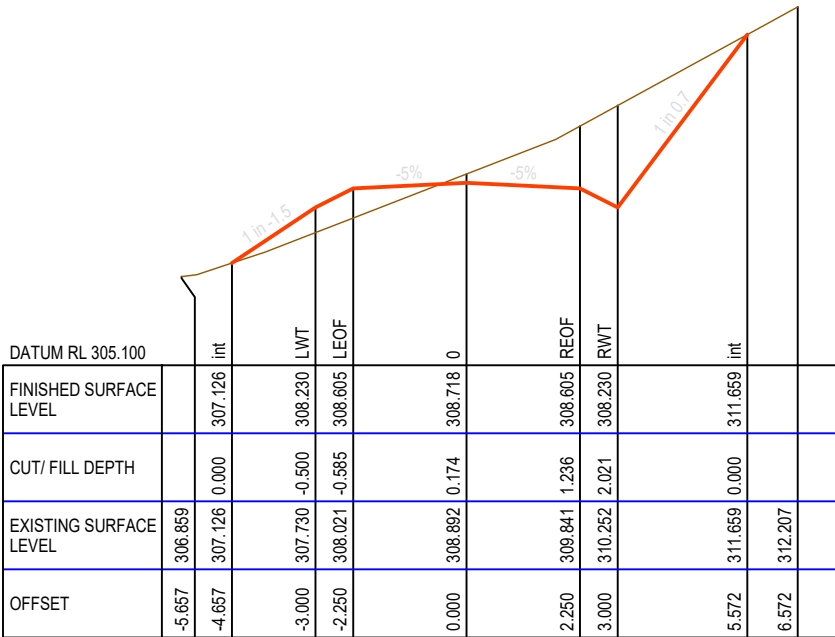












CH 2500.000

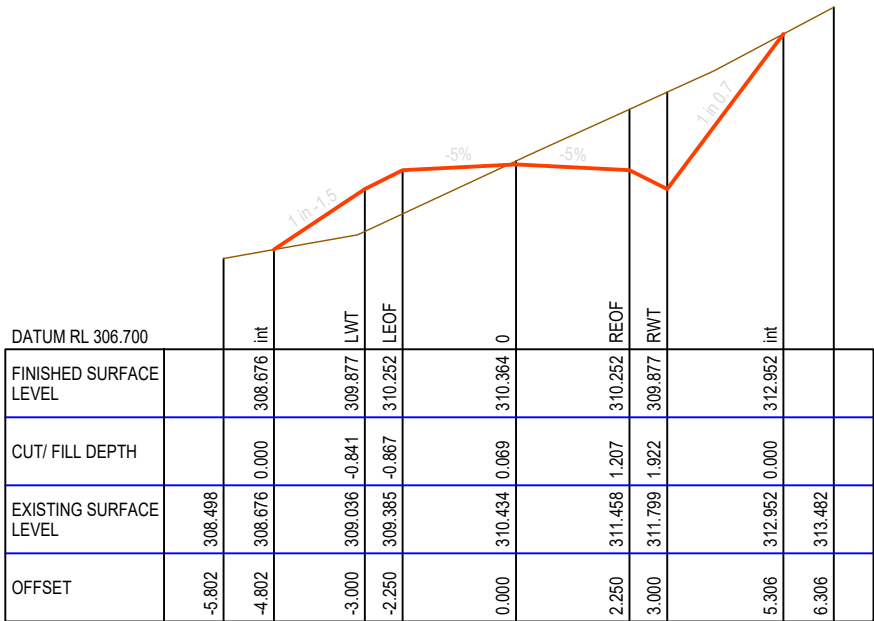


CH 2540.000

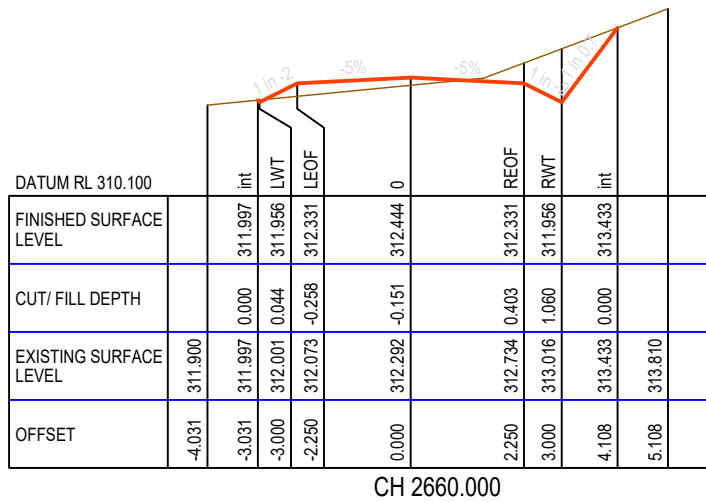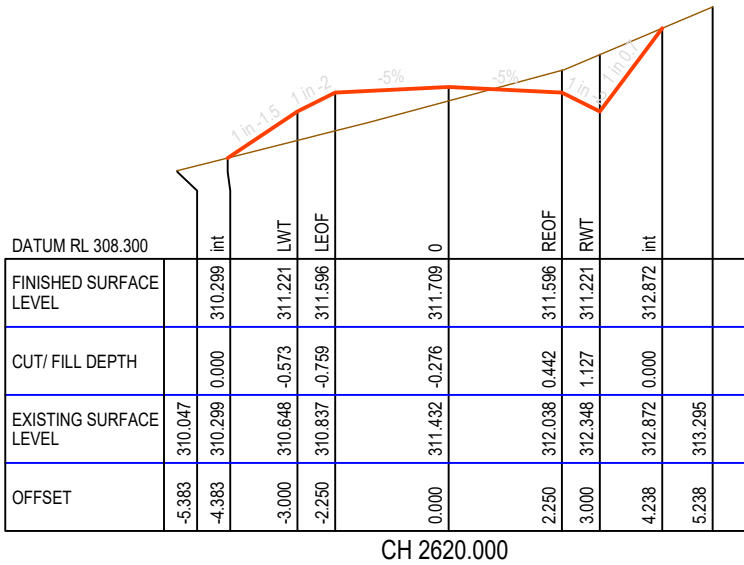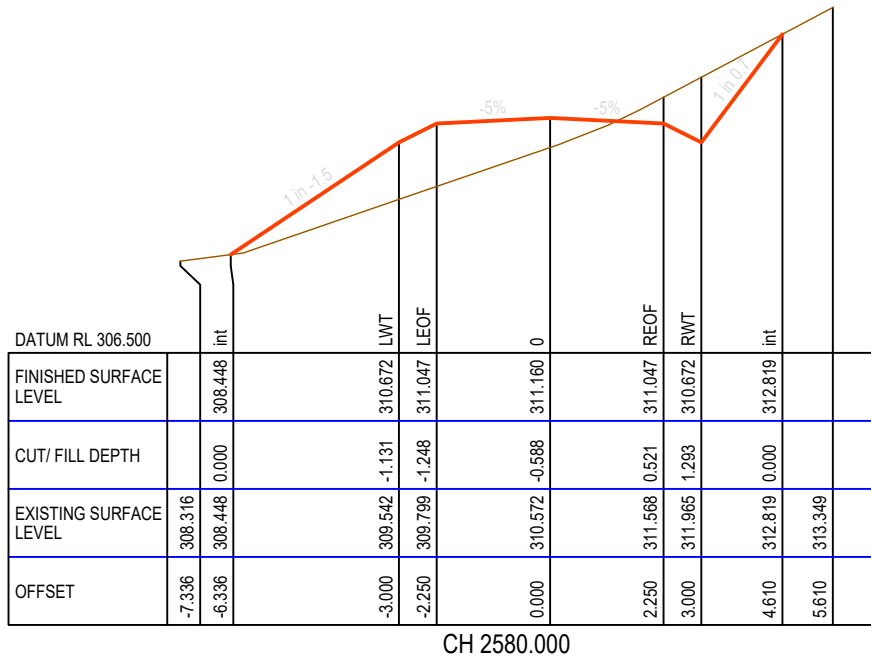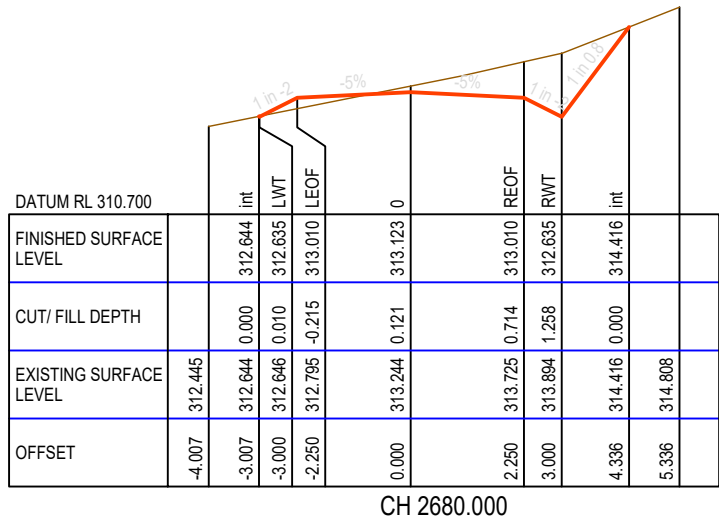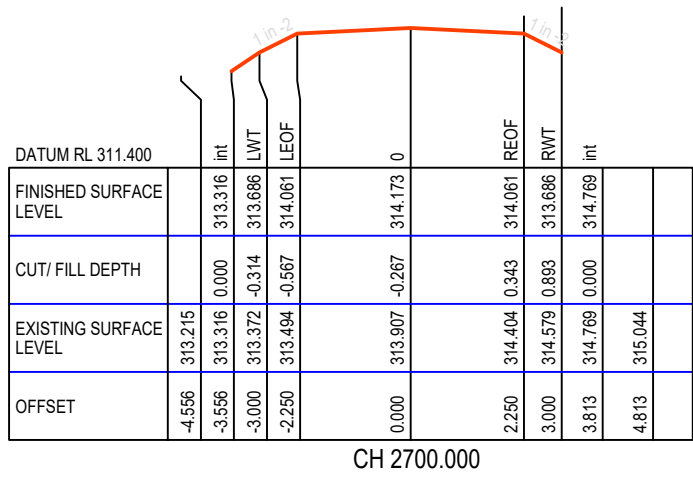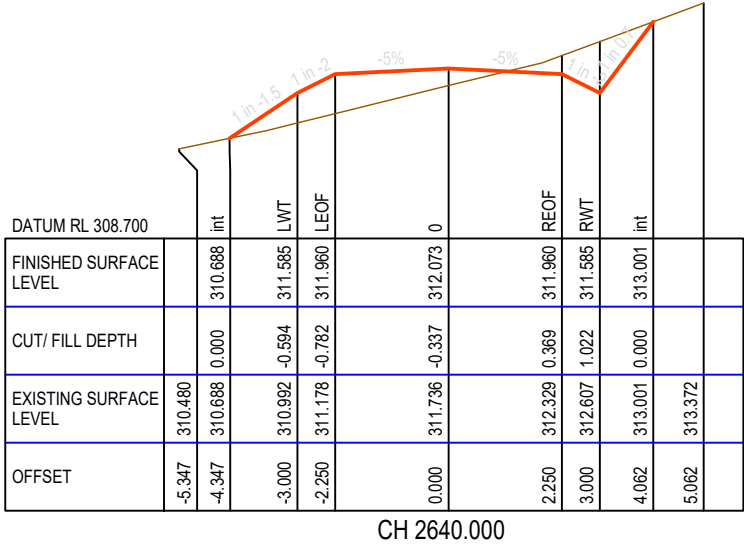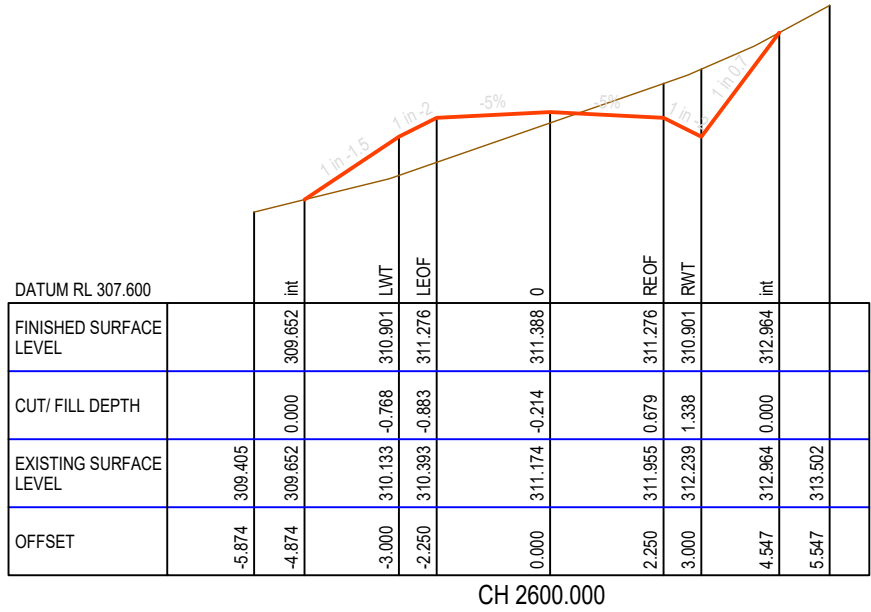


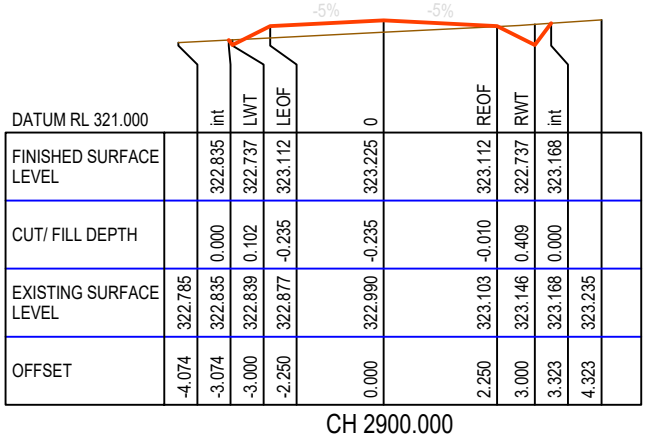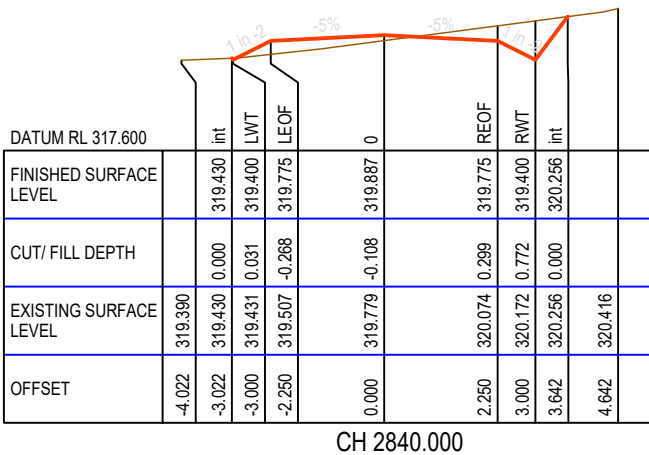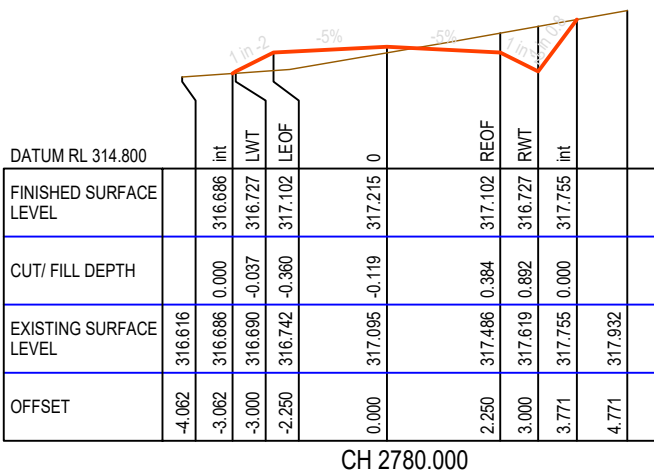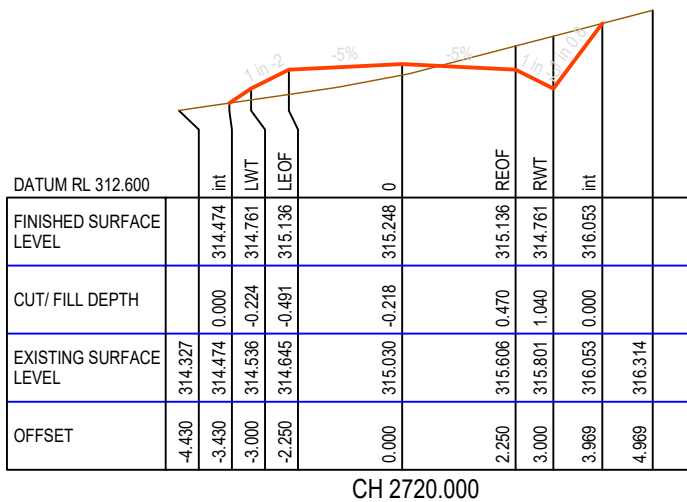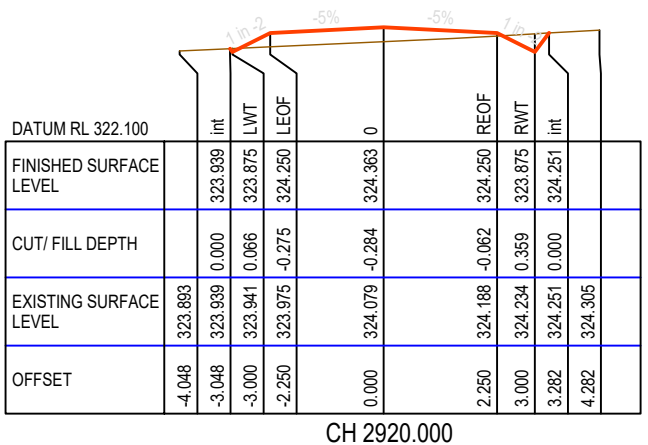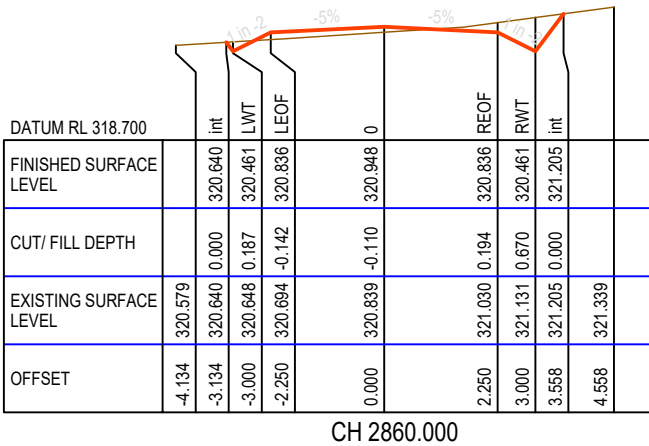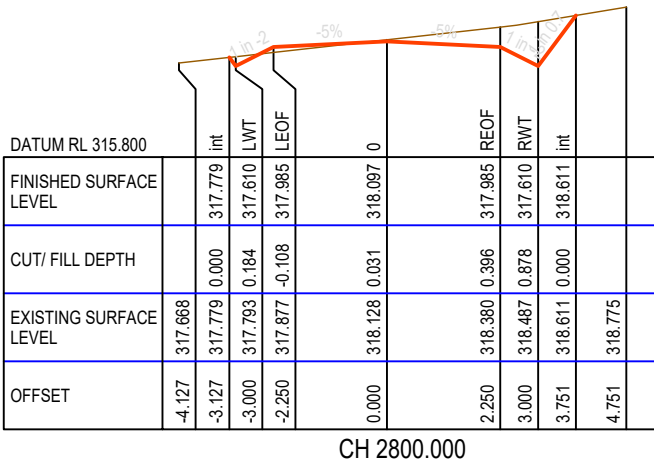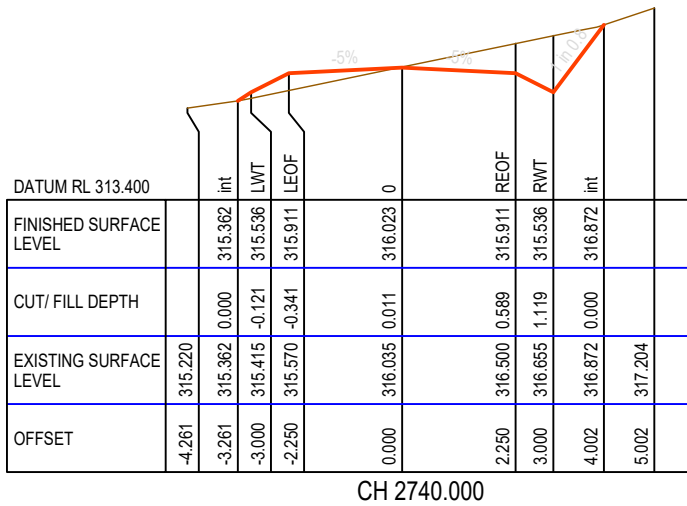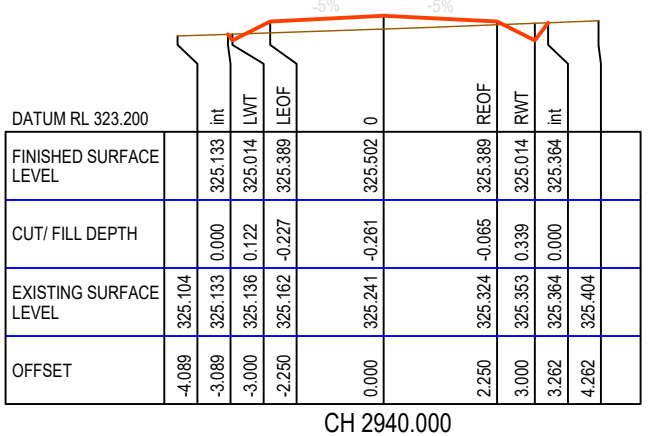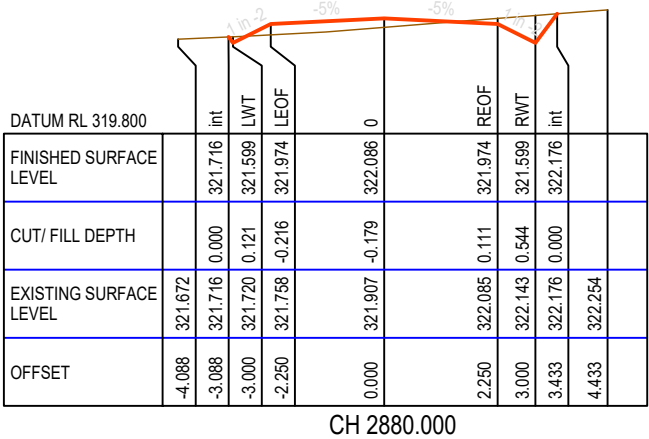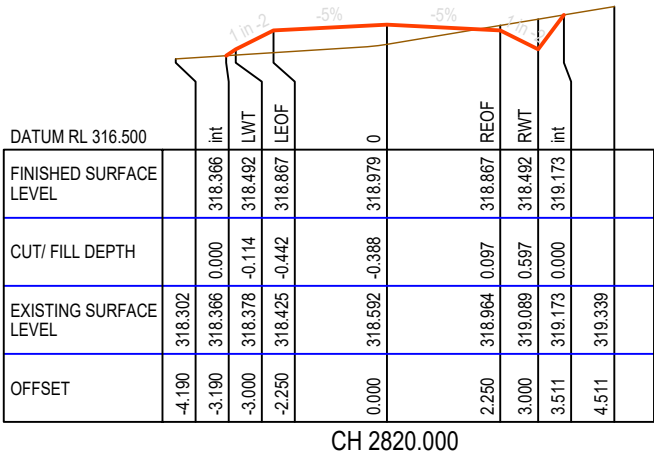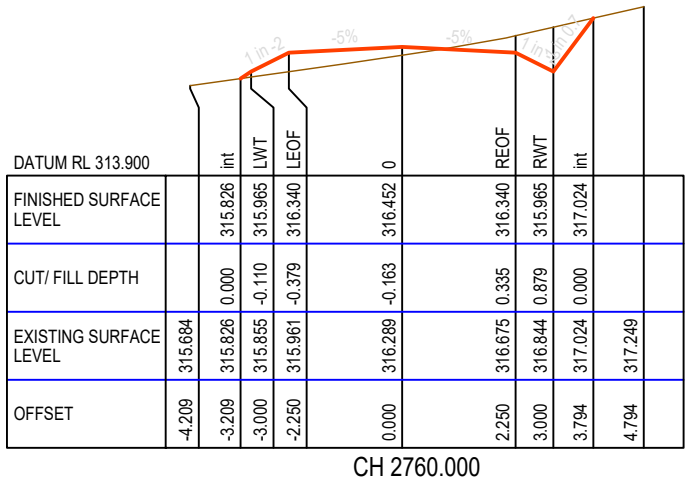

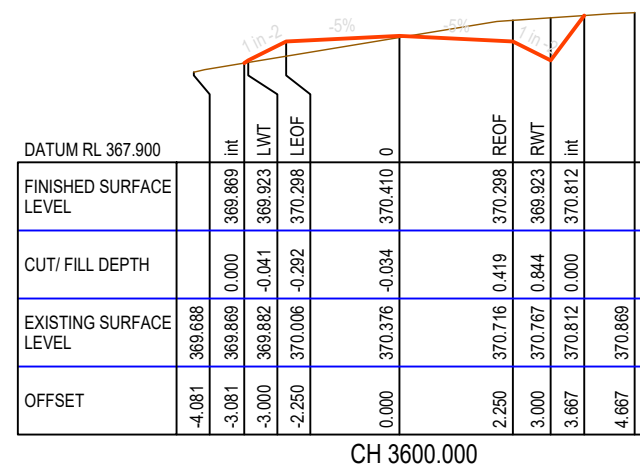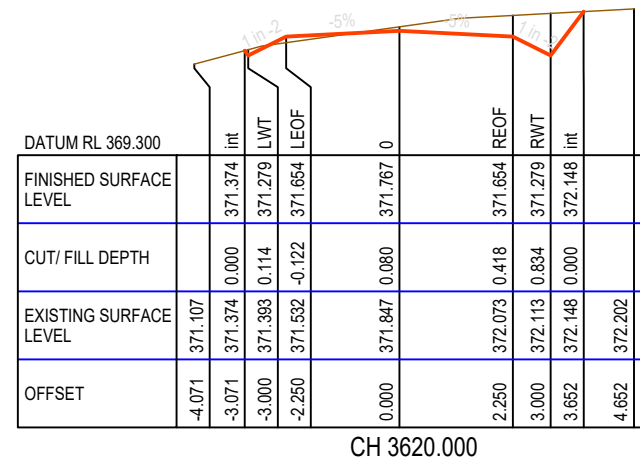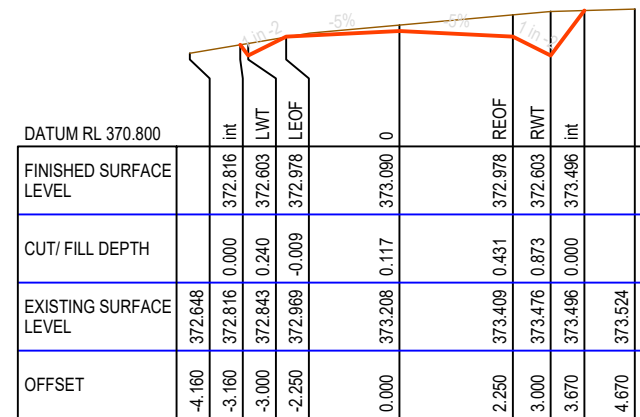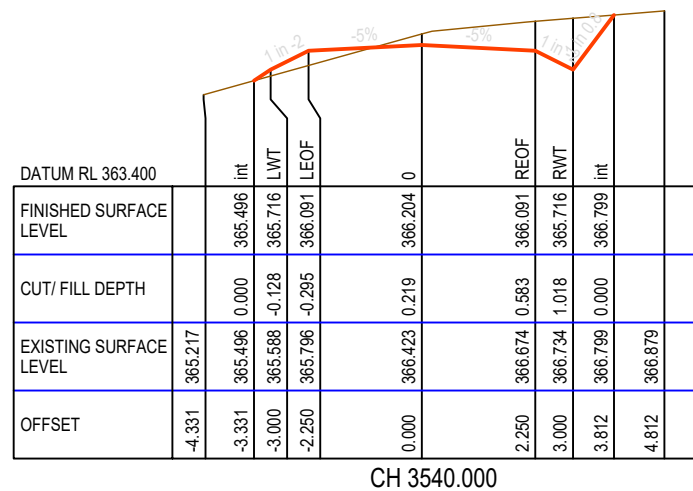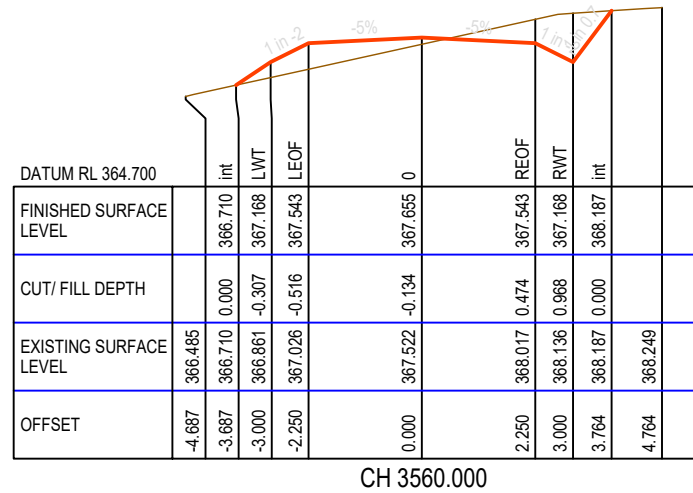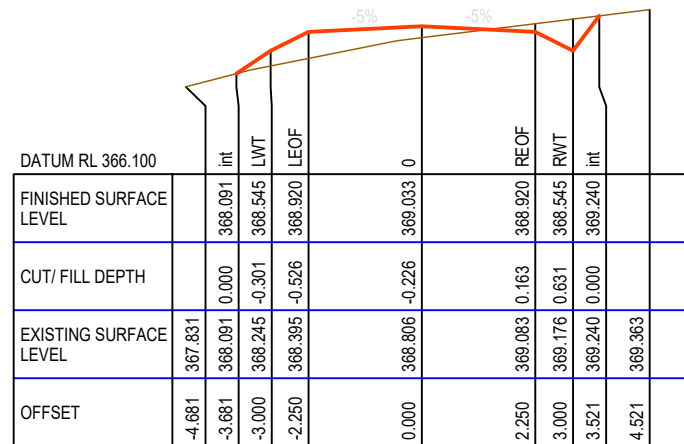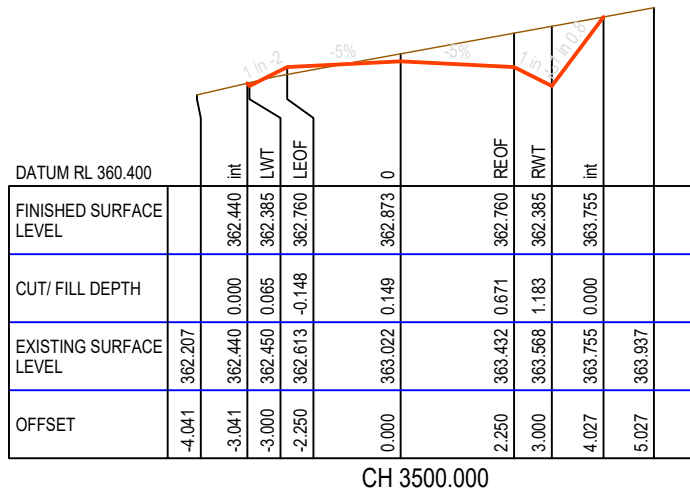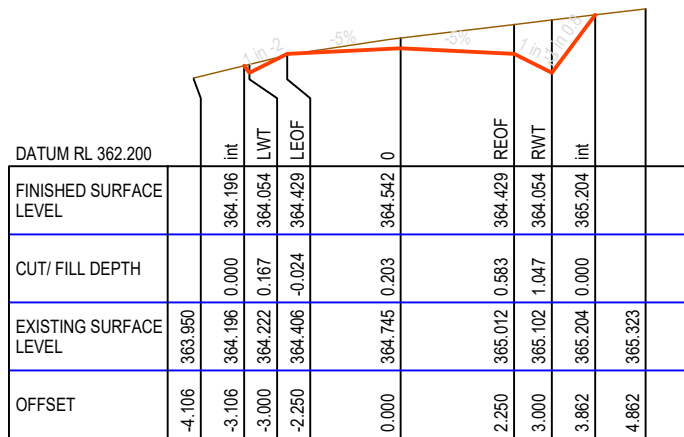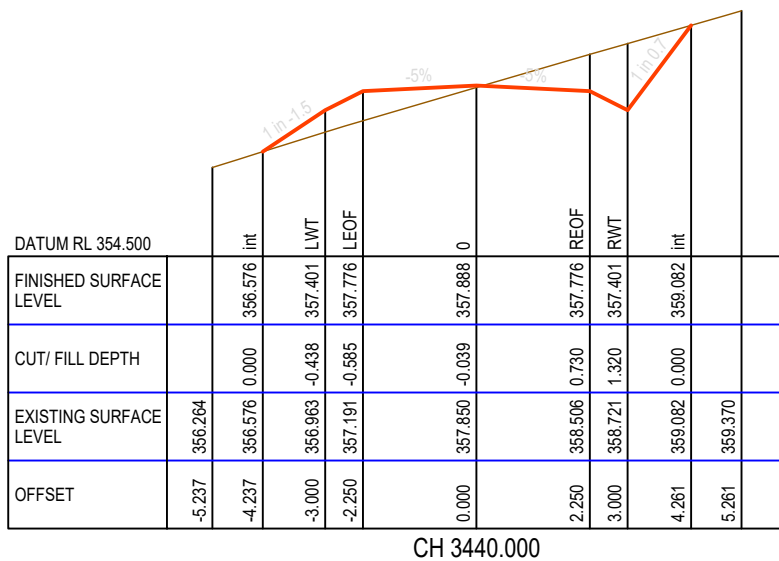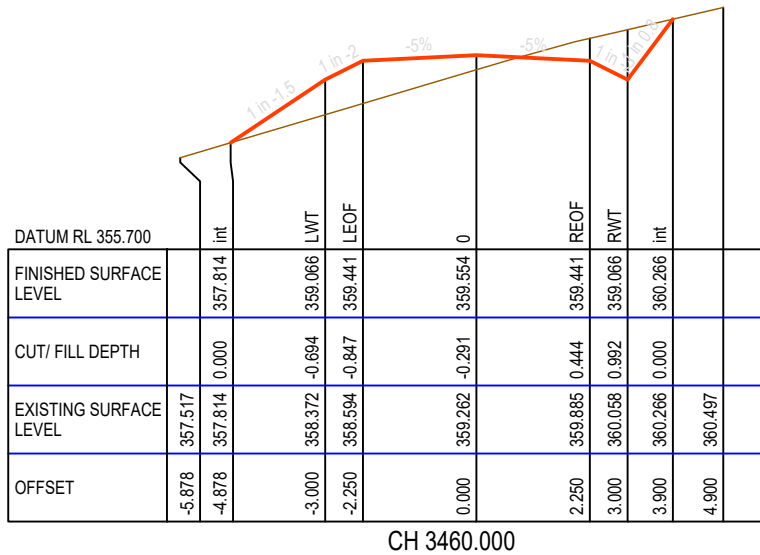


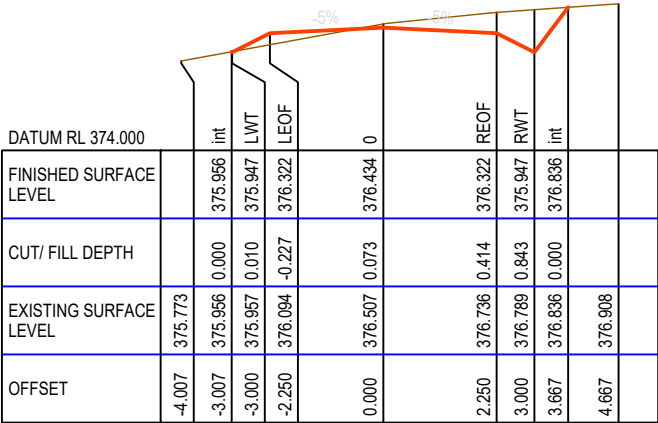


CH 3700.000

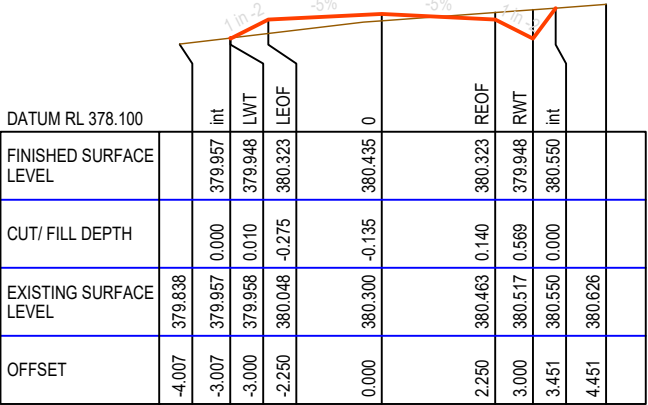


CH 3760.000

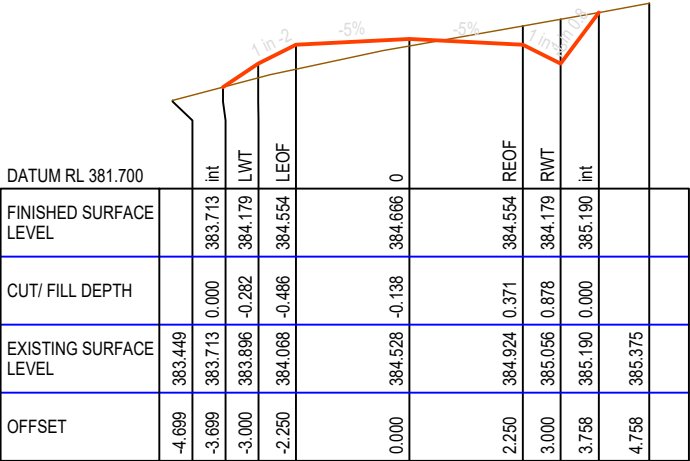


CH 3820.000

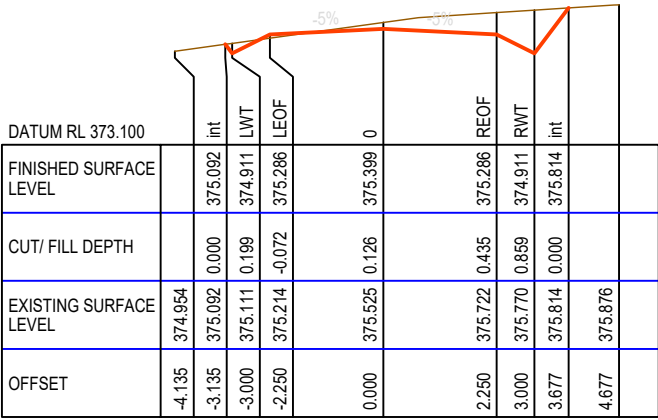


CH 3680.000

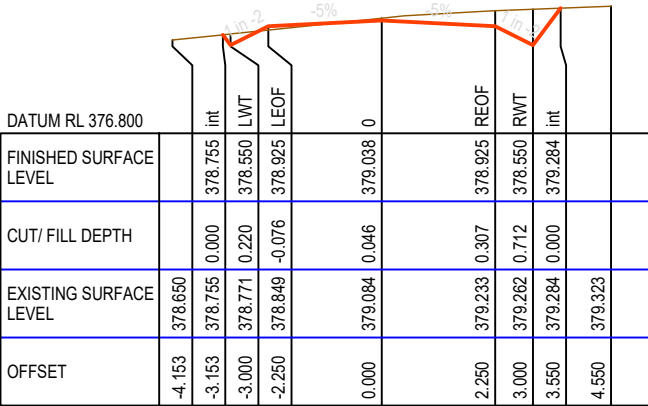


CH 3740.000

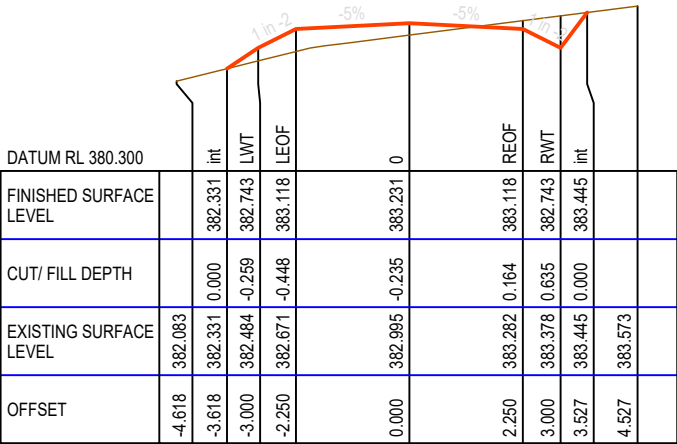


CH 3800.000

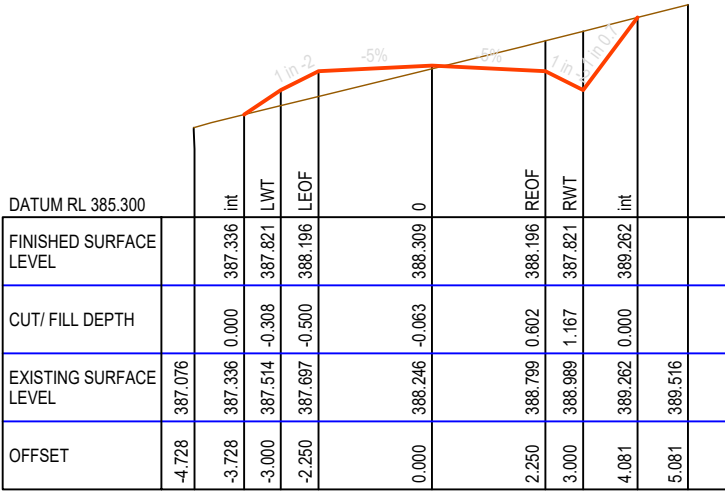


CH 3860.000

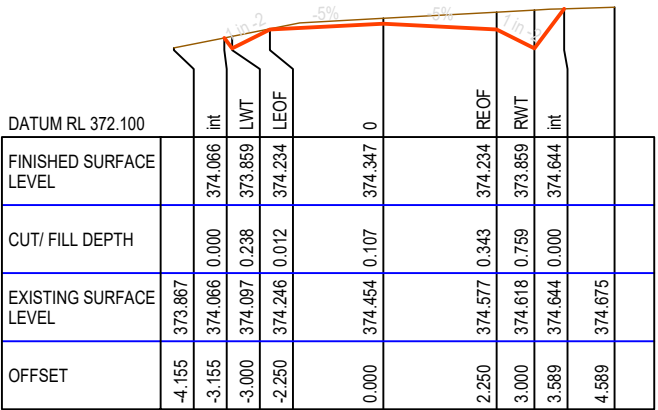


CH 3660.000

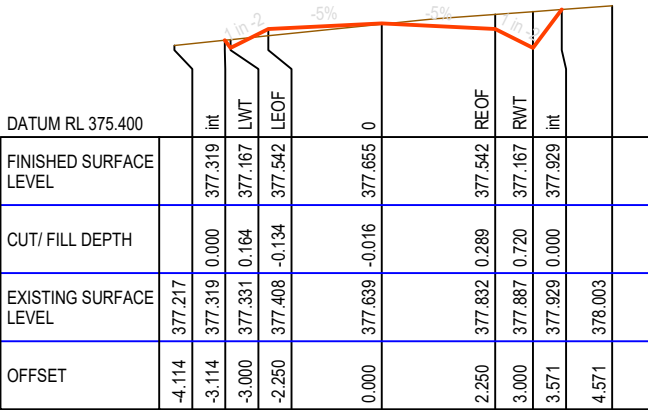


CH 3720.000

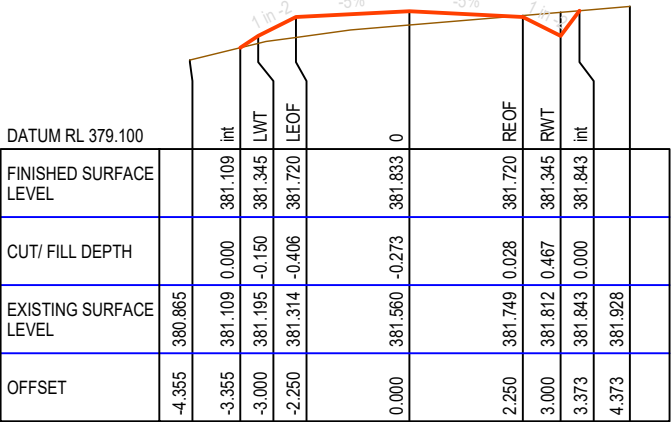


CH 3780.000

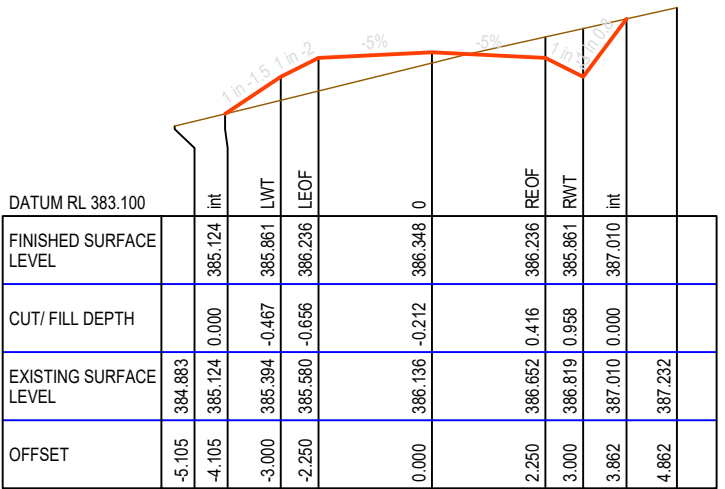


CH 3840.000

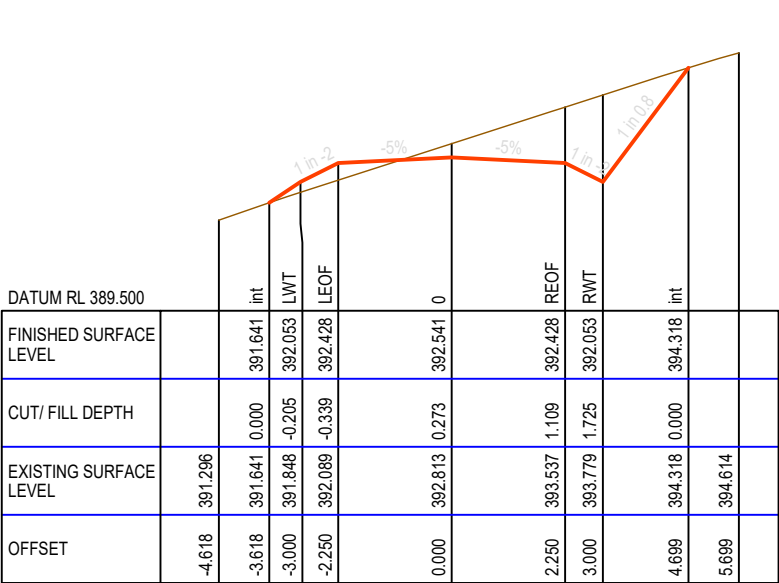


CH 3900.000

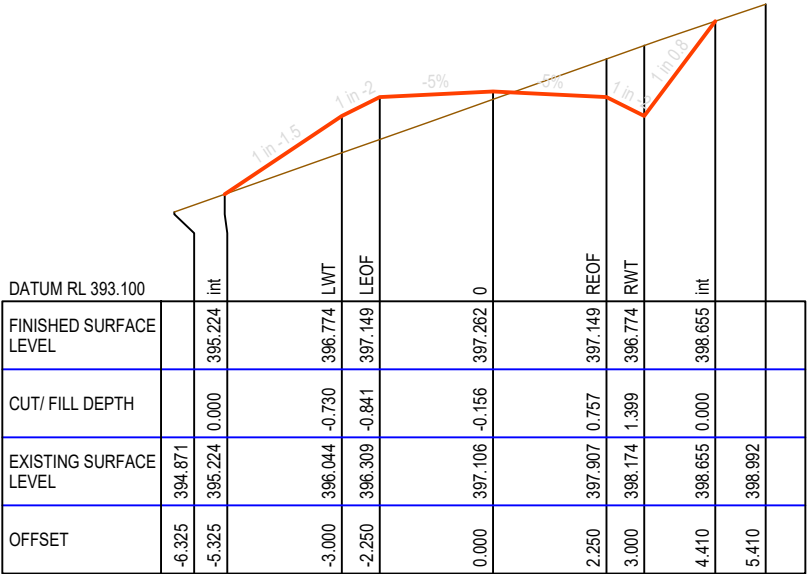


CH 3940.000

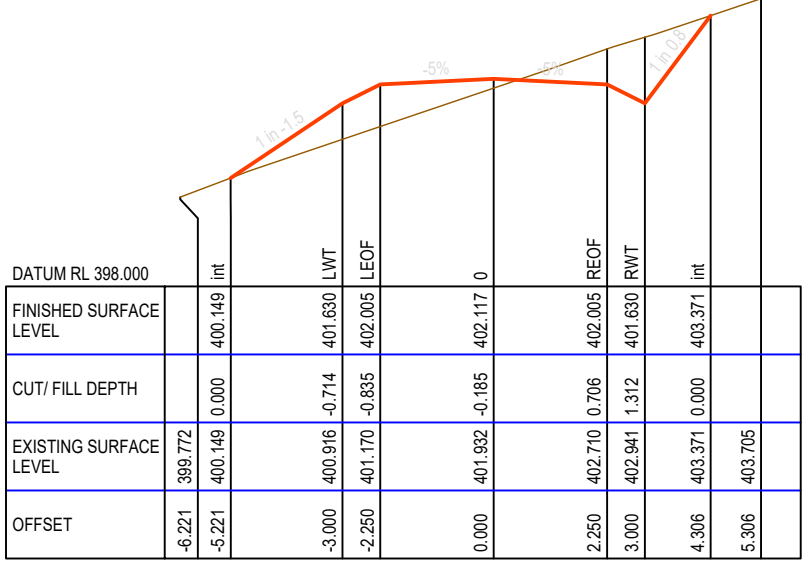


CH 3980.000

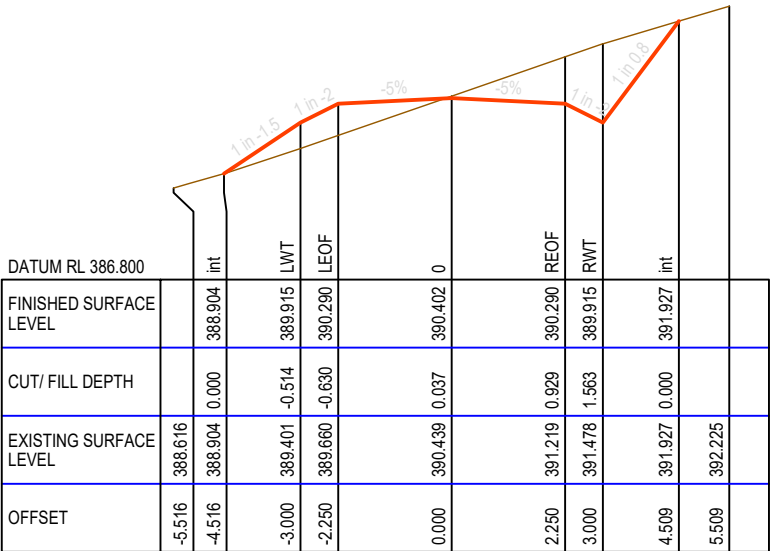


CH 3880.000

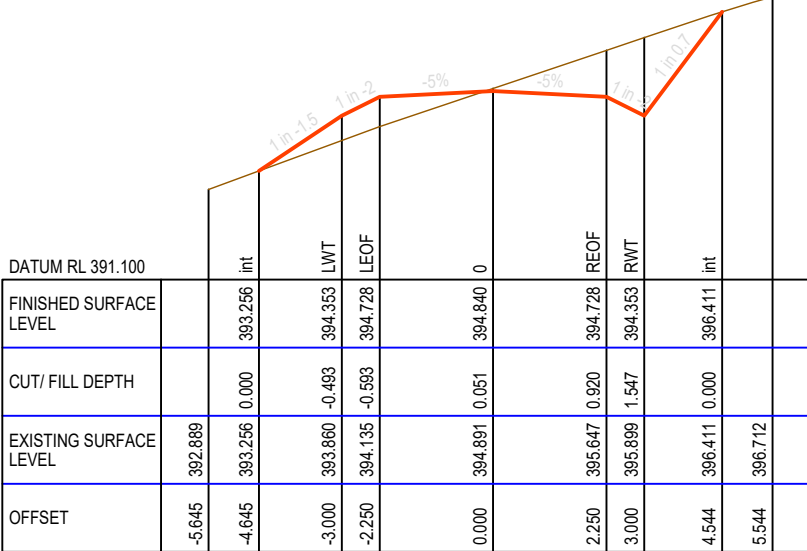


CH 3920.000

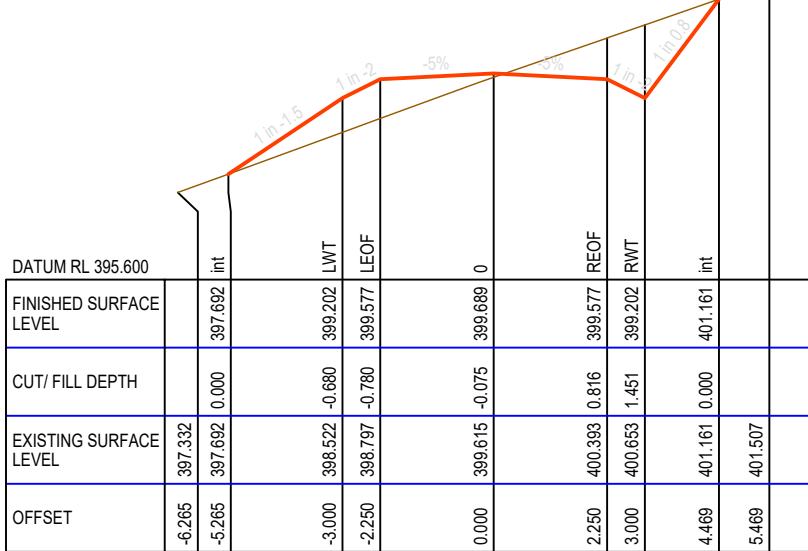


CH 3960.000

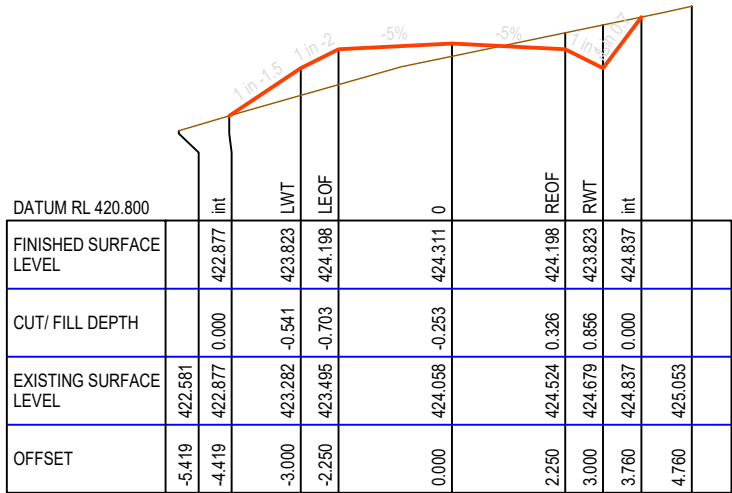


CH 4240.000

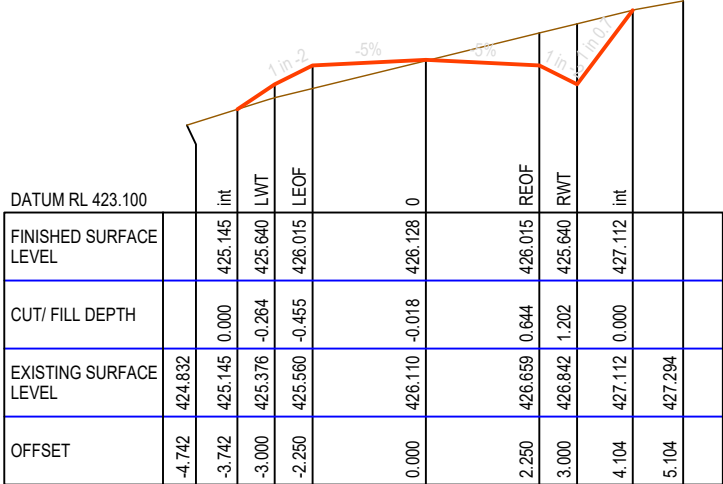


CH 4280.000

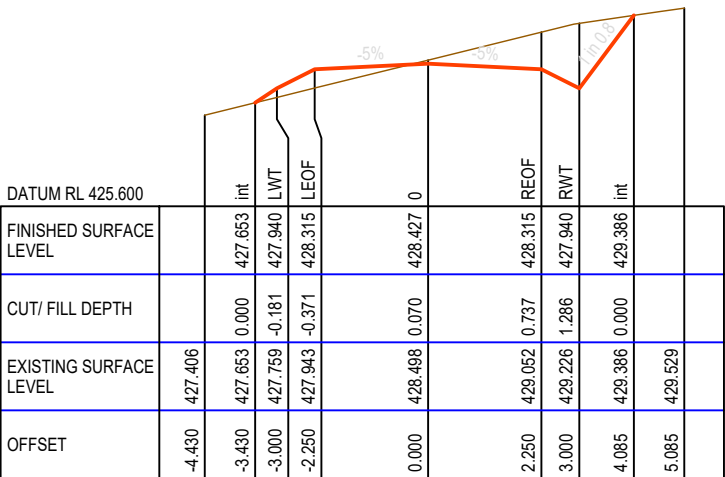


CH 4320.000

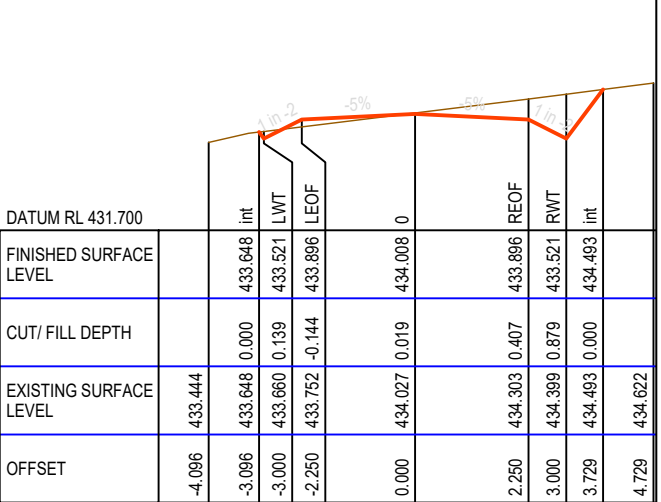


CH 4380.000

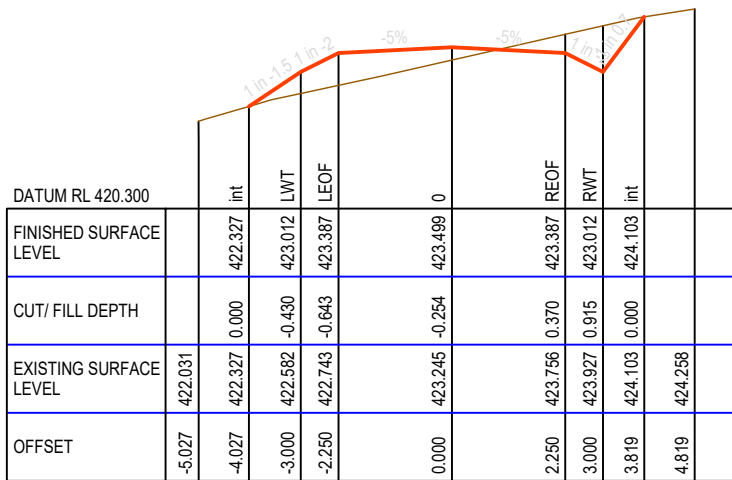


CH 4220.000

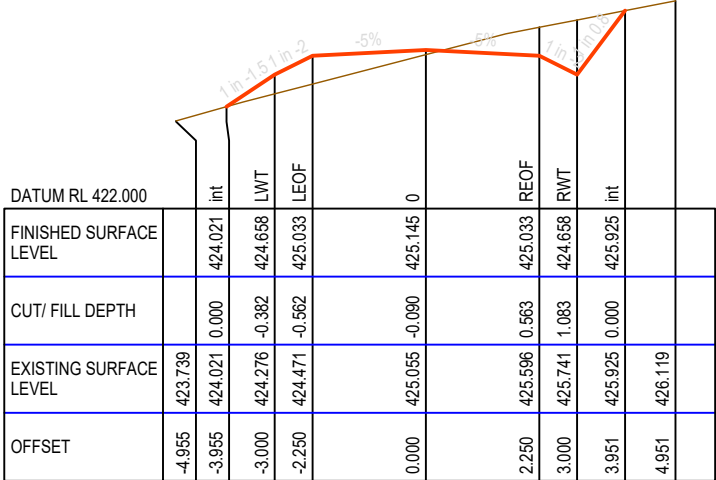


CH 4260.000

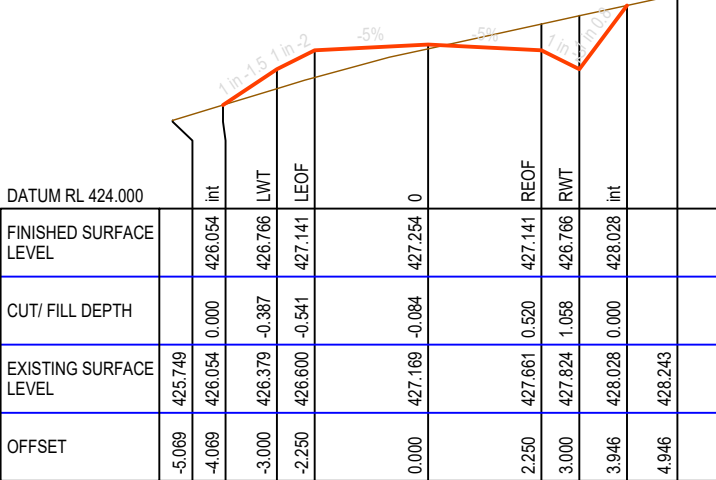


CH 4300.000

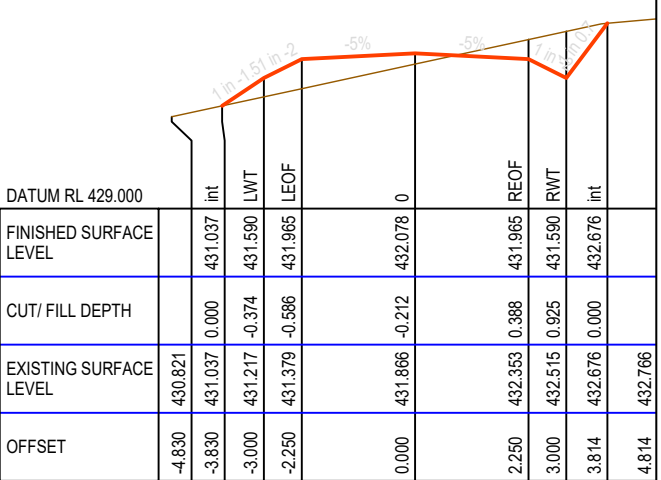


CH 4360.000

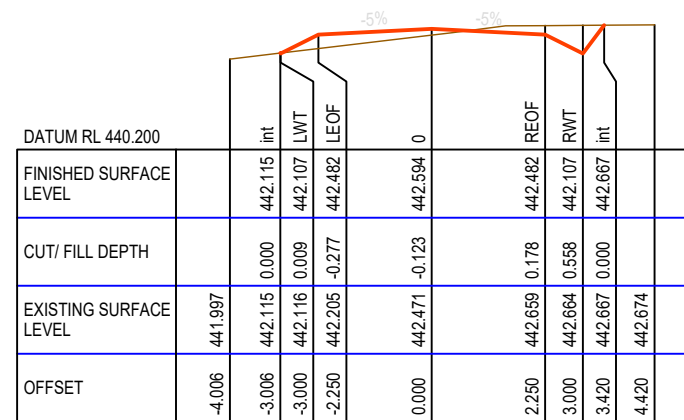


CH 4460.000

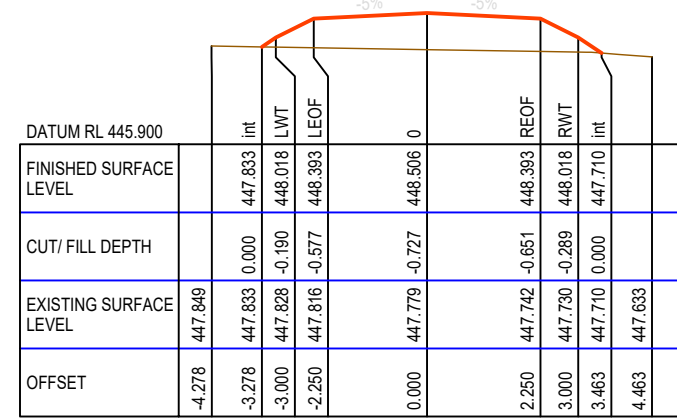


CH 4520.000

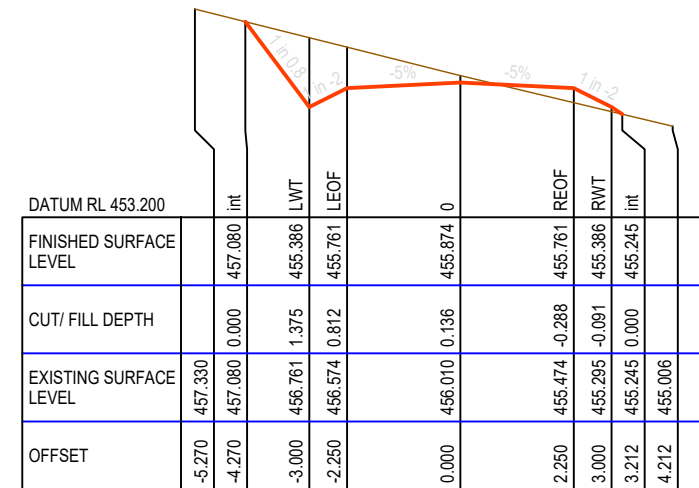


CH 4580.000

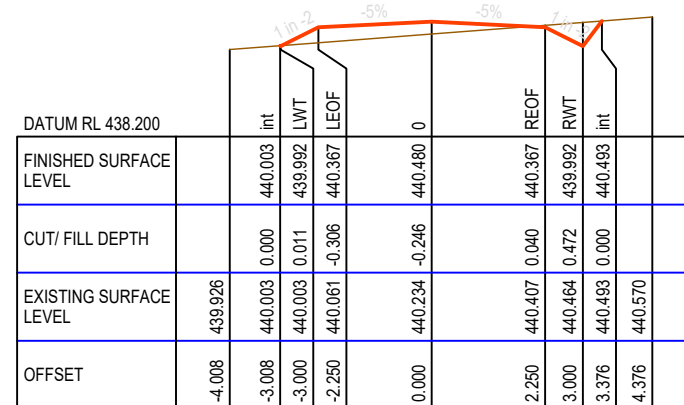


CH 4440.000

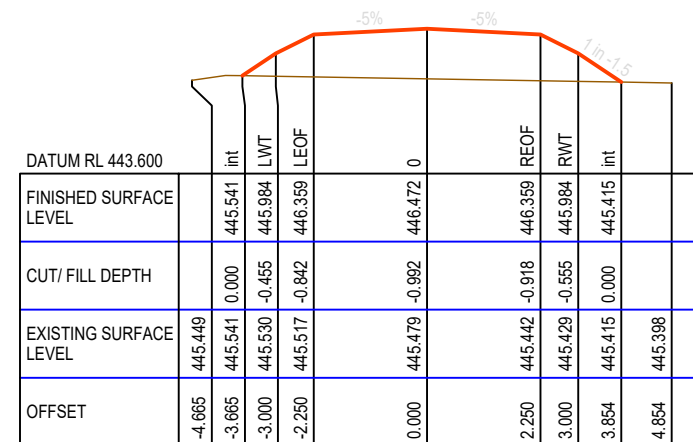


CH 4500.000

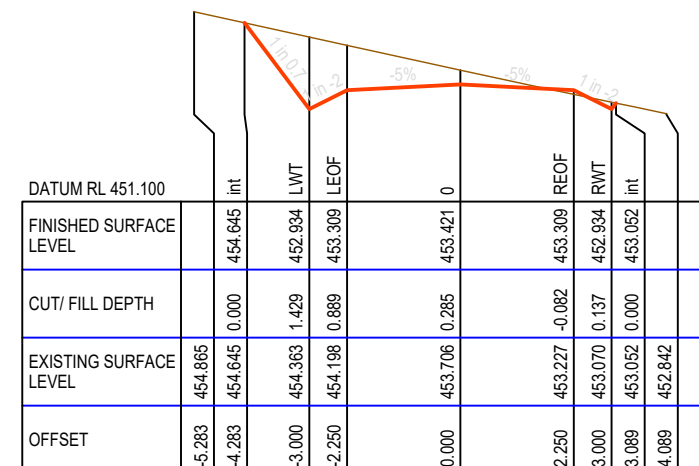


CH 4560.000

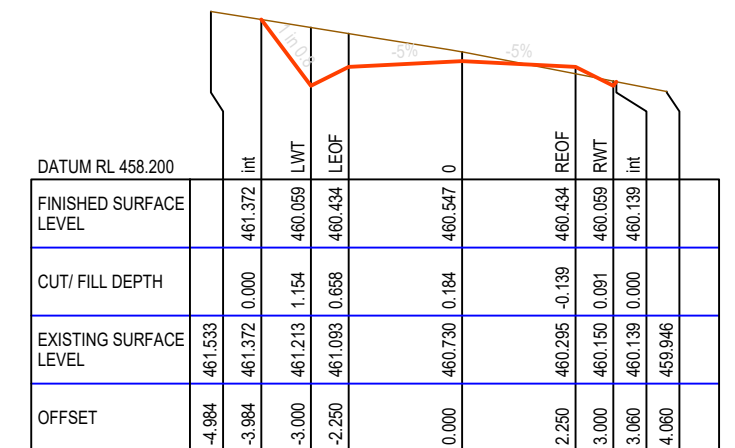


CH 4620.000

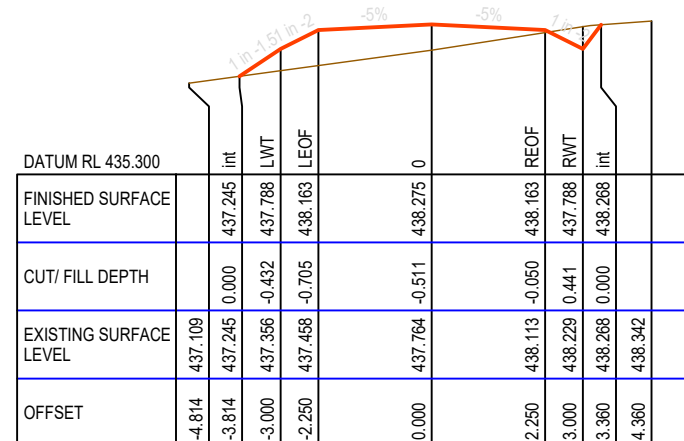


CH 4420.000

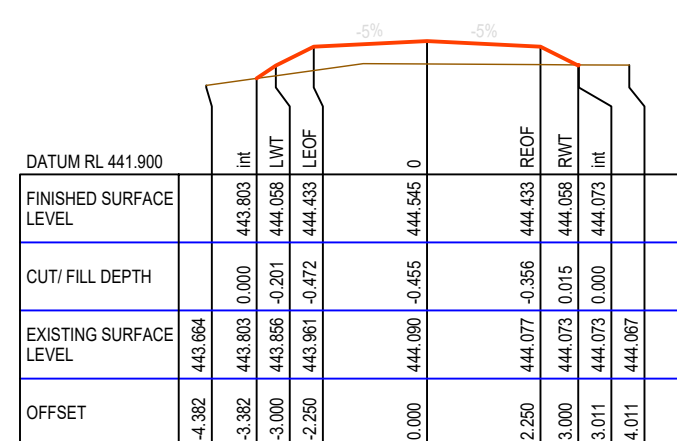


CH 4480.000

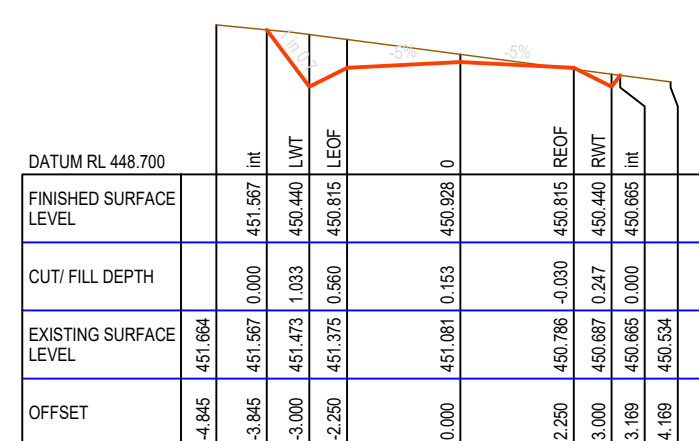


CH 4540.000

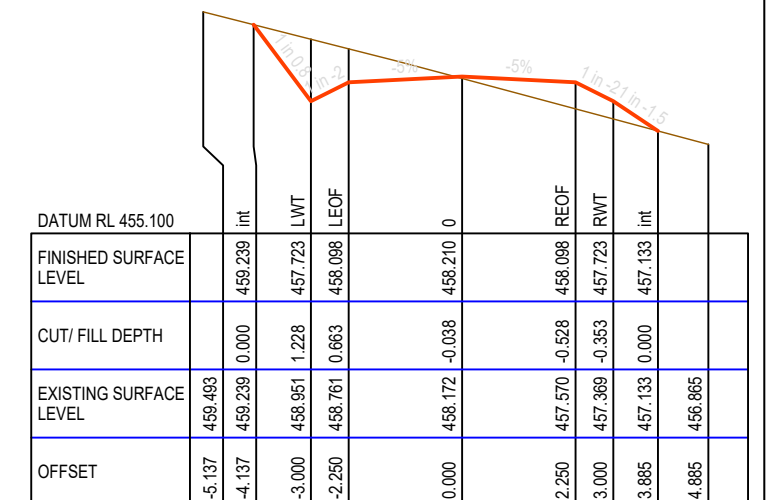


CH 4600.000

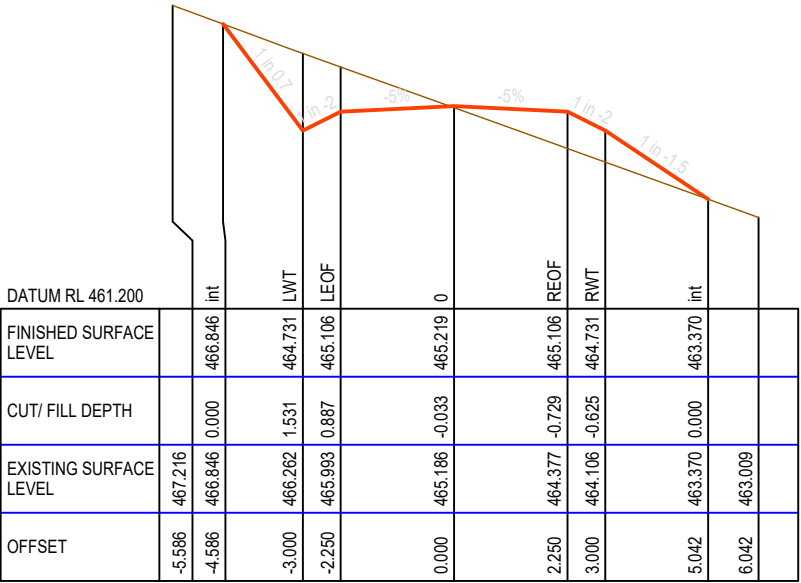


CH 4660.000

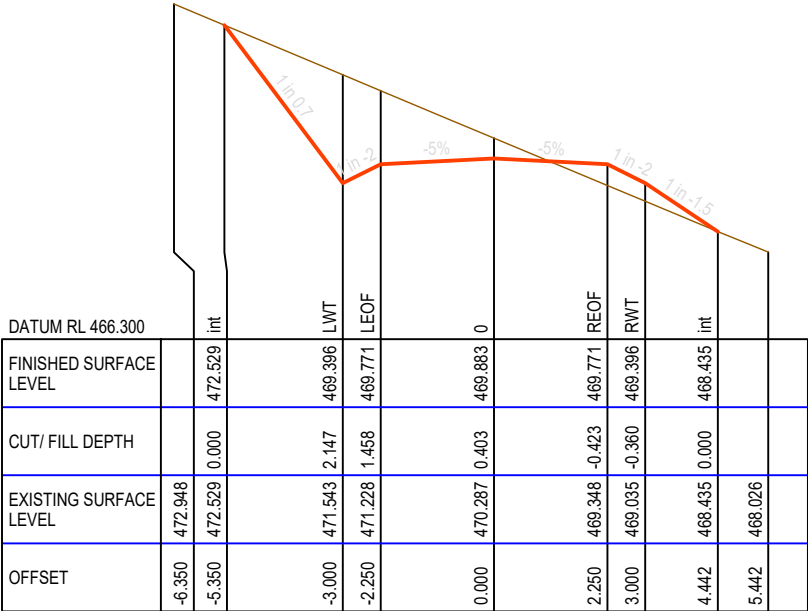


CH 4700.000

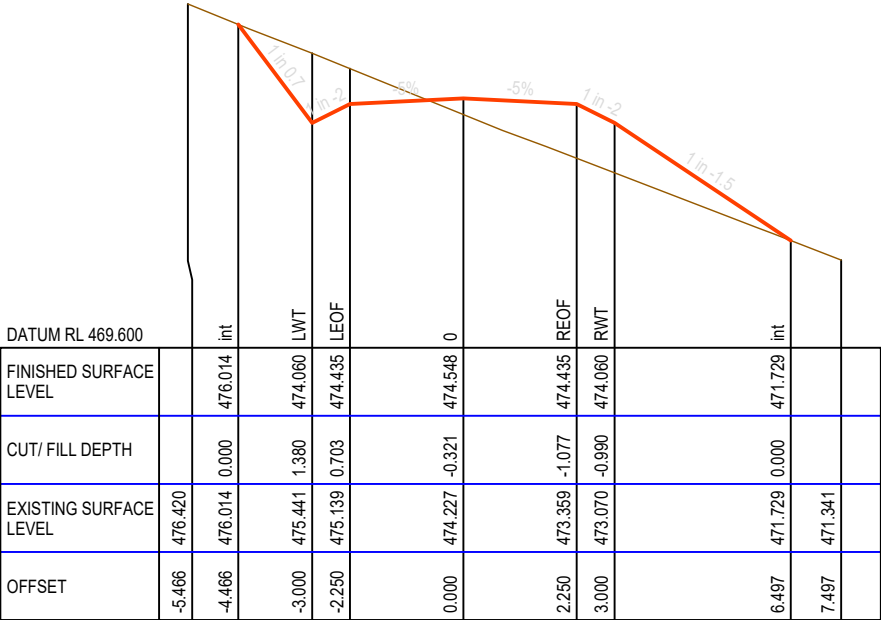


CH 4740.000

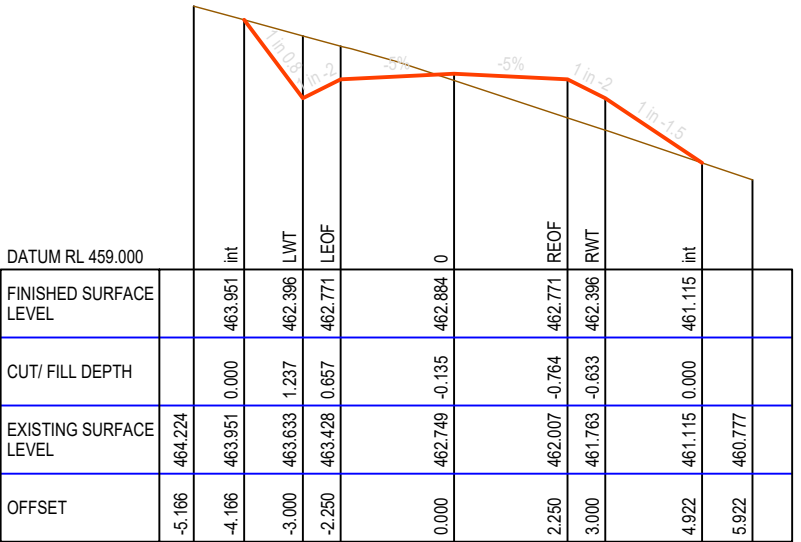


CH 4640.000

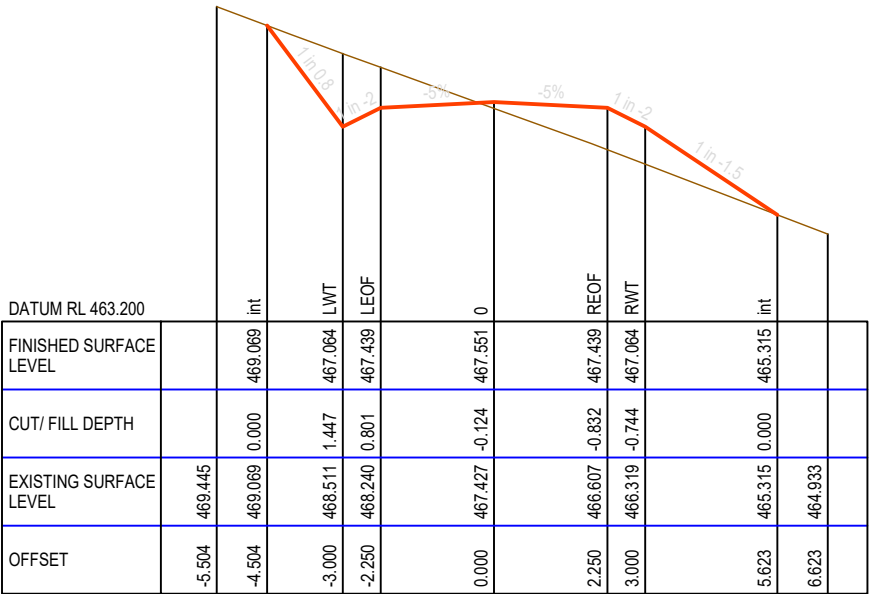


CH 4680.000

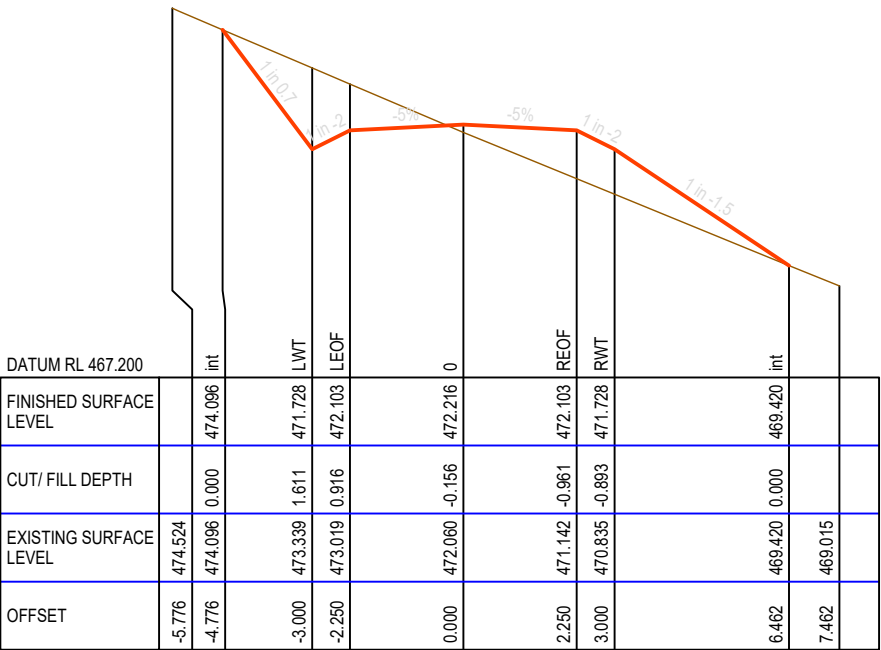


CH 4720.000

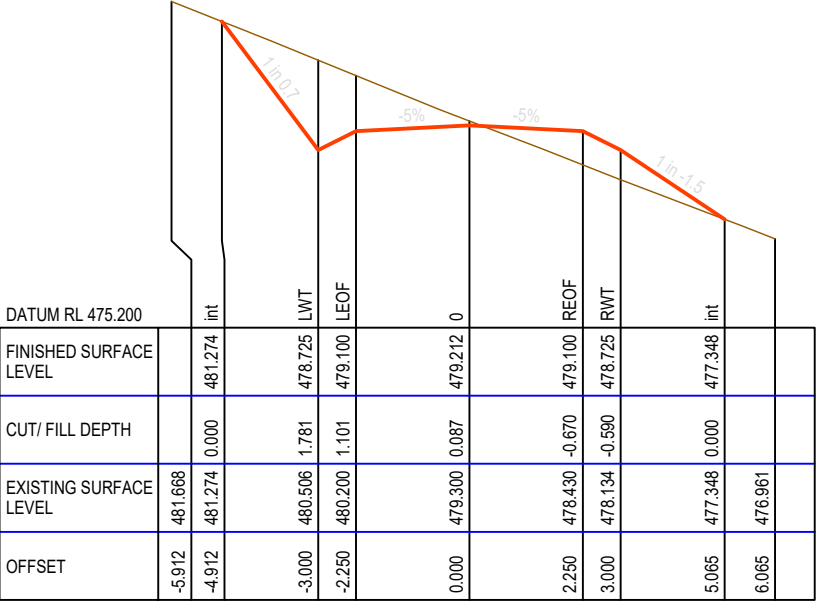


CH 4780.000

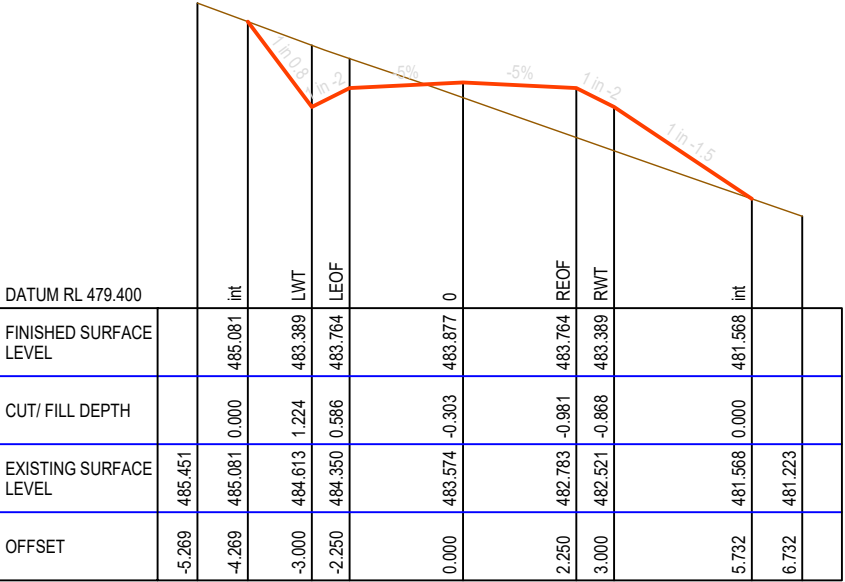


CH 4820.000

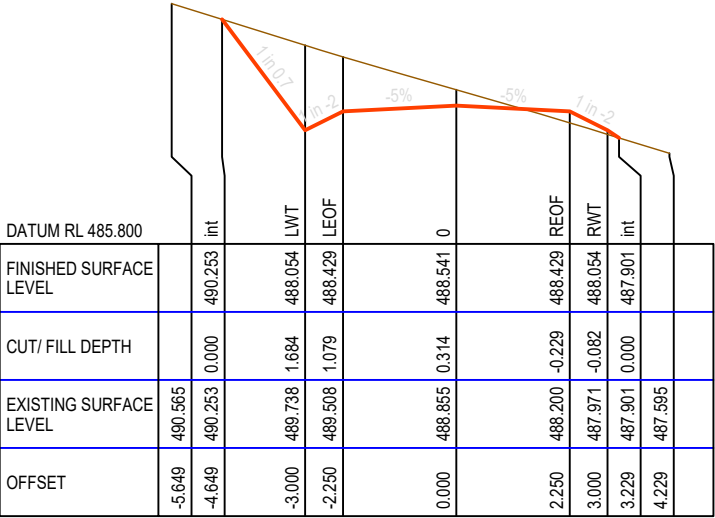


CH 4860.000

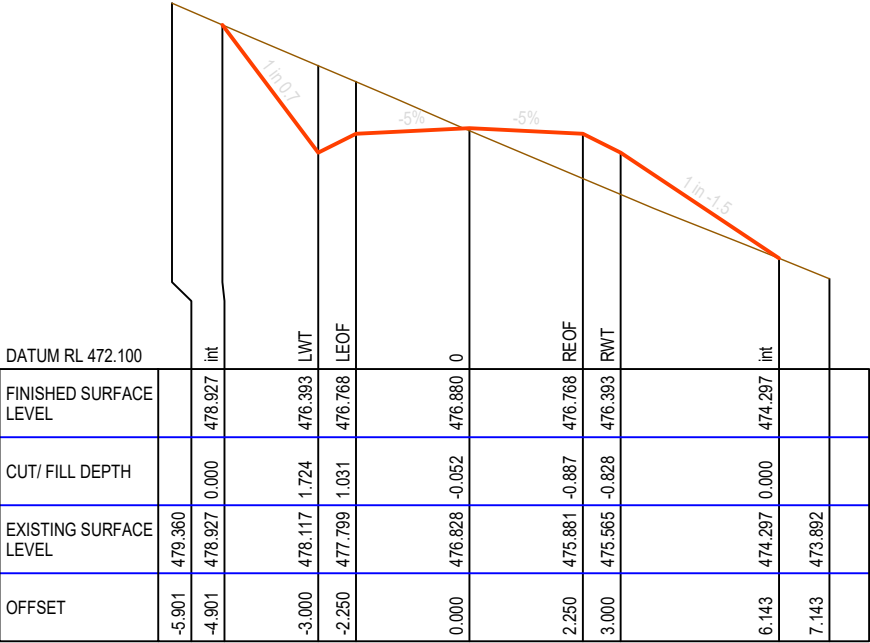

CH 4760.000

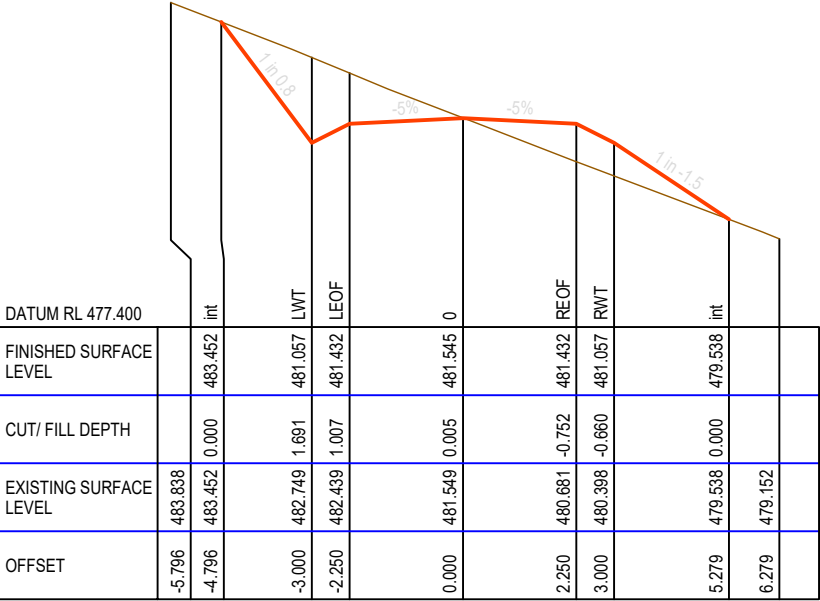

CH 4800.000

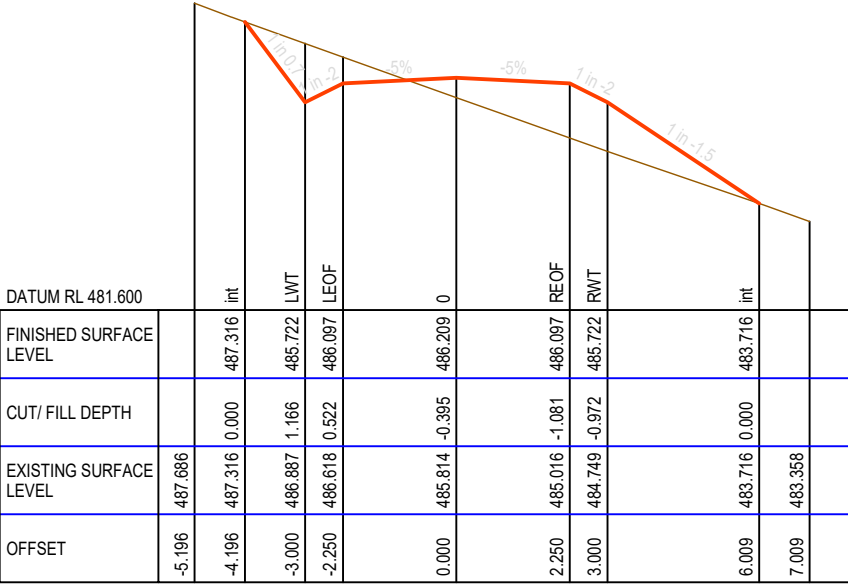

CH 4840.000




This drawing, the designs, and the information, contained within it are, and always will remain, the property of Santana Minerals Ltd. Any unauthorized use or reproduction in part or in full, is forbidden.

REV A 250702
REV B 250722
REV C 250730
REV D 250730
REV E 250828
REV F 251014
REV G 251110
REV H 251118
REV I 260703
REV M 260727


Ardgour Rise Road
Cross Section CH 4,760-4,860

July 2026


Scale 1:150 @A3
Date 27/07/2026
Drawing No: BOGP- EW-RD-03-M
Drawing By: Josh C
Sheet No. 25 of 102

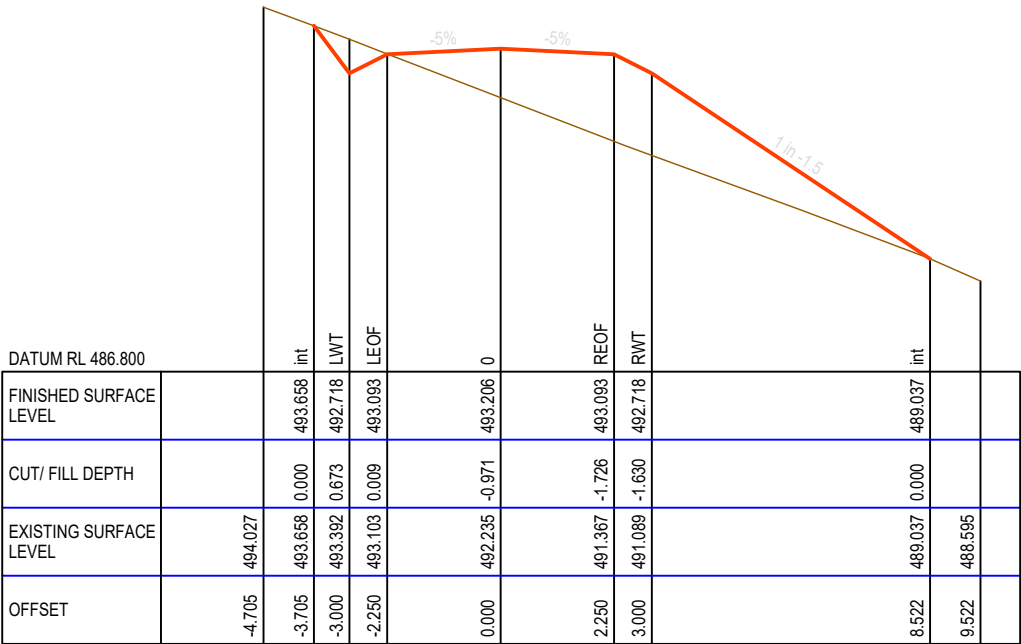


CH 4900.000

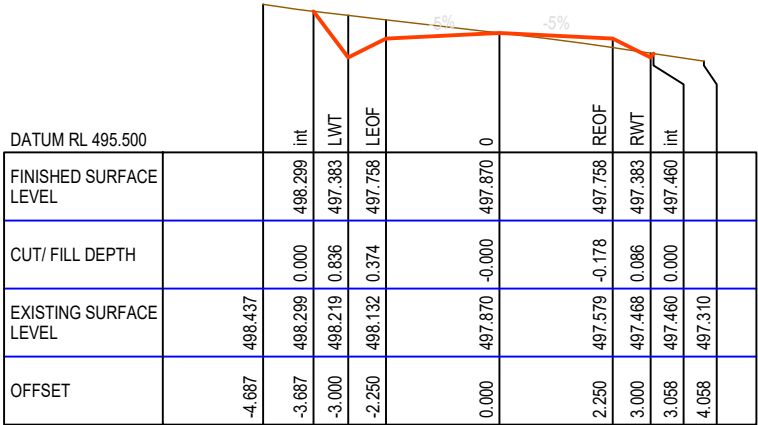


CH 4940.000

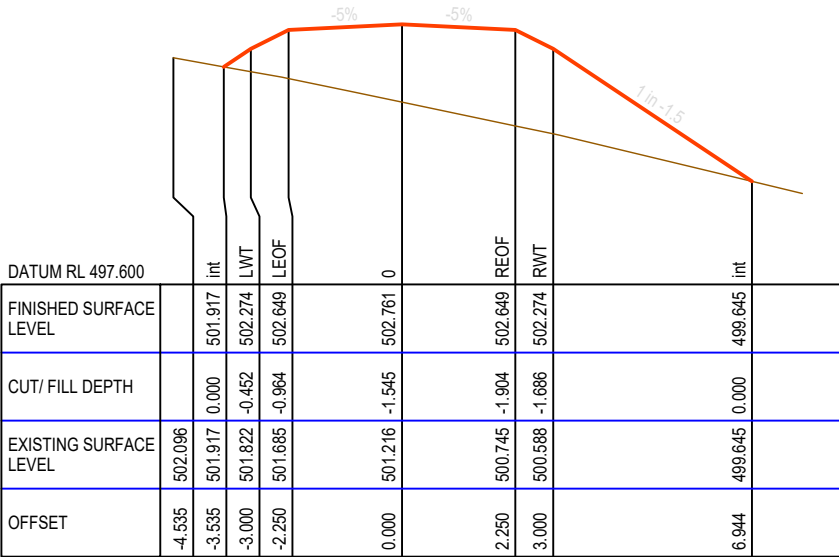


CH 4980.000

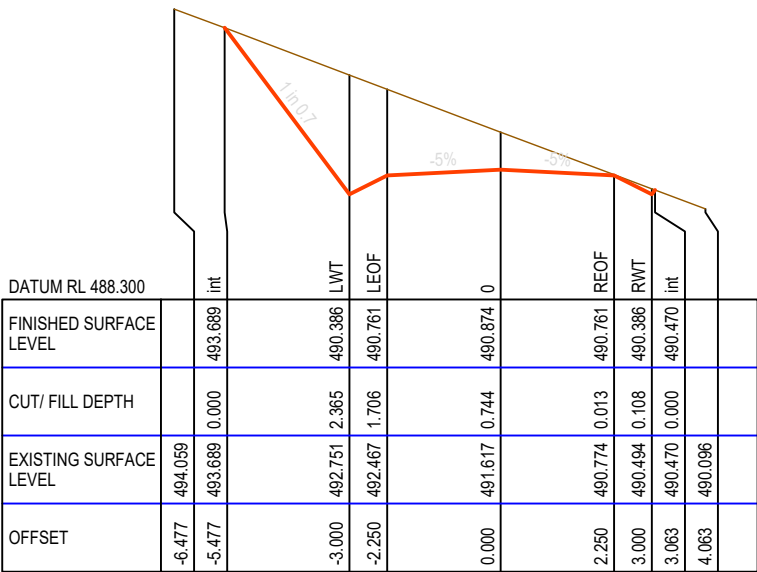

CH 4880.000

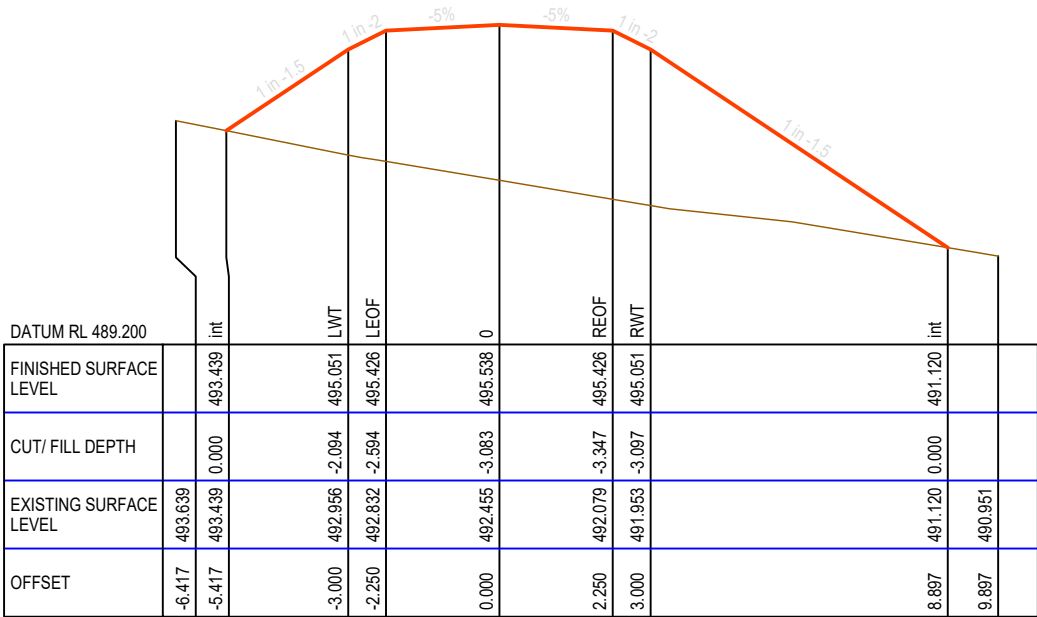

CH 4920.000

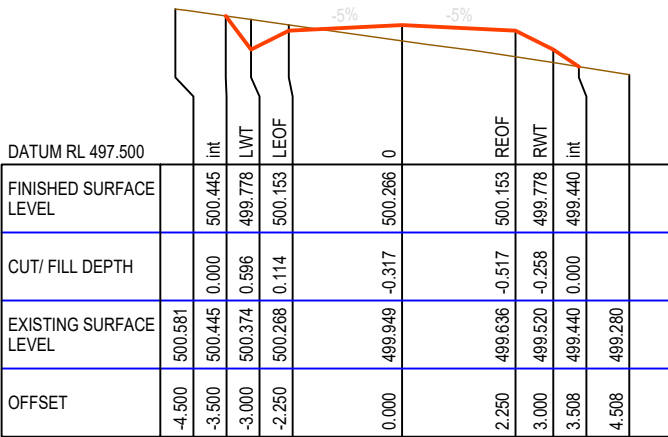

CH 4960.000




This drawing, the designs, and the information, contained within it are, and always will remain, the property of Santana Minerals Ltd. Any unauthorized use or reproduction in part or in full, is forbidden.

REV A 250702
REV B 250722
REV C 250730
REV D 250730
REV E 250828
REV F 251014
REV G 251110
REV H 251118
REV I 260703
REV M 260727


Ardgour Rise Road
Cross Section CH 4,880-4,980

July 2026


Scale 1:150 @A3
Date 27/07/2026
Drawing No: BOGP- EW-RD-03-M
Drawing By: Josh C
Sheet No. 26 of 102

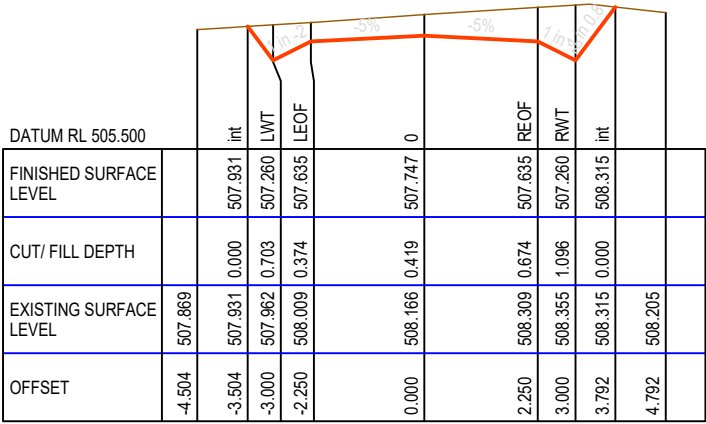


CH 5020.000

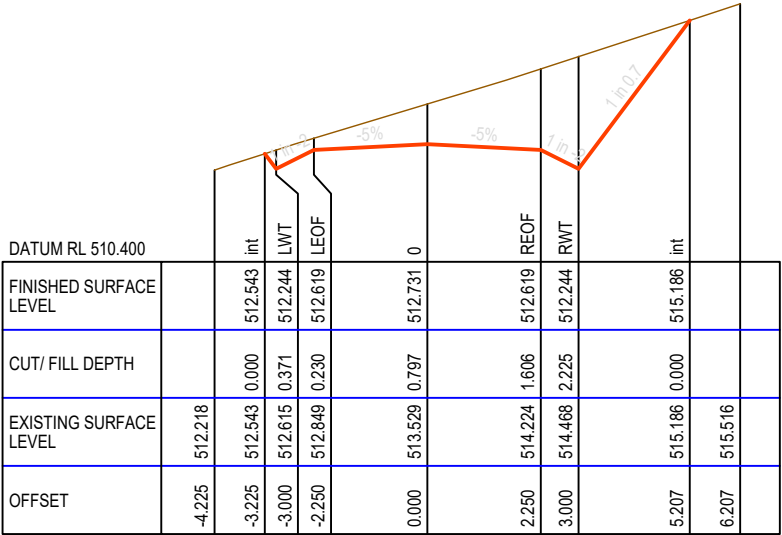


CH 5060.000

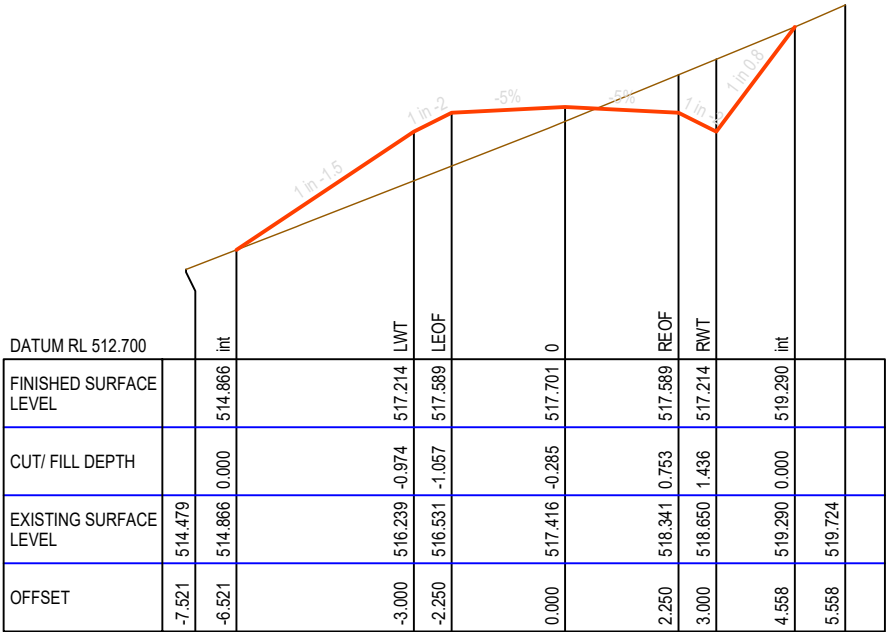


CH 5100.000

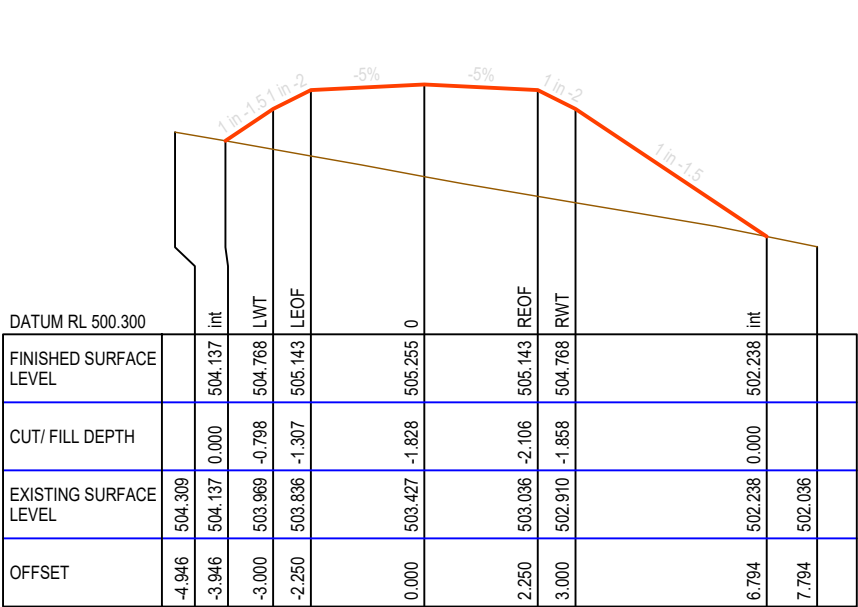


CH 5000.000

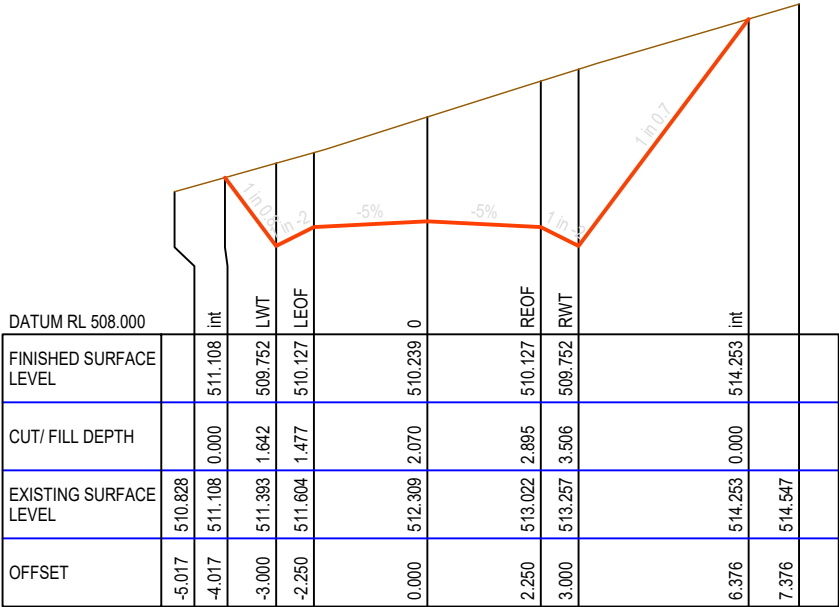


CH 5040.000

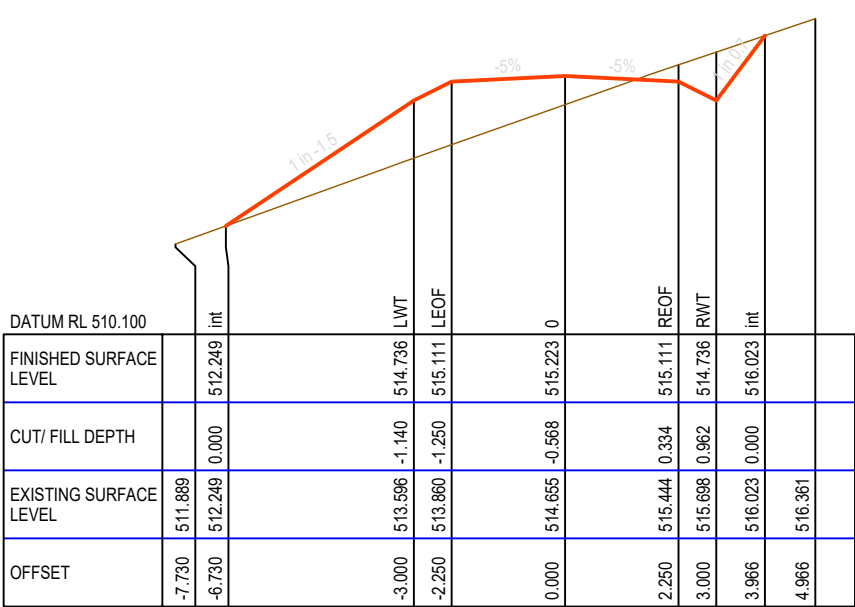


CH 5080.000

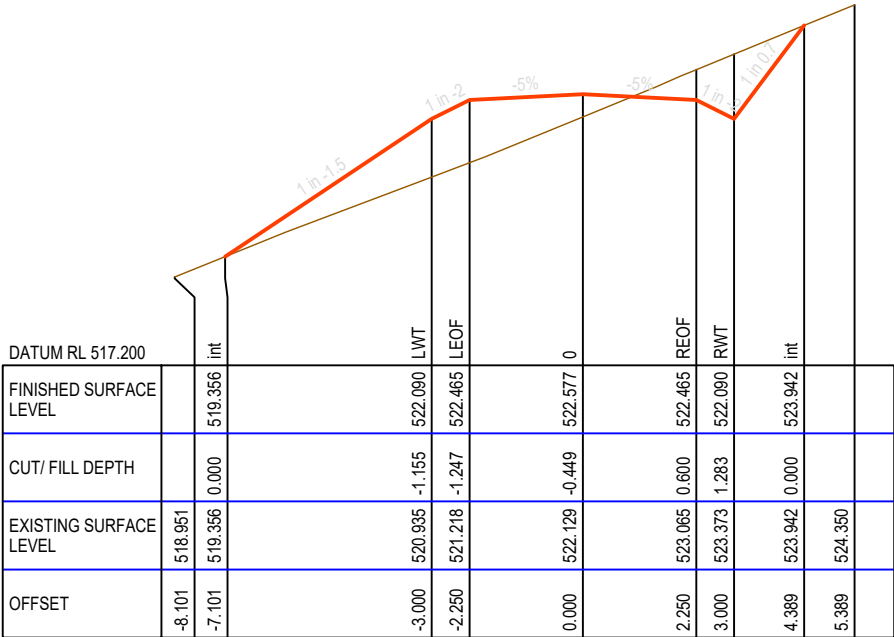


CH 5140.000

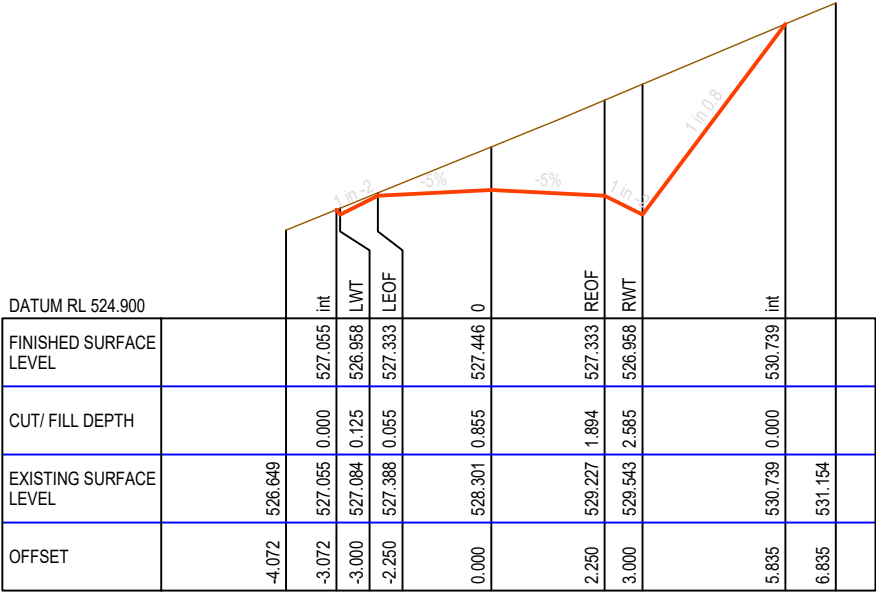


CH 5180.000

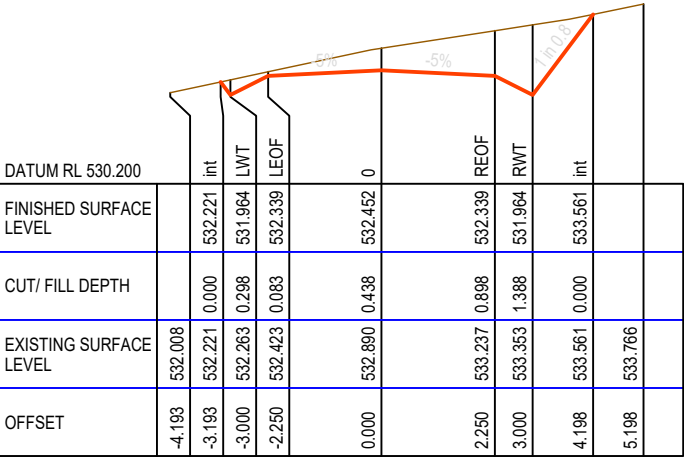


CH 5220.000

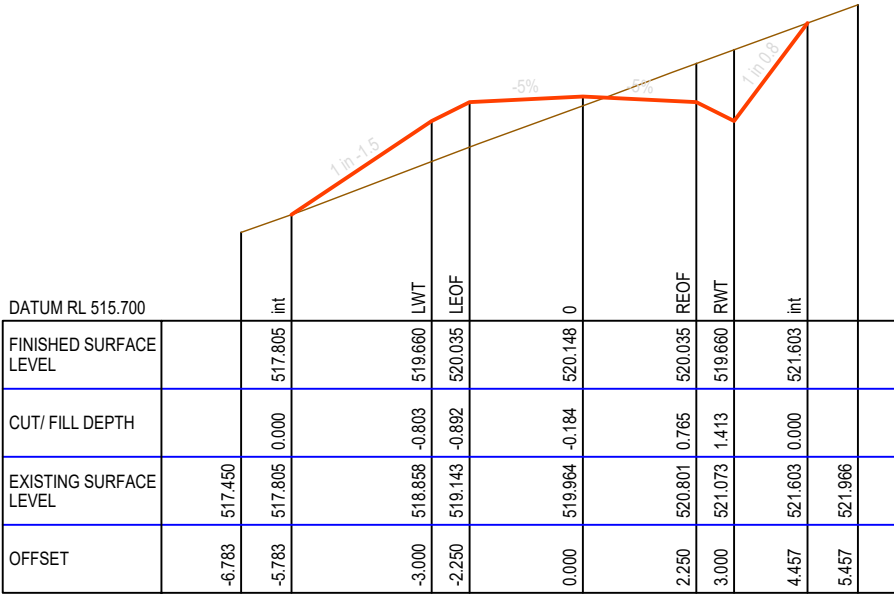

CH 5120.000

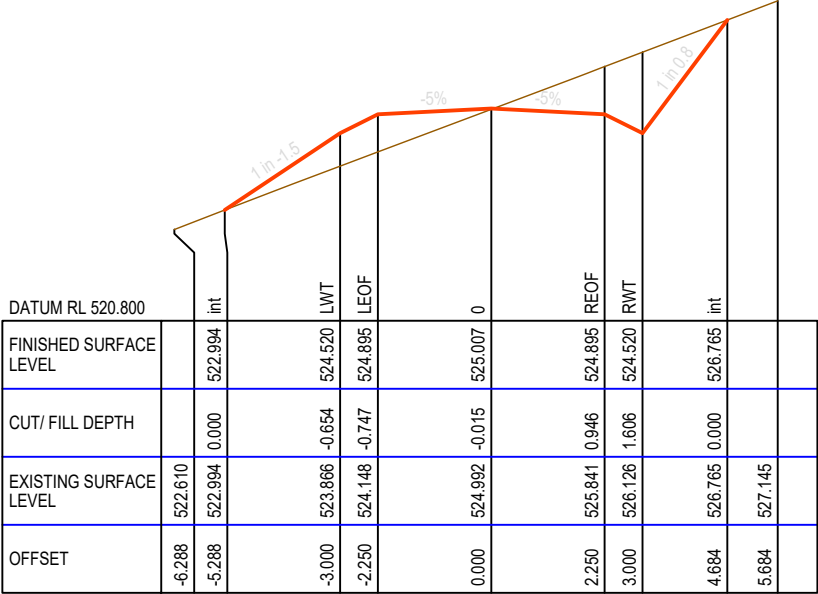

CH 5160.000

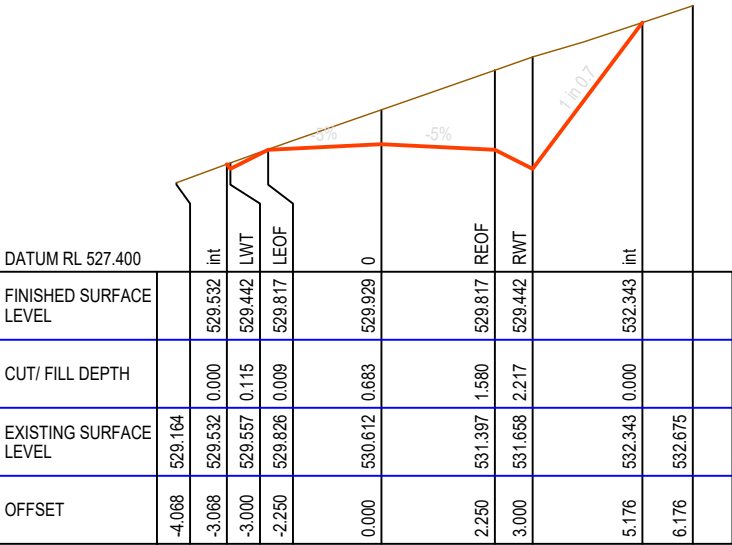

CH 5200.000




This drawing, the designs, and the information, contained within it are, and always will remain, the property of Santana Minerals Ltd. Any unauthorized use or reproduction in part or in full, is forbidden.

REV A 250702
REV B 250722
REV C 250730
REV D 250730
REV E 250828
REV F 251014
REV G 251110
REV H 251118
REV I 260703
REV M 260727


Ardgour Rise Road
Cross Section CH 5,120-5,220

July 2026


Scale 1:150 @A3
Date 27/07/2026
Drawing No: BOGP- EW-RD-03-M
Drawing By: Josh C
Sheet No. 28 of 102

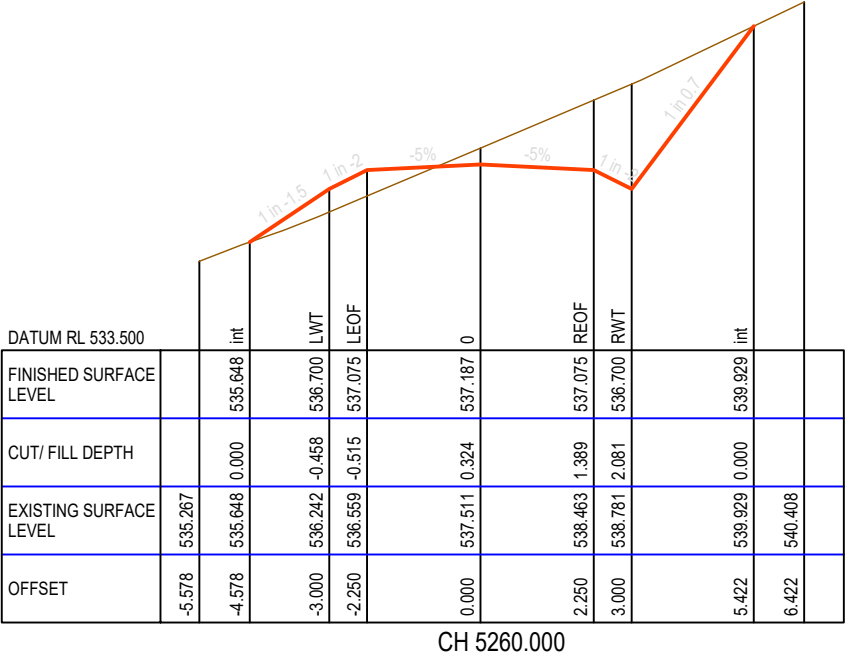


CH 5260.000

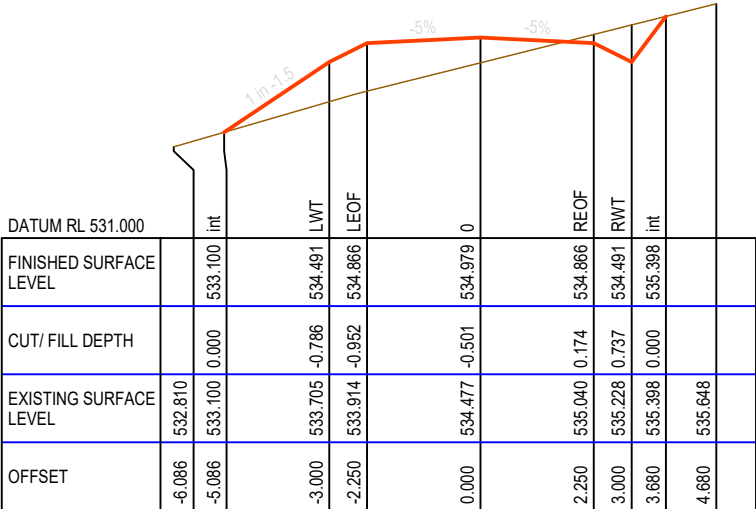


CH 5240.000

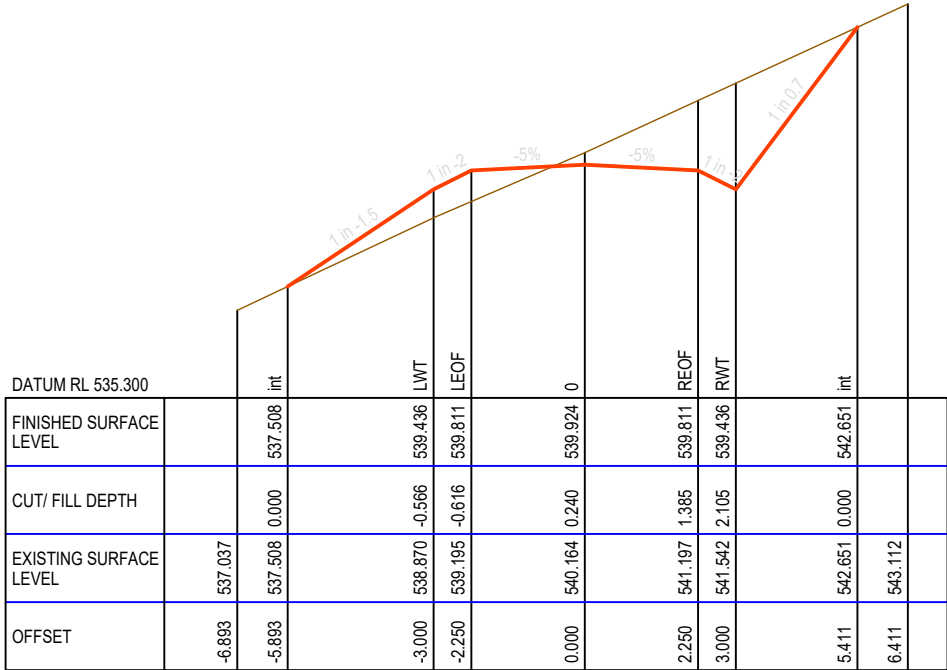


CH 5300.000

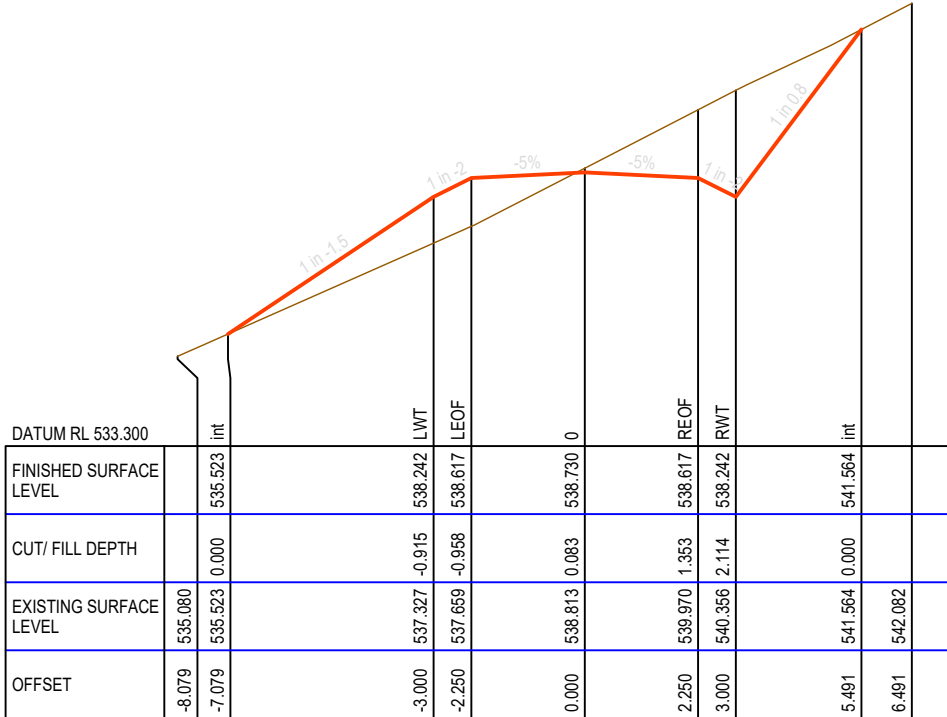


CH 5280.000

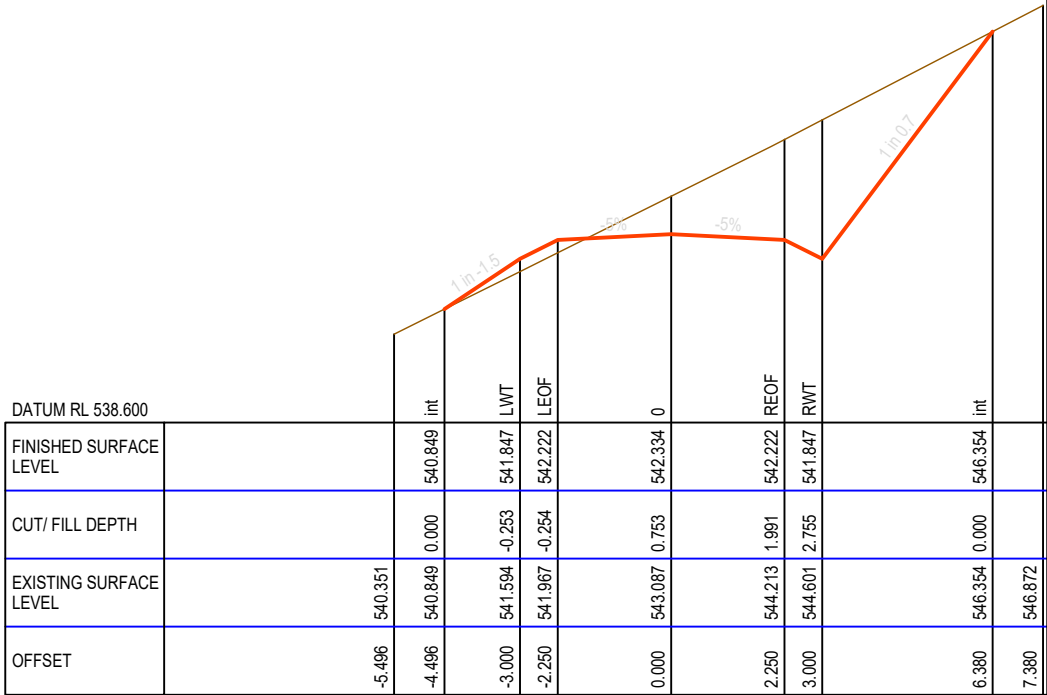


CH 5340.000

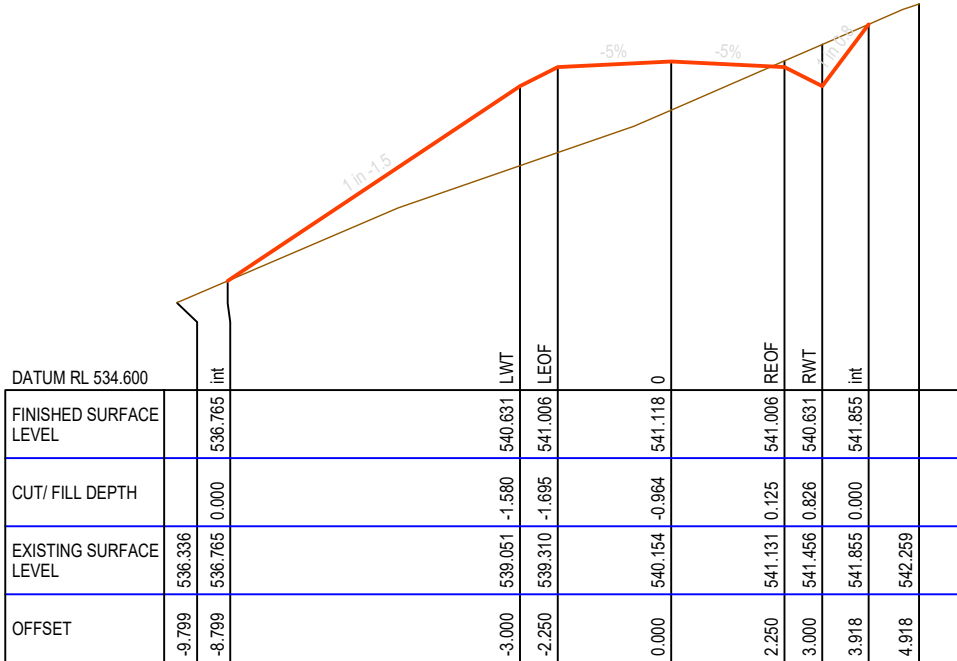


CH 5320.000

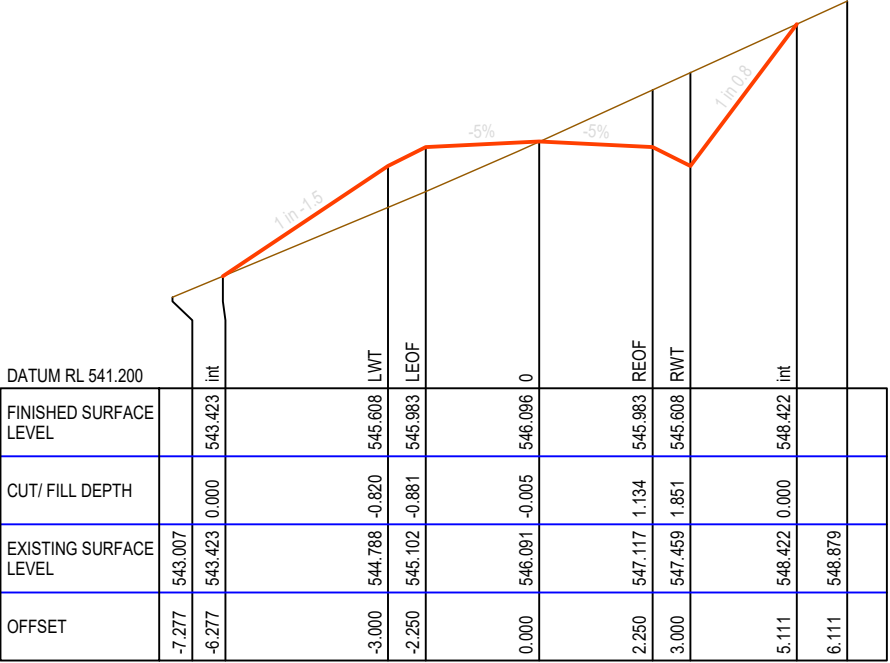


CH 5380.000

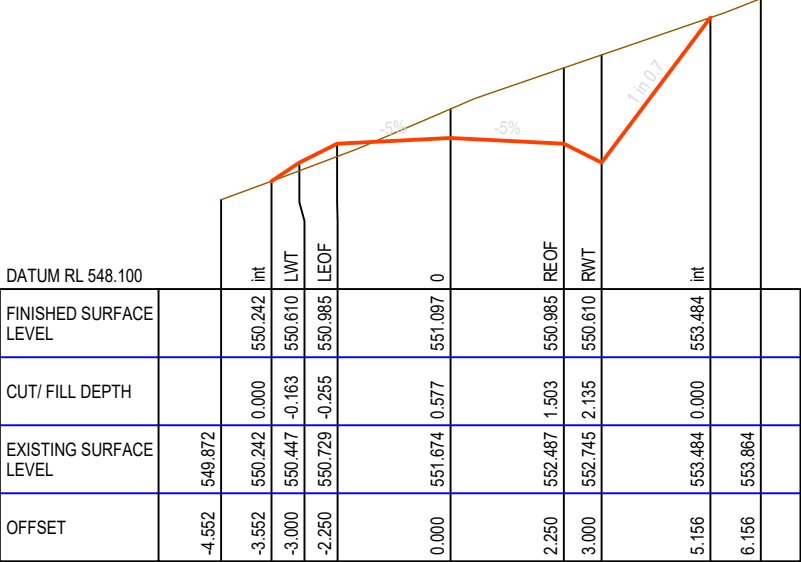


CH 5420.000

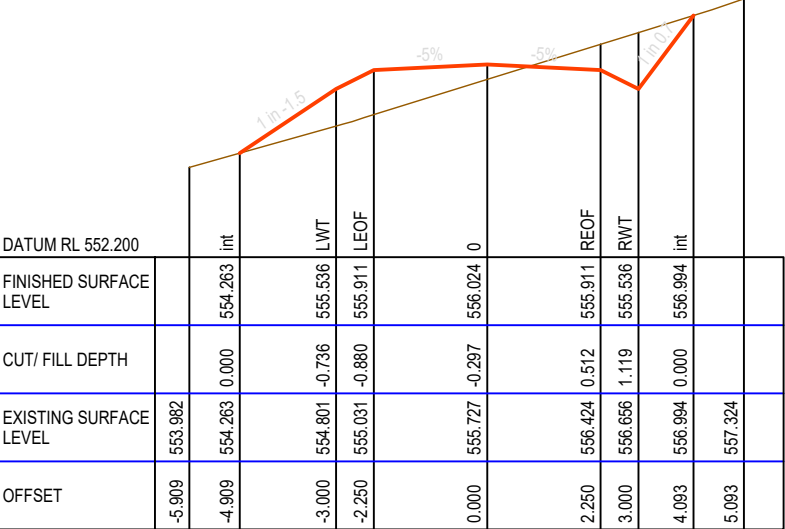


CH 5460.000

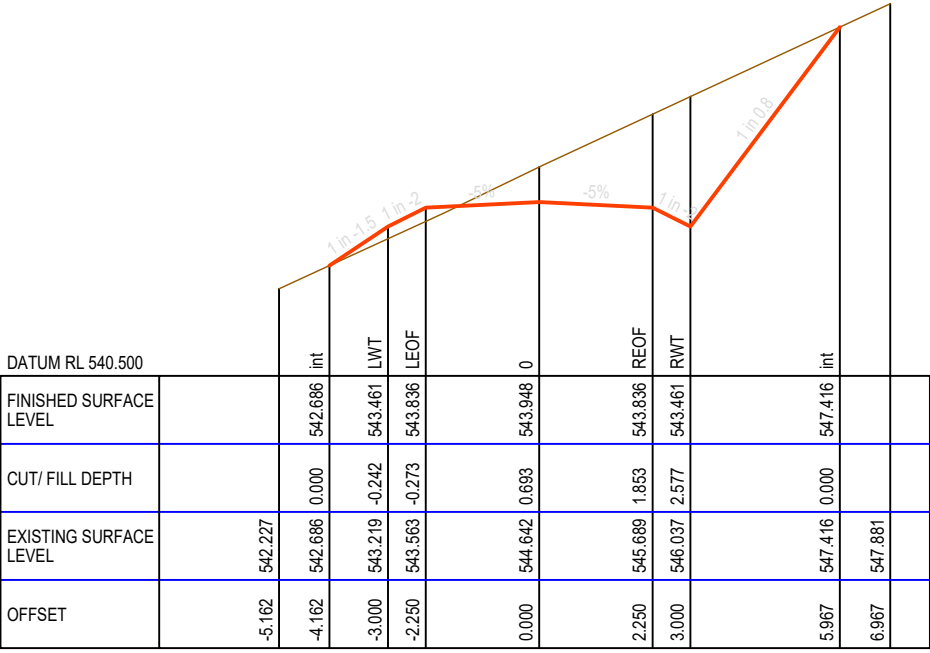

CH 5360.000

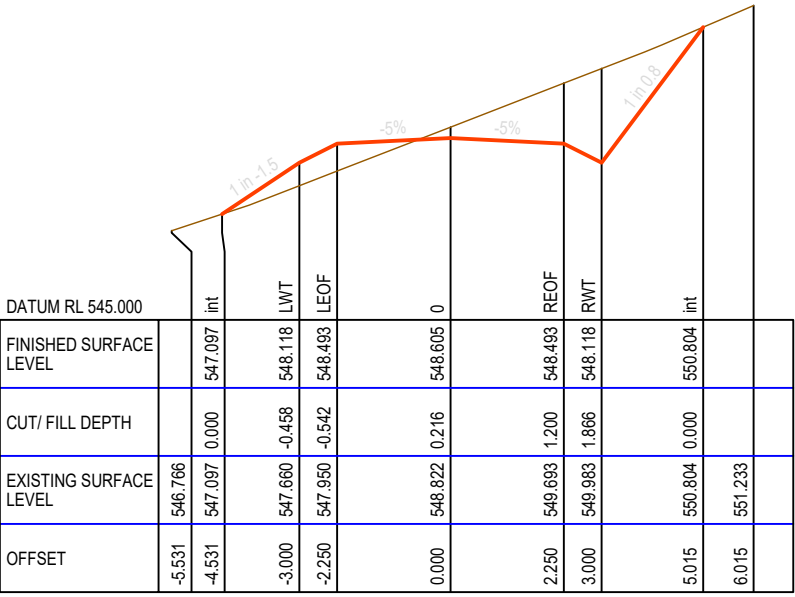

CH 5400.000

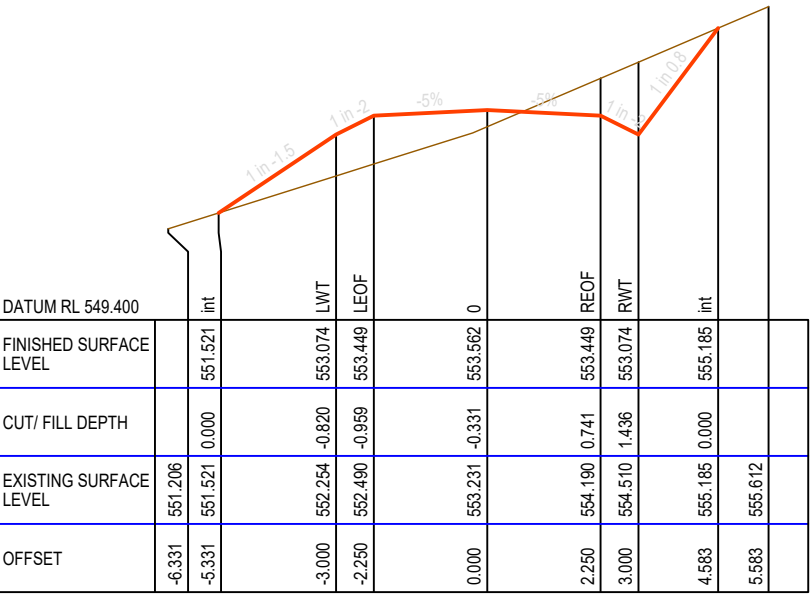

CH 5440.000




This drawing, the designs, and the information, contained within it are, and always will remain, the property of Santana Minerals Ltd. Any unauthorized use or reproduction in part or in full, is forbidden.

REV A 250702
REV B 250722
REV C 250730
REV D 250730
REV E 250828
REV F 251014
REV G 251110
REV H 251118
REV I 260703
REV M 260727


Ardgour Rise Road
Cross Section CH 5,360-5,460

July 2026


Scale 1:150 @A3
Date 27/07/2026
Drawing No: BOGP- EW-RD-03-M
Drawing By: Josh C
Sheet No. 30 of 102

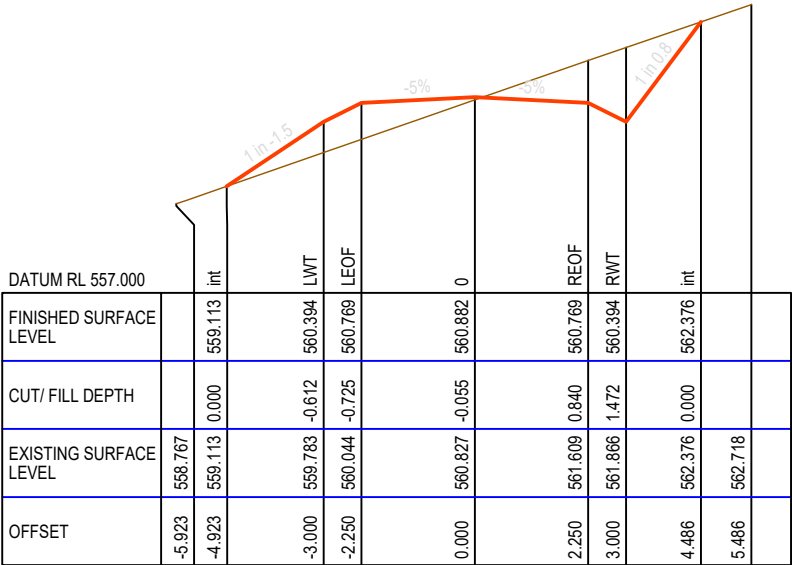


CH 5500.000

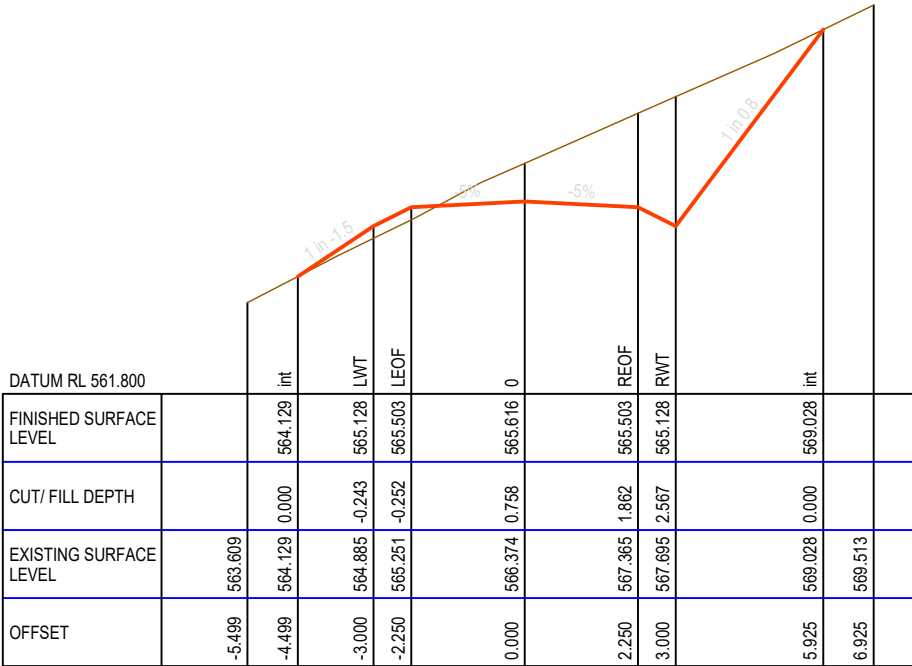


CH 5540.000

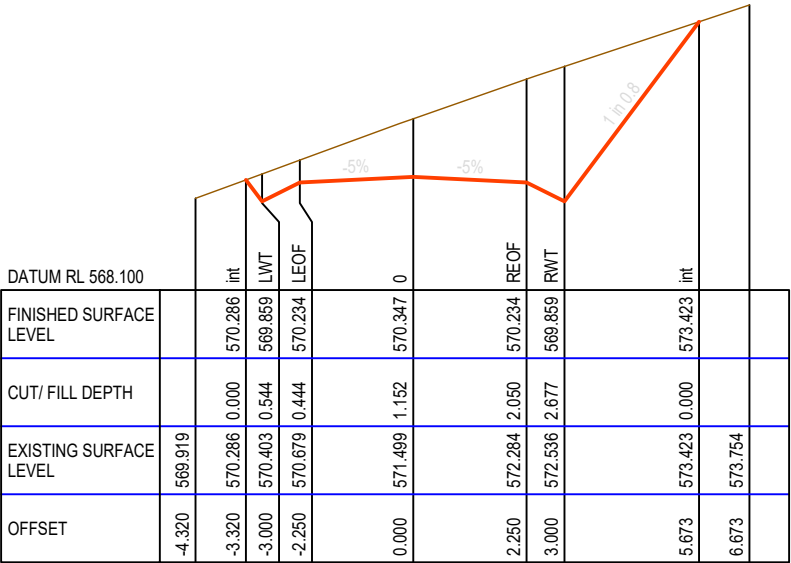


CH 5580.000

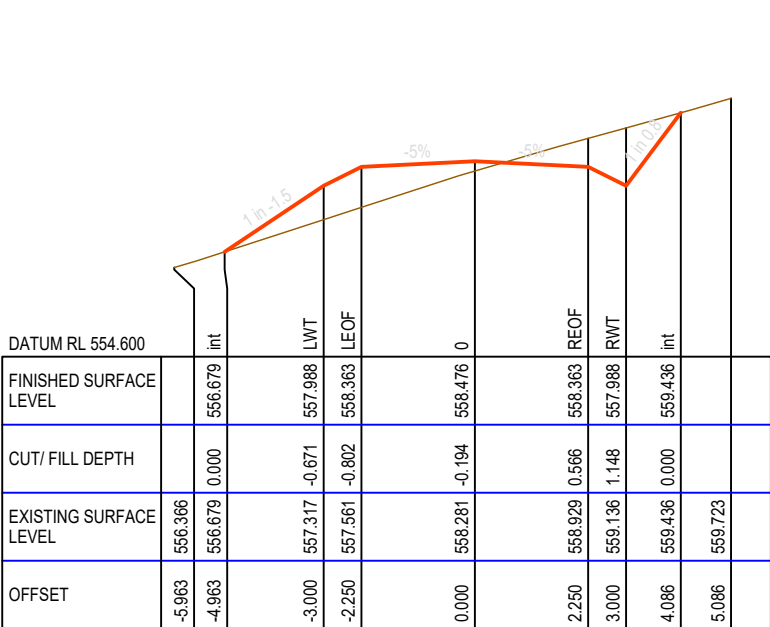

CH 5480.000

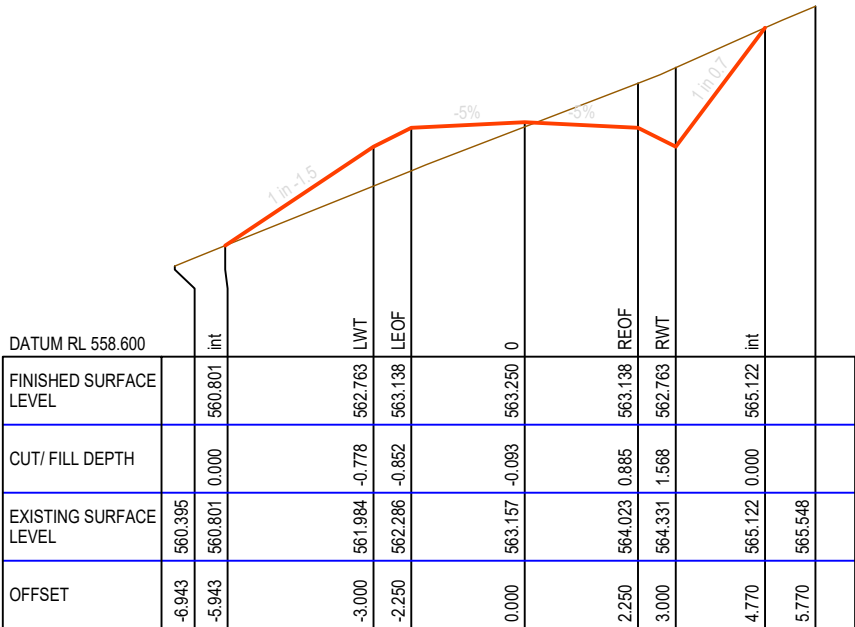

CH 5520.000

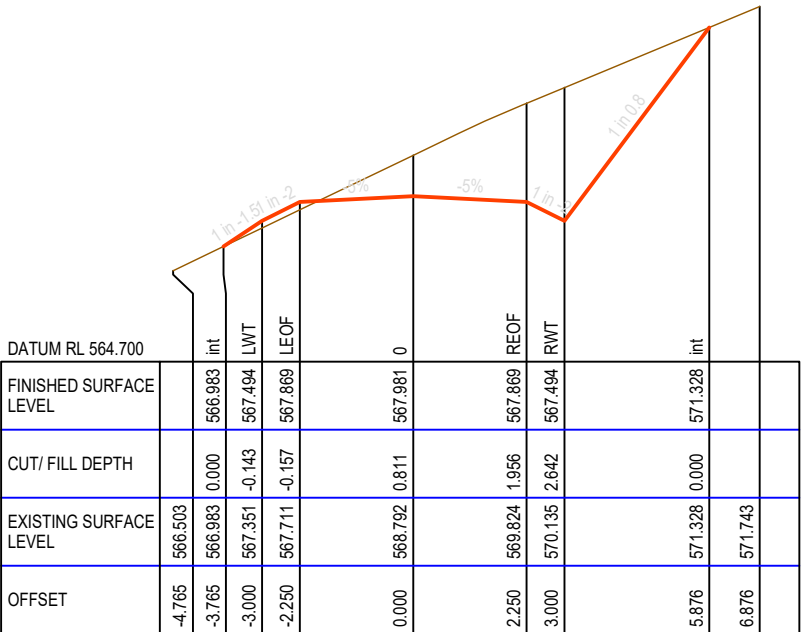

CH 5560.000










This drawing, the designs, and the information, contained within it are, and always will remain, the property of Santana Minerals Ltd. Any unauthorized use or reproduction in part or in full, is forbidden.


REV A 250702
REV B 250722
REV C 250730
REV D 250730
REV E 250828
REV F 251014
REV G 251110
REV H 251118
REV I 260703
REV M 260727

Ardgour Rise Road
Cross Section CH 5,480-5,580


July 2026

Scale 1:150 @A3
Date 27/07/2026
Drawing No: BOGP- EW-RD-03-M
Drawing By: Josh C
Sheet No. 31 of 102

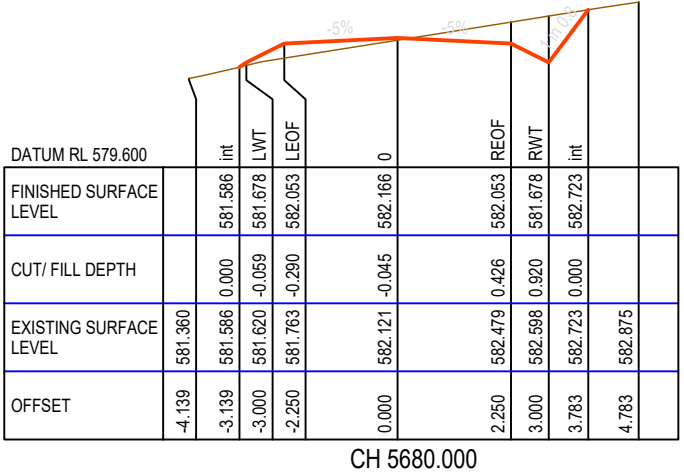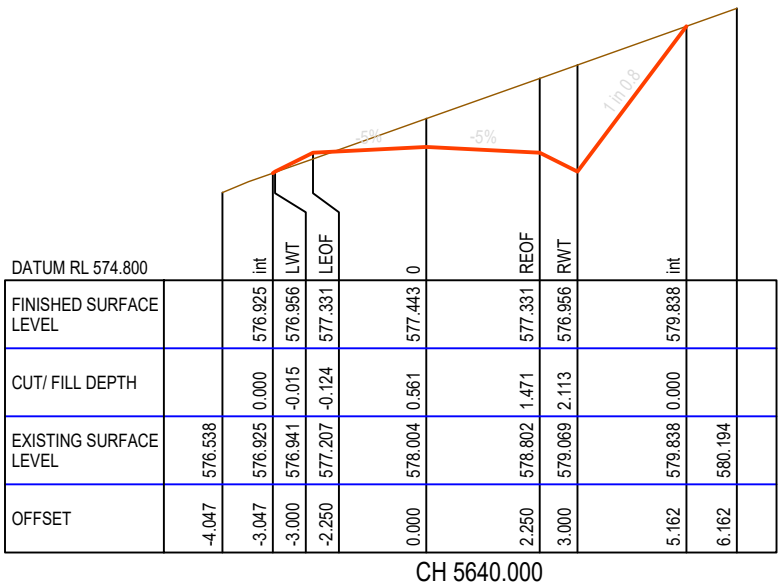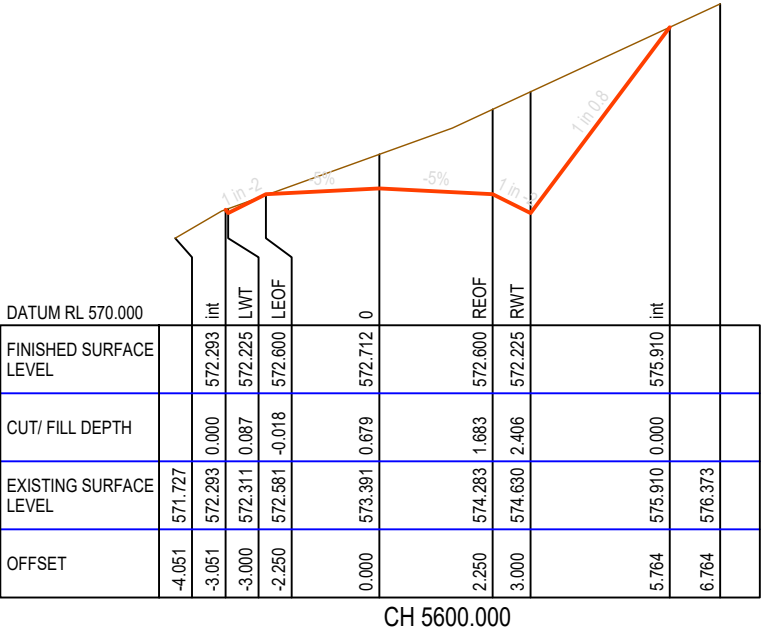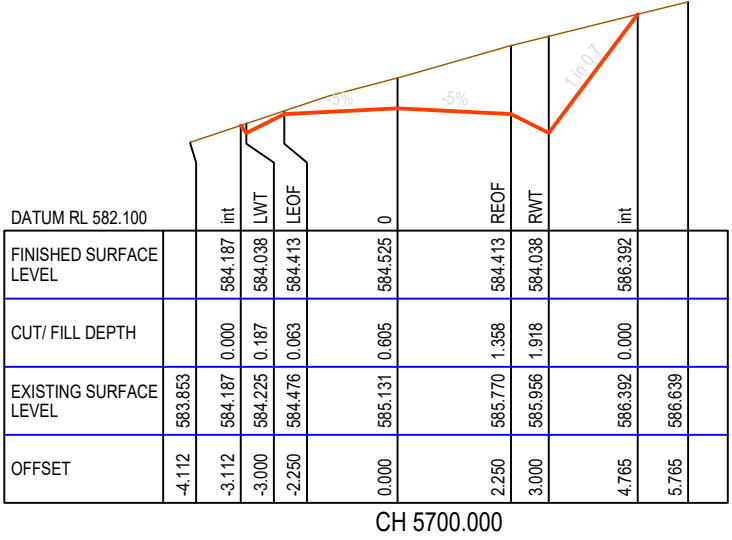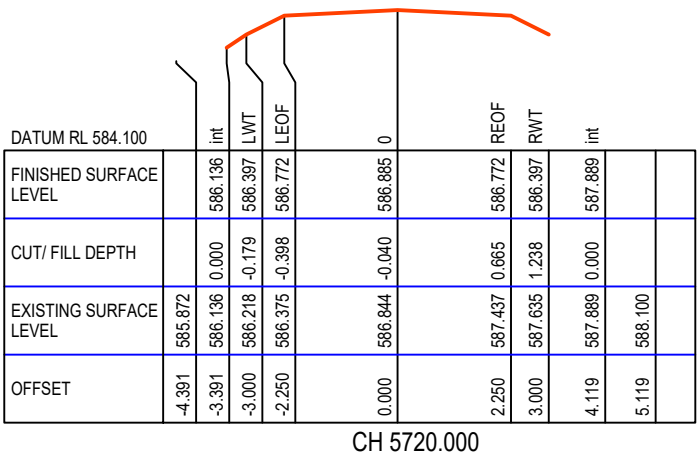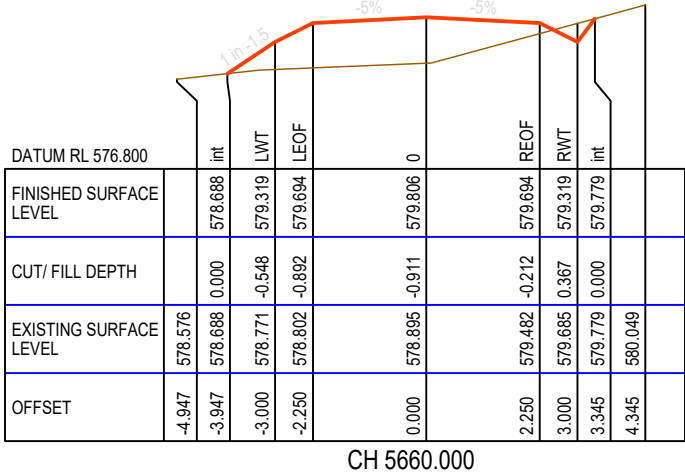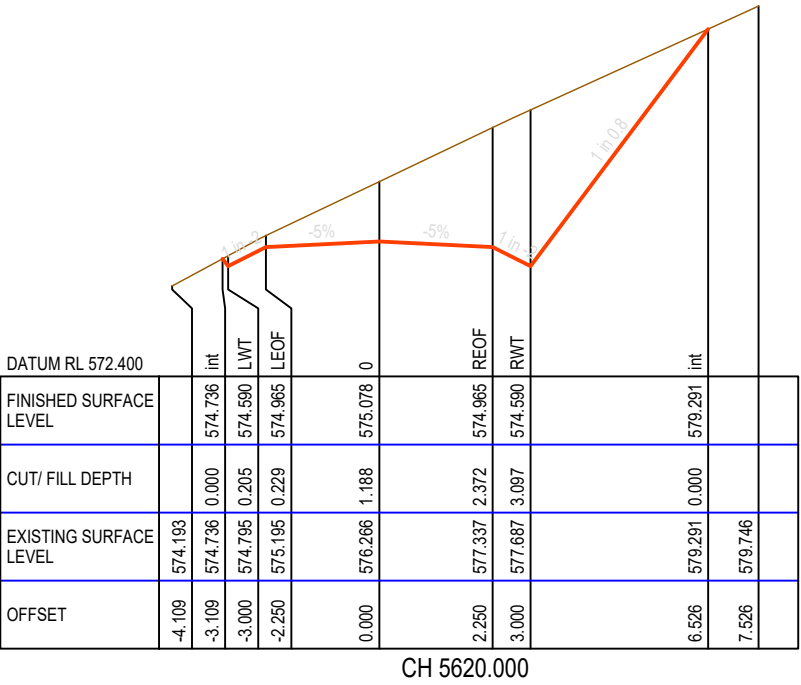


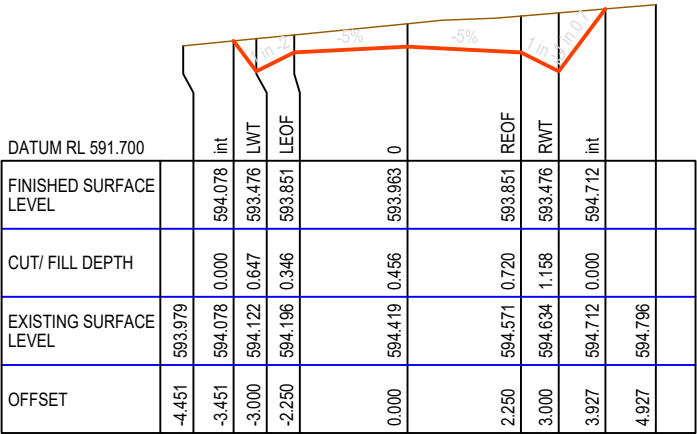


CH 5780.000

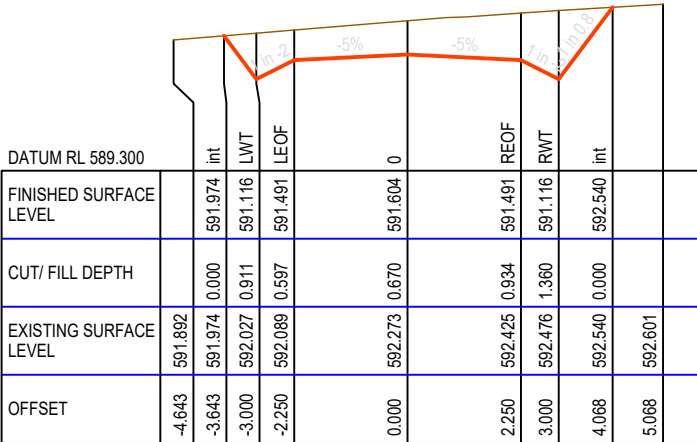


CH 5760.000

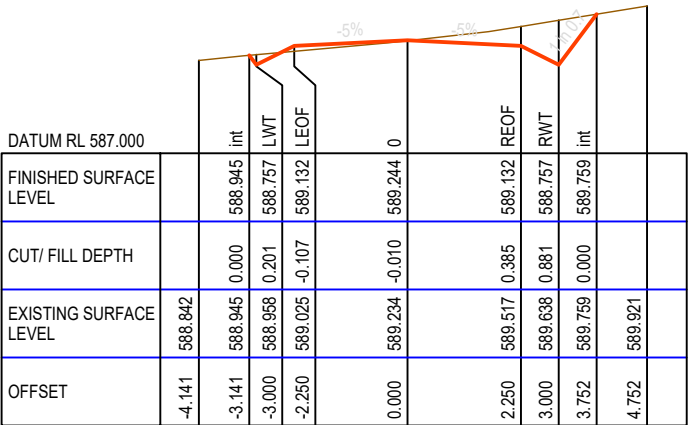


CH 5740.000

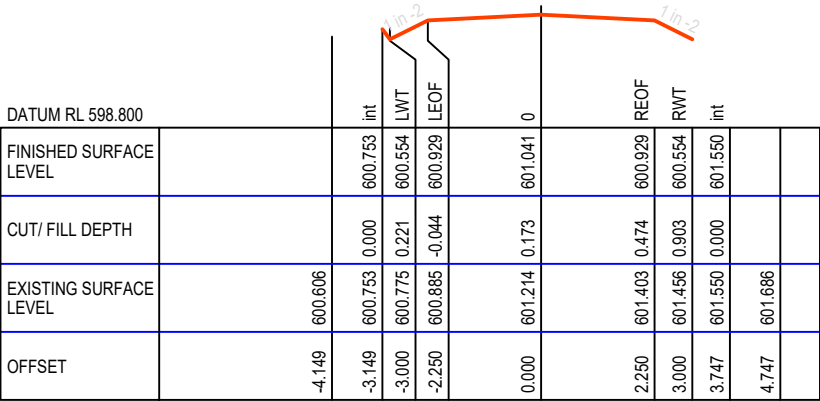


CH 5840.000

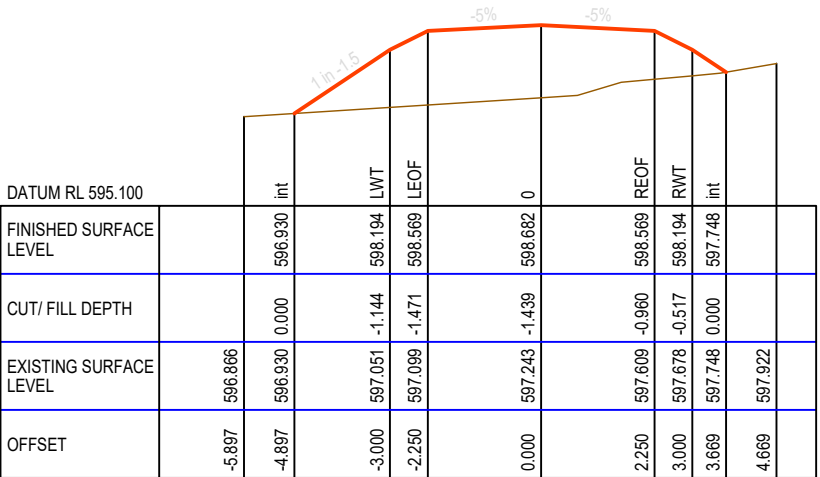


CH 5820.000

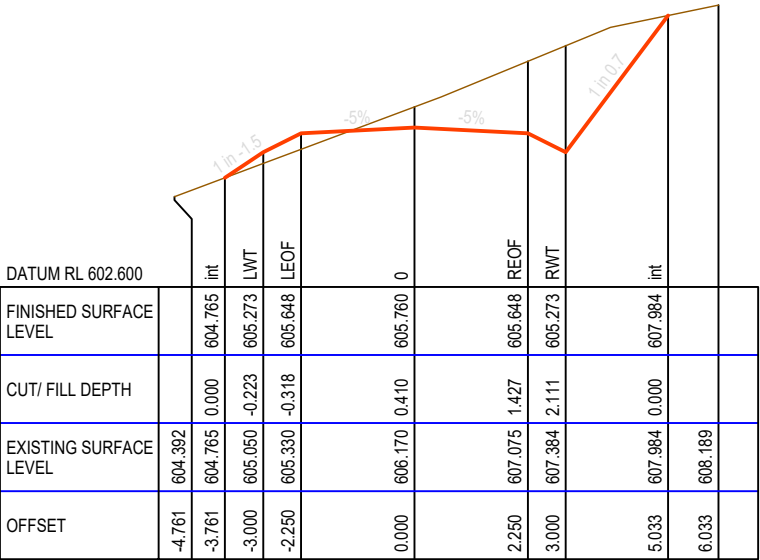

CH 5880.000

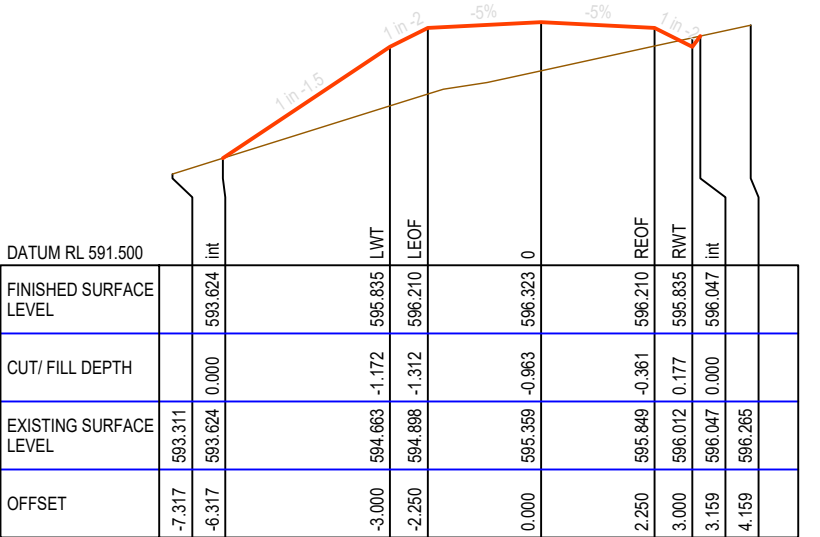

CH 5800.000

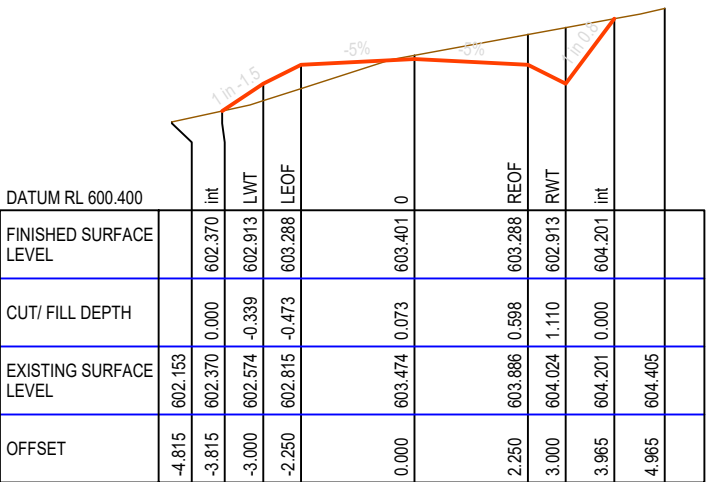

CH 5860.000









This drawing, the designs, and the information, contained within it are, and always will remain, the property of Santana Minerals Ltd. Any unauthorized use or reproduction in part or in full, is forbidden.







REV A 250702
REV B 250722
REV C 250730
REV D 250730
REV E 250828
REV F 251014
REV G 251110
REV H 251118
REV I 260703
REV M 260727







Ardgour Rise Road
Cross Section CH 5,740-5,880


July 2026

Scale 1:150 @A3
Date 27/07/2026
Drawing No: BOGP- EW-RD-03-M
Drawing By: Josh C
Sheet No. 33 of 102

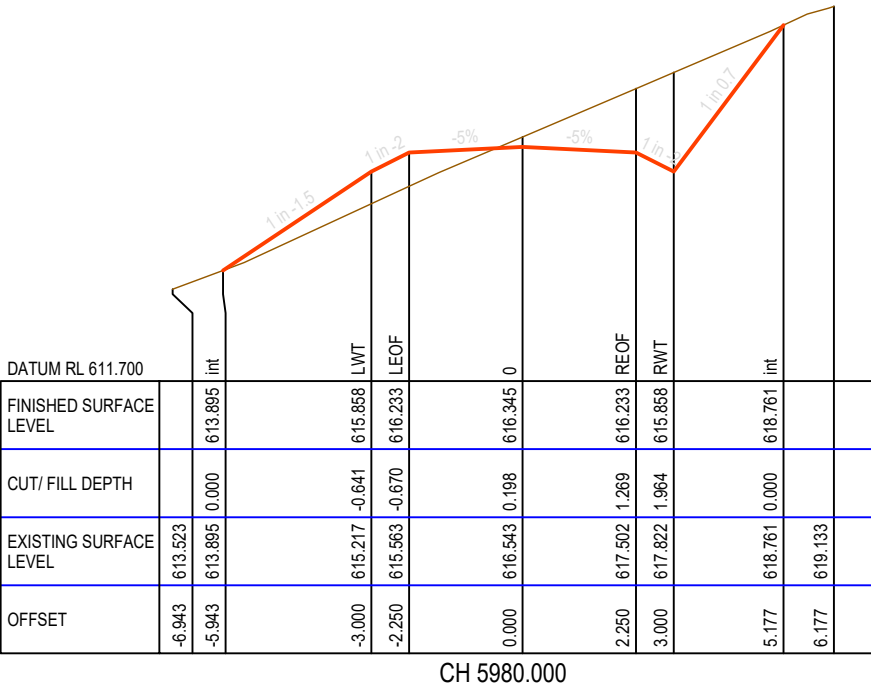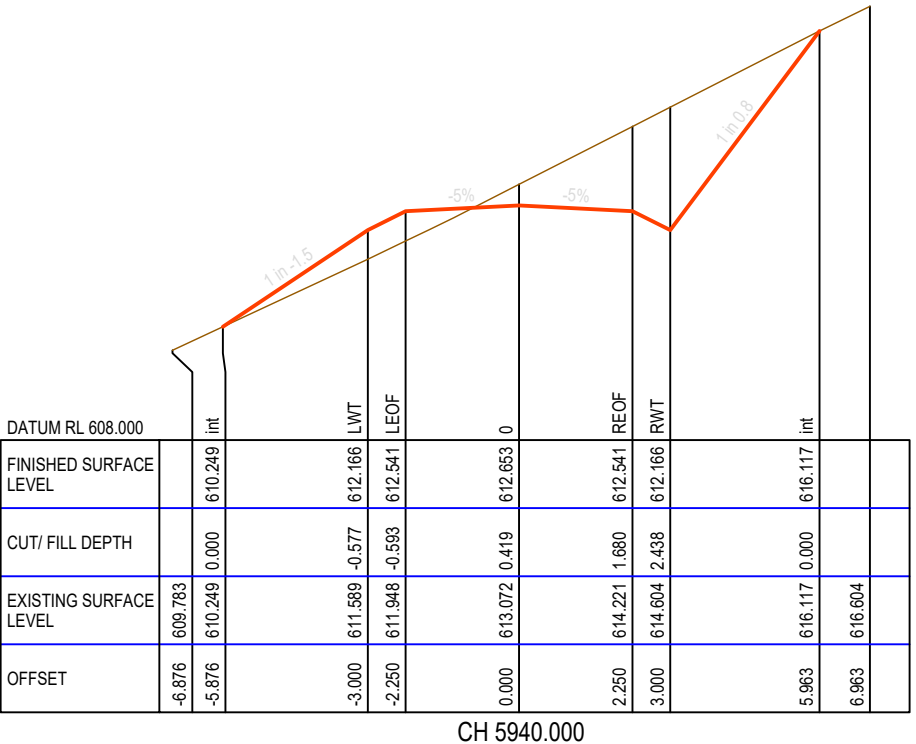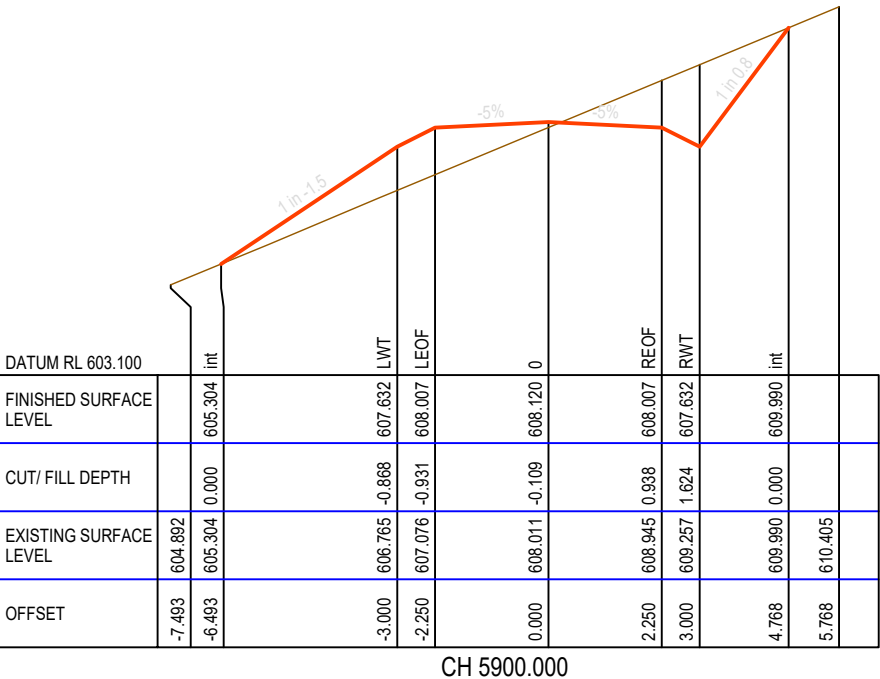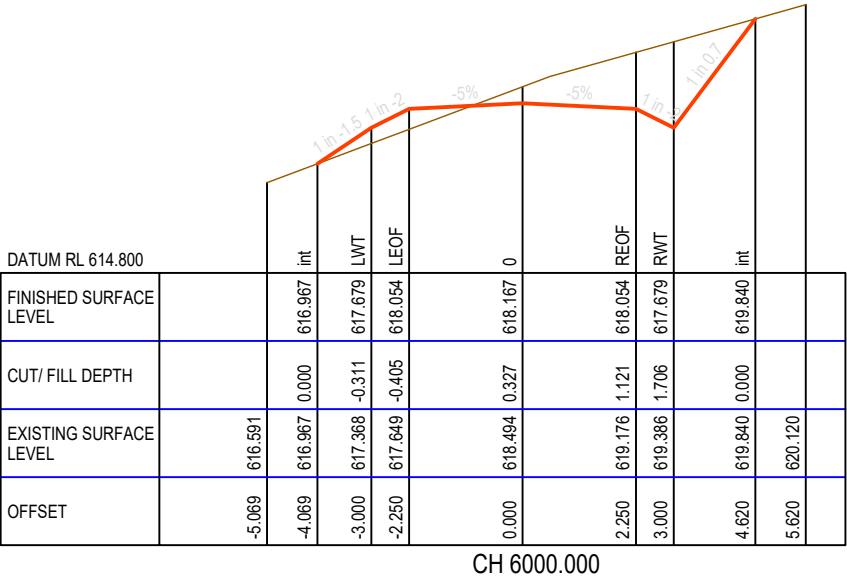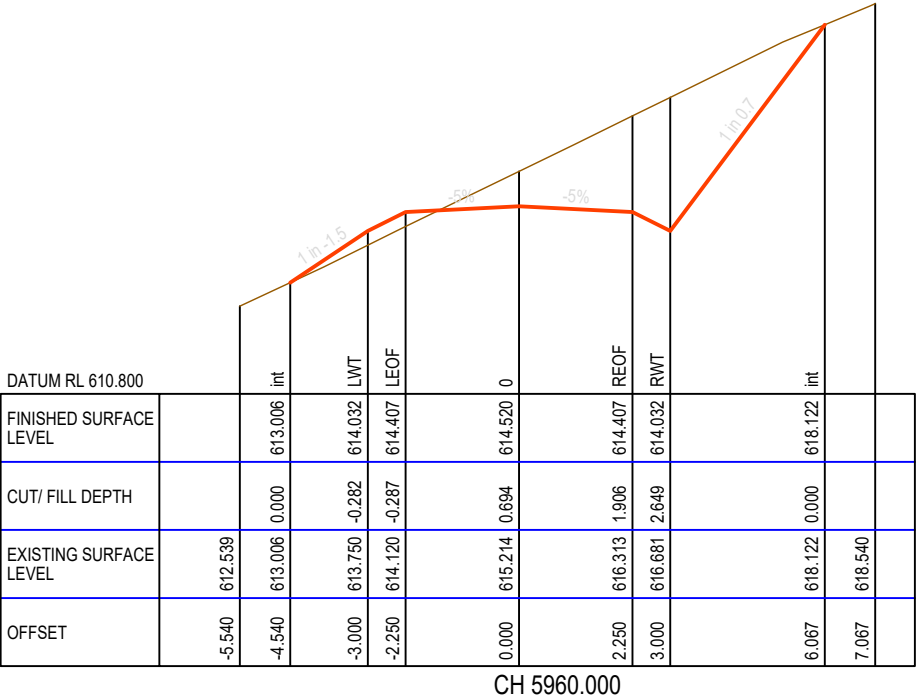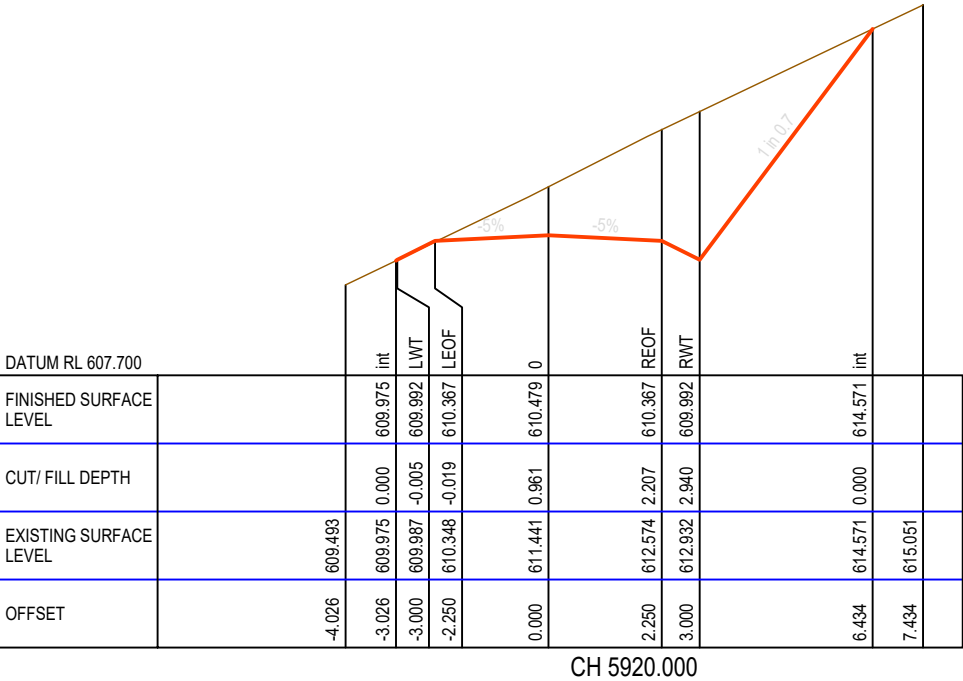


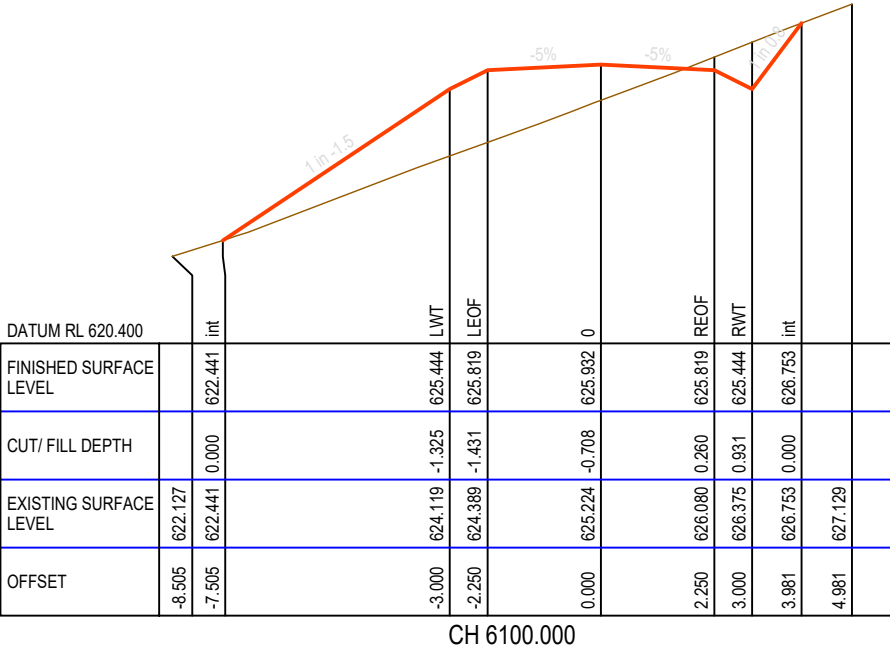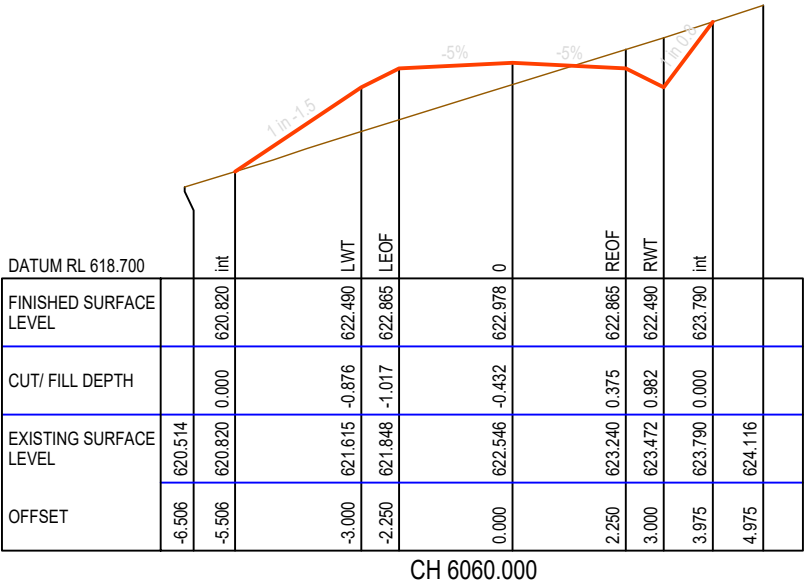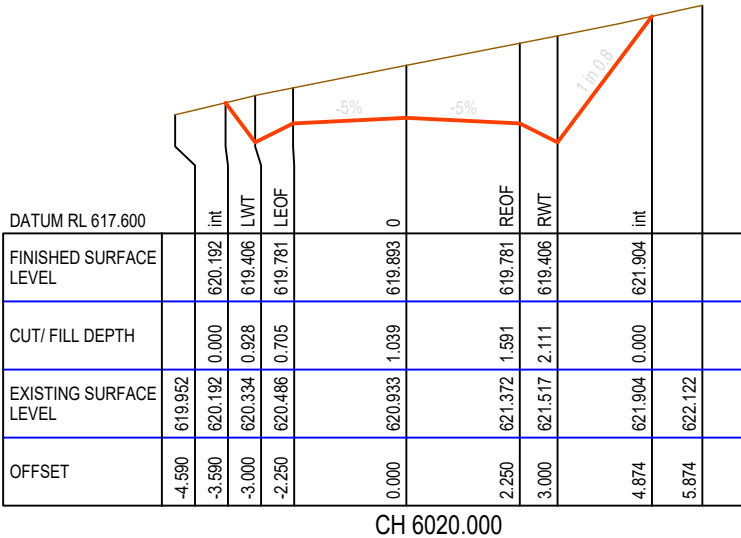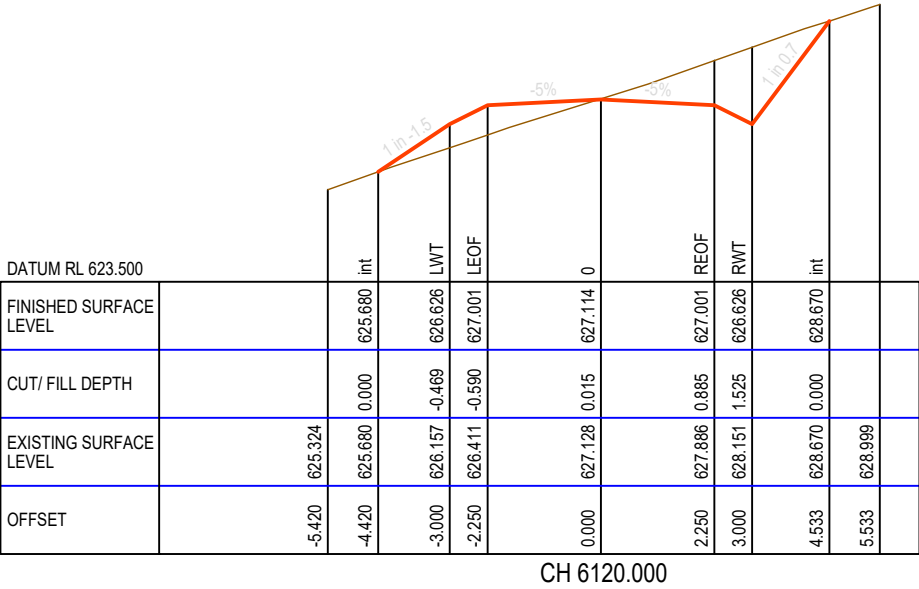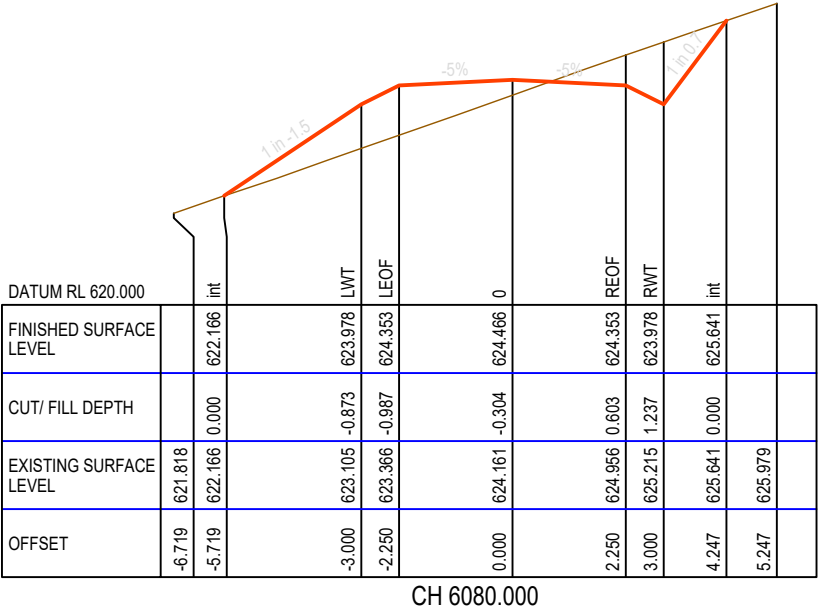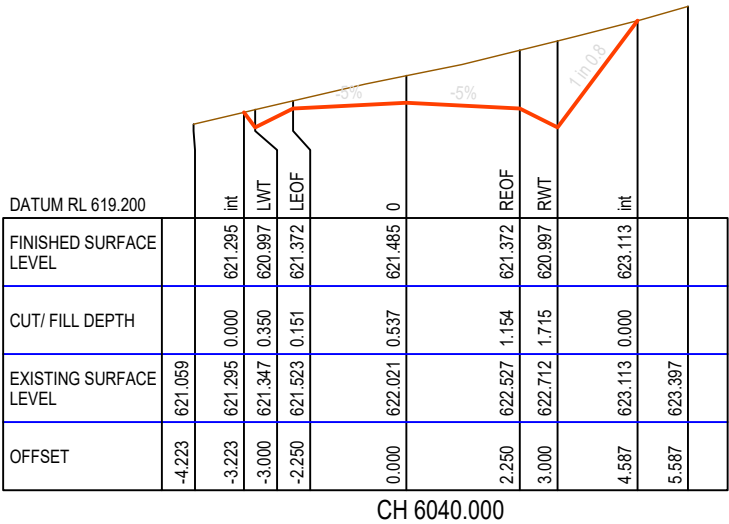

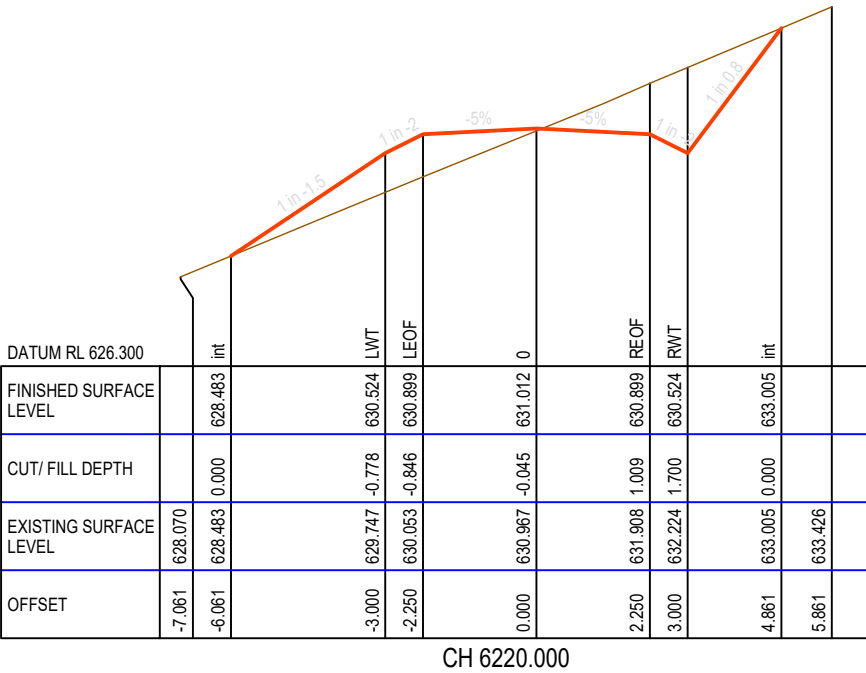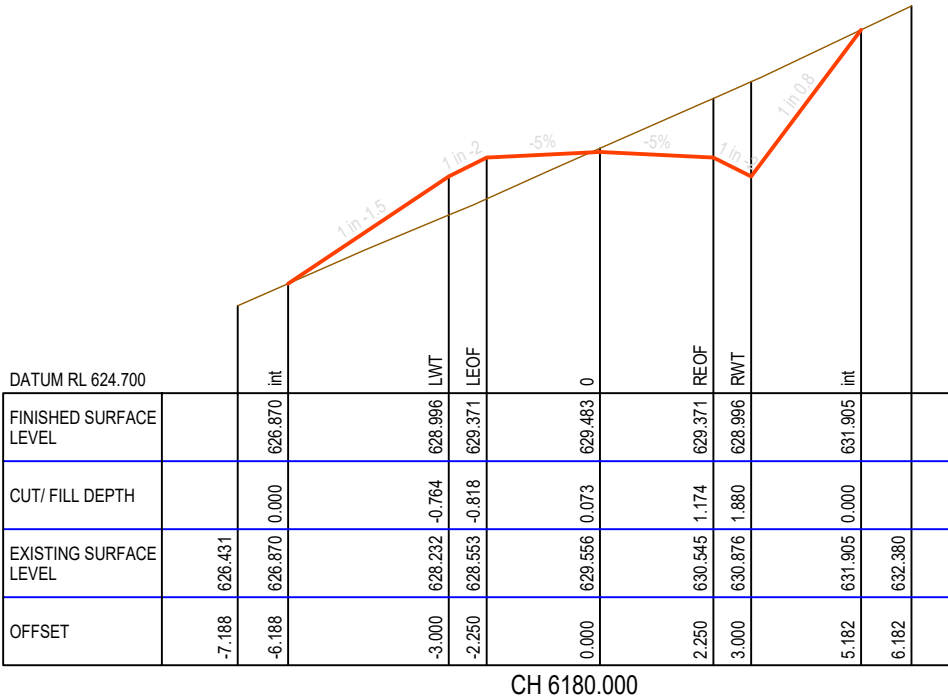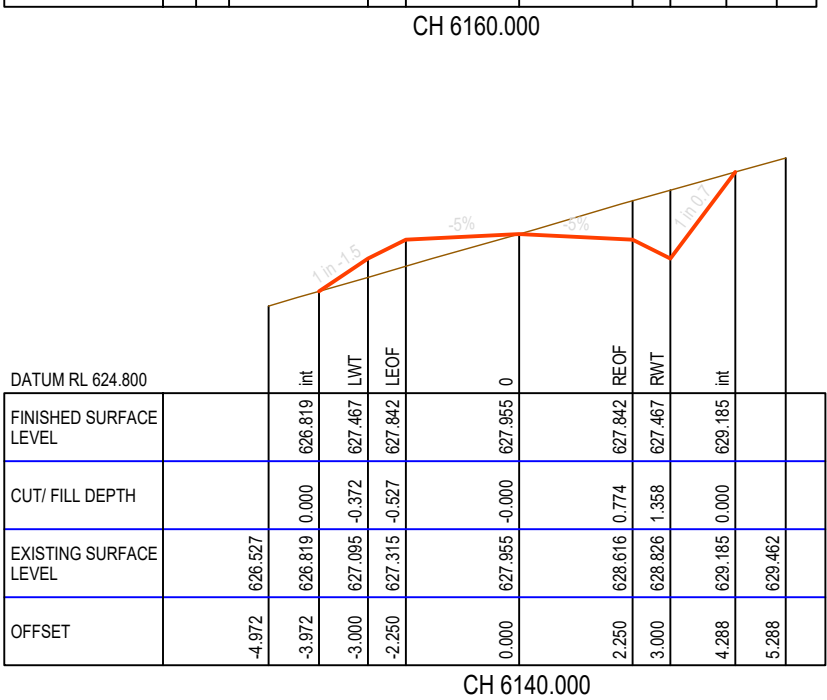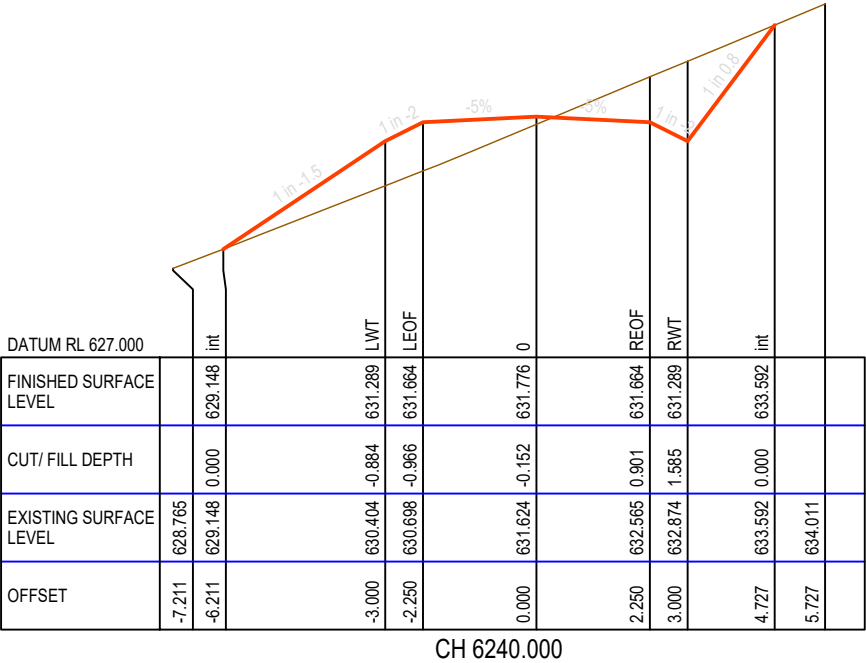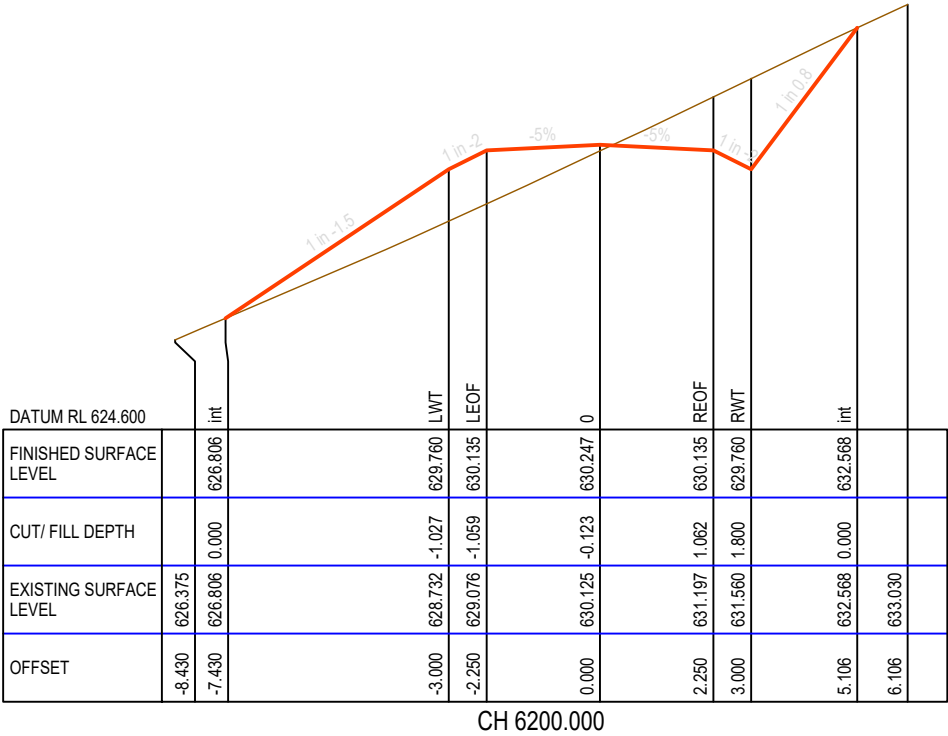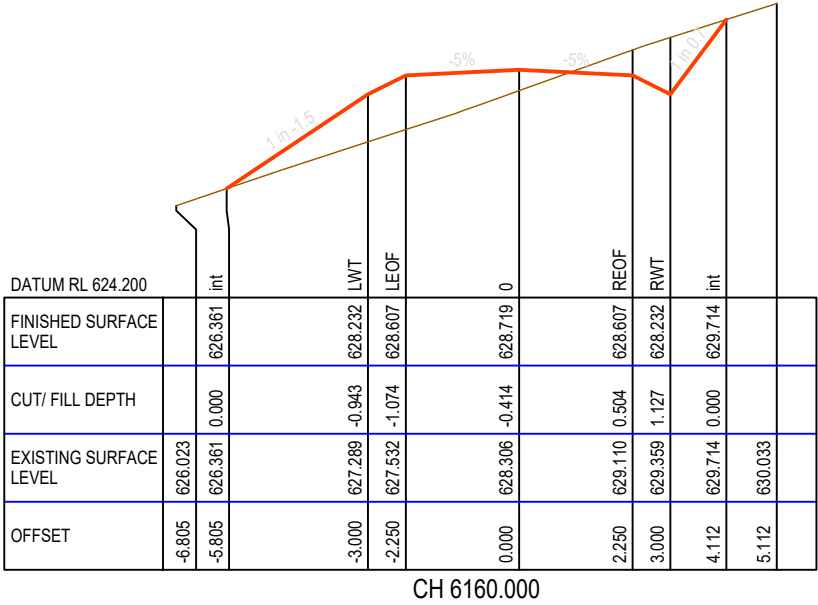


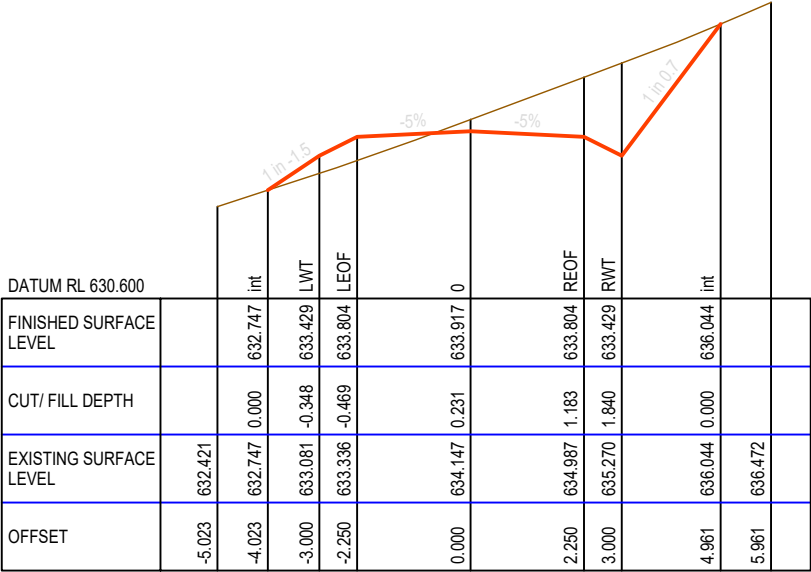


CH 6280.000

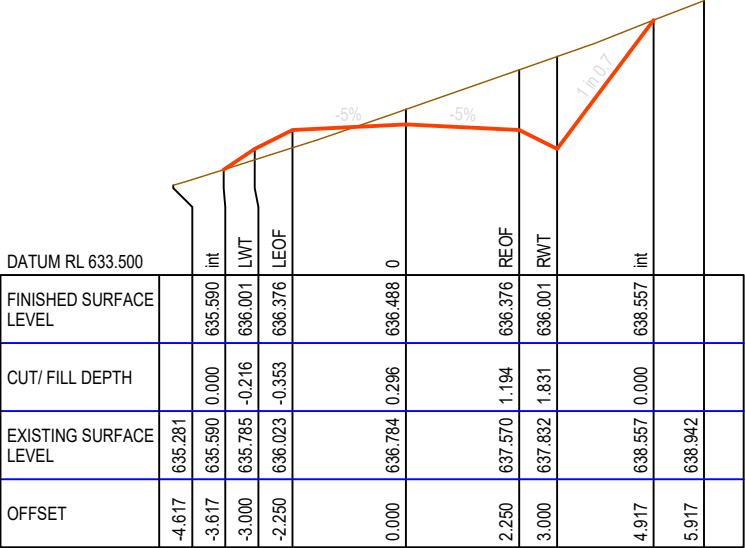


CH 6320.000

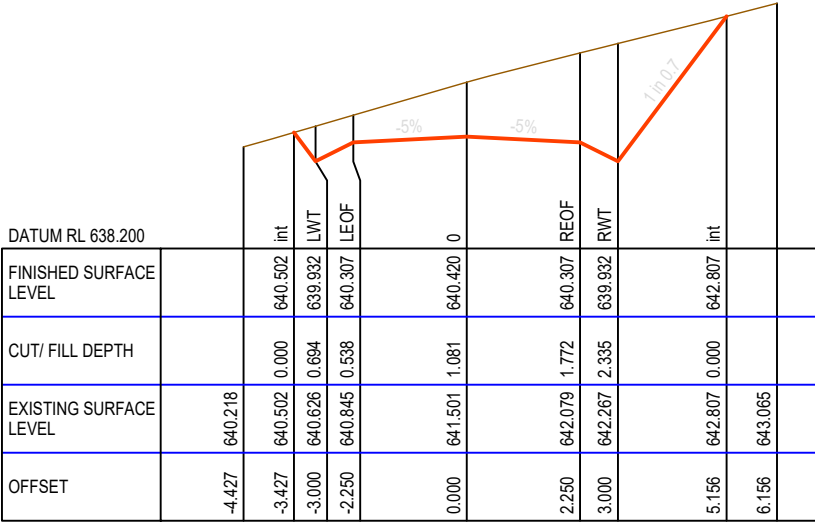


CH 6360.000

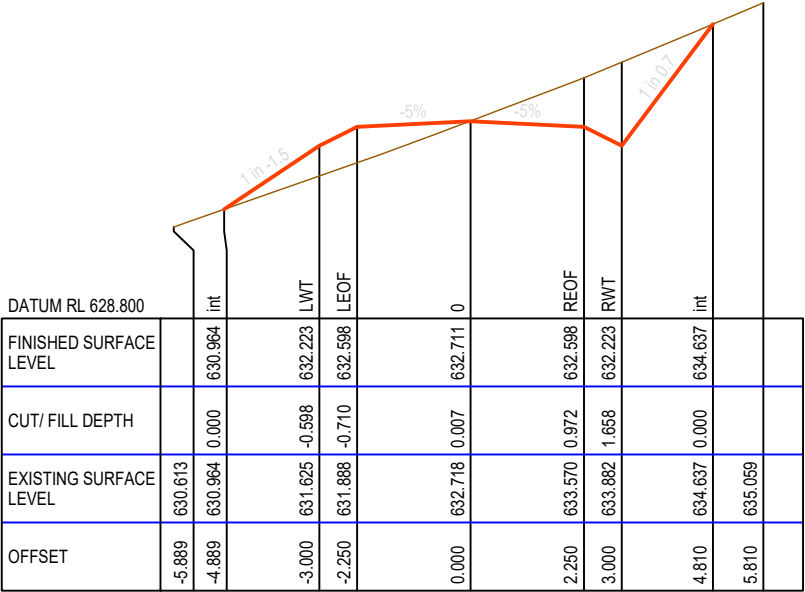


CH 6260.000

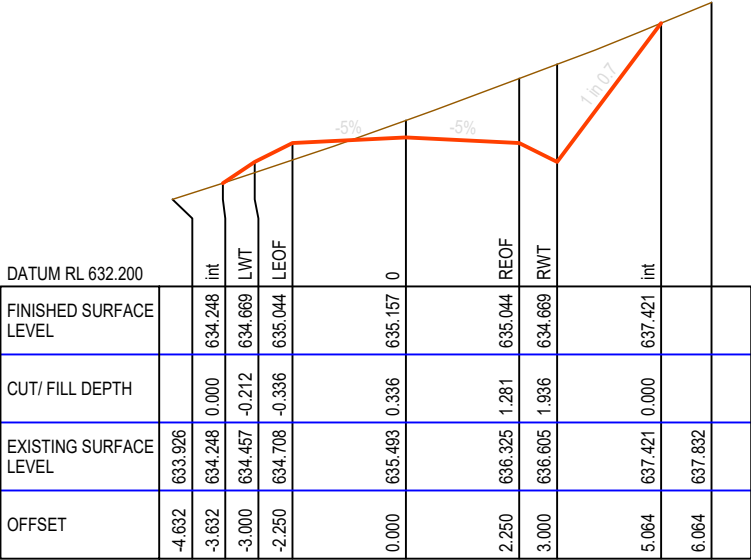


CH 6300.000

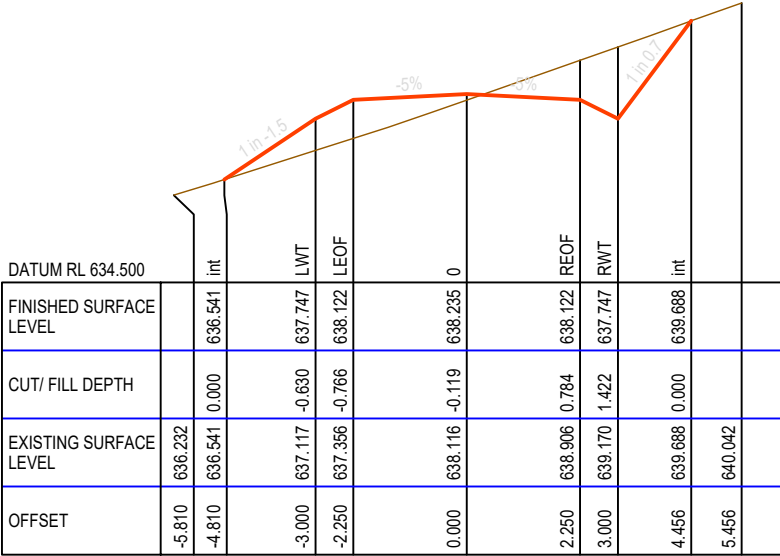


CH 6340.000

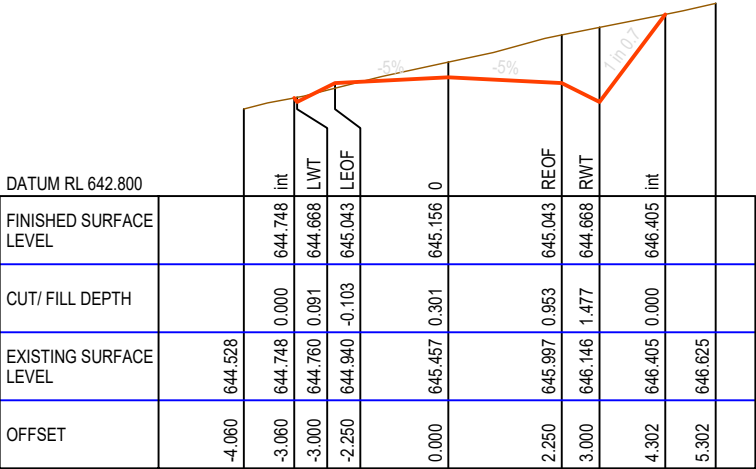


CH 6400.000

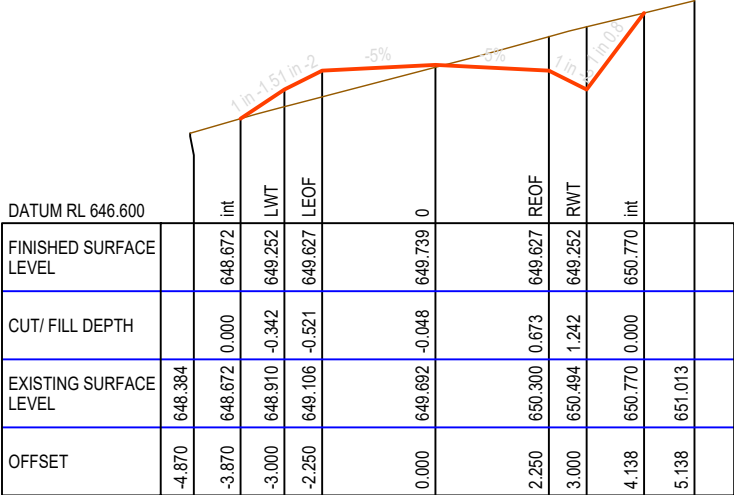


CH 6440.000

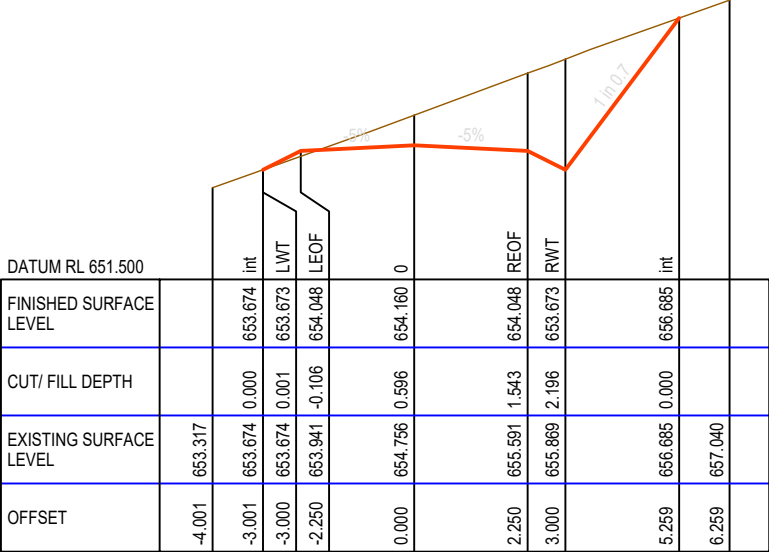


CH 6480.000

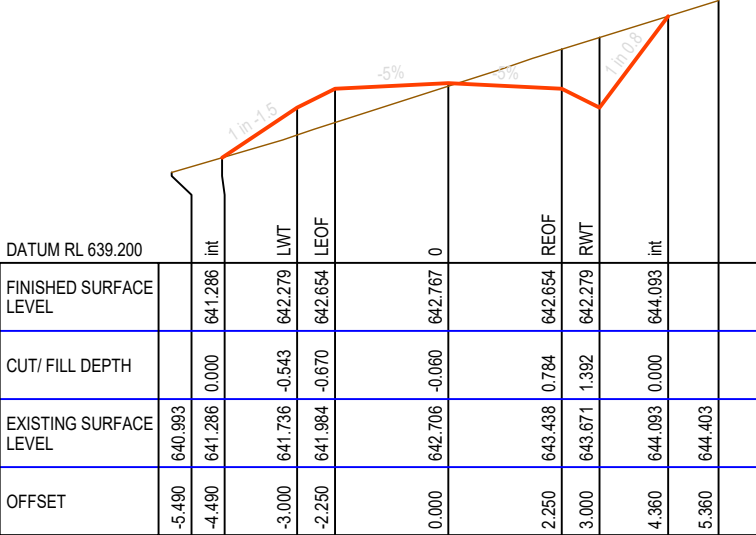








CH 6380.000






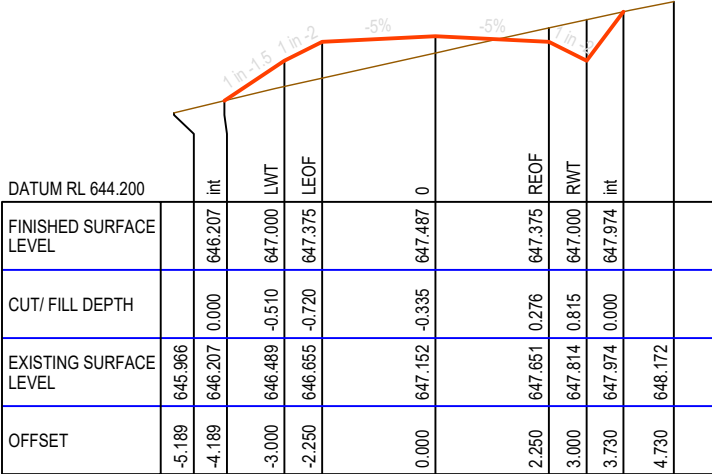



CH 6420.000

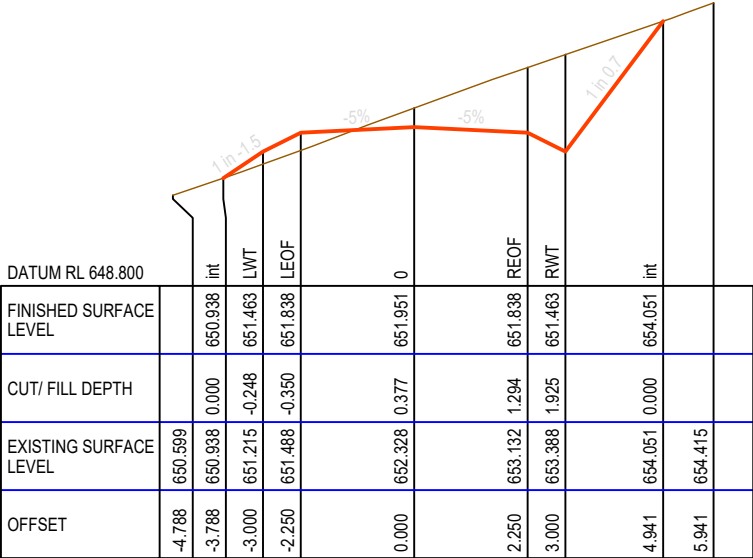


CH 6460.000

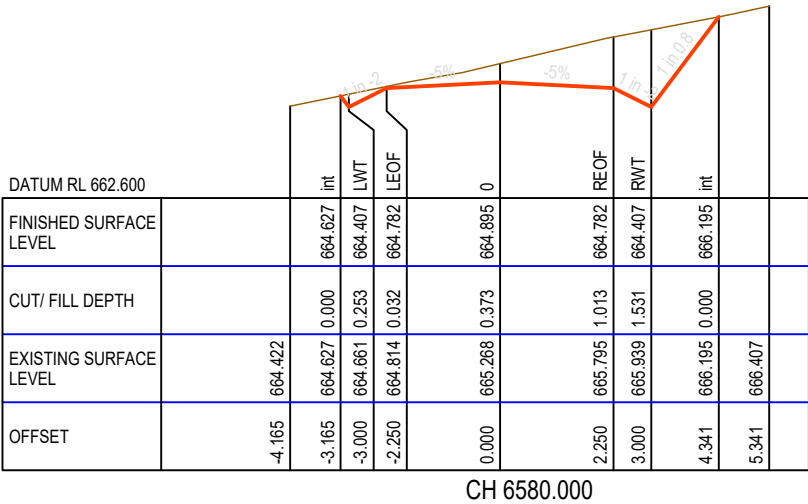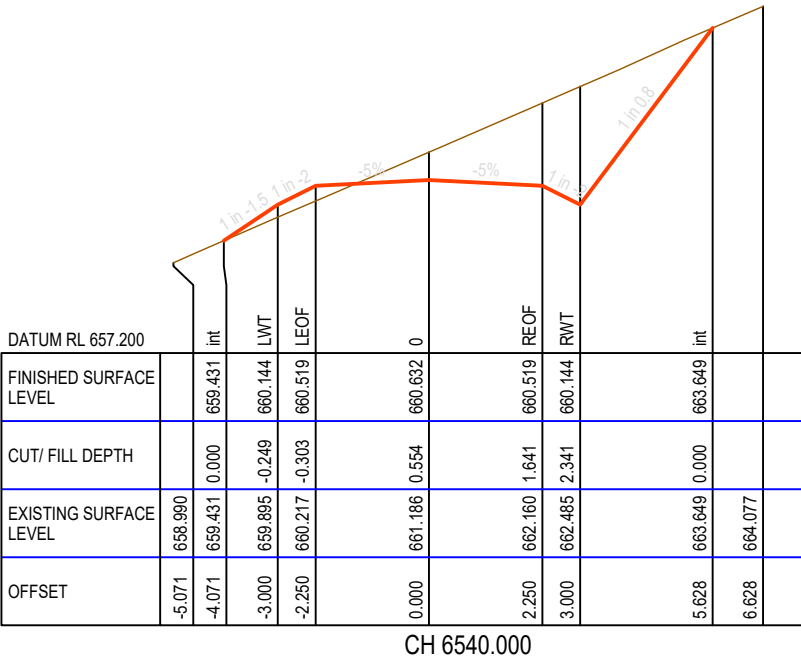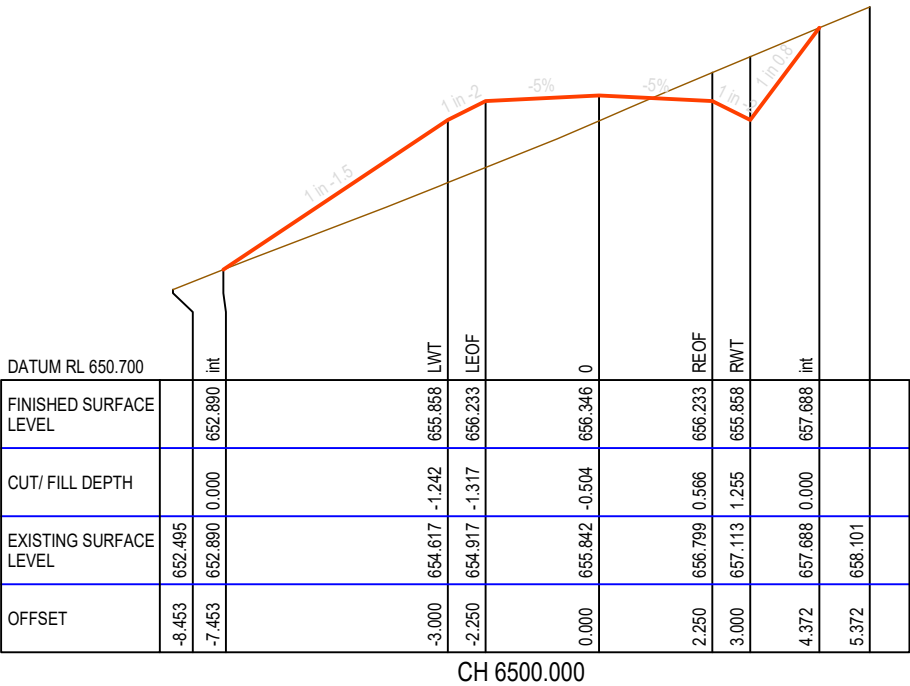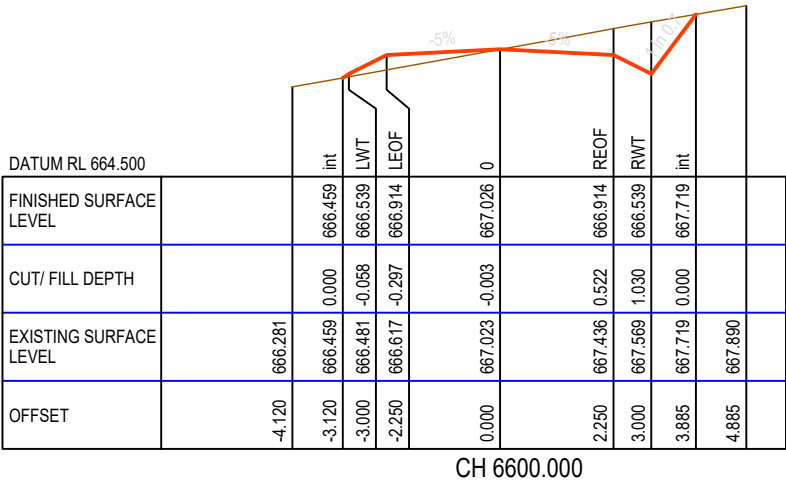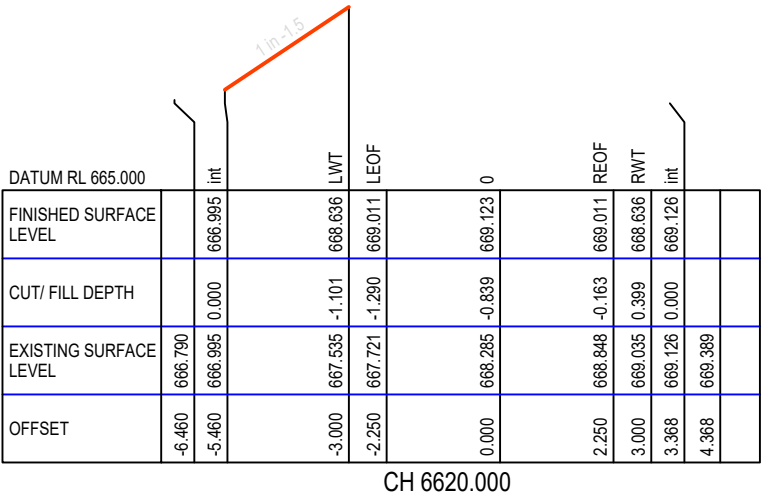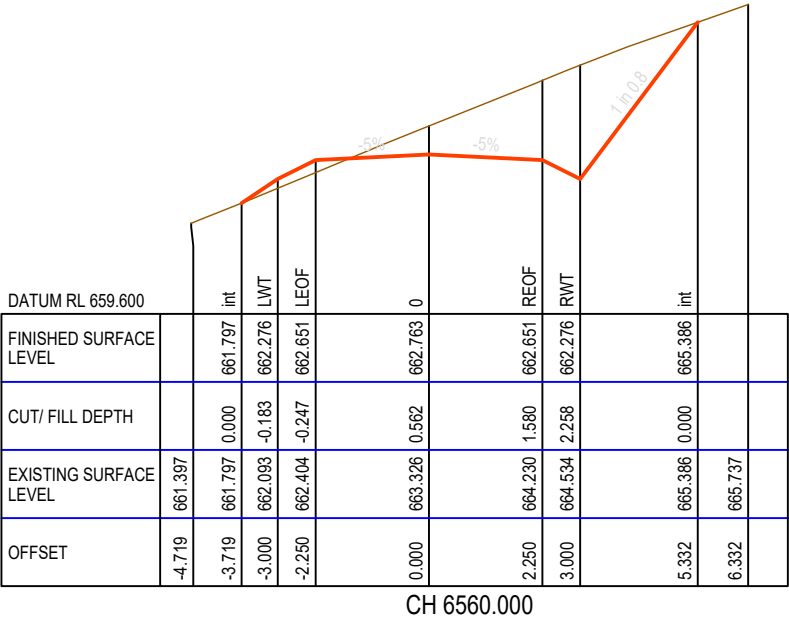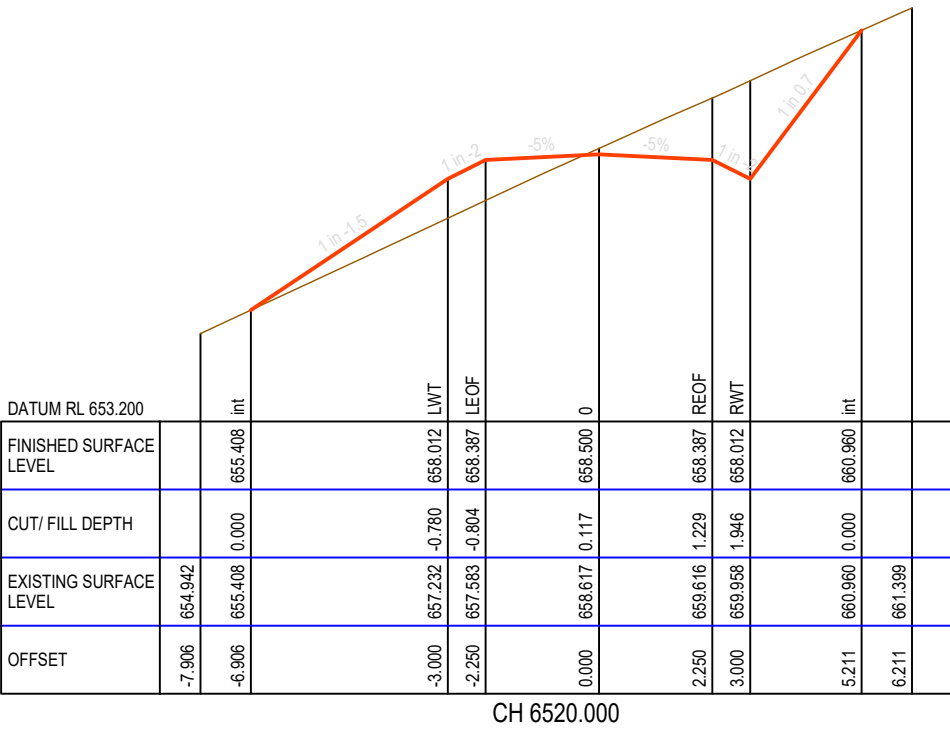

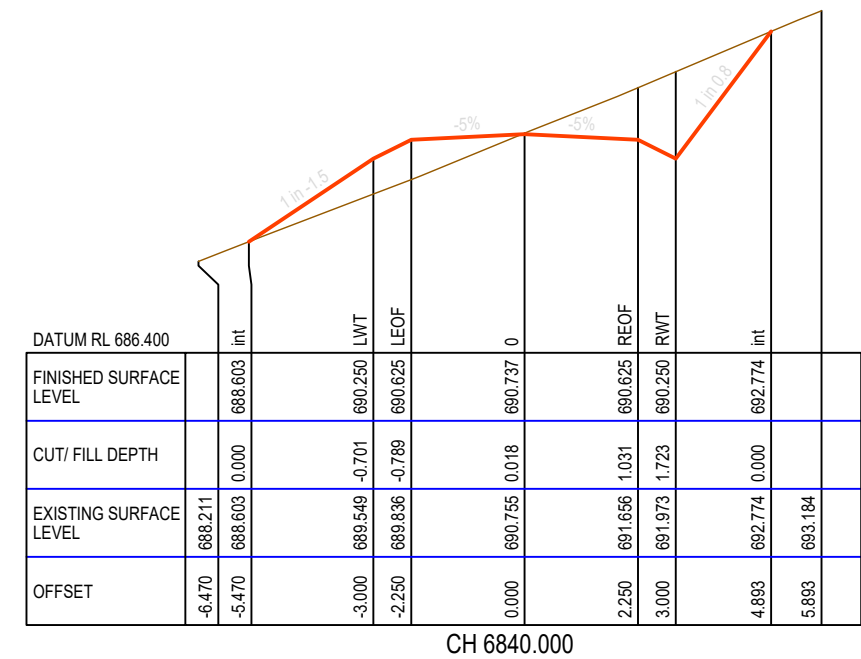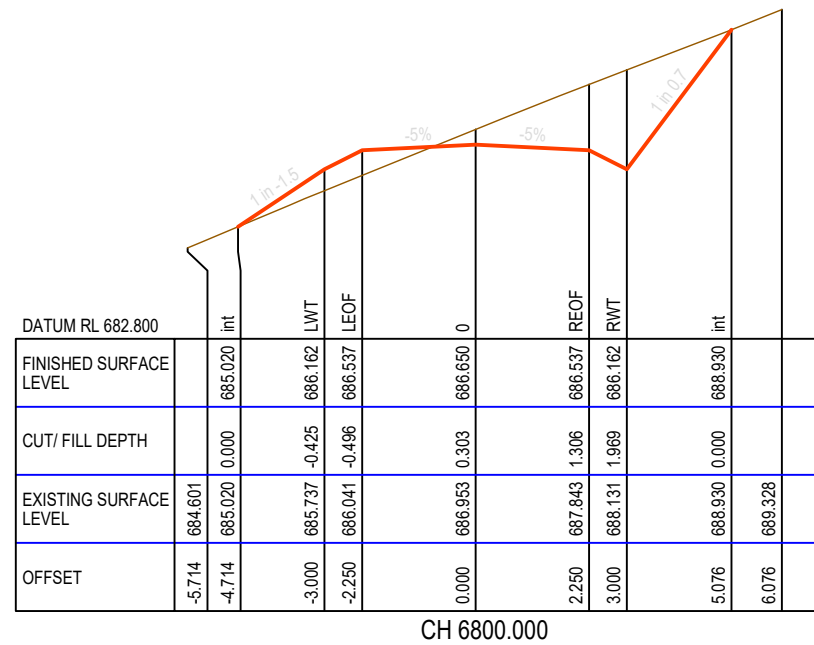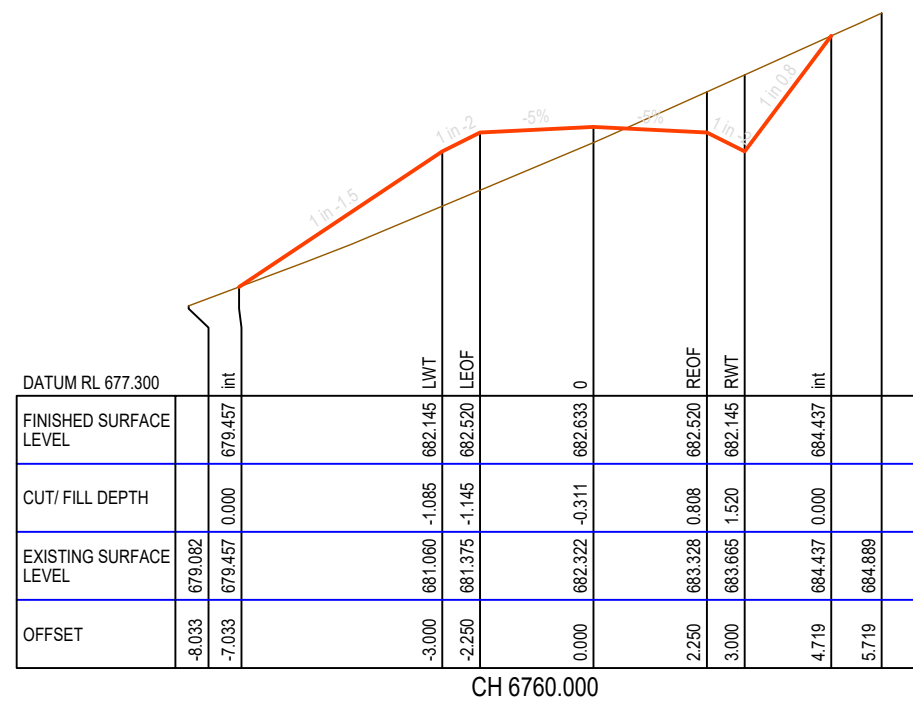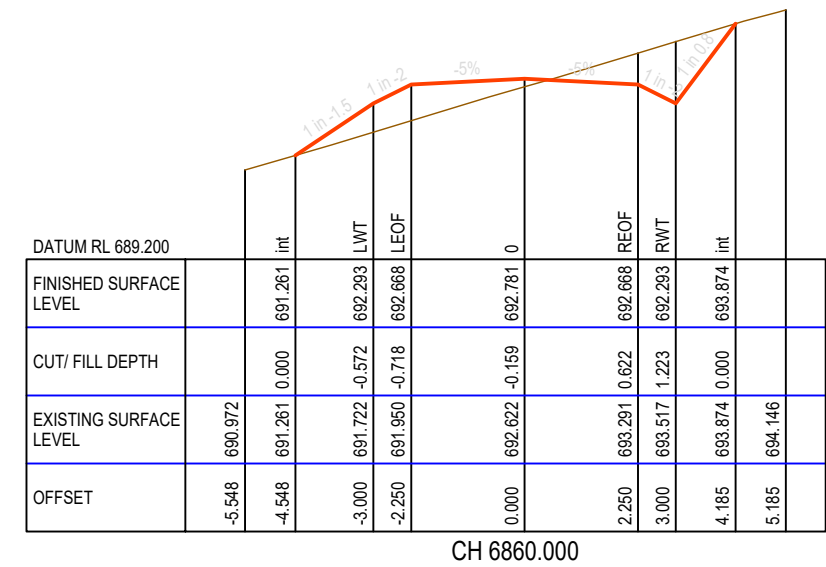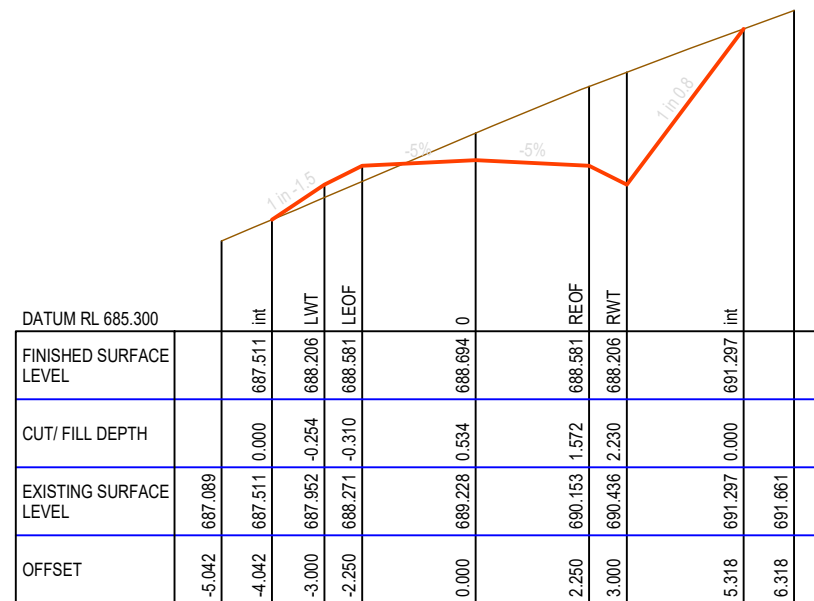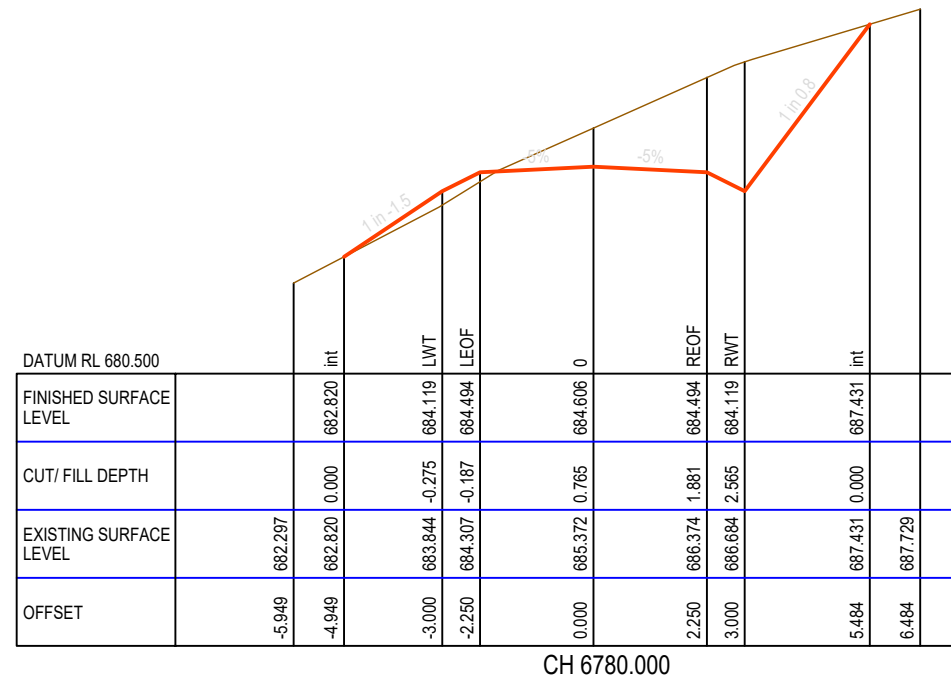


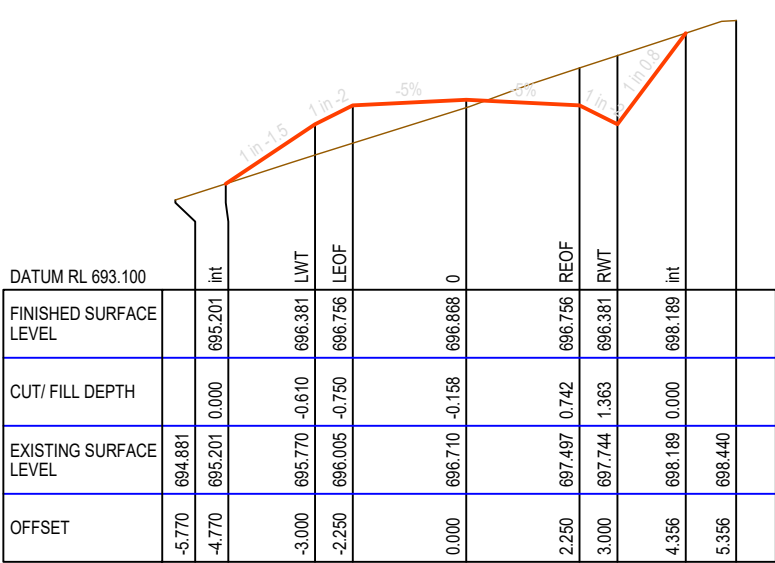


CH 6900.000

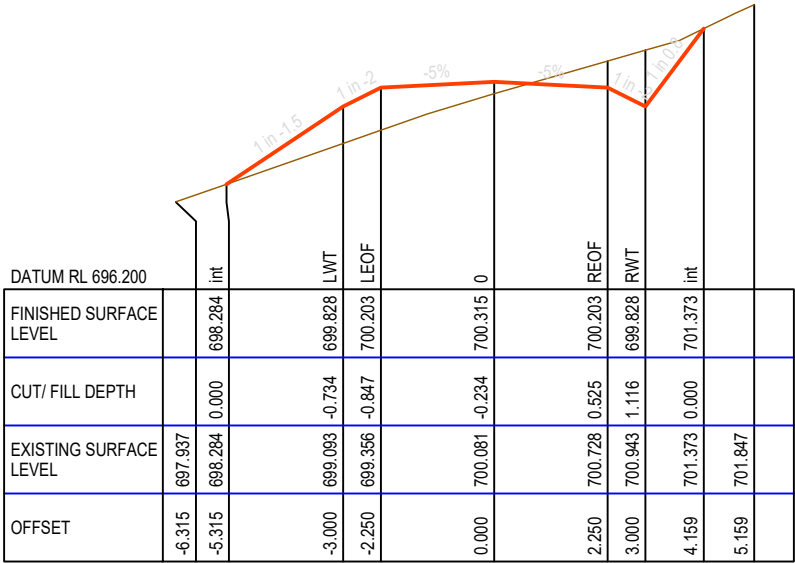


CH 6940.000

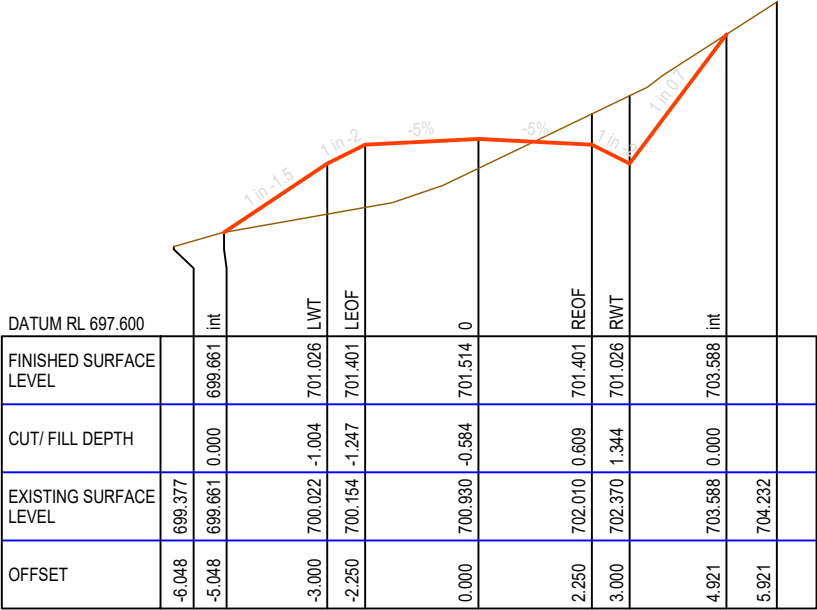


CH 6980.000

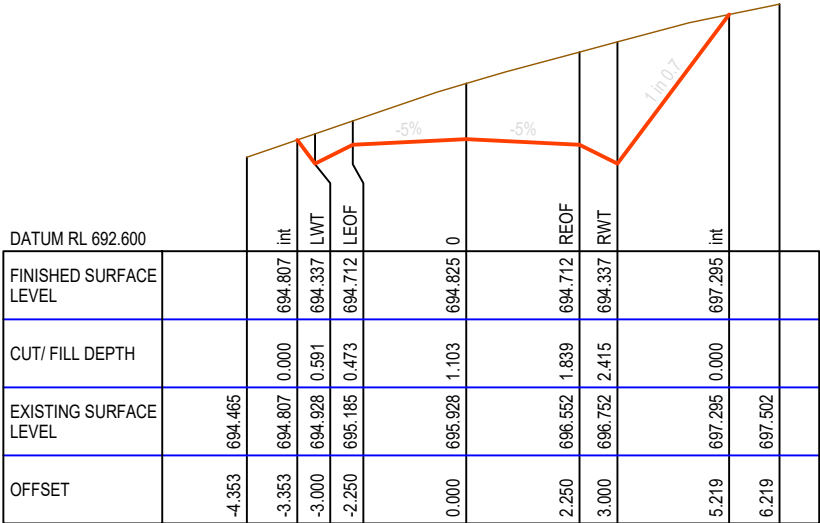







CH 6880.000

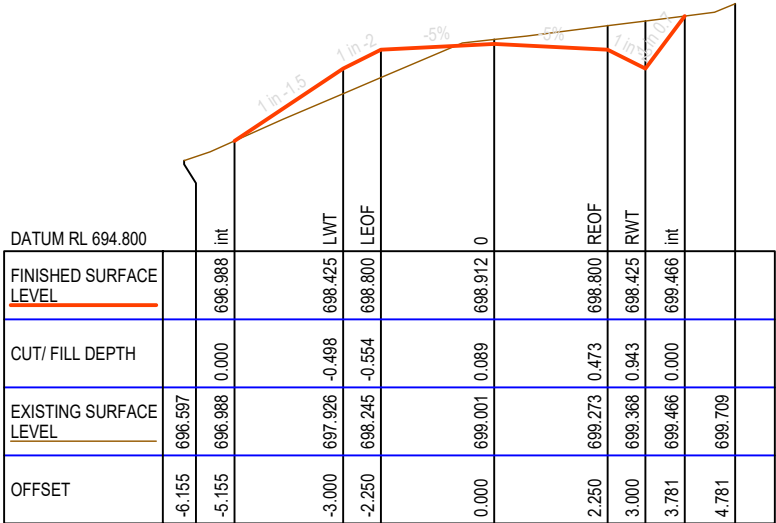


CH 6920.000

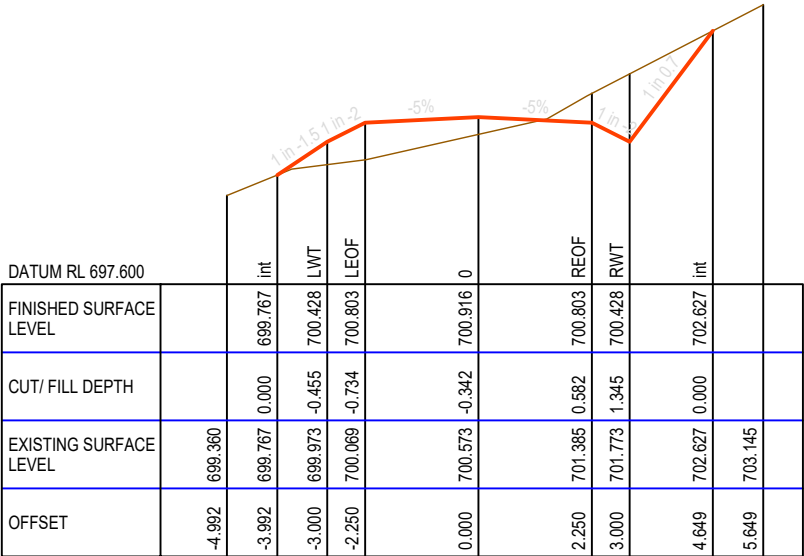


CH 6960.000

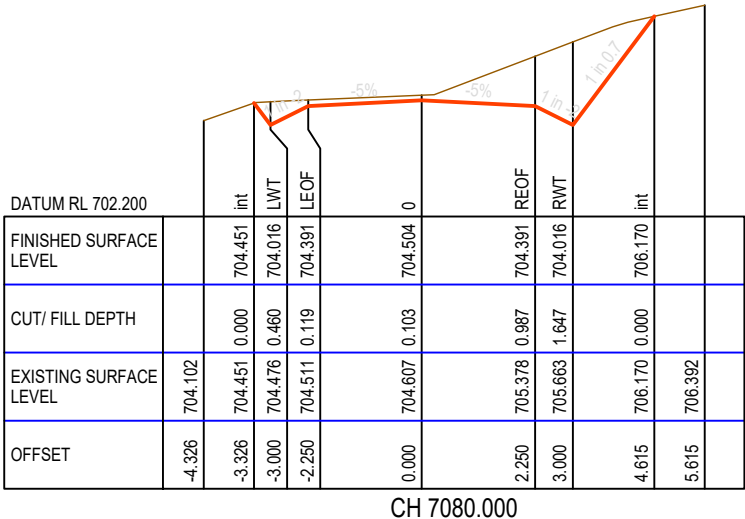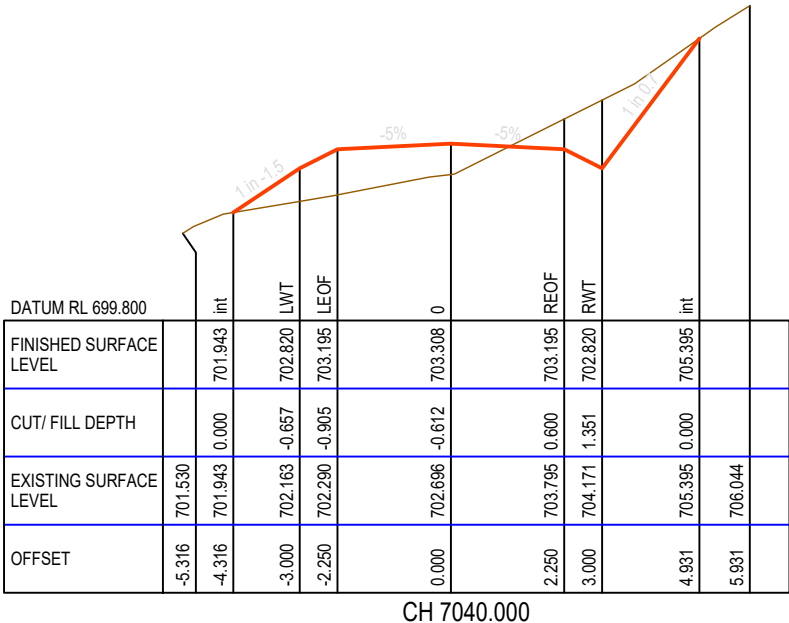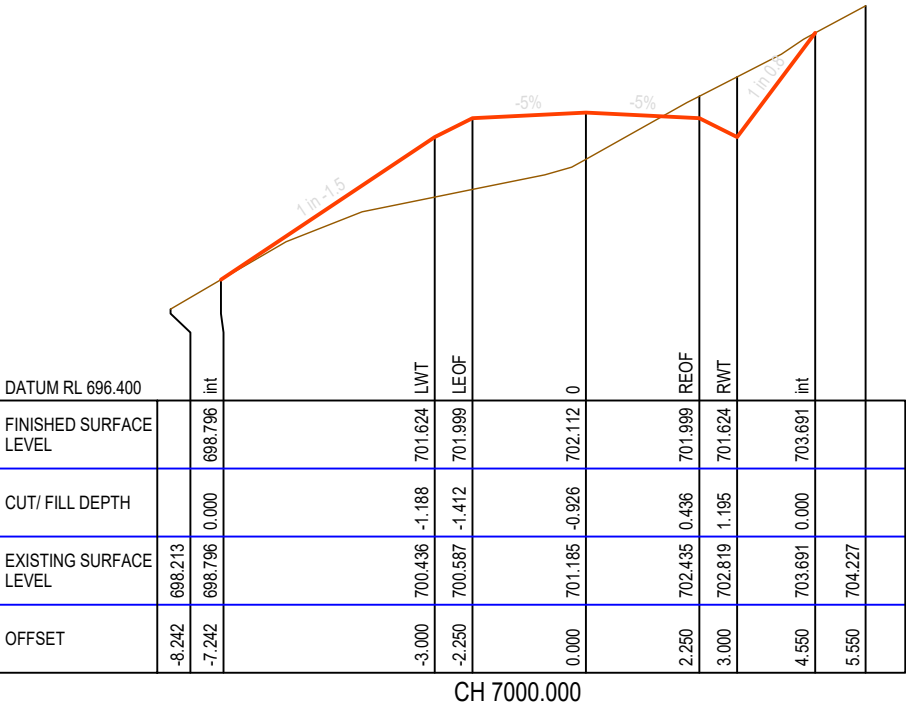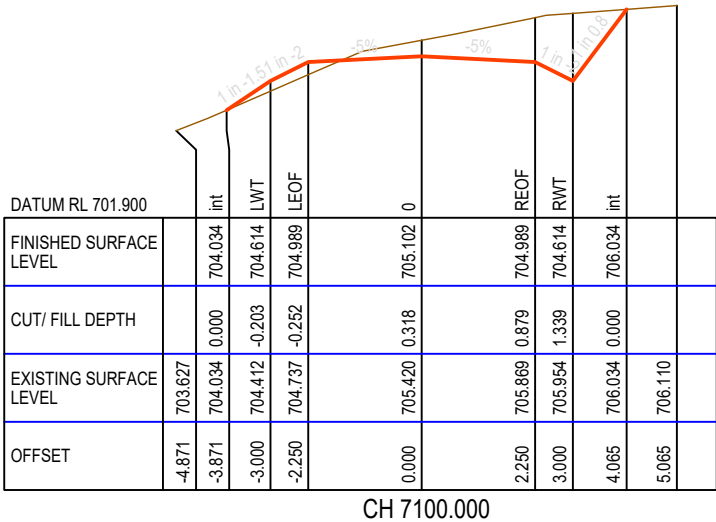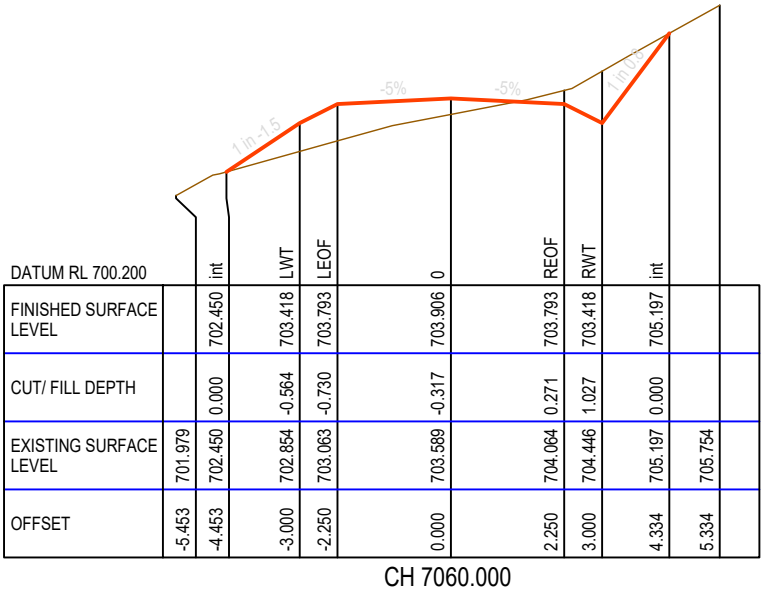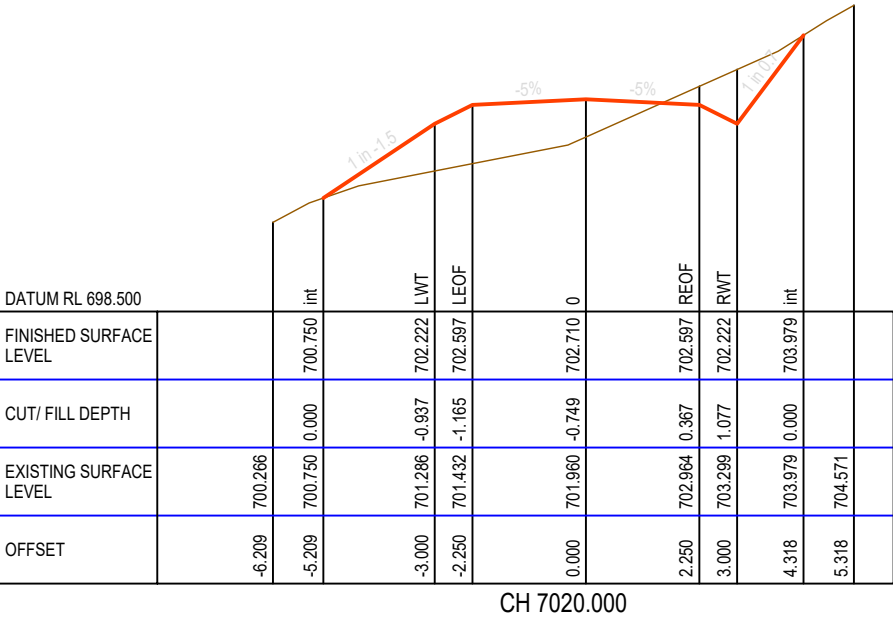


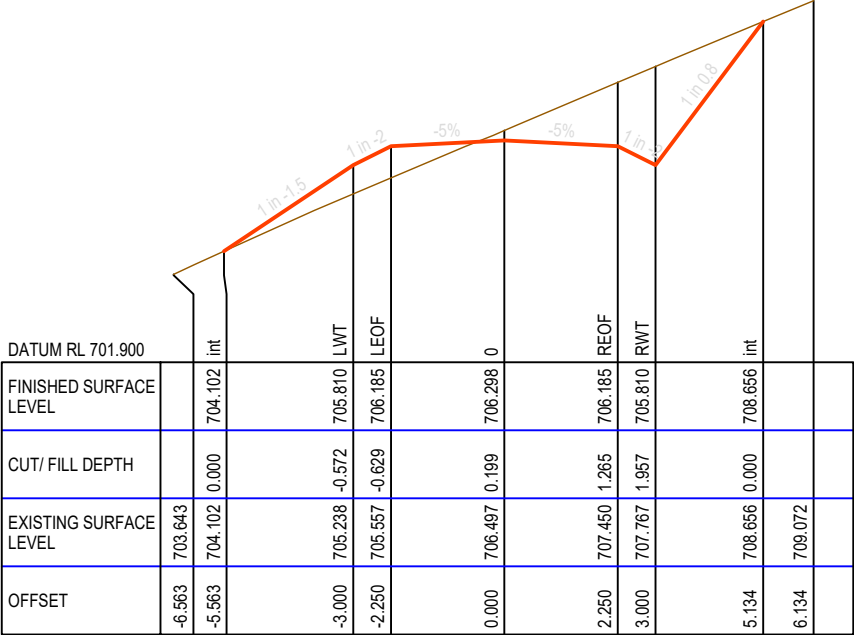


CH 7140.000

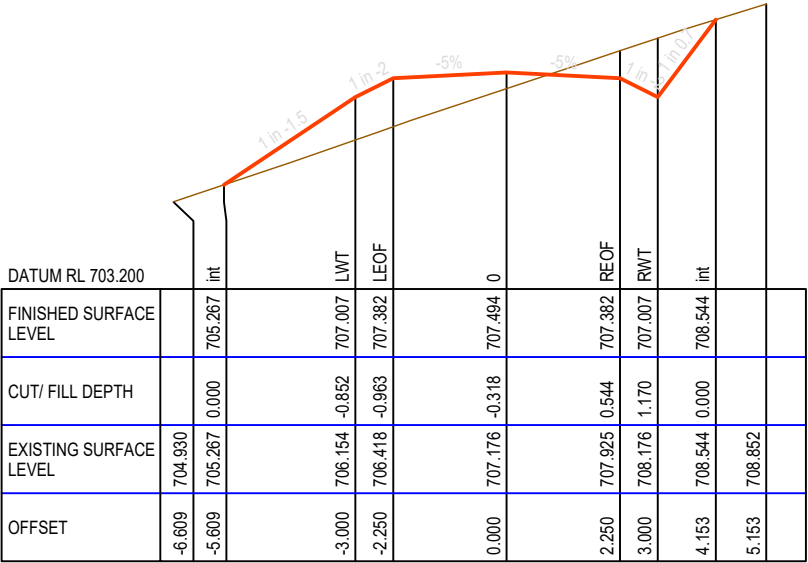


CH 7180.000

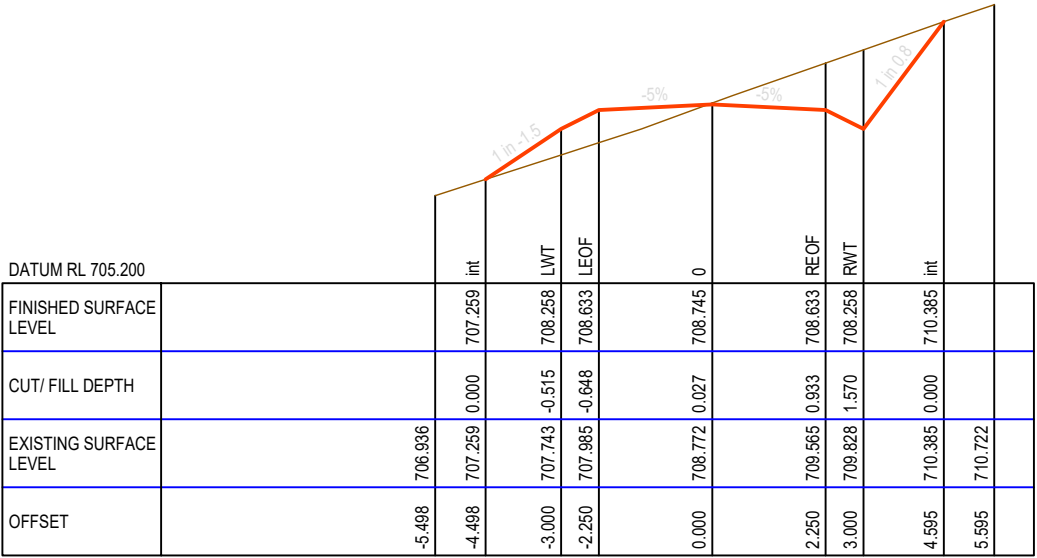


CH 7220.000

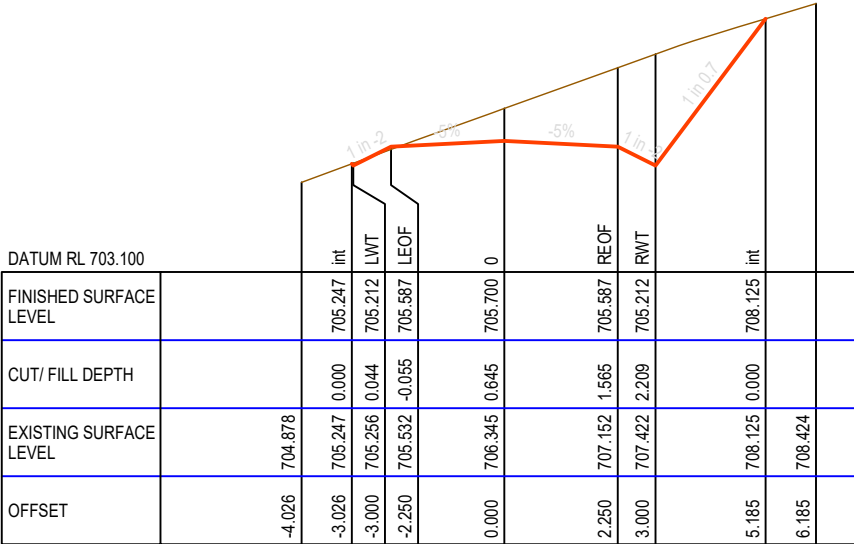







CH 7120.000

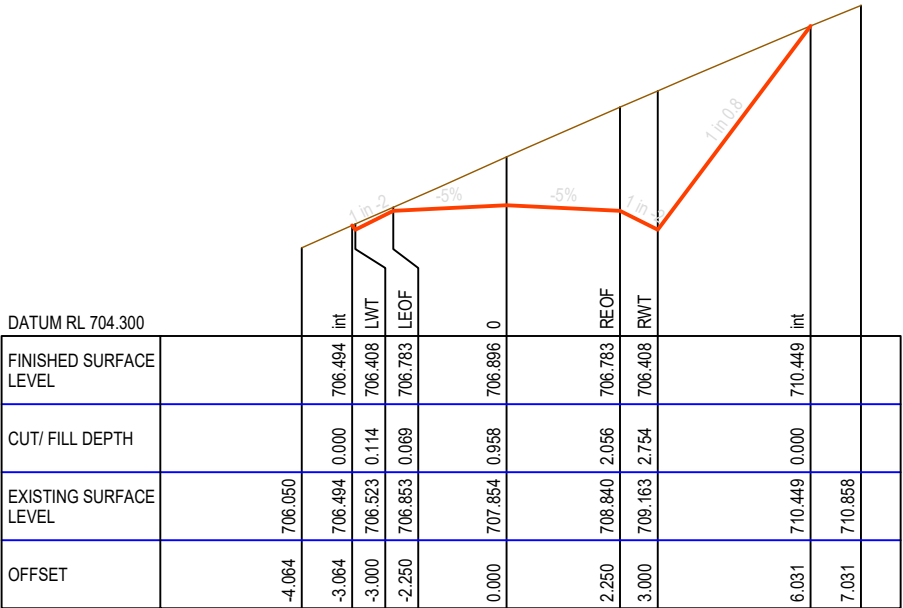


CH 7160.000

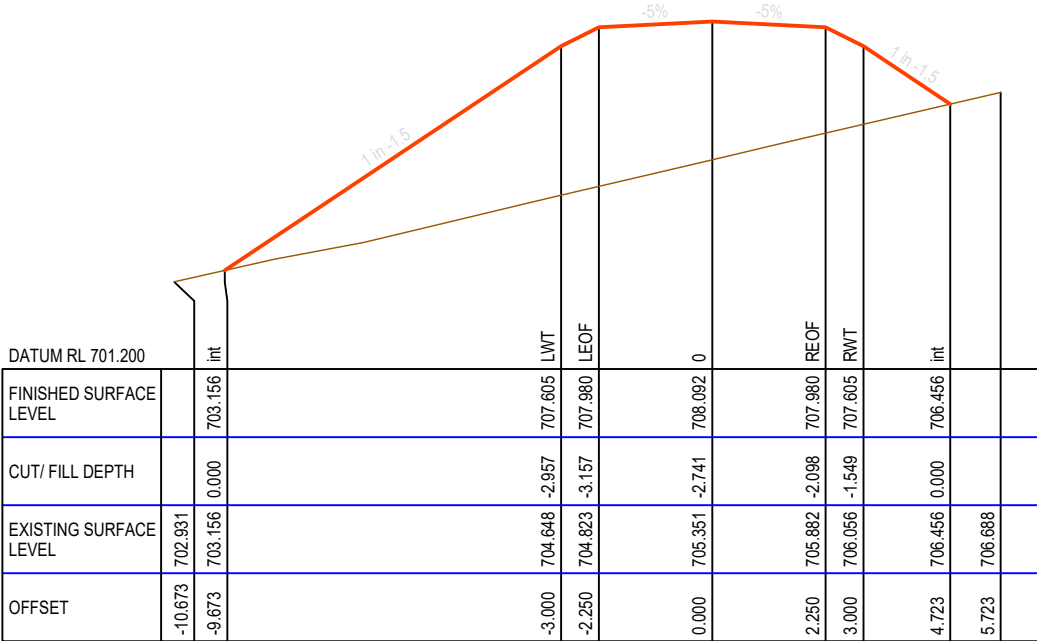


CH 7200.000

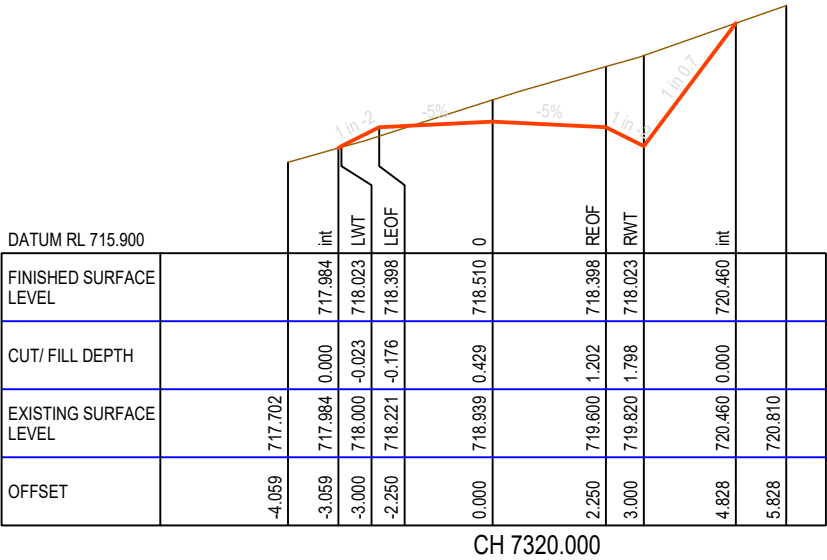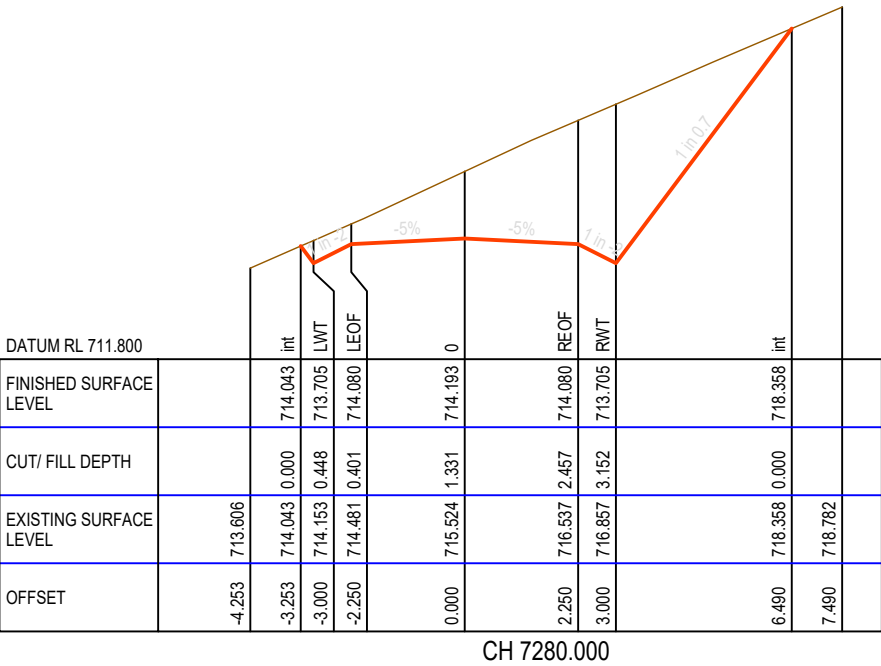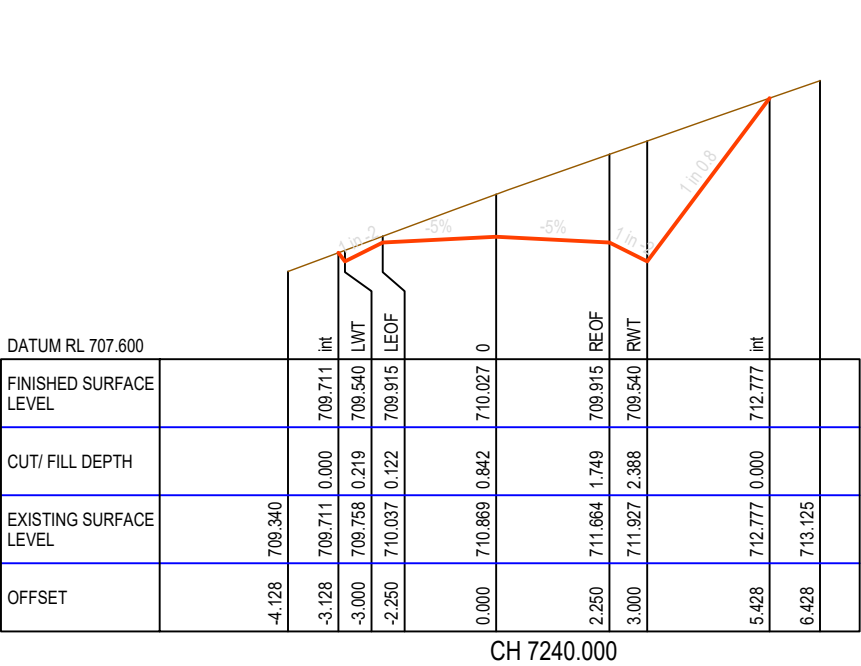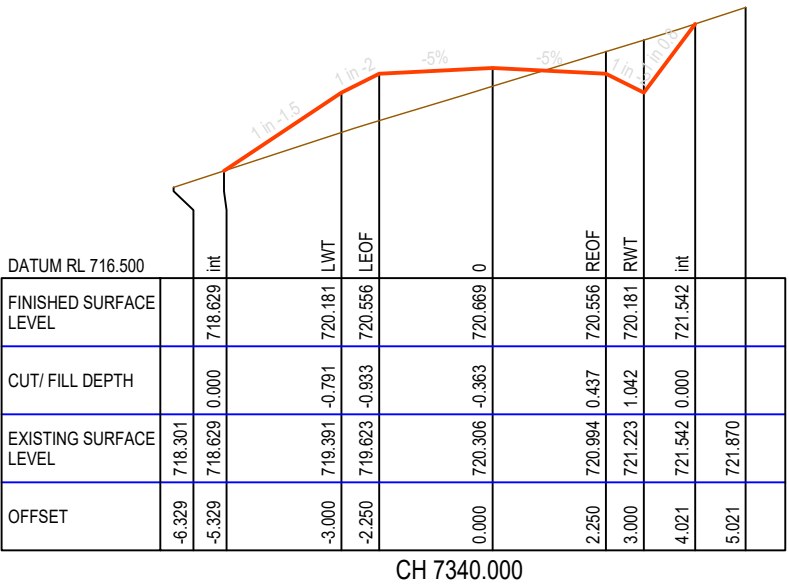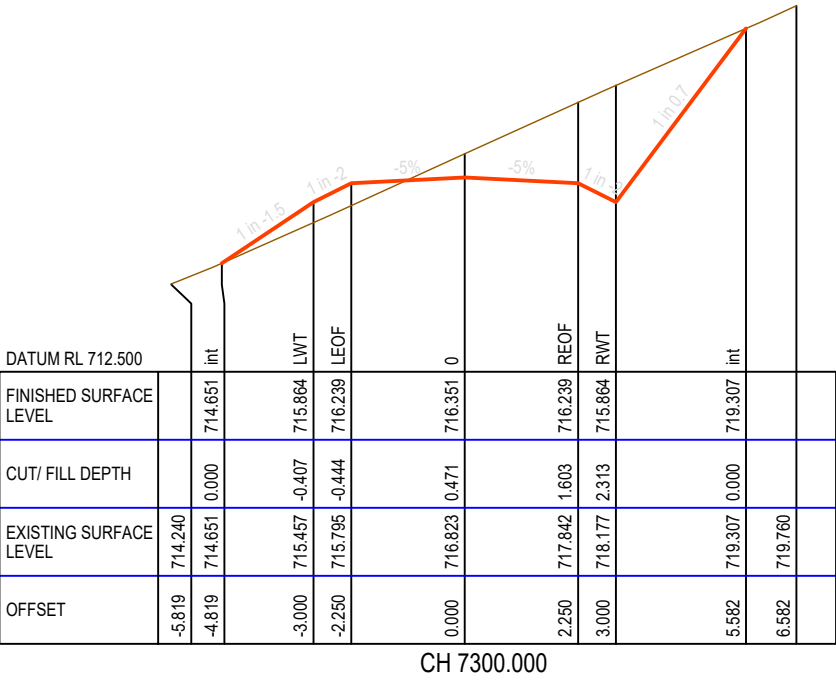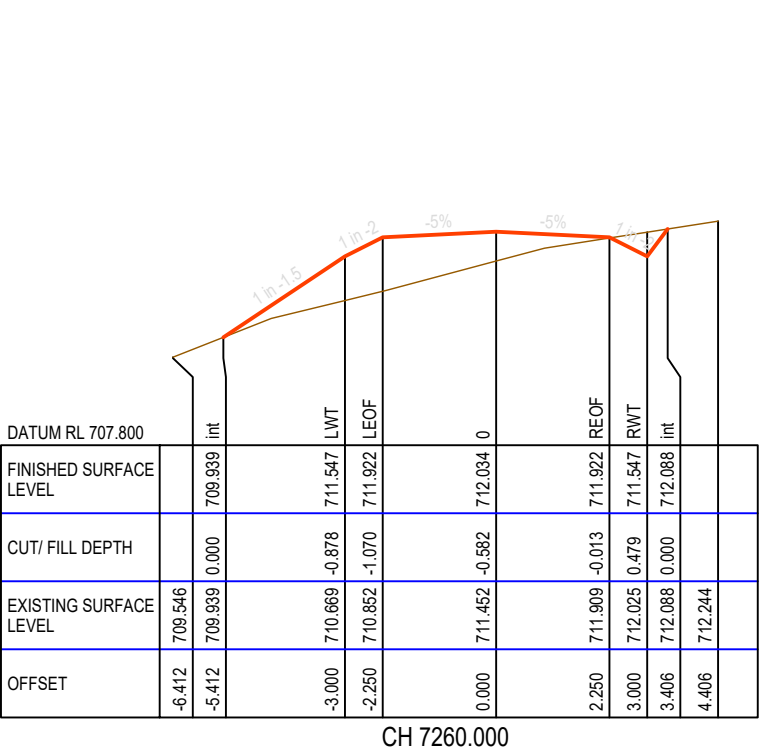


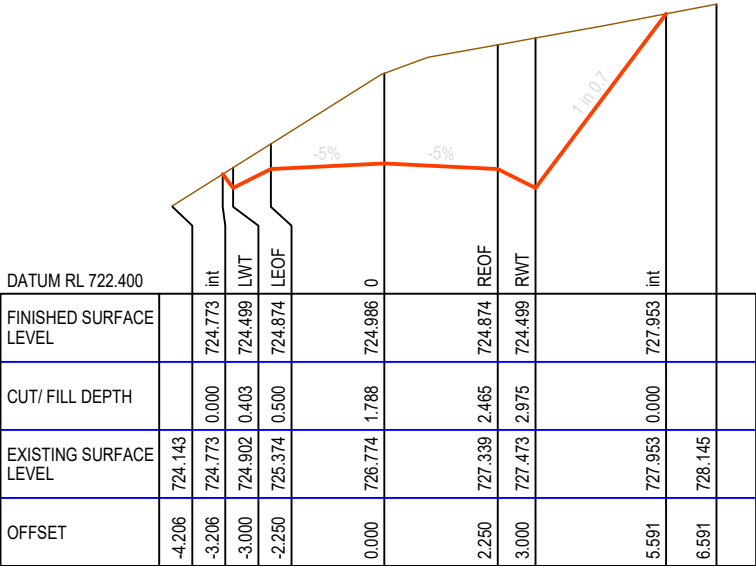


CH 7380.000

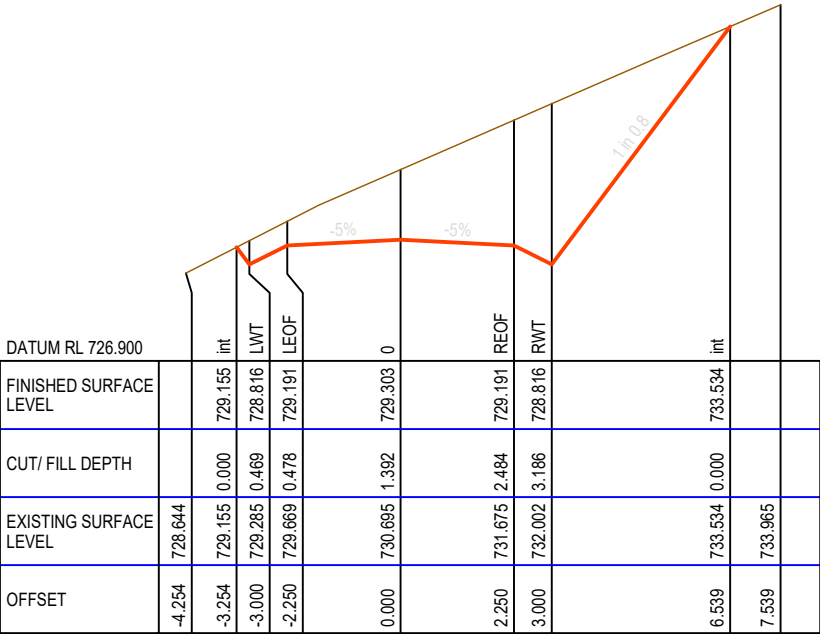


CH 7420.000

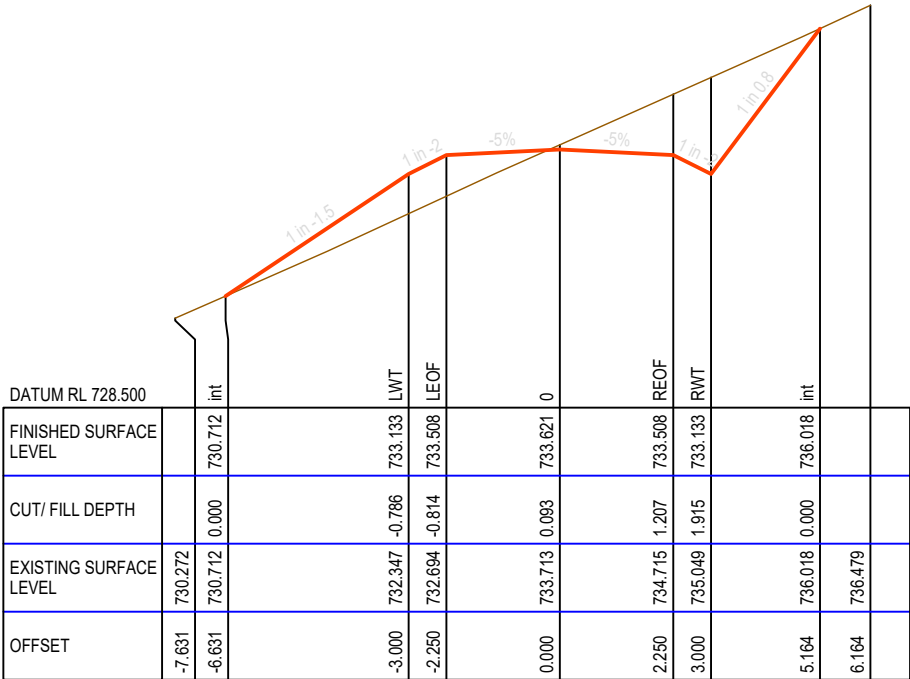


CH 7460.000

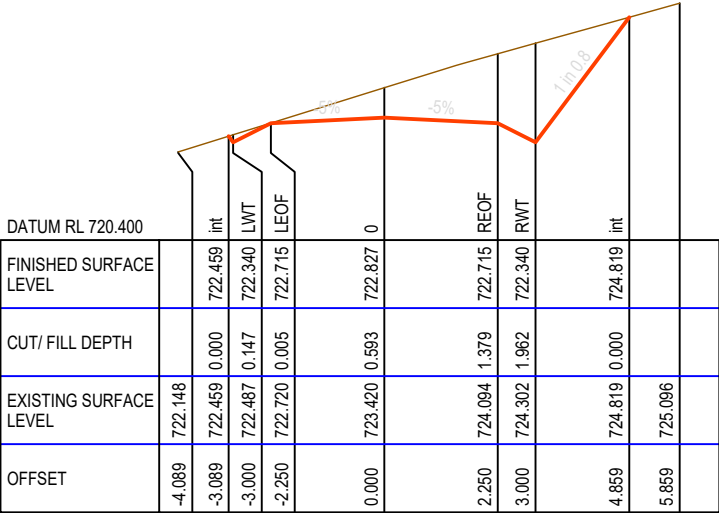

CH 7360.000

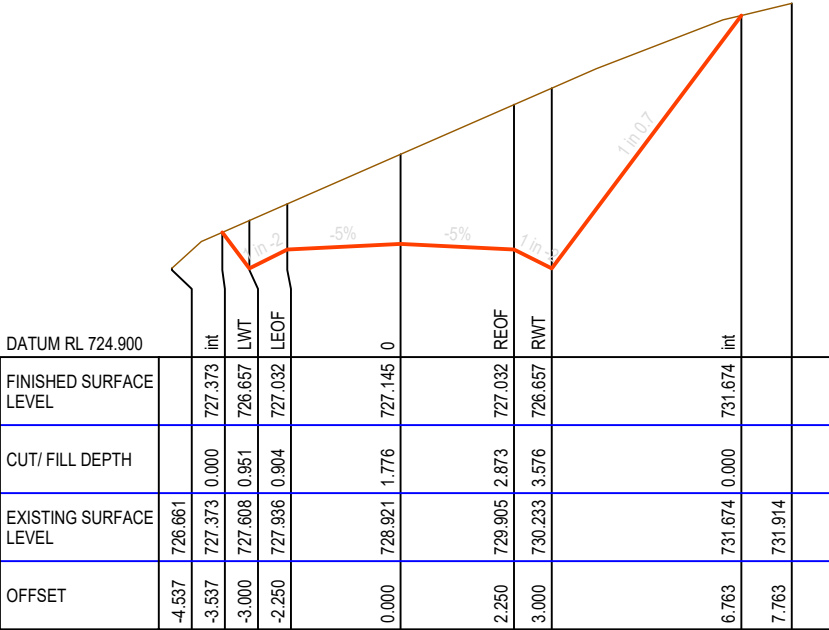

CH 7400.000

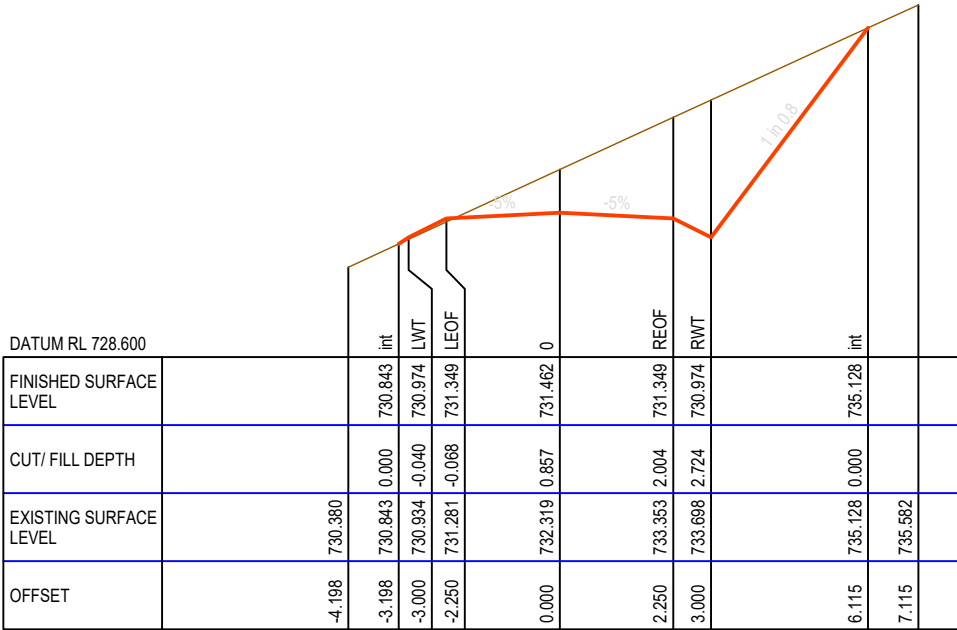

CH 7440.000




This drawing, the designs, and the information, contained within it are, and always will remain, the property of Santana Minerals Ltd. Any unauthorized use or reproduction in part or in full, is forbidden.

REV A 250702
REV B 250722
REV C 250730
REV D 250730
REV E 250828
REV F 251014
REV G 251110
REV H 251118
REV I 260703
REV M 260727


Ardgour Rise Road
Cross Section CH 7,360-7,460

July 2026


Scale 1:150 @A3
Date 27/07/2026
Drawing No: BOGP- EW-RD-03-M
Drawing By: Josh C
Sheet No. 46 of 102

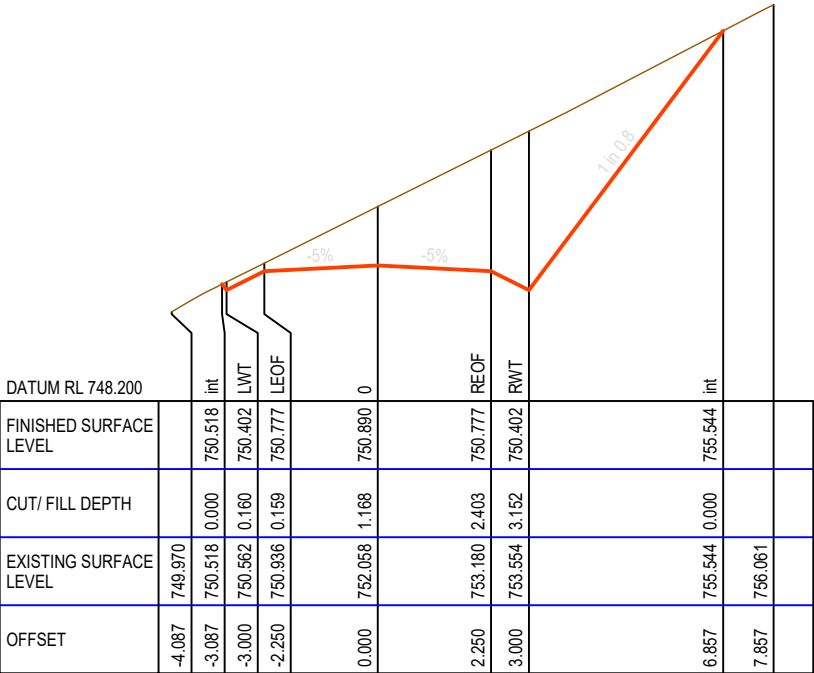


CH 7620.000

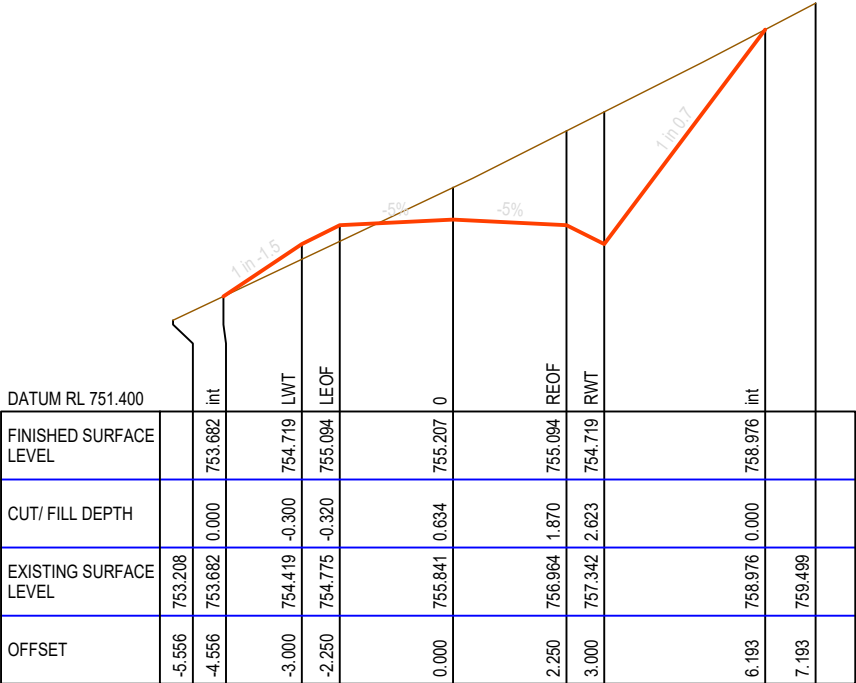


CH 7660.000

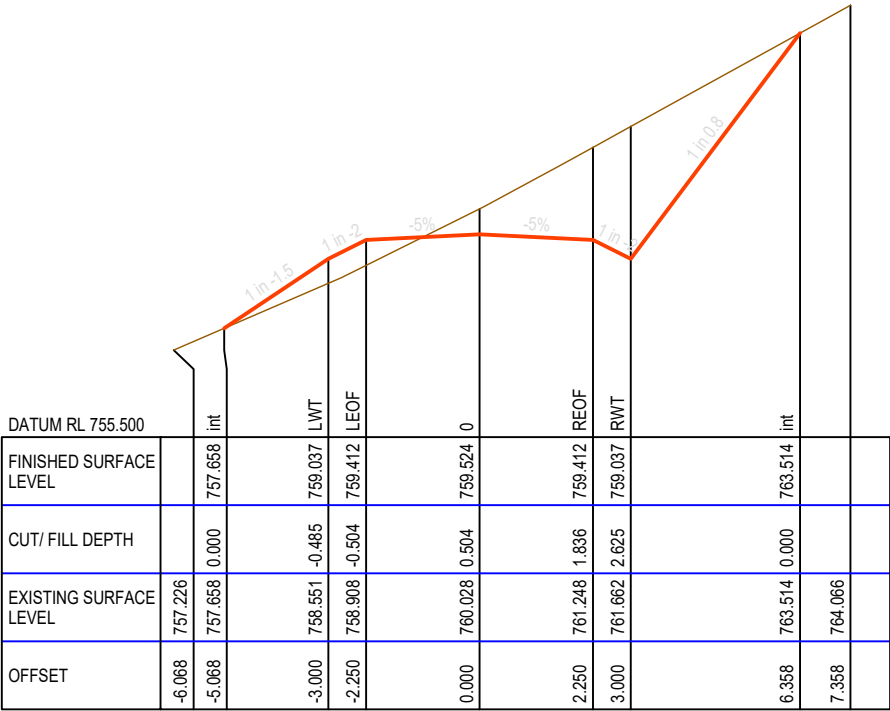


CH 7700.000

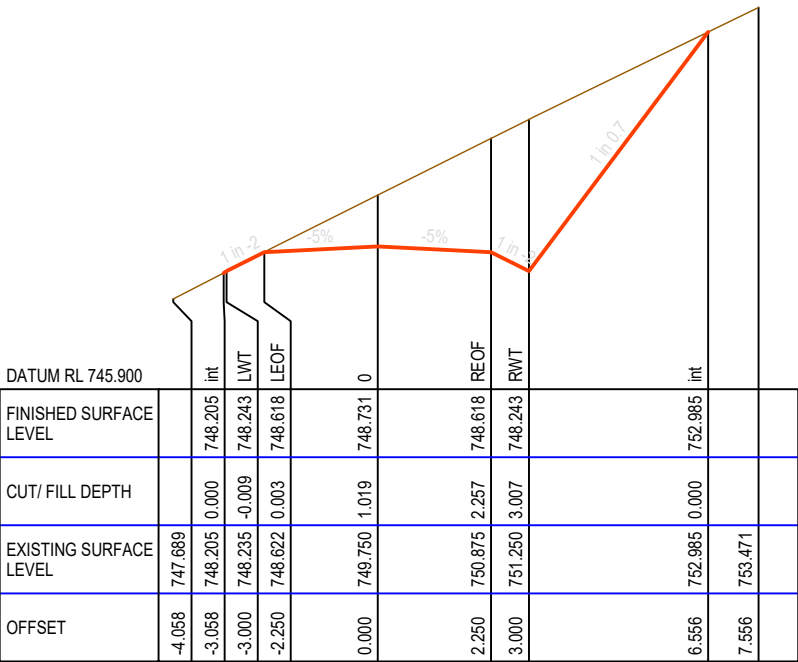

CH 7600.000

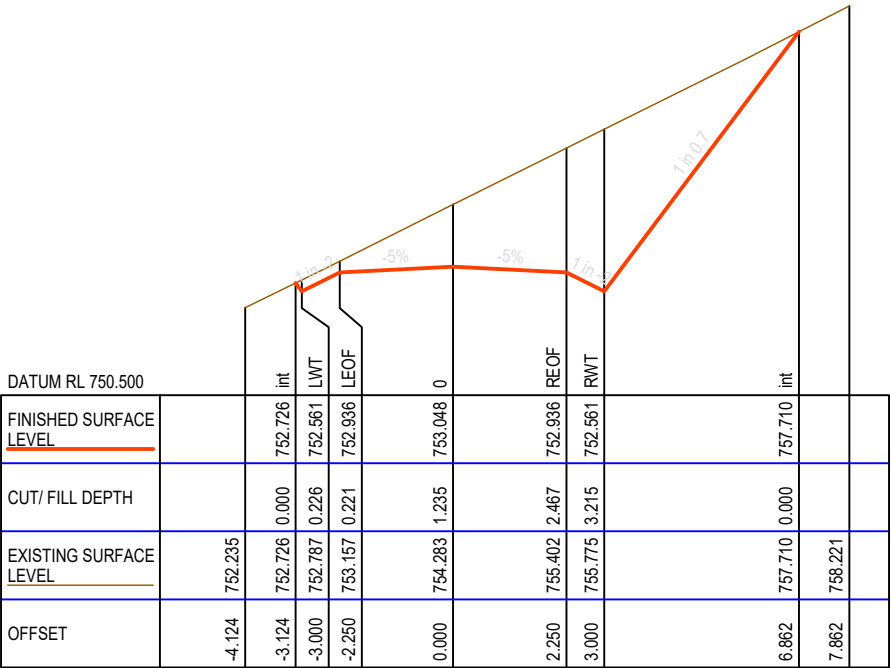

CH 7640.000

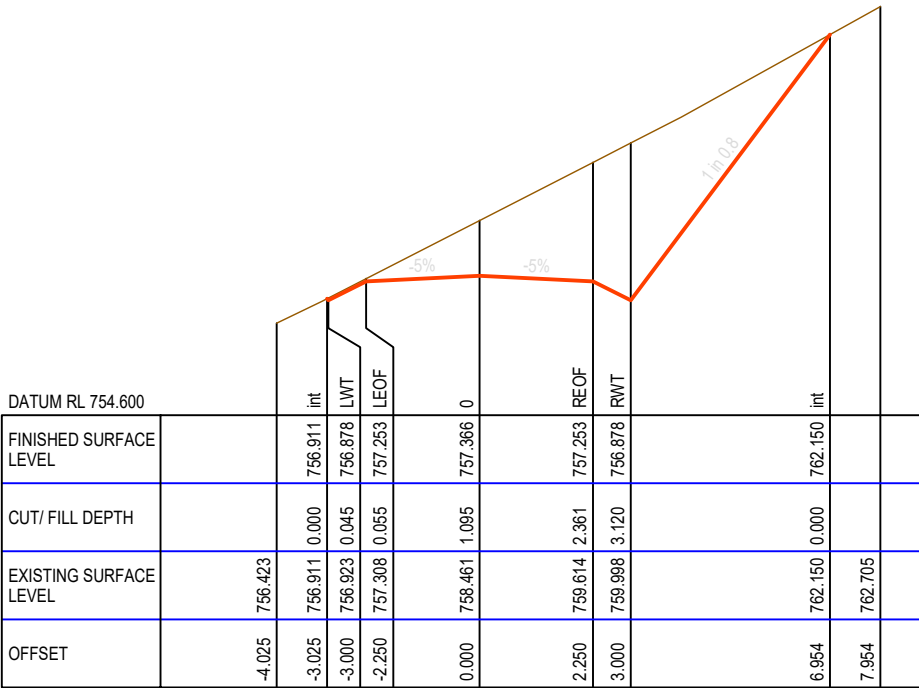

CH 7680.000

MATAKANUI
GOLD LIMITED

This drawing, the designs, and the information, contained within it are, and always will remain, the property of Santana Minerals Ltd. Any unauthorized use or reproduction in part or in full, is forbidden.

REV A 250702
REV B 250722
REV C 250730
REV D 250730
REV E 250828
REV F 251014
REV G 251110
REV H 251118
REV I 260703
REV M 260727

Ardgour Rise Road
Cross Section CH 7,600-7,700

July 2026


Scale 1:150 @A3

Date 27/07/2026


Drawing No: BOGP- EW-RD-03-M

Drawing By: Josh C


Sheet No. 48 of 102

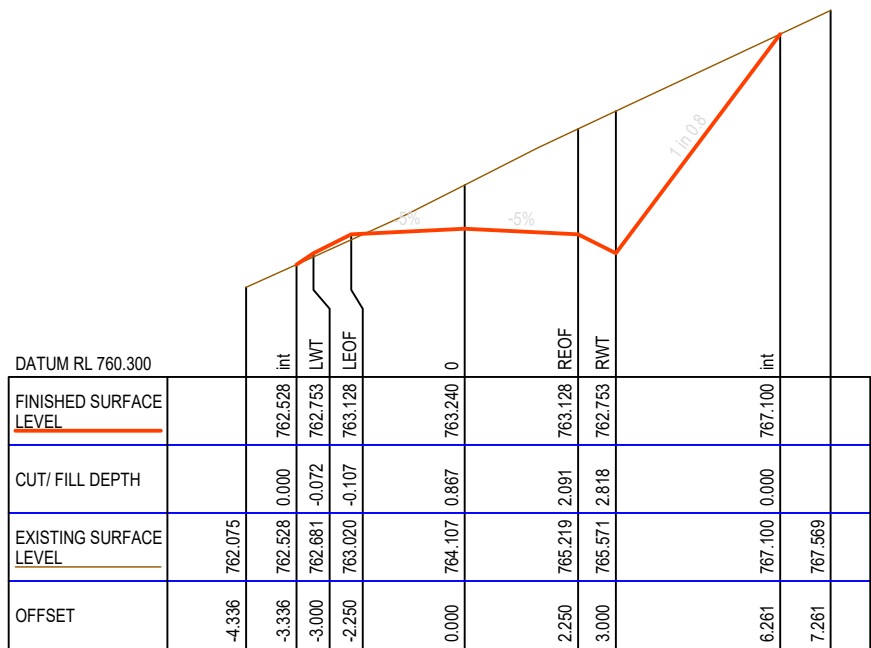


CH 7740.000

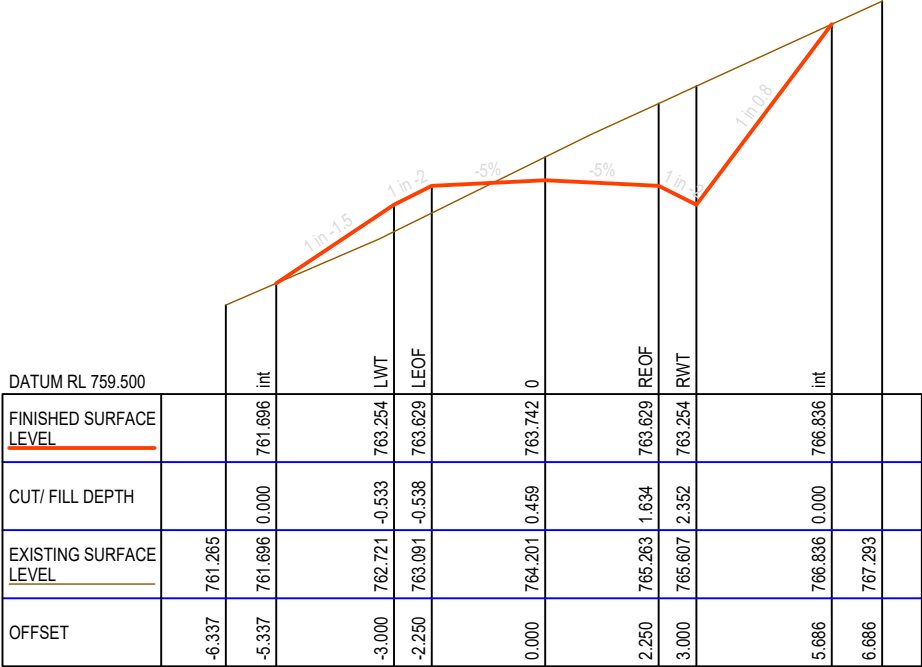


CH 7780.000

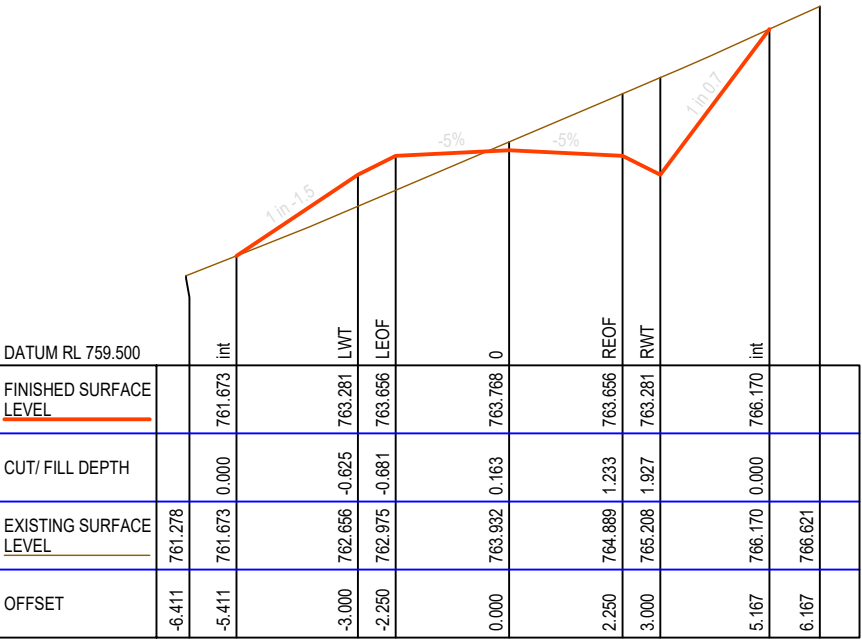


CH 7820.000

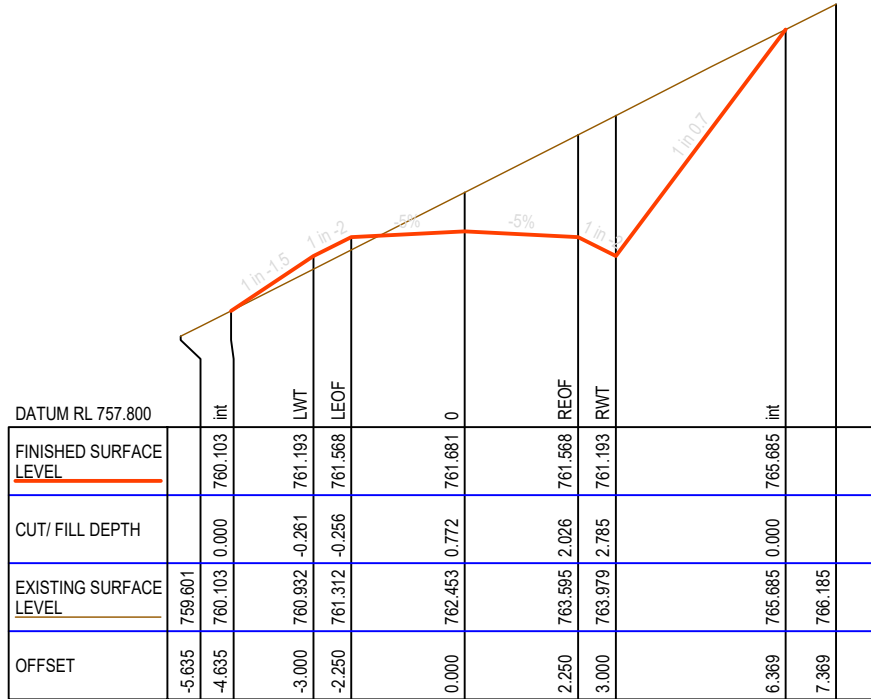


CH 7720.000

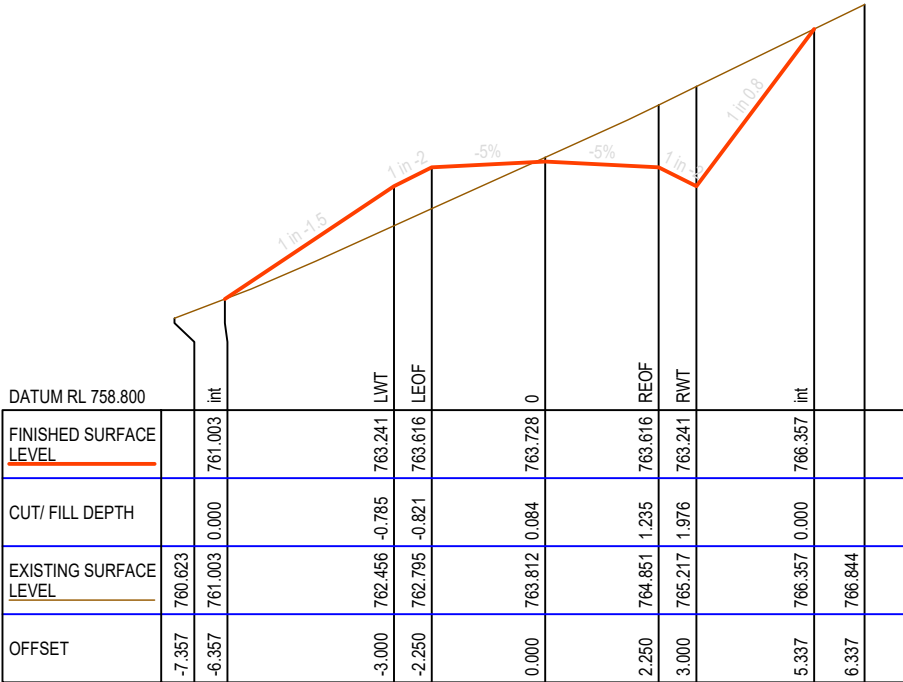


CH 7760.000

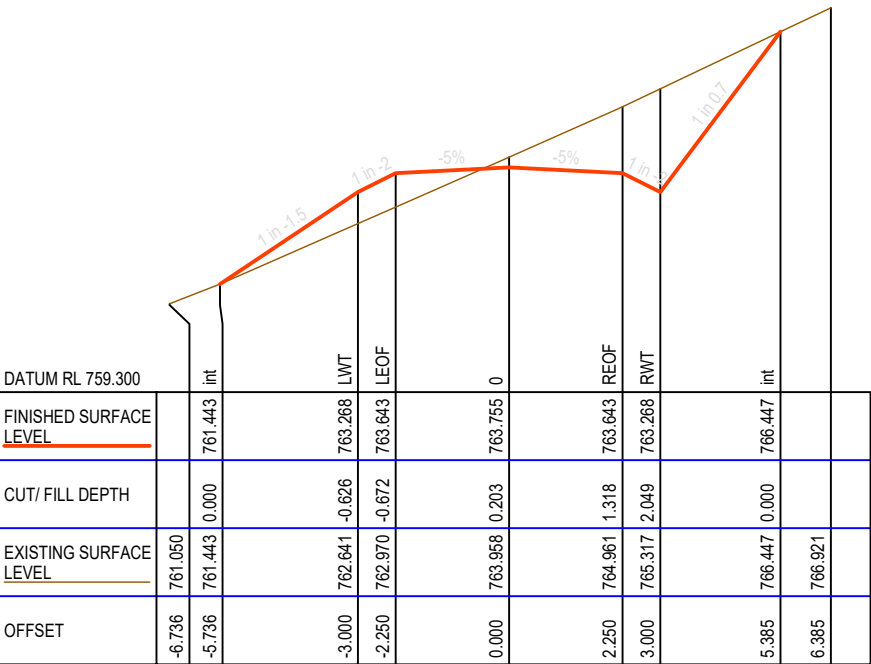


CH 7800.000

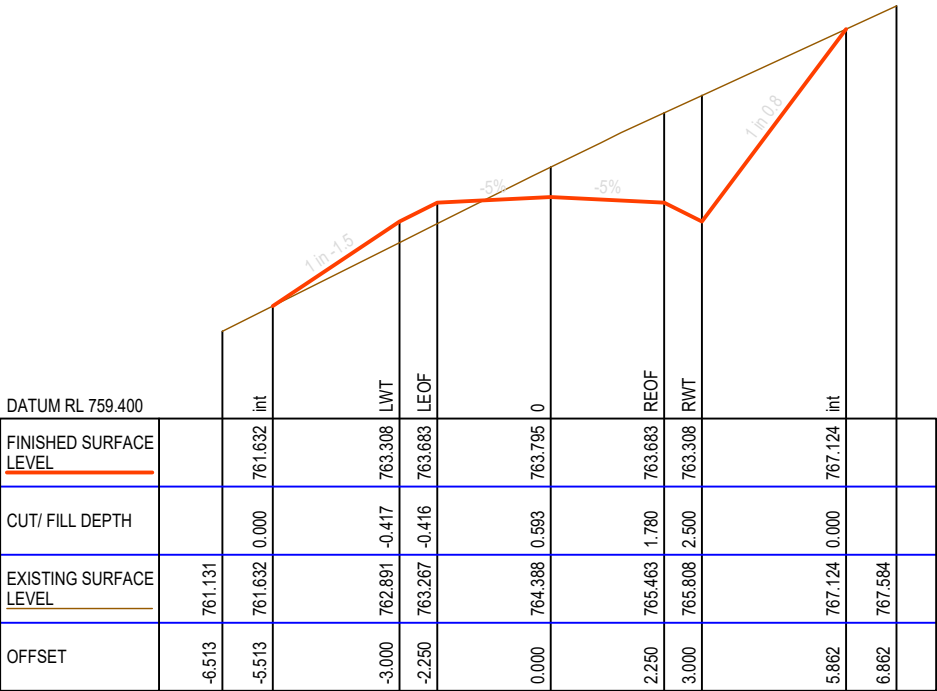


CH 7860.000

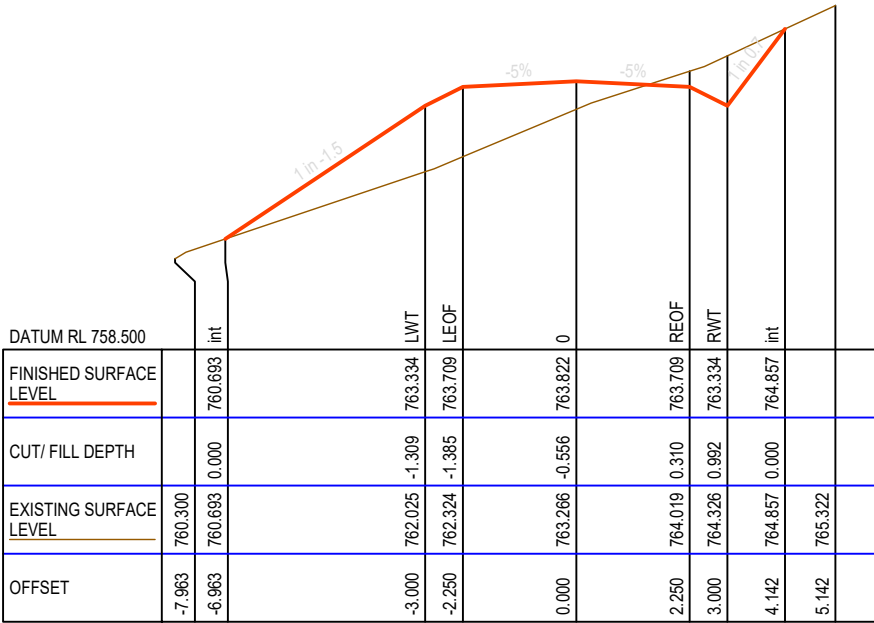


CH 7900.000

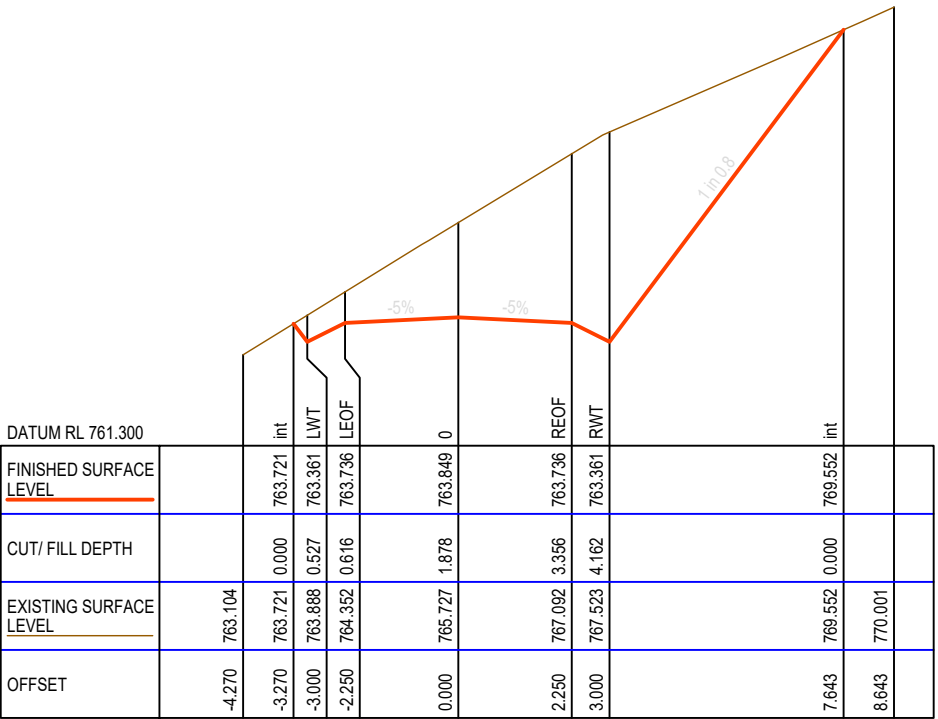


CH 7940.000

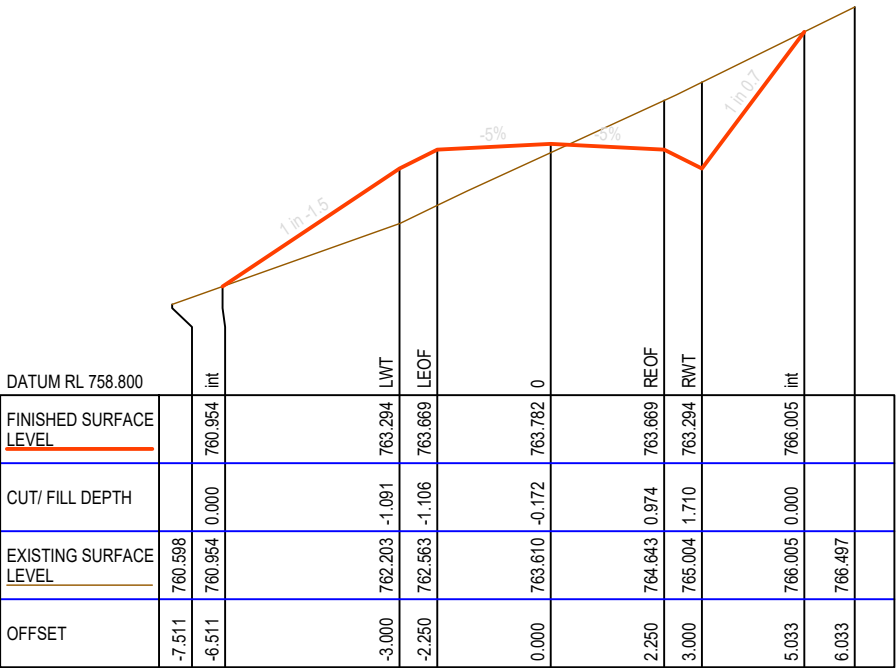






CH 7840.000




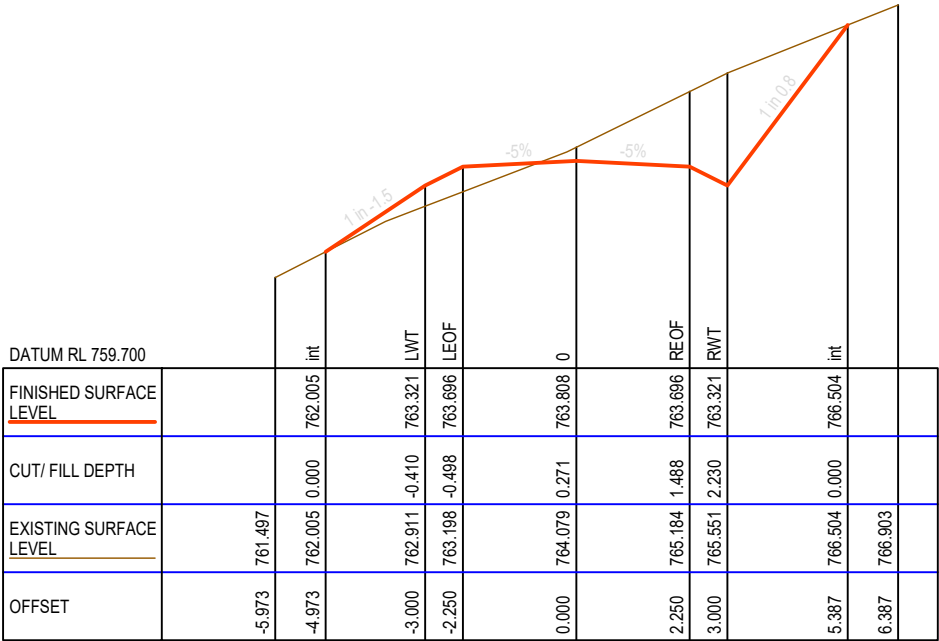



CH 7880.000

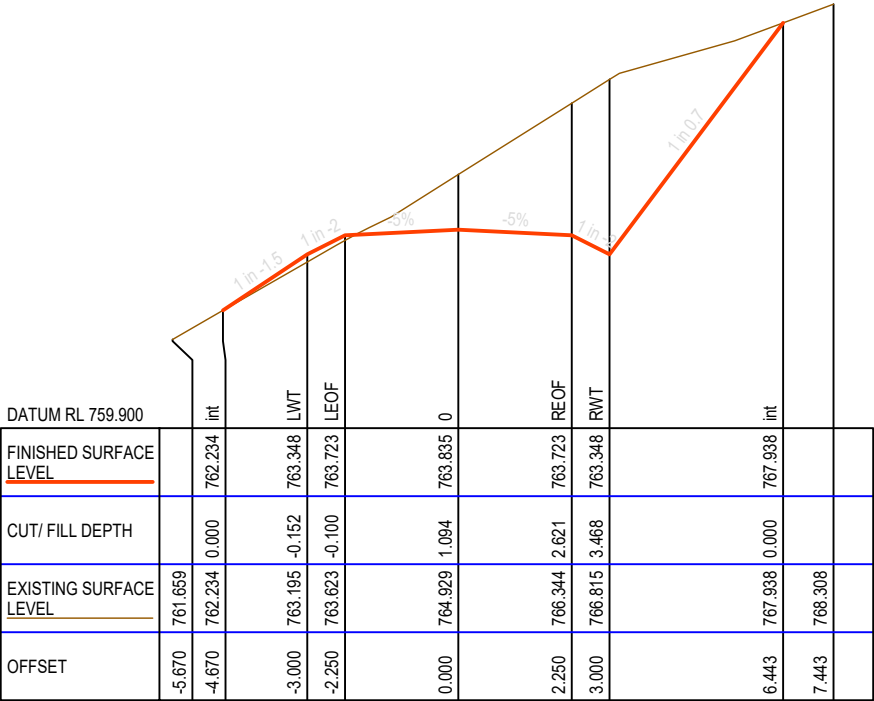

CH 7920.000

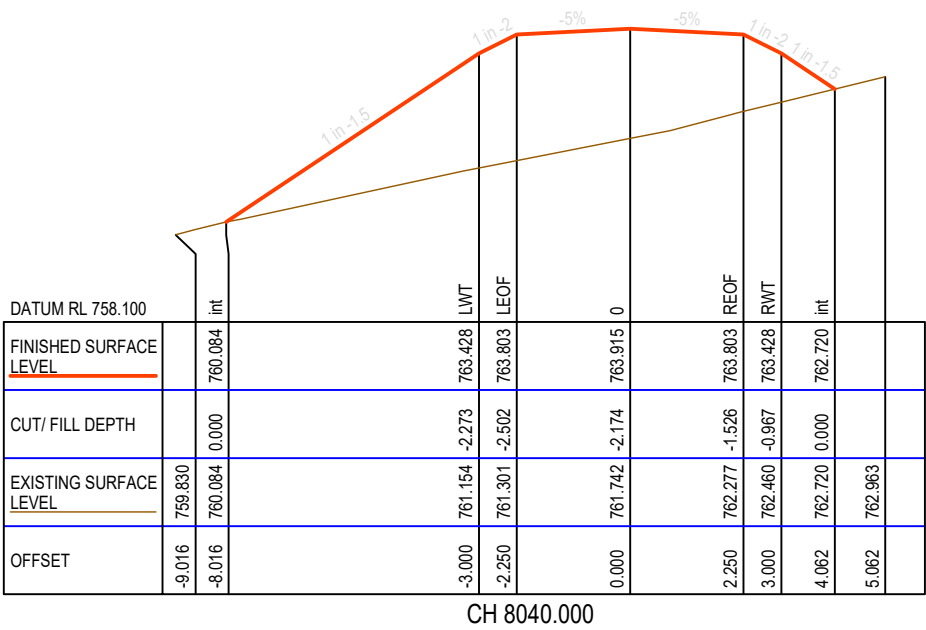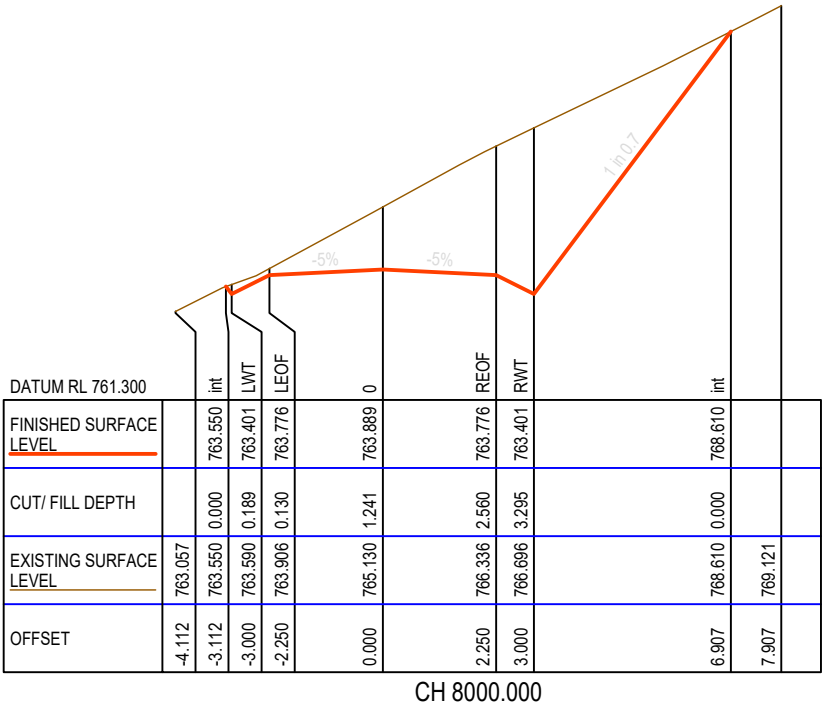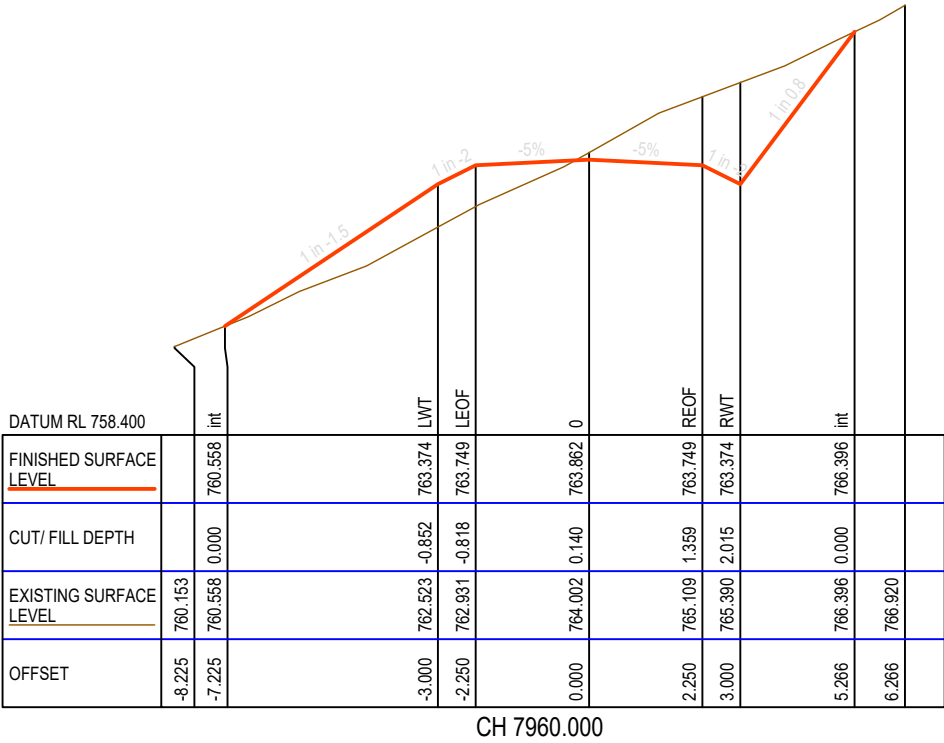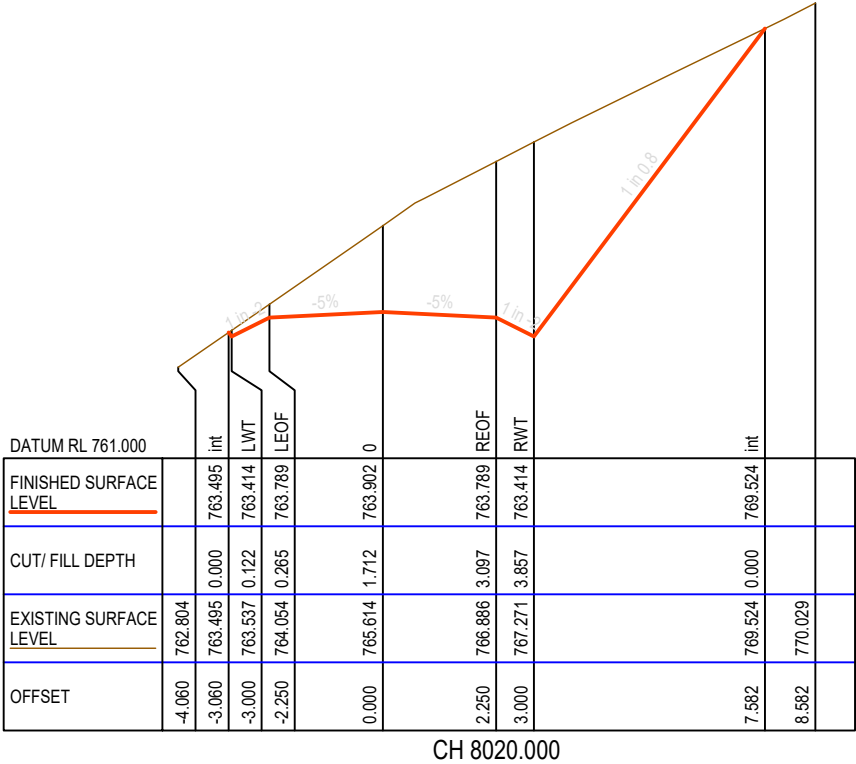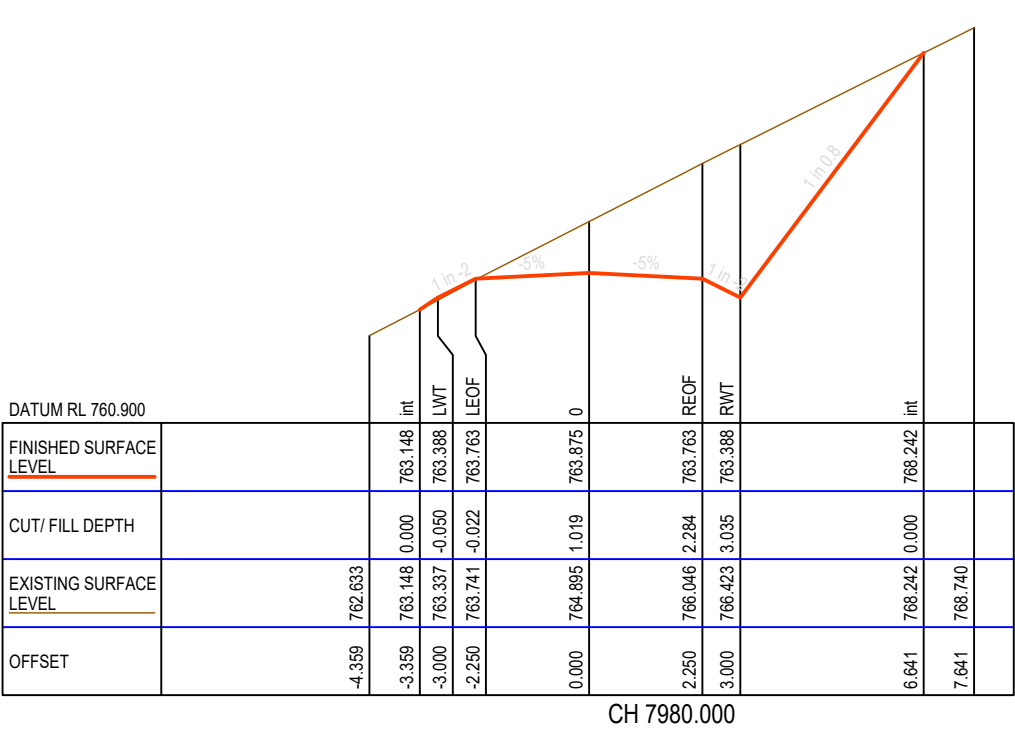


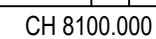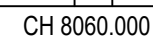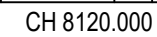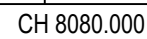

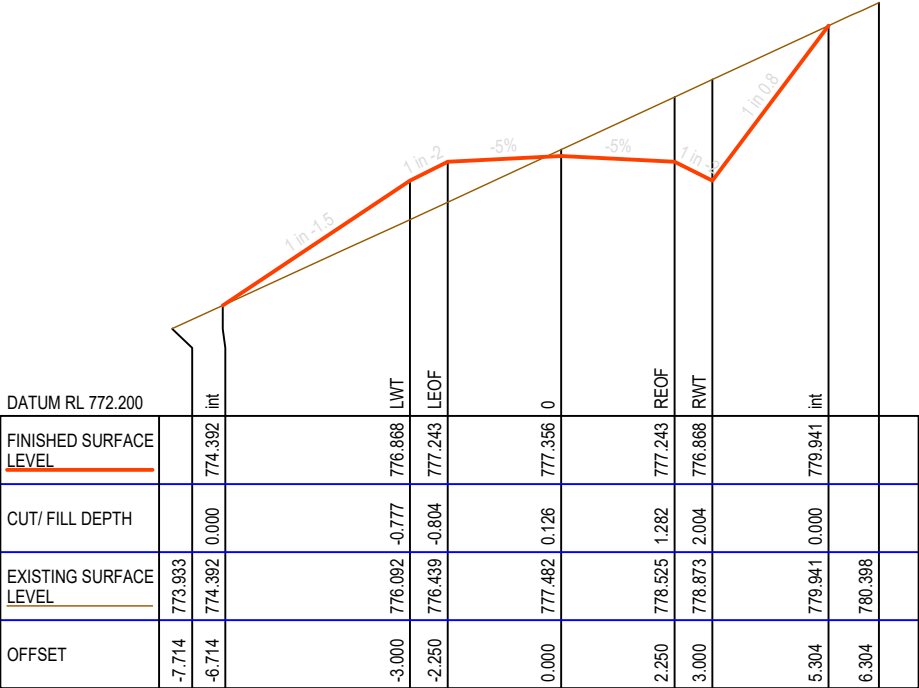


DATUM RL 772.200		int		LWT	LEOF	0	REOF	RWT	int
FINISHED SURFACE LEVEL		774.392		776.868	777.243	777.356	777.243	776.868	779.941
CUT/ FILL DEPTH		0.000		-0.777	-0.804	0.126	1.282	2.004	0.000
EXISTING SURFACE LEVEL	773.933	774.392		776.092	776.439	777.482	778.525	778.873	779.941
OFFSET	-7.714	-6.714		-3.000	-2.250	0.000	2.250	3.000	5.304

CH 8160.000

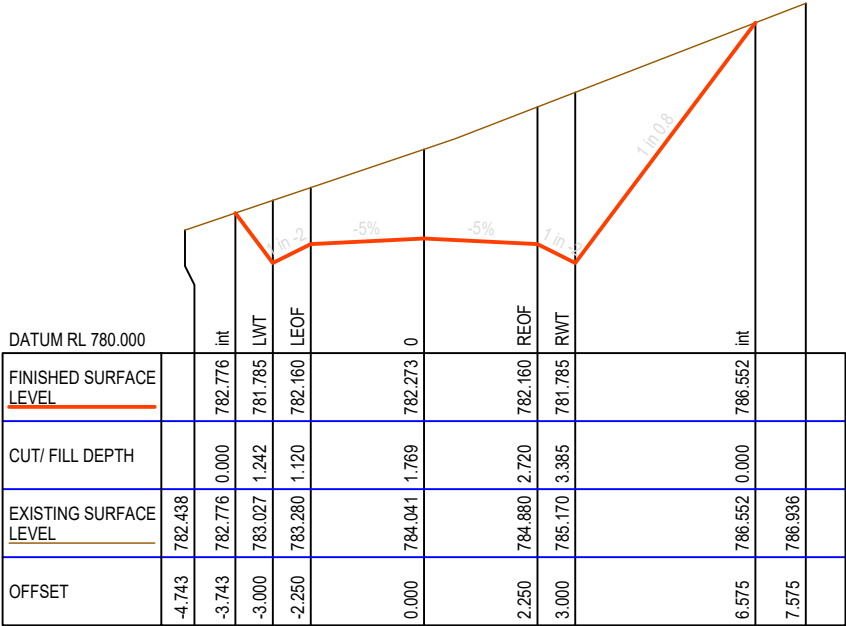


DATUM RL 780.000		int	LWT	LEOF	0	REOF	RWT	int
FINISHED SURFACE LEVEL		782.776	781.785	782.160	782.273	782.160	781.785	786.552
CUT/ FILL DEPTH		0.000	1.242	1.120	1.769	2.720	3.385	0.000
EXISTING SURFACE LEVEL	782.438	782.776	783.027	783.280	784.041	784.880	785.170	786.552
OFFSET	-4.743	-3.743	-3.000	-2.250	0.000	2.250	3.000	6.575

CH 8200.000

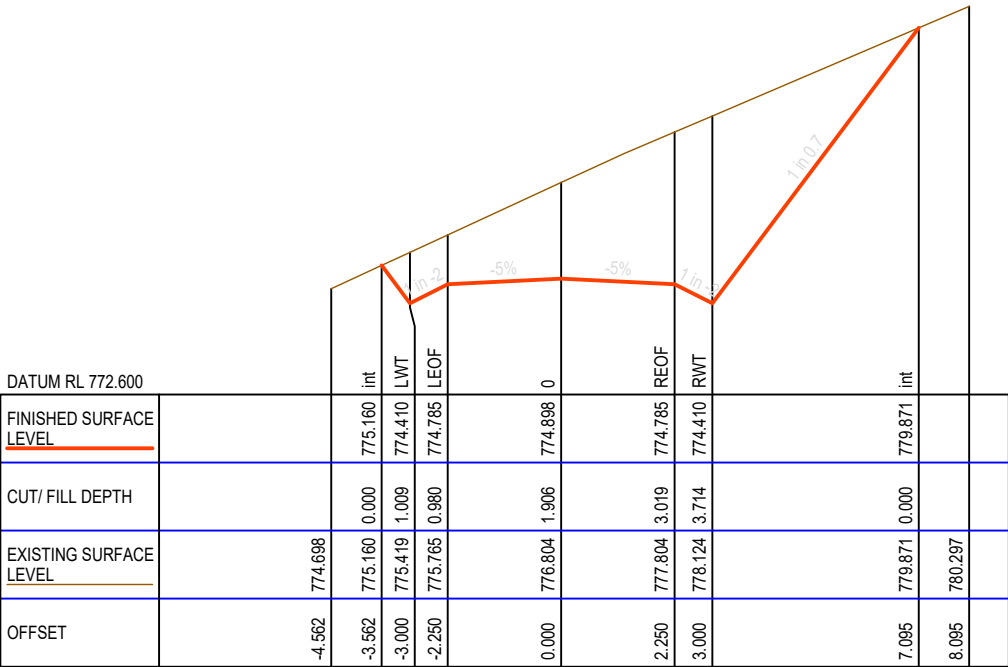


DATUM RL 772.600		int	LWT	LEOF	0	REOF	RWT	int
FINISHED SURFACE LEVEL		775.160	774.410	774.785	774.898	774.785	774.410	779.871
CUT/ FILL DEPTH		0.000	1.009	0.980	1.906	3.019	3.714	0.000
EXISTING SURFACE LEVEL	774.698	775.160	775.419	775.765	776.804	777.804	778.124	779.871
OFFSET		-4.562	-3.562	-3.000	-2.250	0.000	2.250	7.095

CH 8140.000

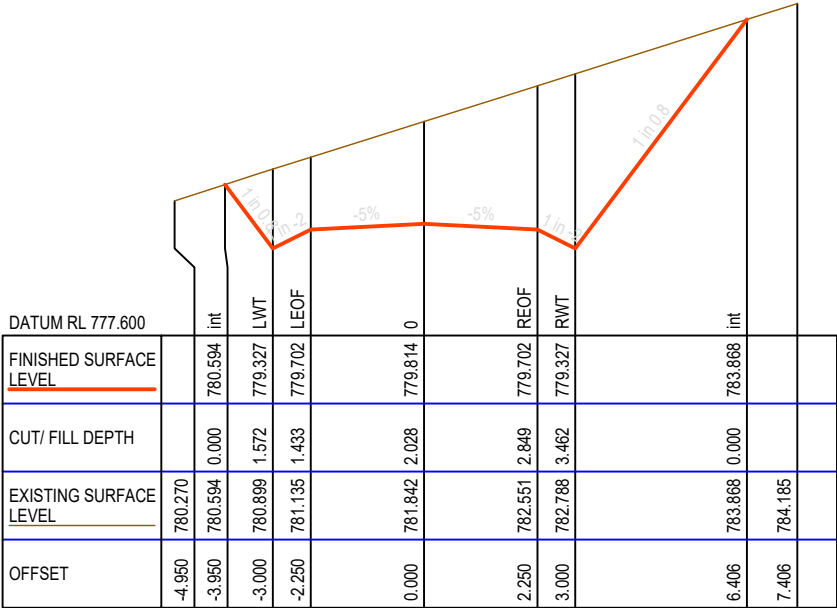


DATUM RL 777.600		int	LWT	LEOF	0	REOF	RWT	int
FINISHED SURFACE LEVEL		780.594	779.327	779.702	779.814	779.702	779.327	783.868
CUT/ FILL DEPTH		0.000	1.572	1.433	2.028	2.849	3.462	0.000
EXISTING SURFACE LEVEL	780.270	780.594	780.899	781.135	781.842	782.551	782.788	783.868
OFFSET		-4.950	-3.950	-3.000	-2.250	0.000	2.250	6.406


CH 8180.000

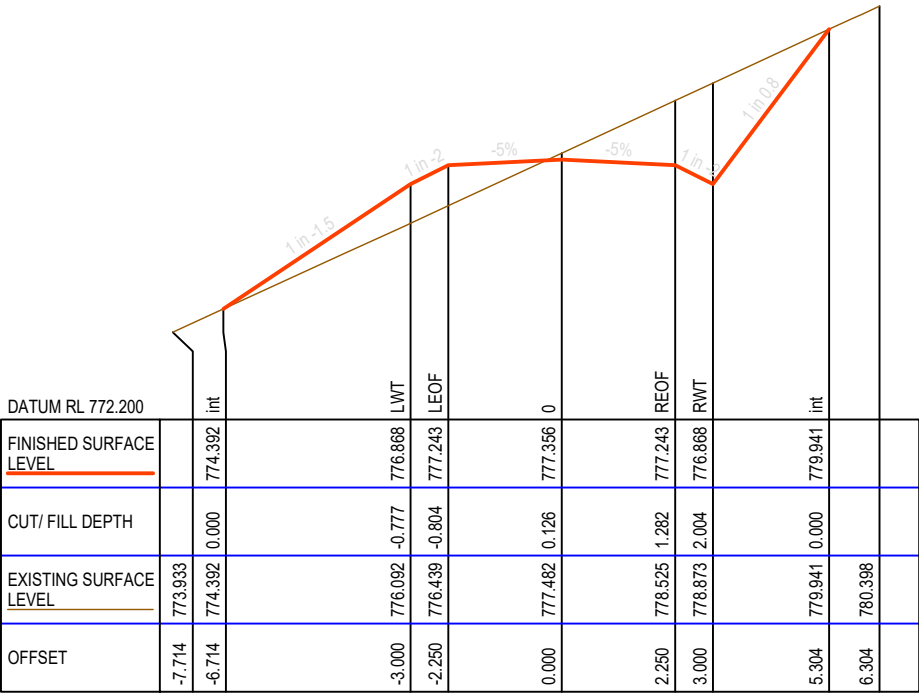


CH 8160.000

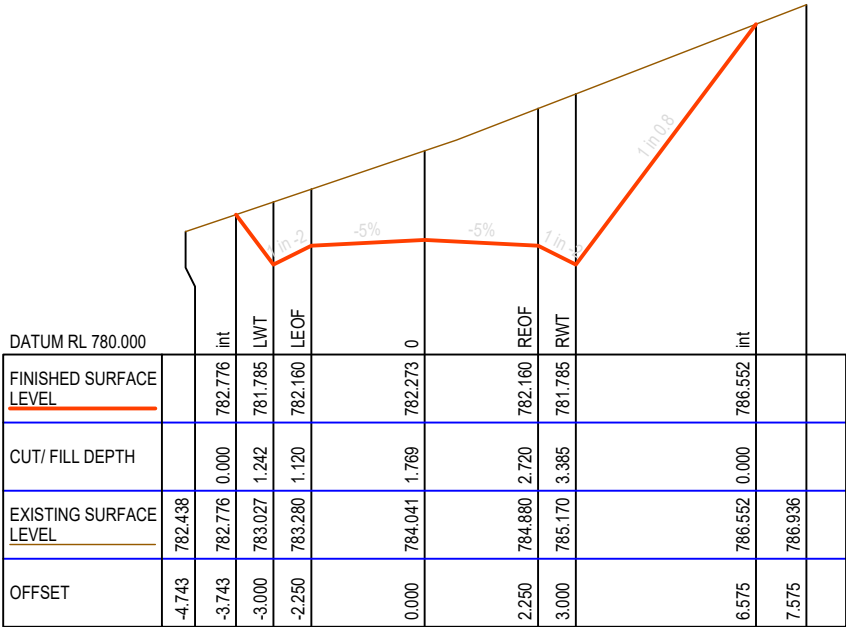

CH 8200.000

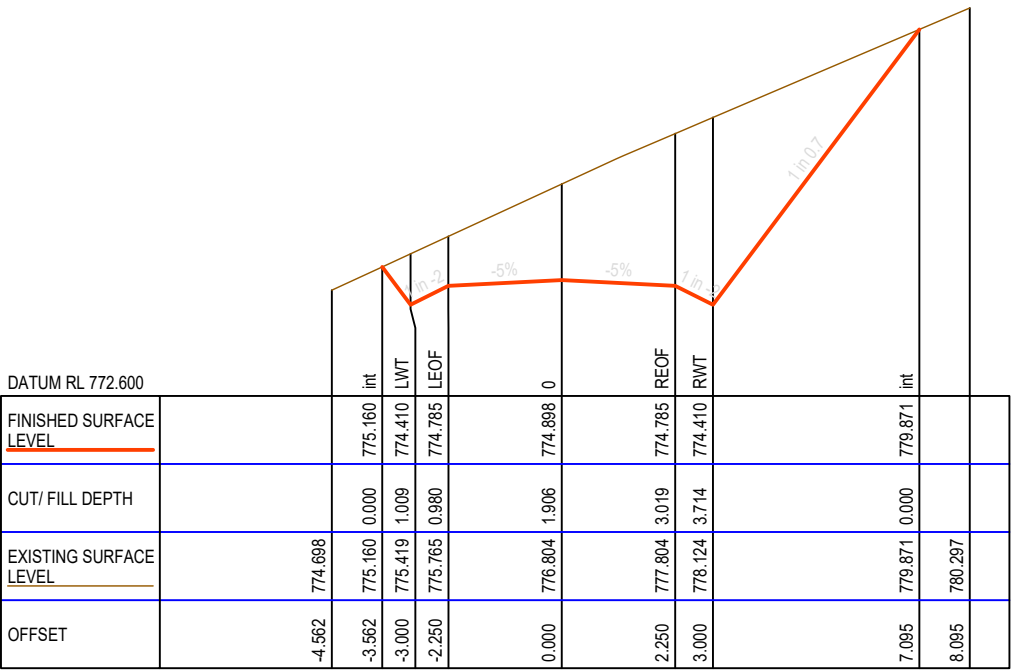

CH 8140.000

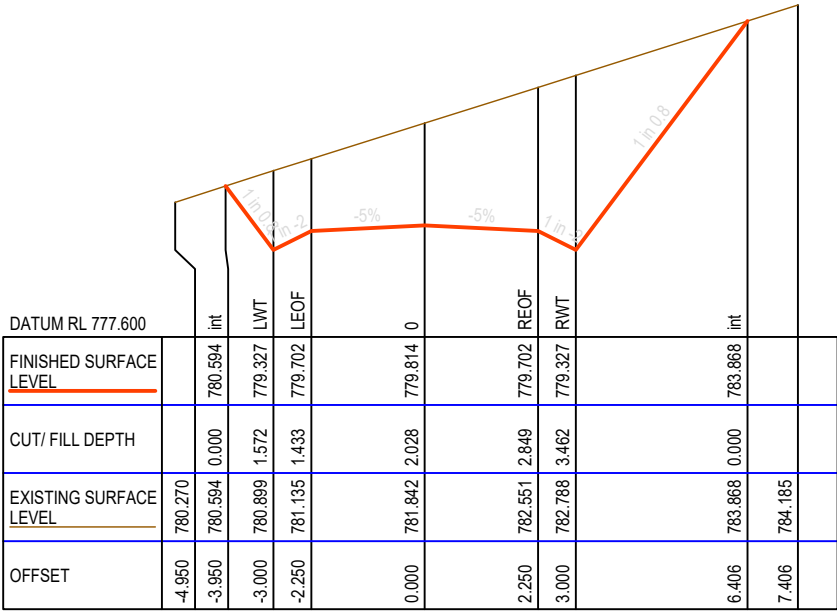

CH 8180.000




This drawing, the designs, and the information, contained within it are, and always will remain, the property of Santana Minerals Ltd. Any unauthorized use or reproduction in part or in full, is forbidden.

REV A 250702
REV B 250722
REV C 250730
REV D 250730
REV E 250828
REV F 251014
REV G 251110
REV H 251118
REV I 260703
REV M 260727


Ardgour Rise Road
Cross Section CH 8,140-8,200

July 2026


Scale 1:150 @A3
Date 27/07/2026
Drawing No: BOGP- EW-RD-03-M
Drawing By: Josh C
Sheet No. 54 of 102

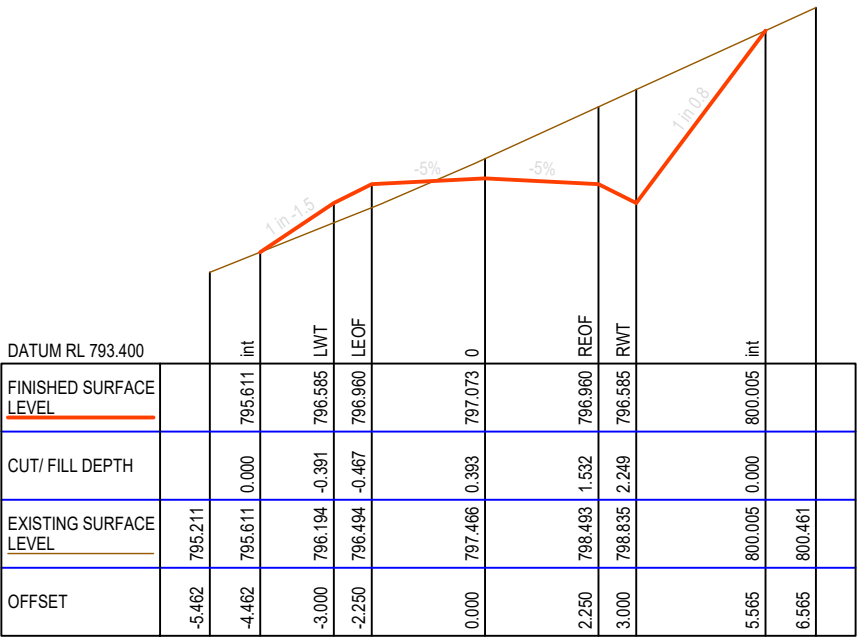


CH 8320.000

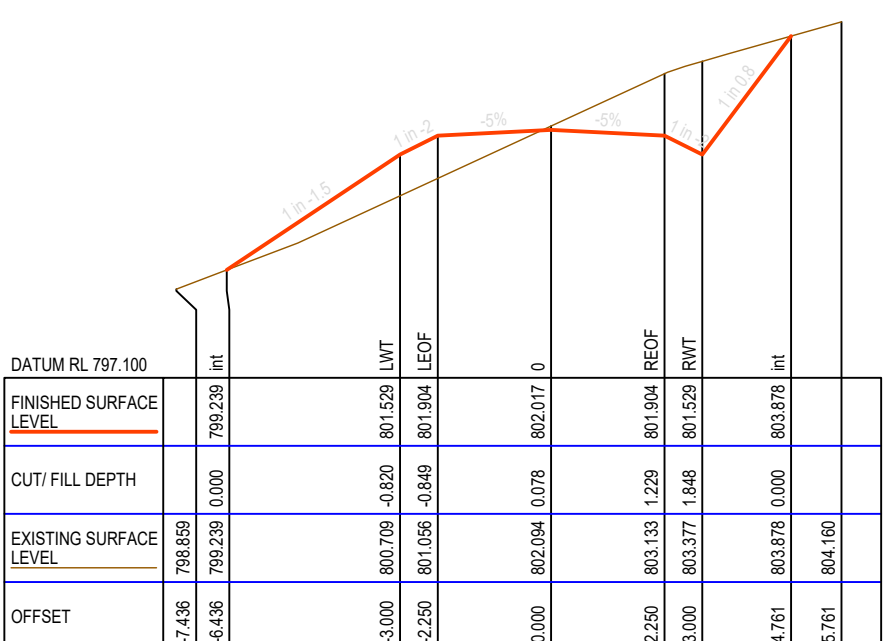


CH 8360.000

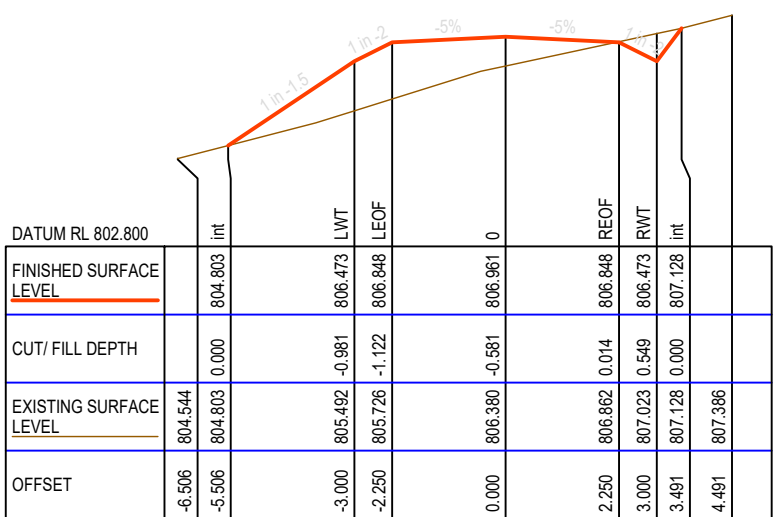


CH 8400.000

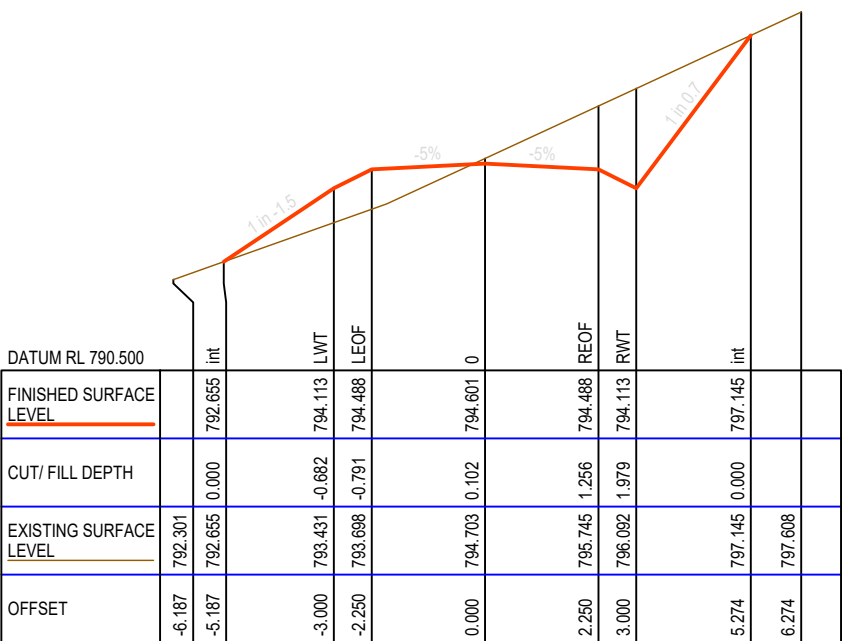







CH 8300.000

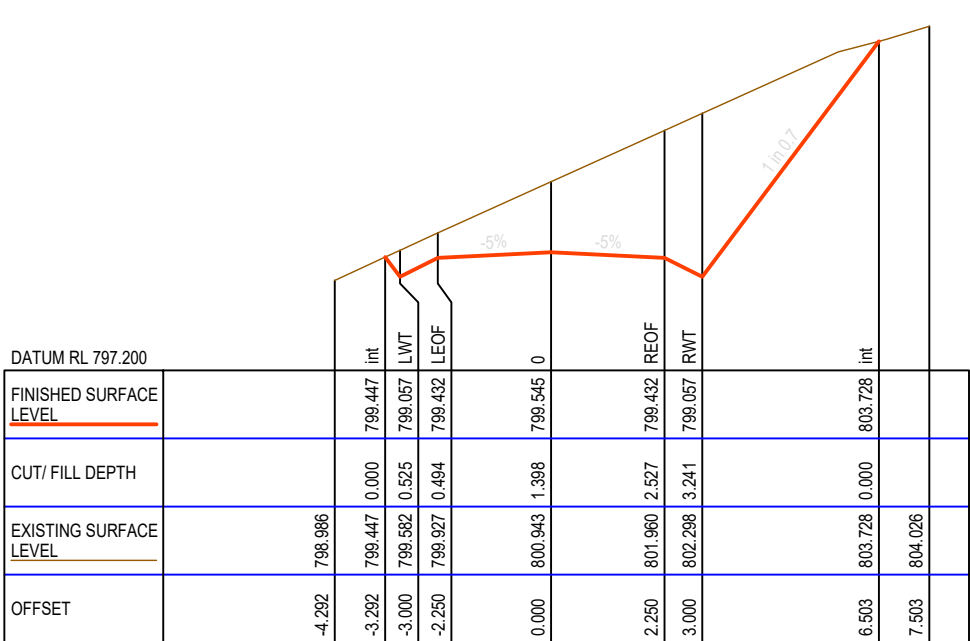


CH 8340.000

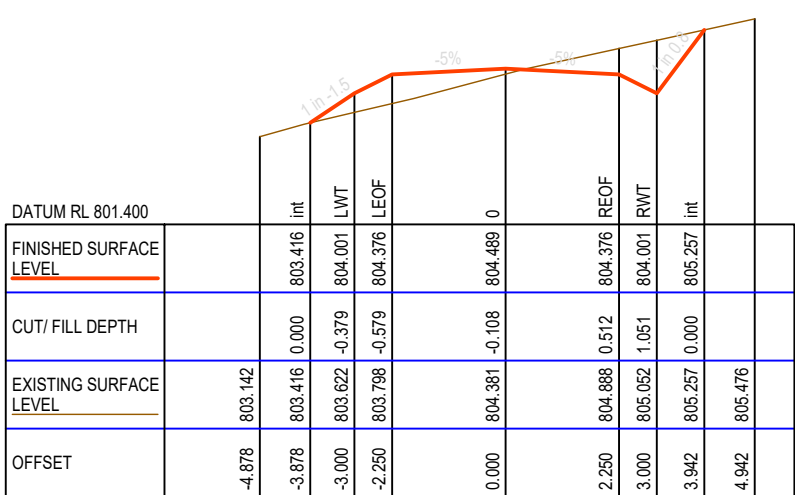


CH 8380.000

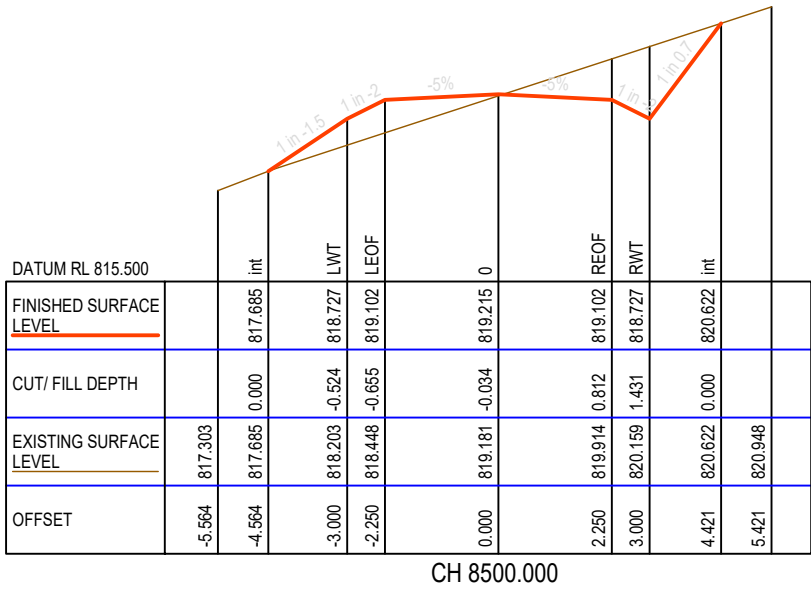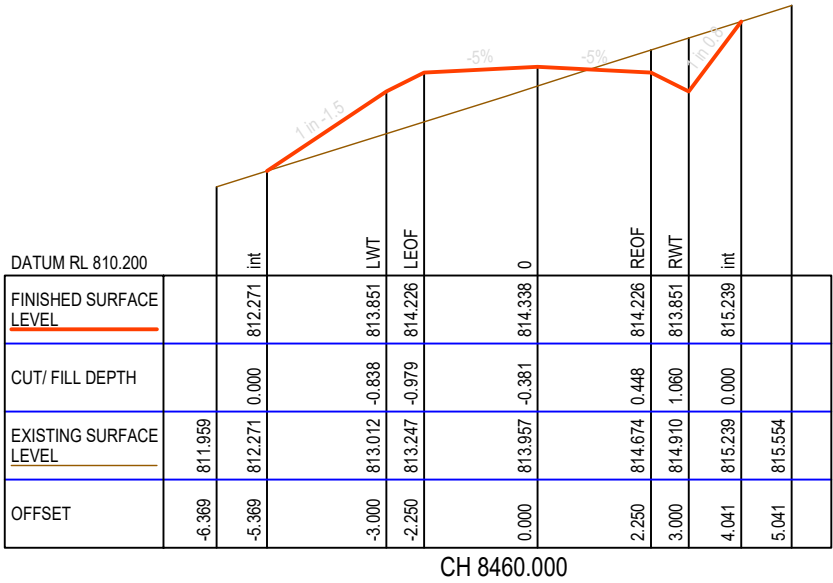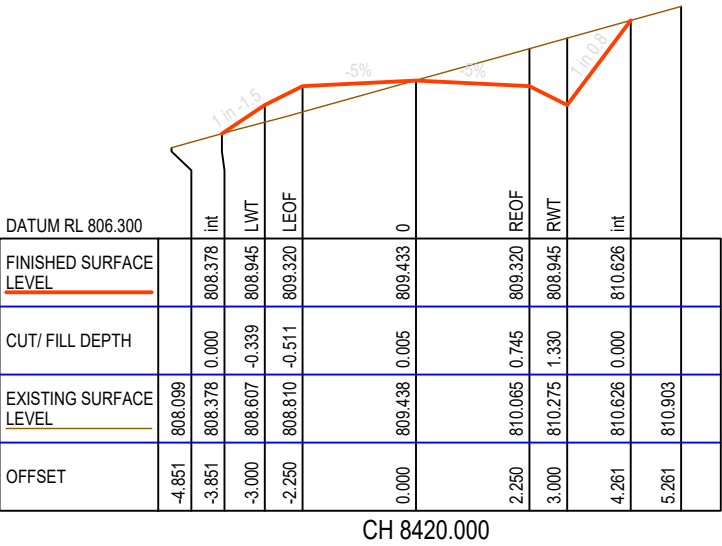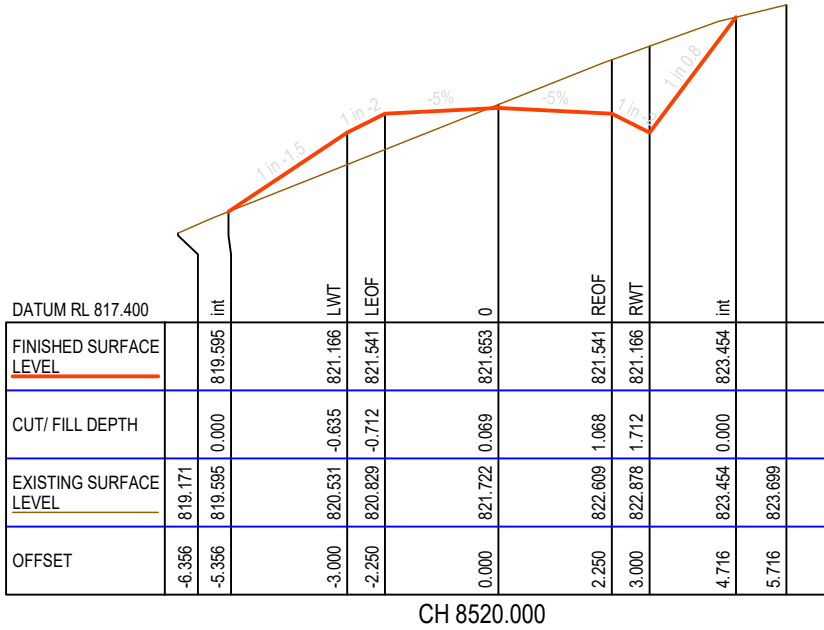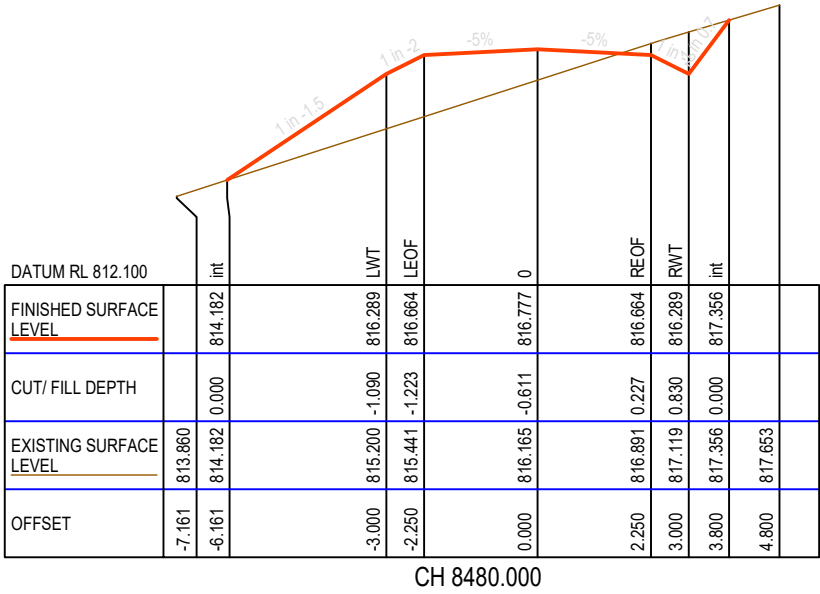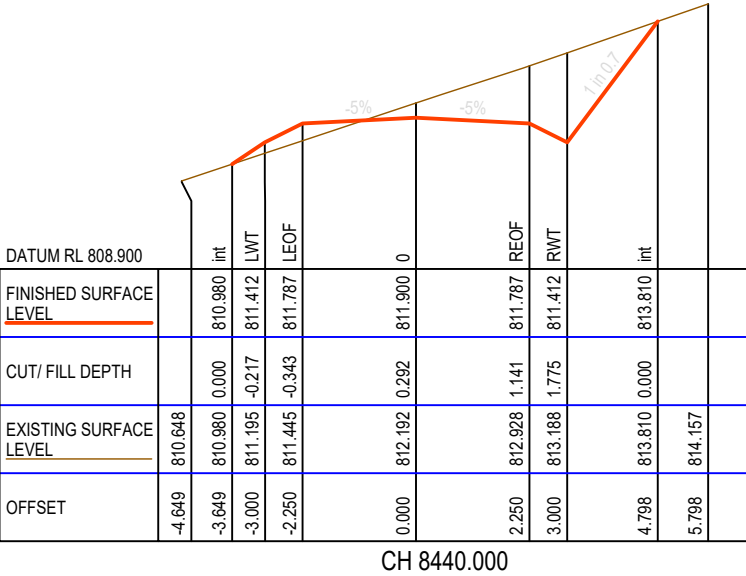


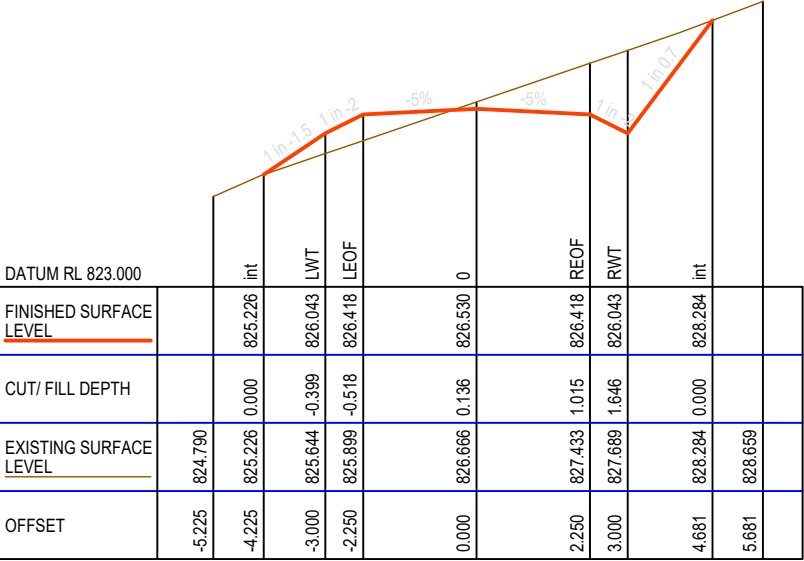


CH 8560.000

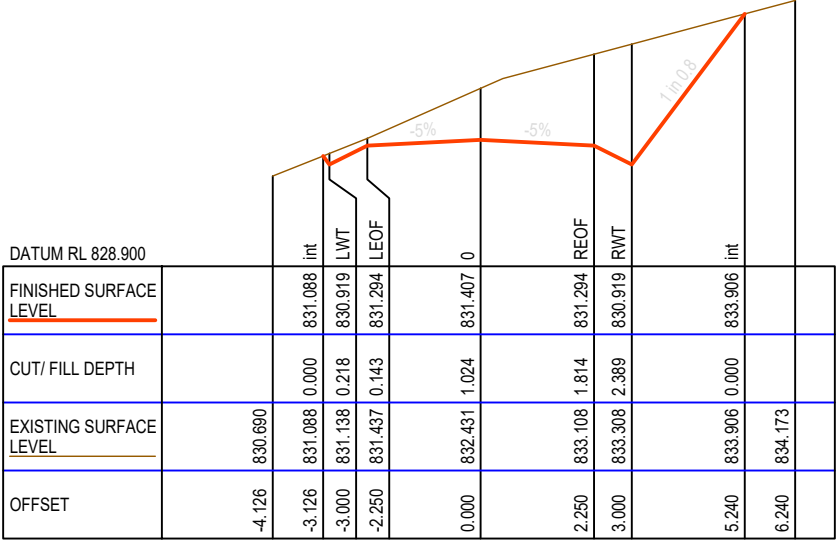


CH 8600.000

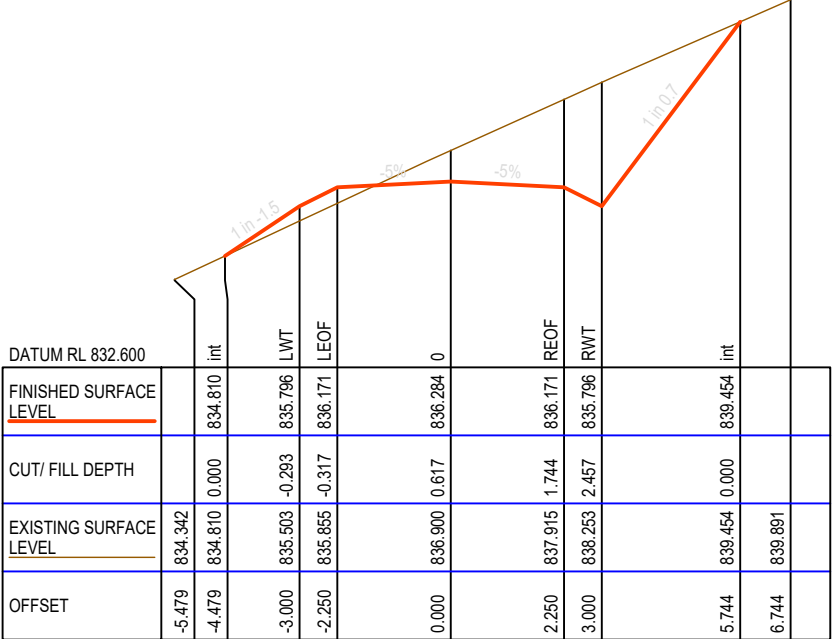


CH 8640.000

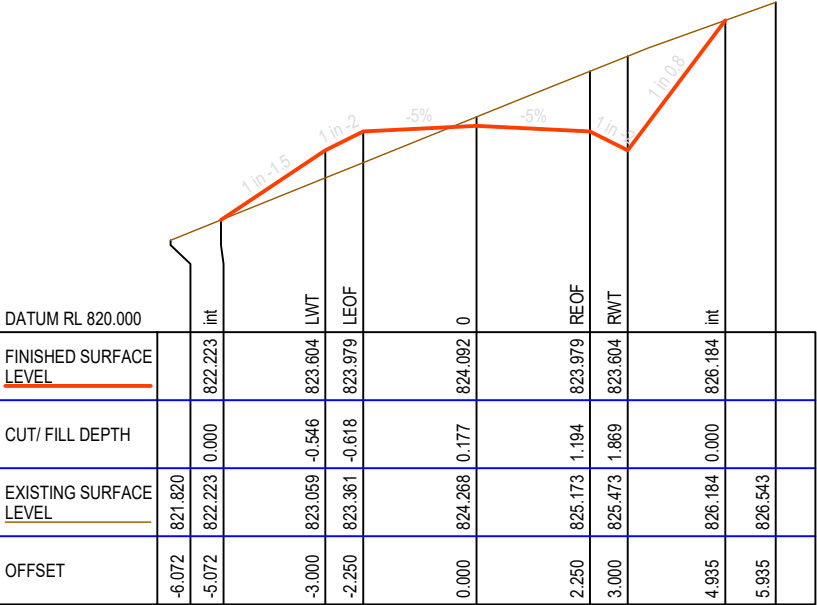


CH 8540.000

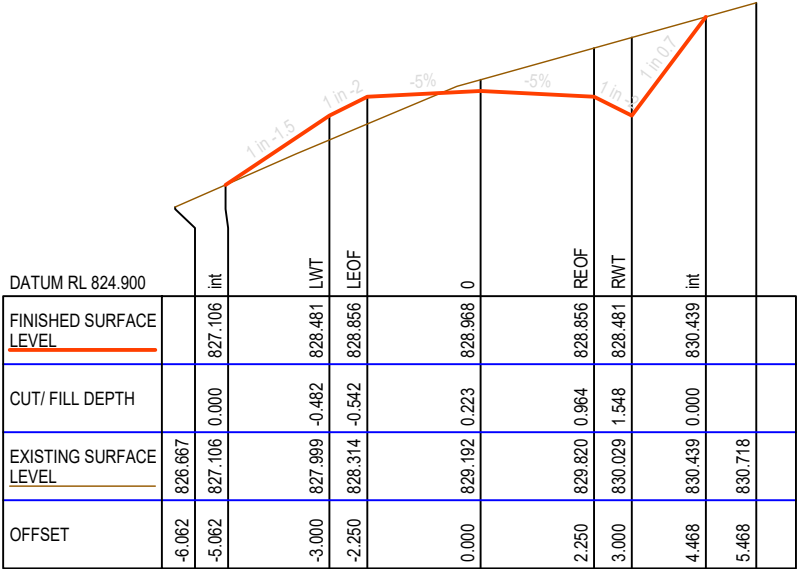


CH 8580.000

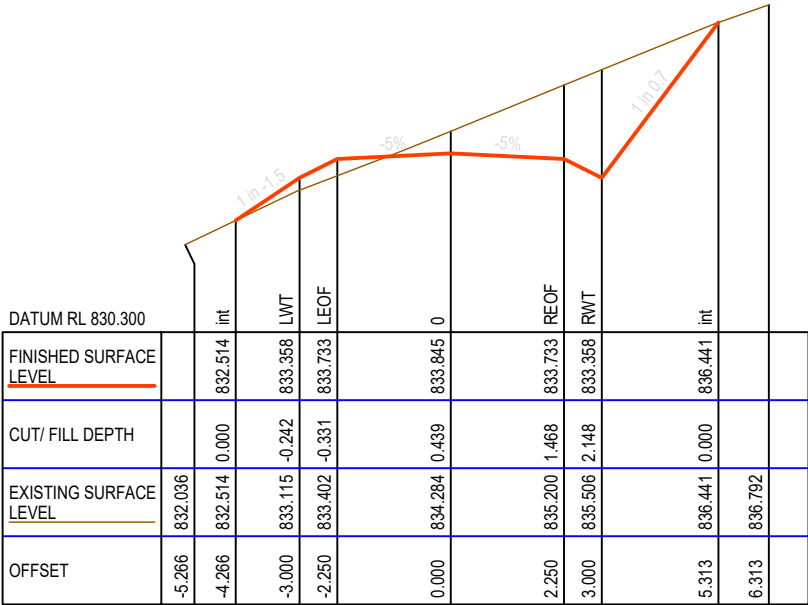


CH 8620.000

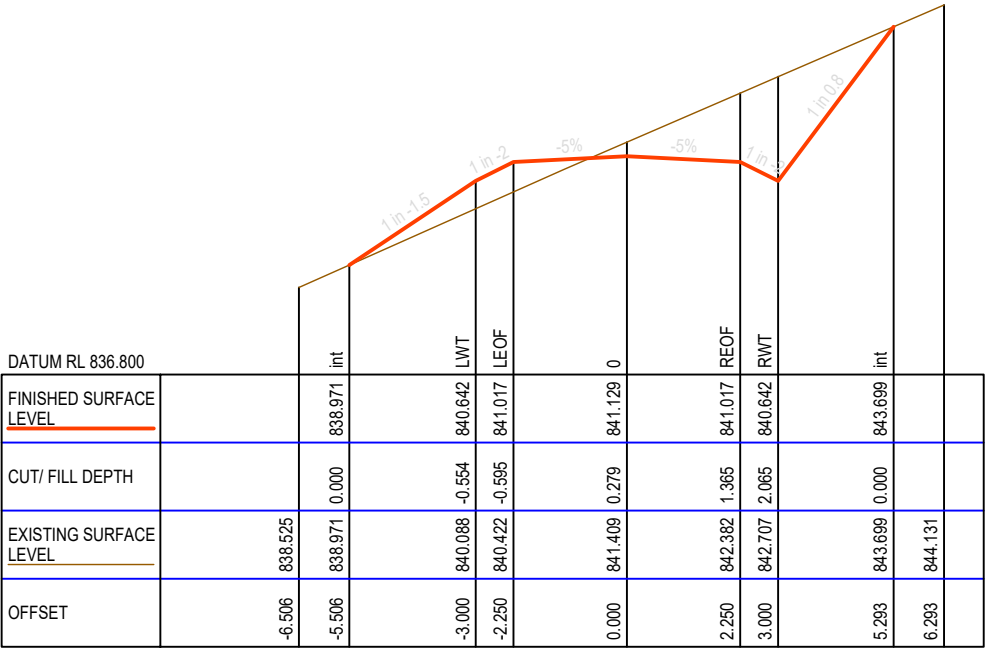


CH 8680.000

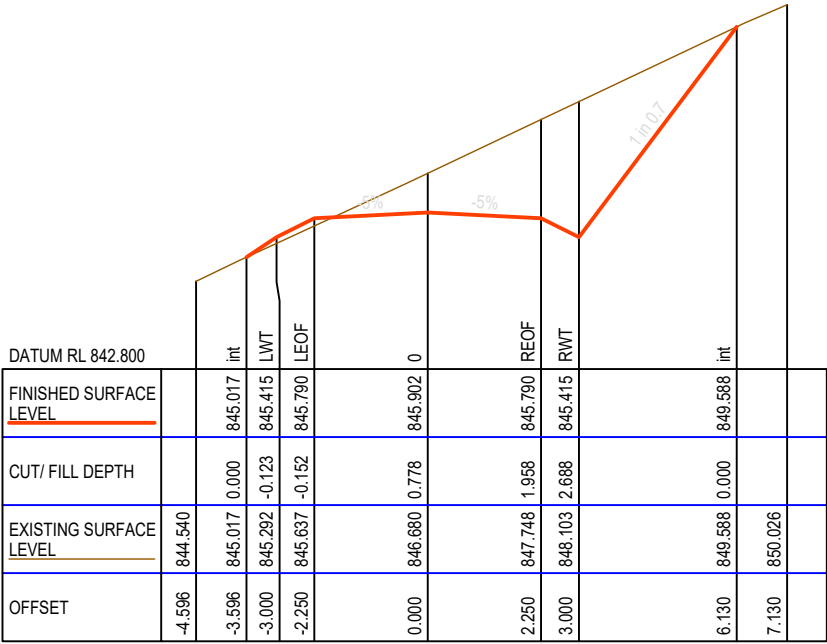


CH 8720.000

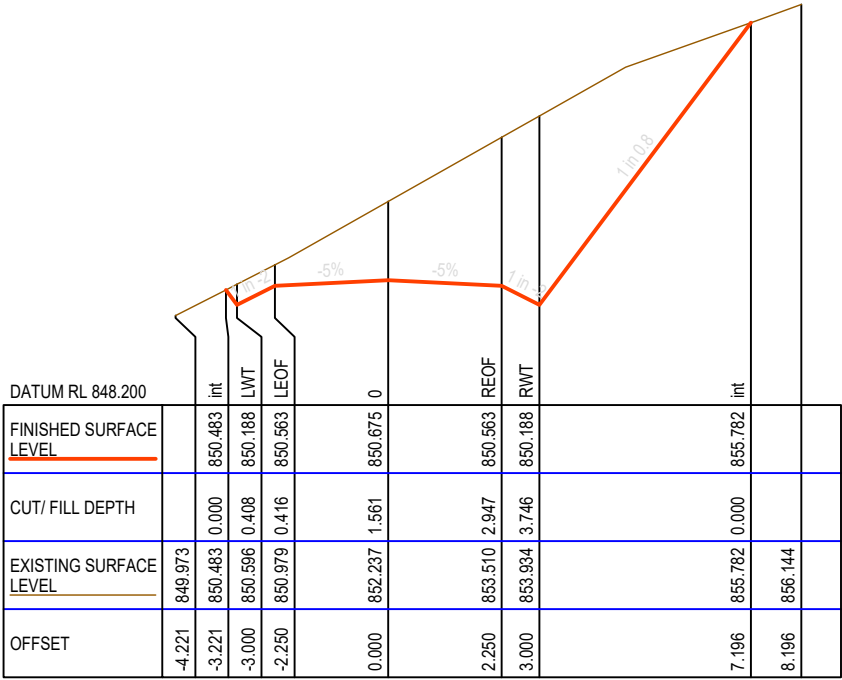


CH 8760.000

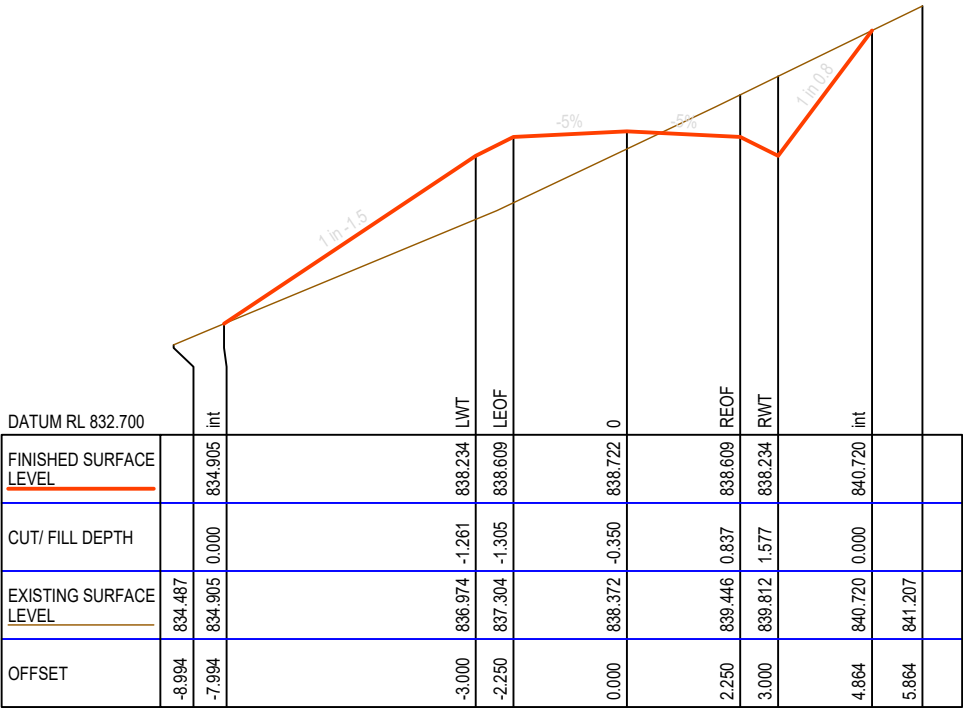

CH 8660.000

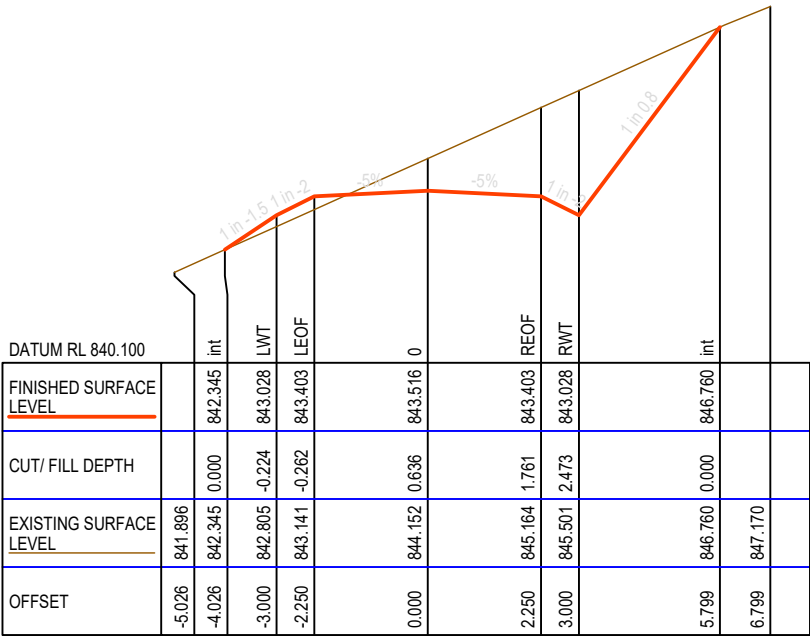

CH 8700.000

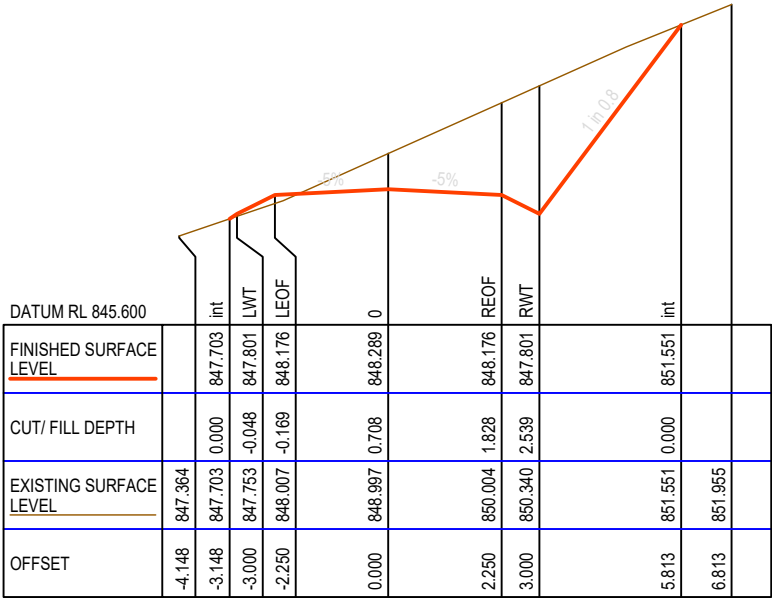

CH 8740.000




This drawing, the designs, and the information, contained within it are, and always will remain, the property of Santana Minerals Ltd. Any unauthorized use or reproduction in part or in full, is forbidden.

REV A 250702
REV B 250722
REV C 250730
REV D 250730
REV E 250828
REV F 251014
REV G 251110
REV H 251118
REV I 260703
REV M 260727


Ardgour Rise Road
Cross Section CH 8,660-8,760

July 2026


Scale 1:150 @A3
Date 27/07/2026
Drawing No: BOGP- EW-RD-03-M
Drawing By: Josh C
Sheet No. 59 of 102

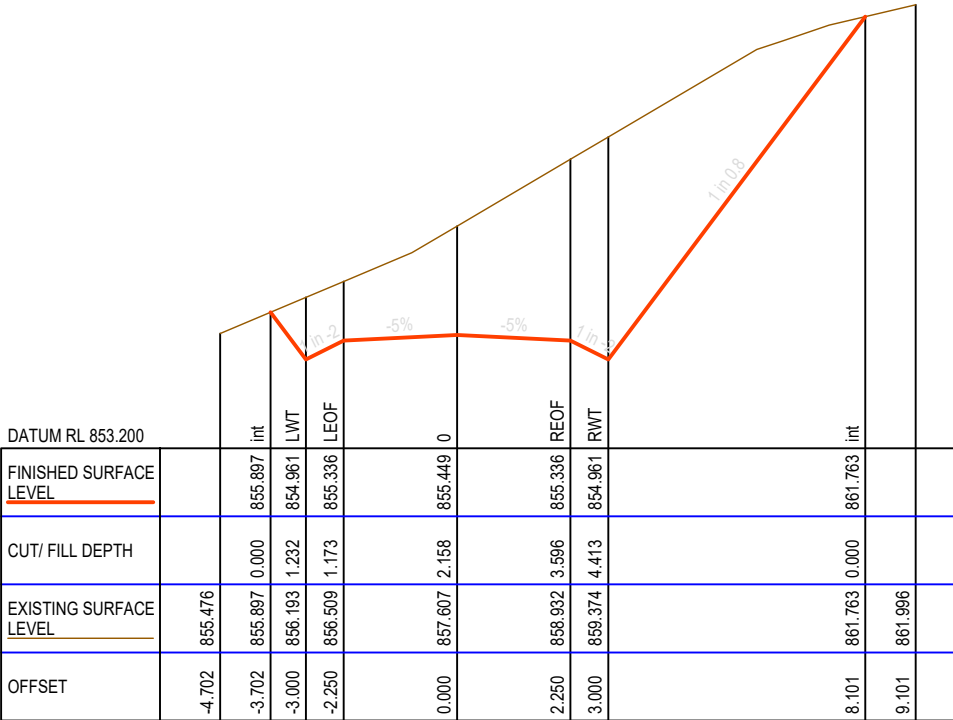


CH 8800.000

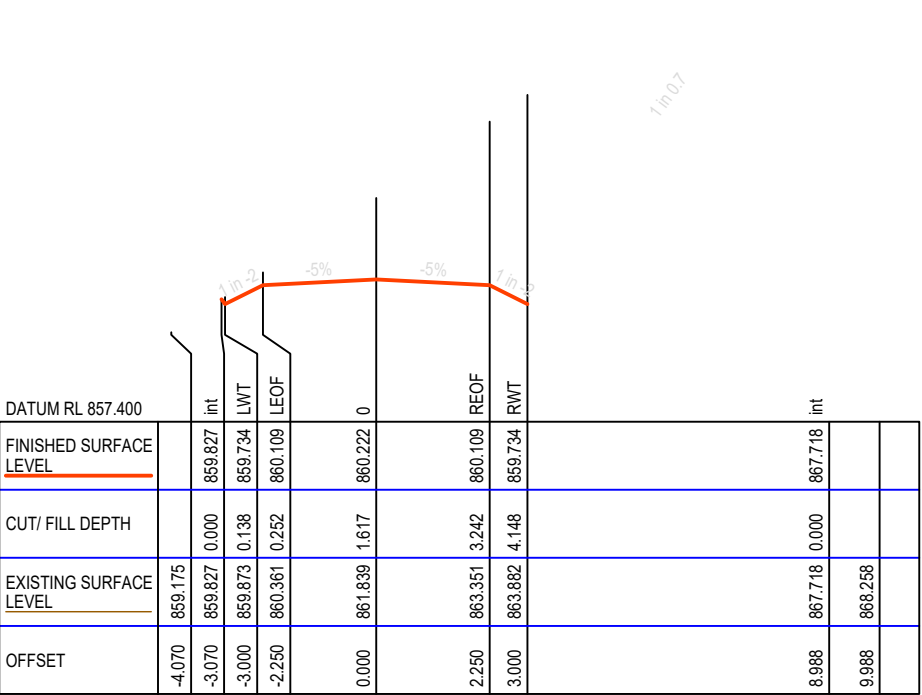


CH 8840.000

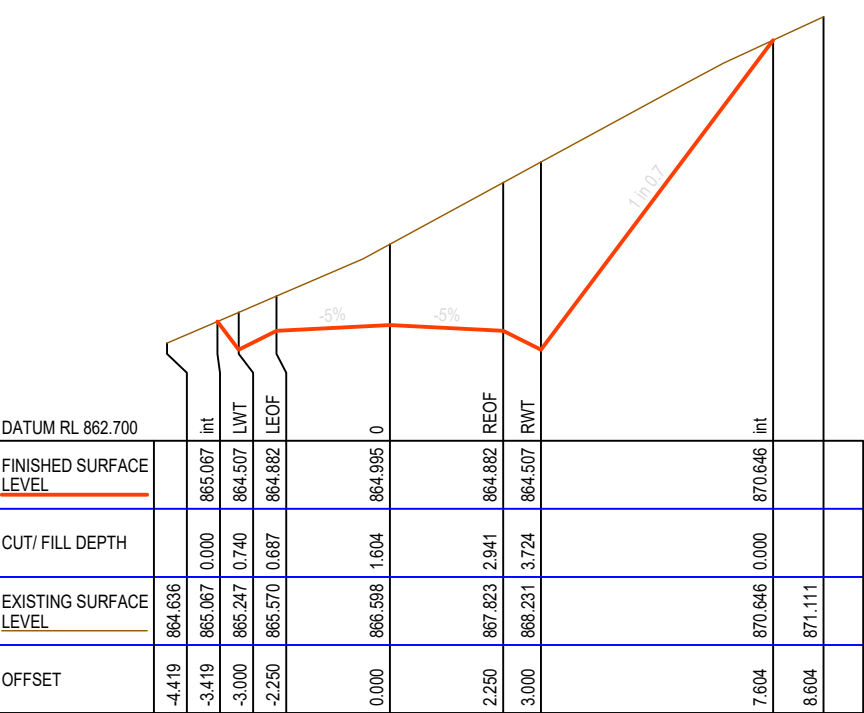


CH 8880.000

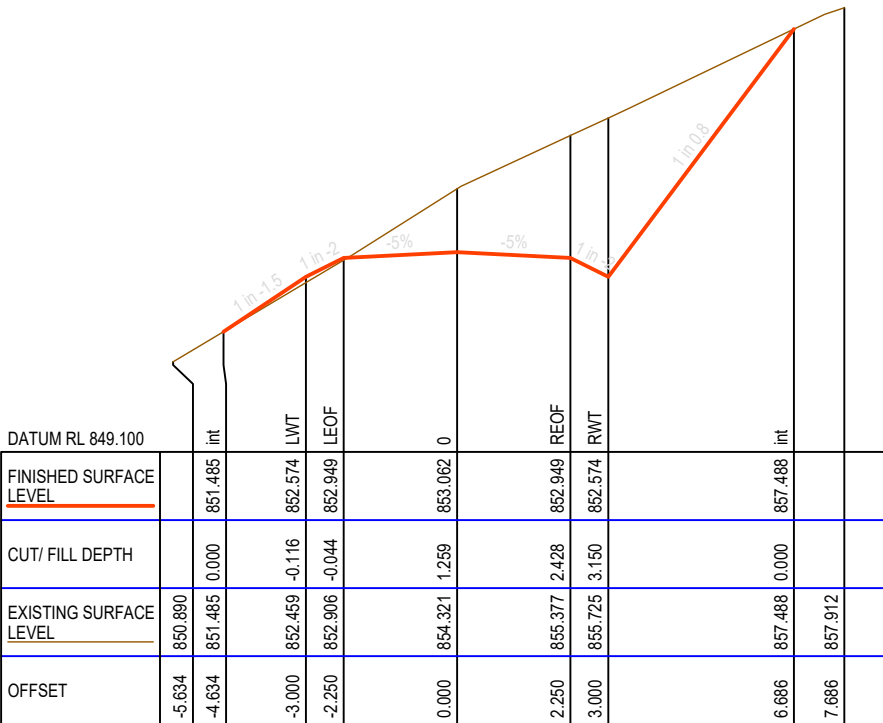

CH 8780.000

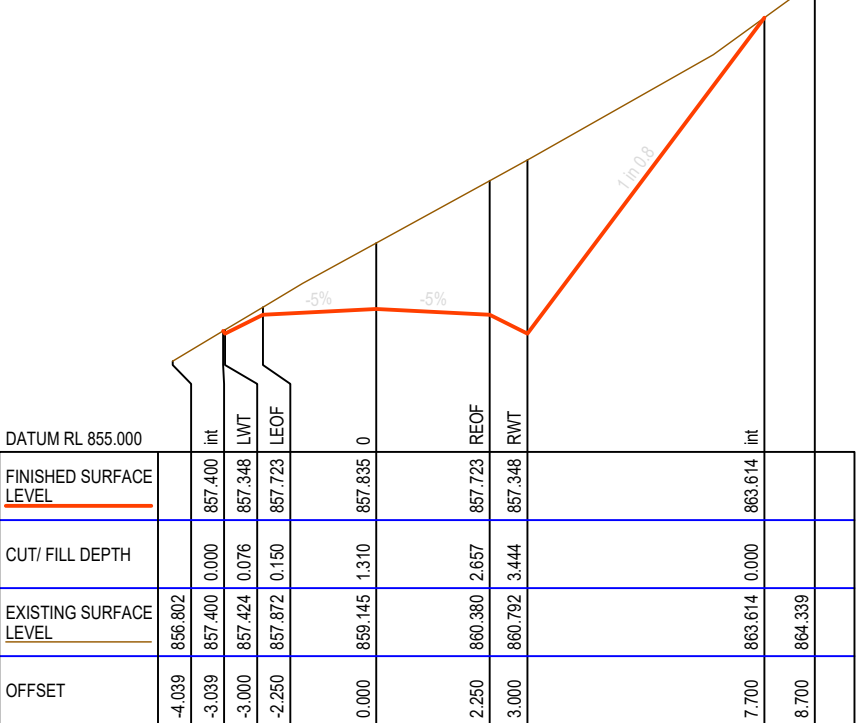

CH 8820.000

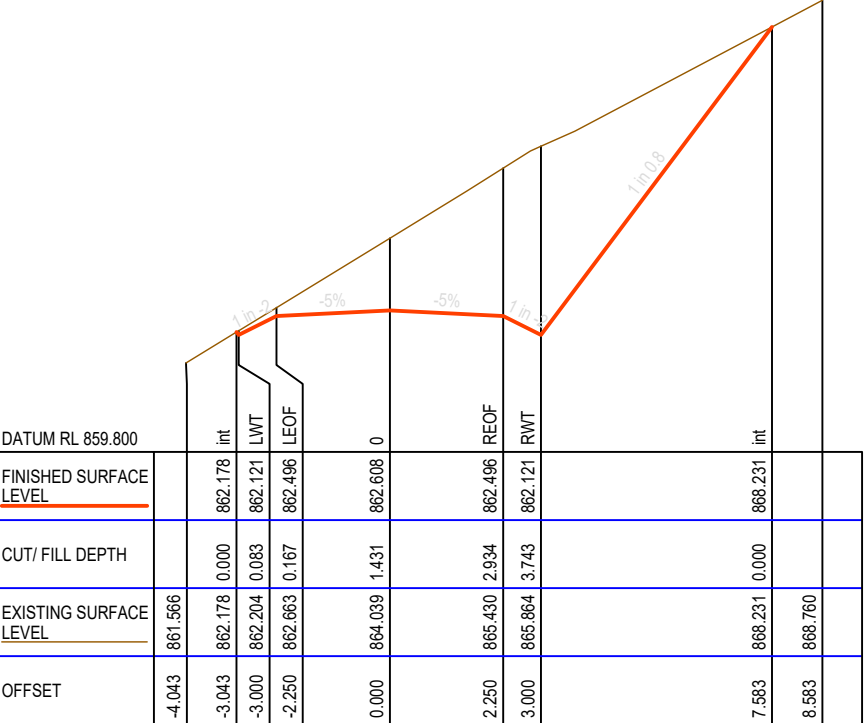

CH 8860.000




This drawing, the designs, and the information, contained within it are, and always will remain, the property of Santana Minerals Ltd. Any unauthorized use or reproduction in part or in full, is forbidden.

REV A 250702
REV B 250722
REV C 250730
REV D 250730
REV E 250828
REV F 251014
REV G 251110
REV H 251118
REV I 260703
REV M 260727


Ardgour Rise Road
Cross Section CH 8,780-8,880

July 2026


Scale 1:150 @A3
Date 27/07/2026
Drawing No: BOGP- EW-RD-03-M
Drawing By: Josh C
Sheet No. 60 of 102

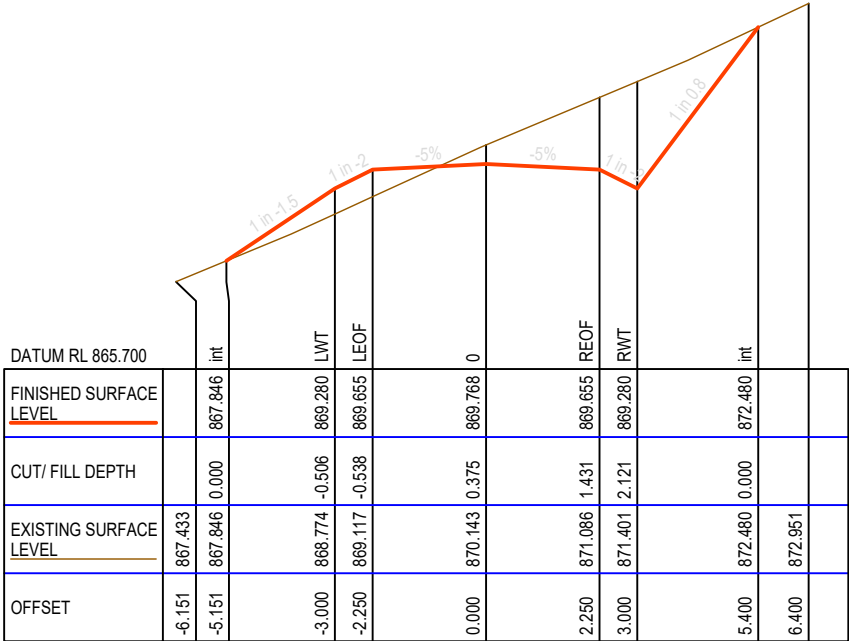


CH 8920.000

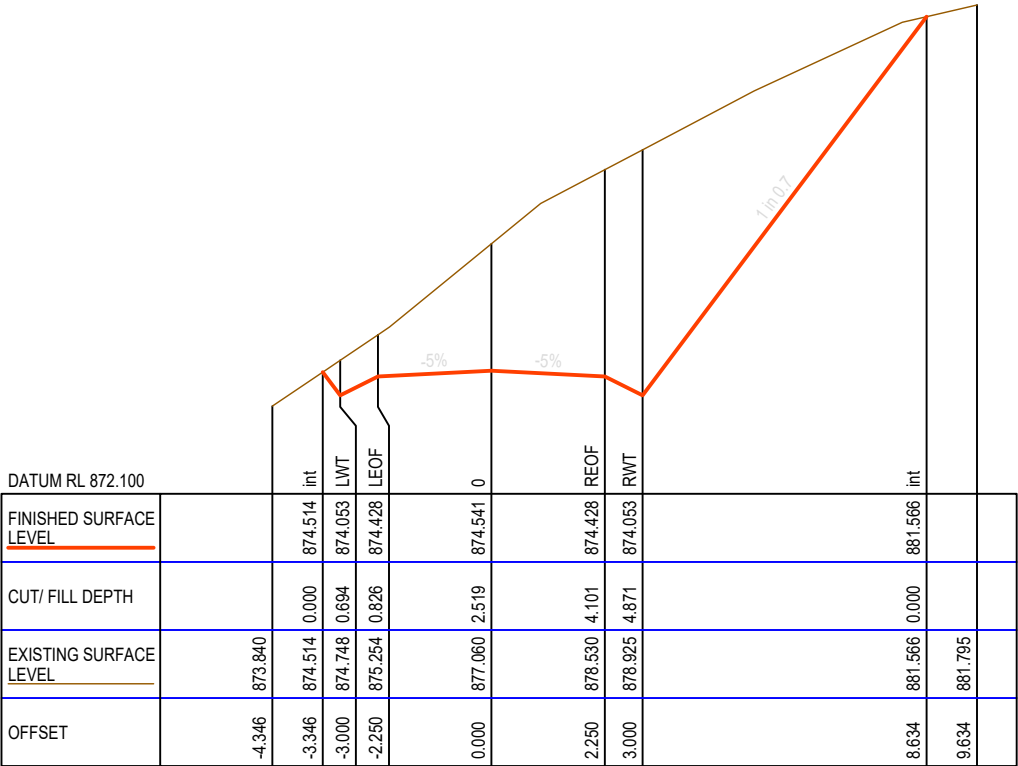


CH 8960.000

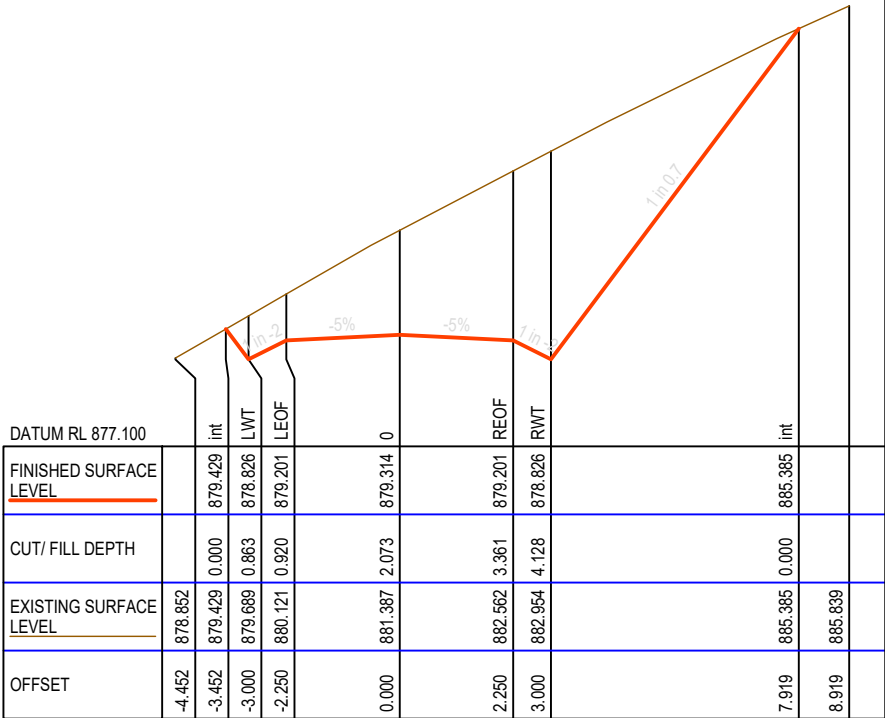


CH 9000.000

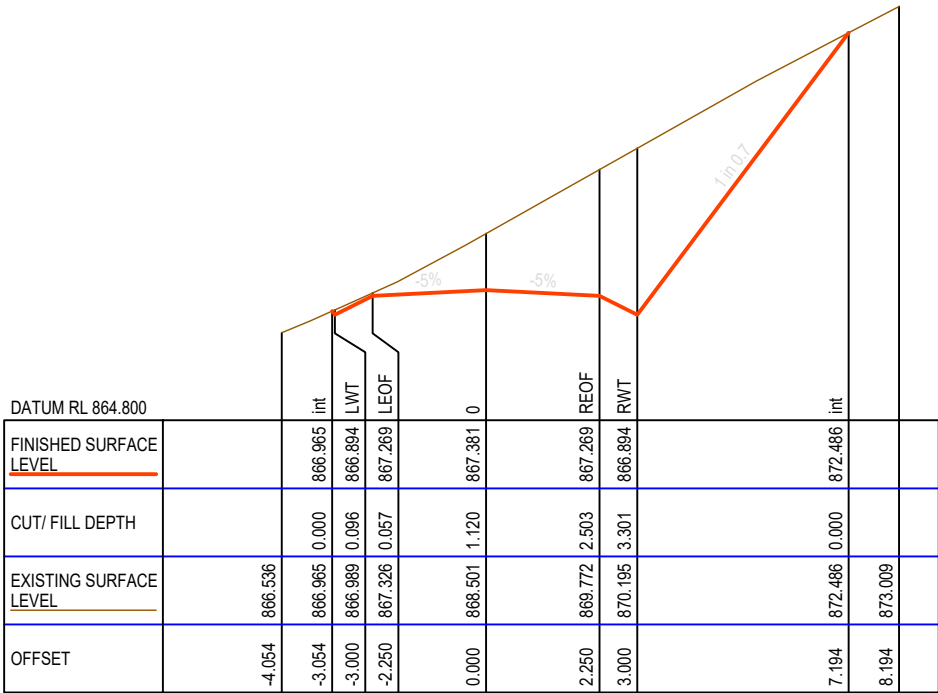



CH 8900.000

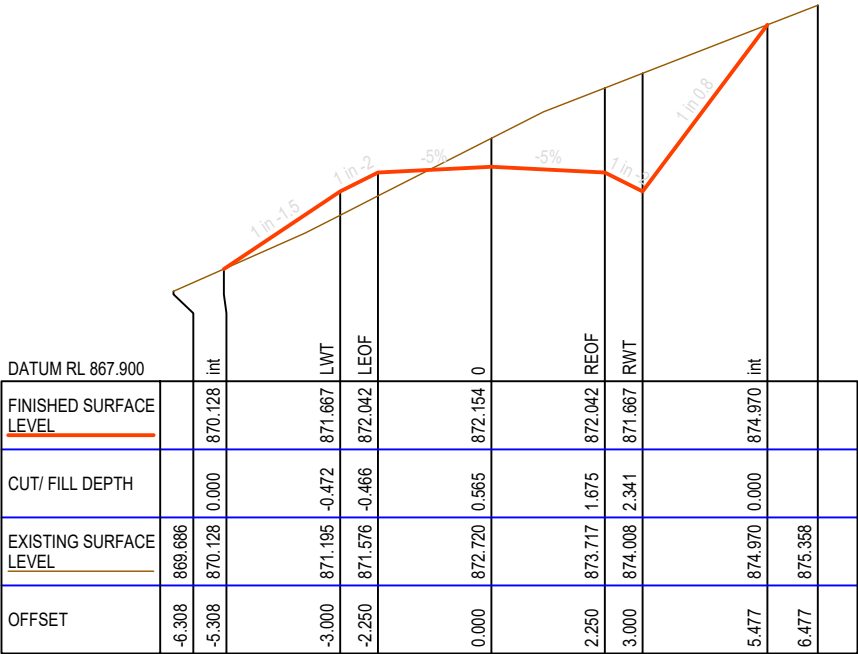


CH 8940.000

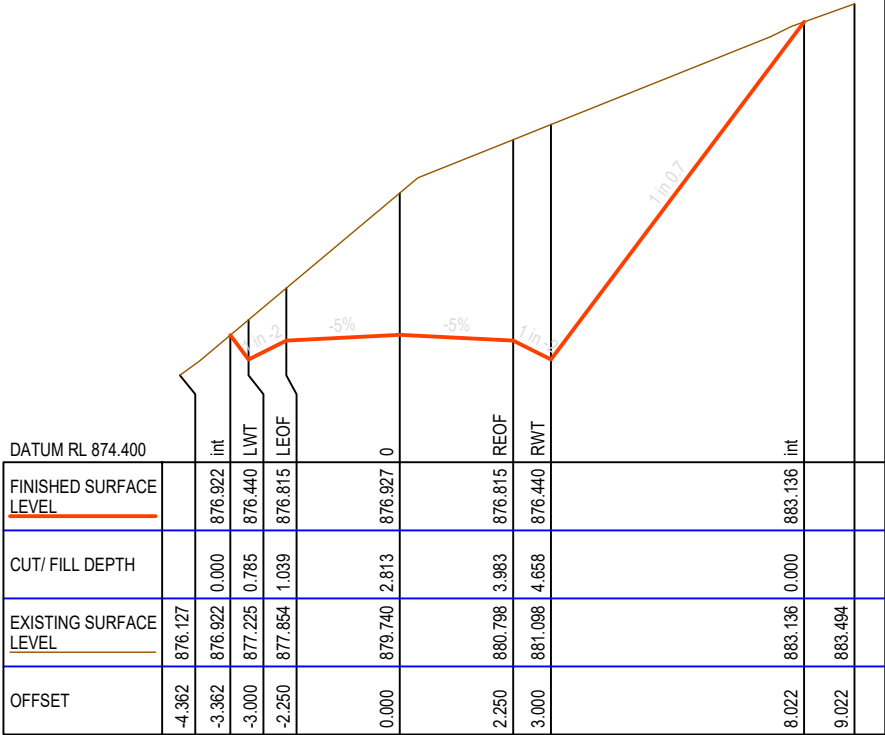


CH 8980.000

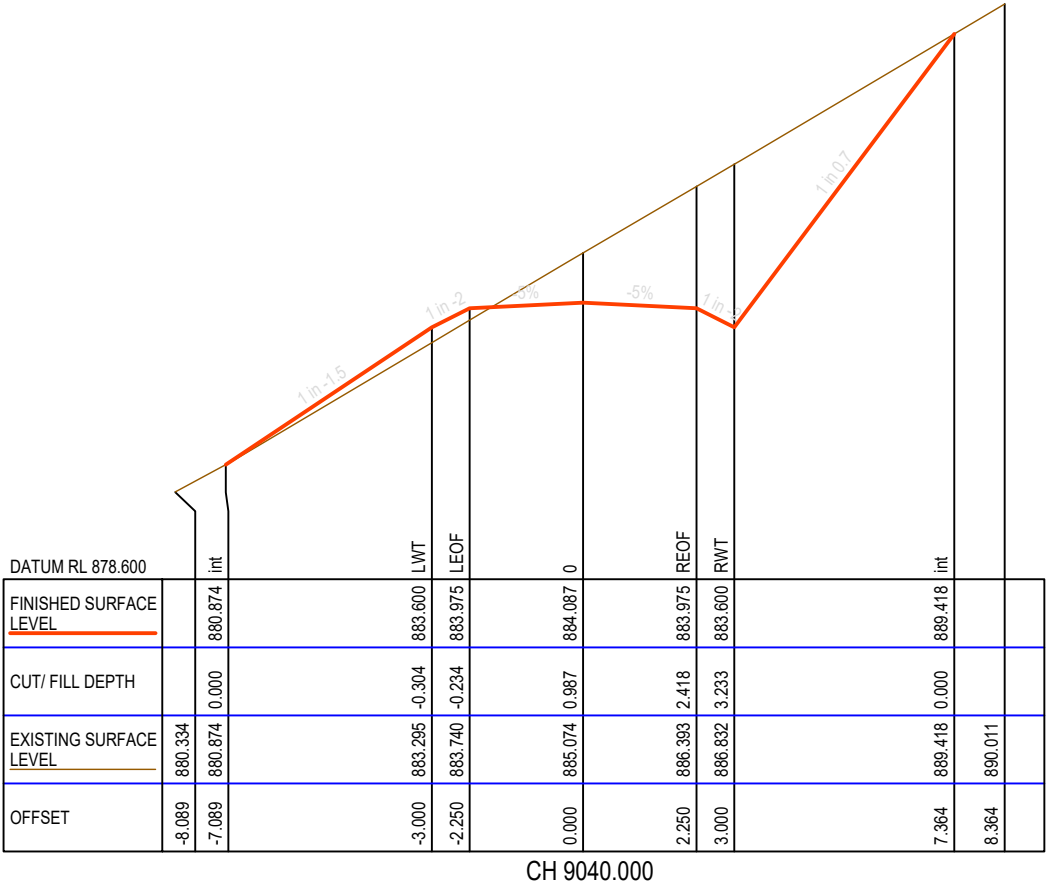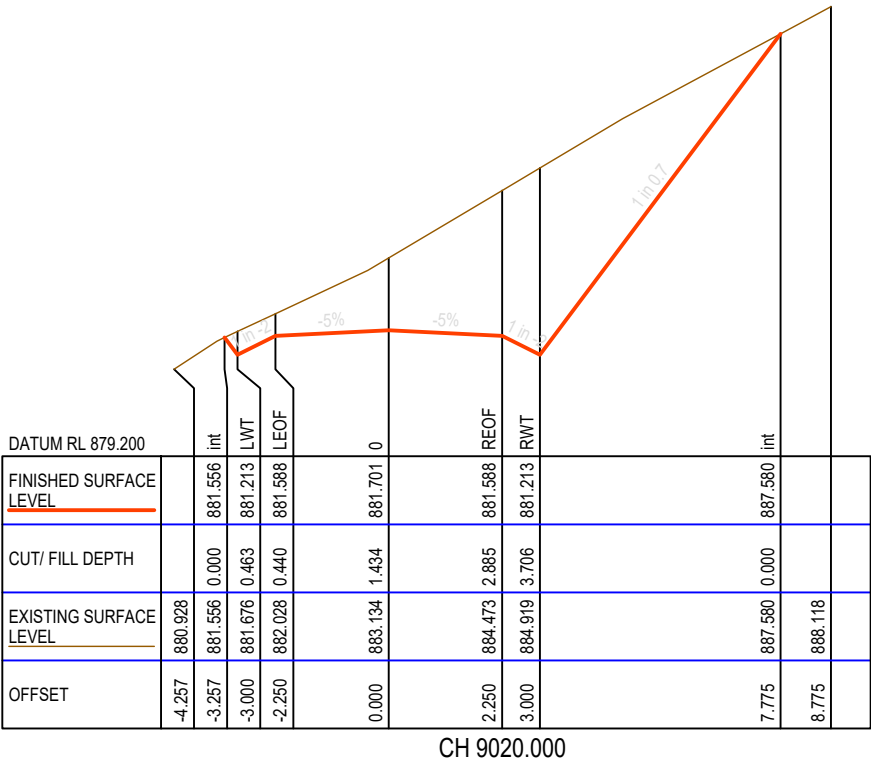

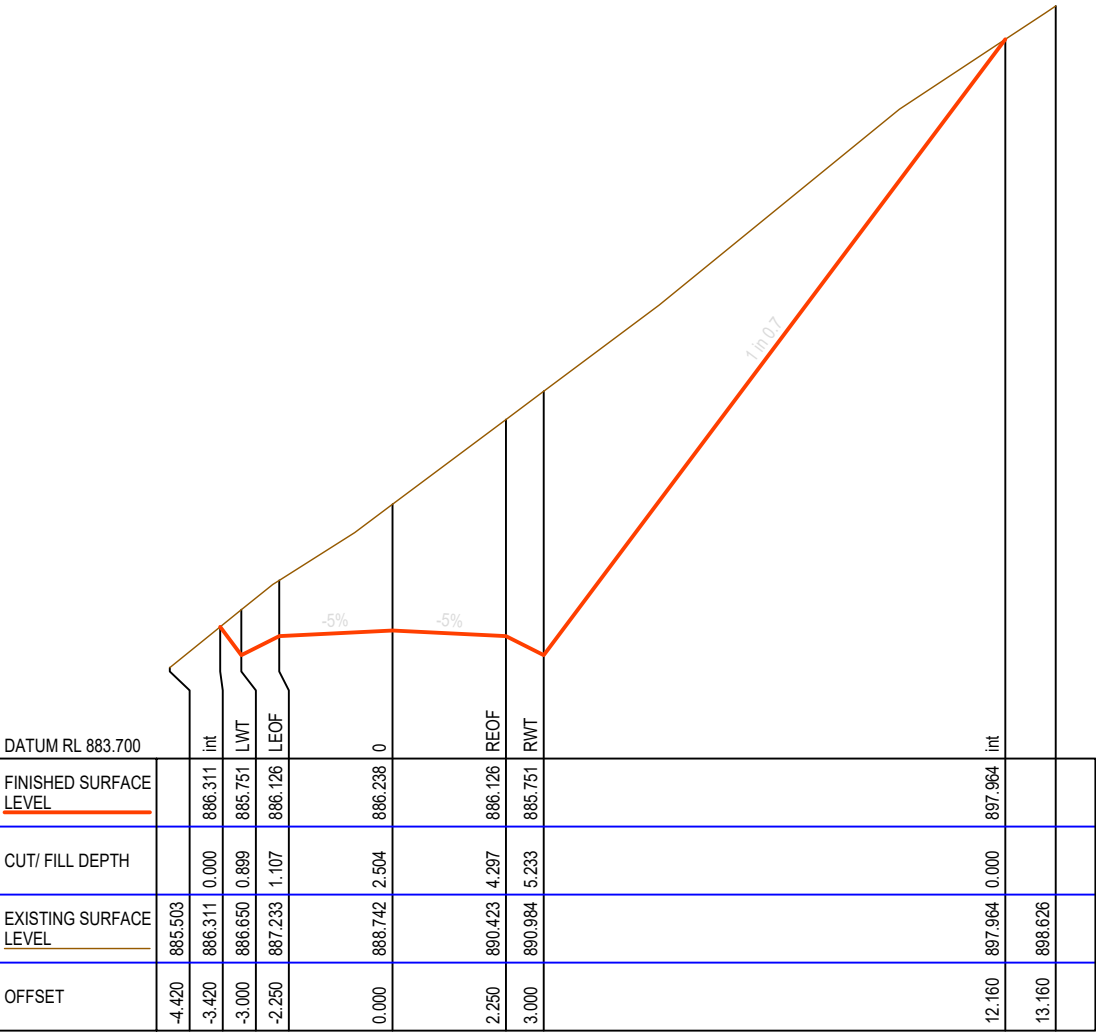

CH 9060.000

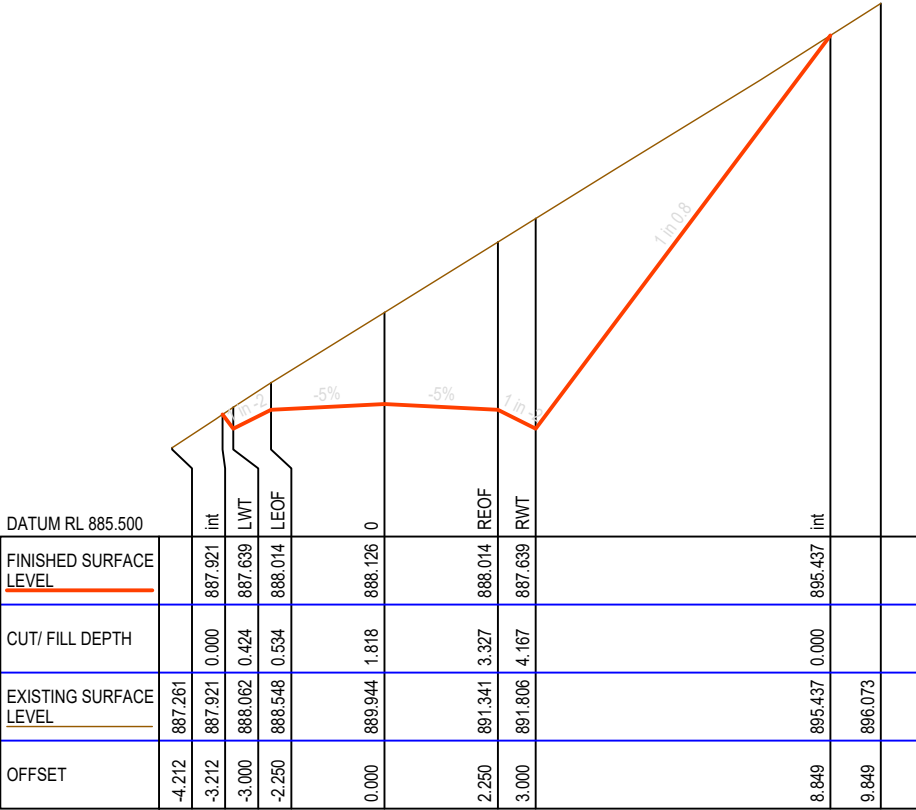

CH 9080.000




This drawing, the designs, and the information, contained within it are, and always will remain, the property of Santana Minerals Ltd. Any unauthorized use or reproduction in part or in full, is forbidden.

REV A 250702
REV B 250722
REV C 250730
REV D 250730
REV E 250828
REV F 251014
REV G 251110
REV H 251118
REV I 260703
REV M 260727


Ardgour Rise Road
Cross Section CH 9,060-9,080

July 2026


Scale 1:150 @A3
Date 27/07/2026
Drawing No: BOGP- EW-RD-03-M
Drawing By: Josh C
Sheet No. 63 of 102

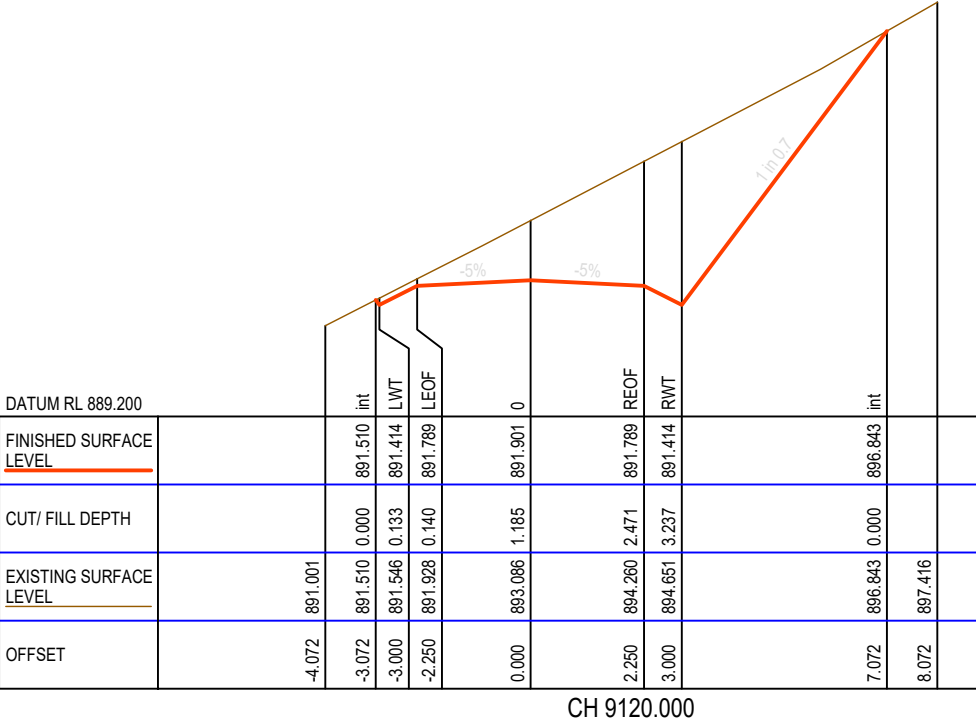


CH 9120.000

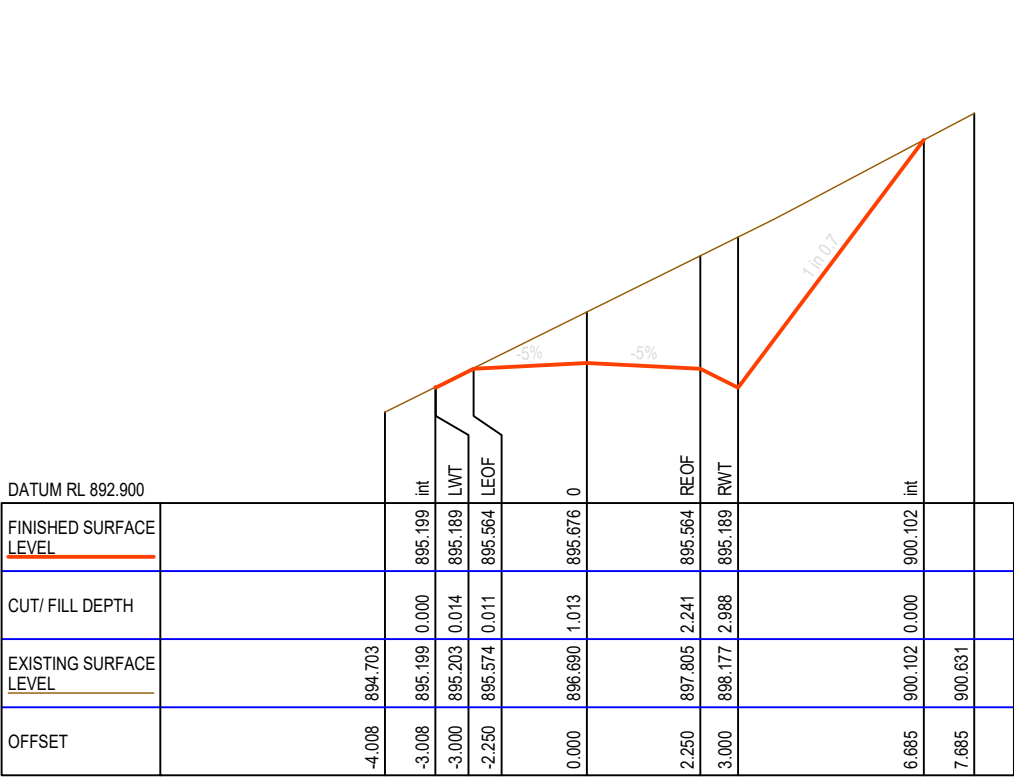


CH 9160.000

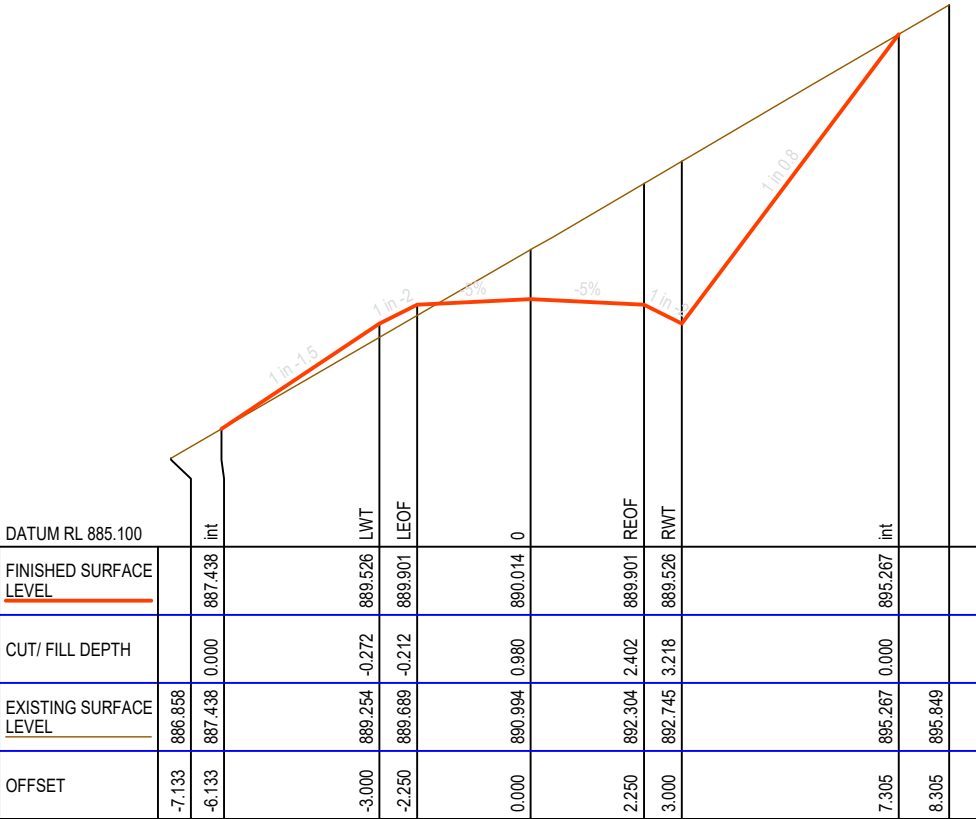


CH 9100.000

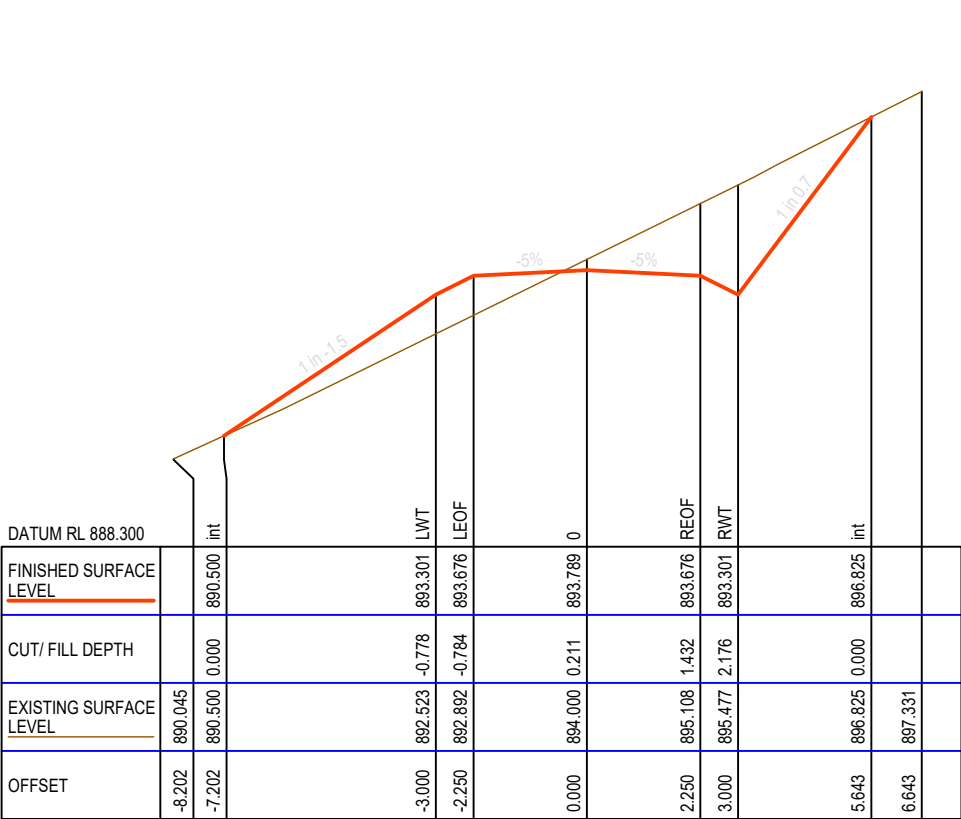


CH 9140.000

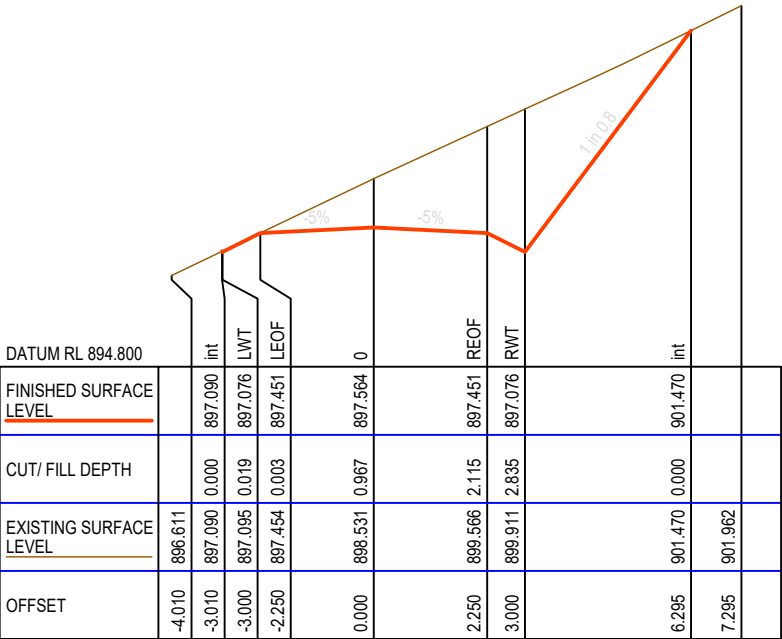

CH 9180.000

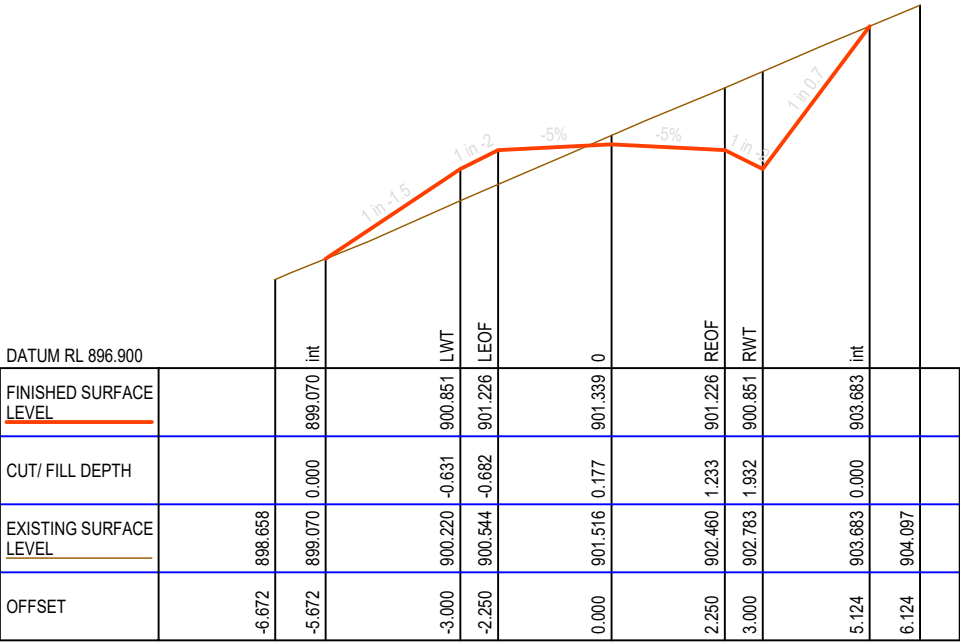

CH 9220.000

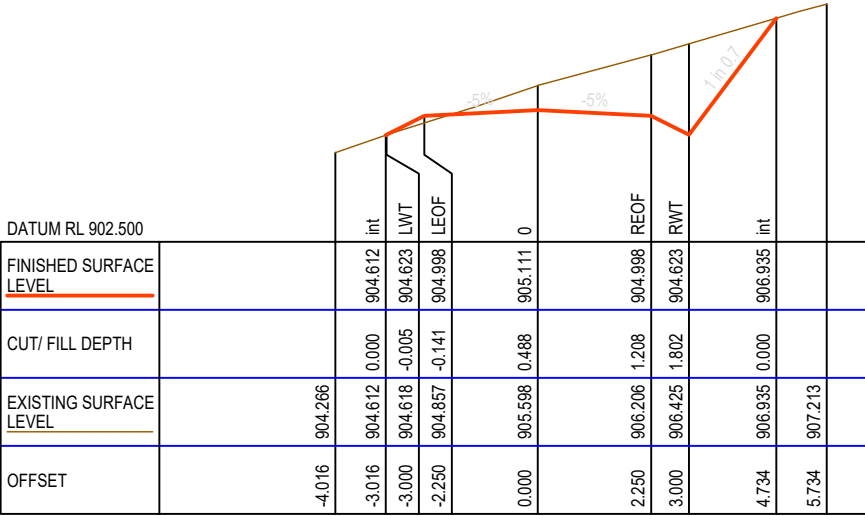


CH 9260.000




CH 9320.000




CH 9300.000

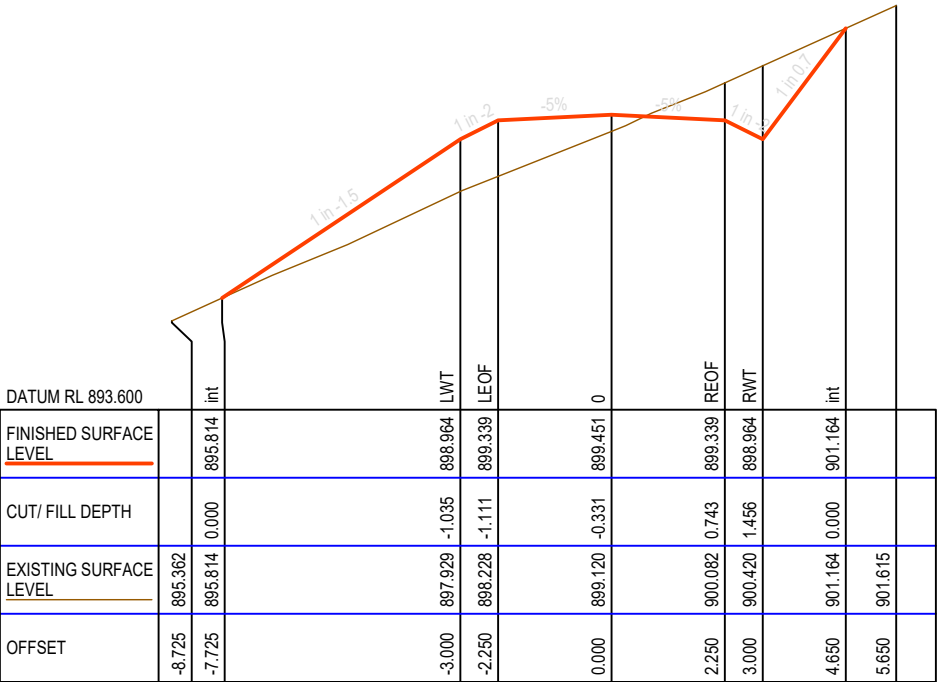


CH 9200.000

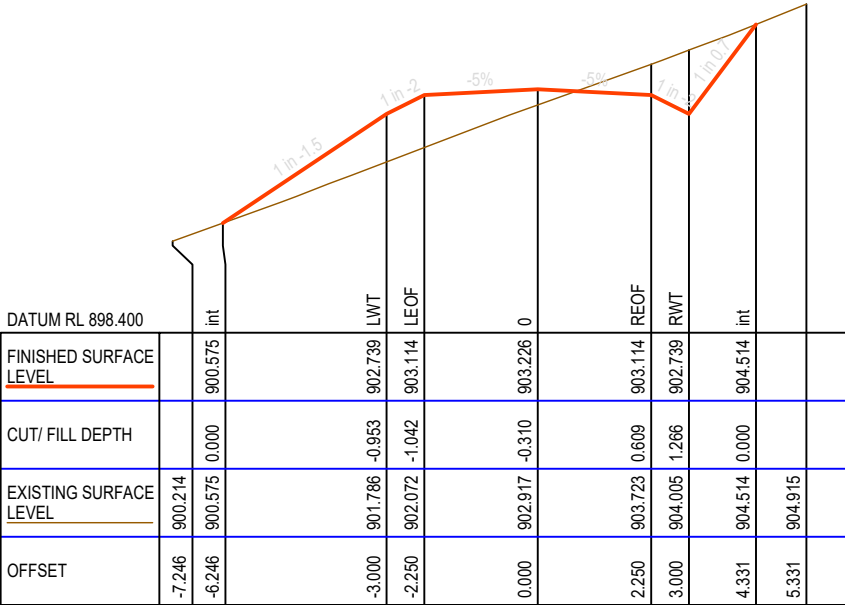


CH 9240.000

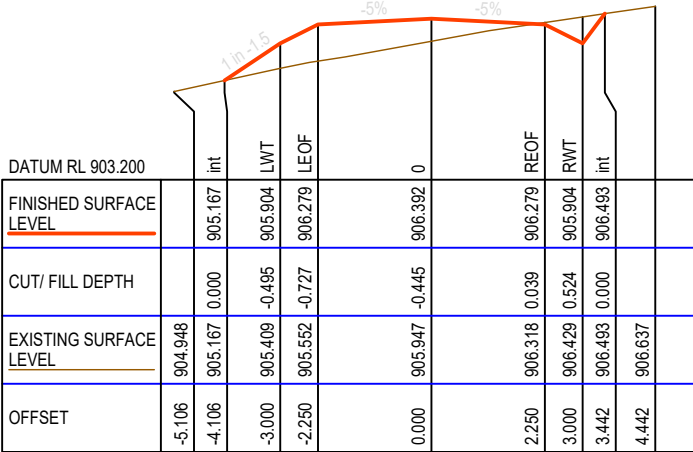


CH 9280.000

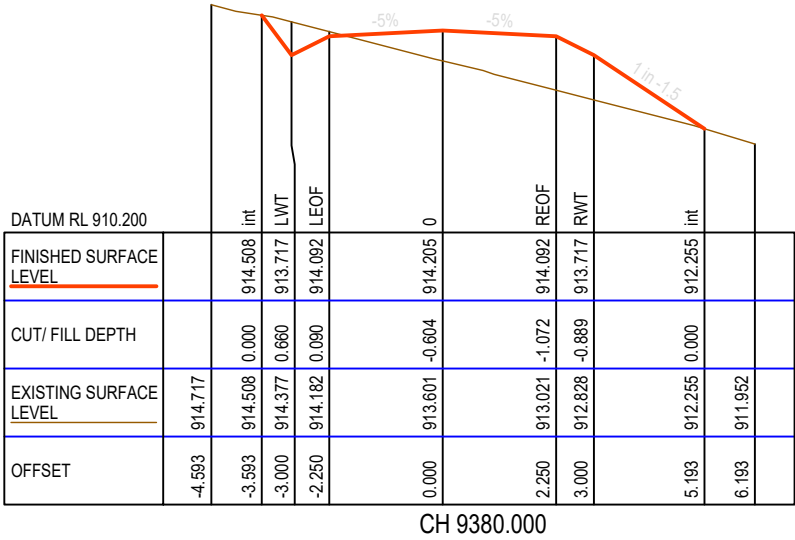


CH 9380.000

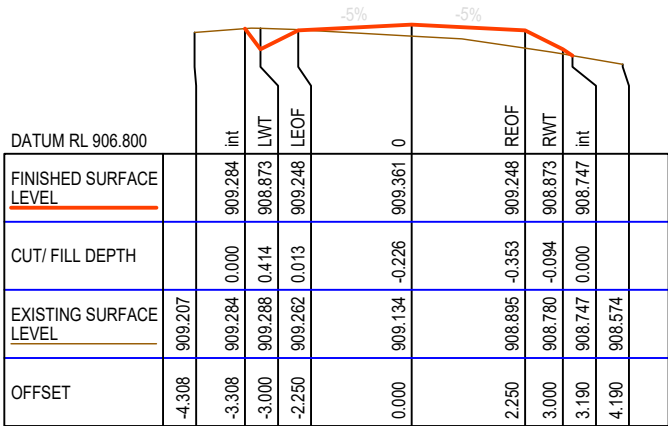


CH 9440.000

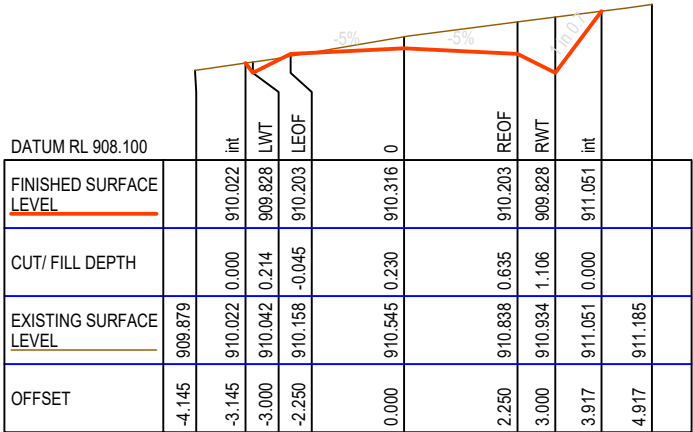


CH 9500.000

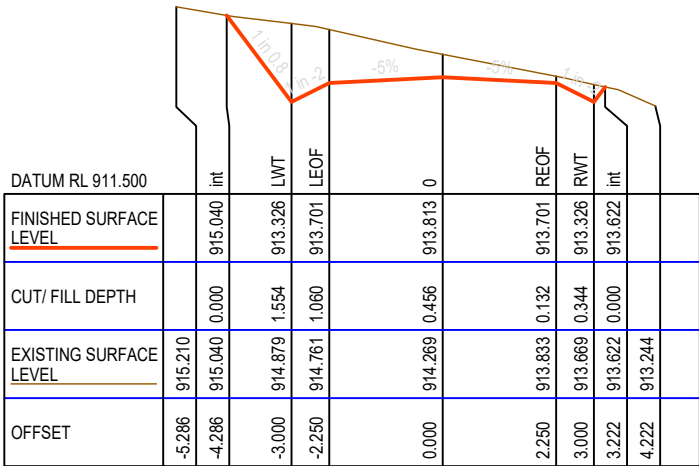


CH 9360.000

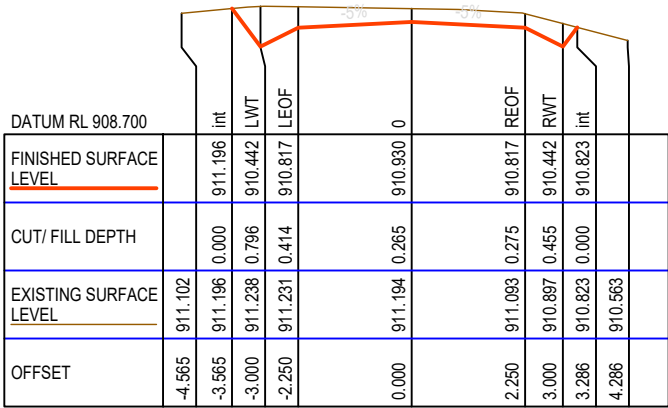


CH 9420.000

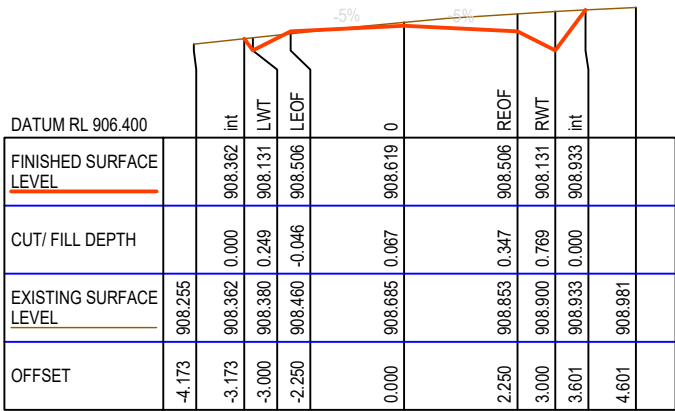


CH 9480.000

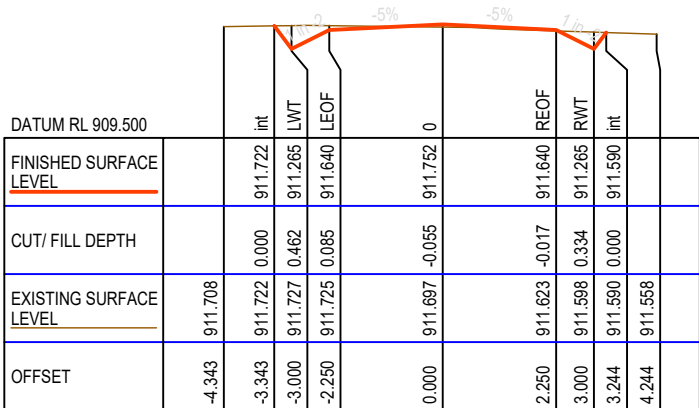


CH 9340.000

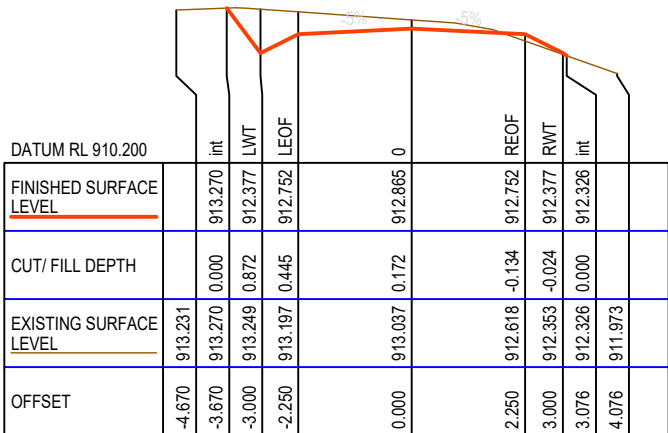


CH 9400.000

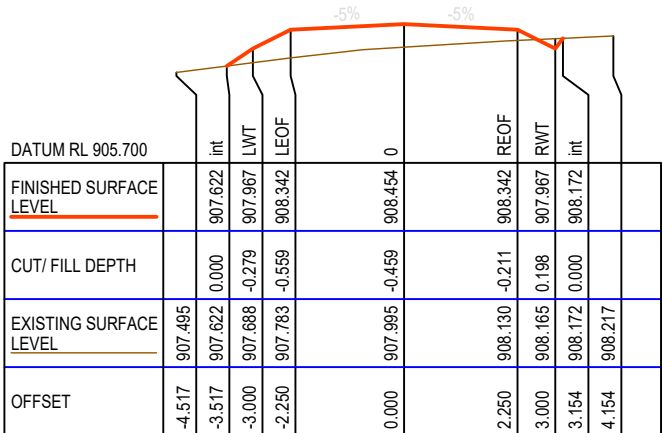


CH 9460.000

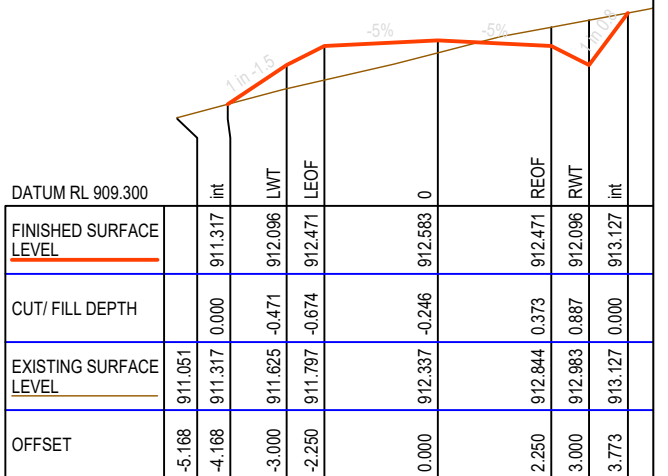


CH 9520.000

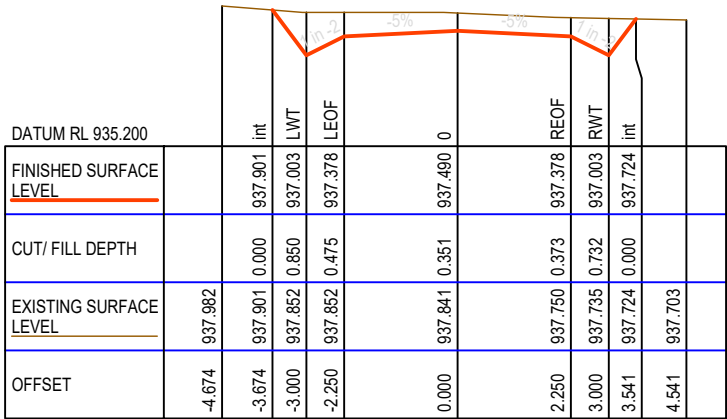


CH 9740.000

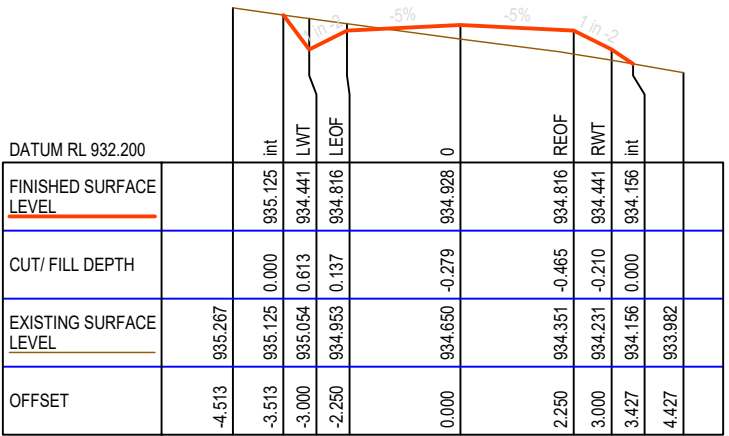


CH 9800.000

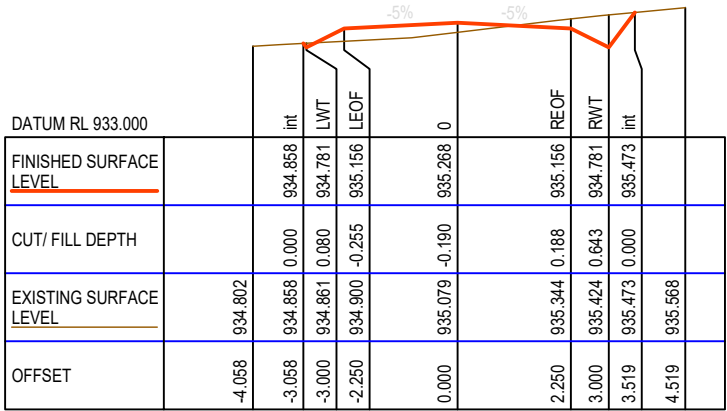


CH 9720.000

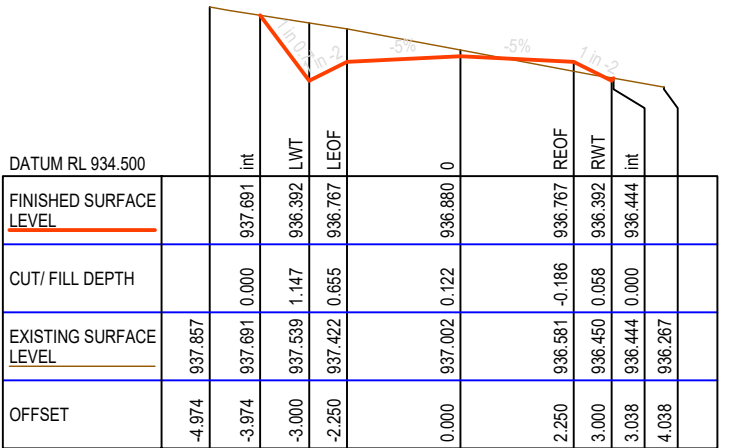


CH 9780.000

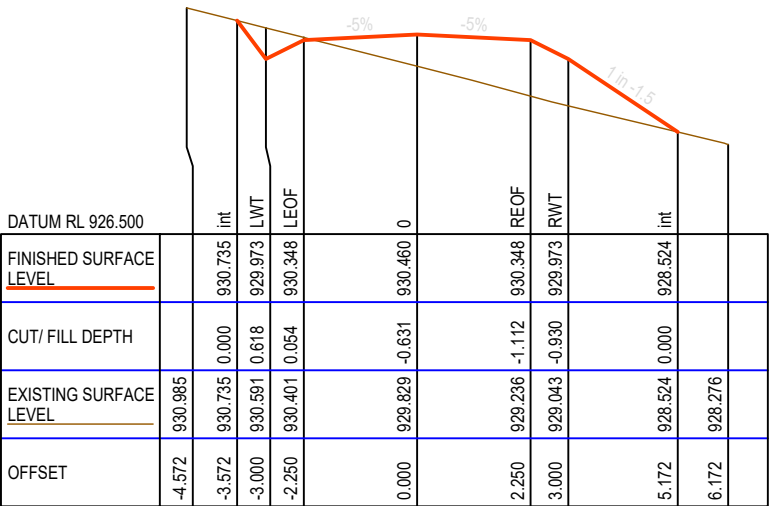


CH 9840.000

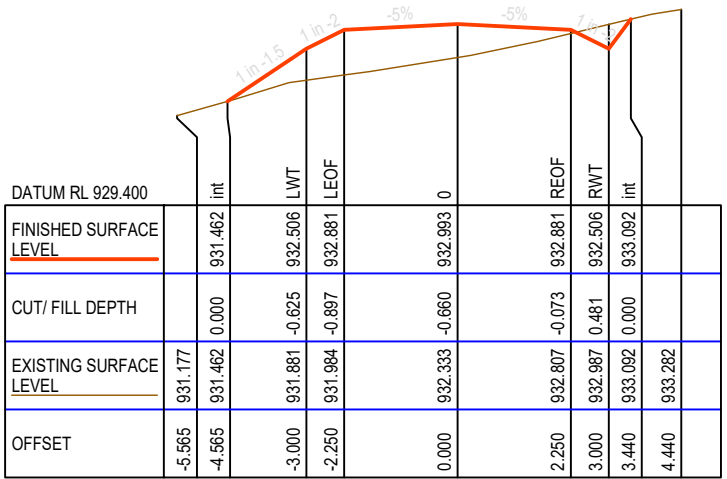


CH 9700.000

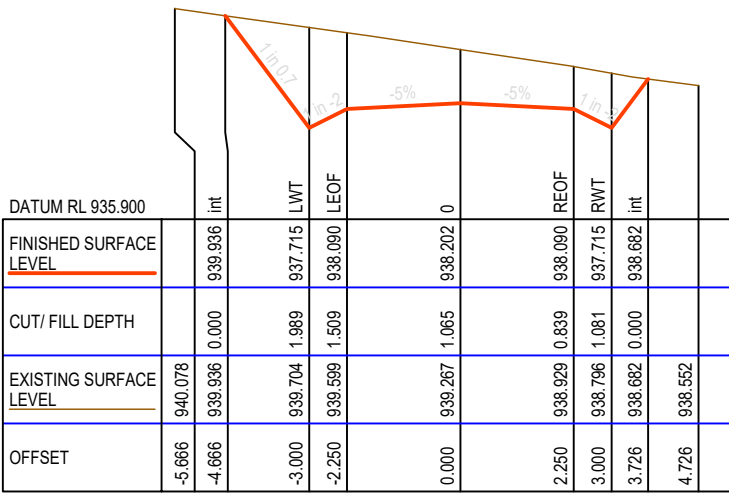


CH 9760.000

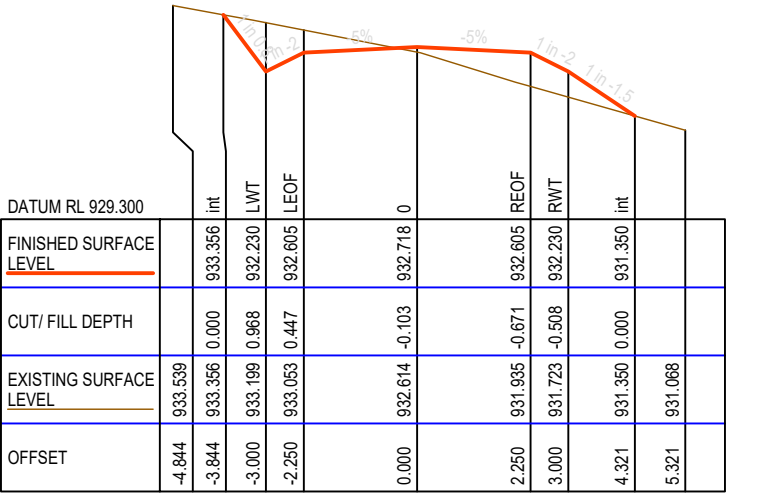


CH 9820.000

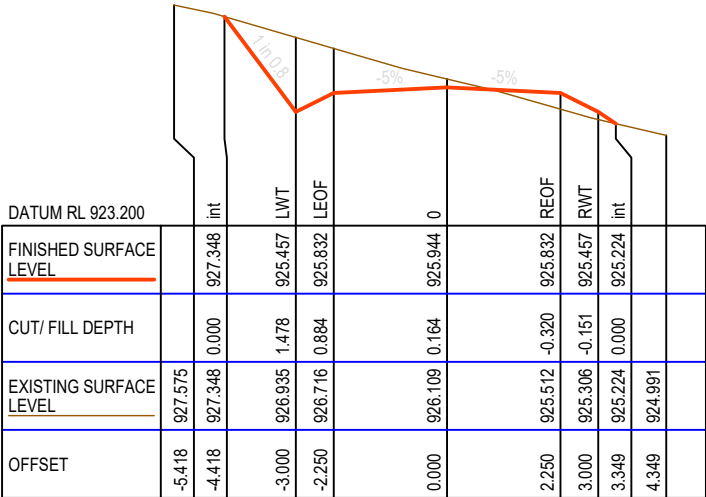


CH 9880.000

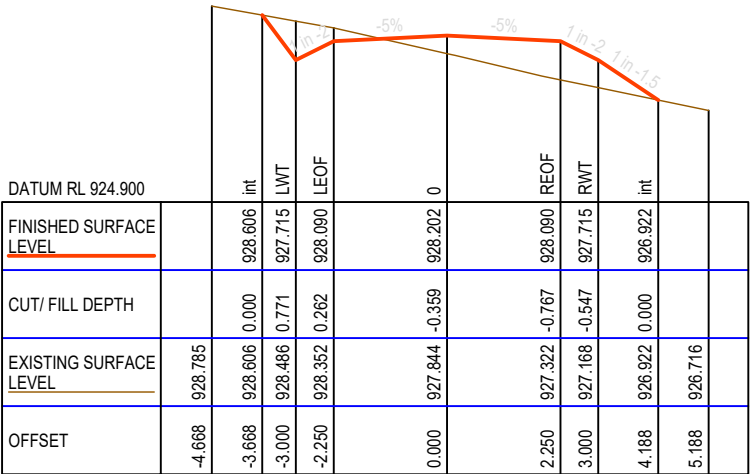


CH 9860.000

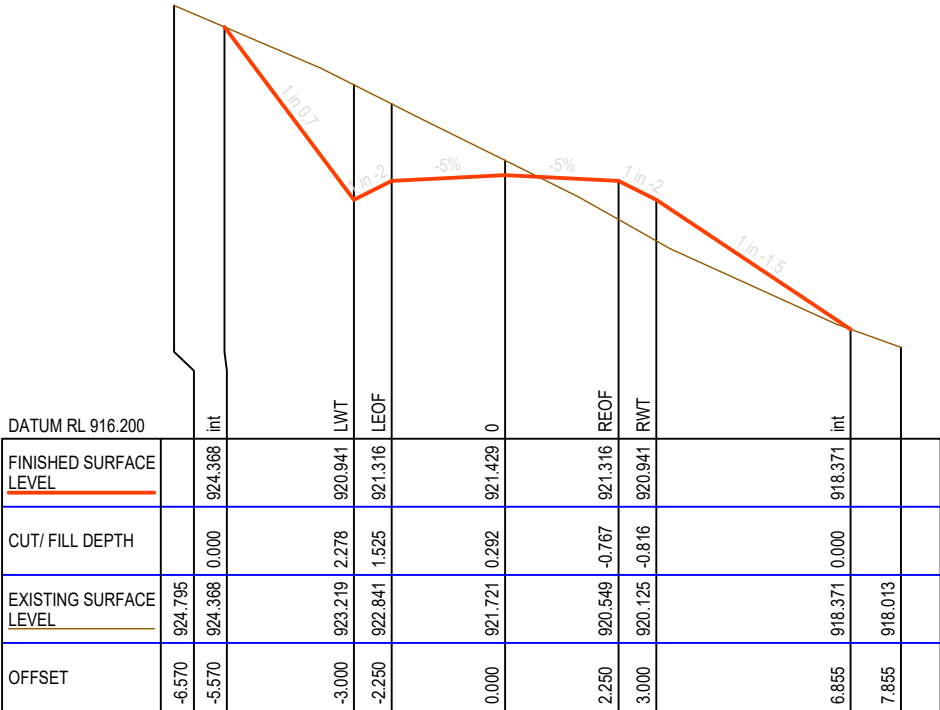


CH 9920.000

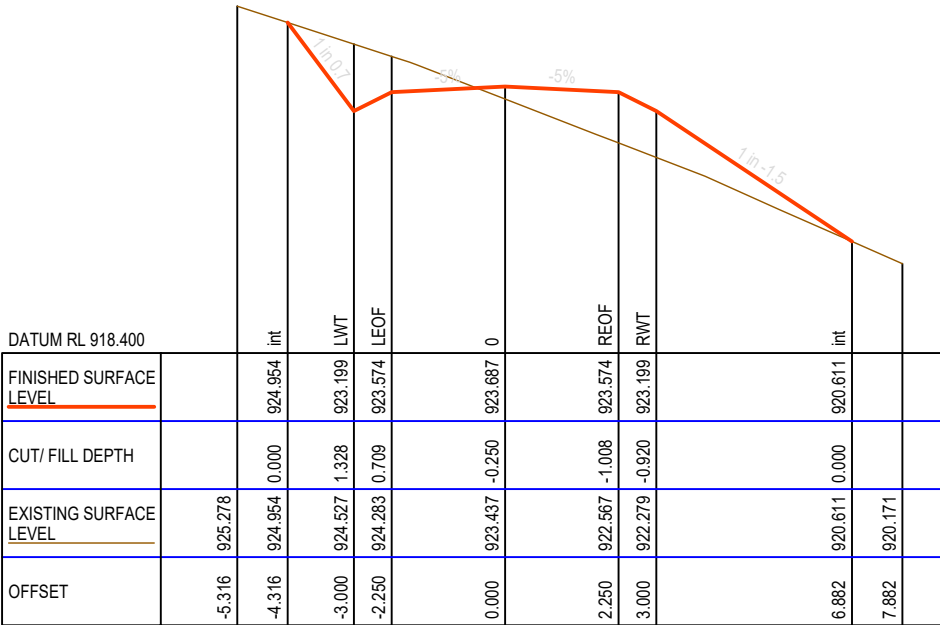







CH 9900.000

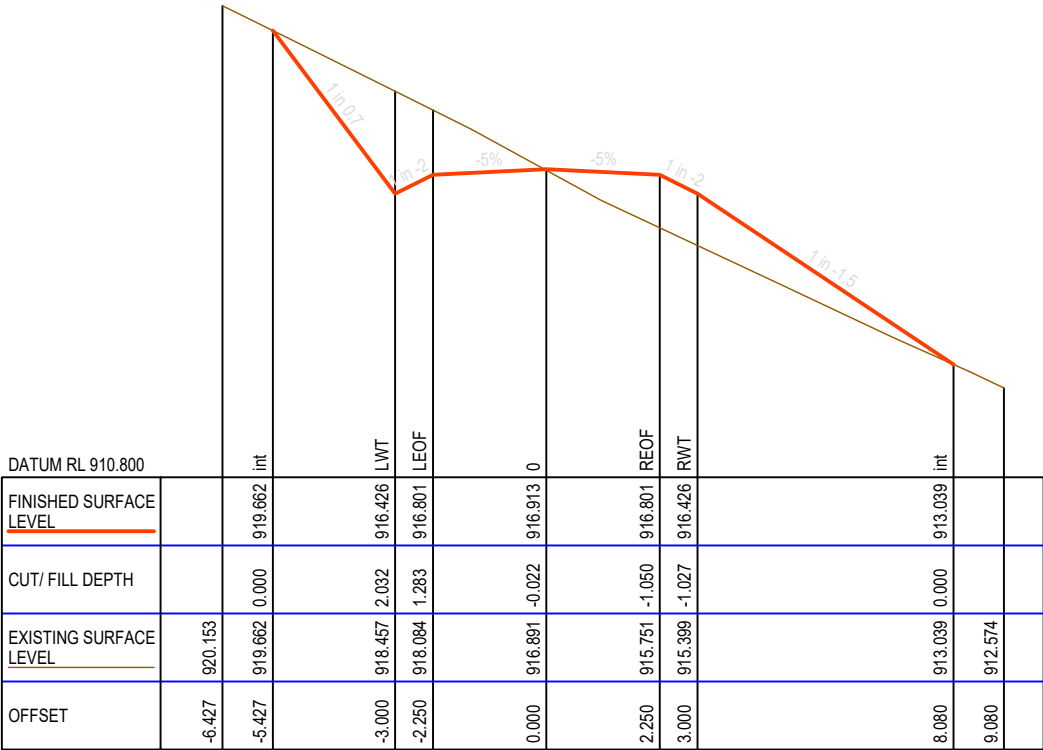


CH 9960.000

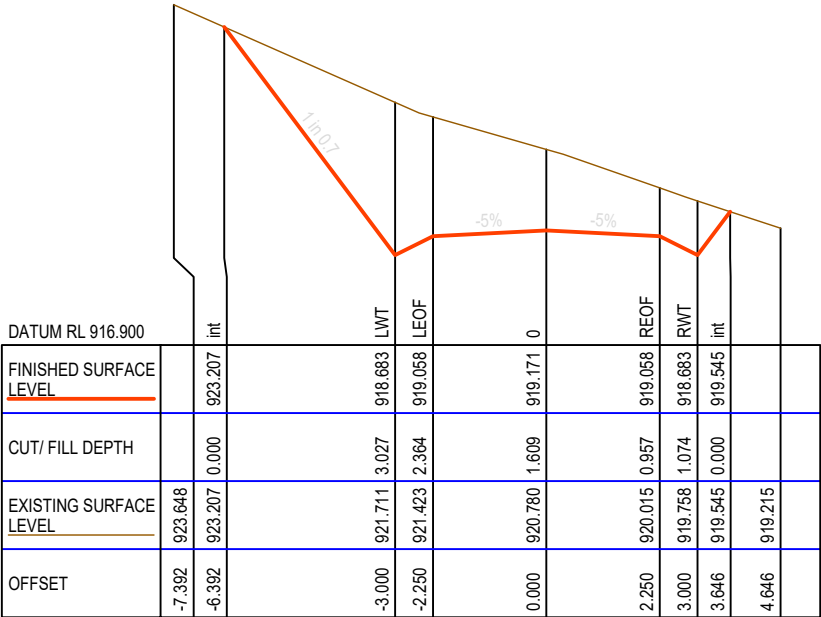


CH 9940.000

      


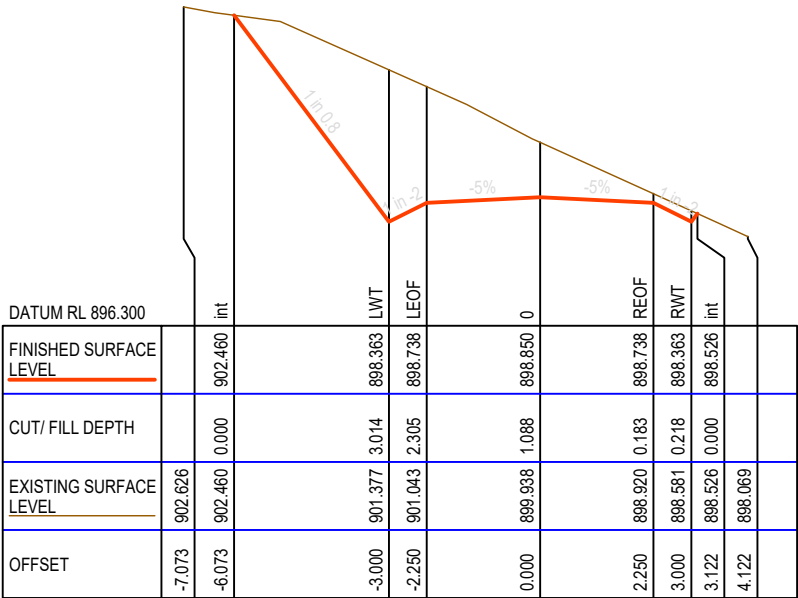


CH 10120.000

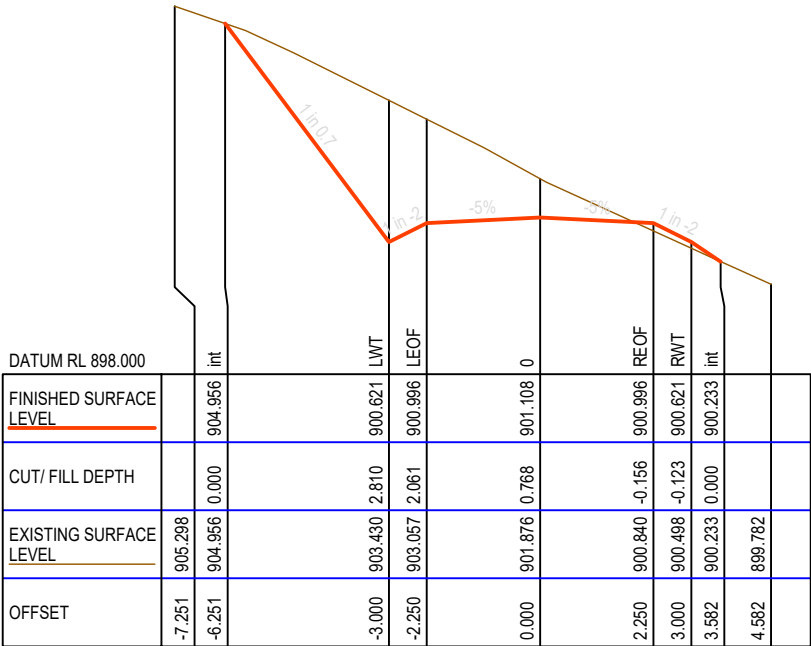


CH 10100.000

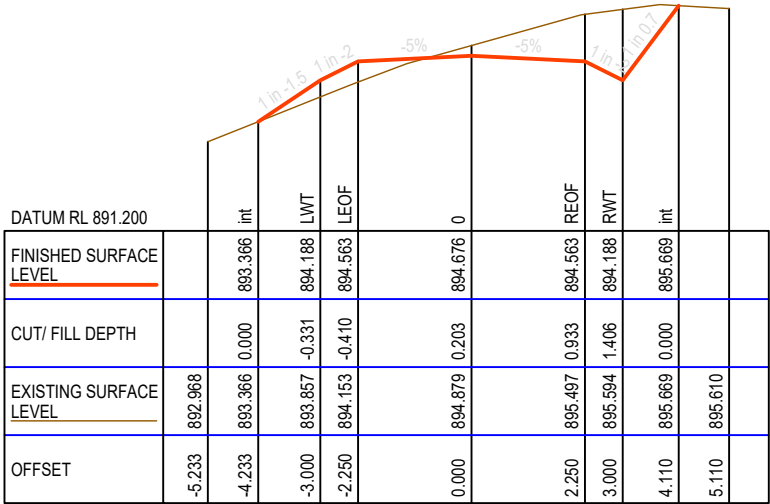


CH 10160.000

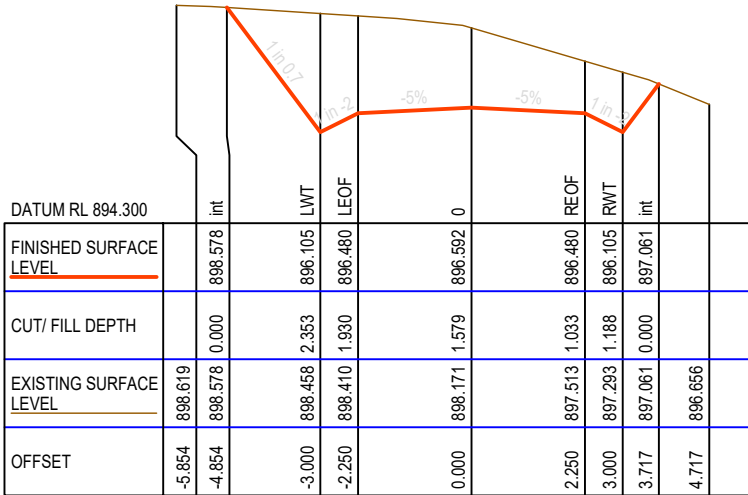


CH 10140.000

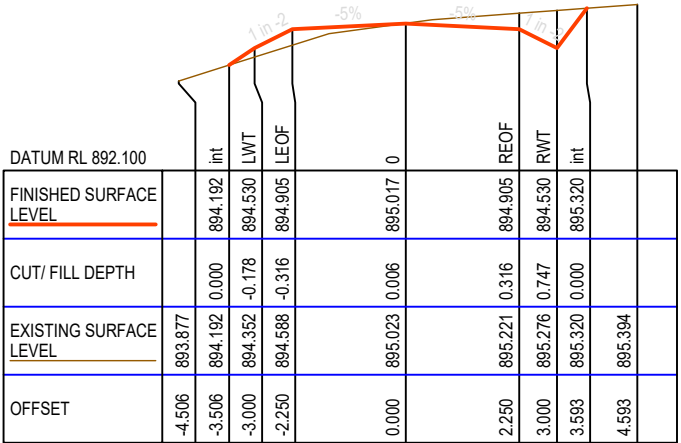


CH 10220.000

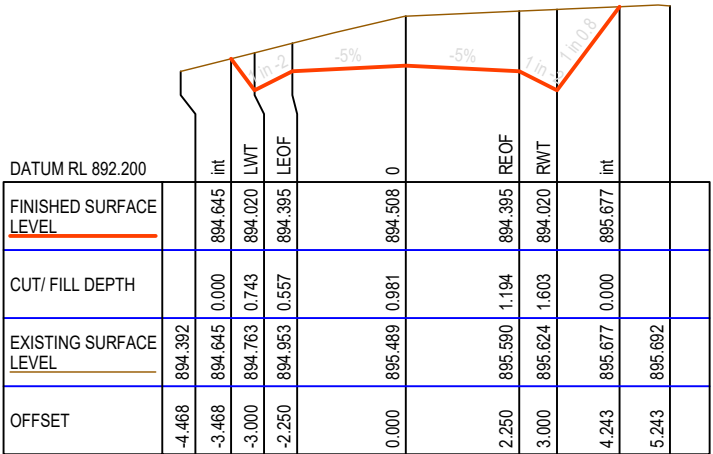


CH 10200.000

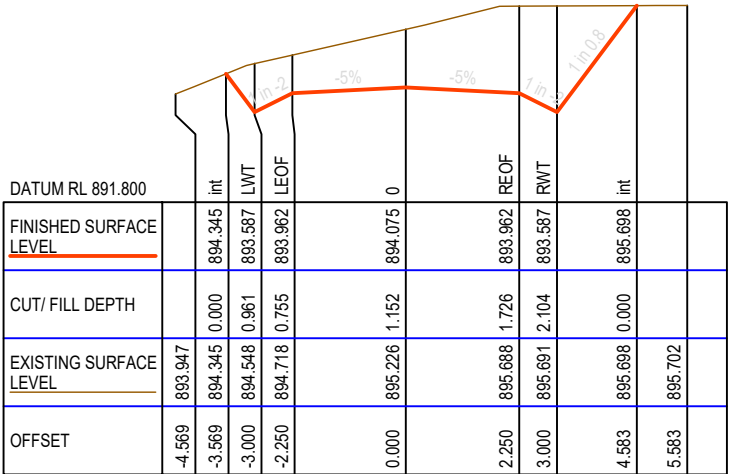


CH 10180.000

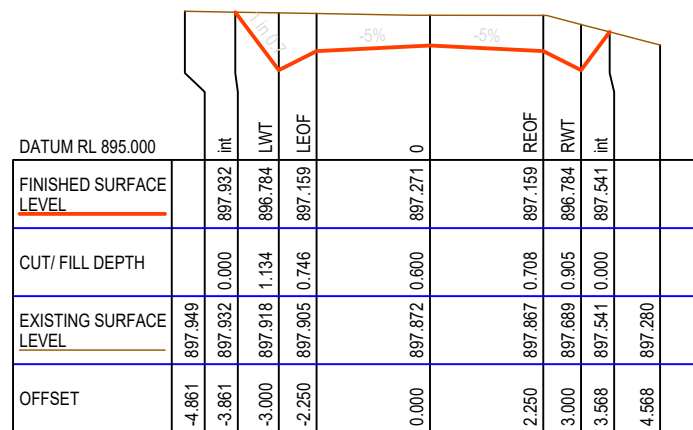


CH 10280.000

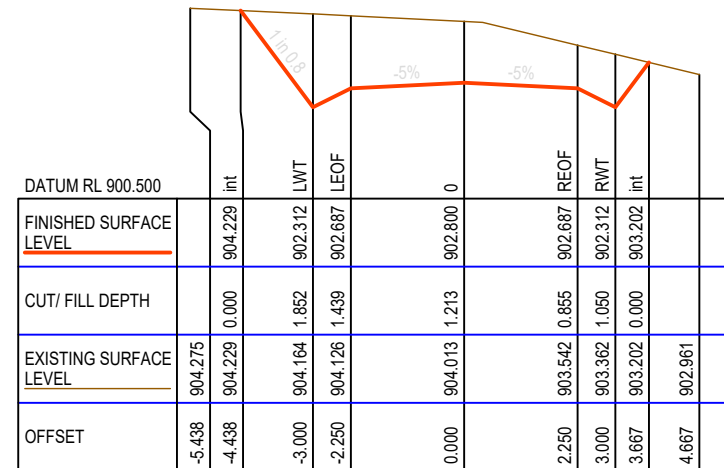


CH 10340.000

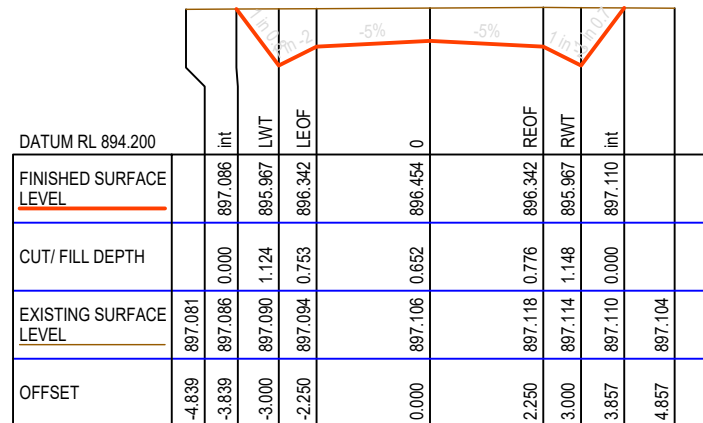


CH 10260.000

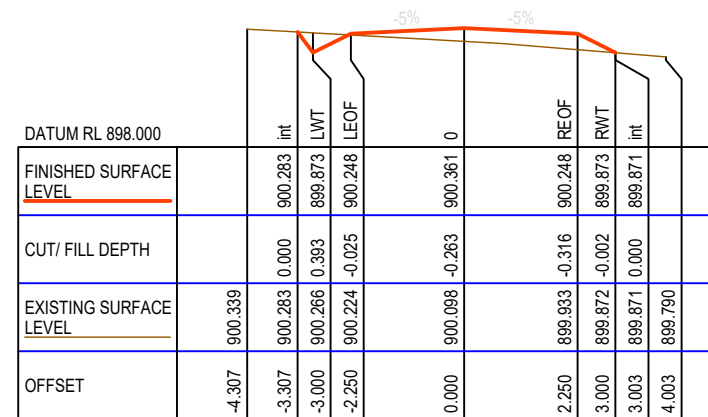


CH 10320.000

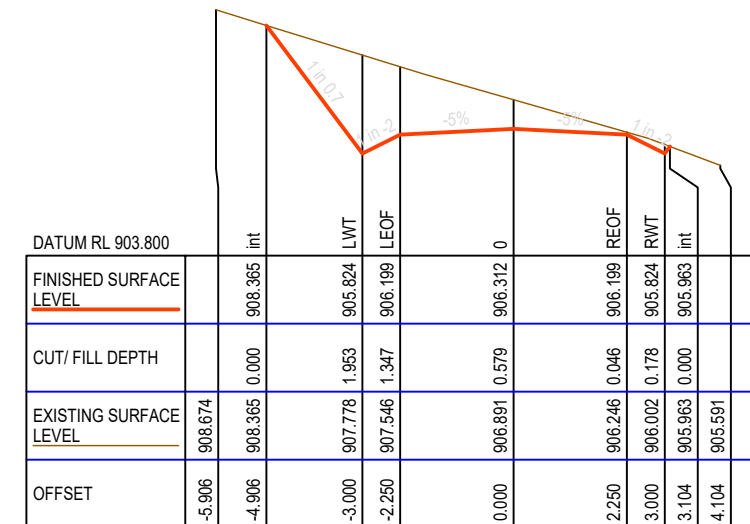


CH 10380.000

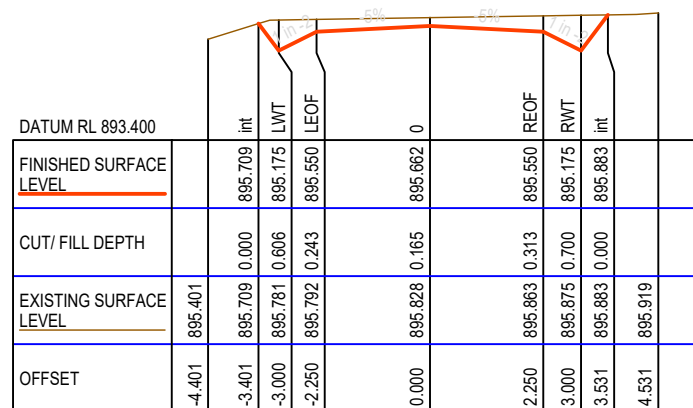








CH 10240.000

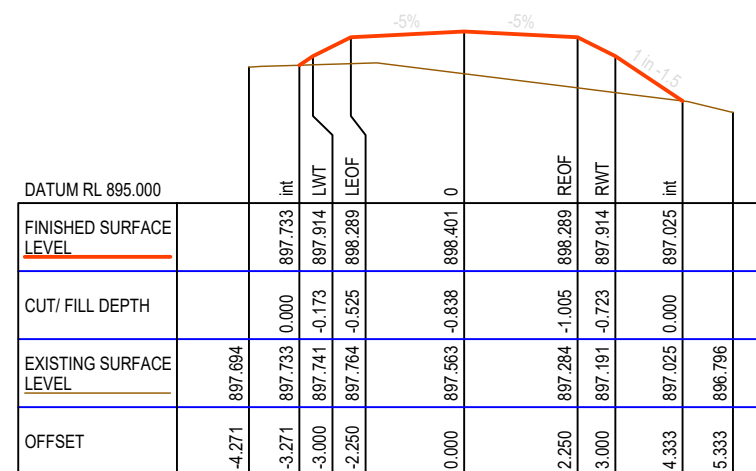


CH 10300.000

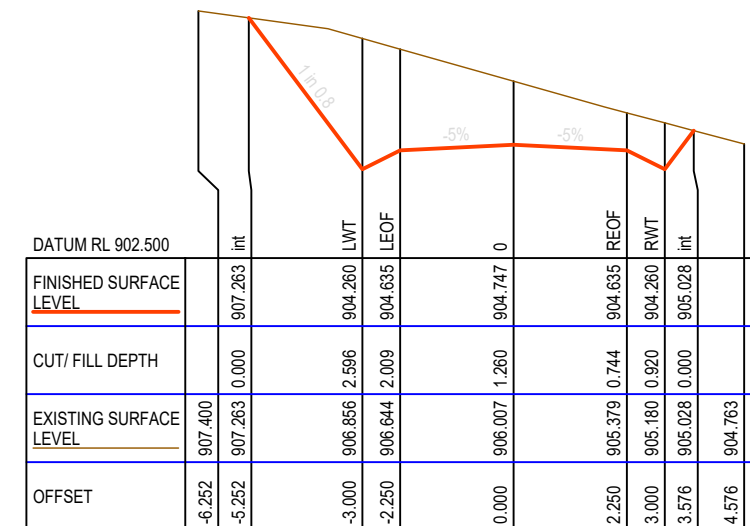


CH 10360.000

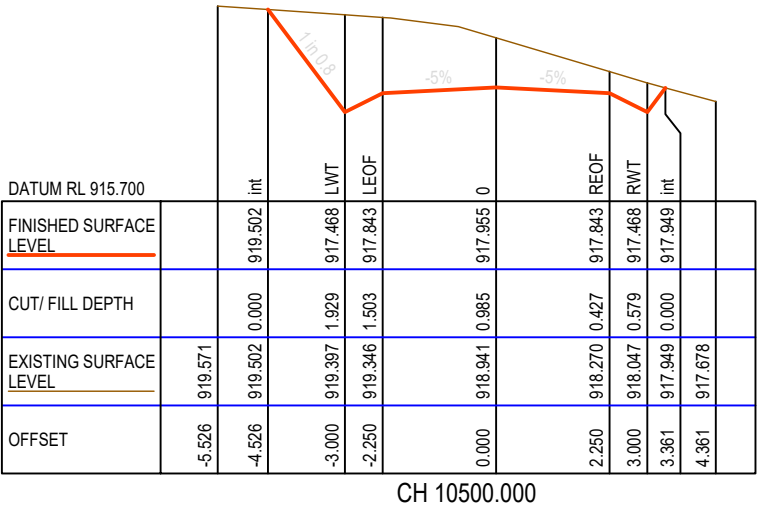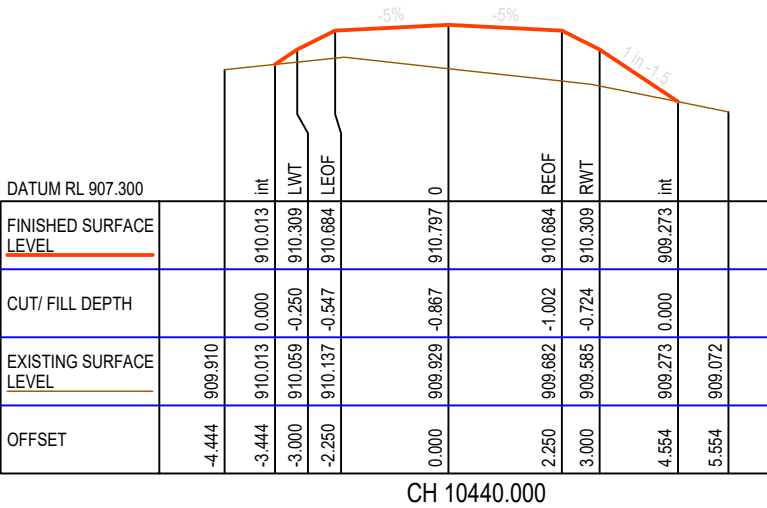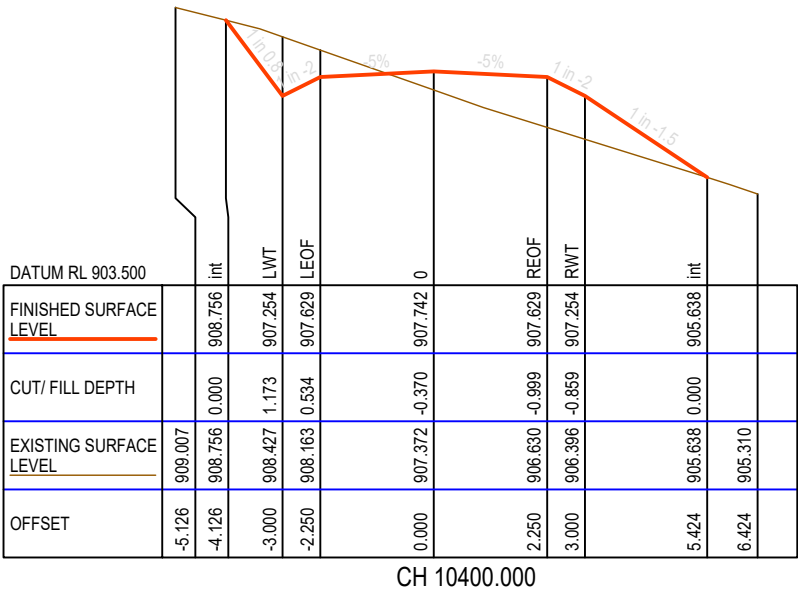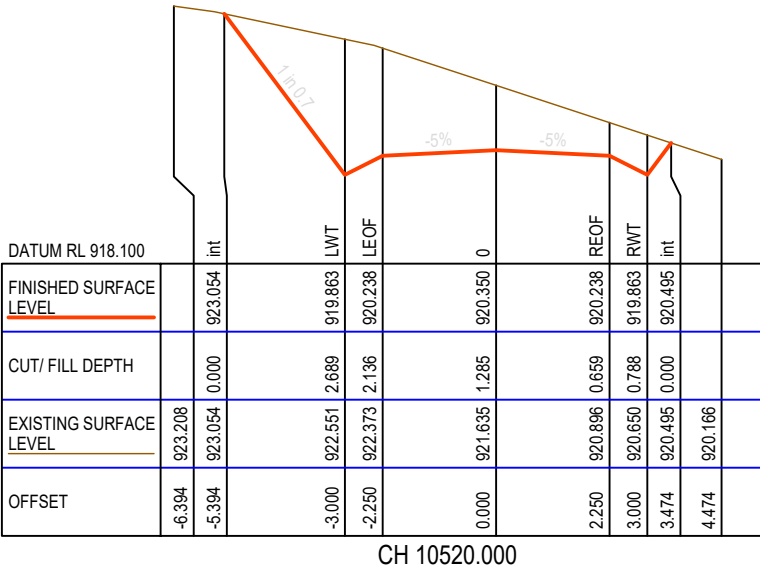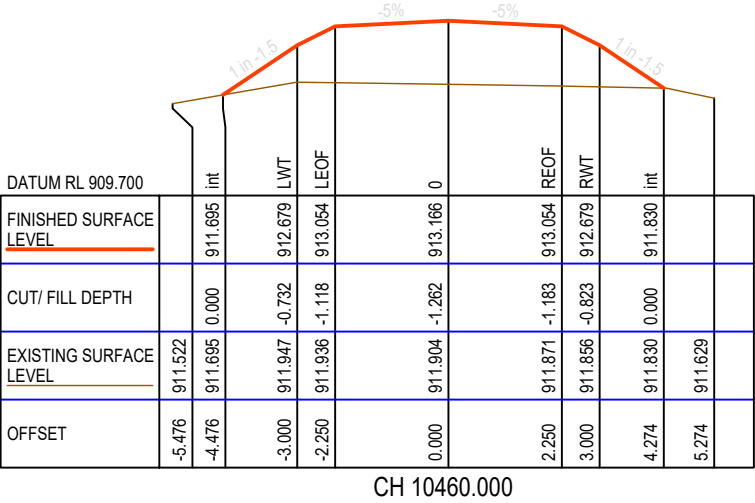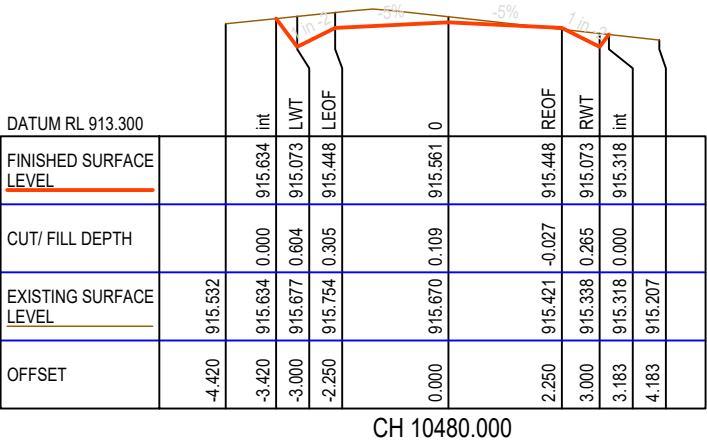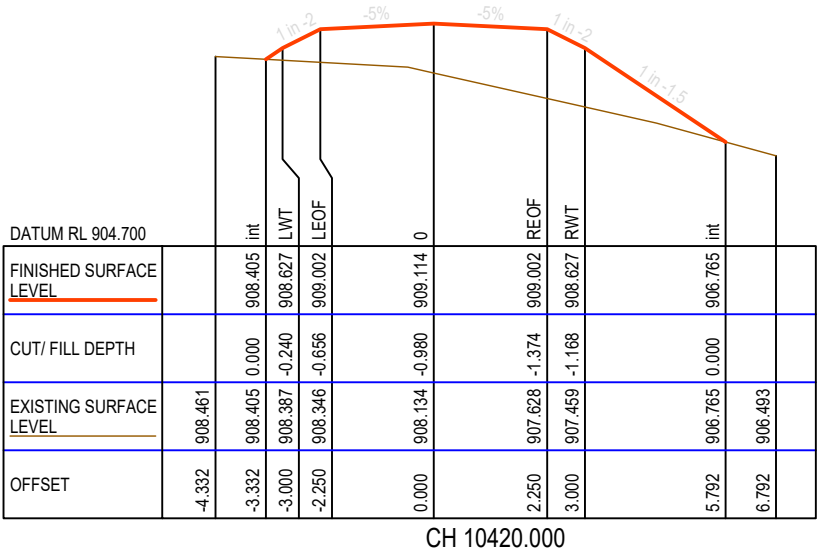


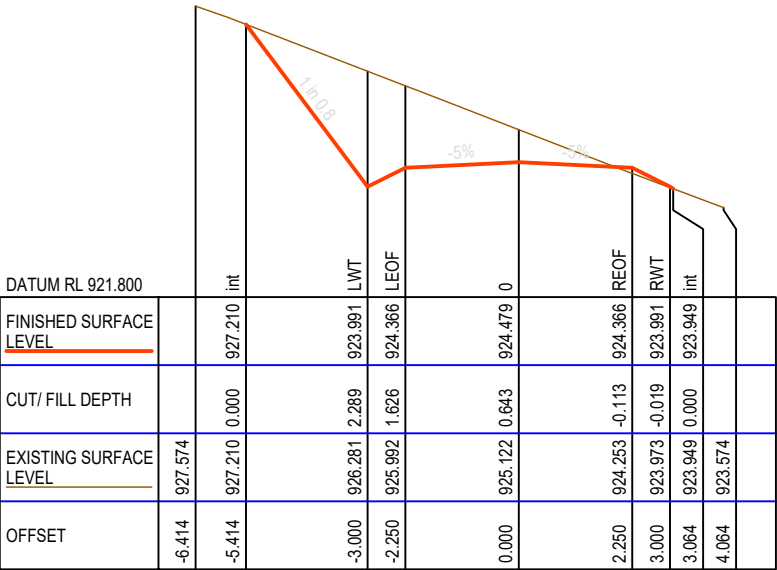


CH 10560.000

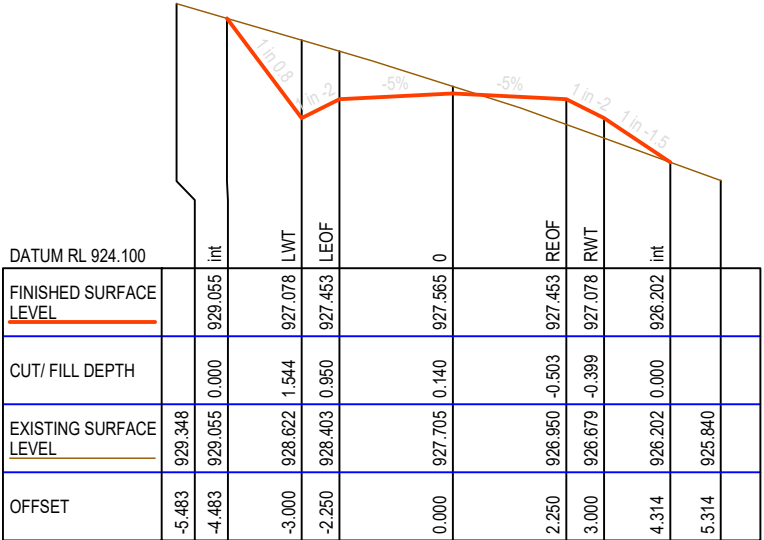


CH 10600.000

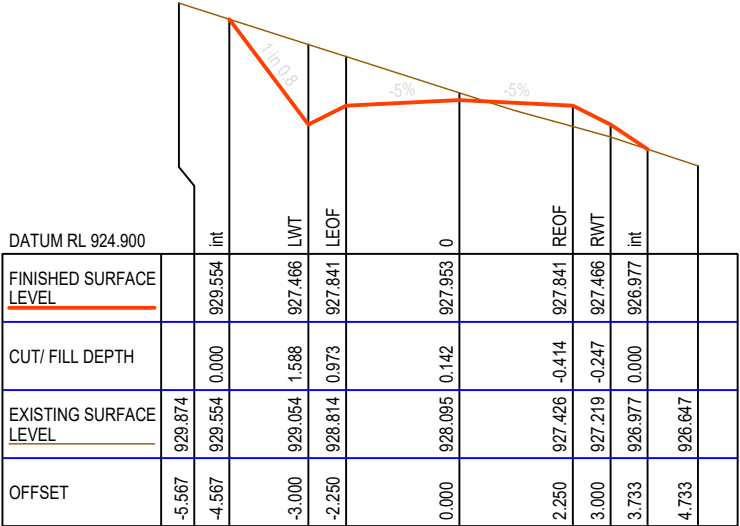


CH 10640.000

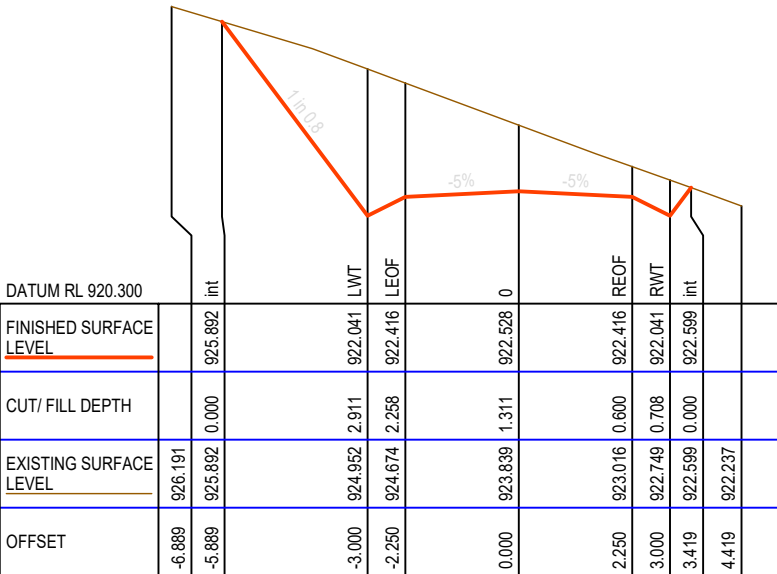


CH 10540.000

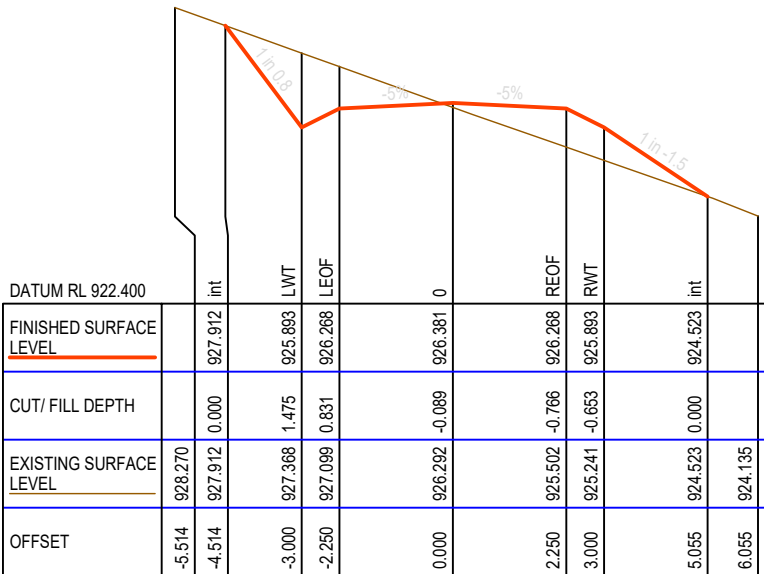


CH 10580.000

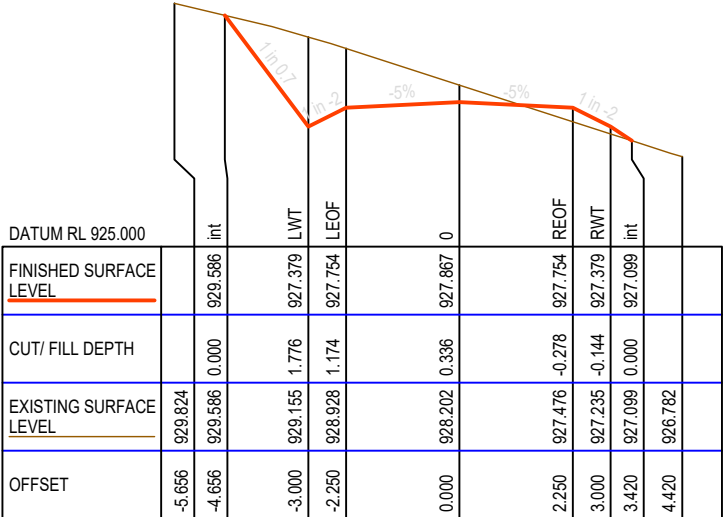


CH 10620.000

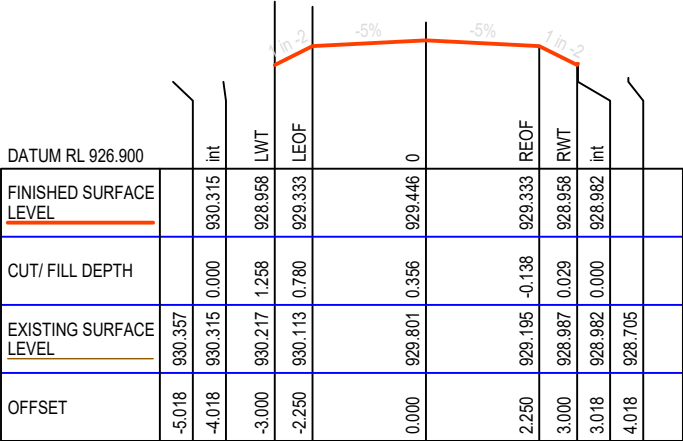


CH 10700.000

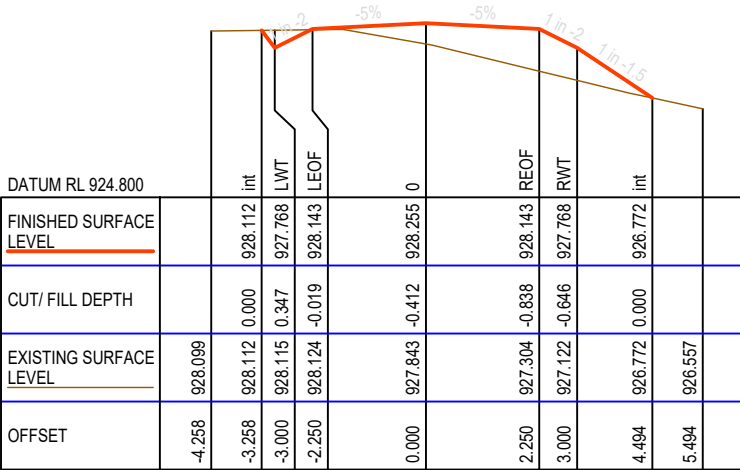


CH 10680.000

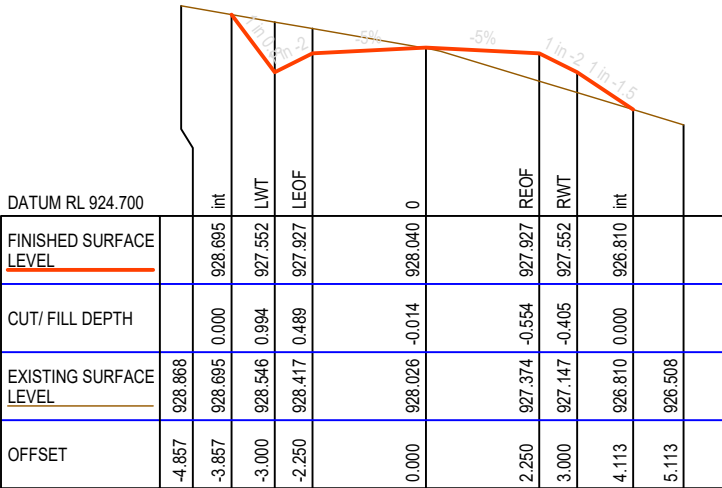


CH 10660.000

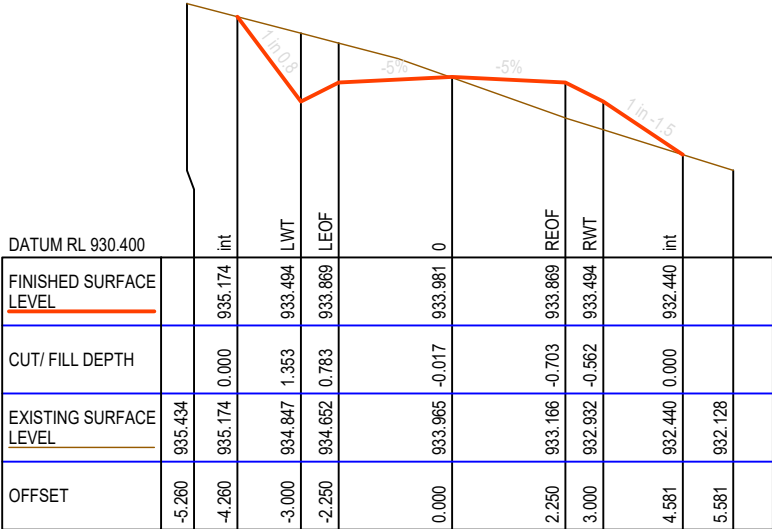


CH 10740.000

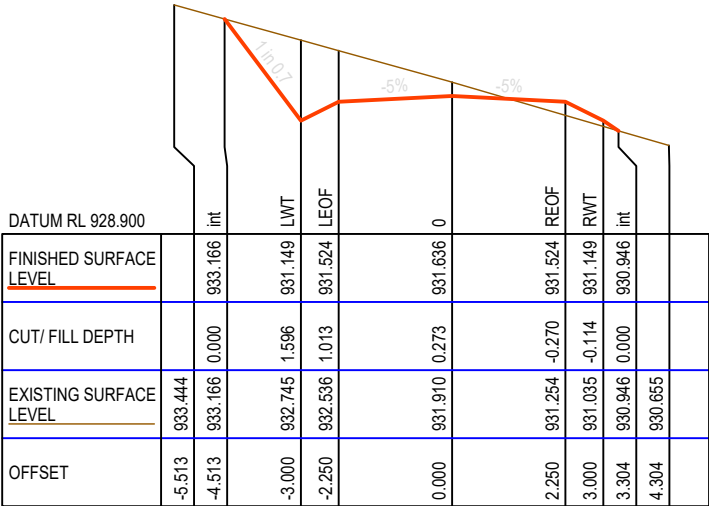


CH 10720.000

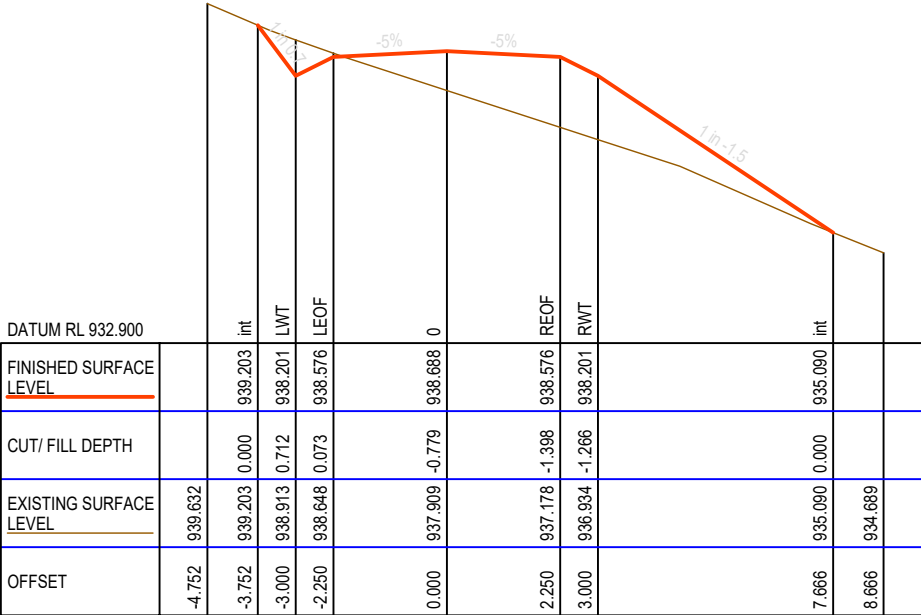


CH 10780.000

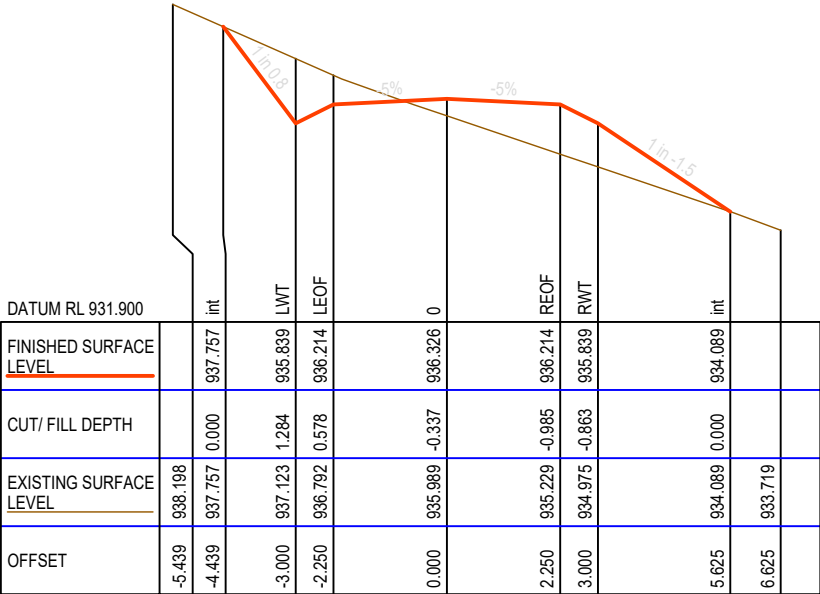


CH 10760.000

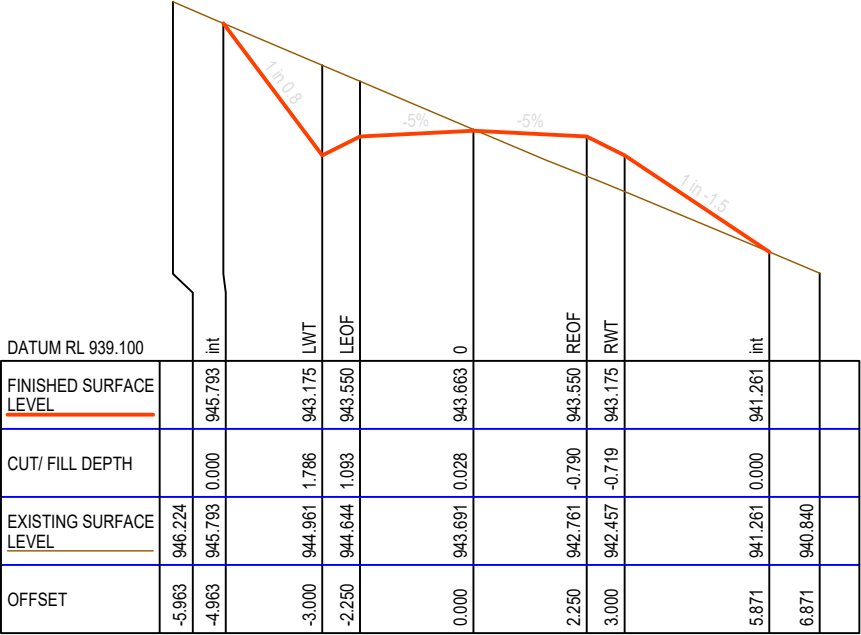


CH 10820.000

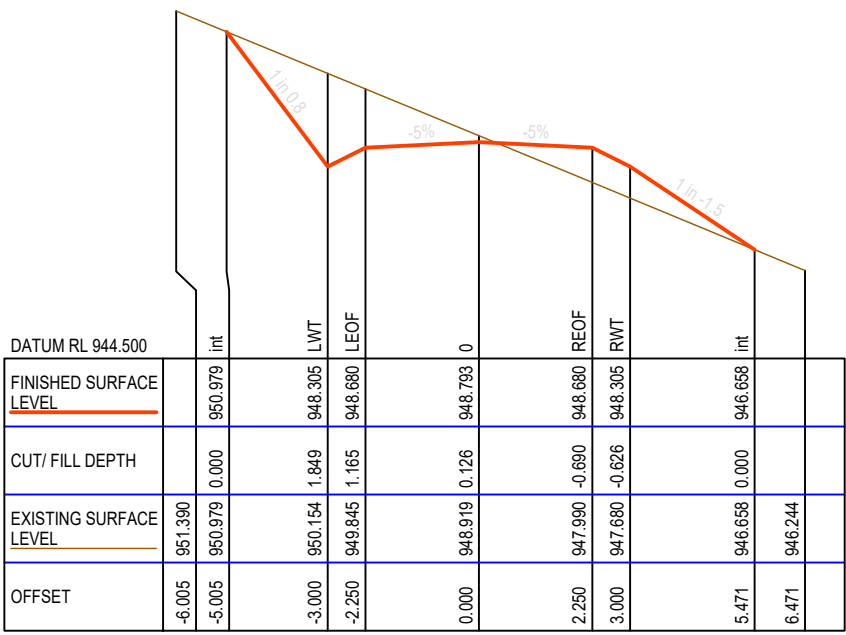


CH 10860.000

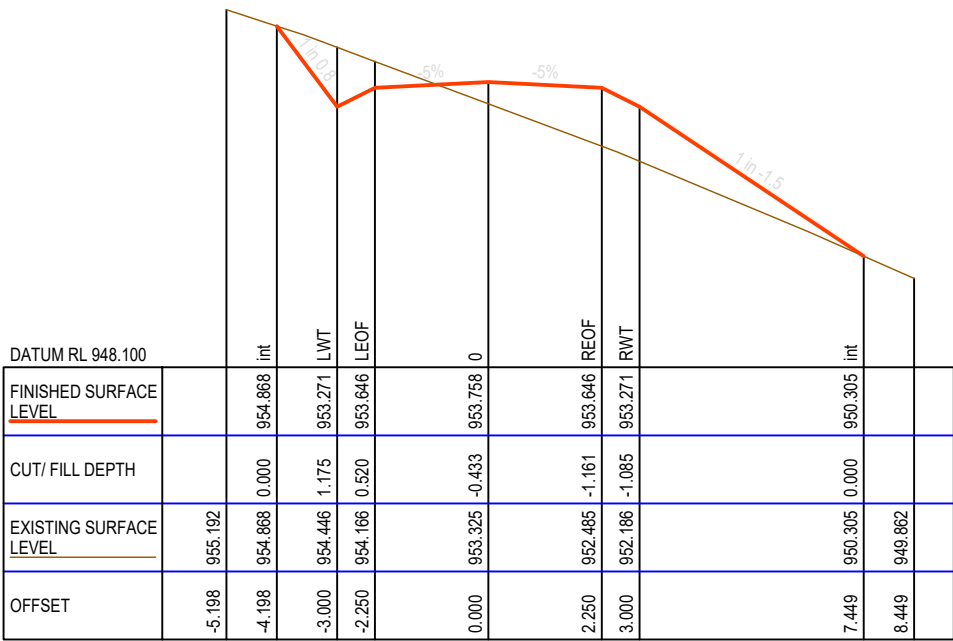


CH 10900.000

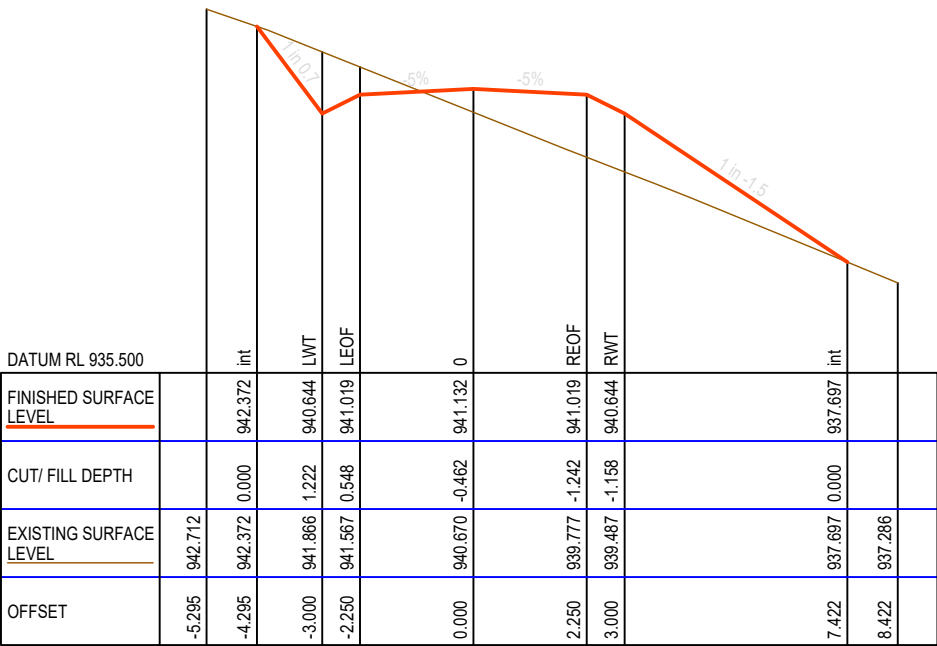


CH 10800.000

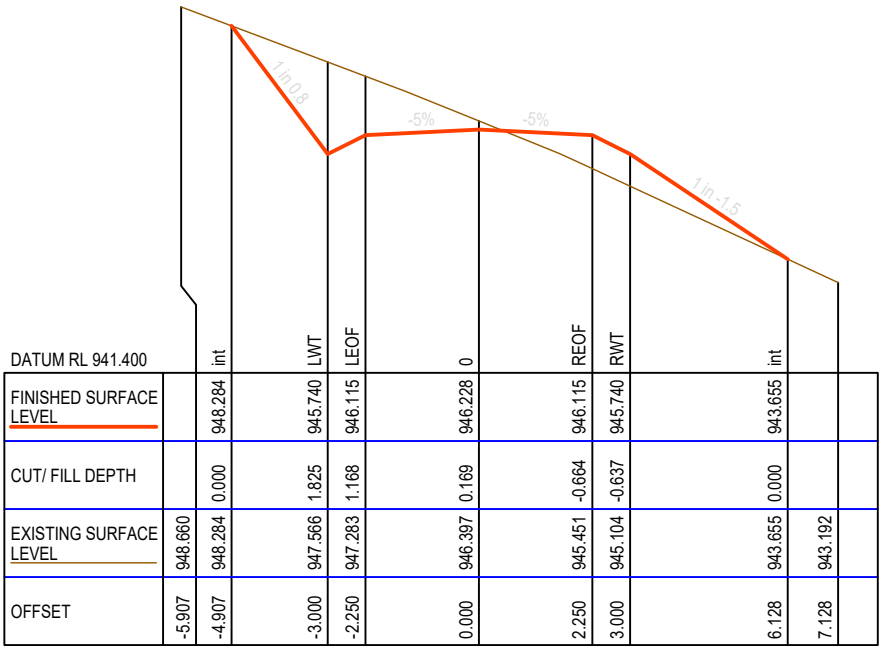


CH 10840.000

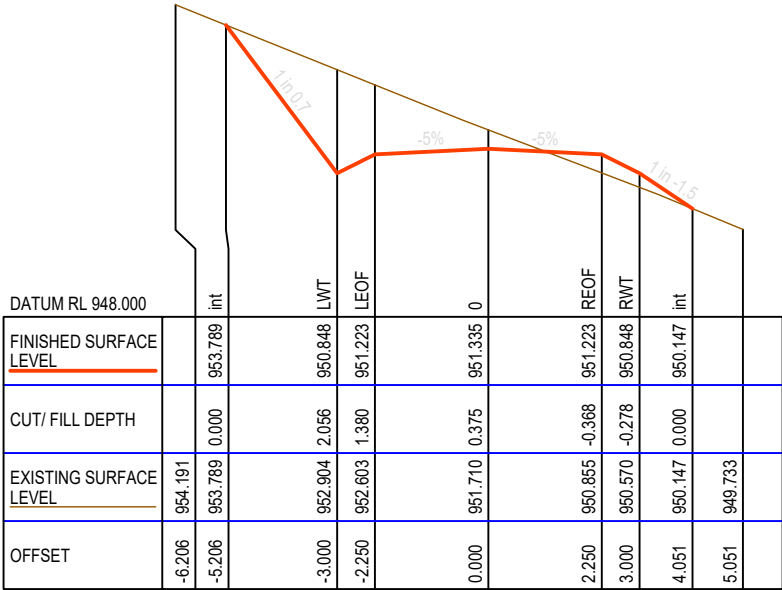


CH 10880.000

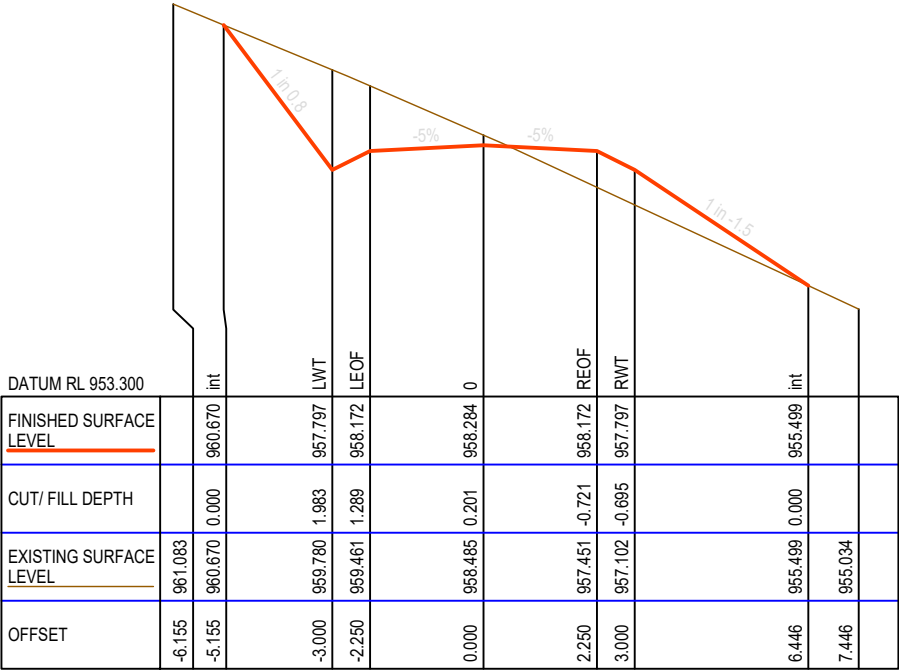


CH 10940.000

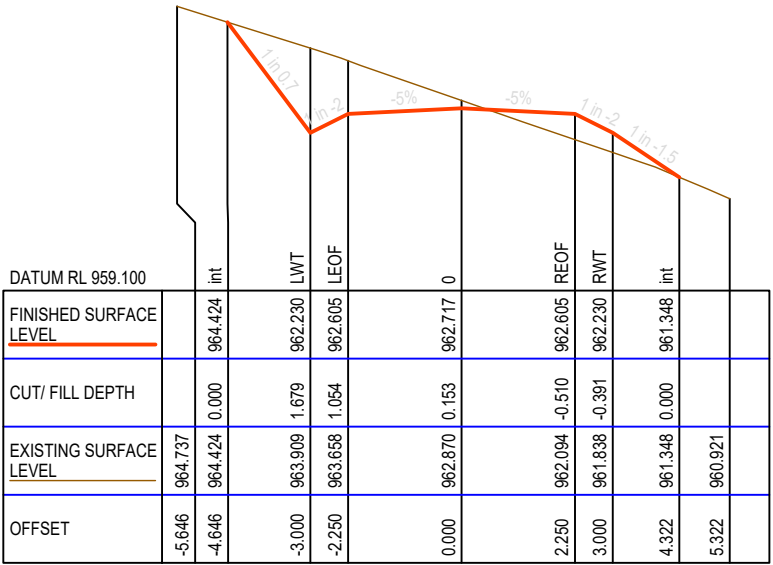


CH 10980.000

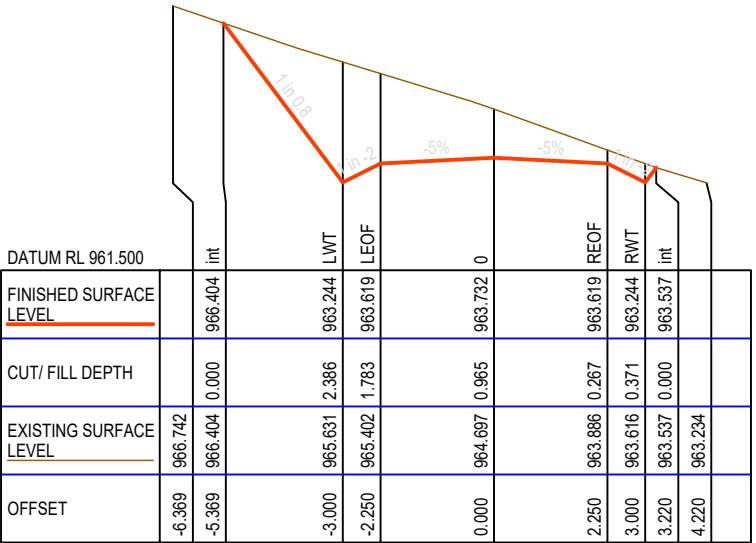


CH 11020.000

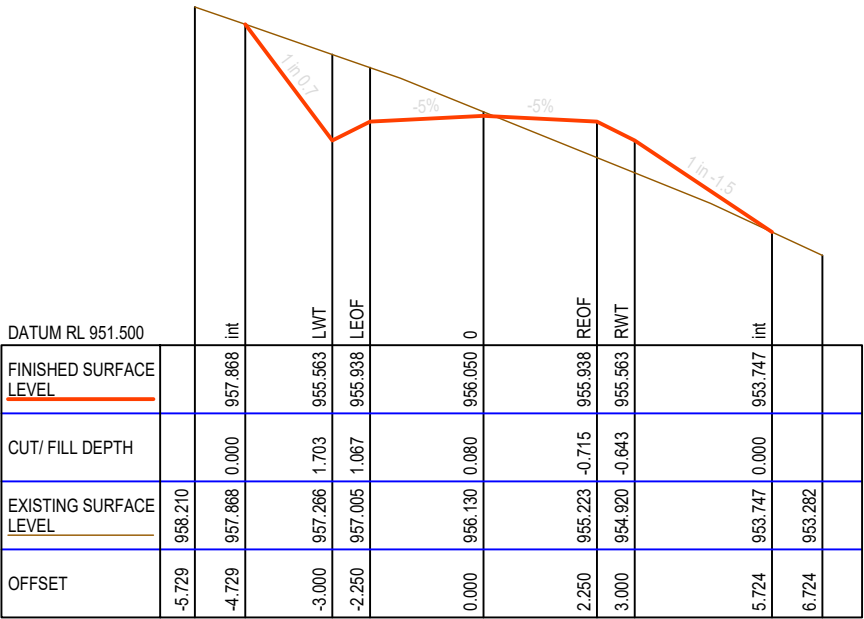

CH 10920.000

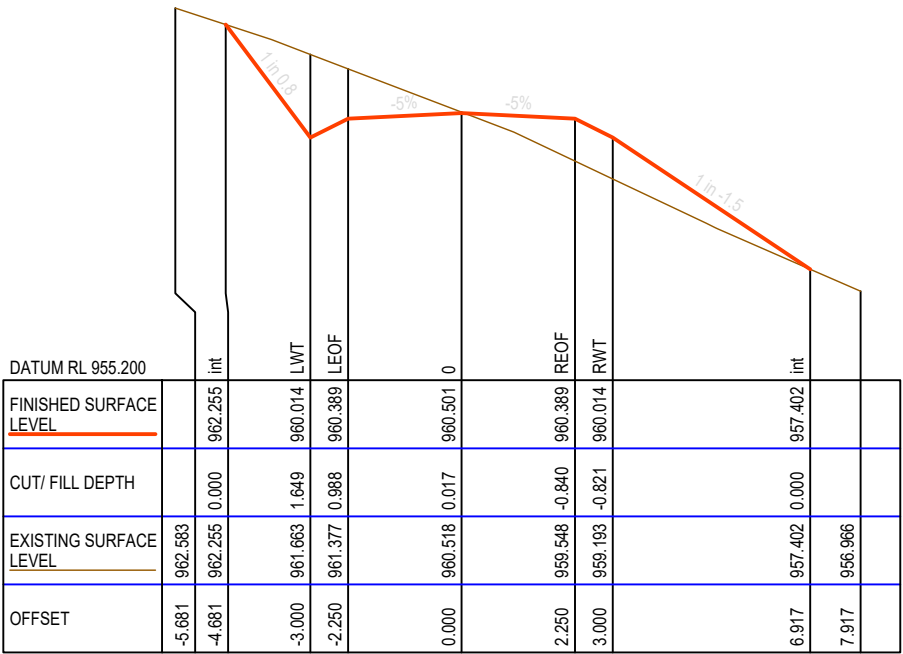

CH 10960.000

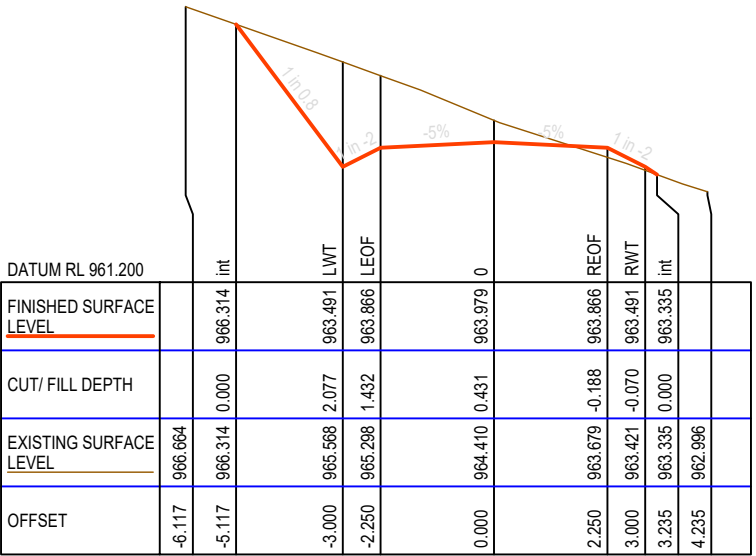

CH 11000.000




This drawing, the designs, and the information, contained within it are, and always will remain, the property of Santana Minerals Ltd. Any unauthorized use or reproduction in part or in full, is forbidden.

REV A 250702
REV B 250722
REV C 250730
REV D 250730
REV E 250828
REV F 251014
REV G 251110
REV H 251118
REV I 260703
REV M 260727


Ardgour Rise Road
Cross Section CH 10,920-11,020

July 2026


Scale 1:150 @A3
Date 27/07/2026
Drawing No: BOGP- EW-RD-03-M
Drawing By: Josh C
Sheet No. 77 of 102

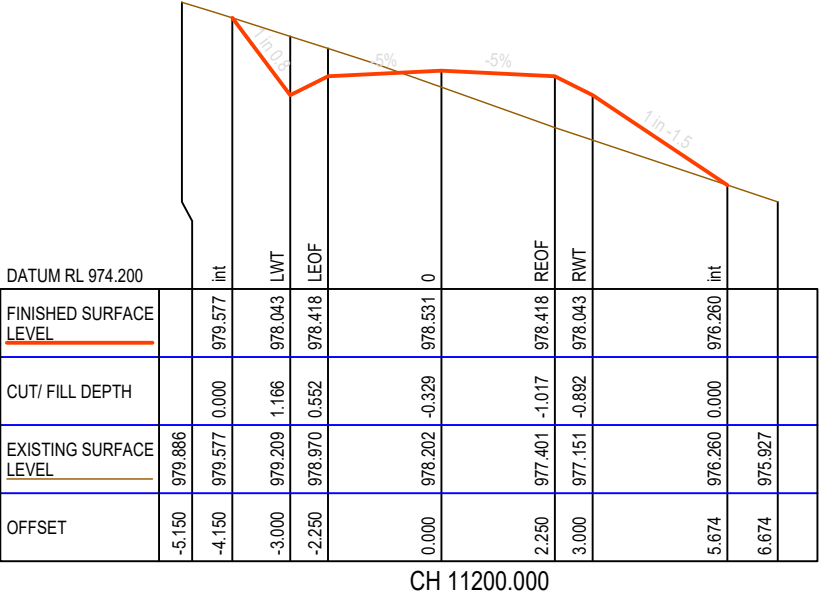


CH 11200.000

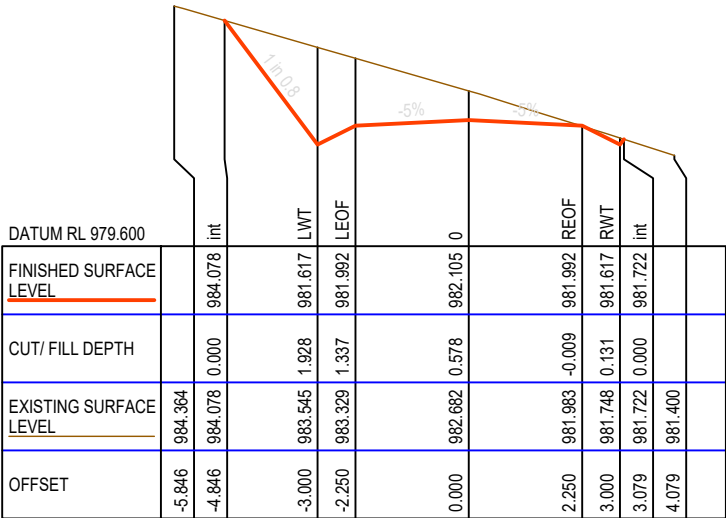


CH 11240.000

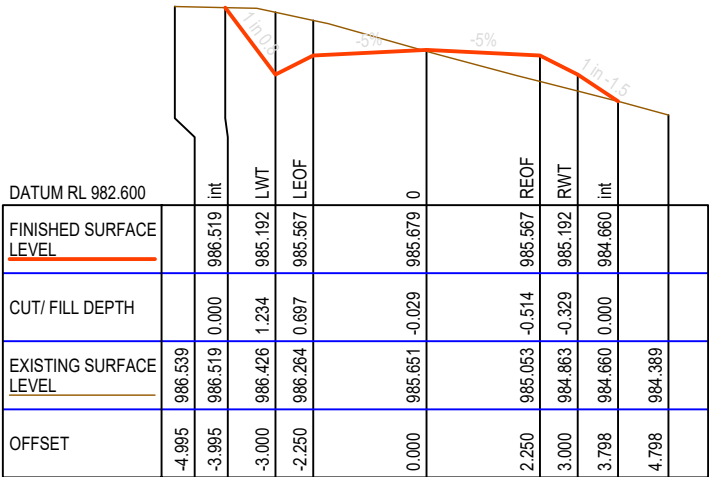


CH 11280.000

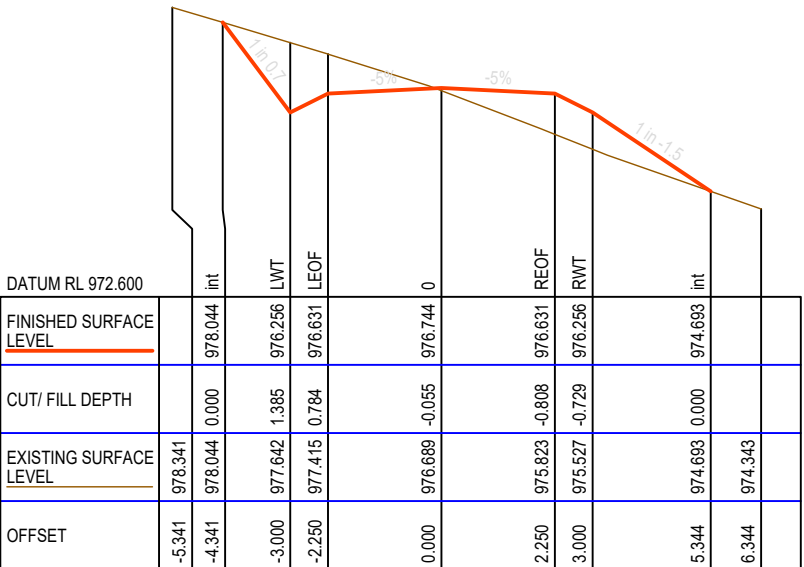

CH 11180.000

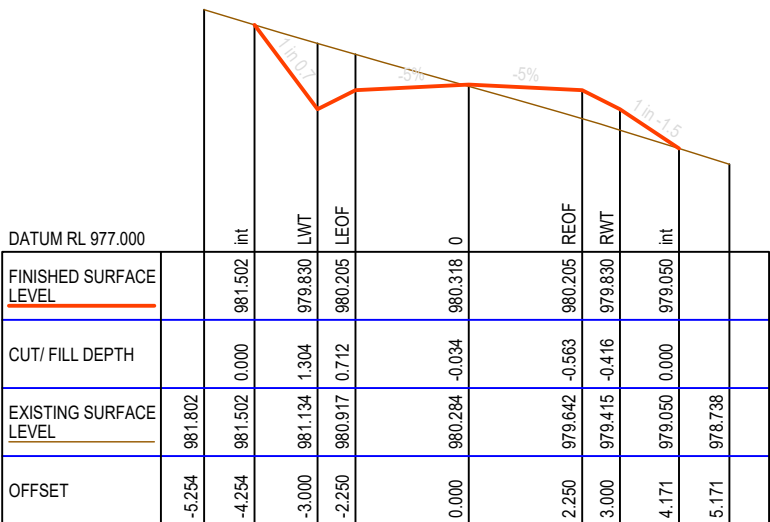


CH 11220.000

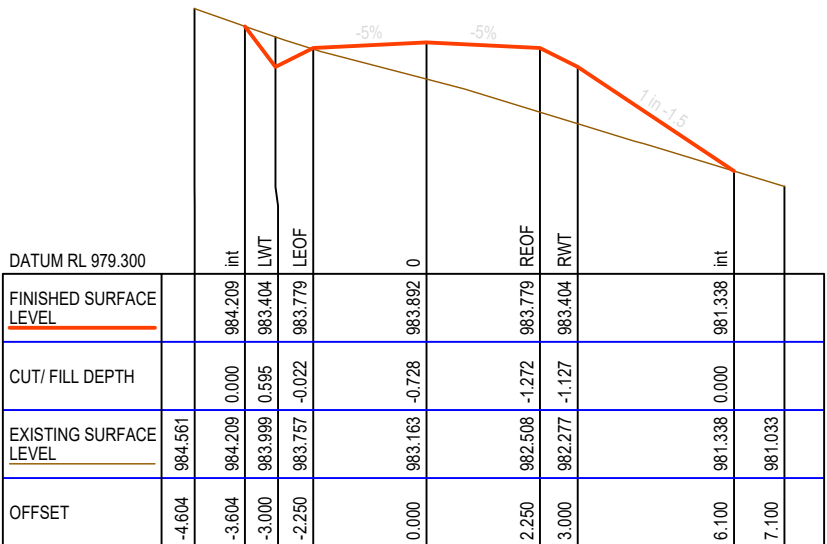


CH 11260.000




CH 11340.000

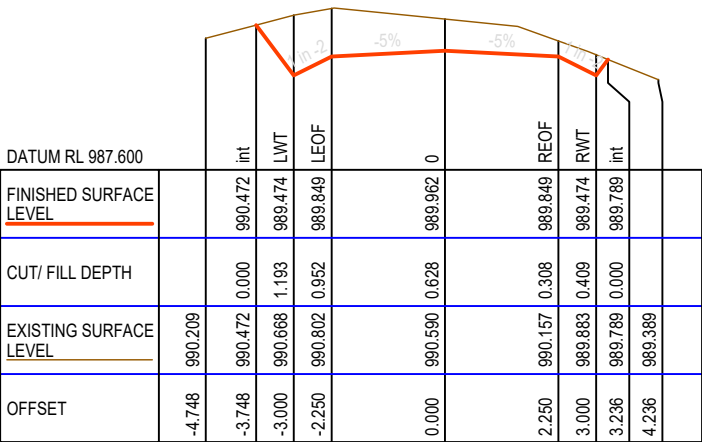


CH 11320.000

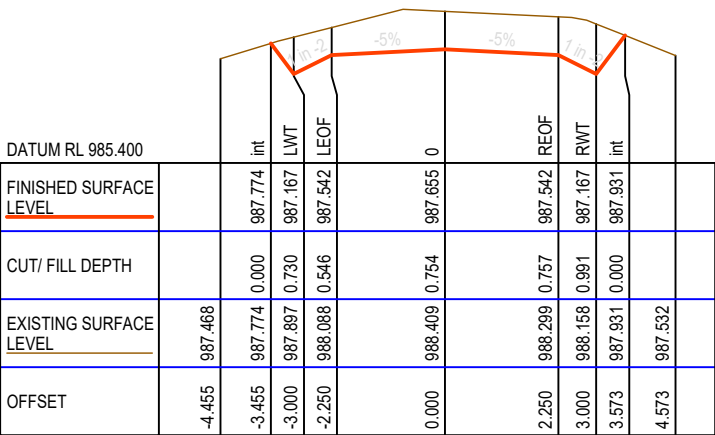


CH 11300.000

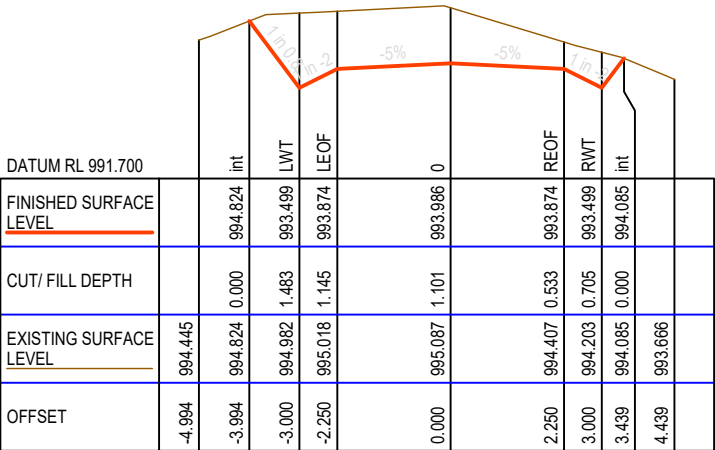


CH 11380.000

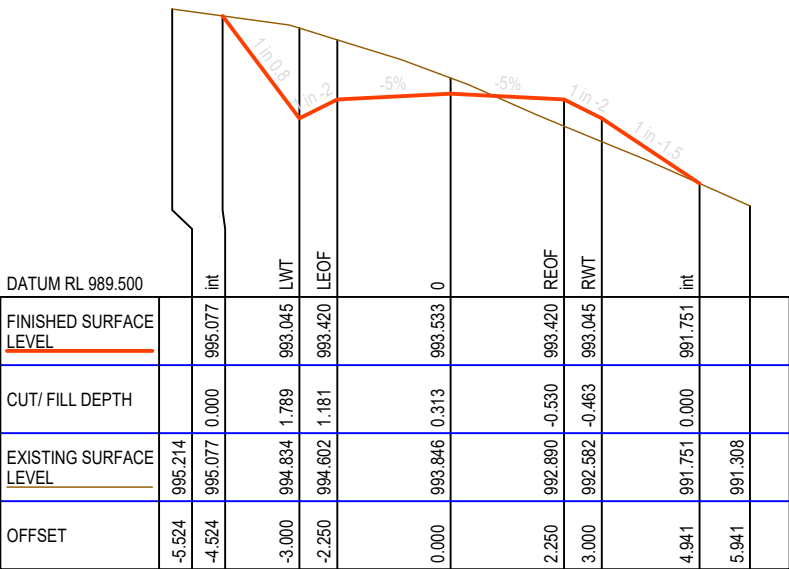


CH 11360.000

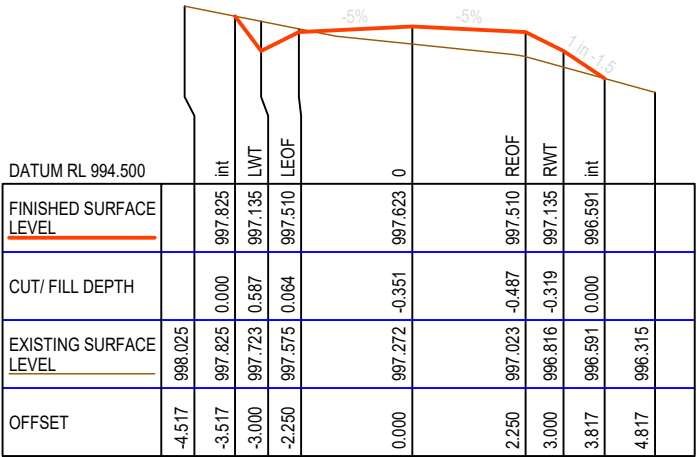


CH 11440.000

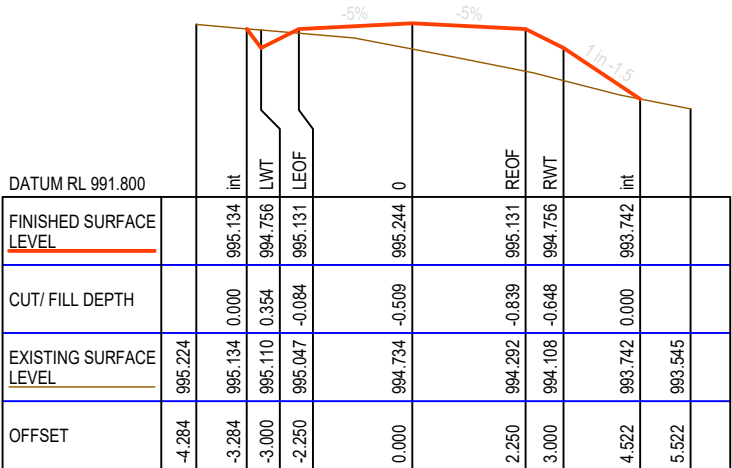


CH 11420.000

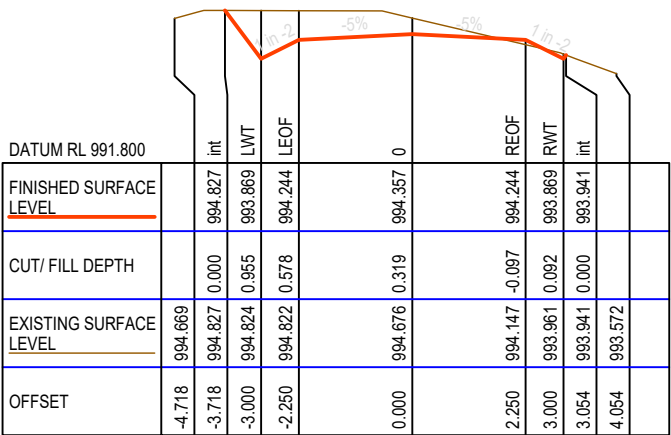


CH 11400.000

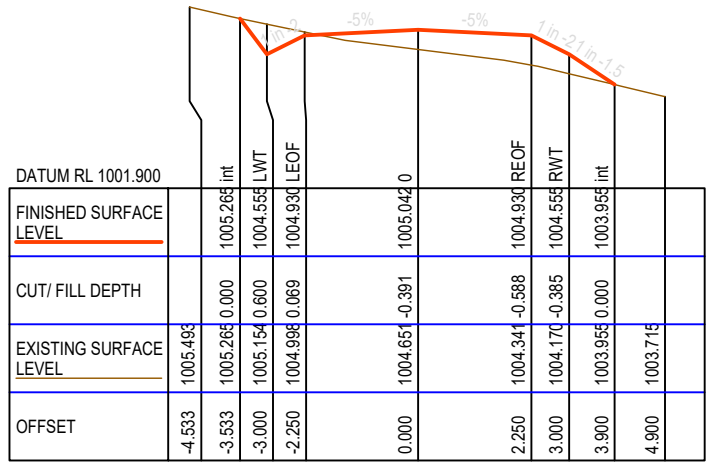


CH 11500.000

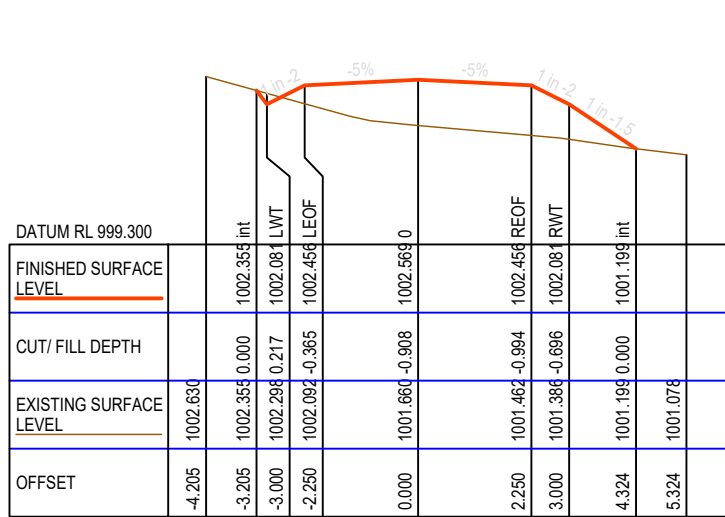


CH 11480.000

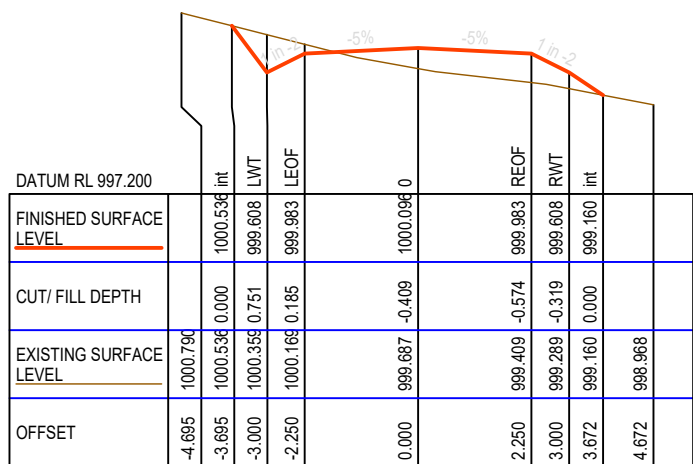


CH 11460.000

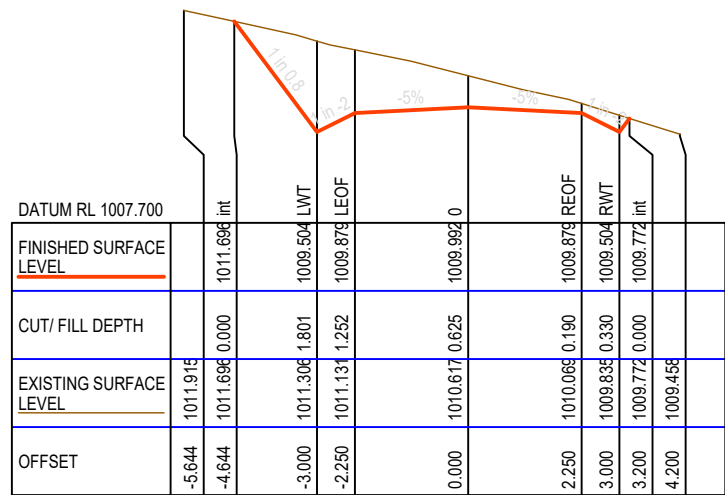


CH 11540.000

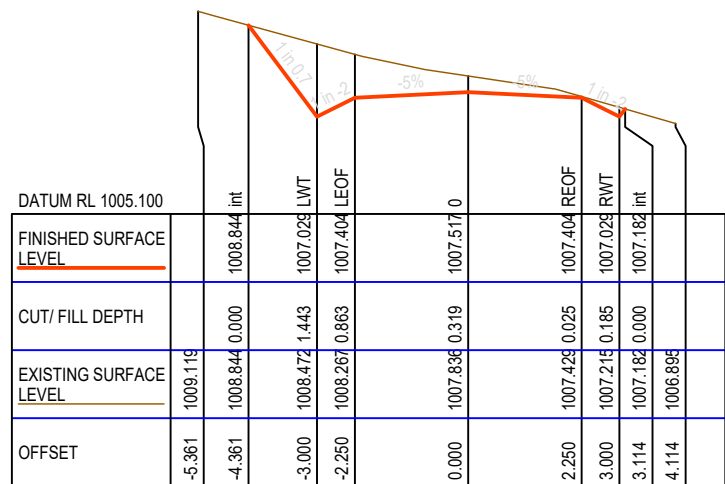


CH 11520.000

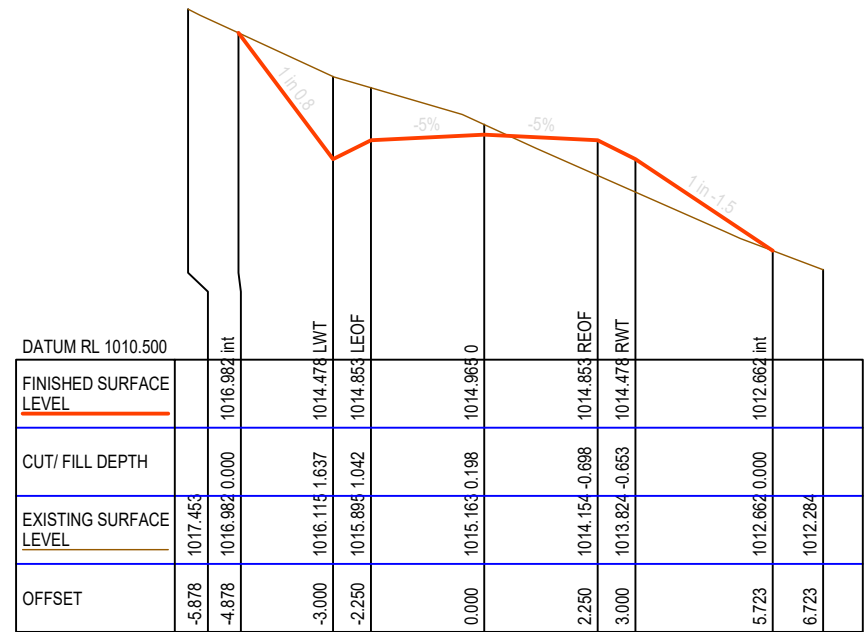


CH 11580.000

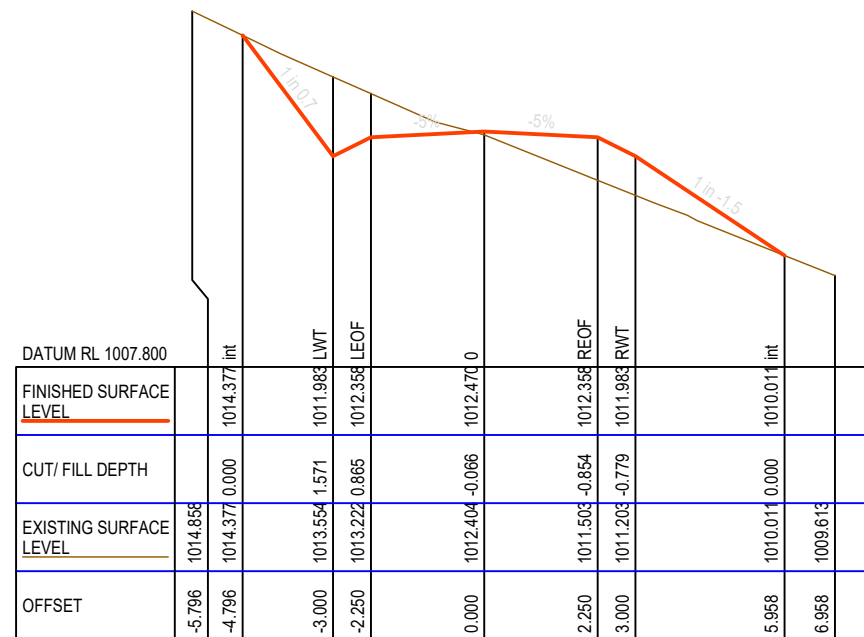


CH 11560.000

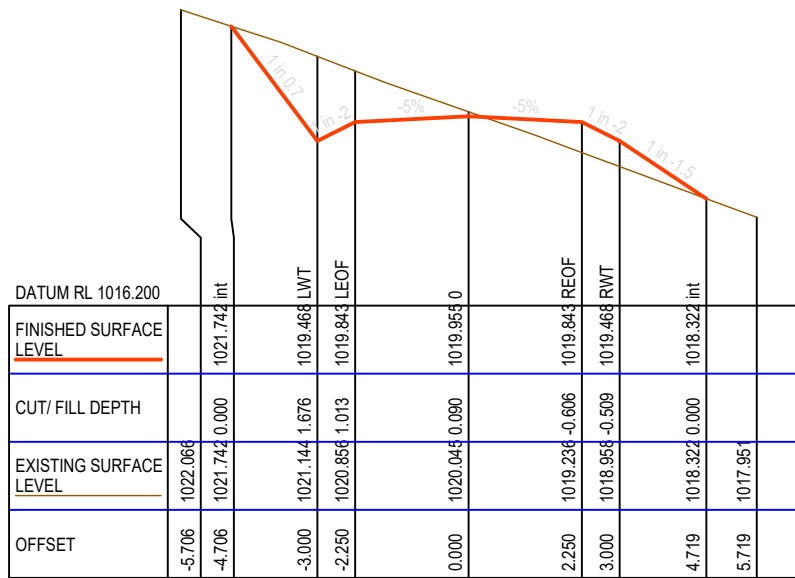


CH 11620.000

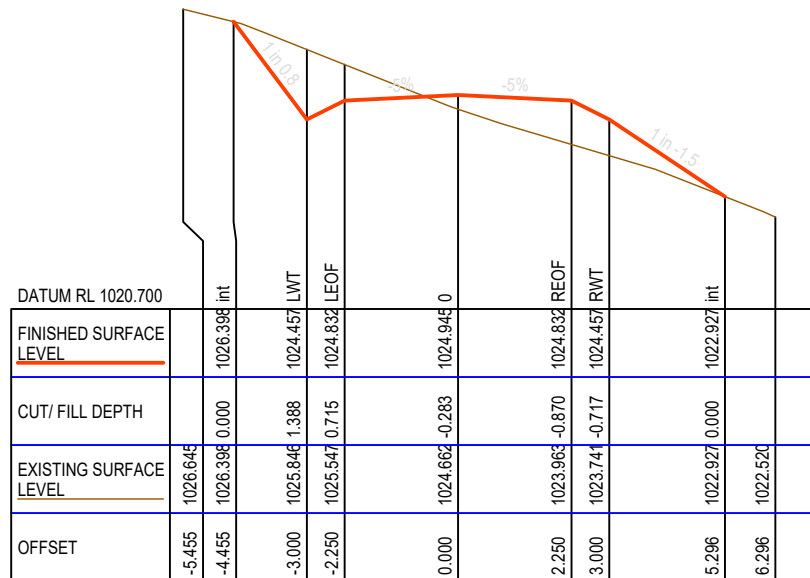


CH 11660.000

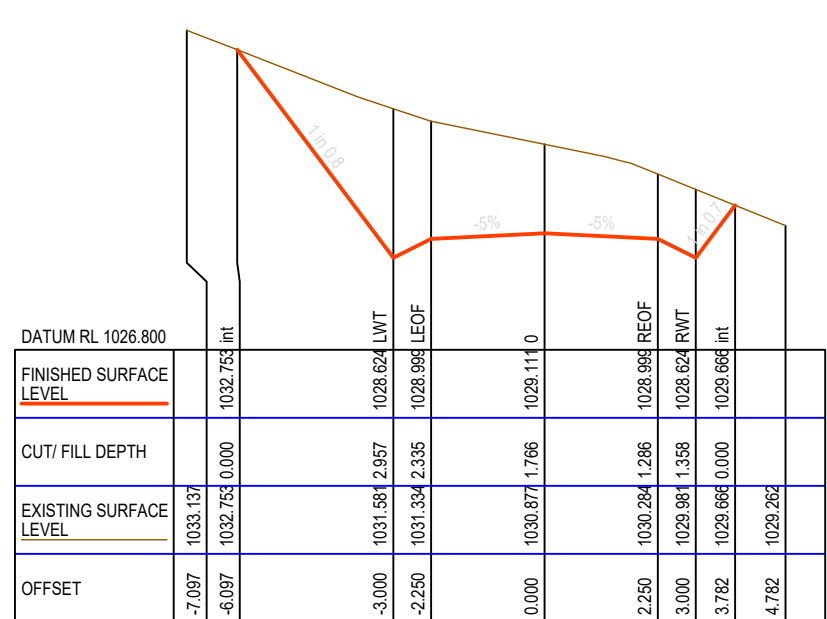


CH 11700.000

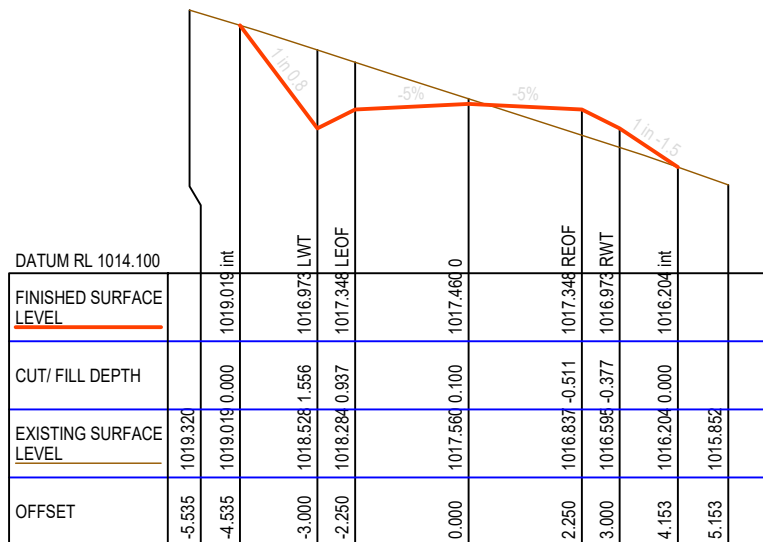







CH 11600.000

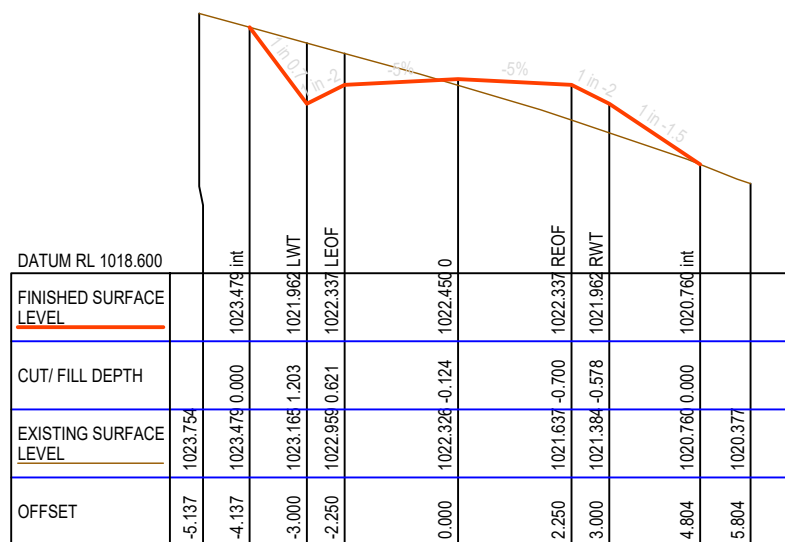


CH 11640.000

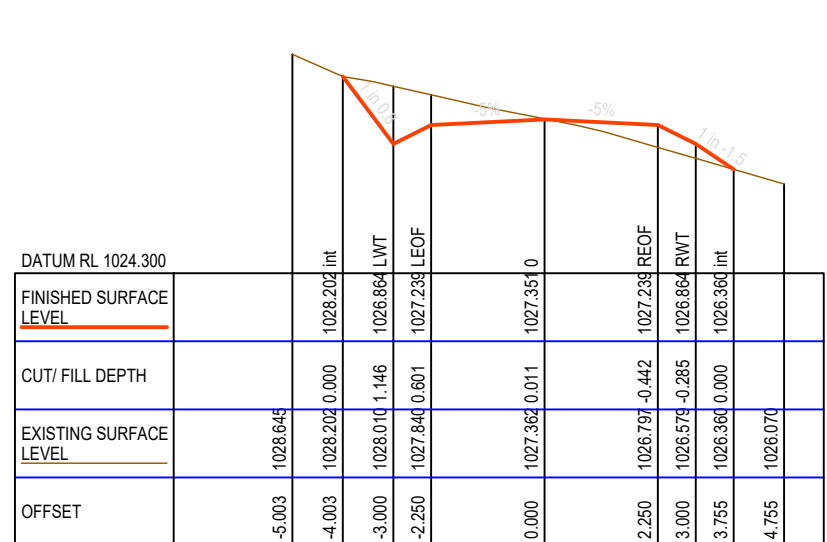


CH 11680.000

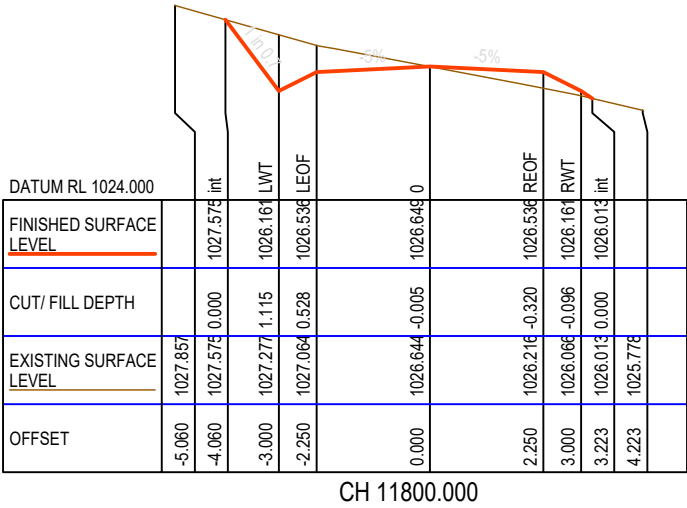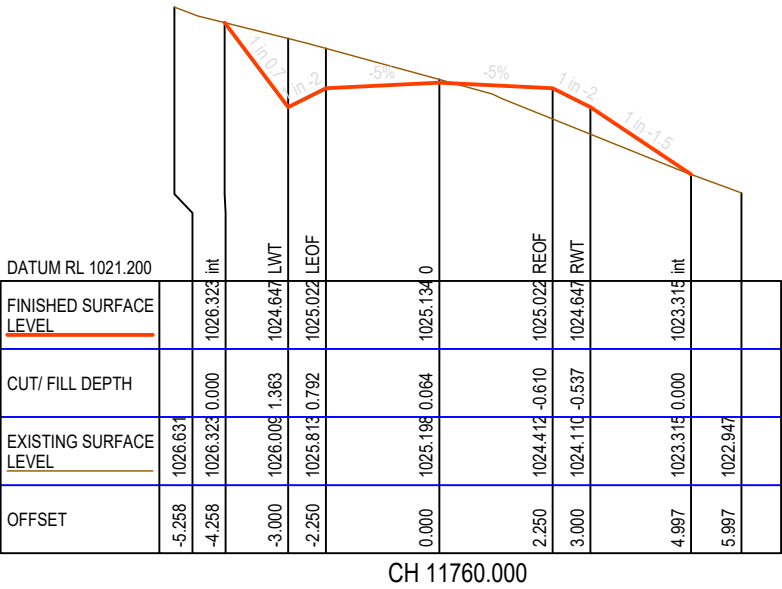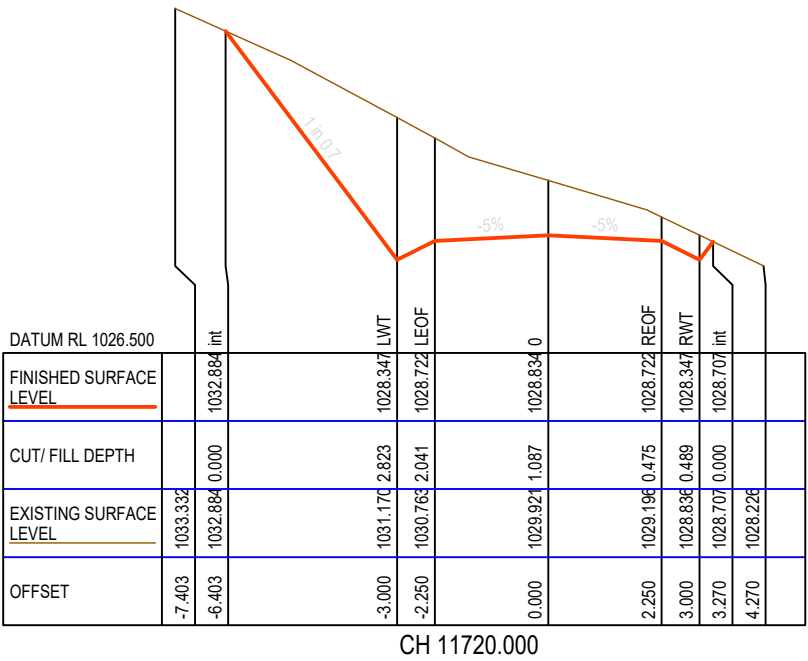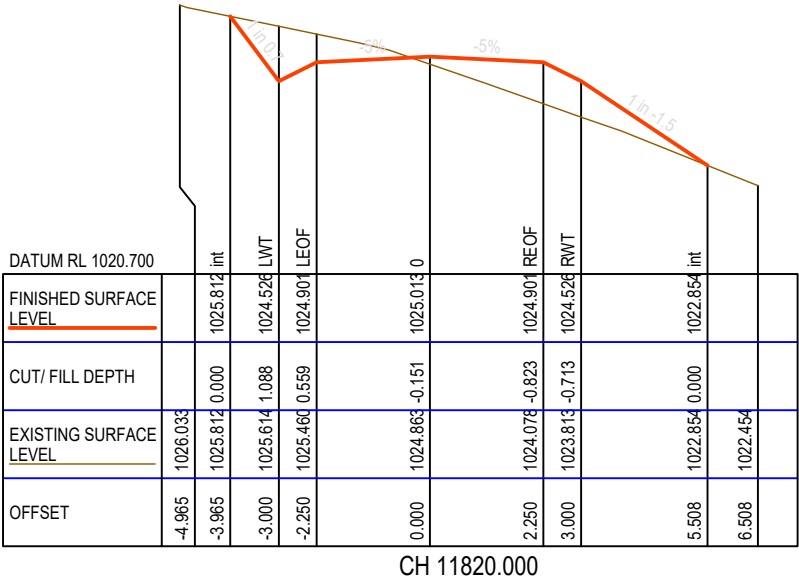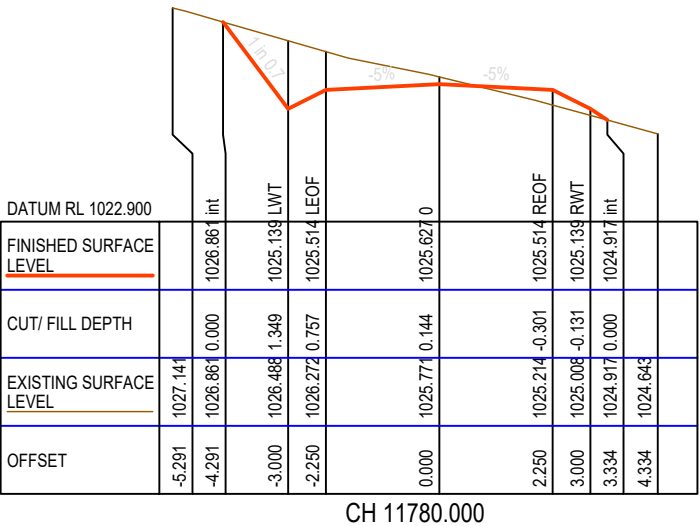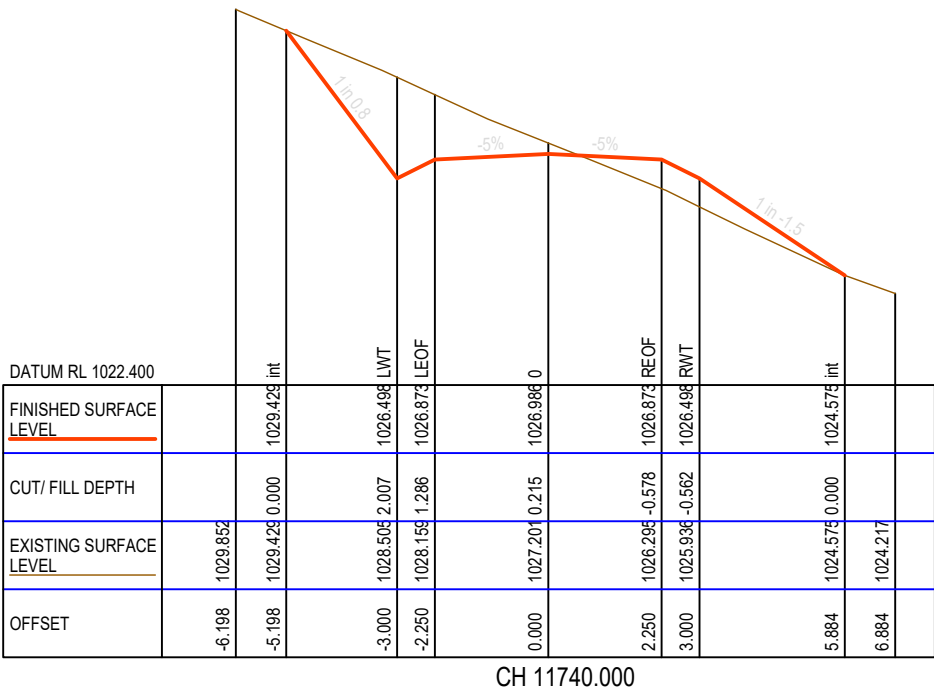


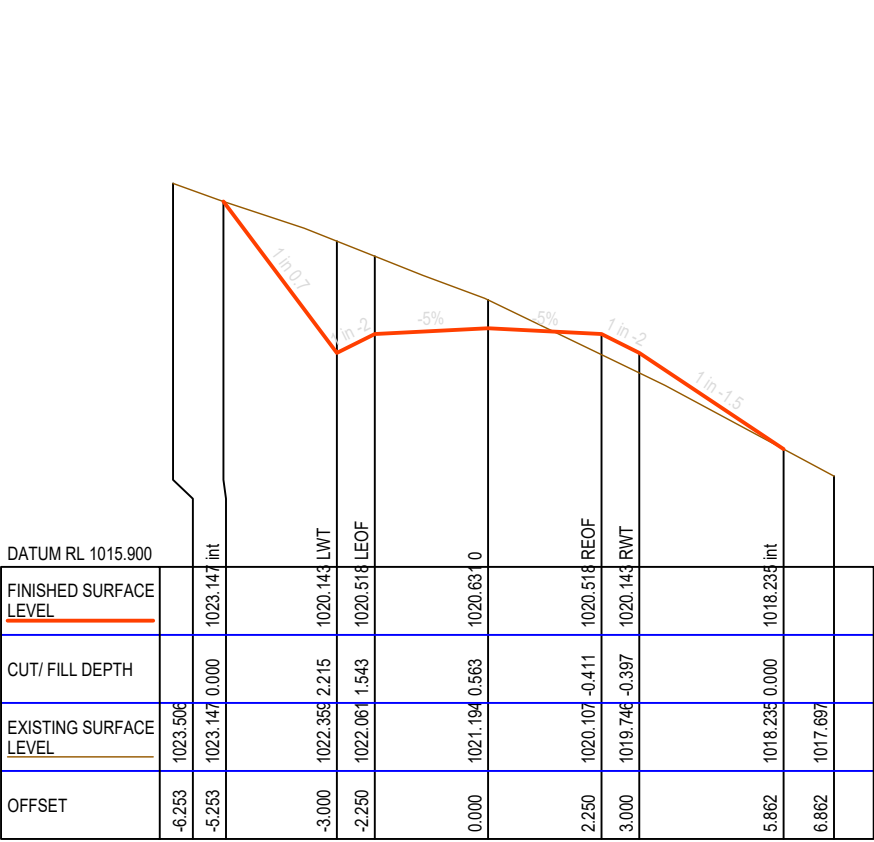


CH 11860.000

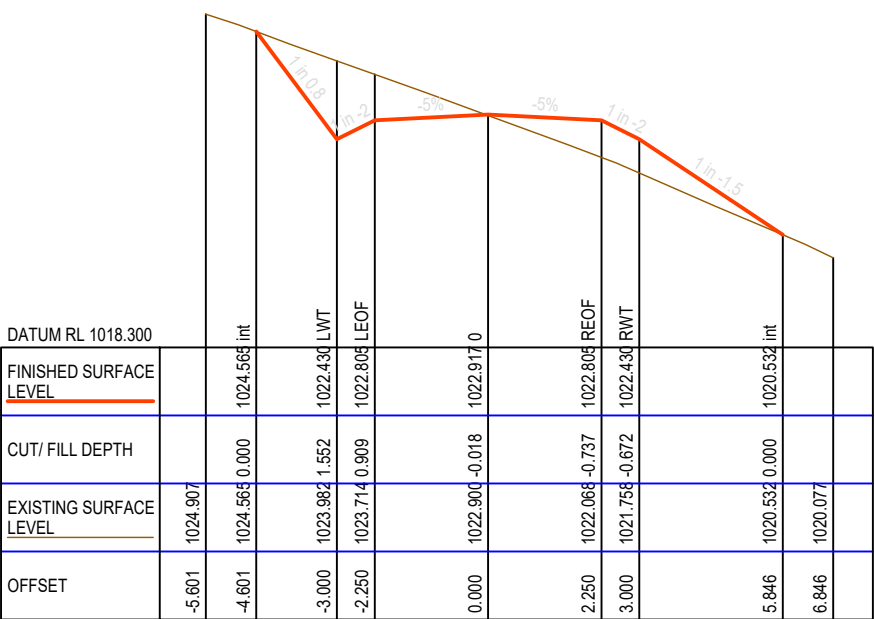


CH 11840.000

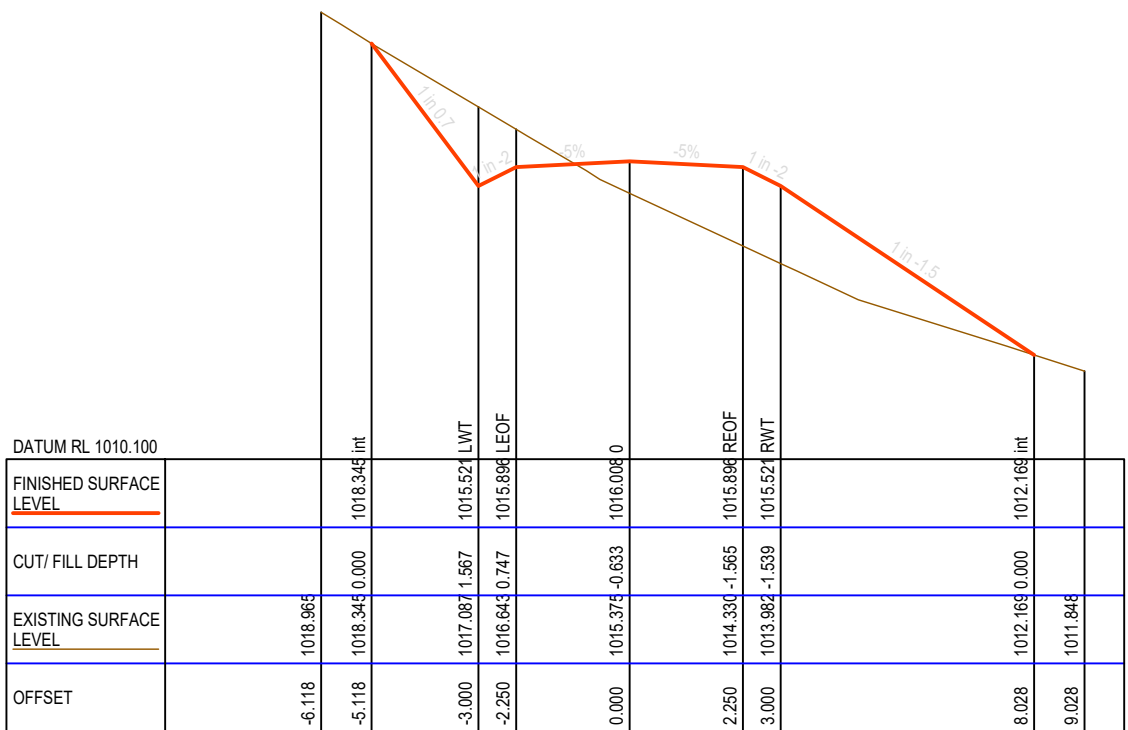


CH 11900.000

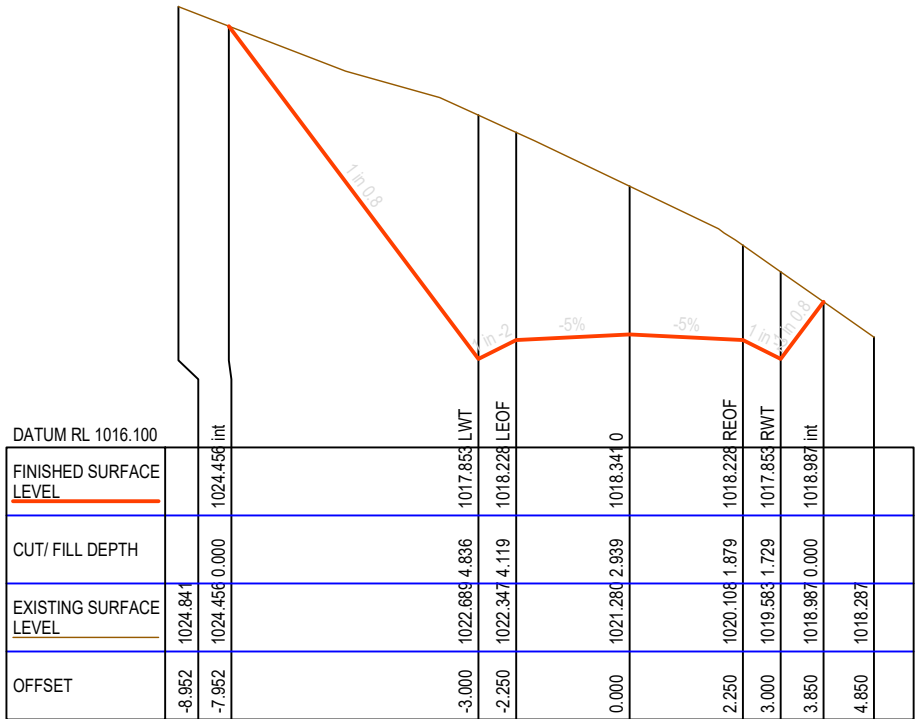


CH 11880.000

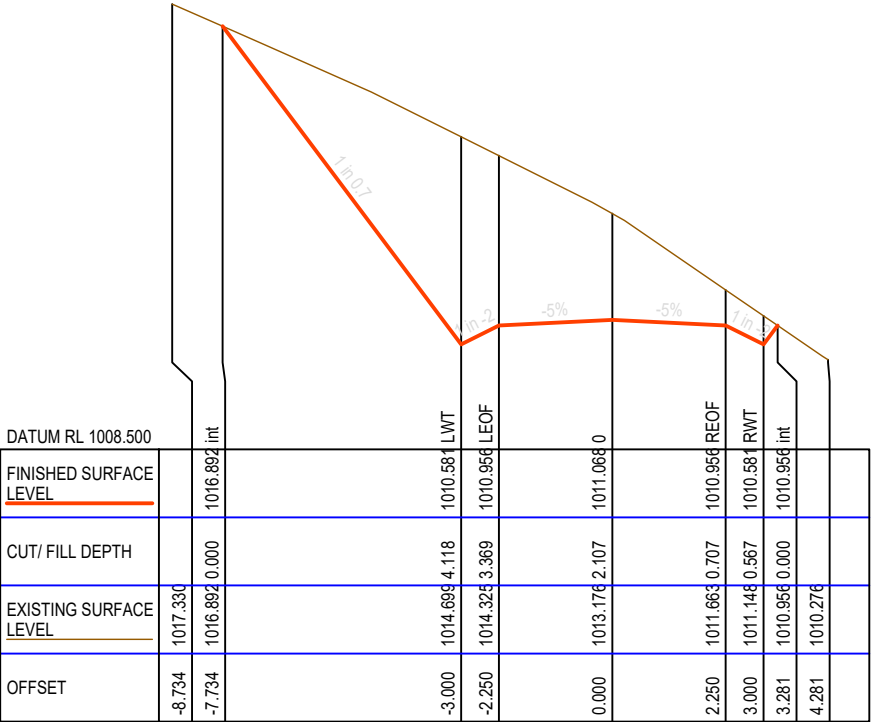


CH 11940.000

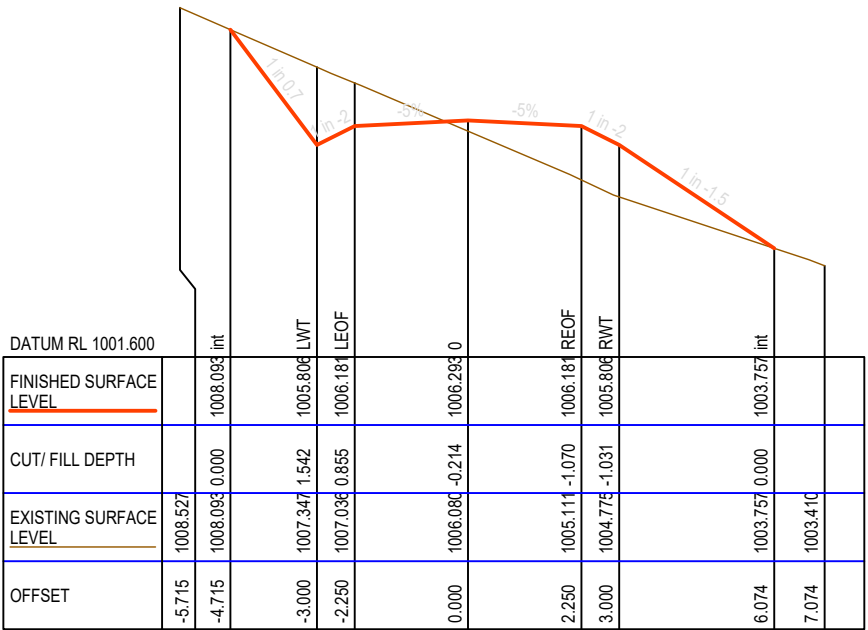


CH 11980.000

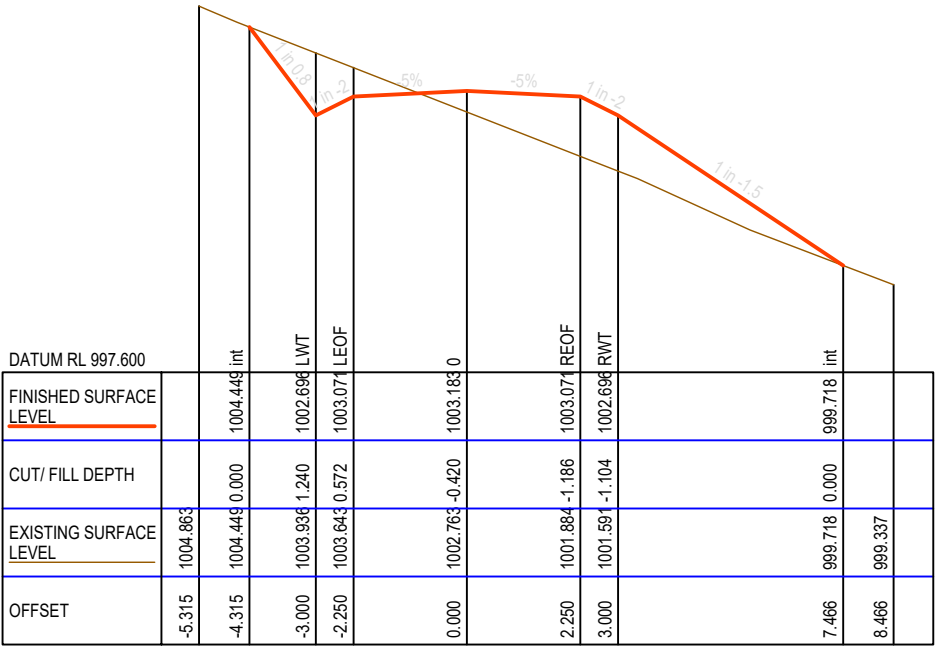


CH 12020.000

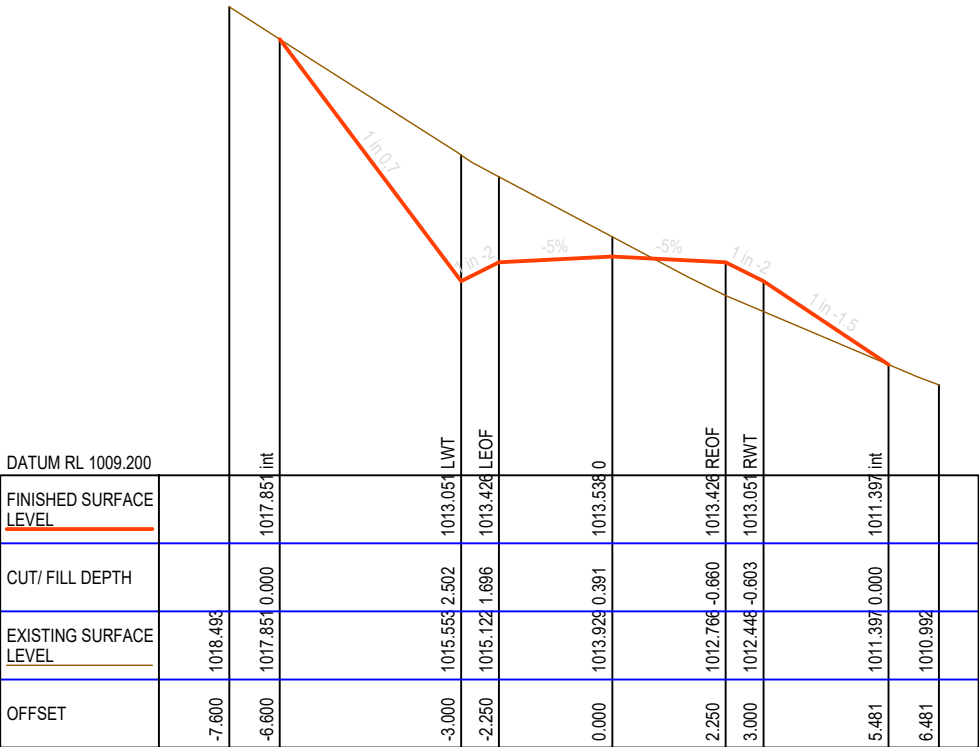

CH 11920.000

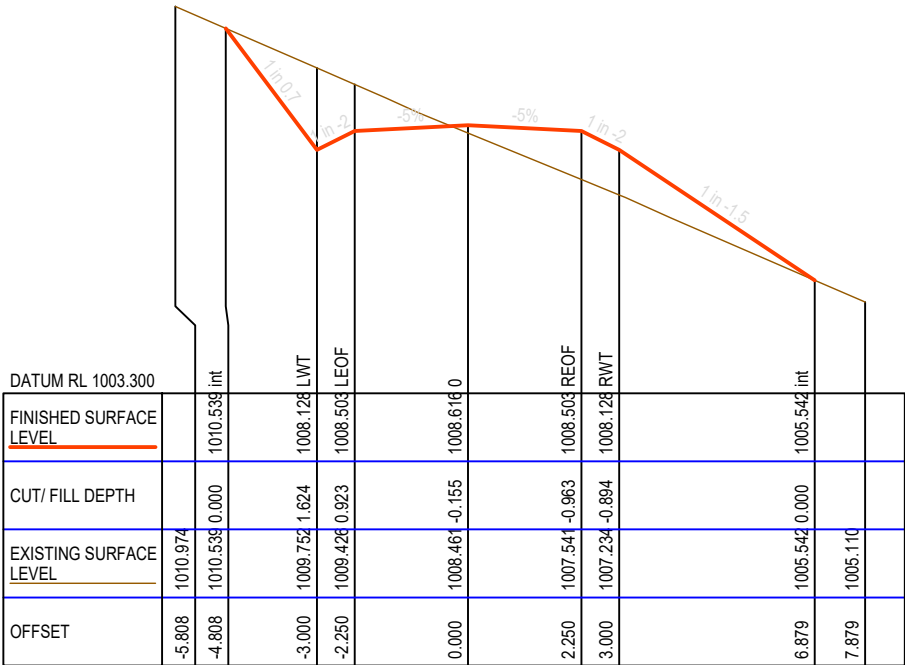

CH 11960.000

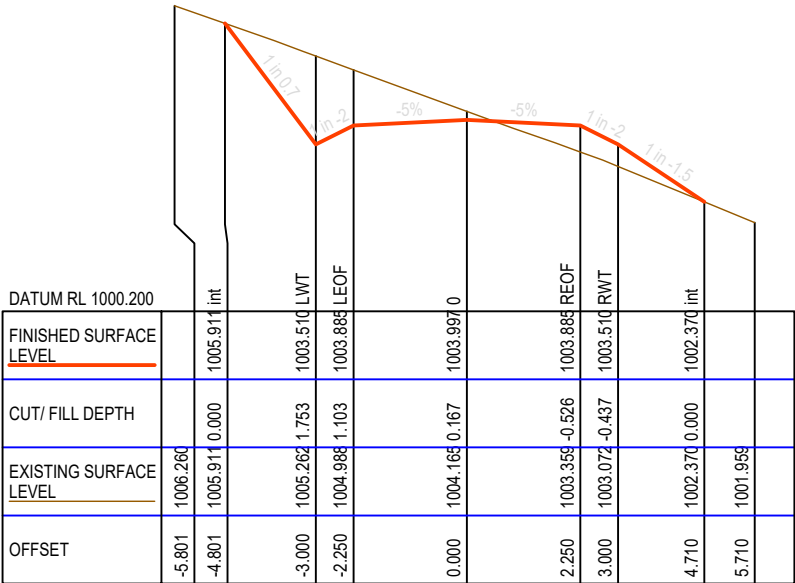

CH 12000.000




This drawing, the designs, and the information, contained within it are, and always will remain, the property of Santana Minerals Ltd. Any unauthorized use or reproduction in part or in full, is forbidden.

REV A 250702
REV B 250722
REV C 250730
REV D 250730
REV E 250828
REV F 251014
REV G 251110
REV H 251118
REV I 260703
REV M 260727


Ardgour Rise Road
Cross Section CH 11,920-12,020

July 2026


Scale 1:150 @A3
Date 27/07/2026
Drawing No: BOGP- EW-RD-03-M
Drawing By: Josh C
Sheet No. 85 of 102

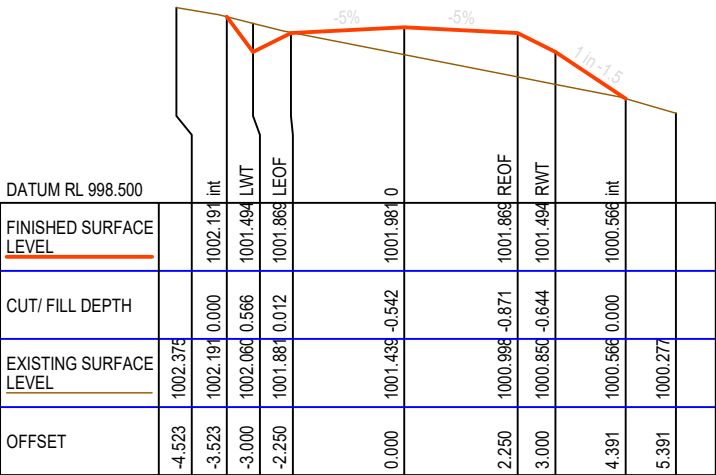


CH 12060.000

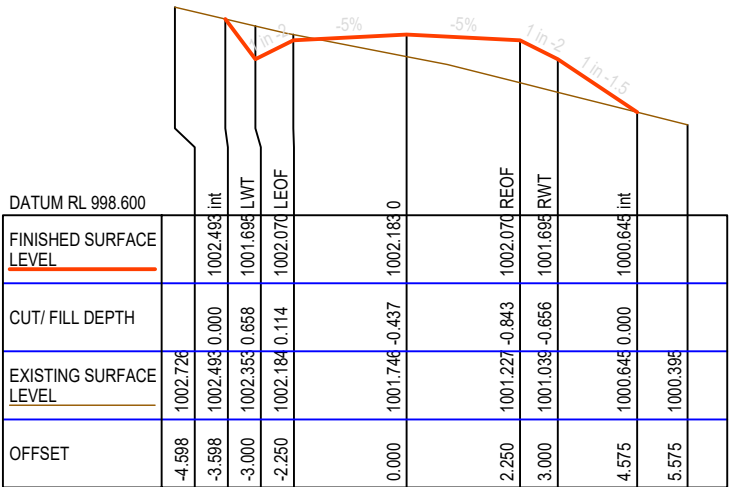


CH 12100.000

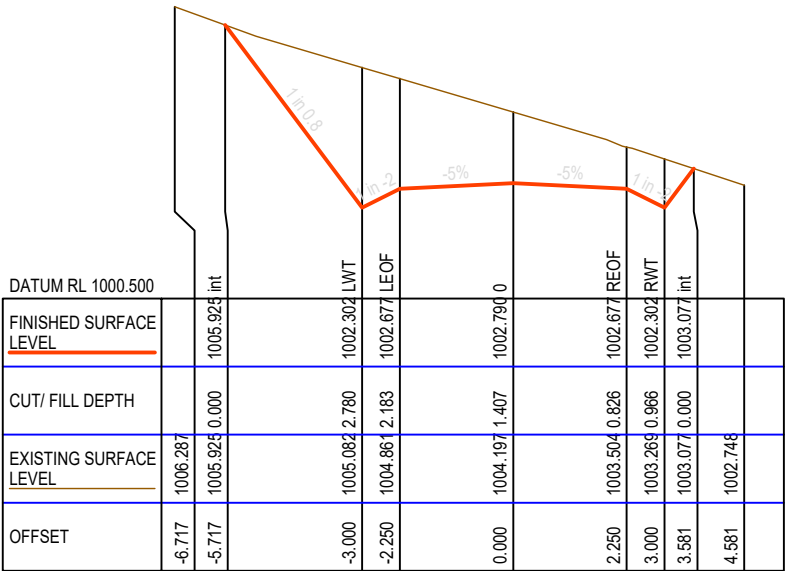


CH 12140.000

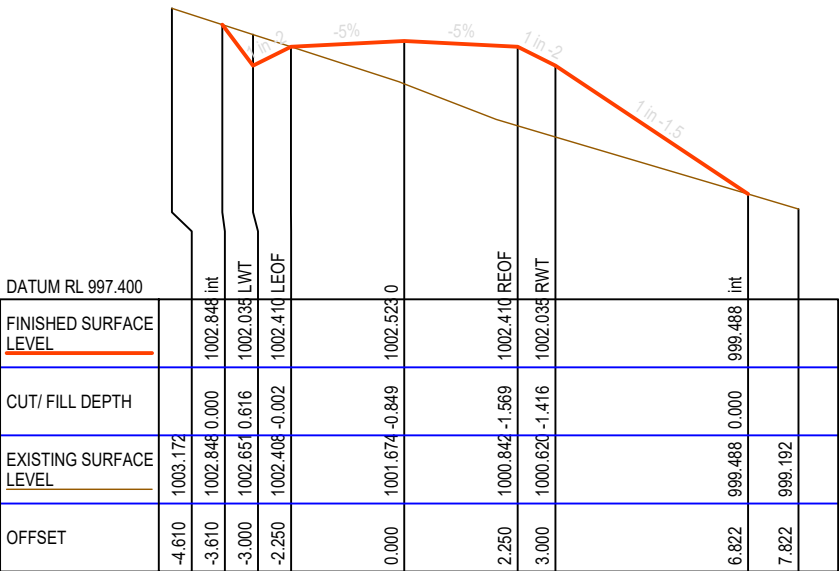


CH 12040.000

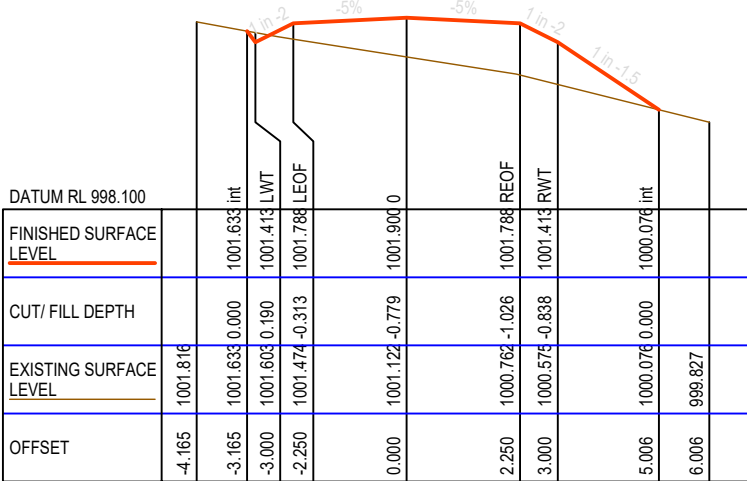


CH 12080.000

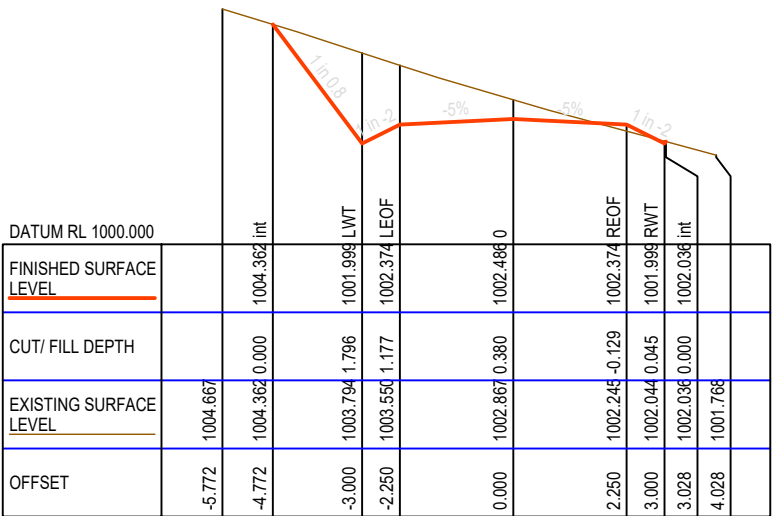


CH 12120.000

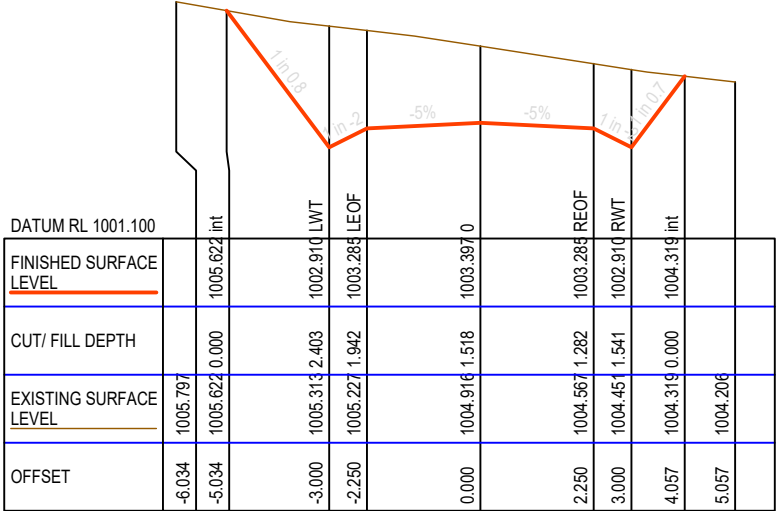


CH 12180.000

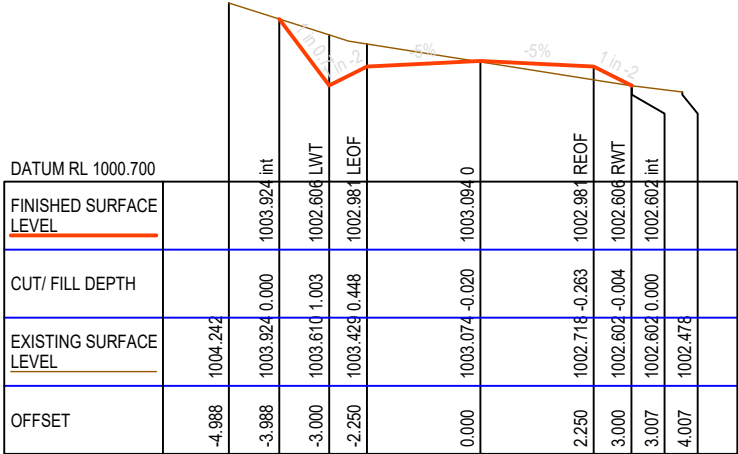


CH 12160.000

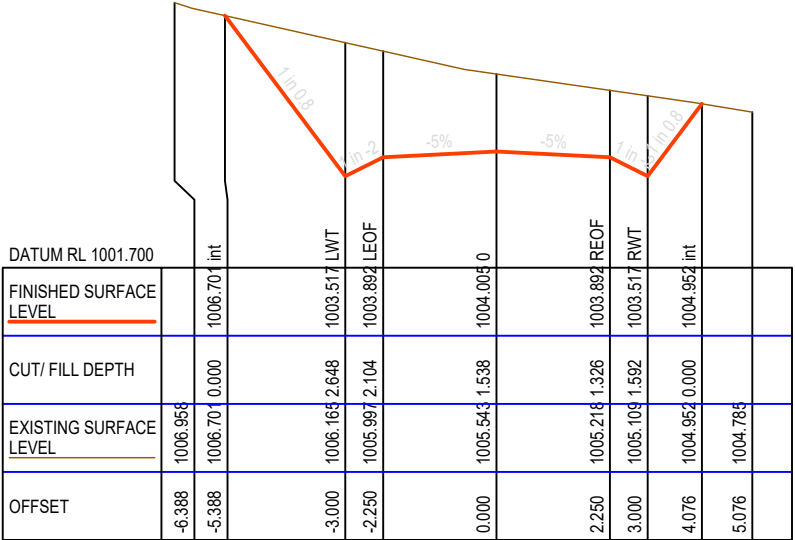


CH 12220.000

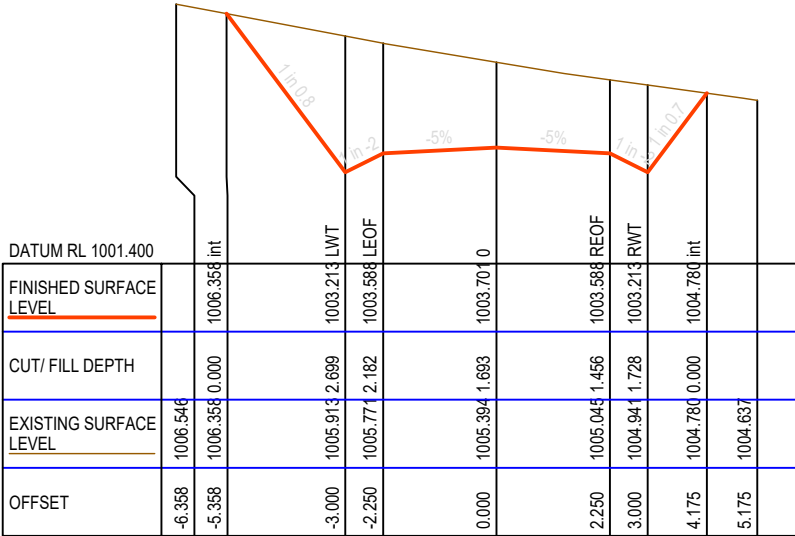


CH 12200.000

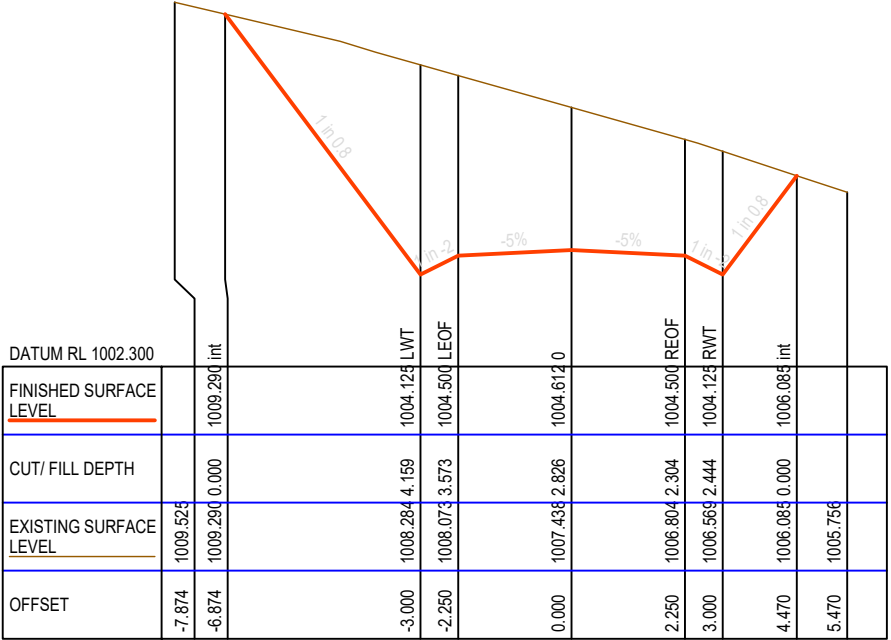

CH 12260.000







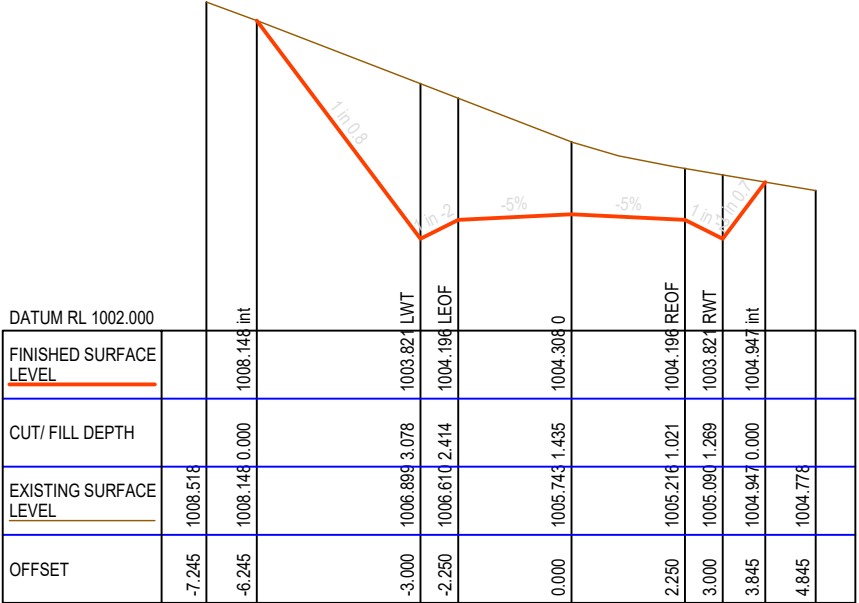


CH 12240.000

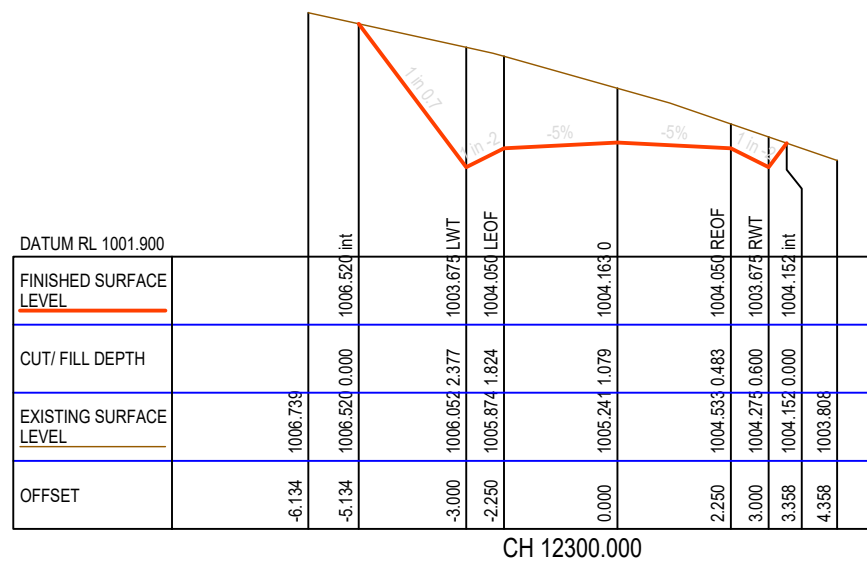


Ardgour Rise Road
Cross Section CH 12,720-12,840

July 2026

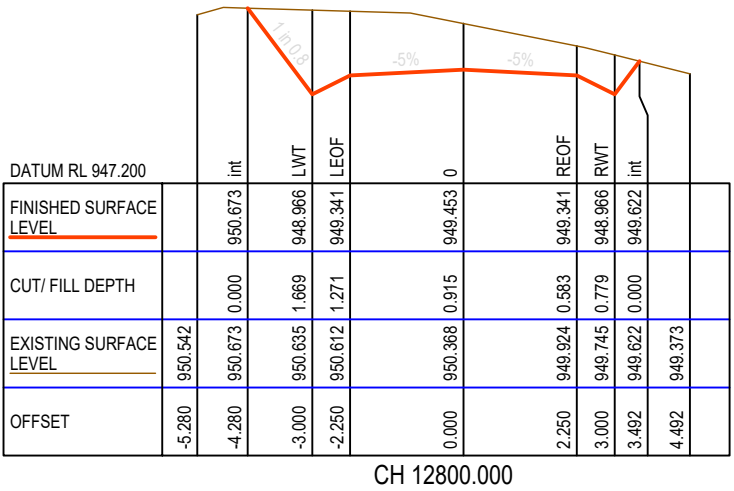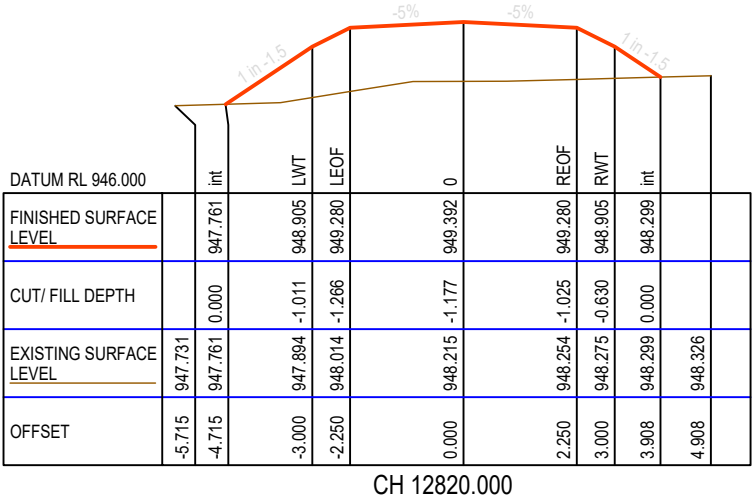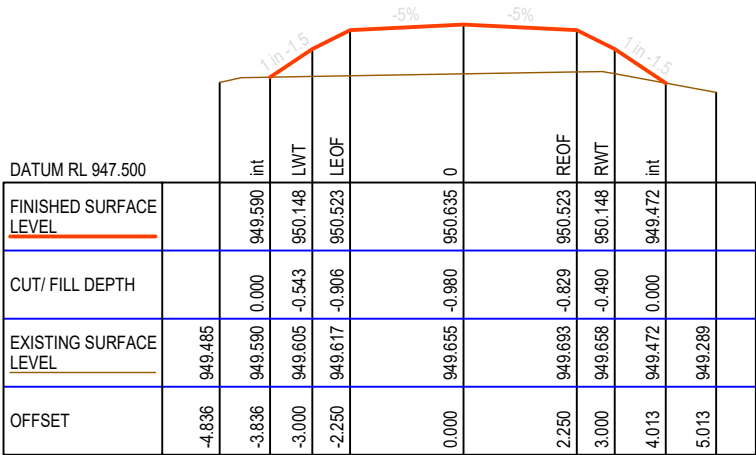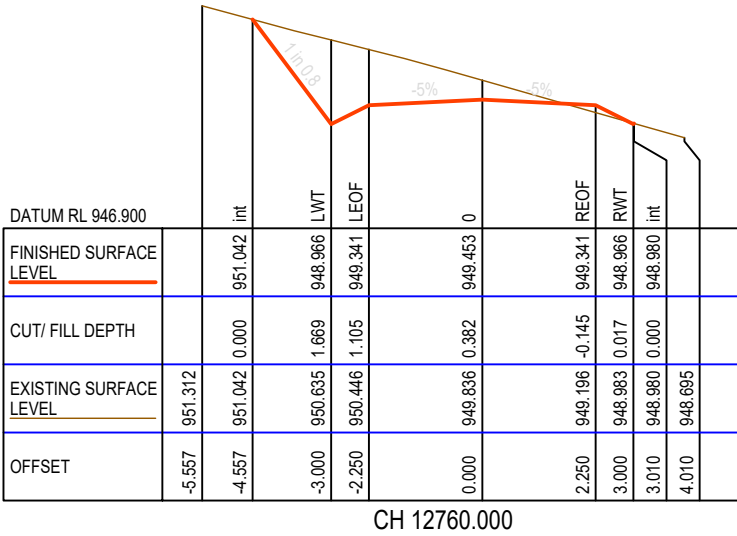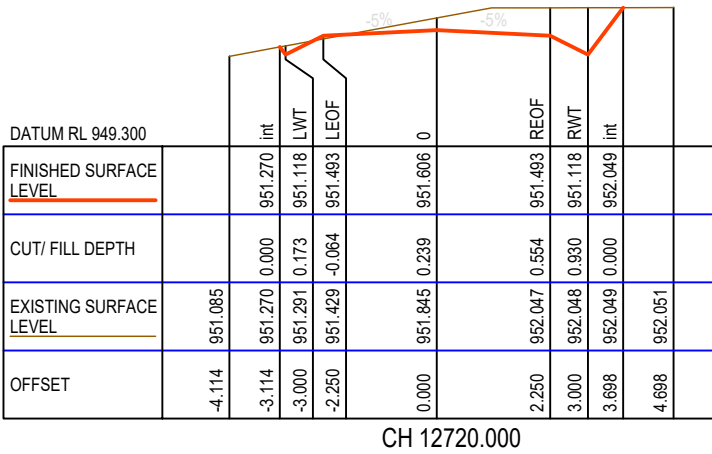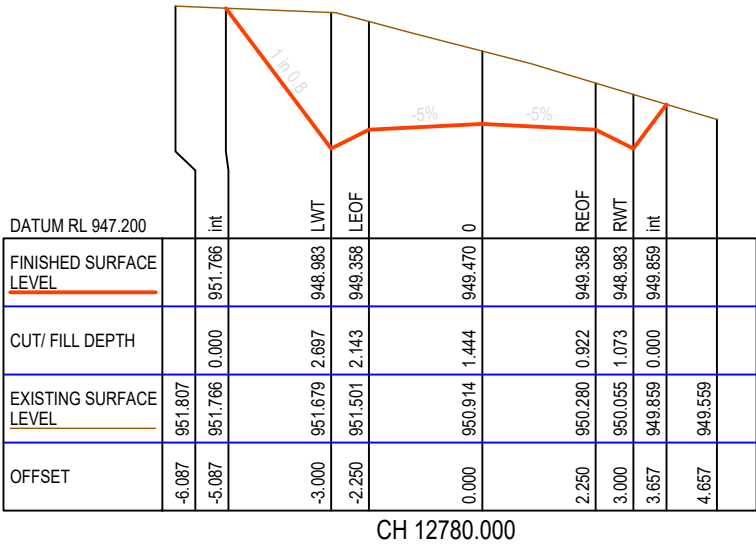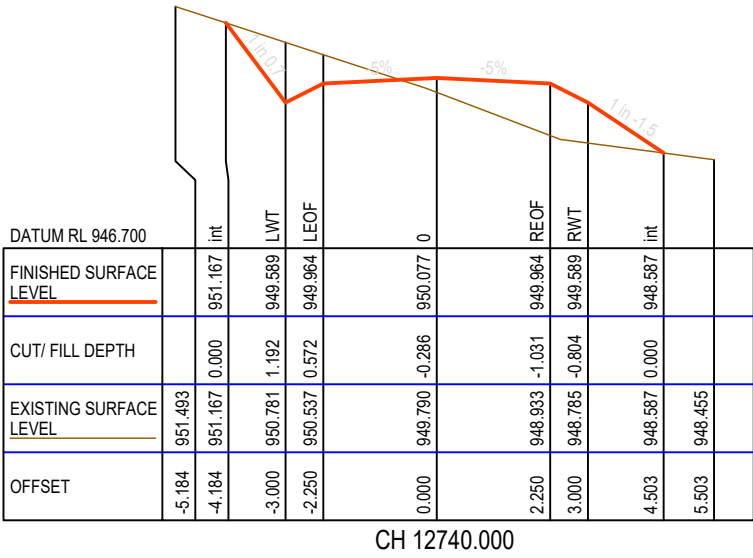





CH 12900.000

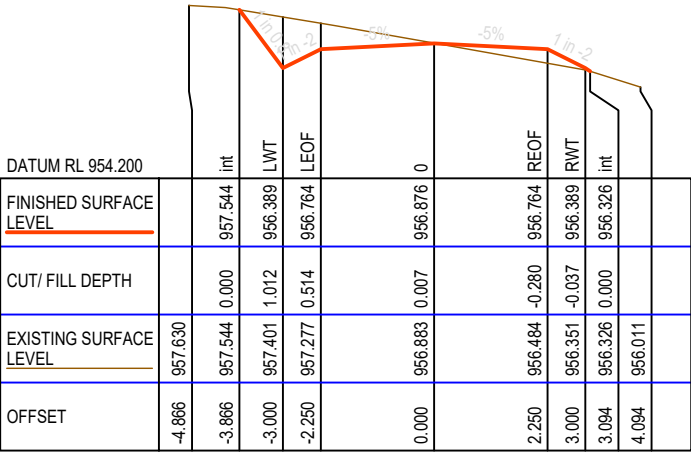


CH 12880.000

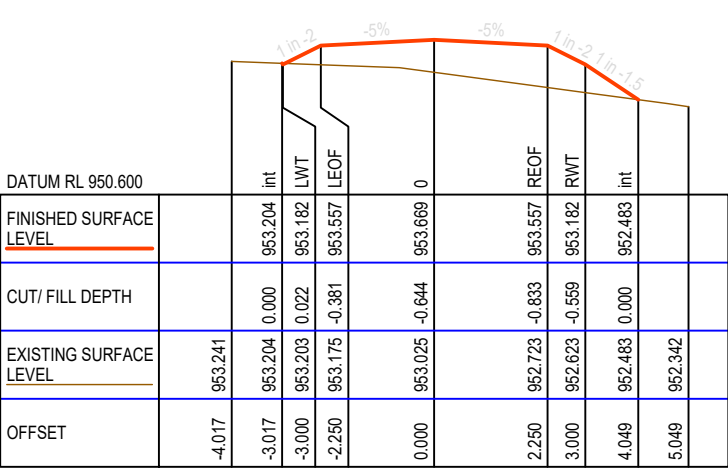


CH 12860.000

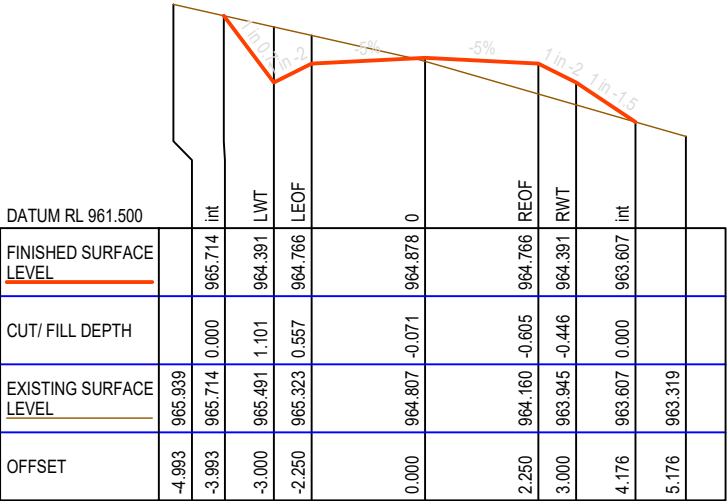


CH 12940.000

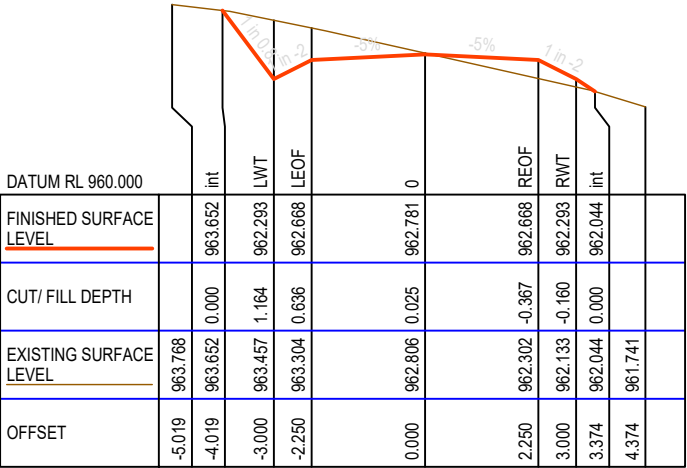


CH 12920.000

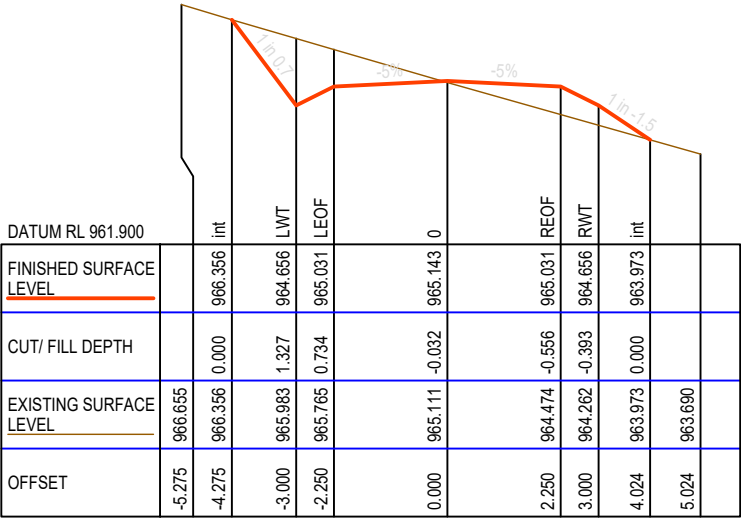


CH 12980.000

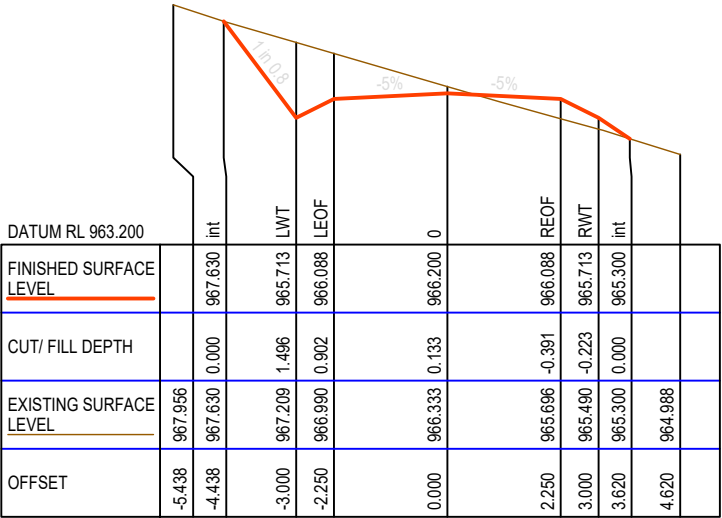


CH 12960.000

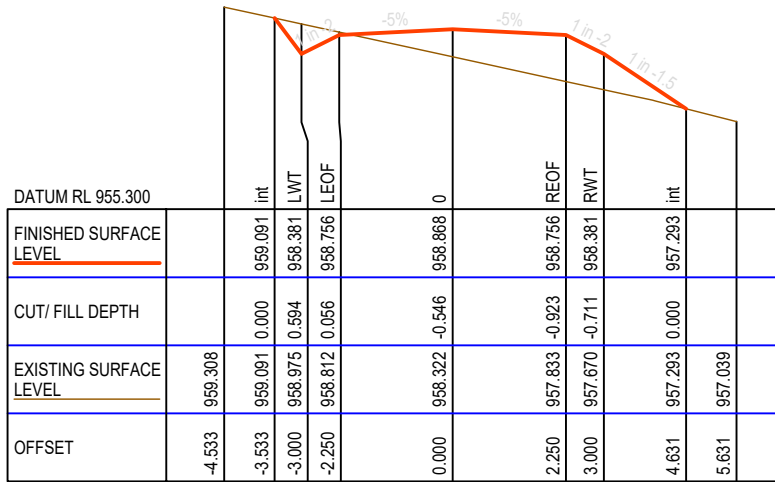


CH 13020.000

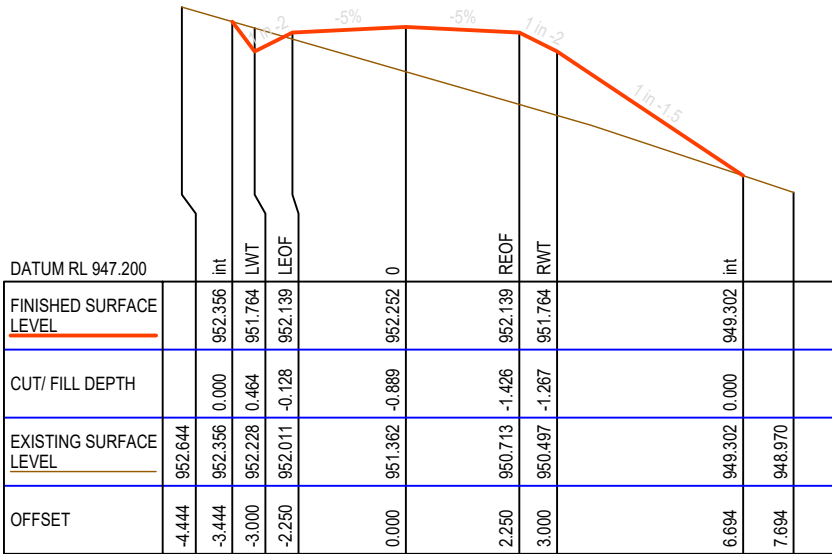


CH 13060.000

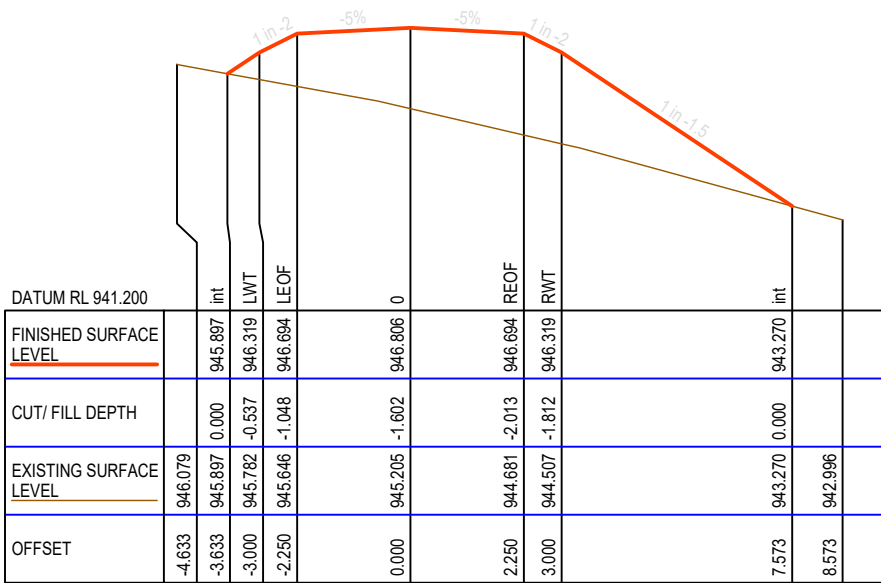


CH 13100.000

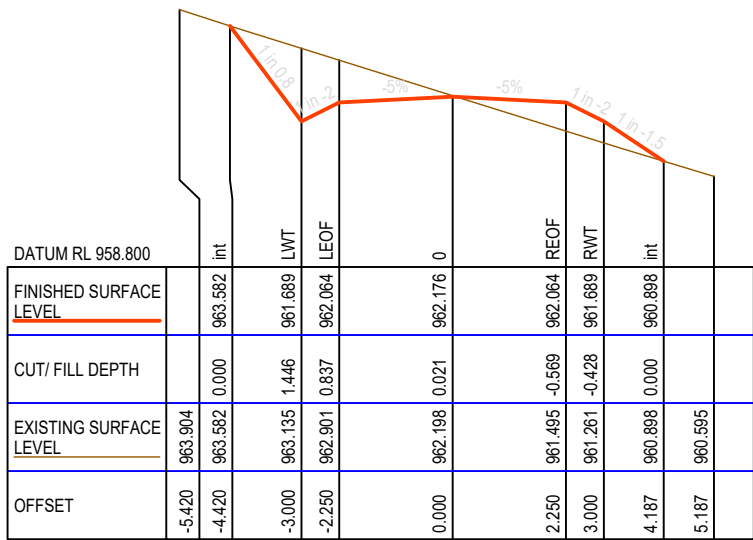


CH 13000.000

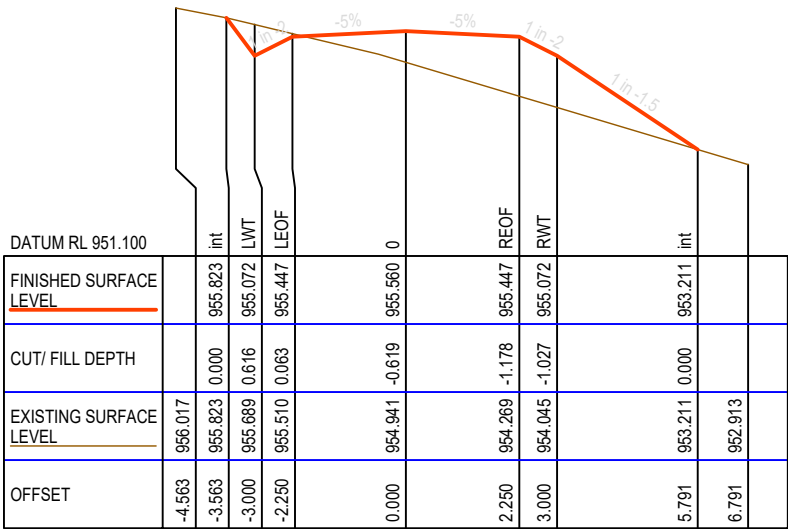


CH 13040.000

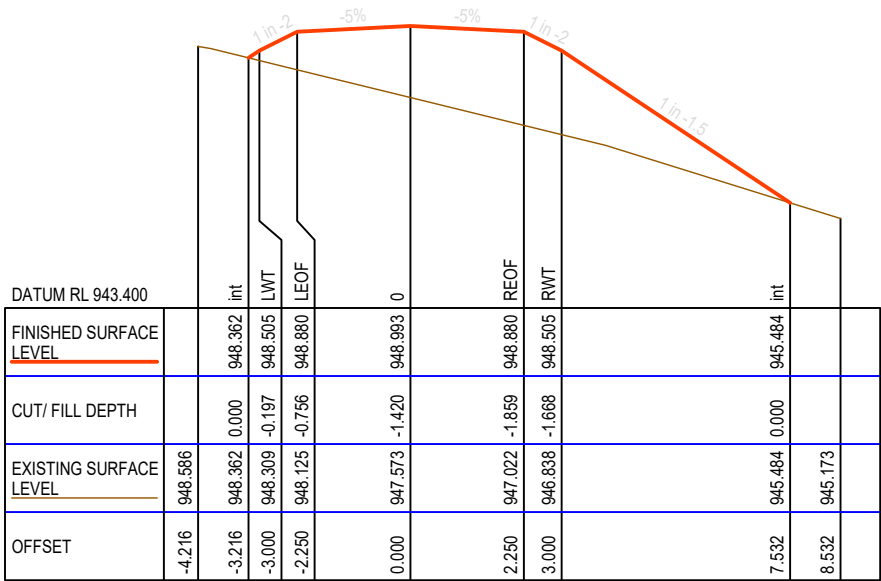


CH 13080.000

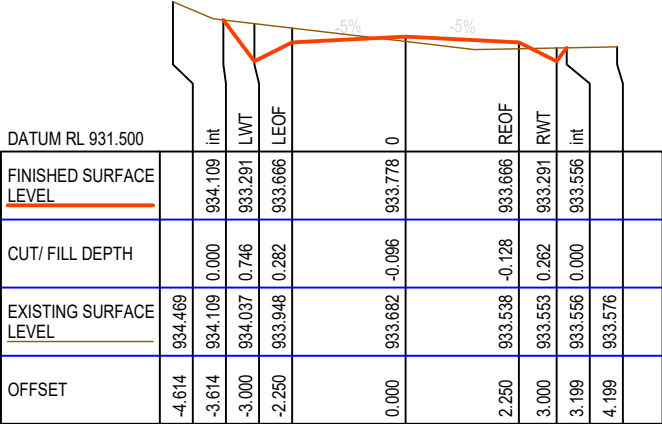


CH 13400.000

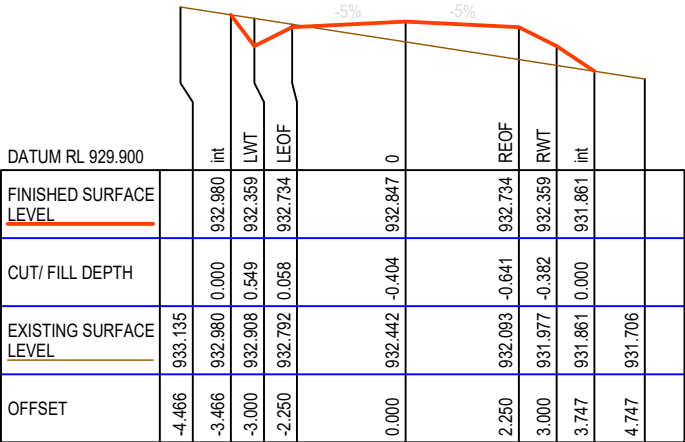


CH 13380.000

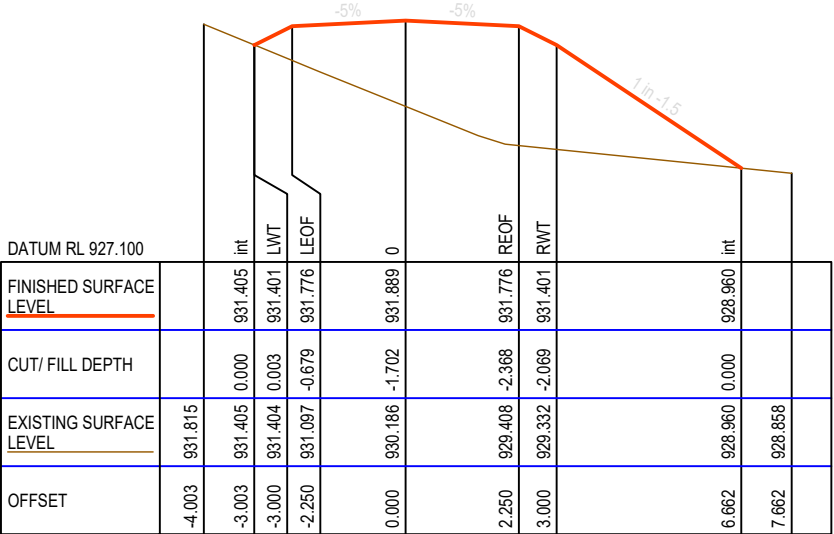


CH 13360.000

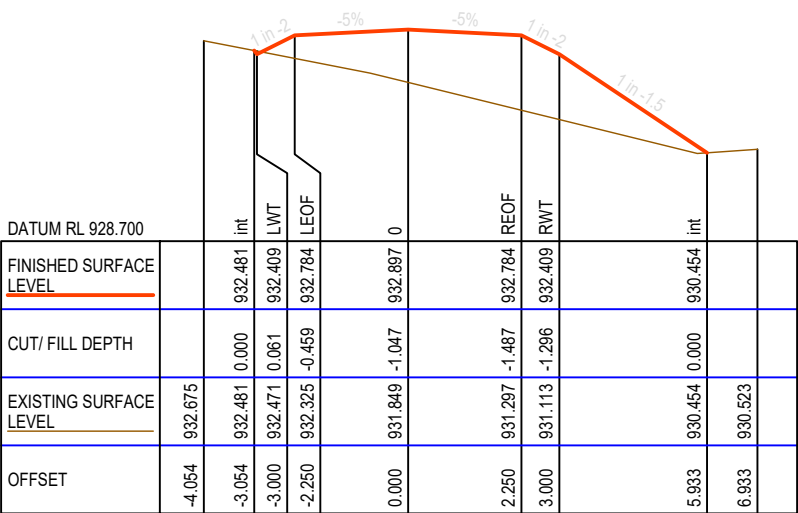


CH 13440.000

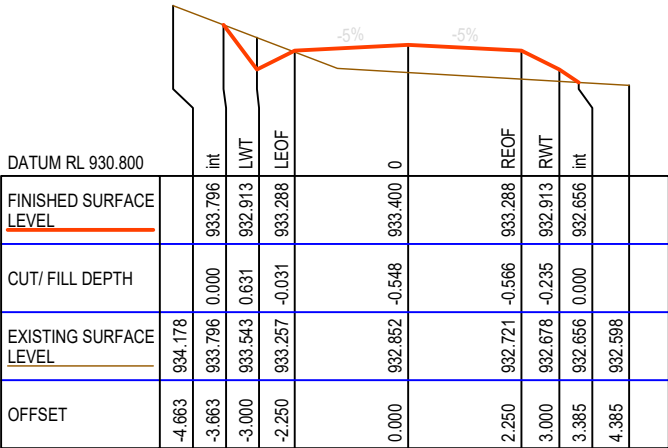







CH 13420.000

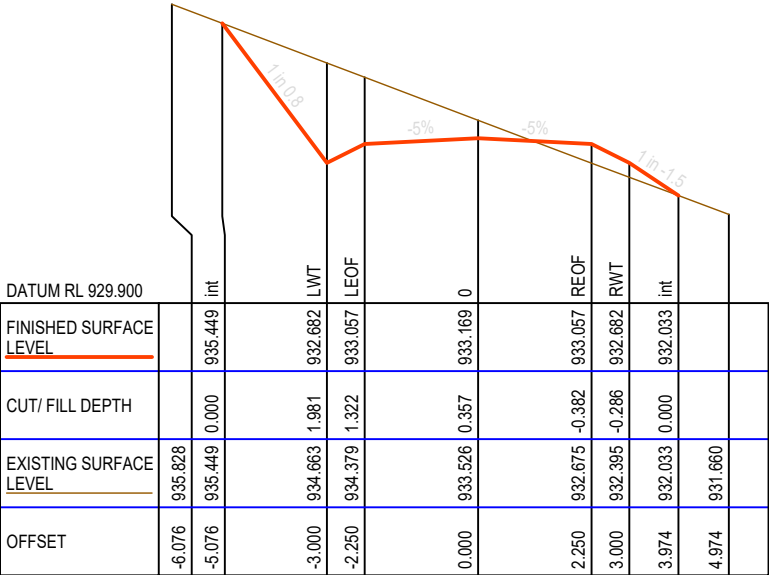


CH 13480.000

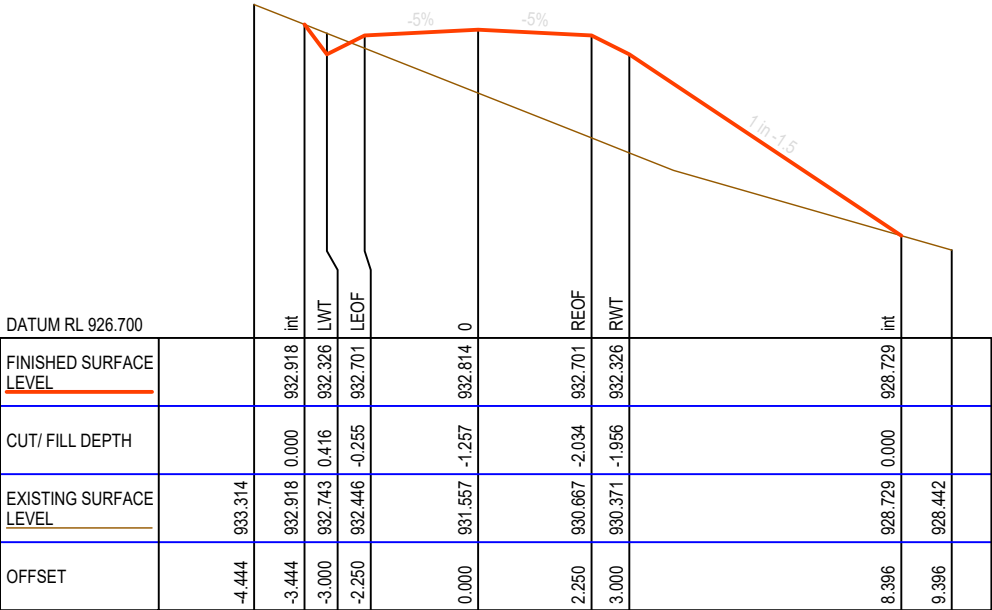


CH 13460.000

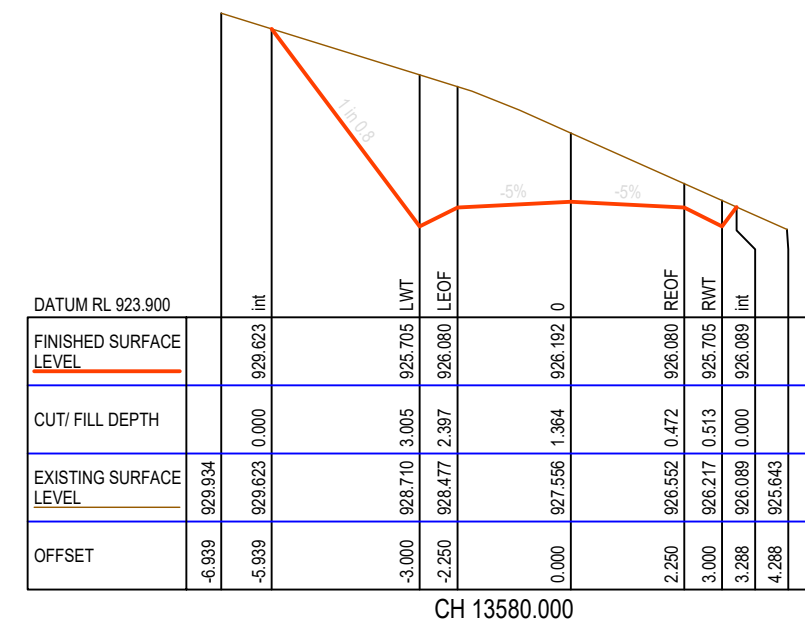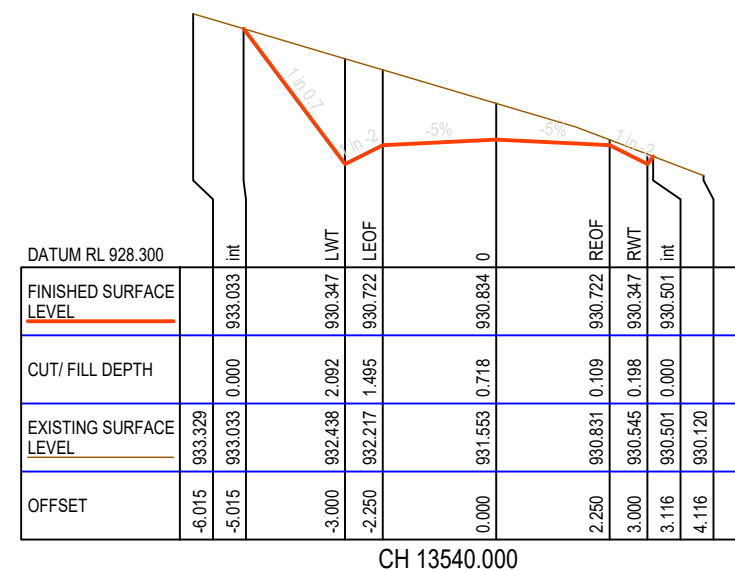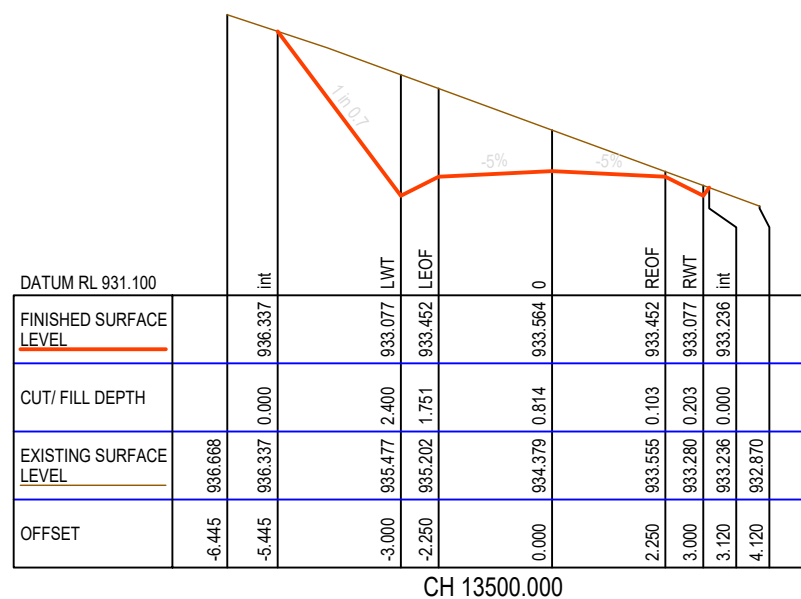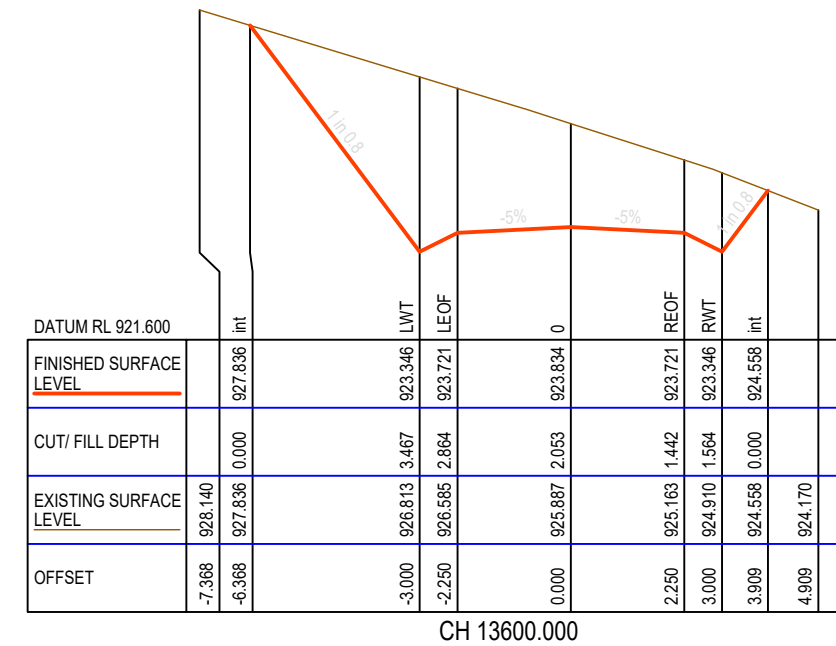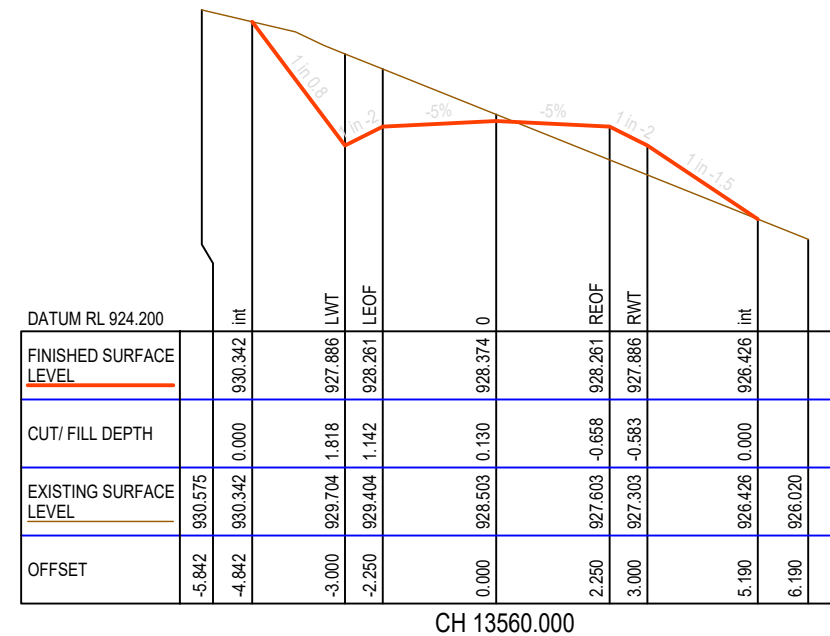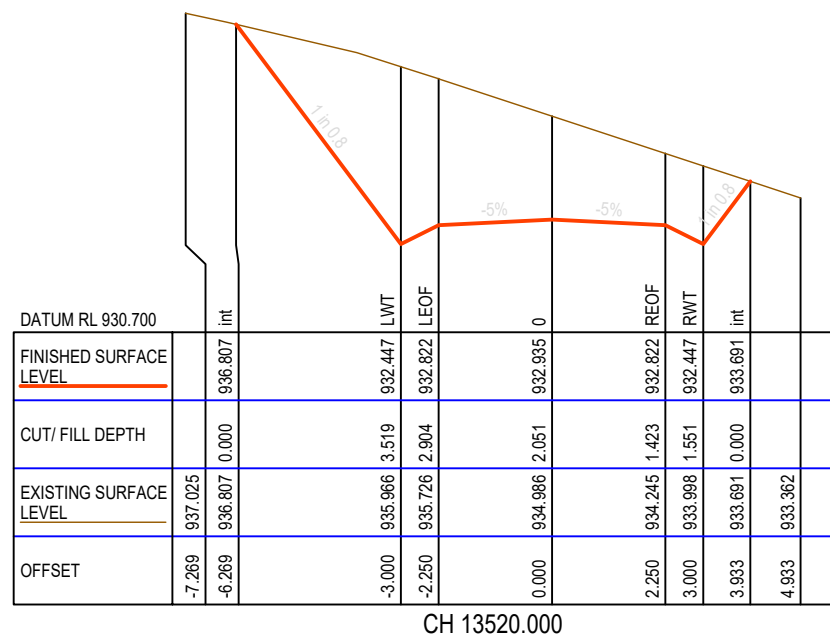


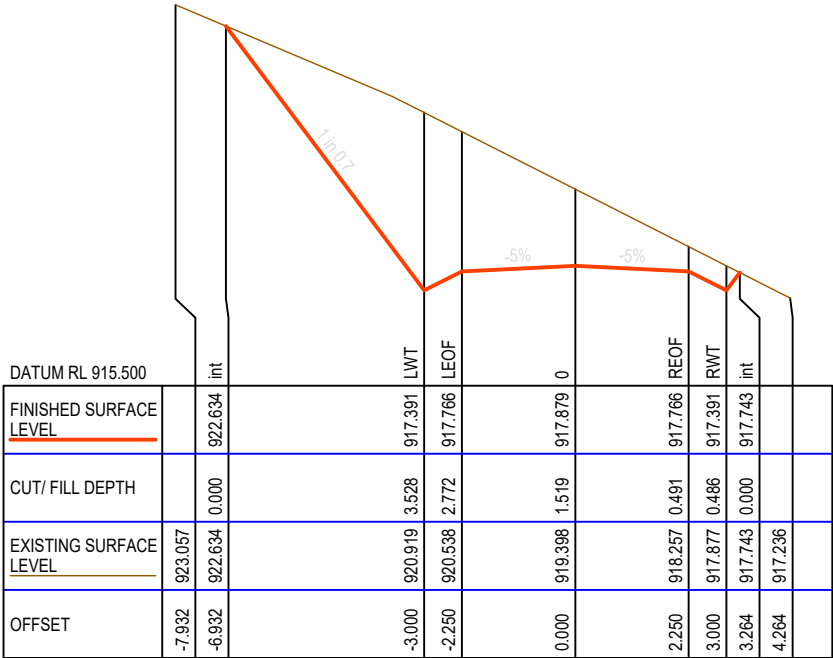


CH 13640.000

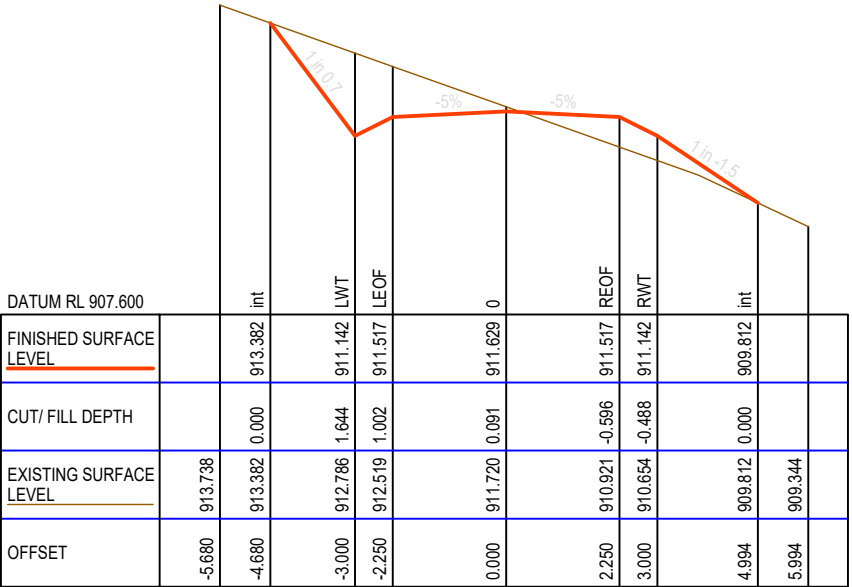


CH 13680.000

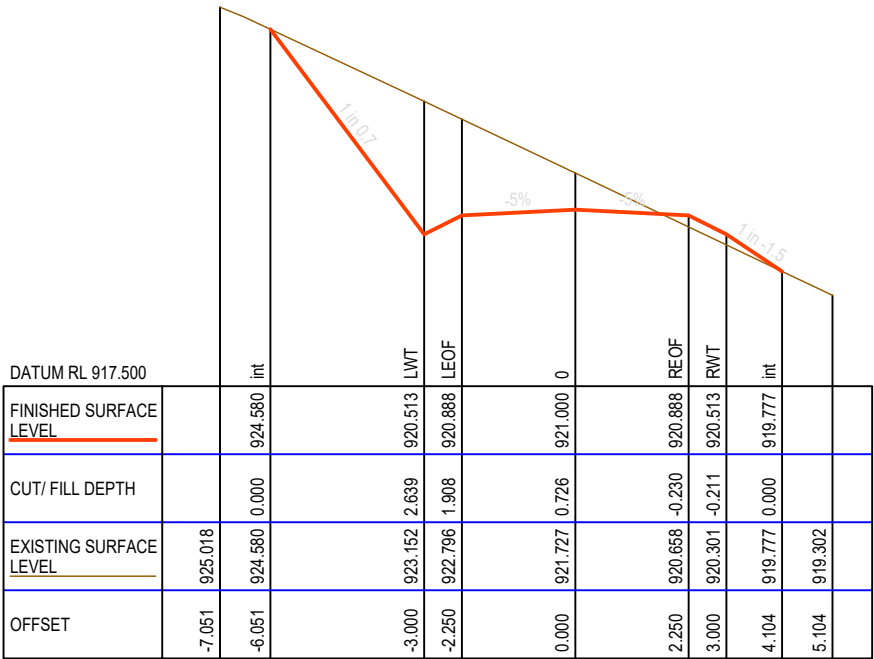


CH 13620.000

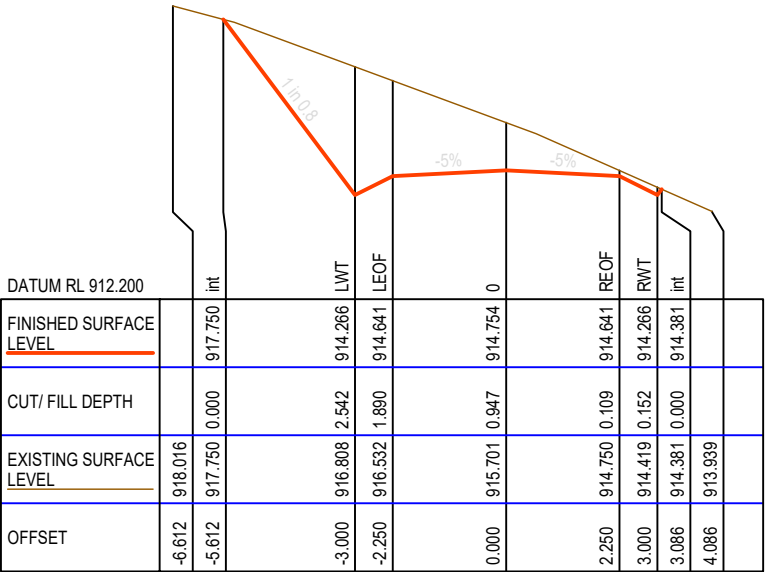


CH 13660.000

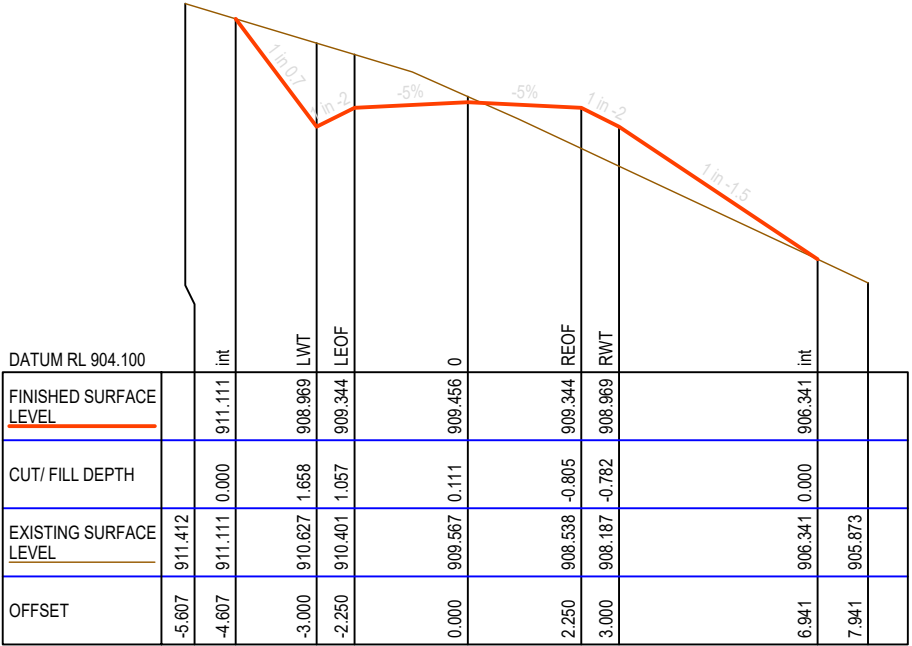


CH 13720.000

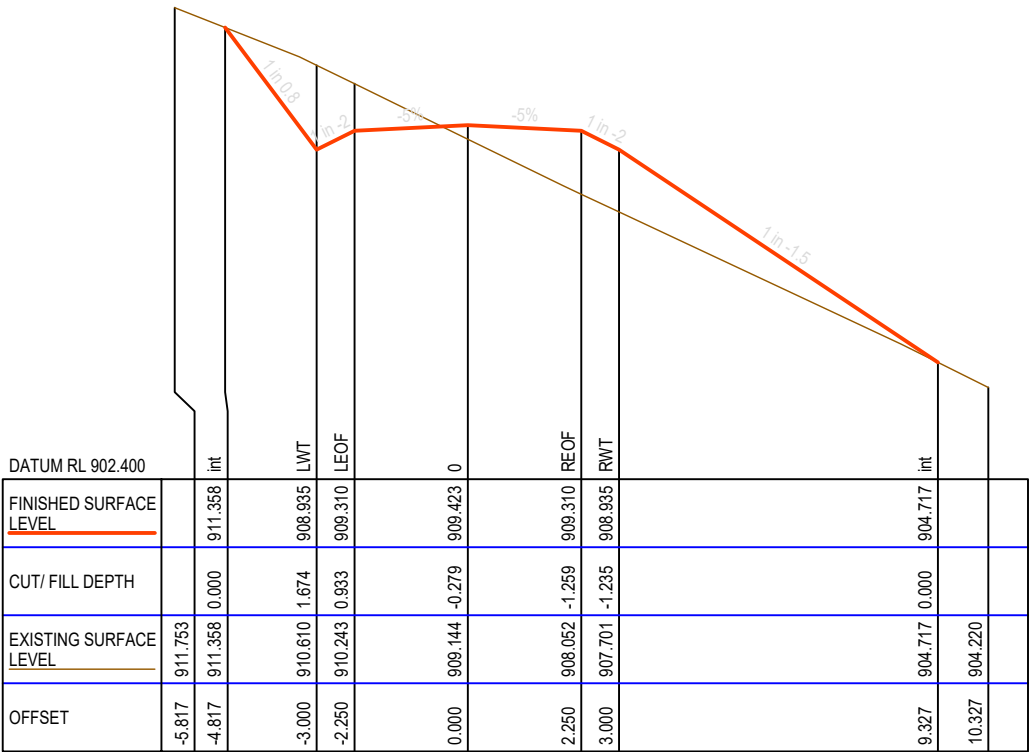


CH 13700.000

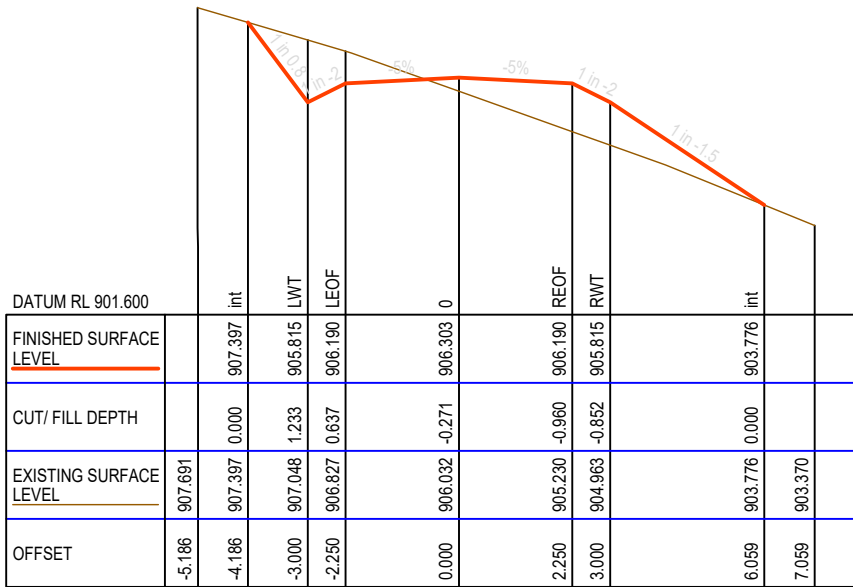


CH 13760.000

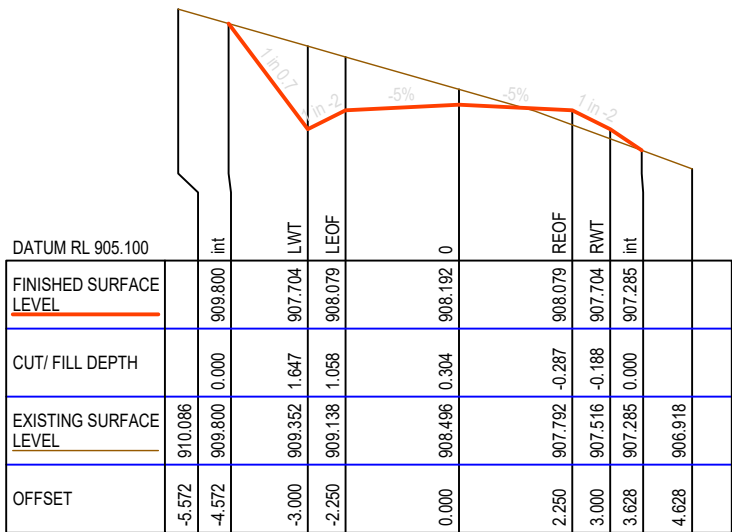


CH 13740.000

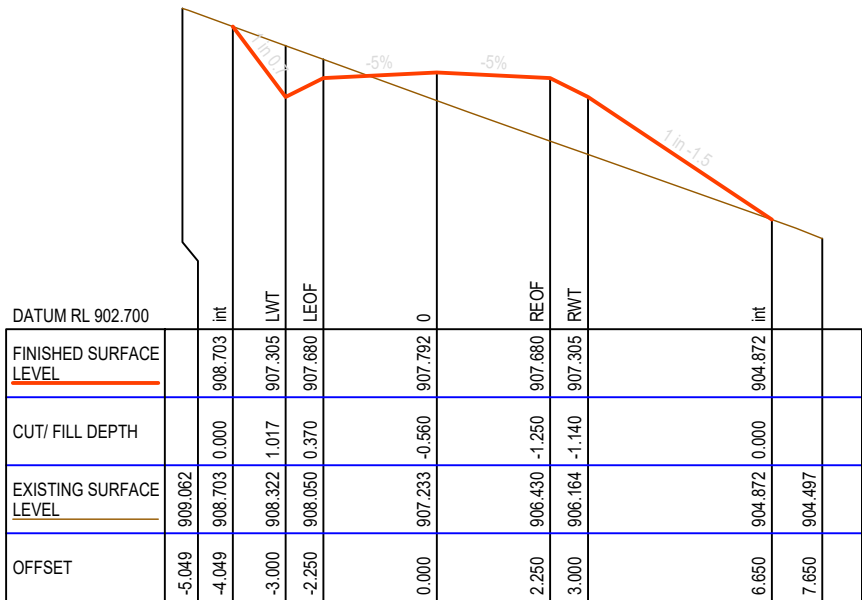


CH 13800.000

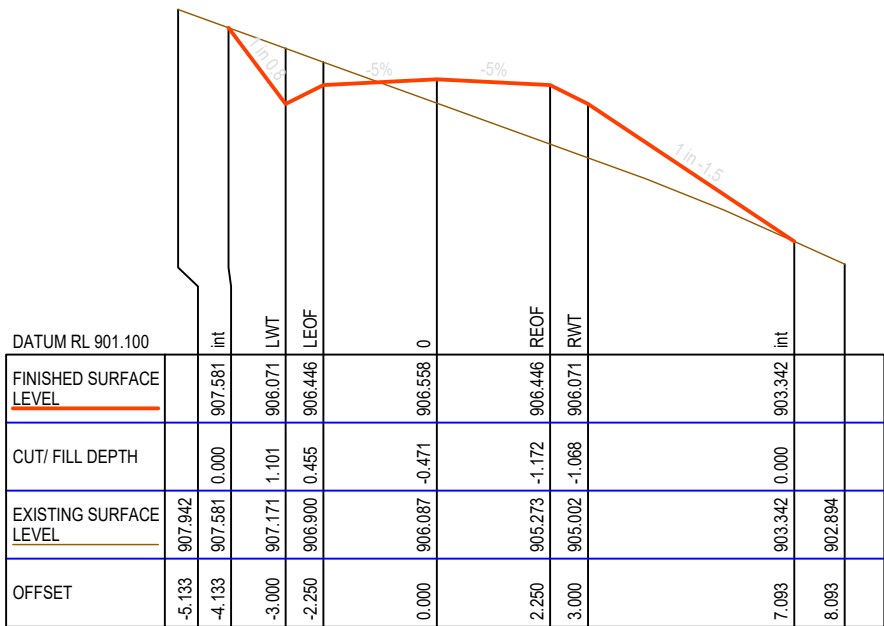

CH 13780.000

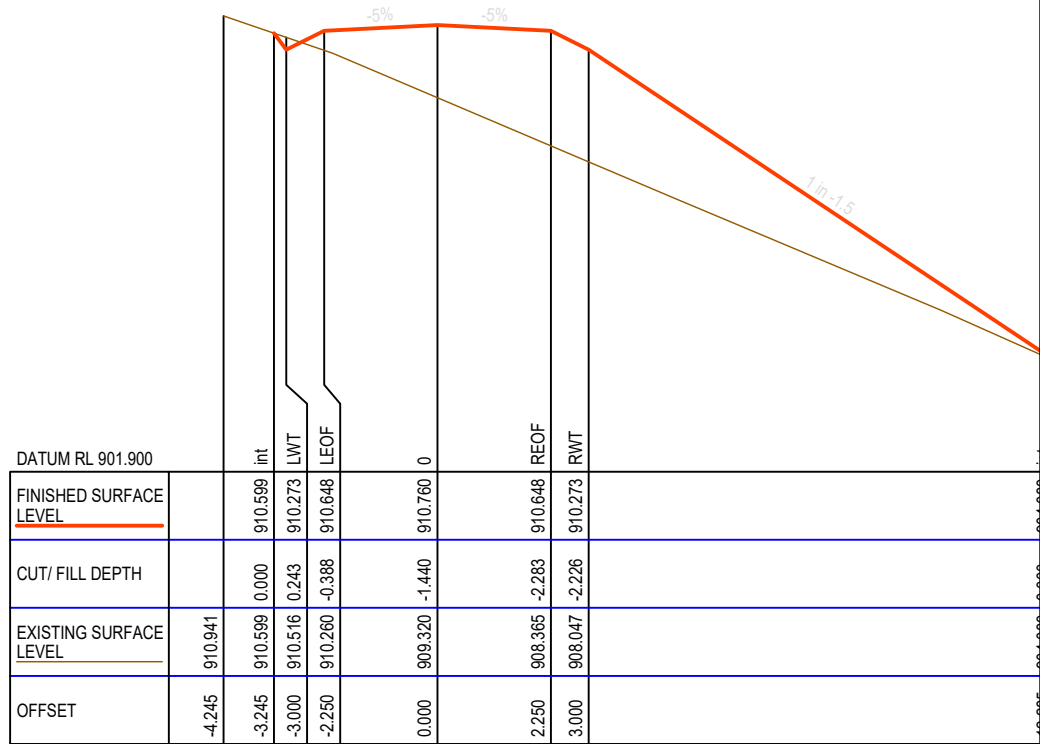

CH 13840.000

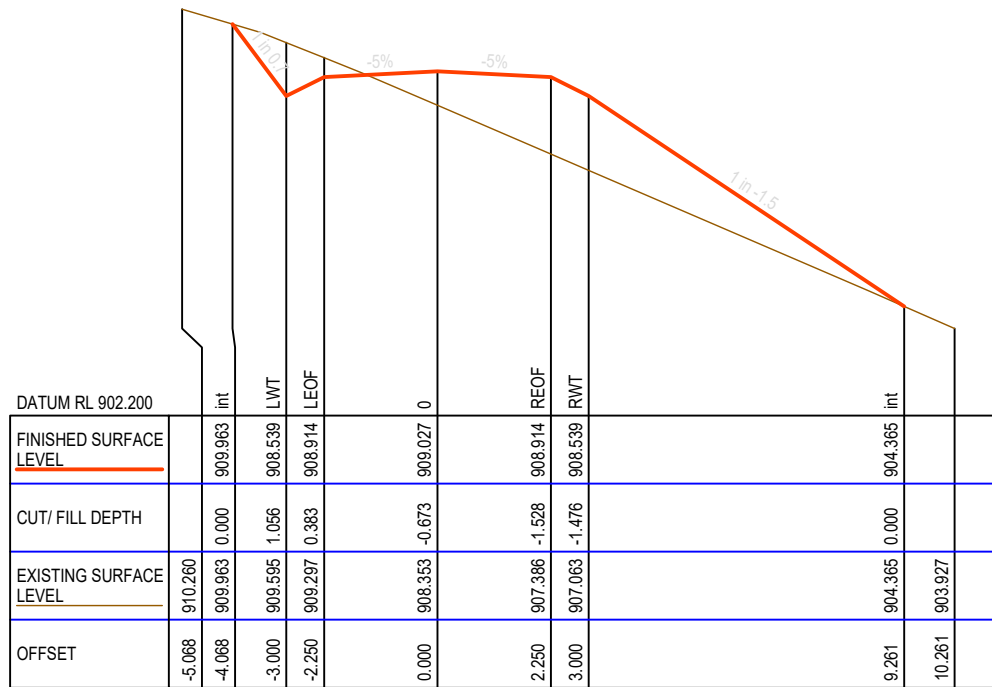

CH 13820.000



This drawing, the designs, and the information, contained within it are, and always will remain, the property of Santana Minerals Ltd. Any unauthorized use or reproduction in part or in full, is forbidden.

REV A 250702
REV B 250722
REV C 250730
REV D 250730
REV E 250828
REV F 251014
REV G 251110
REV H 251118
REV I 260703
REV M 260727

Ardgour Rise Road
Cross Section CH 13,740-13,840

July 2026


Scale 1:150 @A3

Date 27/07/2026


Drawing No: BOGP- EW-RD-03-M

Drawing By: Josh C


Sheet No. 98 of 102

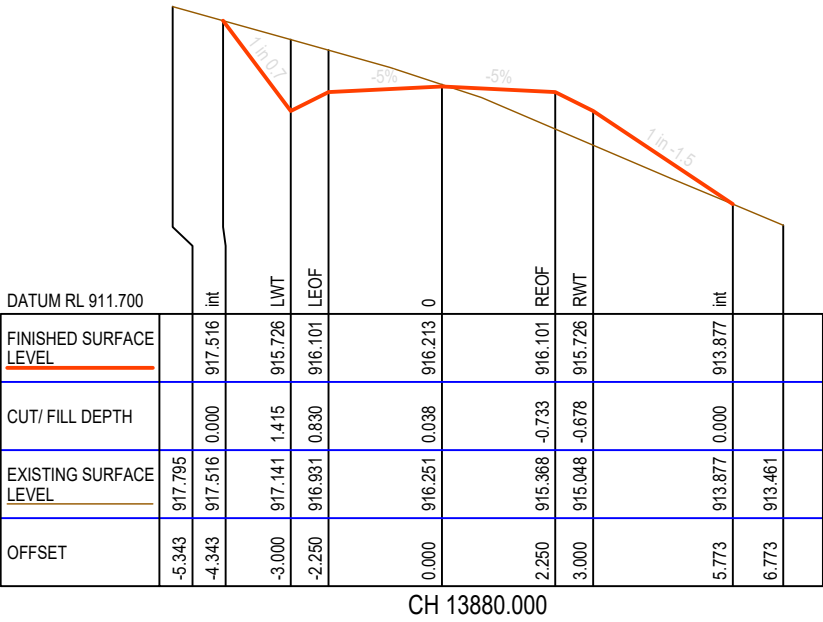


CH 13880.000

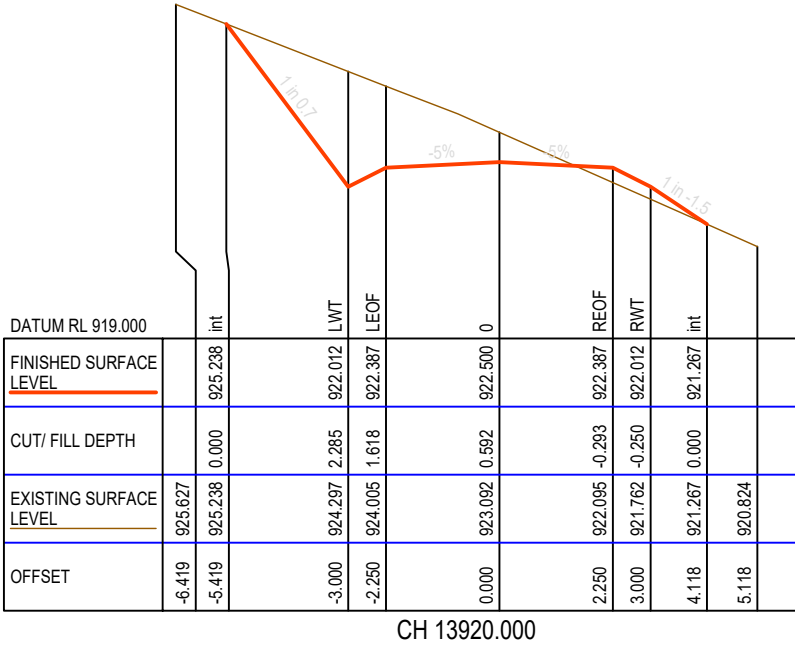


CH 13920.000

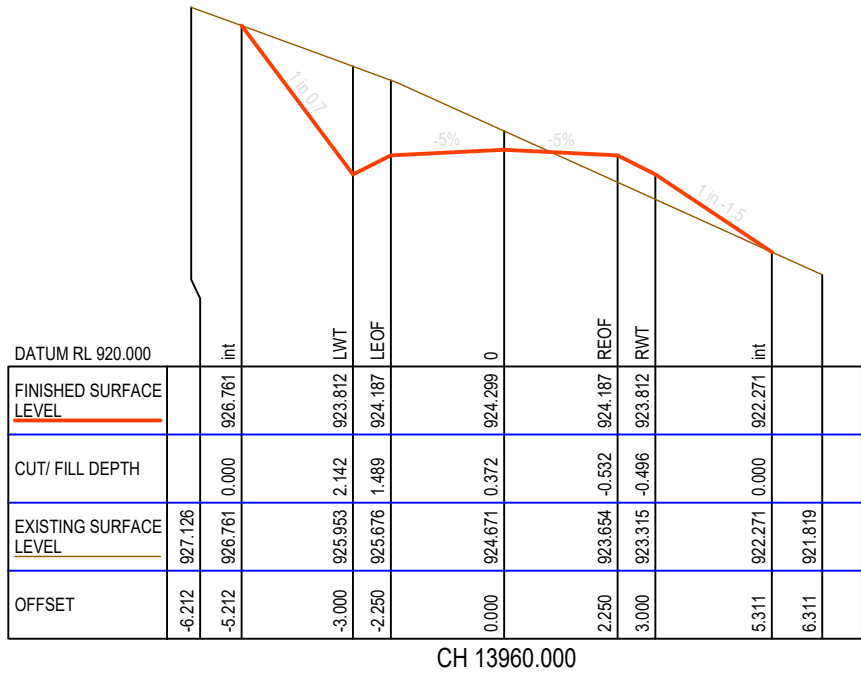


CH 13960.000

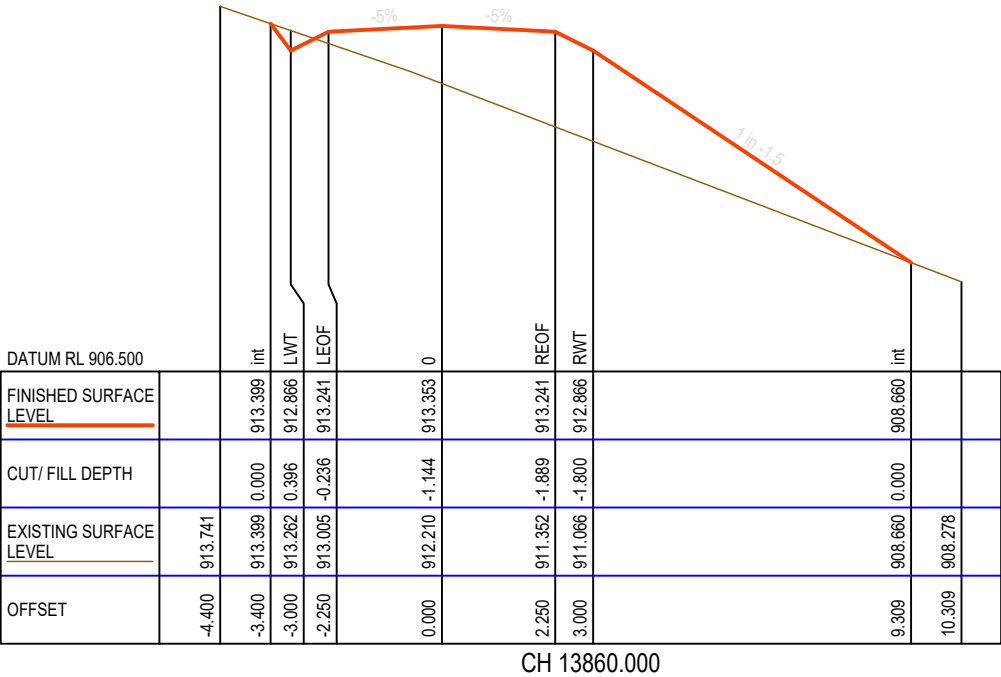







CH 13860.000

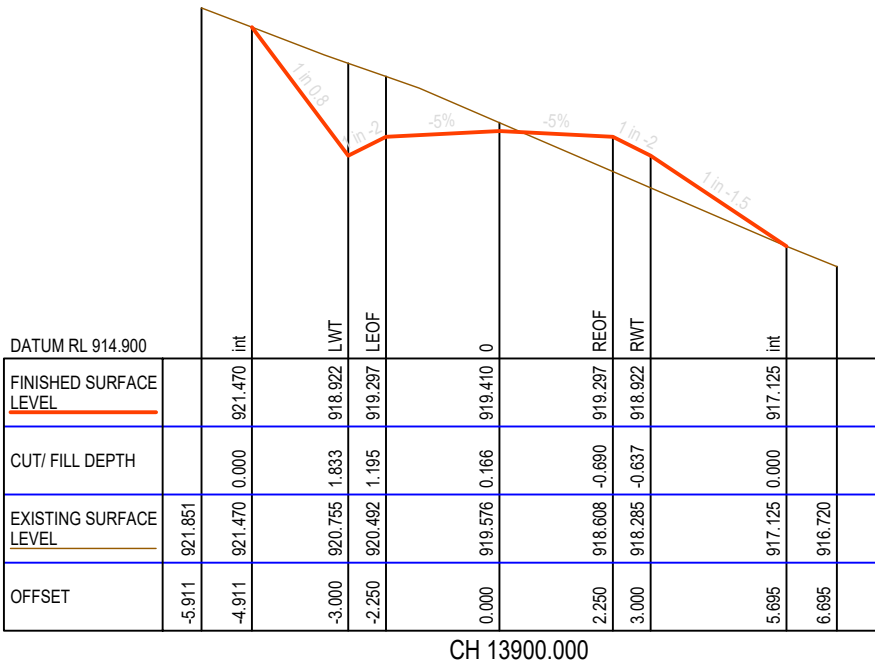


CH 13900.000

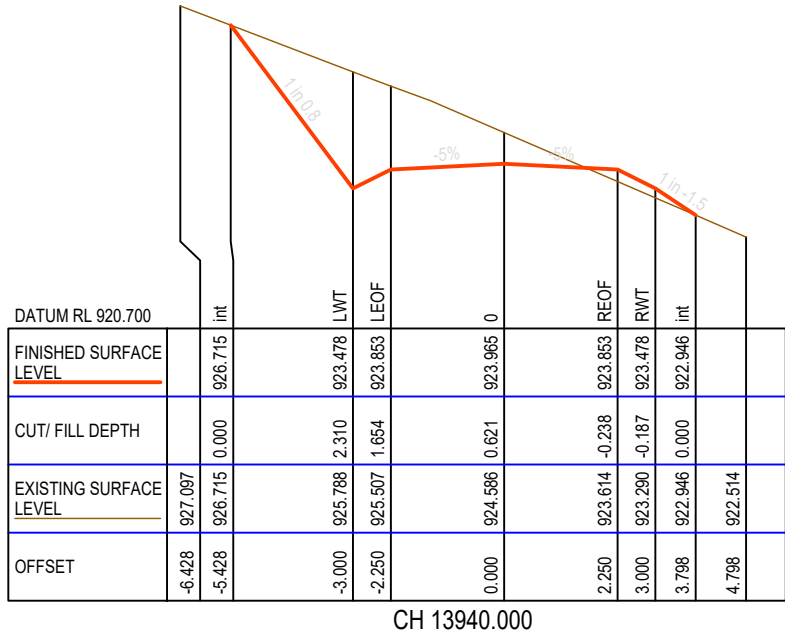


CH 13940.000

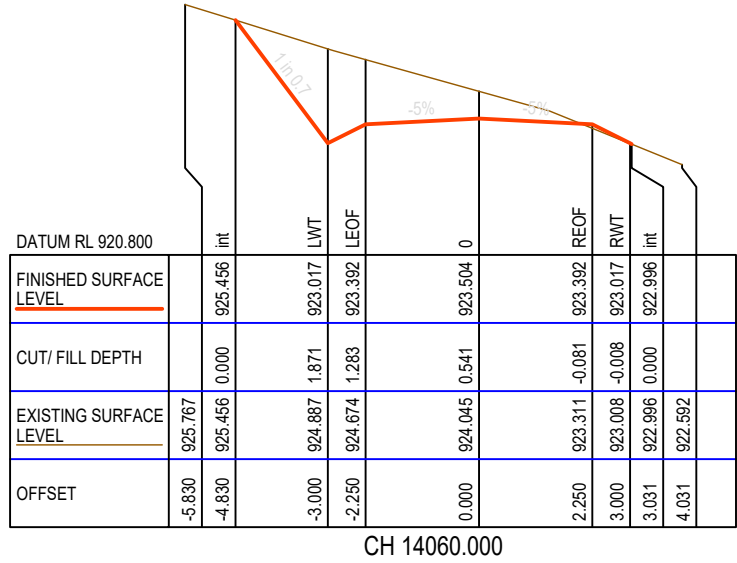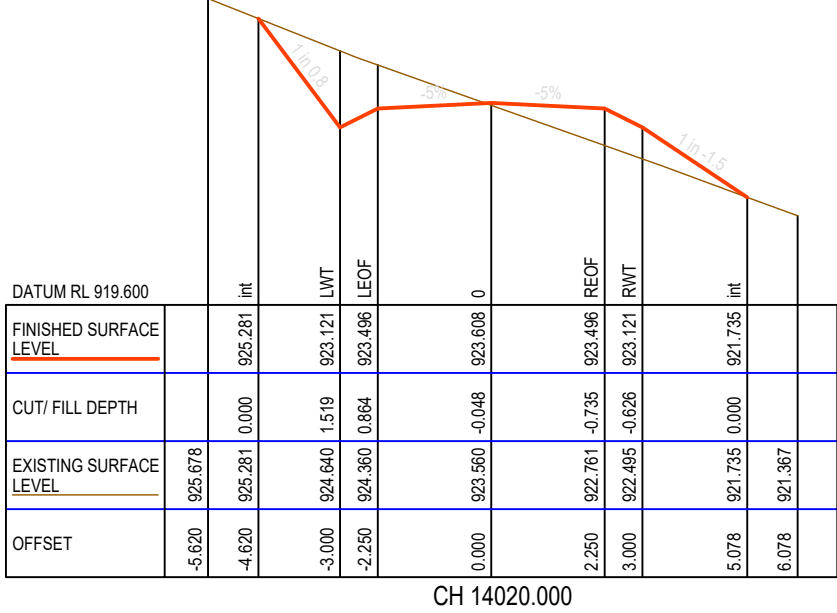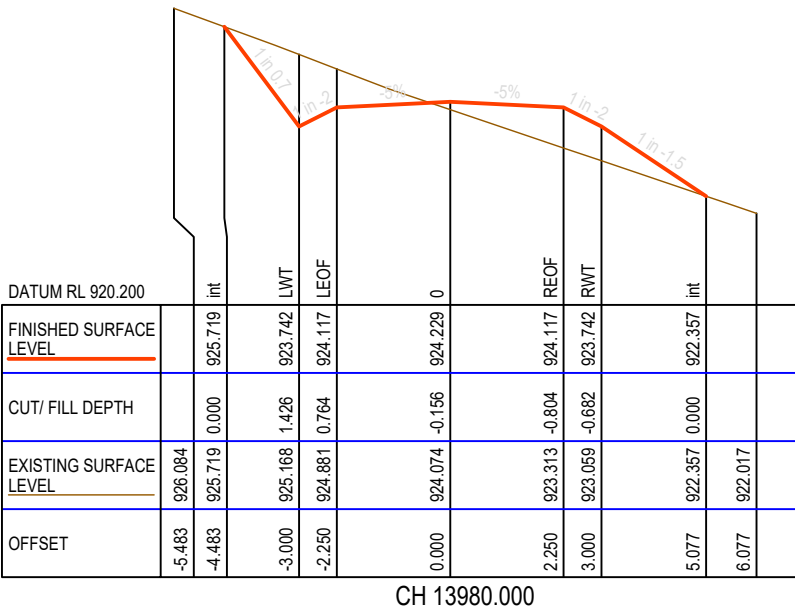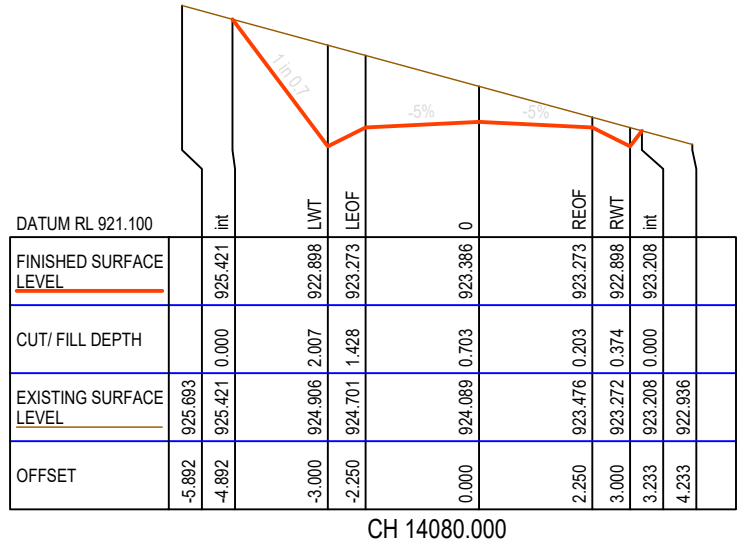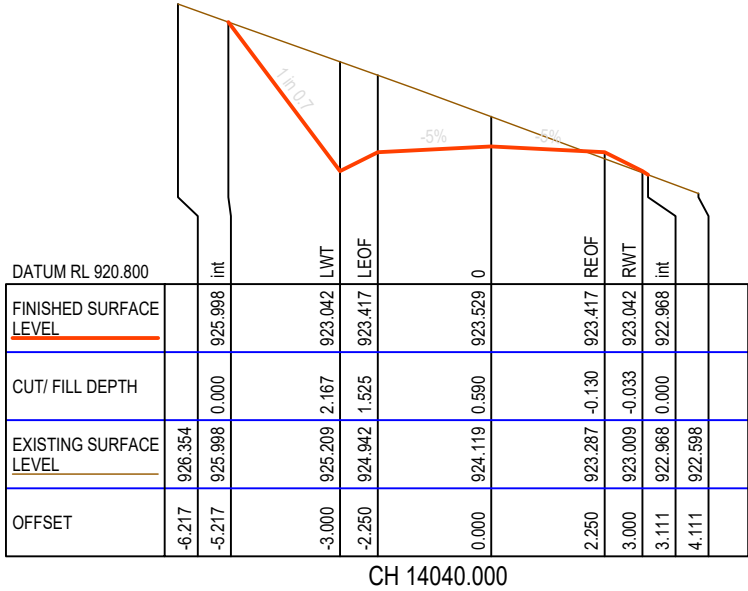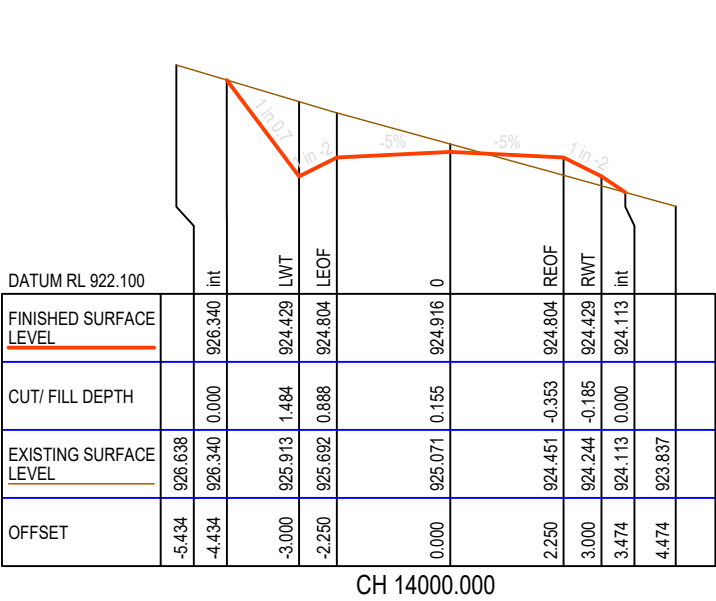


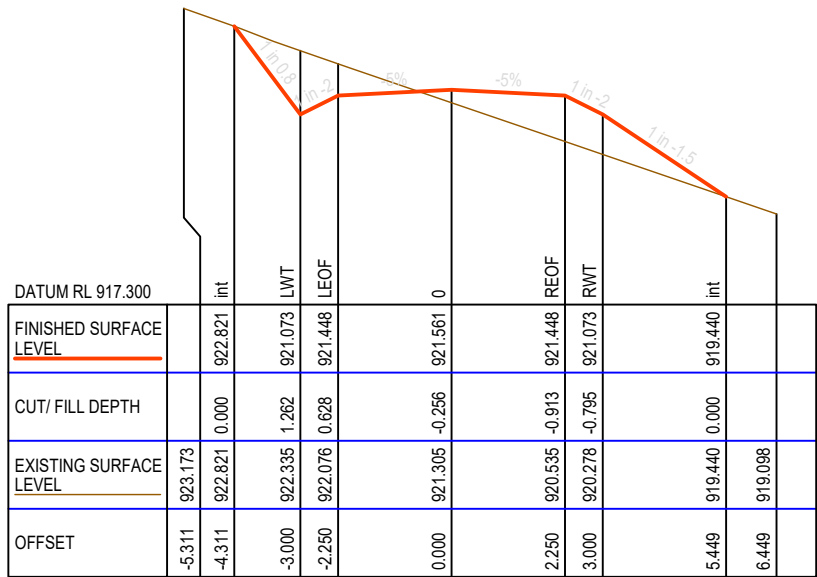


CH 14120.000

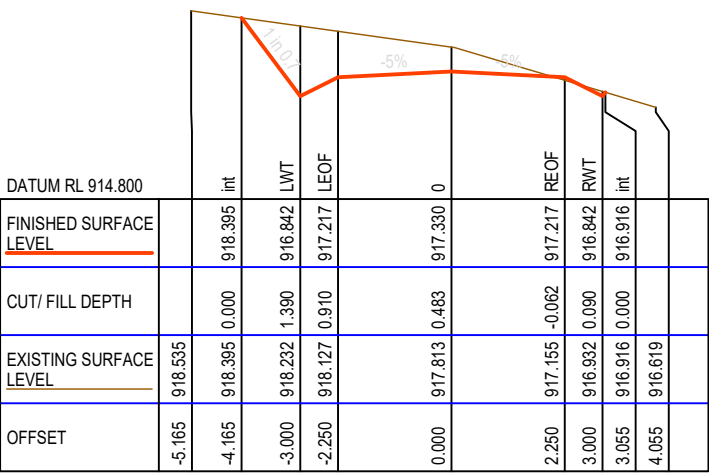


CH 14160.000

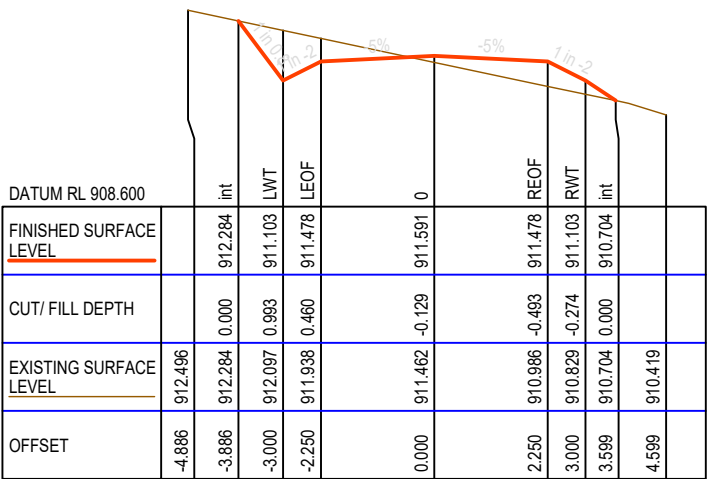


CH 14200.000

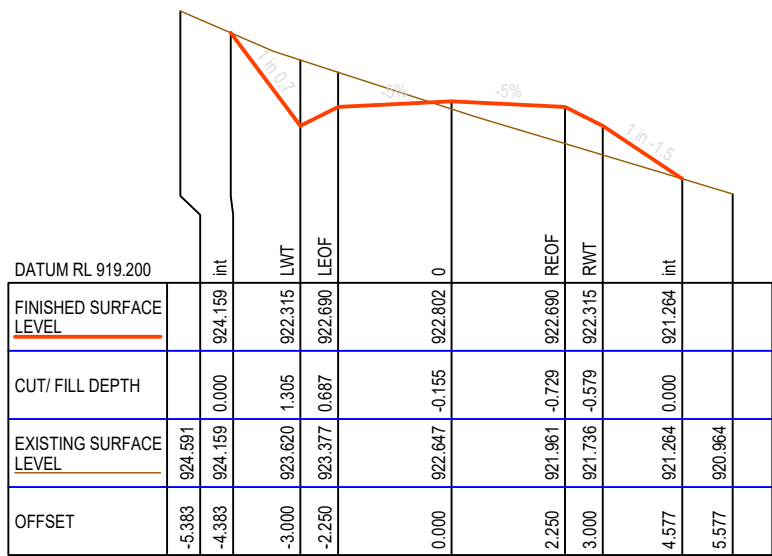

CH 14100.000

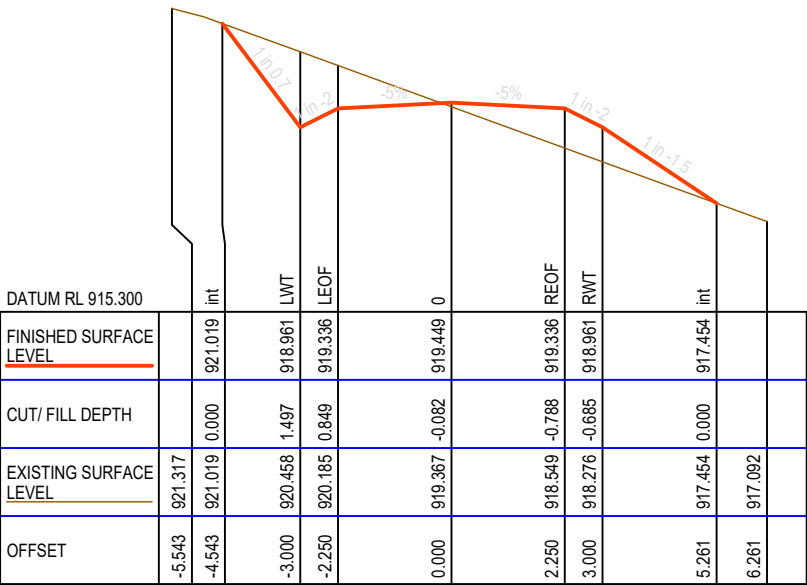

CH 14140.000

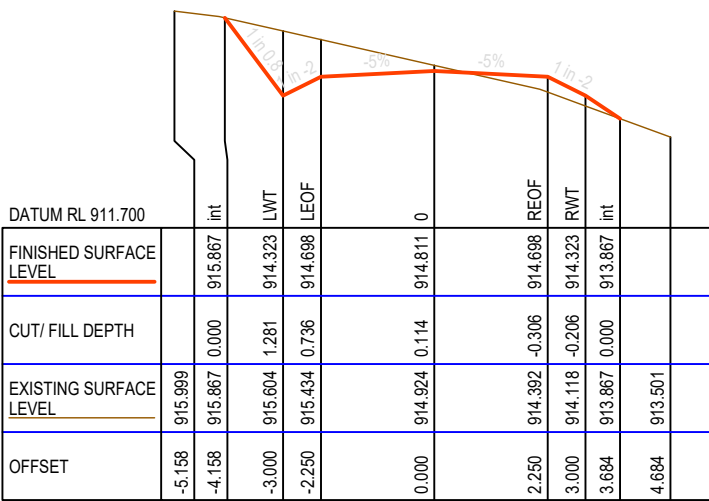

CH 14180.000

