
Delmore

VINEWAY LIMITED I MYLAND PARTNERS


TYPOLOGY PLAN BOOK

DRAWING REGISTER

BESPOKE TYPOLOGY PLANBOOK

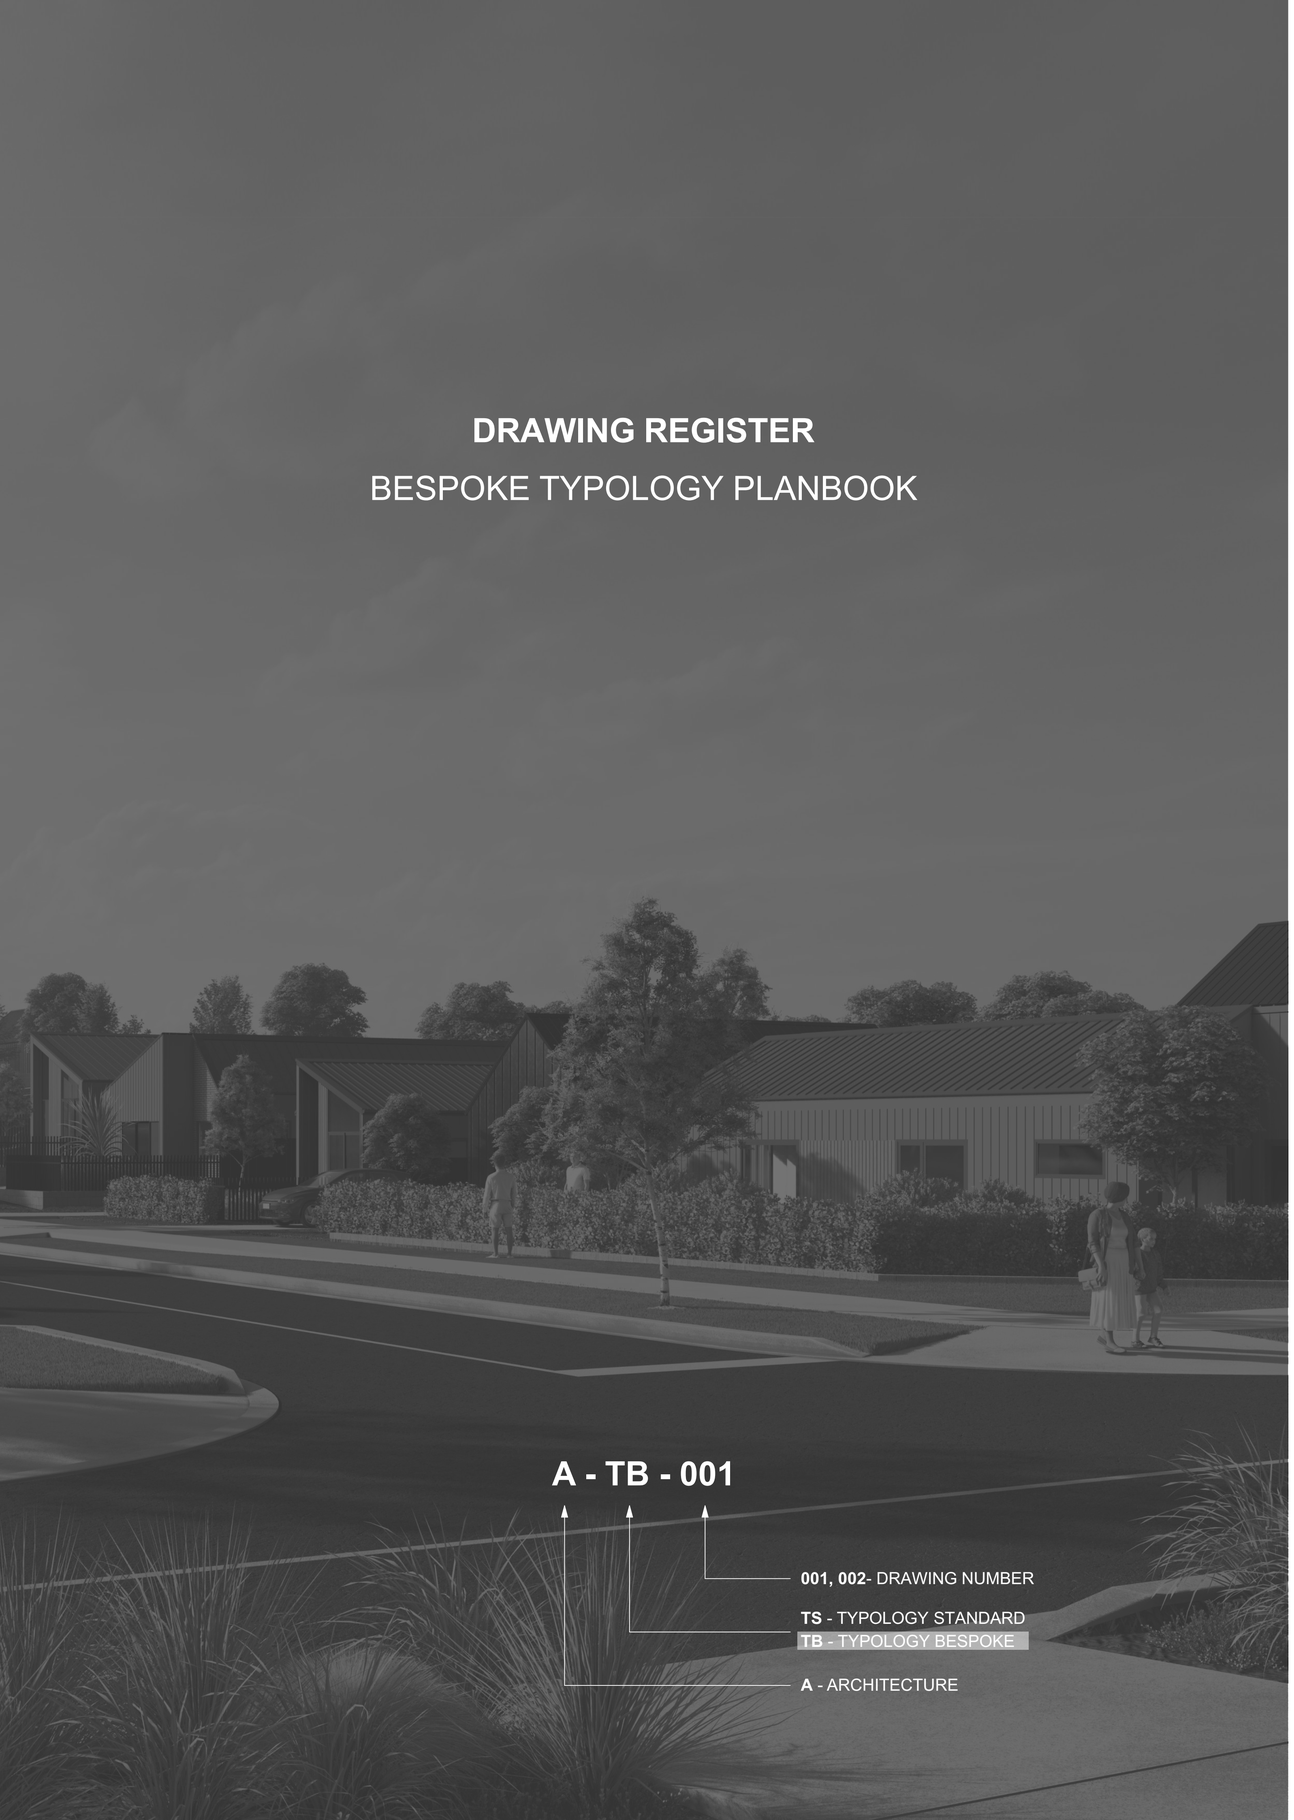

BESPOKE INDEX					
LAYOUT ID	LAYOUT NAME	REV ID	LAYOUT ID	LAYOUT NAME	REV ID
A-TB-001	B1	B	A-TB-061	B36	B
A-TB-002	B1 - ELEVATIONS	B	A-TB-062	B36 - ELEVATIONS	B
A-TB-003	B2	B	A-TB-063	B37	B
A-TB-004	B2 - ELEVATIONS	B	A-TB-064	B37 - ELEVATIONS	B
A-TB-005	B3	B	A-TB-065	B38	B
A-TB-006	B3 - ELEVATIONS	B	A-TB-066	B38 - ELEVATIONS	B
A-TB-007	B4	B	A-TB-067	B39	B
A-TB-008	B4 - ELEVATIONS	B	A-TB-068	B39	B
A-TB-009	B5	B	A-TB-069	B39 - ELEVATIONS	B
A-TB-010	B5 - ELEVATIONS	B	A-TB-070	B41	B
A-TB-011	B6	B	A-TB-071	B41	B
A-TB-012	B6 - ELEVATIONS	B	A-TB-072	B41 - ELEVATIONS	B
A-TB-013	B7	B	A-TB-073	B42	B
A-TB-014	B7 - ELEVATIONS	B	A-TB-074	B42 - ELEVATIONS	B
A-TB-015	B8	B	A-TB-075	B43	B
A-TB-016	B8 - ELEVATIONS	B	A-TB-076	B43 - ELEVATIONS	B
A-TB-017	B9	B	A-TB-077	B45	B
A-TB-018	B9 - ELEVATIONS	B	A-TB-078	B45	B
A-TB-019	B10	B	A-TB-079	B45 - ELEVATIONS	B
A-TB-020	B10 - ELEVATIONS	B	A-TB-080	B50	B
A-TB-021	B12	B	A-TB-081	B50 - ELEVATIONS	B
A-TB-022	B12 - ELEVATIONS	B	A-TB-082	B51	B
A-TB-023	B13	B	A-TB-083	B51 - ELEVATIONS	B
A-TB-024	B13 - ELEVATIONS	B	A-TB-084	B52	B
A-TB-025	B14	B	A-TB-085	B52	B
A-TB-026	B14 - ELEVATIONS	B	A-TB-086	B52 - ELEVATIONS	B
A-TB-027	B15	B	A-TB-087	B53	B
A-TB-028	B15 - ELEVATIONS	B	A-TB-088	B53	B
A-TB-029	B16	B	A-TB-089	B53 - ELEVATIONS	B
A-TB-030	B16 - ELEVATIONS	B	A-TB-090	B54	B
A-TB-031	B17	B	A-TB-091	B54 - ELEVATIONS	B
A-TB-032	B17 - ELEVATIONS	B	A-TB-092	B55	B
A-TB-033	B18	B	A-TB-093	B55	B
A-TB-034	B18 - ELEVATIONS	B	A-TB-094	B55 - ELEVATIONS	B
A-TB-035	B22	B	A-TB-095	B56	B
A-TB-036	B22 - ELEVATIONS	B	A-TB-096	B56	B
A-TB-037	B23	B	A-TB-097	B56 - ELEVATIONS	B
A-TB-038	B23 - ELEVATIONS	B	A-TB-098	B57	B
A-TB-039	B24	B	A-TB-099	B57 - ELEVATIONS	B
A-TB-040	B24 - ELEVATIONS	B	A-TB-100	B58	B
A-TB-041	B25	B	A-TB-101	B58 - ELEVATIONS	B
A-TB-042	B25	B	A-TB-102	B59	B
A-TB-043	B25 - ELEVATIONS	B	A-TB-103	B59 - ELEVATIONS	B
A-TB-044	B26	B	A-TB-104	B60	B
A-TB-045	B26	B	A-TB-105	B60 - ELEVATIONS	B
A-TB-046	B26 - ELEVATIONS	B	A-TB-106	B61	B
A-TB-047	B27	B	A-TB-107	B61 - ELEVATIONS	B
A-TB-048	B27	B	A-TB-108	B62	B
A-TB-049	B27 - ELEVATIONS	B	A-TB-109	B62 - ELEVATIONS	B
A-TB-050	B28	B	A-TB-110	B63	B
A-TB-051	B28	B	A-TB-111	B63 - ELEVATIONS	B
A-TB-052	B28 - ELEVATION	B	A-TB-112	B64	B
A-TB-053	B33	B	A-TB-113	B64 - ELEVATIONS	B
A-TB-054	B33 - ELEVATIONS	B	A-TB-114	B65	B
A-TB-055	B34	B	A-TB-115	B65 - ELEVATIONS	B
A-TB-056	B34 - ELEVATIONS	B	A-TB-116	B66	B
A-TB-057	B35	B	A-TB-117	B66 - ELEVATIONS	B
A-TB-058	B35	B	A-TB-118	B67	B
A-TB-059	B35 - ELEVATIONS	B	A-TB-119	B67 - ELEVATIONS	B
A-TB-060	B36	B			

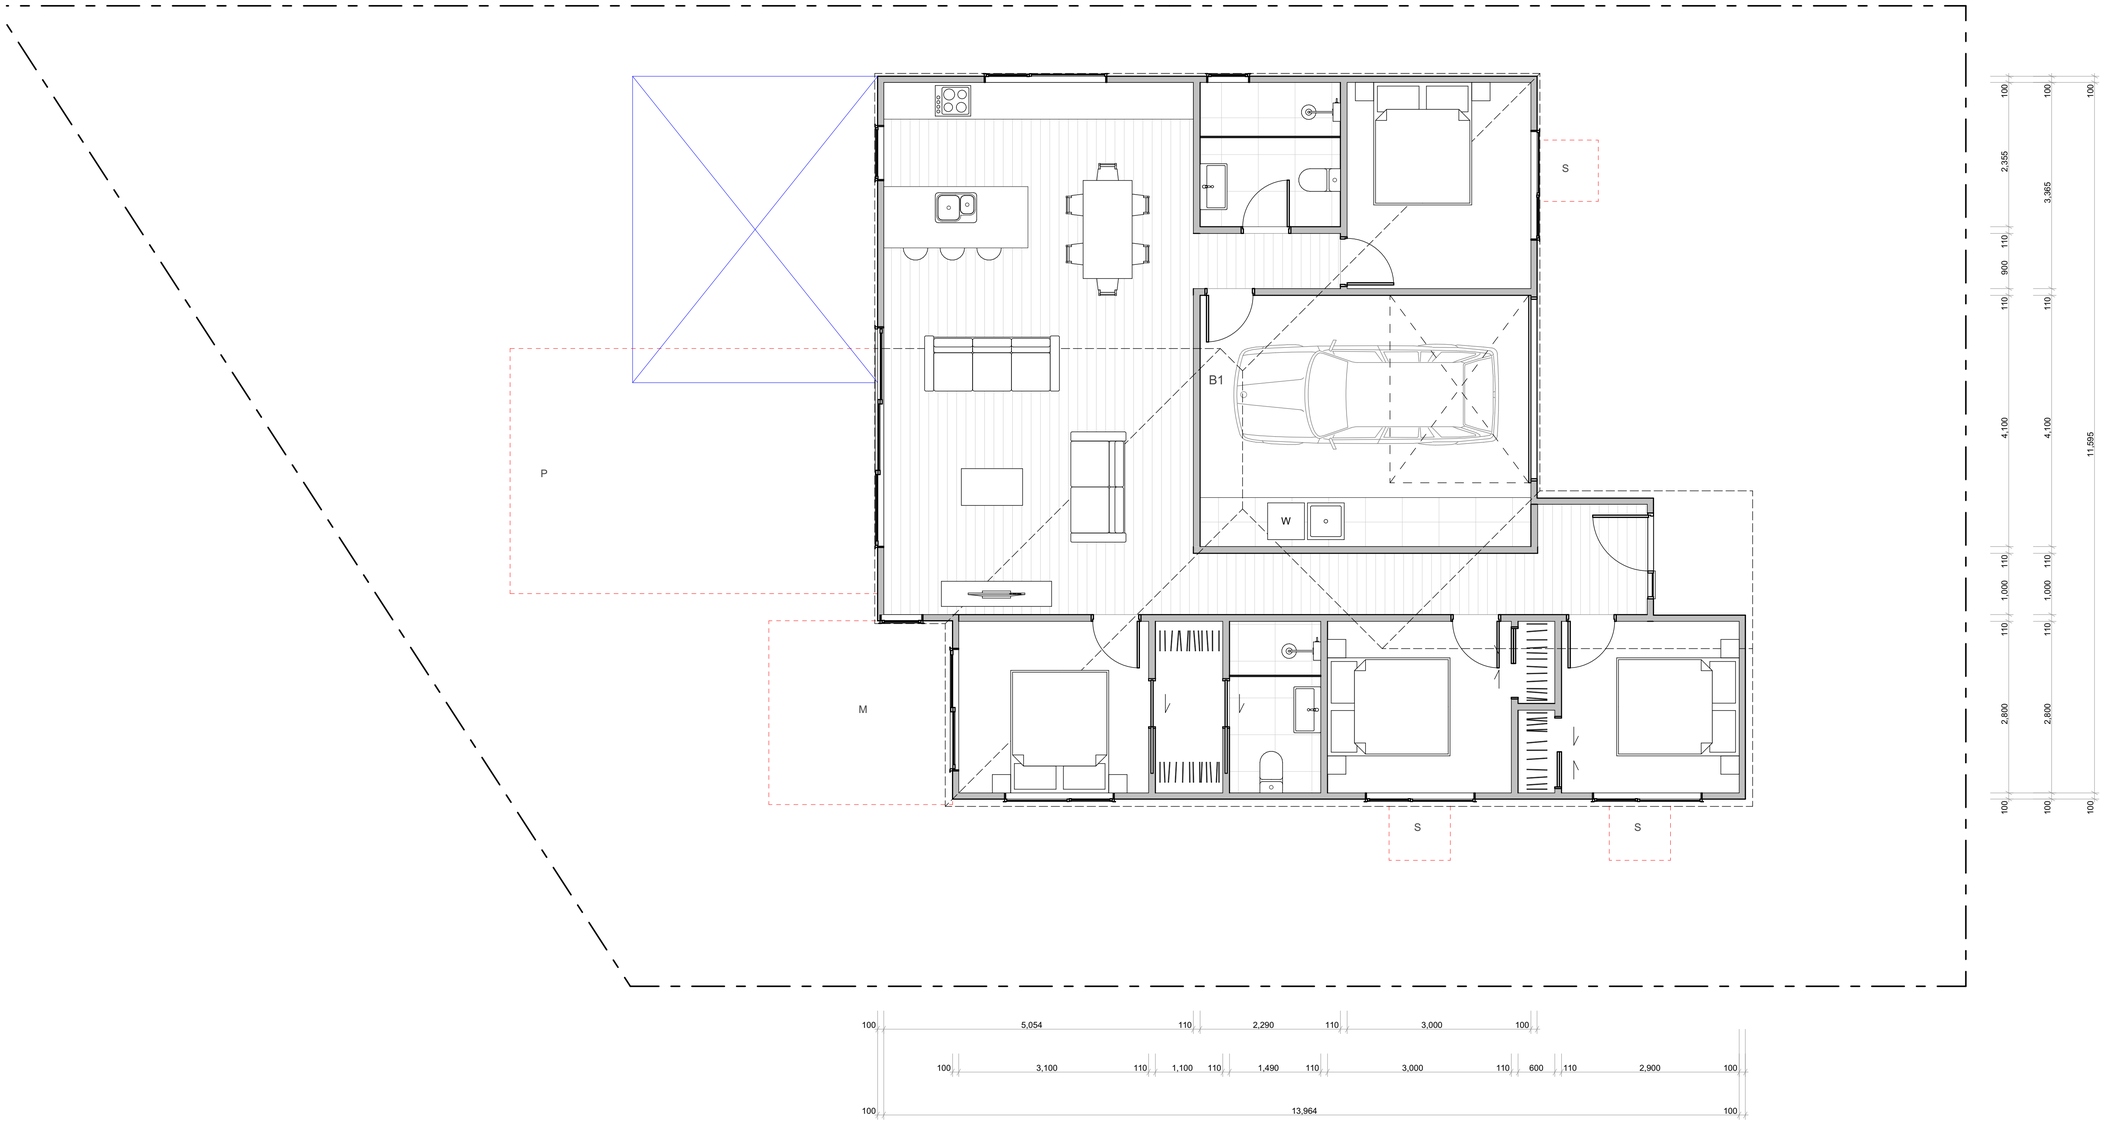

TERRA STUDIO

B1

FLOOR PLAN SUMMARY

BEDROOMS	4
BATHROOMS	2
GARAGE	1
STOREYS	1

GROSS FLOOR AREA

GROUND FLOOR	135.6m²
FIRST FLOOR	
BALCONY/DECK	
TOTAL AREA	135.6m²
BUILDING COVERAGE	144.8m²

NOTES:

GROSS FLOOR AREA IS MEASURED FROM THE OUTSIDE OF EXTERNAL WALL FRAMING, AND INCLUDES STAIRS AND STAIRWELLS AT EACH FLOOR. DECKS AND BALCONIES, UNLESS OTHERWISE STATED, ARE NOT INCLUDED IN GFA.

THE BUILDING COVERAGE TOTAL LISTED ON THIS SHEET DOES NOT ACCOUNT FOR ADDITIONAL SITE-SPECIFIC BUILDING COVERAGES SUCH AS DECKS OVER 1m AND OTHER STRUCTURES.

DESIGNS ARE SUBJECT TO RESOURCE CONSENT. REFER TO APPROVED INTERGRATED CONSENT MASTERPLAN DRAWINGS FOR LOT-SPECIFIC INFORMATION AND LANDSCAPE DESIGN.

DIMENSIONS MUST NOT BE SCALED FROM THE DRAWINGS. THE CONTRACTOR SHALL CONFIRM ALL DIMENSIONS AND LEVELS ON SITE PRIOR TO COMMENCING WORK.

LOUVRE WINDOWS MAY BE SUBSTITUTED FOR STANDARD AWNINGS IF REQUIRED TO ACHIEVE COMPLIANCE WITH NZBC H1 AT BUILDING CONSENT

LEGEND

OUTLOOK

OUTDOOR LIVING SPACE
4m x 5m / 20m²

BATTER SLOPE

ELEVATION KEY

2
3 1
4

ROOM KEY

E	ENTRY
L	LIVING ROOM
D	DINING
K	KITCHEN
WC	BATHROOM
EN	ENSUITE
B	BEDROOM
ST	STORAGE
G	GARAGE

WALL CLADDING

- W01 — **TIMBER** - VERTICAL - WHITEWASH STAIN (HERMPAC OR ABODO VULCAN IN WHITE, OR SIMILAR)
- W02 — **TIMBER** - VERTICAL - NATURAL STAIN (HERMPAC OR ABODO VULCAN IN NATURAL, OR SIMILAR) NOTE: NO OVERLY SATURATED / VIBRANT STAINS TO BE USED
- W03 — **TIMBER** - VERTICAL - DARK / CHARCOAL STAIN (HERMPAC OR ABODO VULCAN IN EBONY/GRAPHITE, OR SIMILAR)
- W04 — **GROOVED SHEET PRODUCT** - VERTICAL - WHITE / LIGHT PAINT JAMES HARDIE GROOVED AXON PANEL (133mm/400mm)
- W05 — **GROOVED SHEET PRODUCT** - VERTICAL - DARK PAINT JAMES HARDIE GROOVED AXON PANEL (133mm/400mm)
- W06 — **GROOVED SHEET PRODUCT** - VERTICAL - BLACK PAINT JAMES HARDIE GROOVED AXON PANEL (133mm/400mm)
- W07 — **WEATHERBOARD** - HORIZONTAL - LIGHT PAINT
- W08 — **WEATHERBOARD** - HORIZONTAL - DARK PAINT
- W09 — **WEATHERBOARD** - HORIZONTAL - FEATURE TIMBER (HERMPAC WEATHERBOARD IN NATURAL STAIN)
- W10 — **BRICK** - RUNNING BOND - WHITE NATURAL FINISH
- W11 — **BRICK** - RUNNING BOND - BLACK FINISH
- W12 — **BRICK** - RUNNING BOND - NATURAL FINISH 3-5 COLOUR MIX FOR VARIETY

ROOFING / JOINERY

- **STEEL RIBBED ROOFING** - REFER TO COLOURS BELOW NOTE: THIS SPECIFICATION CAN ALSO BE USED FOR WALLS
- **ALUMINIUM JOINERY** - REFER TO COLOURS BELOW
- R01 — **STEEL TRAY** - COLORSTEEL TITANIA / CLOUD
- J01 — **ALUMINIUM JOINERY** - COLORSTEEL TITANIA / CLOUD
- R02 — **STEEL TRAY** - COLORSTEEL GULL GREY
- J02 — **ALUMINIUM JOINERY** - COLORSTEEL GULL GREY
- R03 — **STEEL TRAY** - COLORSTEEL IRONSAND
- J03 — **ALUMINIUM JOINERY** - COLORSTEEL IRONSAND
- R04 — **STEEL TRAY** - COLORSTEEL KARAKA / EBONY / WINDSOR GREY
- J04 — **ALUMINIUM JOINERY** - COLORSTEEL KARAKA / EBONY / WINDSOR

ARCHITECTURAL FEATURES





GABLE PICTURE FRAME HIGHLIGHTS FEATURE CLADDING — PF





THIN FASCIA CREATES A SENSE OF LIGHTNESS — TF






WINDOW SHROUD HIGHLIGHT KEY GLAZING PANELS — WS


CLIENT	MYLAND PARTNERS
PROJECT NAME	PROJECT
DRAWING TITLE	B1
SCALE	1:50
REVISION I.D	B

DRAWING NO.


A-TB-001

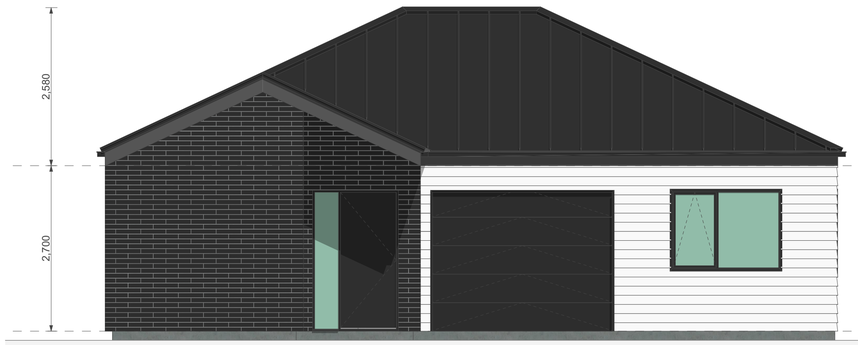

1

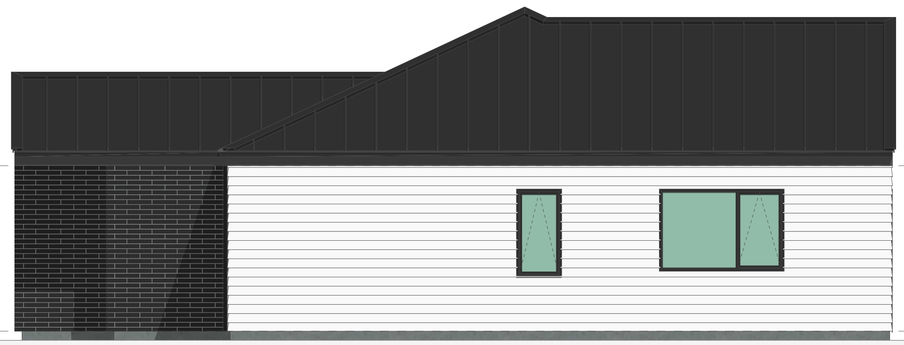

2

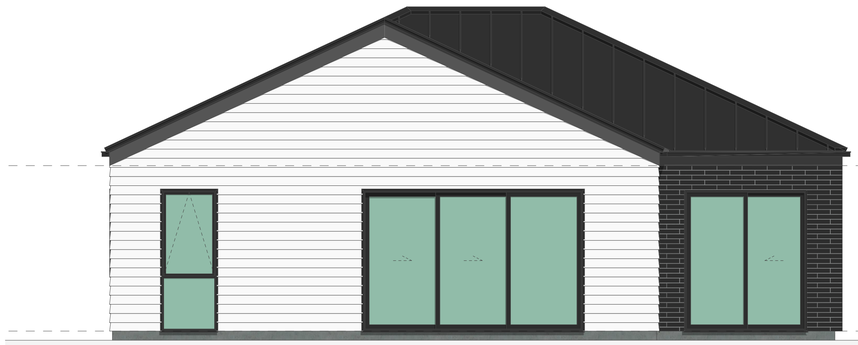

3



4

WALL CLADDING

- W01 — **TIMBER** - VERTICAL - WHITEWASH STAIN (HERMPAC OR ABODO VULCAN IN WHITE, OR SIMILAR)
- W02 — **TIMBER** - VERTICAL - NATURAL STAIN (HERMPAC OR ABODO VULCAN IN NATURAL, OR SIMILAR) NOTE: NO OVERLY SATURATED / VIBRANT STAINS TO BE USED
- W03 — **TIMBER** - VERTICAL - DARK / CHARCOAL STAIN (HERMPAC OR ABODO VULCAN IN EBONY/GRAPHITE, OR SIMILAR)
- W04 — **GROOVED SHEET PRODUCT** - VERTICAL - WHITE / LIGHT PAINT JAMES HARDIE GROOVED AXON PANEL (133mm/400mm)
- W05 — **GROOVED SHEET PRODUCT** - VERTICAL - DARK PAINT JAMES HARDIE GROOVED AXON PANEL (133mm/400mm)
- W06 — **GROOVED SHEET PRODUCT** - VERTICAL - BLACK PAINT JAMES HARDIE GROOVED AXON PANEL (133mm/400mm)
- W07 — **WEATHERBOARD** - HORIZONTAL - LIGHT PAINT
- W08 — **WEATHERBOARD** - HORIZONTAL - DARK PAINT
- W09 — **WEATHERBOARD** - HORIZONTAL - FEATURE TIMBER (HERMPAC WEATHERBOARD IN NATURAL STAIN)
- W10 — **BRICK** - RUNNING BOND - WHITE NATURAL FINISH
- W11 — **BRICK** - RUNNING BOND - BLACK FINISH
- W12 — **BRICK** - RUNNING BOND - NATURAL FINISH 3-5 COLOUR MIX FOR VARIETY

ROOFING / JOINERY

- **STEEL RIBBED ROOFING** - REFER TO COLOURS BELOW NOTE: THIS SPECIFICATION CAN ALSO BE USED FOR WALLS
- **ALUMINIUM JOINERY** - REFER TO COLOURS BELOW
- R01 — **STEEL TRAY** - COLORSTEEL TITANIA / CLOUD
- J01 — **ALUMINIUM JOINERY** - COLORSTEEL TITANIA / CLOUD
- R02 — **STEEL TRAY** - COLORSTEEL GULL GREY
- J02 — **ALUMINIUM JOINERY** - COLORSTEEL GULL GREY
- R03 — **STEEL TRAY** - COLORSTEEL IRONSAND
- J03 — **ALUMINIUM JOINERY** - COLORSTEEL IRONSAND
- R04 — **STEEL TRAY** - COLORSTEEL KARAKA / EBONY / WINDSOR GREY
- J04 — **ALUMINIUM JOINERY** - COLORSTEEL KARAKA / EBONY / WINDSOR

ARCHITECTURAL FEATURES



- **GABLE PICTURE FRAME** HIGHLIGHTS FEATURE CLADDING — PF
- **THIN FASCIA** CREATES A SENSE OF LIGHTNESS — TF
- **WINDOW SHROUD** HIGHLIGHT KEY GLAZING PANELS — WS

TERRA STUDIO

B1

FLOOR PLAN SUMMARY

BEDROOMS	4
BATHROOMS	2
GARAGE	1
STOREYS	1

GROSS FLOOR AREA

GROUND FLOOR	135.6m^2
FIRST FLOOR	
BALCONY/DECK	
TOTAL AREA	135.6m^2
BUILDING COVERAGE	144.8m^2

NOTES:

GROSS FLOOR AREA IS MEASURED FROM THE OUTSIDE OF EXTERNAL WALL FRAMING, AND INCLUDES STAIRS AND STAIRWELLS AT EACH FLOOR. DECKS AND BALCONIES, UNLESS OTHERWISE STATED, ARE NOT INCLUDED IN GFA.

THE BUILDING COVERAGE TOTAL LISTED ON THIS SHEET DOES NOT ACCOUNT FOR ADDITIONAL SITE-SPECIFIC BUILDING COVERAGES SUCH AS DECKS OVER 1m AND OTHER STRUCTURES.

DESIGNS ARE SUBJECT TO RESOURCE CONSENT. REFER TO APPROVED INTERGRATED CONSENT MASTERPLAN DRAWINGS FOR LOT-SPECIFIC INFORMATION AND LANDSCAPE DESIGN.

DIMENSIONS MUST NOT BE SCALED FROM THE DRAWINGS. THE CONTRACTOR SHALL CONFIRM ALL DIMENSIONS AND LEVELS ON SITE PRIOR TO COMMENCING WORK.

LOUVRE WINDOWS MAY BE SUBSTITUTED FOR STANDARD AWNINGS IF REQUIRED TO ACHIEVE COMPLIANCE WITH NZBC H1 AT BUILDING CONSENT

LEGEND

- OUTLOOK
- OUTDOOR LIVING SPACE 4m x 5m / 20m^2
- BATTER SLOPE

ELEVATION KEY

2 / 3 / 1 / 4


ROOM KEY

E	ENTRY
L	LIVING ROOM
D	DINING
K	KITCHEN
WC	BATHROOM
EN	ENSUITE
B	BEDROOM
ST	STORAGE
G	GARAGE

CLIENT	MYLAND PARTNERS
PROJECT NAME	PROJECT
DRAWING TITLE	B1 - ELEVATIONS
SCALE	1:50
REVISION I.D	B

DRAWING NO.

A-TB-002

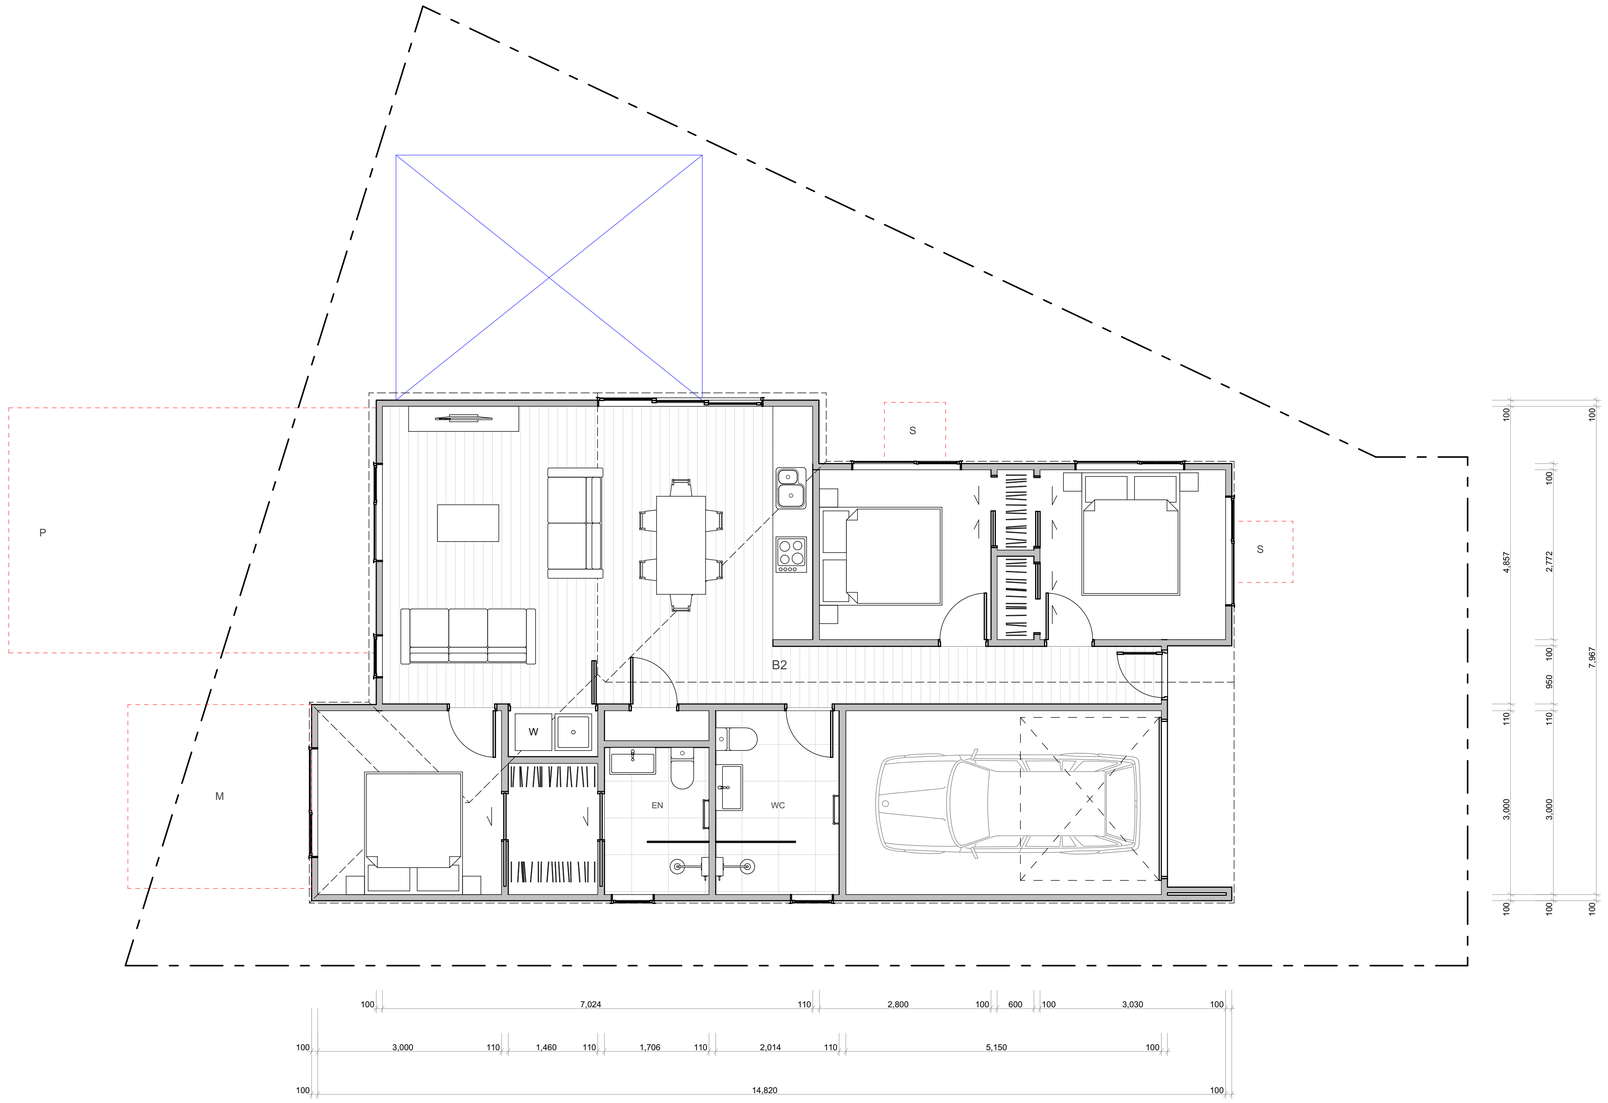

WALL CLADDING

- W01 — **TIMBER** - VERTICAL - WHITEWASH STAIN (HERMPAC OR ABODO VULCAN IN WHITE, OR SIMILAR)
- W02 — **TIMBER** - VERTICAL - NATURAL STAIN (HERMPAC OR ABODO VULCAN IN NATURAL, OR SIMILAR) NOTE: NO OVERLY SATURATED / VIBRANT STAINS TO BE USED
- W03 — **TIMBER** - VERTICAL - DARK / CHARCOAL STAIN (HERMPAC OR ABODO VULCAN IN EBONY/GRAPHITE, OR SIMILAR)
- W04 — **GROOVED SHEET PRODUCT** - VERTICAL - WHITE / LIGHT PAINT JAMES HARDIE GROOVED AXON PANEL (133mm/400mm)
- W05 — **GROOVED SHEET PRODUCT** - VERTICAL - DARK PAINT JAMES HARDIE GROOVED AXON PANEL (133mm/400mm)
- W06 — **GROOVED SHEET PRODUCT** - VERTICAL - BLACK PAINT JAMES HARDIE GROOVED AXON PANEL (133mm/400mm)
- W07 — **WEATHERBOARD** - HORIZONTAL - LIGHT PAINT
- W08 — **WEATHERBOARD** - HORIZONTAL - DARK PAINT
- W09 — **WEATHERBOARD** - HORIZONTAL - FEATURE TIMBER (HERMPAC WEATHERBOARD IN NATURAL STAIN)
- W10 — **BRICK** - RUNNING BOND - WHITE NATURAL FINISH
- W11 — **BRICK** - RUNNING BOND - BLACK FINISH
- W12 — **BRICK** - RUNNING BOND - NATURAL FINISH 3-5 COLOUR MIX FOR VARIETY

ROOFING / JOINERY

- **STEEL RIBBED ROOFING** - REFER TO COLOURS BELOW NOTE: THIS SPECIFICATION CAN ALSO BE USED FOR WALLS
- **ALUMINIUM JOINERY** - REFER TO COLOURS BELOW
- R01 — **STEEL TRAY** - COLORSTEEL TITANIA / CLOUD
- J01 — **ALUMINIUM JOINERY** - COLORSTEEL TITANIA / CLOUD
- R02 — **STEEL TRAY** - COLORSTEEL GULL GREY
- J02 — **ALUMINIUM JOINERY** - COLORSTEEL GULL GREY
- R03 — **STEEL TRAY** - COLORSTEEL IRONSAND
- J03 — **ALUMINIUM JOINERY** - COLORSTEEL IRONSAND
- R04 — **STEEL TRAY** - COLORSTEEL KARAKA / EBONY / WINDSOR GREY
- J04 — **ALUMINIUM JOINERY** - COLORSTEEL KARAKA / EBONY / WINDSOR

ARCHITECTURAL FEATURES



GABLE PICTURE FRAME HIGHLIGHTS FEATURE CLADDING — PF

THIN FASCIA CREATES A SENSE OF LIGHTNESS — TF

WINDOW SHROUD HIGHLIGHT KEY GLAZING PANELS — WS

TERRA STUDIO

B2

FLOOR PLAN SUMMARY

BEDROOMS	3
BATHROOMS	2
GARAGE	1
STOREYS	1

GROSS FLOOR AREA

GROUND FLOOR	107.4m²
FIRST FLOOR	
BALCONY/DECK	
TOTAL AREA	107.4m²
BUILDING COVERAGE	114.2m²

NOTES:

GROSS FLOOR AREA IS MEASURED FROM THE OUTSIDE OF EXTERNAL WALL FRAMING, AND INCLUDES STAIRS AND STAIRWELLS AT EACH FLOOR. DECKS AND BALCONIES, UNLESS OTHERWISE STATED, ARE NOT INCLUDED IN GFA.

THE BUILDING COVERAGE TOTAL LISTED ON THIS SHEET DOES NOT ACCOUNT FOR ADDITIONAL SITE-SPECIFIC BUILDING COVERAGES SUCH AS DECKS OVER 1m AND OTHER STRUCTURES.

DESIGNS ARE SUBJECT TO RESOURCE CONSENT. REFER TO APPROVED INTERGRATED CONSENT MASTERPLAN DRAWINGS FOR LOT-SPECIFIC INFORMATION AND LANDSCAPE DESIGN.

DIMENSIONS MUST NOT BE SCALED FROM THE DRAWINGS. THE CONTRACTOR SHALL CONFIRM ALL DIMENSIONS AND LEVELS ON SITE PRIOR TO COMMENCING WORK.

LOUVRE WINDOWS MAY BE SUBSTITUTED FOR STANDARD AWNINGS IF REQUIRED TO ACHIEVE COMPLIANCE WITH NZBC H1 AT BUILDING CONSENT

LEGEND

- OUTLOOK
- OUTDOOR LIVING SPACE 4m x 5m / 20m²
- BATTER SLOPE

ELEVATION KEY

2 / 3 / 1 / 4

ROOM KEY

E	ENTRY
L	LIVING ROOM
D	DINING
K	KITCHEN
WC	BATHROOM
EN	ENSUITE
B	BEDROOM
ST	STORAGE
G	GARAGE

CLIENT	MYLAND PARTNERS
PROJECT NAME	PROJECT
DRAWING TITLE	B2
SCALE	1:50
REVISION I.D	B

DRAWING NO.


A-TB-003



1



2

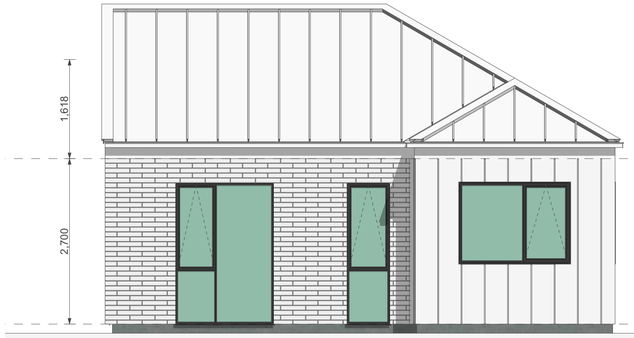

3



4

WALL CLADDING



W01 — **TIMBER** - VERTICAL - WHITEWASH STAIN
(HERMPAC OR ABODO VULCAN IN WHITE, OR SIMILAR)



W02 — **TIMBER** - VERTICAL - NATURAL STAIN
(HERMPAC OR ABODO VULCAN IN NATURAL, OR SIMILAR)
NOTE: NO OVERLY SATURATED / VIBRANT STAINS TO BE USED



W03 — **TIMBER** - VERTICAL - DARK / CHARCOAL STAIN
(HERMPAC OR ABODO VULCAN IN EBONY/GRAPHITE, OR SIMILAR)



W04 — **GROOVED SHEET PRODUCT** - VERTICAL - WHITE / LIGHT PAINT
JAMES HARDIE GROOVED AXON PANEL (133mm/400mm)



W05 — **GROOVED SHEET PRODUCT** - VERTICAL - DARK PAINT
JAMES HARDIE GROOVED AXON PANEL (133mm/400mm)



W06 — **GROOVED SHEET PRODUCT** - VERTICAL - BLACK PAINT
JAMES HARDIE GROOVED AXON PANEL (133mm/400mm)



W07 — **WEATHERBOARD** - HORIZONTAL - LIGHT PAINT



W08 — **WEATHERBOARD** - HORIZONTAL - DARK PAINT



W09 — **WEATHERBOARD** - HORIZONTAL - FEATURE TIMBER
(HERMPAC WEATHERBOARD IN NATURAL STAIN)



W10 — **BRICK** - RUNNING BOND - WHITE NATURAL FINISH



W11 — **BRICK** - RUNNING BOND - BLACK FINISH




W12 — **BRICK** - RUNNING BOND - NATURAL FINISH
3-5 COLOUR MIX FOR VARIETY

ROOFING / JOINERY



STEEL RIBBED ROOFING - REFER TO COLOURS BELOW
NOTE: THIS SPECIFICATION CAN ALSO BE USED FOR WALLS

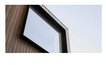

ALUMINIUM JOINERY - REFER TO COLOURS BELOW

R01 — **STEEL TRAY** - COLORSTEEL TITANIA / CLOUD
J01 — **ALUMINIUM JOINERY** - COLORSTEEL TITANIA / CLOUD



R02 — **STEEL TRAY** - COLORSTEEL GULL GREY
J02 — **ALUMINIUM JOINERY** - COLORSTEEL GULL GREY



R03 — **STEEL TRAY** - COLORSTEEL IRONSAND
J03 — **ALUMINIUM JOINERY** - COLORSTEEL IRONSAND



R04 — **STEEL TRAY** - COLORSTEEL KARAKA / EBONY / WINDSOR GREY
J04 — **ALUMINIUM JOINERY** - COLORSTEEL KARAKA / EBONY / WINDSOR

ARCHITECTURAL FEATURES



GABLE PICTURE FRAME
HIGHLIGHTS FEATURE CLADDING
PF



THIN FASCIA
CREATES A SENSE OF LIGHTNESS
TF



WINDOW SHROUD
HIGHLIGHT KEY GLAZING PANELS
WS

TERRA STUDIO

B2

FLOOR PLAN SUMMARY

BEDROOMS	3
BATHROOMS	2
GARAGE	1
STOREYS	1

GROSS FLOOR AREA

GROUND FLOOR	107.4m^2
FIRST FLOOR	
BALCONY/DECK	
TOTAL AREA	107.4m^2
BUILDING COVERAGE	114.2m^2

NOTES:

GROSS FLOOR AREA IS MEASURED FROM THE OUTSIDE OF EXTERNAL WALL FRAMING, AND INCLUDES STAIRS AND STAIRWELLS AT EACH FLOOR. DECKS AND BALCONIES, UNLESS OTHERWISE STATED, ARE NOT INCLUDED IN GFA.

THE BUILDING COVERAGE TOTAL LISTED ON THIS SHEET DOES NOT ACCOUNT FOR ADDITIONAL SITE-SPECIFIC BUILDING COVERAGES SUCH AS DECKS OVER 1m AND OTHER STRUCTURES.

DESIGNS ARE SUBJECT TO RESOURCE CONSENT. REFER TO APPROVED INTERGRATED CONSENT MASTERPLAN DRAWINGS FOR LOT-SPECIFIC INFORMATION AND LANDSCAPE DESIGN.

DIMENSIONS MUST NOT BE SCALED FROM THE DRAWINGS. THE CONTRACTOR SHALL CONFIRM ALL DIMENSIONS AND LEVELS ON SITE PRIOR TO COMMENCING WORK.

LOUVRE WINDOWS MAY BE SUBSTITUTED FOR STANDARD AWNINGS IF REQUIRED TO ACHIEVE COMPLIANCE WITH NZBC H1 AT BUILDING CONSENT

LEGEND

OUTLOOK

OUTDOOR LIVING SPACE
4m x 5m / 20m^2

BATTER SLOPE

ELEVATION KEY


2
3 1
4

ROOM KEY

E	ENTRY
L	LIVING ROOM
D	DINING
K	KITCHEN
WC	BATHROOM
EN	ENSUITE
B	BEDROOM
ST	STORAGE
G	GARAGE

CLIENT	MYLAND PARTNERS
PROJECT NAME	PROJECT
DRAWING TITLE	B2 - ELEVATIONS
SCALE	1:50
REVISION I.D	B

DRAWING NO.
A-TB-004

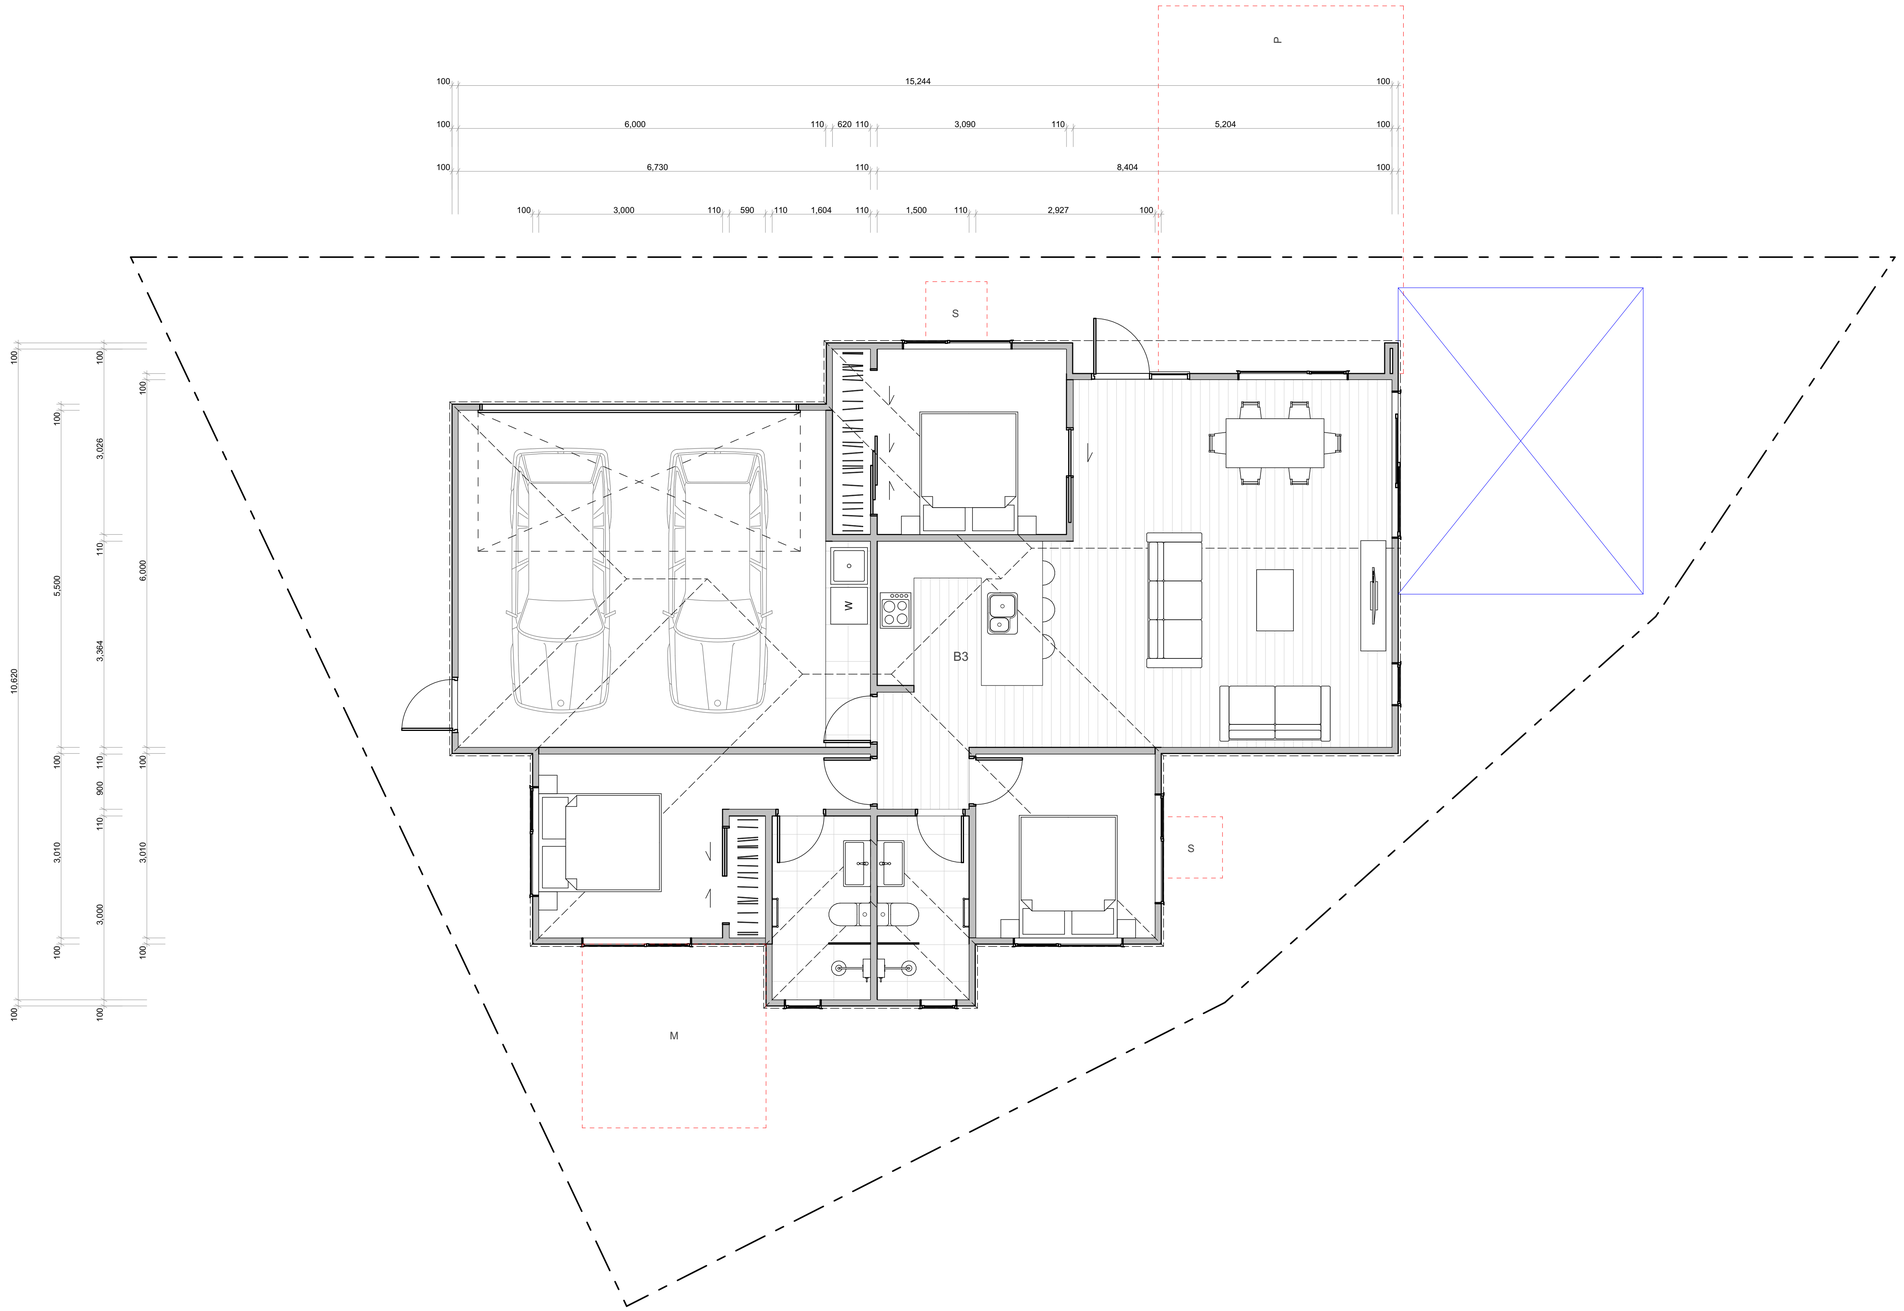


WALL CLADDING

- W01 — **TIMBER** - VERTICAL - WHITEWASH STAIN (HERMPAC OR ABODO VULCAN IN WHITE, OR SIMILAR)
- W02 — **TIMBER** - VERTICAL - NATURAL STAIN (HERMPAC OR ABODO VULCAN IN NATURAL, OR SIMILAR) NOTE: NO OVERLY SATURATED / VIBRANT STAINS TO BE USED
- W03 — **TIMBER** - VERTICAL - DARK / CHARCOAL STAIN (HERMPAC OR ABODO VULCAN IN EBONY/GRAPHITE, OR SIMILAR)
- W04 — **GROOVED SHEET PRODUCT** - VERTICAL - WHITE / LIGHT PAINT JAMES HARDIE GROOVED AXON PANEL (133mm/400mm)
- W05 — **GROOVED SHEET PRODUCT** - VERTICAL - DARK PAINT JAMES HARDIE GROOVED AXON PANEL (133mm/400mm)
- W06 — **GROOVED SHEET PRODUCT** - VERTICAL - BLACK PAINT JAMES HARDIE GROOVED AXON PANEL (133mm/400mm)
- W07 — **WEATHERBOARD** - HORIZONTAL - LIGHT PAINT
- W08 — **WEATHERBOARD** - HORIZONTAL - DARK PAINT
- W09 — **WEATHERBOARD** - HORIZONTAL - FEATURE TIMBER (HERMPAC WEATHERBOARD IN NATURAL STAIN)
- W10 — **BRICK** - RUNNING BOND - WHITE NATURAL FINISH
- W11 — **BRICK** - RUNNING BOND - BLACK FINISH
- W12 — **BRICK** - RUNNING BOND - NATURAL FINISH 3-5 COLOUR MIX FOR VARIETY

ROOFING / JOINERY

- **STEEL RIBBED ROOFING** - REFER TO COLOURS BELOW NOTE: THIS SPECIFICATION CAN ALSO BE USED FOR WALLS
- **ALUMINIUM JOINERY** - REFER TO COLOURS BELOW
- R01 — **STEEL TRAY** - COLORSTEEL TITANIA / CLOUD
- J01 — **ALUMINIUM JOINERY** - COLORSTEEL TITANIA / CLOUD
- R02 — **STEEL TRAY** - COLORSTEEL GULL GREY
- J02 — **ALUMINIUM JOINERY** - COLORSTEEL GULL GREY
- R03 — **STEEL TRAY** - COLORSTEEL IRONSAND
- J03 — **ALUMINIUM JOINERY** - COLORSTEEL IRONSAND
- R04 — **STEEL TRAY** - COLORSTEEL KARAKA / EBONY / WINDSOR GREY
- J04 — **ALUMINIUM JOINERY** - COLORSTEEL KARAKA / EBONY / WINDSOR

ARCHITECTURAL FEATURES

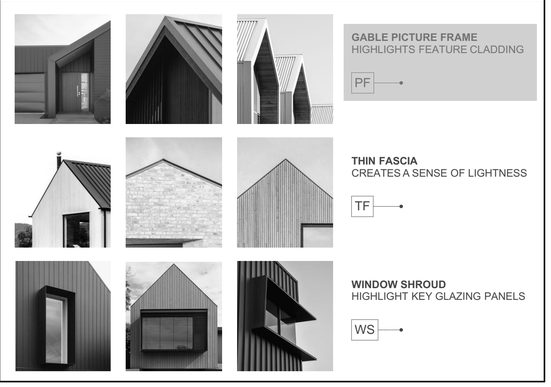

- **GABLE PICTURE FRAME** HIGHLIGHTS FEATURE CLADDING — PF
- **THIN FASCIA** CREATES A SENSE OF LIGHTNESS — TF
- **WINDOW SHROUD** HIGHLIGHT KEY GLAZING PANELS — WS

TERRA STUDIO

B3

FLOOR PLAN SUMMARY

BEDROOMS	3
BATHROOMS	2
GARAGE	2
STOREYS	1

GROSS FLOOR AREA

GROUND FLOOR	130.2m²
FIRST FLOOR	
BALCONY/DECK	
TOTAL AREA	130.2m²
BUILDING COVERAGE	140.8m²

NOTES:

GROSS FLOOR AREA IS MEASURED FROM THE OUTSIDE OF EXTERNAL WALL FRAMING, AND INCLUDES STAIRS AND STAIRWELLS AT EACH FLOOR. DECKS AND BALCONIES, UNLESS OTHERWISE STATED, ARE NOT INCLUDED IN GFA.

THE BUILDING COVERAGE TOTAL LISTED ON THIS SHEET DOES NOT ACCOUNT FOR ADDITIONAL SITE-SPECIFIC BUILDING COVERAGES SUCH AS DECKS OVER 1m AND OTHER STRUCTURES.

DESIGNS ARE SUBJECT TO RESOURCE CONSENT. REFER TO APPROVED INTERGRATED CONSENT MASTERPLAN DRAWINGS FOR LOT-SPECIFIC INFORMATION AND LANDSCAPE DESIGN.

DIMENSIONS MUST NOT BE SCALED FROM THE DRAWINGS. THE CONTRACTOR SHALL CONFIRM ALL DIMENSIONS AND LEVELS ON SITE PRIOR TO COMMENCING WORK.

LOUVRE WINDOWS MAY BE SUBSTITUTED FOR STANDARD AWNINGS IF REQUIRED TO ACHIEVE COMPLIANCE WITH NZBC H1 AT BUILDING CONSENT

LEGEND

- OUTLOOK
- OUTDOOR LIVING SPACE 4m x 5m / 20m²
- BATTER SLOPE

ELEVATION KEY

2 / 3 / 1 / 4

ROOM KEY

E	ENTRY
L	LIVING ROOM
D	DINING
K	KITCHEN
WC	BATHROOM
EN	ENSUITE
B	BEDROOM
ST	STORAGE
G	GARAGE

CLIENT	MYLAND PARTNERS
PROJECT NAME	PROJECT
DRAWING TITLE	B3
SCALE	1:50
REVISION I.D	B


DRAWING NO.

A-TB-005



1

2

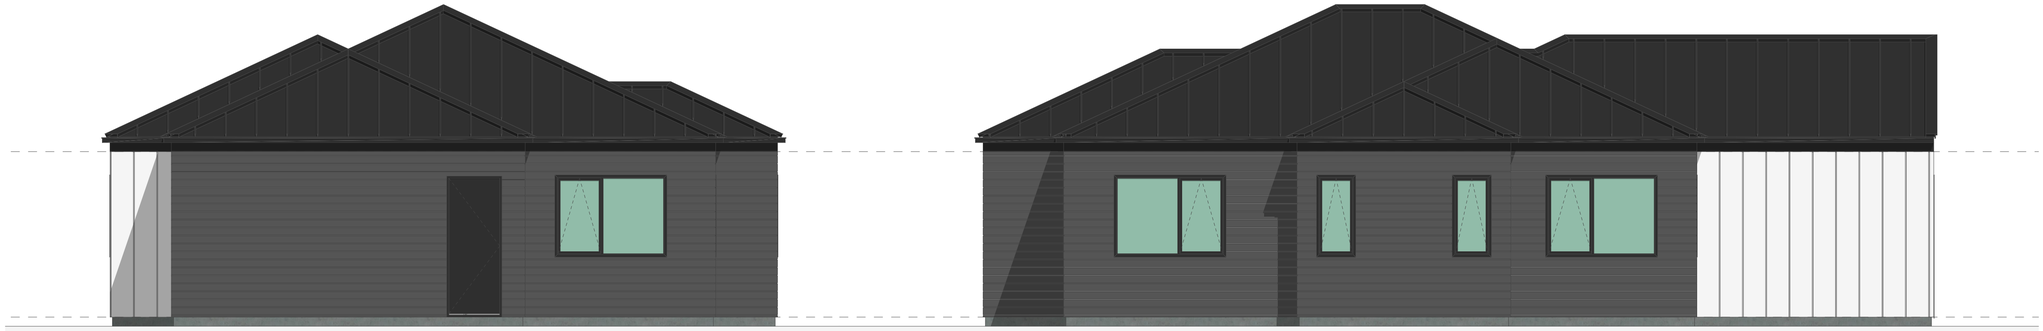

3

4

WALL CLADDING

- W01 — **TIMBER** - VERTICAL - WHITEWASH STAIN (HERMPAC OR ABODO VULCAN IN WHITE, OR SIMILAR)
- W02 — **TIMBER** - VERTICAL - NATURAL STAIN (HERMPAC OR ABODO VULCAN IN NATURAL, OR SIMILAR) NOTE: NO OVERLY SATURATED / VIBRANT STAINS TO BE USED
- W03 — **TIMBER** - VERTICAL - DARK / CHARCOAL STAIN (HERMPAC OR ABODO VULCAN IN EBONY/GRAPHITE, OR SIMILAR)
- W04 — **GROOVED SHEET PRODUCT** - VERTICAL - WHITE / LIGHT PAINT JAMES HARDIE GROOVED AXON PANEL (133mm/400mm)
- W05 — **GROOVED SHEET PRODUCT** - VERTICAL - DARK PAINT JAMES HARDIE GROOVED AXON PANEL (133mm/400mm)
- W06 — **GROOVED SHEET PRODUCT** - VERTICAL - BLACK PAINT JAMES HARDIE GROOVED AXON PANEL (133mm/400mm)
- W07 — **WEATHERBOARD** - HORIZONTAL - LIGHT PAINT
- W08 — **WEATHERBOARD** - HORIZONTAL - DARK PAINT
- W09 — **WEATHERBOARD** - HORIZONTAL - FEATURE TIMBER (HERMPAC WEATHERBOARD IN NATURAL STAIN)
- W10 — **BRICK** - RUNNING BOND - WHITE NATURAL FINISH
- W11 — **BRICK** - RUNNING BOND - BLACK FINISH
- W12 — **BRICK** - RUNNING BOND - NATURAL FINISH 3-5 COLOUR MIX FOR VARIETY

ROOFING / JOINERY

- **STEEL RIBBED ROOFING** - REFER TO COLOURS BELOW NOTE: THIS SPECIFICATION CAN ALSO BE USED FOR WALLS
- **ALUMINIUM JOINERY** - REFER TO COLOURS BELOW
- R01 — **STEEL TRAY** - COLORSTEEL TITANIA / CLOUD
- J01 — **ALUMINIUM JOINERY** - COLORSTEEL TITANIA / CLOUD
- R02 — **STEEL TRAY** - COLORSTEEL GULL GREY
- J02 — **ALUMINIUM JOINERY** - COLORSTEEL GULL GREY
- R03 — **STEEL TRAY** - COLORSTEEL IRONSAND
- J03 — **ALUMINIUM JOINERY** - COLORSTEEL IRONSAND
- R04 — **STEEL TRAY** - COLORSTEEL KARAKA / EBONY / WINDSOR GREY
- J04 — **ALUMINIUM JOINERY** - COLORSTEEL KARAKA / EBONY / WINDSOR

ARCHITECTURAL FEATURES



GABLE PICTURE FRAME HIGHLIGHTS FEATURE CLADDING — PF

THIN FASCIA CREATES A SENSE OF LIGHTNESS — TF

WINDOW SHROUD HIGHLIGHT KEY GLAZING PANELS — WS

TERRA STUDIO

B3

FLOOR PLAN SUMMARY

BEDROOMS	3
BATHROOMS	2
GARAGE	2
STOREYS	1

GROSS FLOOR AREA

GROUND FLOOR	130.2m²
FIRST FLOOR	
BALCONY/DECK	
TOTAL AREA	130.2m²
BUILDING COVERAGE	140.8m²

NOTES:

GROSS FLOOR AREA IS MEASURED FROM THE OUTSIDE OF EXTERNAL WALL FRAMING, AND INCLUDES STAIRS AND STAIRWELLS AT EACH FLOOR. DECKS AND BALCONIES, UNLESS OTHERWISE STATED, ARE NOT INCLUDED IN GFA.

THE BUILDING COVERAGE TOTAL LISTED ON THIS SHEET DOES NOT ACCOUNT FOR ADDITIONAL SITE-SPECIFIC BUILDING COVERAGES SUCH AS DECKS OVER 1m AND OTHER STRUCTURES.

DESIGNS ARE SUBJECT TO RESOURCE CONSENT. REFER TO APPROVED INTERGRATED CONSENT MASTERPLAN DRAWINGS FOR LOT-SPECIFIC INFORMATION AND LANDSCAPE DESIGN.

DIMENSIONS MUST NOT BE SCALED FROM THE DRAWINGS. THE CONTRACTOR SHALL CONFIRM ALL DIMENSIONS AND LEVELS ON SITE PRIOR TO COMMENCING WORK.

LOUVRE WINDOWS MAY BE SUBSTITUTED FOR STANDARD AWNINGS IF REQUIRED TO ACHIEVE COMPLIANCE WITH NZBC H1 AT BUILDING CONSENT

LEGEND

- OUTLOOK
- OUTDOOR LIVING SPACE 4m x 5m / 20m²
- BATTER SLOPE

ELEVATION KEY

2 / 3 / 1 / 4


ROOM KEY

E	ENTRY
L	LIVING ROOM
D	DINING
K	KITCHEN
WC	BATHROOM
EN	ENSUITE
B	BEDROOM
ST	STORAGE
G	GARAGE

CLIENT	MYLAND PARTNERS
PROJECT NAME	PROJECT
DRAWING TITLE	B3 - ELEVATIONS
SCALE	1:50
REVISION I.D	B

DRAWING NO.

A-TB-006

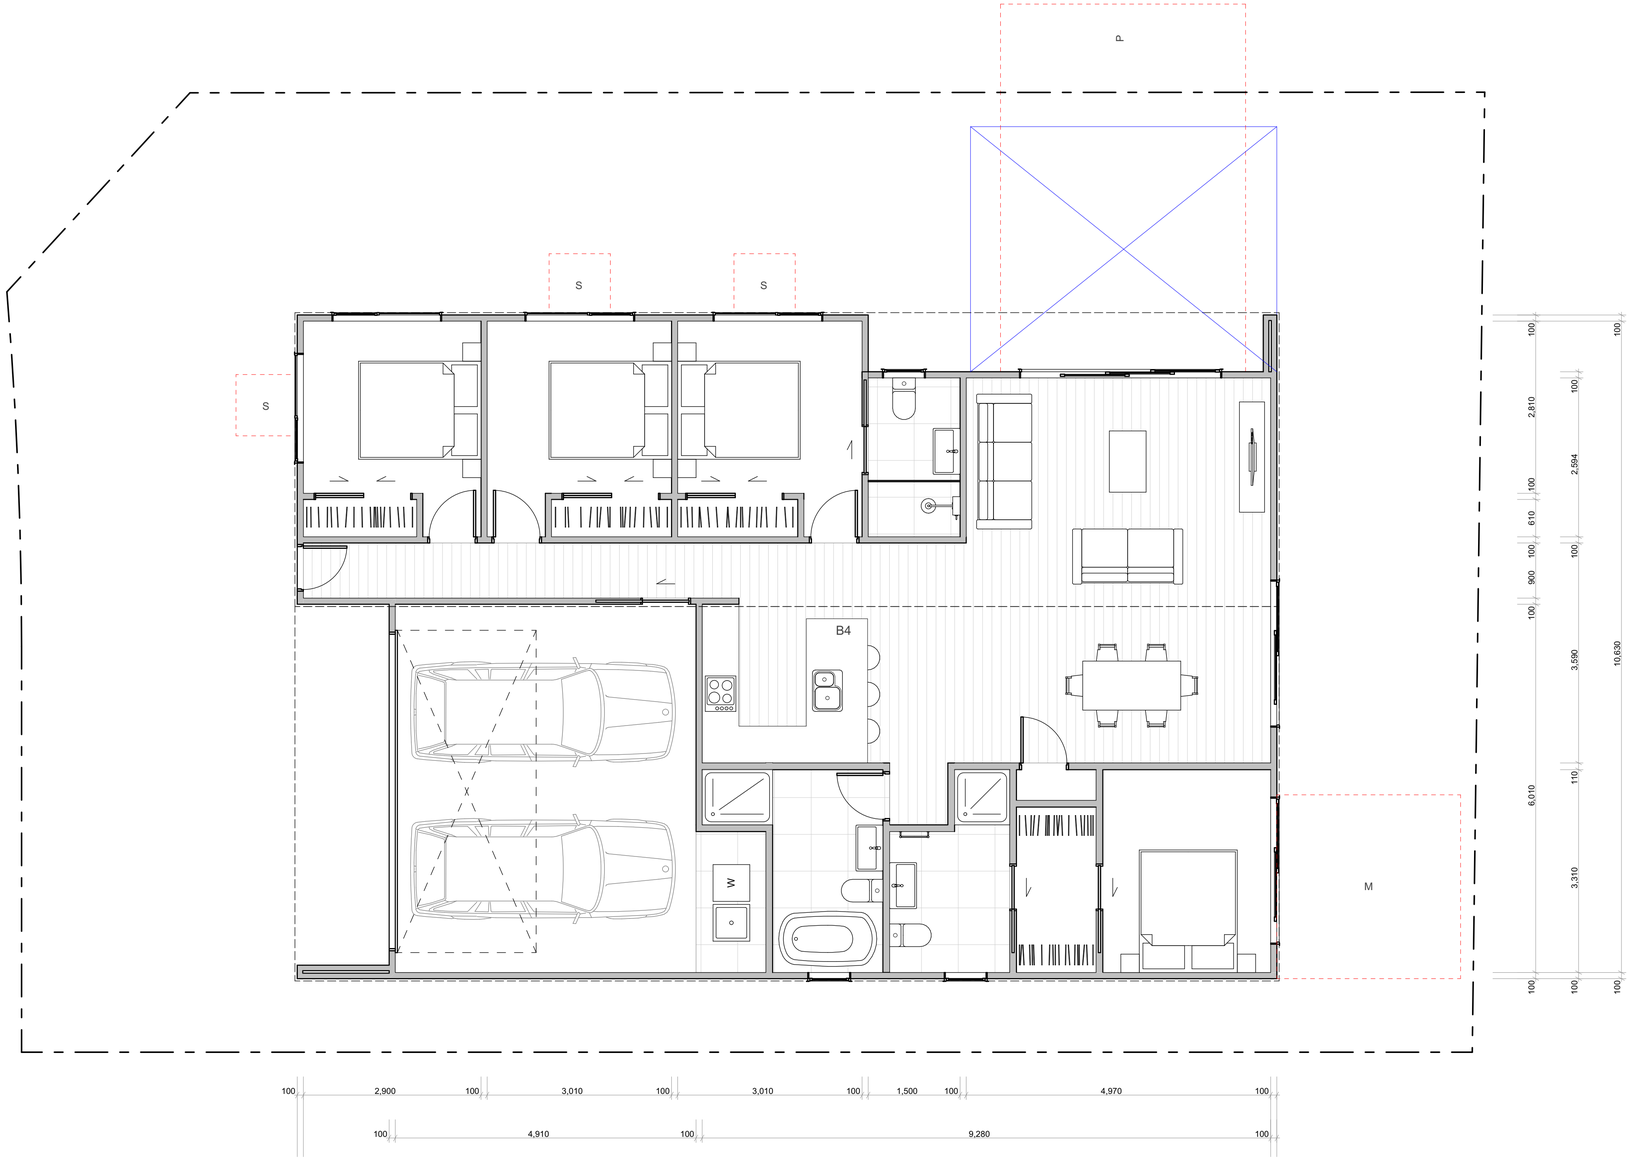


WALL CLADDING

- W01 — **TIMBER** - VERTICAL - WHITEWASH STAIN (HERMPAC OR ABODO VULCAN IN WHITE, OR SIMILAR)
- W02 — **TIMBER** - VERTICAL - NATURAL STAIN (HERMPAC OR ABODO VULCAN IN NATURAL, OR SIMILAR) NOTE: NO OVERLY SATURATED / VIBRANT STAINS TO BE USED
- W03 — **TIMBER** - VERTICAL - DARK / CHARCOAL STAIN (HERMPAC OR ABODO VULCAN IN EBONY/GRAPHITE, OR SIMILAR)
- W04 — **GROOVED SHEET PRODUCT** - VERTICAL - WHITE / LIGHT PAINT JAMES HARDIE GROOVED AXON PANEL (133mm/400mm)
- W05 — **GROOVED SHEET PRODUCT** - VERTICAL - DARK PAINT JAMES HARDIE GROOVED AXON PANEL (133mm/400mm)
- W06 — **GROOVED SHEET PRODUCT** - VERTICAL - BLACK PAINT JAMES HARDIE GROOVED AXON PANEL (133mm/400mm)
- W07 — **WEATHERBOARD** - HORIZONTAL - LIGHT PAINT
- W08 — **WEATHERBOARD** - HORIZONTAL - DARK PAINT
- W09 — **WEATHERBOARD** - HORIZONTAL - FEATURE TIMBER (HERMPAC WEATHERBOARD IN NATURAL STAIN)
- W10 — **BRICK** - RUNNING BOND - WHITE NATURAL FINISH
- W11 — **BRICK** - RUNNING BOND - BLACK FINISH
- W12 — **BRICK** - RUNNING BOND - NATURAL FINISH 3-5 COLOUR MIX FOR VARIETY

ROOFING / JOINERY

- **STEEL RIBBED ROOFING** - REFER TO COLOURS BELOW NOTE: THIS SPECIFICATION CAN ALSO BE USED FOR WALLS
- **ALUMINIUM JOINERY** - REFER TO COLOURS BELOW
- R01 — **STEEL TRAY** - COLORSTEEL TITANIA / CLOUD
- J01 — **ALUMINIUM JOINERY** - COLORSTEEL TITANIA / CLOUD
- R02 — **STEEL TRAY** - COLORSTEEL GULL GREY
- J02 — **ALUMINIUM JOINERY** - COLORSTEEL GULL GREY
- R03 — **STEEL TRAY** - COLORSTEEL IRONSAND
- J03 — **ALUMINIUM JOINERY** - COLORSTEEL IRONSAND
- R04 — **STEEL TRAY** - COLORSTEEL KARAKA / EBONY / WINDSOR GREY
- J04 — **ALUMINIUM JOINERY** - COLORSTEEL KARAKA / EBONY / WINDSOR

ARCHITECTURAL FEATURES

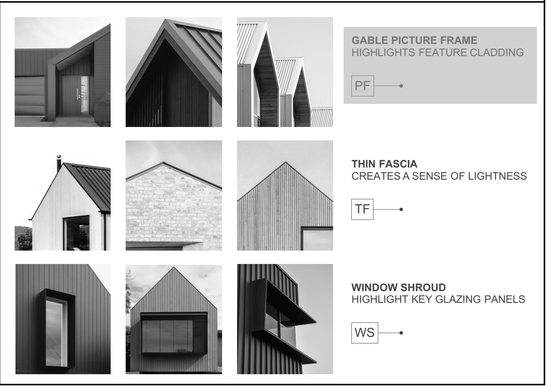

GABLE PICTURE FRAME HIGHLIGHTS FEATURE CLADDING — PF

THIN FASCIA CREATES A SENSE OF LIGHTNESS — TF

WINDOW SHROUD HIGHLIGHT KEY GLAZING PANELS — WS

TERRA STUDIO

B4

FLOOR PLAN SUMMARY

BEDROOMS	4
BATHROOMS	3
GARAGE	2
STOREYS	1

GROSS FLOOR AREA

GROUND FLOOR	158.4m²
FIRST FLOOR	
BALCONY/DECK	
TOTAL AREA	158.4m²
BUILDING COVERAGE	175.2m²

NOTES:

GROSS FLOOR AREA IS MEASURED FROM THE OUTSIDE OF EXTERNAL WALL FRAMING, AND INCLUDES STAIRS AND STAIRWELLS AT EACH FLOOR. DECKS AND BALCONIES, UNLESS OTHERWISE STATED, ARE NOT INCLUDED IN GFA.

THE BUILDING COVERAGE TOTAL LISTED ON THIS SHEET DOES NOT ACCOUNT FOR ADDITIONAL SITE-SPECIFIC BUILDING COVERAGES SUCH AS DECKS OVER 1m AND OTHER STRUCTURES.

DESIGNS ARE SUBJECT TO RESOURCE CONSENT. REFER TO APPROVED INTERGRATED CONSENT MASTERPLAN DRAWINGS FOR LOT-SPECIFIC INFORMATION AND LANDSCAPE DESIGN.

DIMENSIONS MUST NOT BE SCALED FROM THE DRAWINGS. THE CONTRACTOR SHALL CONFIRM ALL DIMENSIONS AND LEVELS ON SITE PRIOR TO COMMENCING WORK.

LOUVRE WINDOWS MAY BE SUBSTITUTED FOR STANDARD AWNINGS IF REQUIRED TO ACHIEVE COMPLIANCE WITH NZBC H1 AT BUILDING CONSENT

LEGEND

- OUTLOOK
- OUTDOOR LIVING SPACE 4m x 5m / 20m²
- BATTER SLOPE

ELEVATION KEY

2 / 3 / 1 / 4

ROOM KEY

E	ENTRY
L	LIVING ROOM
D	DINING
K	KITCHEN
WC	BATHROOM
EN	ENSUITE
B	BEDROOM
ST	STORAGE
G	GARAGE

CLIENT	MYLAND PARTNERS
PROJECT NAME	PROJECT
DRAWING TITLE	B4
SCALE	1:50
REVISION I.D	B

DRAWING NO.

A-TB-007




1



2



3

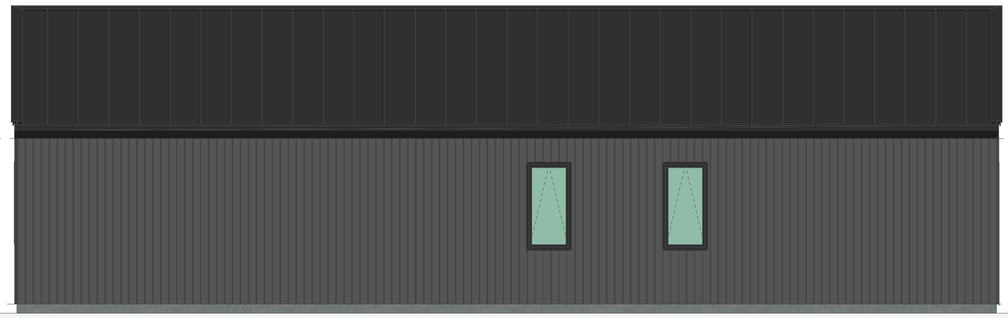

4

WALL CLADDING



W01 — **TIMBER** - VERTICAL - WHITEWASH STAIN
(HERMPAC OR ABODO VULCAN IN WHITE, OR SIMILAR)



W02 — **TIMBER** - VERTICAL - NATURAL STAIN
(HERMPAC OR ABODO VULCAN IN NATURAL, OR SIMILAR)
NOTE: NO OVERLY SATURATED / VIBRANT STAINS TO BE USED



W03 — **TIMBER** - VERTICAL - DARK / CHARCOAL STAIN
(HERMPAC OR ABODO VULCAN IN EBONY/GRAPHITE, OR SIMILAR)



W04 — **GROOVED SHEET PRODUCT** - VERTICAL - WHITE / LIGHT PAINT
JAMES HARDIE GROOVED AXON PANEL (133mm/400mm)



W05 — **GROOVED SHEET PRODUCT** - VERTICAL - DARK PAINT
JAMES HARDIE GROOVED AXON PANEL (133mm/400mm)



W06 — **GROOVED SHEET PRODUCT** - VERTICAL - BLACK PAINT
JAMES HARDIE GROOVED AXON PANEL (133mm/400mm)



W07 — **WEATHERBOARD** - HORIZONTAL - LIGHT PAINT



W08 — **WEATHERBOARD** - HORIZONTAL - DARK PAINT



W09 — **WEATHERBOARD** - HORIZONTAL - FEATURE TIMBER
(HERMPAC WEATHERBOARD IN NATURAL STAIN)



W10 — **BRICK** - RUNNING BOND - WHITE NATURAL FINISH



W11 — **BRICK** - RUNNING BOND - BLACK FINISH



W12 — **BRICK** - RUNNING BOND - NATURAL FINISH
3-5 COLOUR MIX FOR VARIETY

ROOFING / JOINERY



STEEL RIBBED ROOFING - REFER TO COLOURS BELOW
NOTE: THIS SPECIFICATION CAN ALSO BE USED FOR WALLS



ALUMINIUM JOINERY - REFER TO COLOURS BELOW

R01 — **STEEL TRAY** - COLORSTEEL TITANIA / CLOUD
J01 — **ALUMINIUM JOINERY** - COLORSTEEL TITANIA / CLOUD



R02 — **STEEL TRAY** - COLORSTEEL GULL GREY
J02 — **ALUMINIUM JOINERY** - COLORSTEEL GULL GREY



R03 — **STEEL TRAY** - COLORSTEEL IRONSAND
J03 — **ALUMINIUM JOINERY** - COLORSTEEL IRONSAND



R04 — **STEEL TRAY** - COLORSTEEL KARAKA / EBONY / WINDSOR GREY
J04 — **ALUMINIUM JOINERY** - COLORSTEEL KARAKA / EBONY / WINDSOR

ARCHITECTURAL FEATURES



GABLE PICTURE FRAME
HIGHLIGHTS FEATURE CLADDING

PF



THIN FASCIA
CREATES A SENSE OF LIGHTNESS

TF



WINDOW SHROUD
HIGHLIGHT KEY GLAZING PANELS

WS

TERRA STUDIO

B4

FLOOR PLAN SUMMARY

BEDROOMS	4
BATHROOMS	3
GARAGE	2
STOREYS	1

GROSS FLOOR AREA

GROUND FLOOR	158.4m^2
FIRST FLOOR	
BALCONY/DECK	
TOTAL AREA	158.4m^2
BUILDING COVERAGE	175.2m^2

NOTES:

GROSS FLOOR AREA IS MEASURED FROM THE OUTSIDE OF EXTERNAL WALL FRAMING, AND INCLUDES STAIRS AND STAIRWELLS AT EACH FLOOR. DECKS AND BALCONIES, UNLESS OTHERWISE STATED, ARE NOT INCLUDED IN GFA.

THE BUILDING COVERAGE TOTAL LISTED ON THIS SHEET DOES NOT ACCOUNT FOR ADDITIONAL SITE-SPECIFIC BUILDING COVERAGES SUCH AS DECKS OVER 1m AND OTHER STRUCTURES.

DESIGNS ARE SUBJECT TO RESOURCE CONSENT. REFER TO APPROVED INTERGRATED CONSENT MASTERPLAN DRAWINGS FOR LOT-SPECIFIC INFORMATION AND LANDSCAPE DESIGN.

DIMENSIONS MUST NOT BE SCALED FROM THE DRAWINGS. THE CONTRACTOR SHALL CONFIRM ALL DIMENSIONS AND LEVELS ON SITE PRIOR TO COMMENCING WORK.

LOUVRE WINDOWS MAY BE SUBSTITUTED FOR STANDARD AWNINGS IF REQUIRED TO ACHIEVE COMPLIANCE WITH NZBC H1 AT BUILDING CONSENT

LEGEND

OUTLOOK

OUTDOOR LIVING SPACE
4m x 5m / 20m^2

BATTER SLOPE

ELEVATION KEY

2
3 1
4


ROOM KEY

E	ENTRY
L	LIVING ROOM
D	DINING
K	KITCHEN
WC	BATHROOM
EN	ENSUITE
B	BEDROOM
ST	STORAGE
G	GARAGE

CLIENT	MYLAND PARTNERS
PROJECT NAME	PROJECT
DRAWING TITLE	B4 - ELEVATIONS
SCALE	1:50
REVISION I.D	B

DRAWING NO.

A-TB-008

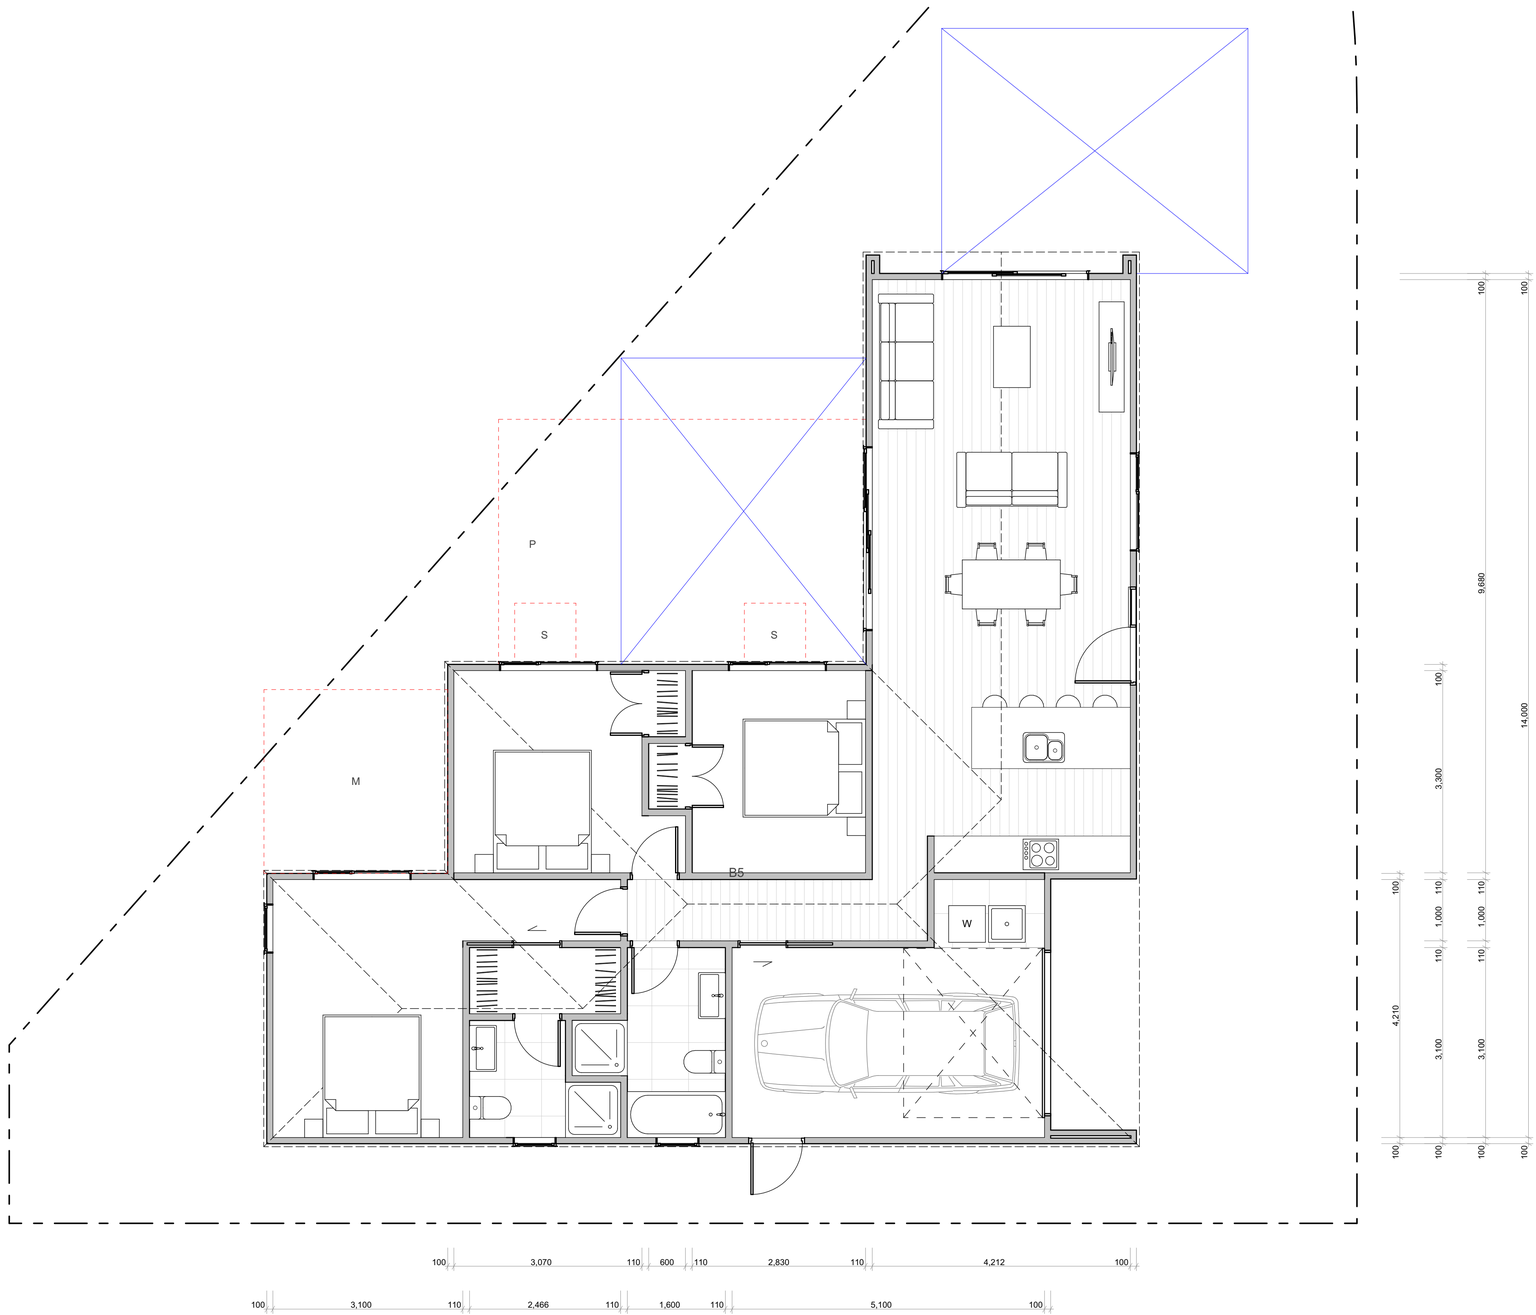


WALL CLADDING

- W01 — **TIMBER** - VERTICAL - WHITEWASH STAIN (HERMPAC OR ABODO VULCAN IN WHITE, OR SIMILAR)
- W02 — **TIMBER** - VERTICAL - NATURAL STAIN (HERMPAC OR ABODO VULCAN IN NATURAL, OR SIMILAR) NOTE: NO OVERLY SATURATED / VIBRANT STAINS TO BE USED
- W03 — **TIMBER** - VERTICAL - DARK / CHARCOAL STAIN (HERMPAC OR ABODO VULCAN IN EBONY/GRAPHITE, OR SIMILAR)
- W04 — **GROOVED SHEET PRODUCT** - VERTICAL - WHITE / LIGHT PAINT JAMES HARDIE GROOVED AXON PANEL (133mm/400mm)
- W05 — **GROOVED SHEET PRODUCT** - VERTICAL - DARK PAINT JAMES HARDIE GROOVED AXON PANEL (133mm/400mm)
- W06 — **GROOVED SHEET PRODUCT** - VERTICAL - BLACK PAINT JAMES HARDIE GROOVED AXON PANEL (133mm/400mm)
- W07 — **WEATHERBOARD** - HORIZONTAL - LIGHT PAINT
- W08 — **WEATHERBOARD** - HORIZONTAL - DARK PAINT
- W09 — **WEATHERBOARD** - HORIZONTAL - FEATURE TIMBER (HERMPAC WEATHERBOARD IN NATURAL STAIN)
- W10 — **BRICK** - RUNNING BOND - WHITE NATURAL FINISH
- W11 — **BRICK** - RUNNING BOND - BLACK FINISH
- W12 — **BRICK** - RUNNING BOND - NATURAL FINISH 3-5 COLOUR MIX FOR VARIETY

ROOFING / JOINERY

- **STEEL RIBBED ROOFING** - REFER TO COLOURS BELOW NOTE: THIS SPECIFICATION CAN ALSO BE USED FOR WALLS
- **ALUMINIUM JOINERY** - REFER TO COLOURS BELOW
- R01 — **STEEL TRAY** - COLORSTEEL TITANIA / CLOUD
- J01 — **ALUMINIUM JOINERY** - COLORSTEEL TITANIA / CLOUD
- R02 — **STEEL TRAY** - COLORSTEEL GULL GREY
- J02 — **ALUMINIUM JOINERY** - COLORSTEEL GULL GREY
- R03 — **STEEL TRAY** - COLORSTEEL IRONSAND
- J03 — **ALUMINIUM JOINERY** - COLORSTEEL IRONSAND
- R04 — **STEEL TRAY** - COLORSTEEL KARAKA / EBONY / WINDSOR GREY
- J04 — **ALUMINIUM JOINERY** - COLORSTEEL KARAKA / EBONY / WINDSOR

ARCHITECTURAL FEATURES

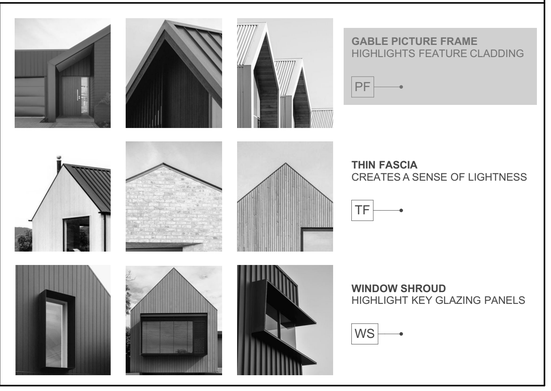

GABLE PICTURE FRAME HIGHLIGHTS FEATURE CLADDING — PF

THIN FASCIA CREATES A SENSE OF LIGHTNESS — TF

WINDOW SHROUD HIGHLIGHT KEY GLAZING PANELS — WS

TERRA STUDIO

B5

FLOOR PLAN SUMMARY

BEDROOMS	3
BATHROOMS	2
GARAGE	1
STOREYS	1

GROSS FLOOR AREA

GROUND FLOOR	123.5m^2
FIRST FLOOR	
BALCONY/DECK	
TOTAL AREA	123.5m^2
BUILDING COVERAGE	133.3m^2

NOTES:

GROSS FLOOR AREA IS MEASURED FROM THE OUTSIDE OF EXTERNAL WALL FRAMING, AND INCLUDES STAIRS AND STAIRWELLS AT EACH FLOOR. DECKS AND BALCONIES, UNLESS OTHERWISE STATED, ARE NOT INCLUDED IN GFA.

THE BUILDING COVERAGE TOTAL LISTED ON THIS SHEET DOES NOT ACCOUNT FOR ADDITIONAL SITE-SPECIFIC BUILDING COVERAGES SUCH AS DECKS OVER 1m AND OTHER STRUCTURES.

DESIGNS ARE SUBJECT TO RESOURCE CONSENT. REFER TO APPROVED INTERGRATED CONSENT MASTERPLAN DRAWINGS FOR LOT-SPECIFIC INFORMATION AND LANDSCAPE DESIGN.

DIMENSIONS MUST NOT BE SCALED FROM THE DRAWINGS. THE CONTRACTOR SHALL CONFIRM ALL DIMENSIONS AND LEVELS ON SITE PRIOR TO COMMENCING WORK.

LOUVRE WINDOWS MAY BE SUBSTITUTED FOR STANDARD AWNINGS IF REQUIRED TO ACHIEVE COMPLIANCE WITH NZBC H1 AT BUILDING CONSENT

LEGEND

- OUTLOOK
- OUTDOOR LIVING SPACE 4m x 5m / 20m^2
- BATTER SLOPE

ELEVATION KEY

2 / 3 / 1 / 4

ROOM KEY

E	ENTRY
L	LIVING ROOM
D	DINING
K	KITCHEN
WC	BATHROOM
EN	ENSUITE
B	BEDROOM
ST	STORAGE
G	GARAGE

CLIENT	MYLAND PARTNERS
PROJECT NAME	PROJECT
DRAWING TITLE	B5
SCALE	1:50
REVISION I.D	B

DRAWING NO.

A-TB-009





WALL CLADDING

- W01 — **TIMBER** - VERTICAL - WHITEWASH STAIN (HERMPAC OR ABODO VULCAN IN WHITE, OR SIMILAR)
- W02 — **TIMBER** - VERTICAL - NATURAL STAIN (HERMPAC OR ABODO VULCAN IN NATURAL, OR SIMILAR) NOTE: NO OVERLY SATURATED / VIBRANT STAINS TO BE USED
- W03 — **TIMBER** - VERTICAL - DARK / CHARCOAL STAIN (HERMPAC OR ABODO VULCAN IN EBONY/GRAPHITE, OR SIMILAR)
- W04 — **GROOVED SHEET PRODUCT** - VERTICAL - WHITE / LIGHT PAINT JAMES HARDIE GROOVED AXON PANEL (133mm/400mm)
- W05 — **GROOVED SHEET PRODUCT** - VERTICAL - DARK PAINT JAMES HARDIE GROOVED AXON PANEL (133mm/400mm)
- W06 — **GROOVED SHEET PRODUCT** - VERTICAL - BLACK PAINT JAMES HARDIE GROOVED AXON PANEL (133mm/400mm)
- W07 — **WEATHERBOARD** - HORIZONTAL - LIGHT PAINT
- W08 — **WEATHERBOARD** - HORIZONTAL - DARK PAINT
- W09 — **WEATHERBOARD** - HORIZONTAL - FEATURE TIMBER (HERMPAC WEATHERBOARD IN NATURAL STAIN)
- W10 — **BRICK** - RUNNING BOND - WHITE NATURAL FINISH
- W11 — **BRICK** - RUNNING BOND - BLACK FINISH
- W12 — **BRICK** - RUNNING BOND - NATURAL FINISH 3-5 COLOUR MIX FOR VARIETY


ROOFING / JOINERY

STEEL RIBBED ROOFING - REFER TO COLOURS BELOW
NOTE: THIS SPECIFICATION CAN ALSO BE USED FOR WALLS

ALUMINIUM JOINERY - REFER TO COLOURS BELOW

- R01 — **STEEL TRAY** - COLORSTEEL TITANIA / CLOUD
- J01 — **ALUMINIUM JOINERY** - COLORSTEEL TITANIA / CLOUD
- R02 — **STEEL TRAY** - COLORSTEEL GULL GREY
- J02 — **ALUMINIUM JOINERY** - COLORSTEEL GULL GREY
- R03 — **STEEL TRAY** - COLORSTEEL IRONSAND
- J03 — **ALUMINIUM JOINERY** - COLORSTEEL IRONSAND
- R04 — **STEEL TRAY** - COLORSTEEL KARAKA / EBONY / WINDSOR GREY
- J04 — **ALUMINIUM JOINERY** - COLORSTEEL KARAKA / EBONY / WINDSOR

ARCHITECTURAL FEATURES

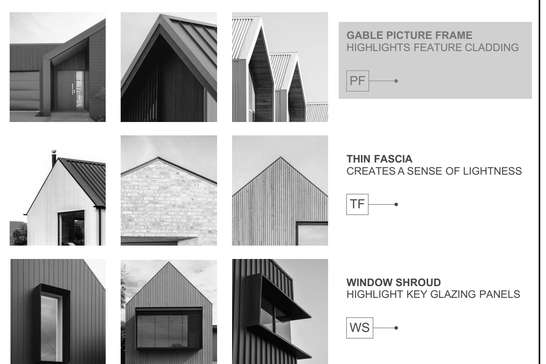

GABLE PICTURE FRAME
HIGHLIGHTS FEATURE CLADDING
PF

THIN FASCIA
CREATES A SENSE OF LIGHTNESS
TF

WINDOW SHROUD
HIGHLIGHT KEY GLAZING PANELS
WS

TERRA STUDIO

B5

FLOOR PLAN SUMMARY

BEDROOMS	3
BATHROOMS	2
GARAGE	1
STOREYS	1

GROSS FLOOR AREA

GROUND FLOOR	123.5m^2
FIRST FLOOR	
BALCONY/DECK	
TOTAL AREA	123.5m^2
BUILDING COVERAGE	133.3m^2

NOTES:

GROSS FLOOR AREA IS MEASURED FROM THE OUTSIDE OF EXTERNAL WALL FRAMING, AND INCLUDES STAIRS AND STAIRWELLS AT EACH FLOOR. DECKS AND BALCONIES, UNLESS OTHERWISE STATED, ARE NOT INCLUDED IN GFA.

THE BUILDING COVERAGE TOTAL LISTED ON THIS SHEET DOES NOT ACCOUNT FOR ADDITIONAL SITE-SPECIFIC BUILDING COVERAGES SUCH AS DECKS OVER 1m AND OTHER STRUCTURES.

DESIGNS ARE SUBJECT TO RESOURCE CONSENT. REFER TO APPROVED INTERGRATED CONSENT MASTERPLAN DRAWINGS FOR LOT-SPECIFIC INFORMATION AND LANDSCAPE DESIGN.

DIMENSIONS MUST NOT BE SCALED FROM THE DRAWINGS. THE CONTRACTOR SHALL CONFIRM ALL DIMENSIONS AND LEVELS ON SITE PRIOR TO COMMENCING WORK.

LOUVRE WINDOWS MAY BE SUBSTITUTED FOR STANDARD AWNINGS IF REQUIRED TO ACHIEVE COMPLIANCE WITH NZBC H1 AT BUILDING CONSENT

LEGEND

- OUTLOOK
- OUTDOOR LIVING SPACE 4m x 5m / 20m^2
- BATTER SLOPE

ELEVATION KEY

2 / 3 / 1 / 4


ROOM KEY

E	ENTRY
L	LIVING ROOM
D	DINING
K	KITCHEN
WC	BATHROOM
EN	ENSUITE
B	BEDROOM
ST	STORAGE
G	GARAGE

CLIENT	MYLAND PARTNERS
PROJECT NAME	PROJECT
DRAWING TITLE	B5 - ELEVATIONS
SCALE	1:50
REVISION I.D	B

DRAWING NO.

A-TB-010

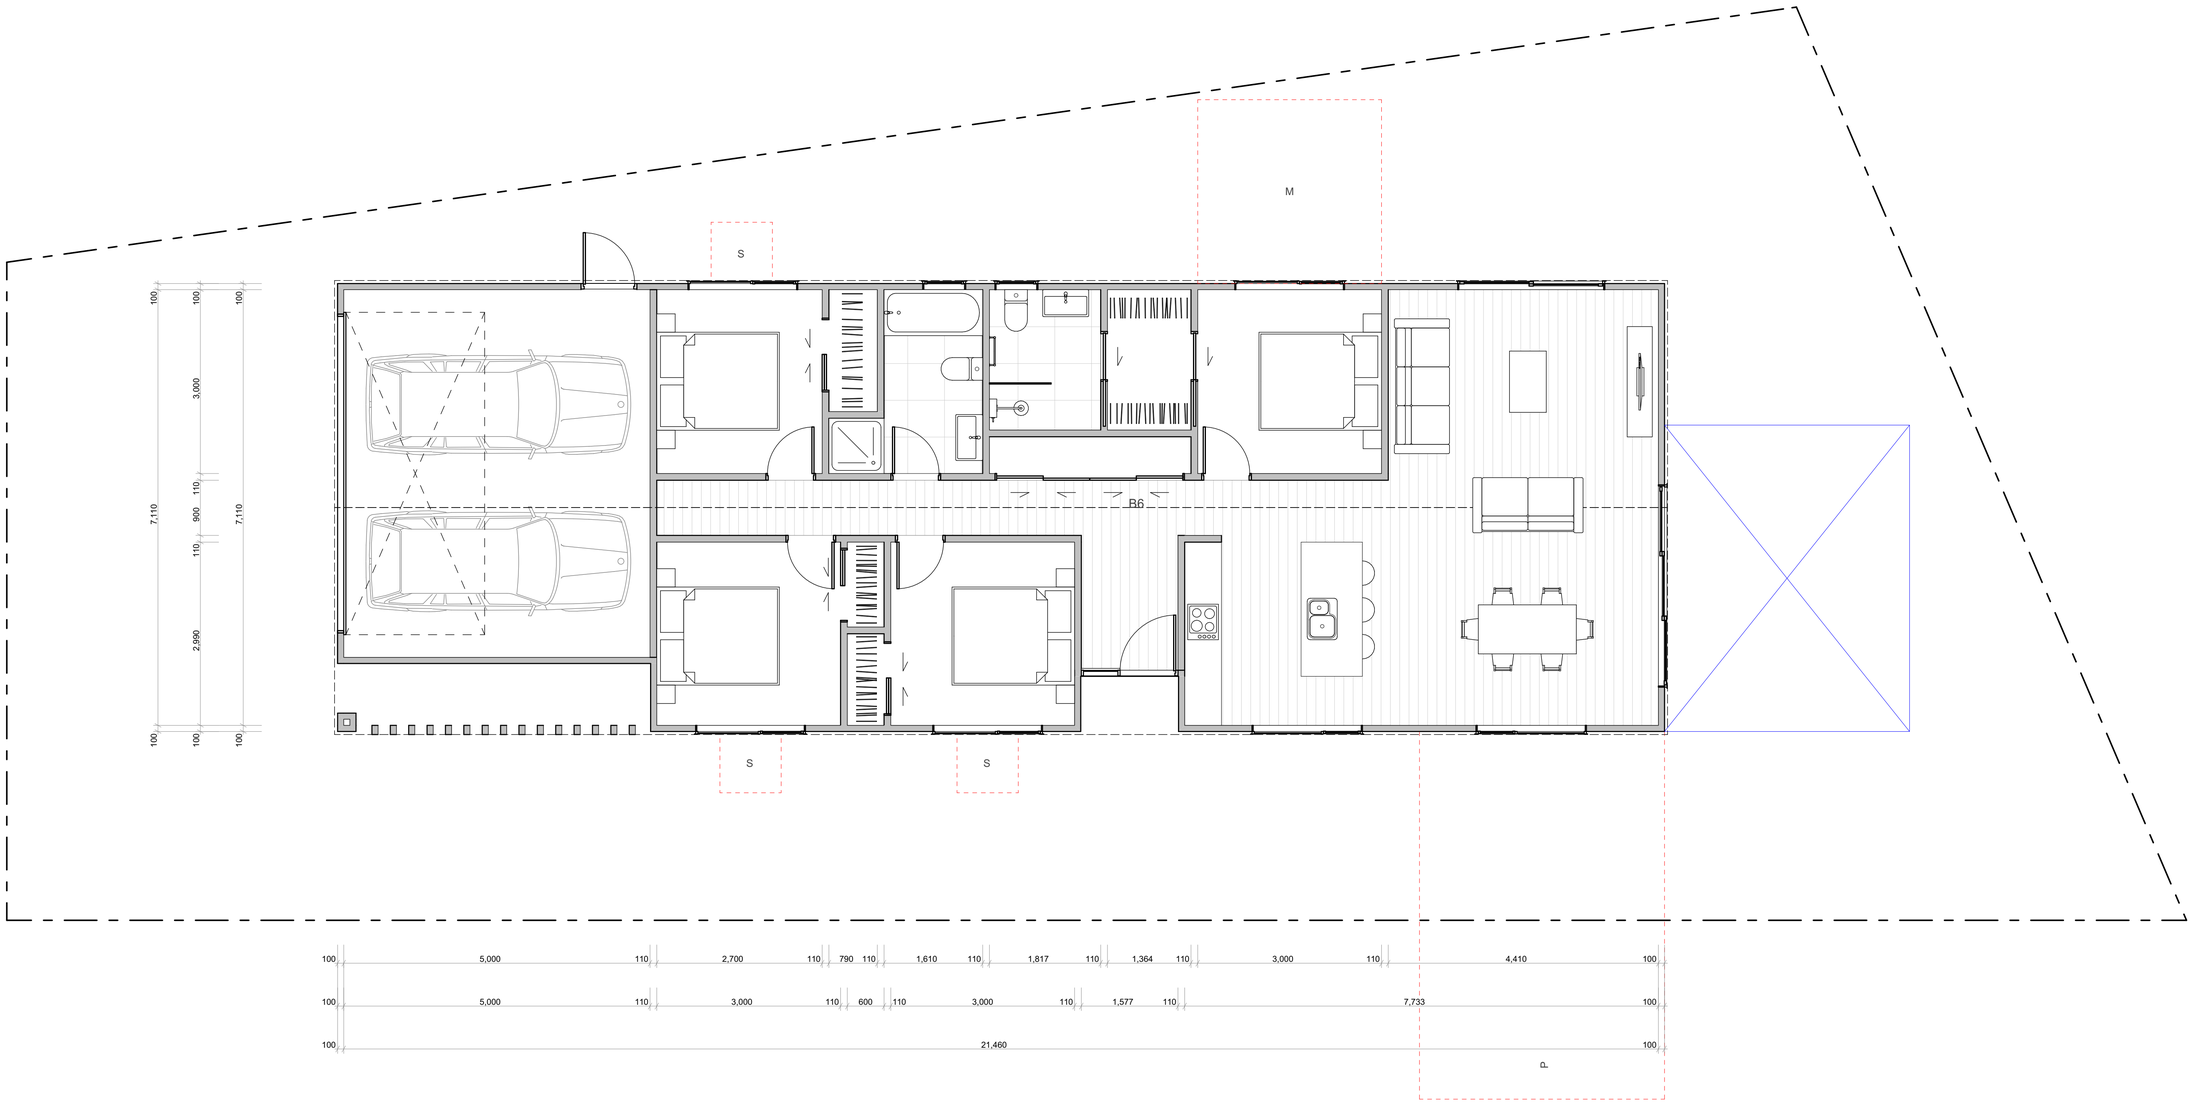


WALL CLADDING

- W01 — **TIMBER** - VERTICAL - WHITEWASH STAIN (HERMPAC OR ABODO VULCAN IN WHITE, OR SIMILAR)
- W02 — **TIMBER** - VERTICAL - NATURAL STAIN (HERMPAC OR ABODO VULCAN IN NATURAL, OR SIMILAR) NOTE: NO OVERLY SATURATED / VIBRANT STAINS TO BE USED
- W03 — **TIMBER** - VERTICAL - DARK / CHARCOAL STAIN (HERMPAC OR ABODO VULCAN IN EBONY/GRAPHITE, OR SIMILAR)
- W04 — **GROOVED SHEET PRODUCT** - VERTICAL - WHITE / LIGHT PAINT JAMES HARDIE GROOVED AXON PANEL (133mm/400mm)
- W05 — **GROOVED SHEET PRODUCT** - VERTICAL - DARK PAINT JAMES HARDIE GROOVED AXON PANEL (133mm/400mm)
- W06 — **GROOVED SHEET PRODUCT** - VERTICAL - BLACK PAINT JAMES HARDIE GROOVED AXON PANEL (133mm/400mm)
- W07 — **WEATHERBOARD** - HORIZONTAL - LIGHT PAINT
- W08 — **WEATHERBOARD** - HORIZONTAL - DARK PAINT
- W09 — **WEATHERBOARD** - HORIZONTAL - FEATURE TIMBER (HERMPAC WEATHERBOARD IN NATURAL STAIN)
- W10 — **BRICK** - RUNNING BOND - WHITE NATURAL FINISH
- W11 — **BRICK** - RUNNING BOND - BLACK FINISH
- W12 — **BRICK** - RUNNING BOND - NATURAL FINISH 3-5 COLOUR MIX FOR VARIETY

ROOFING / JOINERY

- **STEEL RIBBED ROOFING** - REFER TO COLOURS BELOW NOTE: THIS SPECIFICATION CAN ALSO BE USED FOR WALLS
- **ALUMINIUM JOINERY** - REFER TO COLOURS BELOW
- R01 — **STEEL TRAY** - COLORSTEEL TITANIA / CLOUD
- J01 — **ALUMINIUM JOINERY** - COLORSTEEL TITANIA / CLOUD
- R02 — **STEEL TRAY** - COLORSTEEL GULL GREY
- J02 — **ALUMINIUM JOINERY** - COLORSTEEL GULL GREY
- R03 — **STEEL TRAY** - COLORSTEEL IRONSAND
- J03 — **ALUMINIUM JOINERY** - COLORSTEEL IRONSAND
- R04 — **STEEL TRAY** - COLORSTEEL KARAKA / EBONY / WINDSOR GREY
- J04 — **ALUMINIUM JOINERY** - COLORSTEEL KARAKA / EBONY / WINDSOR

ARCHITECTURAL FEATURES

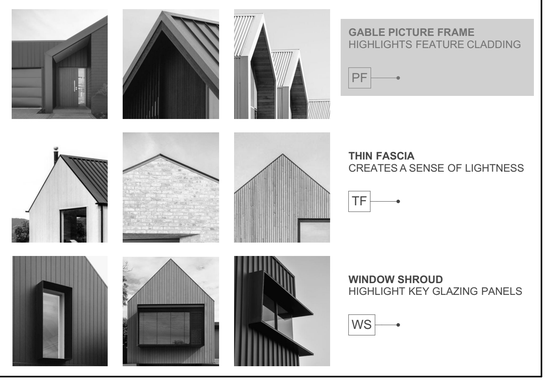

- **GABLE PICTURE FRAME** HIGHLIGHTS FEATURE CLADDING — PF
- **THIN FASCIA** CREATES A SENSE OF LIGHTNESS — TF
- **WINDOW SHROUD** HIGHLIGHT KEY GLAZING PANELS — WS

TERRA STUDIO

B6

FLOOR PLAN SUMMARY

BEDROOMS	4
BATHROOMS	2
GARAGE	2
STOREYS	1

GROSS FLOOR AREA

GROUND FLOOR	151.2m²
FIRST FLOOR	
BALCONY/DECK	
TOTAL AREA	151.2m²
BUILDING COVERAGE	163.2m²

NOTES:

GROSS FLOOR AREA IS MEASURED FROM THE OUTSIDE OF EXTERNAL WALL FRAMING, AND INCLUDES STAIRS AND STAIRWELLS AT EACH FLOOR. DECKS AND BALCONIES, UNLESS OTHERWISE STATED, ARE NOT INCLUDED IN GFA.

THE BUILDING COVERAGE TOTAL LISTED ON THIS SHEET DOES NOT ACCOUNT FOR ADDITIONAL SITE-SPECIFIC BUILDING COVERAGES SUCH AS DECKS OVER 1m AND OTHER STRUCTURES.

DESIGNS ARE SUBJECT TO RESOURCE CONSENT. REFER TO APPROVED INTERGRATED CONSENT MASTERPLAN DRAWINGS FOR LOT-SPECIFIC INFORMATION AND LANDSCAPE DESIGN.

DIMENSIONS MUST NOT BE SCALED FROM THE DRAWINGS. THE CONTRACTOR SHALL CONFIRM ALL DIMENSIONS AND LEVELS ON SITE PRIOR TO COMMENCING WORK.

LOUVRE WINDOWS MAY BE SUBSTITUTED FOR STANDARD AWNINGS IF REQUIRED TO ACHIEVE COMPLIANCE WITH NZBC H1 AT BUILDING CONSENT

LEGEND

- OUTLOOK
- OUTDOOR LIVING SPACE 4m x 5m / 20m²
- BATTER SLOPE

ELEVATION KEY

2 / 3 / 1 / 4


ROOM KEY

E	ENTRY
L	LIVING ROOM
D	DINING
K	KITCHEN
WC	BATHROOM
EN	ENSUITE
B	BEDROOM
ST	STORAGE
G	GARAGE

CLIENT	MYLAND PARTNERS
PROJECT NAME	PROJECT
DRAWING TITLE	B6
SCALE	1:50
REVISION I.D	B

DRAWING NO.

A-TB-011

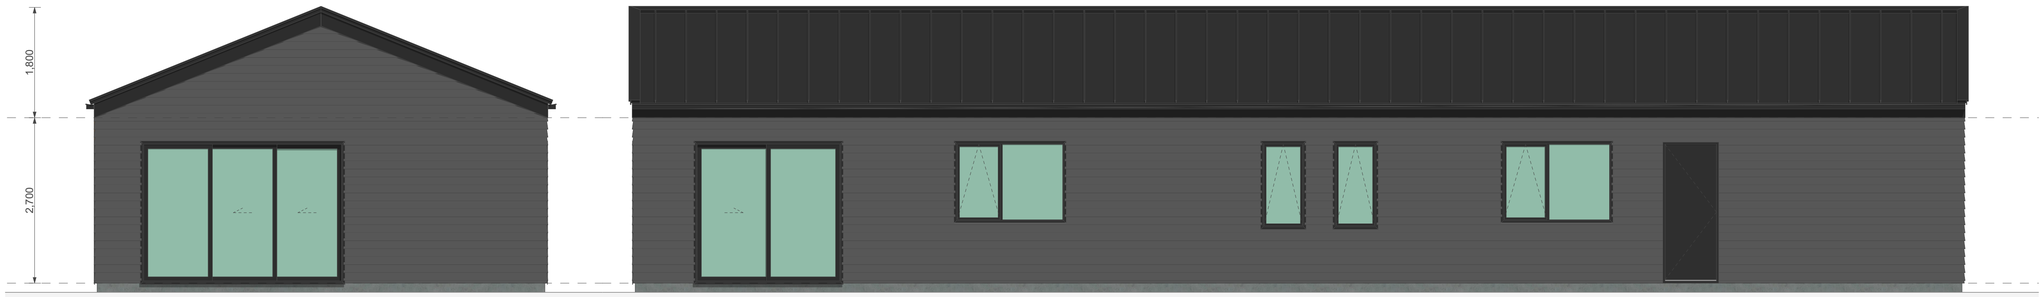




WALL CLADDING

- W01 — **TIMBER** - VERTICAL - WHITEWASH STAIN (HERMPAC OR ABODO VULCAN IN WHITE, OR SIMILAR)
- W02 — **TIMBER** - VERTICAL - NATURAL STAIN (HERMPAC OR ABODO VULCAN IN NATURAL, OR SIMILAR) NOTE: NO OVERLY SATURATED / VIBRANT STAINS TO BE USED
- W03 — **TIMBER** - VERTICAL - DARK / CHARCOAL STAIN (HERMPAC OR ABODO VULCAN IN EBONY/GRAPHITE, OR SIMILAR)
- W04 — **GROOVED SHEET PRODUCT** - VERTICAL - WHITE / LIGHT PAINT JAMES HARDIE GROOVED AXON PANEL (133mm/400mm)
- W05 — **GROOVED SHEET PRODUCT** - VERTICAL - DARK PAINT JAMES HARDIE GROOVED AXON PANEL (133mm/400mm)
- W06 — **GROOVED SHEET PRODUCT** - VERTICAL - BLACK PAINT JAMES HARDIE GROOVED AXON PANEL (133mm/400mm)
- W07 — **WEATHERBOARD** - HORIZONTAL - LIGHT PAINT
- W08 — **WEATHERBOARD** - HORIZONTAL - DARK PAINT
- W09 — **WEATHERBOARD** - HORIZONTAL - FEATURE TIMBER (HERMPAC WEATHERBOARD IN NATURAL STAIN)
- W10 — **BRICK** - RUNNING BOND - WHITE NATURAL FINISH
- W11 — **BRICK** - RUNNING BOND - BLACK FINISH
- W12 — **BRICK** - RUNNING BOND - NATURAL FINISH 3-5 COLOUR MIX FOR VARIETY

ROOFING / JOINERY

- **STEEL RIBBED ROOFING** - REFER TO COLOURS BELOW NOTE: THIS SPECIFICATION CAN ALSO BE USED FOR WALLS
- **ALUMINIUM JOINERY** - REFER TO COLOURS BELOW
- R01 — **STEEL TRAY** - COLORSTEEL TITANIA / CLOUD
- J01 — **ALUMINIUM JOINERY** - COLORSTEEL TITANIA / CLOUD
- R02 — **STEEL TRAY** - COLORSTEEL GULL GREY
- J02 — **ALUMINIUM JOINERY** - COLORSTEEL GULL GREY
- R03 — **STEEL TRAY** - COLORSTEEL IRONSAND
- J03 — **ALUMINIUM JOINERY** - COLORSTEEL IRONSAND
- R04 — **STEEL TRAY** - COLORSTEEL KARAKA / EBONY / WINDSOR GREY
- J04 — **ALUMINIUM JOINERY** - COLORSTEEL KARAKA / EBONY / WINDSOR

ARCHITECTURAL FEATURES

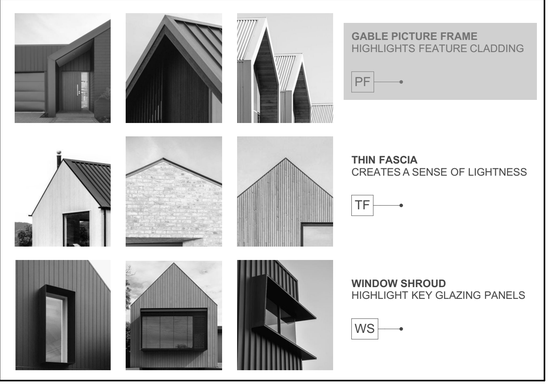

GABLE PICTURE FRAME
HIGHLIGHTS FEATURE CLADDING
PF

THIN FASCIA
CREATES A SENSE OF LIGHTNESS
TF

WINDOW SHROUD
HIGHLIGHT KEY GLAZING PANELS
WS

TERRA STUDIO

B6

FLOOR PLAN SUMMARY

BEDROOMS	4
BATHROOMS	2
GARAGE	2
STOREYS	1

GROSS FLOOR AREA

GROUND FLOOR	151.2m^2
FIRST FLOOR	
BALCONY/DECK	
TOTAL AREA	151.2m^2
BUILDING COVERAGE	163.2m^2

NOTES:

GROSS FLOOR AREA IS MEASURED FROM THE OUTSIDE OF EXTERNAL WALL FRAMING, AND INCLUDES STAIRS AND STAIRWELLS AT EACH FLOOR. DECKS AND BALCONIES, UNLESS OTHERWISE STATED, ARE NOT INCLUDED IN GFA.

THE BUILDING COVERAGE TOTAL LISTED ON THIS SHEET DOES NOT ACCOUNT FOR ADDITIONAL SITE-SPECIFIC BUILDING COVERAGES SUCH AS DECKS OVER 1m AND OTHER STRUCTURES.

DESIGNS ARE SUBJECT TO RESOURCE CONSENT. REFER TO APPROVED INTERGRATED CONSENT MASTERPLAN DRAWINGS FOR LOT-SPECIFIC INFORMATION AND LANDSCAPE DESIGN.

DIMENSIONS MUST NOT BE SCALED FROM THE DRAWINGS. THE CONTRACTOR SHALL CONFIRM ALL DIMENSIONS AND LEVELS ON SITE PRIOR TO COMMENCING WORK.

LOUVRE WINDOWS MAY BE SUBSTITUTED FOR STANDARD AWNINGS IF REQUIRED TO ACHIEVE COMPLIANCE WITH NZBC H1 AT BUILDING CONSENT

LEGEND

- OUTLOOK
- OUTDOOR LIVING SPACE 4m x 5m / 20m^2
- BATTER SLOPE

ELEVATION KEY

2 / 3 / 1 / 4


ROOM KEY

E	ENTRY
L	LIVING ROOM
D	DINING
K	KITCHEN
WC	BATHROOM
EN	ENSUITE
B	BEDROOM
ST	STORAGE
G	GARAGE

CLIENT	MYLAND PARTNERS
PROJECT NAME	PROJECT
DRAWING TITLE	B6 - ELEVATIONS
SCALE	1:50
REVISION I.D	B

DRAWING NO.

A-TB-012

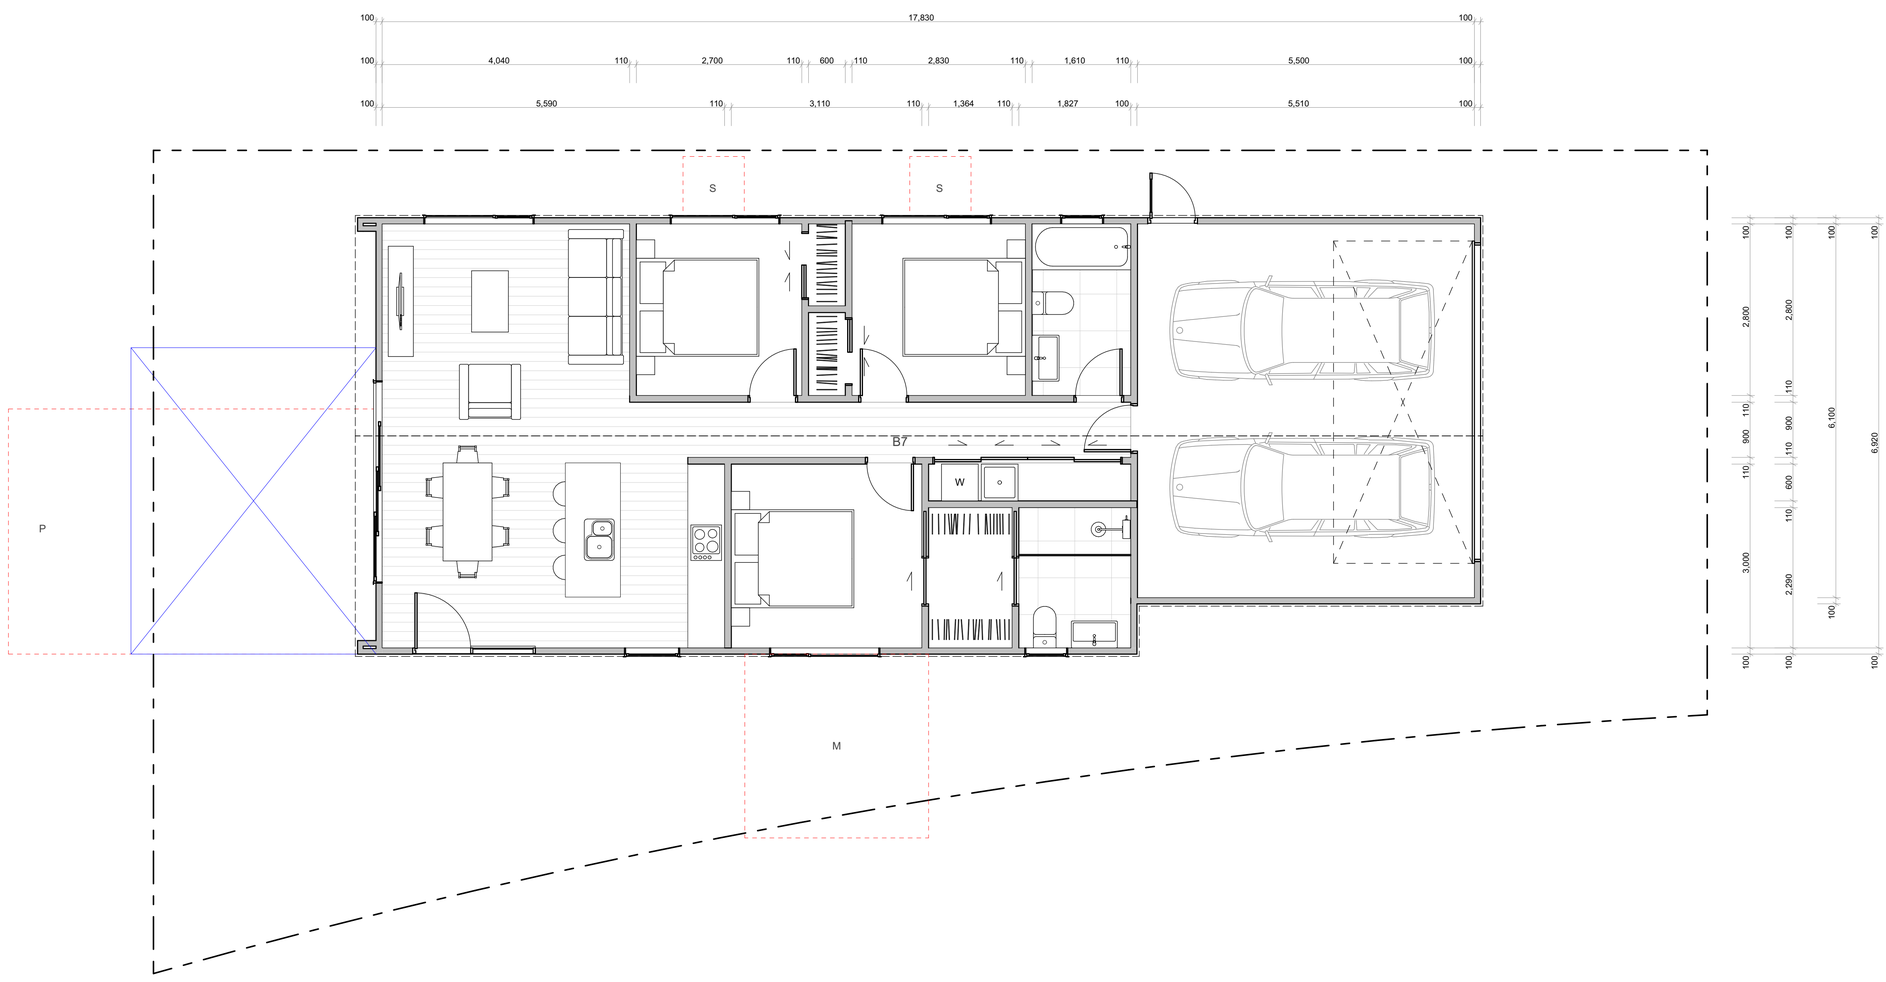

WALL CLADDING

- W01 — **TIMBER** - VERTICAL - WHITEWASH STAIN (HERMPAC OR ABODO VULCAN IN WHITE, OR SIMILAR)
- W02 — **TIMBER** - VERTICAL - NATURAL STAIN (HERMPAC OR ABODO VULCAN IN NATURAL, OR SIMILAR) NOTE: NO OVERLY SATURATED / VIBRANT STAINS TO BE USED
- W03 — **TIMBER** - VERTICAL - DARK / CHARCOAL STAIN (HERMPAC OR ABODO VULCAN IN EBONY/GRAPHITE, OR SIMILAR)
- W04 — **GROOVED SHEET PRODUCT** - VERTICAL - WHITE / LIGHT PAINT JAMES HARDIE GROOVED AXON PANEL (133mm/400mm)
- W05 — **GROOVED SHEET PRODUCT** - VERTICAL - DARK PAINT JAMES HARDIE GROOVED AXON PANEL (133mm/400mm)
- W06 — **GROOVED SHEET PRODUCT** - VERTICAL - BLACK PAINT JAMES HARDIE GROOVED AXON PANEL (133mm/400mm)
- W07 — **WEATHERBOARD** - HORIZONTAL - LIGHT PAINT
- W08 — **WEATHERBOARD** - HORIZONTAL - DARK PAINT
- W09 — **WEATHERBOARD** - HORIZONTAL - FEATURE TIMBER (HERMPAC WEATHERBOARD IN NATURAL STAIN)
- W10 — **BRICK** - RUNNING BOND - WHITE NATURAL FINISH
- W11 — **BRICK** - RUNNING BOND - BLACK FINISH
- W12 — **BRICK** - RUNNING BOND - NATURAL FINISH 3-5 COLOUR MIX FOR VARIETY

ROOFING / JOINERY

- **STEEL RIBBED ROOFING** - REFER TO COLOURS BELOW NOTE: THIS SPECIFICATION CAN ALSO BE USED FOR WALLS
- **ALUMINIUM JOINERY** - REFER TO COLOURS BELOW
- R01 — **STEEL TRAY** - COLORSTEEL TITANIA / CLOUD
- J01 — **ALUMINIUM JOINERY** - COLORSTEEL TITANIA / CLOUD
- R02 — **STEEL TRAY** - COLORSTEEL GULL GREY
- J02 — **ALUMINIUM JOINERY** - COLORSTEEL GULL GREY
- R03 — **STEEL TRAY** - COLORSTEEL IRONSAND
- J03 — **ALUMINIUM JOINERY** - COLORSTEEL IRONSAND
- R04 — **STEEL TRAY** - COLORSTEEL KARAKA / EBONY / WINDSOR GREY
- J04 — **ALUMINIUM JOINERY** - COLORSTEEL KARAKA / EBONY / WINDSOR

ARCHITECTURAL FEATURES



GABLE PICTURE FRAME HIGHLIGHTS FEATURE CLADDING — PF

THIN FASCIA CREATES A SENSE OF LIGHTNESS — TF

WINDOW SHROUD HIGHLIGHT KEY GLAZING PANELS — WS

TERRA STUDIO

B7

FLOOR PLAN SUMMARY

BEDROOMS	3
BATHROOMS	2
GARAGE	2
STOREYS	1

GROSS FLOOR AREA

GROUND FLOOR	123.8m²
FIRST FLOOR	
BALCONY/DECK	
TOTAL AREA	123.8m²
BUILDING COVERAGE	129.9m²

NOTES:

GROSS FLOOR AREA IS MEASURED FROM THE OUTSIDE OF EXTERNAL WALL FRAMING, AND INCLUDES STAIRS AND STAIRWELLS AT EACH FLOOR. DECKS AND BALCONIES, UNLESS OTHERWISE STATED, ARE NOT INCLUDED IN GFA.

THE BUILDING COVERAGE TOTAL LISTED ON THIS SHEET DOES NOT ACCOUNT FOR ADDITIONAL SITE-SPECIFIC BUILDING COVERAGES SUCH AS DECKS OVER 1m AND OTHER STRUCTURES.

DESIGNS ARE SUBJECT TO RESOURCE CONSENT. REFER TO APPROVED INTERGRATED CONSENT MASTERPLAN DRAWINGS FOR LOT-SPECIFIC INFORMATION AND LANDSCAPE DESIGN.

DIMENSIONS MUST NOT BE SCALED FROM THE DRAWINGS. THE CONTRACTOR SHALL CONFIRM ALL DIMENSIONS AND LEVELS ON SITE PRIOR TO COMMENCING WORK.

LOUVRE WINDOWS MAY BE SUBSTITUTED FOR STANDARD AWNINGS IF REQUIRED TO ACHIEVE COMPLIANCE WITH NZBC H1 AT BUILDING CONSENT

LEGEND

- OUTLOOK
- OUTDOOR LIVING SPACE 4m x 5m / 20m²
- BATTER SLOPE

ELEVATION KEY

2 / 3 / 1 / 4

ROOM KEY

E	ENTRY
L	LIVING ROOM
D	DINING
K	KITCHEN
WC	BATHROOM
EN	ENSUITE
B	BEDROOM
ST	STORAGE
G	GARAGE

CLIENT	MYLAND PARTNERS
PROJECT NAME	PROJECT
DRAWING TITLE	B7
SCALE	1:50
REVISION I.D	B

DRAWING NO.

A-TB-013



1

2



3

4

WALL CLADDING

- W01 — **TIMBER** - VERTICAL - WHITEWASH STAIN (HERMPAC OR ABODO VULCAN IN WHITE, OR SIMILAR)
- W02 — **TIMBER** - VERTICAL - NATURAL STAIN (HERMPAC OR ABODO VULCAN IN NATURAL, OR SIMILAR) NOTE: NO OVERLY SATURATED / VIBRANT STAINS TO BE USED
- W03 — **TIMBER** - VERTICAL - DARK / CHARCOAL STAIN (HERMPAC OR ABODO VULCAN IN EBONY/GRAPHITE, OR SIMILAR)
- W04 — **GROOVED SHEET PRODUCT** - VERTICAL - WHITE / LIGHT PAINT JAMES HARDIE GROOVED AXON PANEL (133mm/400mm)
- W05 — **GROOVED SHEET PRODUCT** - VERTICAL - DARK PAINT JAMES HARDIE GROOVED AXON PANEL (133mm/400mm)
- W06 — **GROOVED SHEET PRODUCT** - VERTICAL - BLACK PAINT JAMES HARDIE GROOVED AXON PANEL (133mm/400mm)
- W07 — **WEATHERBOARD** - HORIZONTAL - LIGHT PAINT
- W08 — **WEATHERBOARD** - HORIZONTAL - DARK PAINT
- W09 — **WEATHERBOARD** - HORIZONTAL - FEATURE TIMBER (HERMPAC WEATHERBOARD IN NATURAL STAIN)
- W10 — **BRICK** - RUNNING BOND - WHITE NATURAL FINISH
- W11 — **BRICK** - RUNNING BOND - BLACK FINISH
- W12 — **BRICK** - RUNNING BOND - NATURAL FINISH 3-5 COLOUR MIX FOR VARIETY

ROOFING / JOINERY

- **STEEL RIBBED ROOFING** - REFER TO COLOURS BELOW NOTE: THIS SPECIFICATION CAN ALSO BE USED FOR WALLS
- **ALUMINIUM JOINERY** - REFER TO COLOURS BELOW
- R01 — **STEEL TRAY** - COLORSTEEL TITANIA / CLOUD
- J01 — **ALUMINIUM JOINERY** - COLORSTEEL TITANIA / CLOUD
- R02 — **STEEL TRAY** - COLORSTEEL GULL GREY
- J02 — **ALUMINIUM JOINERY** - COLORSTEEL GULL GREY
- R03 — **STEEL TRAY** - COLORSTEEL IRONSAND
- J03 — **ALUMINIUM JOINERY** - COLORSTEEL IRONSAND
- R04 — **STEEL TRAY** - COLORSTEEL KARAKA / EBONY / WINDSOR GREY
- J04 — **ALUMINIUM JOINERY** - COLORSTEEL KARAKA / EBONY / WINDSOR

ARCHITECTURAL FEATURES



GABLE PICTURE FRAME HIGHLIGHTS FEATURE CLADDING — PF

THIN FASCIA CREATES A SENSE OF LIGHTNESS — TF

WINDOW SHROUD HIGHLIGHT KEY GLAZING PANELS — WS

TERRA STUDIO

B7

FLOOR PLAN SUMMARY

BEDROOMS	3
BATHROOMS	2
GARAGE	2
STOREYS	1

GROSS FLOOR AREA

GROUND FLOOR	123.8m^2
FIRST FLOOR	
BALCONY/DECK	
TOTAL AREA	123.8m^2
BUILDING COVERAGE	129.9m^2

NOTES:

GROSS FLOOR AREA IS MEASURED FROM THE OUTSIDE OF EXTERNAL WALL FRAMING, AND INCLUDES STAIRS AND STAIRWELLS AT EACH FLOOR. DECKS AND BALCONIES, UNLESS OTHERWISE STATED, ARE NOT INCLUDED IN GFA.

THE BUILDING COVERAGE TOTAL LISTED ON THIS SHEET DOES NOT ACCOUNT FOR ADDITIONAL SITE-SPECIFIC BUILDING COVERAGES SUCH AS DECKS OVER 1m AND OTHER STRUCTURES.

DESIGNS ARE SUBJECT TO RESOURCE CONSENT. REFER TO APPROVED INTERGRATED CONSENT MASTERPLAN DRAWINGS FOR LOT-SPECIFIC INFORMATION AND LANDSCAPE DESIGN.

DIMENSIONS MUST NOT BE SCALED FROM THE DRAWINGS. THE CONTRACTOR SHALL CONFIRM ALL DIMENSIONS AND LEVELS ON SITE PRIOR TO COMMENCING WORK.

LOUVRE WINDOWS MAY BE SUBSTITUTED FOR STANDARD AWNINGS IF REQUIRED TO ACHIEVE COMPLIANCE WITH NZBC H1 AT BUILDING CONSENT

LEGEND

- OUTLOOK
- OUTDOOR LIVING SPACE 4m x 5m / 20m^2
- BATTER SLOPE

ELEVATION KEY

2 / 3 / 1 / 4


ROOM KEY

E	ENTRY
L	LIVING ROOM
D	DINING
K	KITCHEN
WC	BATHROOM
EN	ENSUITE
B	BEDROOM
ST	STORAGE
G	GARAGE

CLIENT	MYLAND PARTNERS
PROJECT NAME	PROJECT
DRAWING TITLE	B7 - ELEVATIONS
SCALE	1:50
REVISION I.D	B

DRAWING NO.

A-TB-014

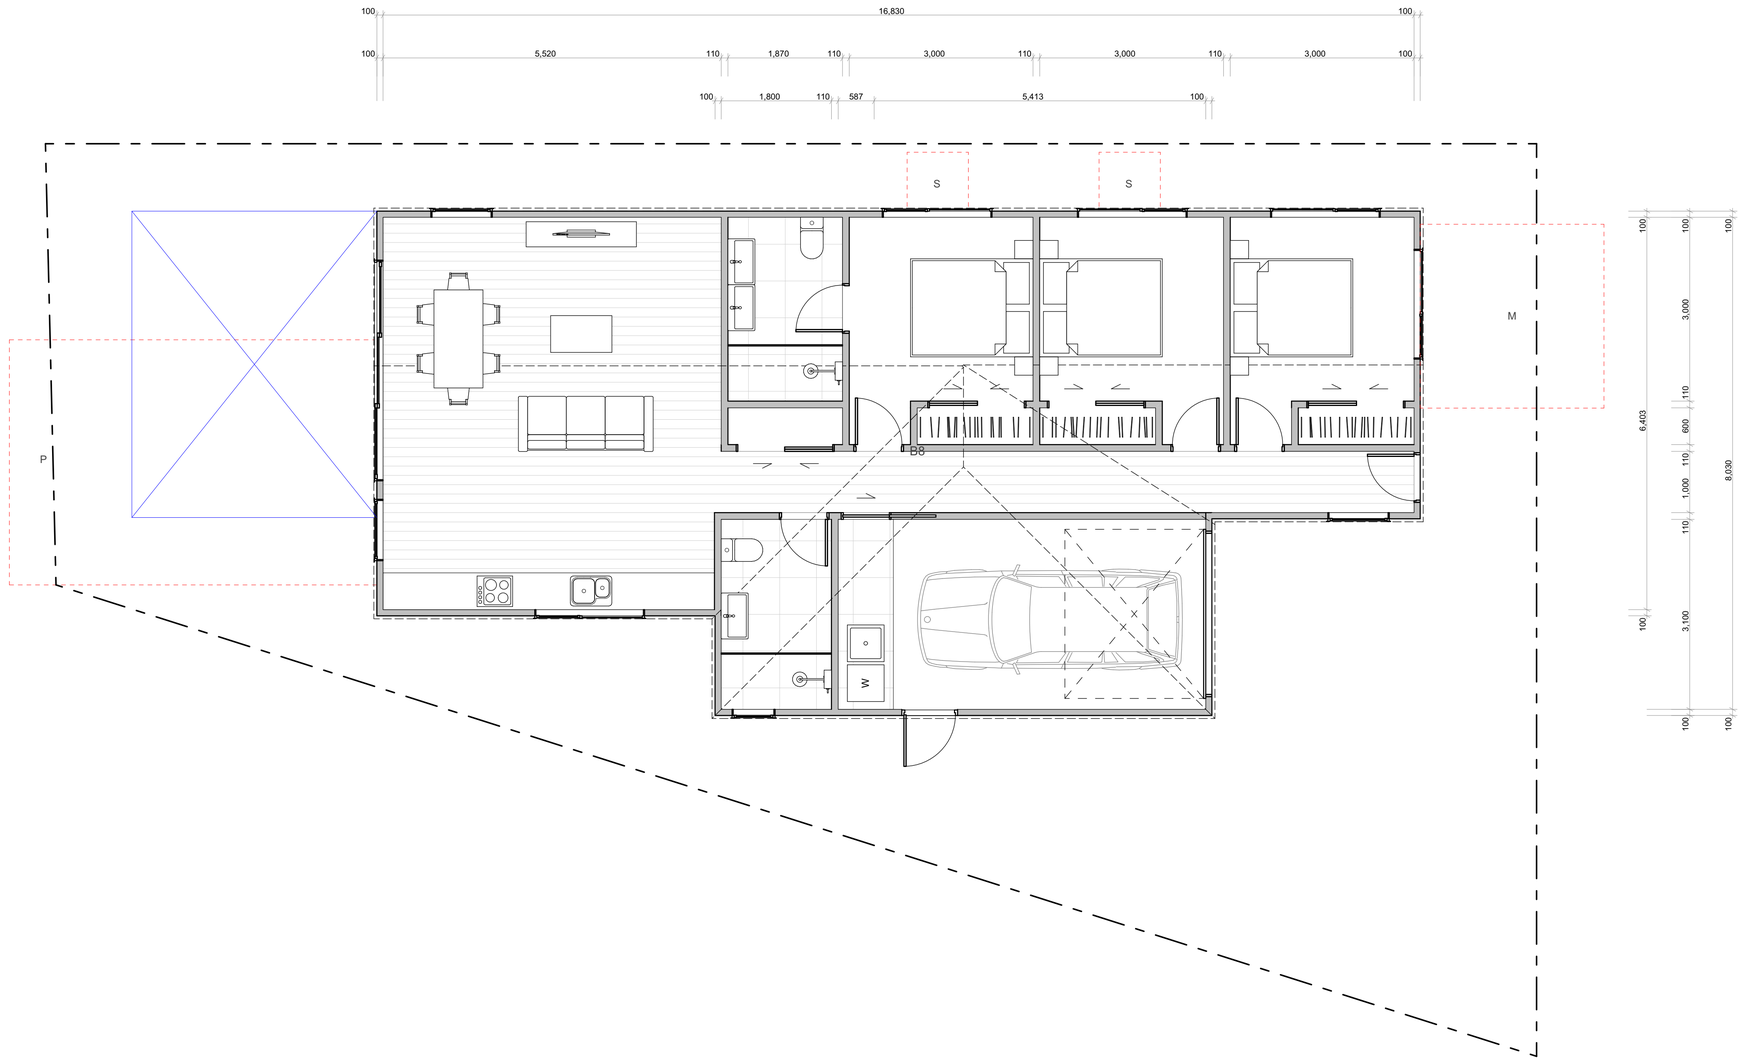

WALL CLADDING

- W01 — **TIMBER** - VERTICAL - WHITEWASH STAIN (HERMPAC OR ABODO VULCAN IN WHITE, OR SIMILAR)
- W02 — **TIMBER** - VERTICAL - NATURAL STAIN (HERMPAC OR ABODO VULCAN IN NATURAL, OR SIMILAR) NOTE: NO OVERLY SATURATED / VIBRANT STAINS TO BE USED
- W03 — **TIMBER** - VERTICAL - DARK / CHARCOAL STAIN (HERMPAC OR ABODO VULCAN IN EBONY/GRAPHITE, OR SIMILAR)
- W04 — **GROOVED SHEET PRODUCT** - VERTICAL - WHITE / LIGHT PAINT JAMES HARDIE GROOVED AXON PANEL (133mm/400mm)
- W05 — **GROOVED SHEET PRODUCT** - VERTICAL - DARK PAINT JAMES HARDIE GROOVED AXON PANEL (133mm/400mm)
- W06 — **GROOVED SHEET PRODUCT** - VERTICAL - BLACK PAINT JAMES HARDIE GROOVED AXON PANEL (133mm/400mm)
- W07 — **WEATHERBOARD** - HORIZONTAL - LIGHT PAINT
- W08 — **WEATHERBOARD** - HORIZONTAL - DARK PAINT
- W09 — **WEATHERBOARD** - HORIZONTAL - FEATURE TIMBER (HERMPAC WEATHERBOARD IN NATURAL STAIN)
- W10 — **BRICK** - RUNNING BOND - WHITE NATURAL FINISH
- W11 — **BRICK** - RUNNING BOND - BLACK FINISH
- W12 — **BRICK** - RUNNING BOND - NATURAL FINISH 3-5 COLOUR MIX FOR VARIETY

ROOFING / JOINERY

- **STEEL RIBBED ROOFING** - REFER TO COLOURS BELOW NOTE: THIS SPECIFICATION CAN ALSO BE USED FOR WALLS
- **ALUMINIUM JOINERY** - REFER TO COLOURS BELOW
- R01 — **STEEL TRAY** - COLORSTEEL TITANIA / CLOUD
- J01 — **ALUMINIUM JOINERY** - COLORSTEEL TITANIA / CLOUD
- R02 — **STEEL TRAY** - COLORSTEEL GULL GREY
- J02 — **ALUMINIUM JOINERY** - COLORSTEEL GULL GREY
- R03 — **STEEL TRAY** - COLORSTEEL IRONSAND
- J03 — **ALUMINIUM JOINERY** - COLORSTEEL IRONSAND
- R04 — **STEEL TRAY** - COLORSTEEL KARAKA / EBONY / WINDSOR GREY
- J04 — **ALUMINIUM JOINERY** - COLORSTEEL KARAKA / EBONY / WINDSOR

ARCHITECTURAL FEATURES



- **GABLE PICTURE FRAME** HIGHLIGHTS FEATURE CLADDING — PF
- **THIN FASCIA** CREATES A SENSE OF LIGHTNESS — TF
- **WINDOW SHROUD** HIGHLIGHT KEY GLAZING PANELS — WS

TERRA STUDIO

B8

FLOOR PLAN SUMMARY

BEDROOMS	3
BATHROOMS	2
GARAGE	1
STOREYS	1

GROSS FLOOR AREA

GROUND FLOOR	120.3m²
FIRST FLOOR	
BALCONY/DECK	
TOTAL AREA	120.3m²
BUILDING COVERAGE	122.8m²

NOTES:

GROSS FLOOR AREA IS MEASURED FROM THE OUTSIDE OF EXTERNAL WALL FRAMING, AND INCLUDES STAIRS AND STAIRWELLS AT EACH FLOOR. DECKS AND BALCONIES, UNLESS OTHERWISE STATED, ARE NOT INCLUDED IN GFA.

THE BUILDING COVERAGE TOTAL LISTED ON THIS SHEET DOES NOT ACCOUNT FOR ADDITIONAL SITE-SPECIFIC BUILDING COVERAGES SUCH AS DECKS OVER 1m AND OTHER STRUCTURES.

DESIGNS ARE SUBJECT TO RESOURCE CONSENT. REFER TO APPROVED INTERGRATED CONSENT MASTERPLAN DRAWINGS FOR LOT-SPECIFIC INFORMATION AND LANDSCAPE DESIGN.

DIMENSIONS MUST NOT BE SCALED FROM THE DRAWINGS. THE CONTRACTOR SHALL CONFIRM ALL DIMENSIONS AND LEVELS ON SITE PRIOR TO COMMENCING WORK.

LOUVRE WINDOWS MAY BE SUBSTITUTED FOR STANDARD AWNINGS IF REQUIRED TO ACHIEVE COMPLIANCE WITH NZBC H1 AT BUILDING CONSENT

LEGEND

- OUTLOOK
- OUTDOOR LIVING SPACE 4m x 5m / 20m²
- BATTER SLOPE

ELEVATION KEY

2 / 3 / 1 / 4


ROOM KEY

E	ENTRY
L	LIVING ROOM
D	DINING
K	KITCHEN
WC	BATHROOM
EN	ENSUITE
B	BEDROOM
ST	STORAGE
G	GARAGE

CLIENT	MYLAND PARTNERS
PROJECT NAME	PROJECT
DRAWING TITLE	B8
SCALE	1:50
REVISION I.D	B


DRAWING NO.

A-TB-015

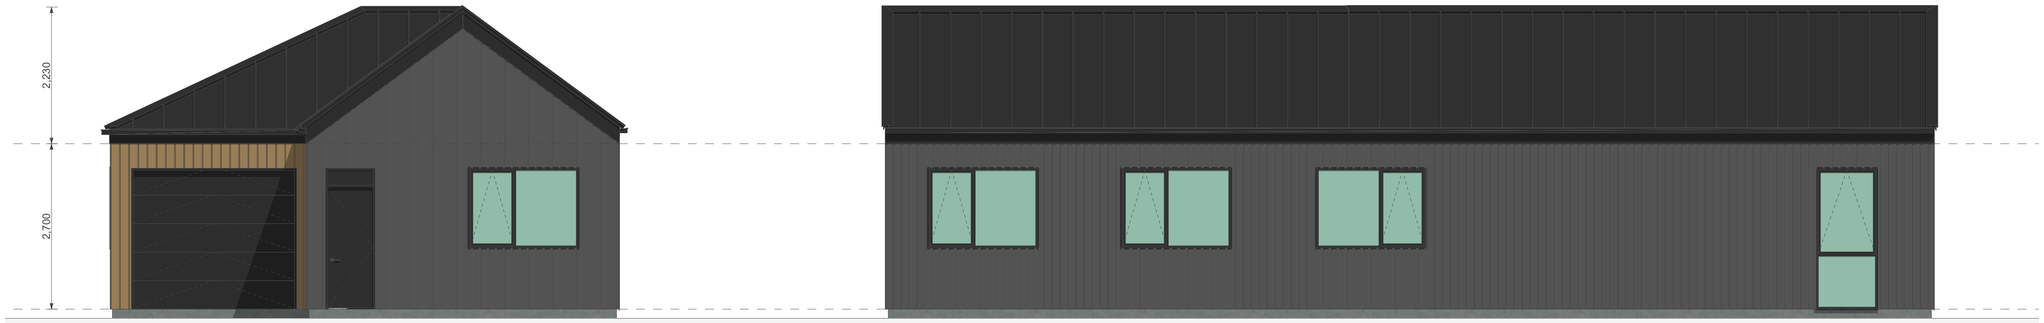

1

2

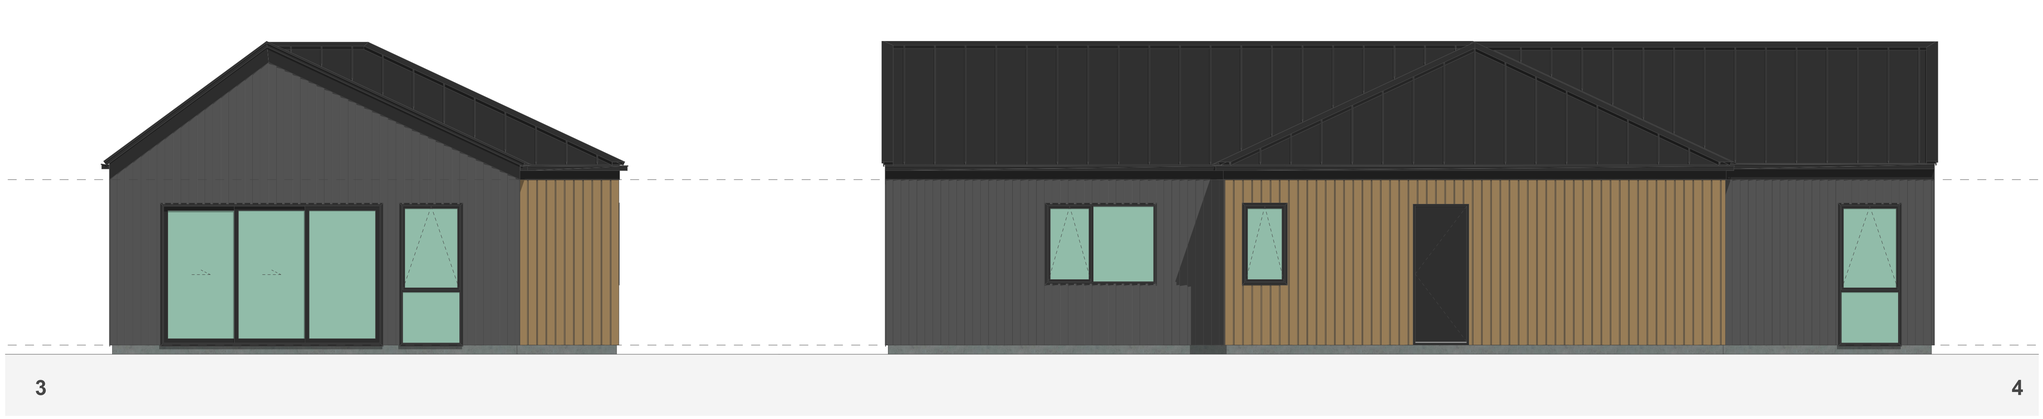

3

4

WALL CLADDING

W01 — **TIMBER** - VERTICAL - WHITEWASH STAIN
(HERMPAC OR ABODO VULCAN IN WHITE, OR SIMILAR)

W02 — **TIMBER** - VERTICAL - NATURAL STAIN
(HERMPAC OR ABODO VULCAN IN NATURAL, OR SIMILAR)
NOTE: NO OVERLY SATURATED / VIBRANT STAINS TO BE USED

W03 — **TIMBER** - VERTICAL - DARK / CHARCOAL STAIN
(HERMPAC OR ABODO VULCAN IN EBONY/GRAPHITE, OR SIMILAR)

W04 — **GROOVED SHEET PRODUCT** - VERTICAL - WHITE / LIGHT PAINT
JAMES HARDIE GROOVED AXON PANEL (133mm/400mm)

W05 — **GROOVED SHEET PRODUCT** - VERTICAL - DARK PAINT
JAMES HARDIE GROOVED AXON PANEL (133mm/400mm)

W06 — **GROOVED SHEET PRODUCT** - VERTICAL - BLACK PAINT
JAMES HARDIE GROOVED AXON PANEL (133mm/400mm)

W07 — **WEATHERBOARD** - HORIZONTAL - LIGHT PAINT

W08 — **WEATHERBOARD** - HORIZONTAL - DARK PAINT

W09 — **WEATHERBOARD** - HORIZONTAL - FEATURE TIMBER
(HERMPAC WEATHERBOARD IN NATURAL STAIN)

W10 — **BRICK** - RUNNING BOND - WHITE NATURAL FINISH

W11 — **BRICK** - RUNNING BOND - BLACK FINISH

W12 — **BRICK** - RUNNING BOND - NATURAL FINISH
3-5 COLOUR MIX FOR VARIETY

ROOFING / JOINERY

STEEL RIBBED ROOFING - REFER TO COLOURS BELOW
NOTE: THIS SPECIFICATION CAN ALSO BE USED FOR WALLS

ALUMINIUM JOINERY - REFER TO COLOURS BELOW

R01 — **STEEL TRAY** - COLORSTEEL TITANIA / CLOUD
J01 — **ALUMINIUM JOINERY** - COLORSTEEL TITANIA / CLOUD

R02 — **STEEL TRAY** - COLORSTEEL GULL GREY
J02 — **ALUMINIUM JOINERY** - COLORSTEEL GULL GREY

R03 — **STEEL TRAY** - COLORSTEEL IRONSAND
J03 — **ALUMINIUM JOINERY** - COLORSTEEL IRONSAND

R04 — **STEEL TRAY** - COLORSTEEL KARAKA / EBONY / WINDSOR GREY
J04 — **ALUMINIUM JOINERY** - COLORSTEEL KARAKA / EBONY / WINDSOR

ARCHITECTURAL FEATURES





GABLE PICTURE FRAME
HIGHLIGHTS FEATURE CLADDING

PF





THIN FASCIA
CREATES A SENSE OF LIGHTNESS

TF





WINDOW SHROUD
HIGHLIGHT KEY GLAZING PANELS

WS

TERRA STUDIO

B8

FLOOR PLAN SUMMARY

BEDROOMS	3
BATHROOMS	2
GARAGE	1
STOREYS	1

GROSS FLOOR AREA

GROUND FLOOR	120.3m^2
FIRST FLOOR	
BALCONY/DECK	
TOTAL AREA	120.3m^2
BUILDING COVERAGE	122.8m^2

NOTES:

GROSS FLOOR AREA IS MEASURED FROM THE OUTSIDE OF EXTERNAL WALL FRAMING, AND INCLUDES STAIRS AND STAIRWELLS AT EACH FLOOR. DECKS AND BALCONIES, UNLESS OTHERWISE STATED, ARE NOT INCLUDED IN GFA.

THE BUILDING COVERAGE TOTAL LISTED ON THIS SHEET DOES NOT ACCOUNT FOR ADDITIONAL SITE-SPECIFIC BUILDING COVERAGES SUCH AS DECKS OVER 1m AND OTHER STRUCTURES.

DESIGNS ARE SUBJECT TO RESOURCE CONSENT. REFER TO APPROVED INTERGRATED CONSENT MASTERPLAN DRAWINGS FOR LOT-SPECIFIC INFORMATION AND LANDSCAPE DESIGN.

DIMENSIONS MUST NOT BE SCALED FROM THE DRAWINGS. THE CONTRACTOR SHALL CONFIRM ALL DIMENSIONS AND LEVELS ON SITE PRIOR TO COMMENCING WORK.

LOUVRE WINDOWS MAY BE SUBSTITUTED FOR STANDARD AWNINGS IF REQUIRED TO ACHIEVE COMPLIANCE WITH NZBC H1 AT BUILDING CONSENT

LEGEND

OUTLOOK

OUTDOOR LIVING SPACE
4m x 5m / 20m^2

BATTER SLOPE

ELEVATION KEY

2
3 1
4


ROOM KEY

E	ENTRY
L	LIVING ROOM
D	DINING
K	KITCHEN
WC	BATHROOM
EN	ENSUITE
B	BEDROOM
ST	STORAGE
G	GARAGE

CLIENT	MYLAND PARTNERS
PROJECT NAME	PROJECT
DRAWING TITLE	B8 - ELEVATIONS
SCALE	1:50
REVISION I.D	B

DRAWING NO.

A-TB-016

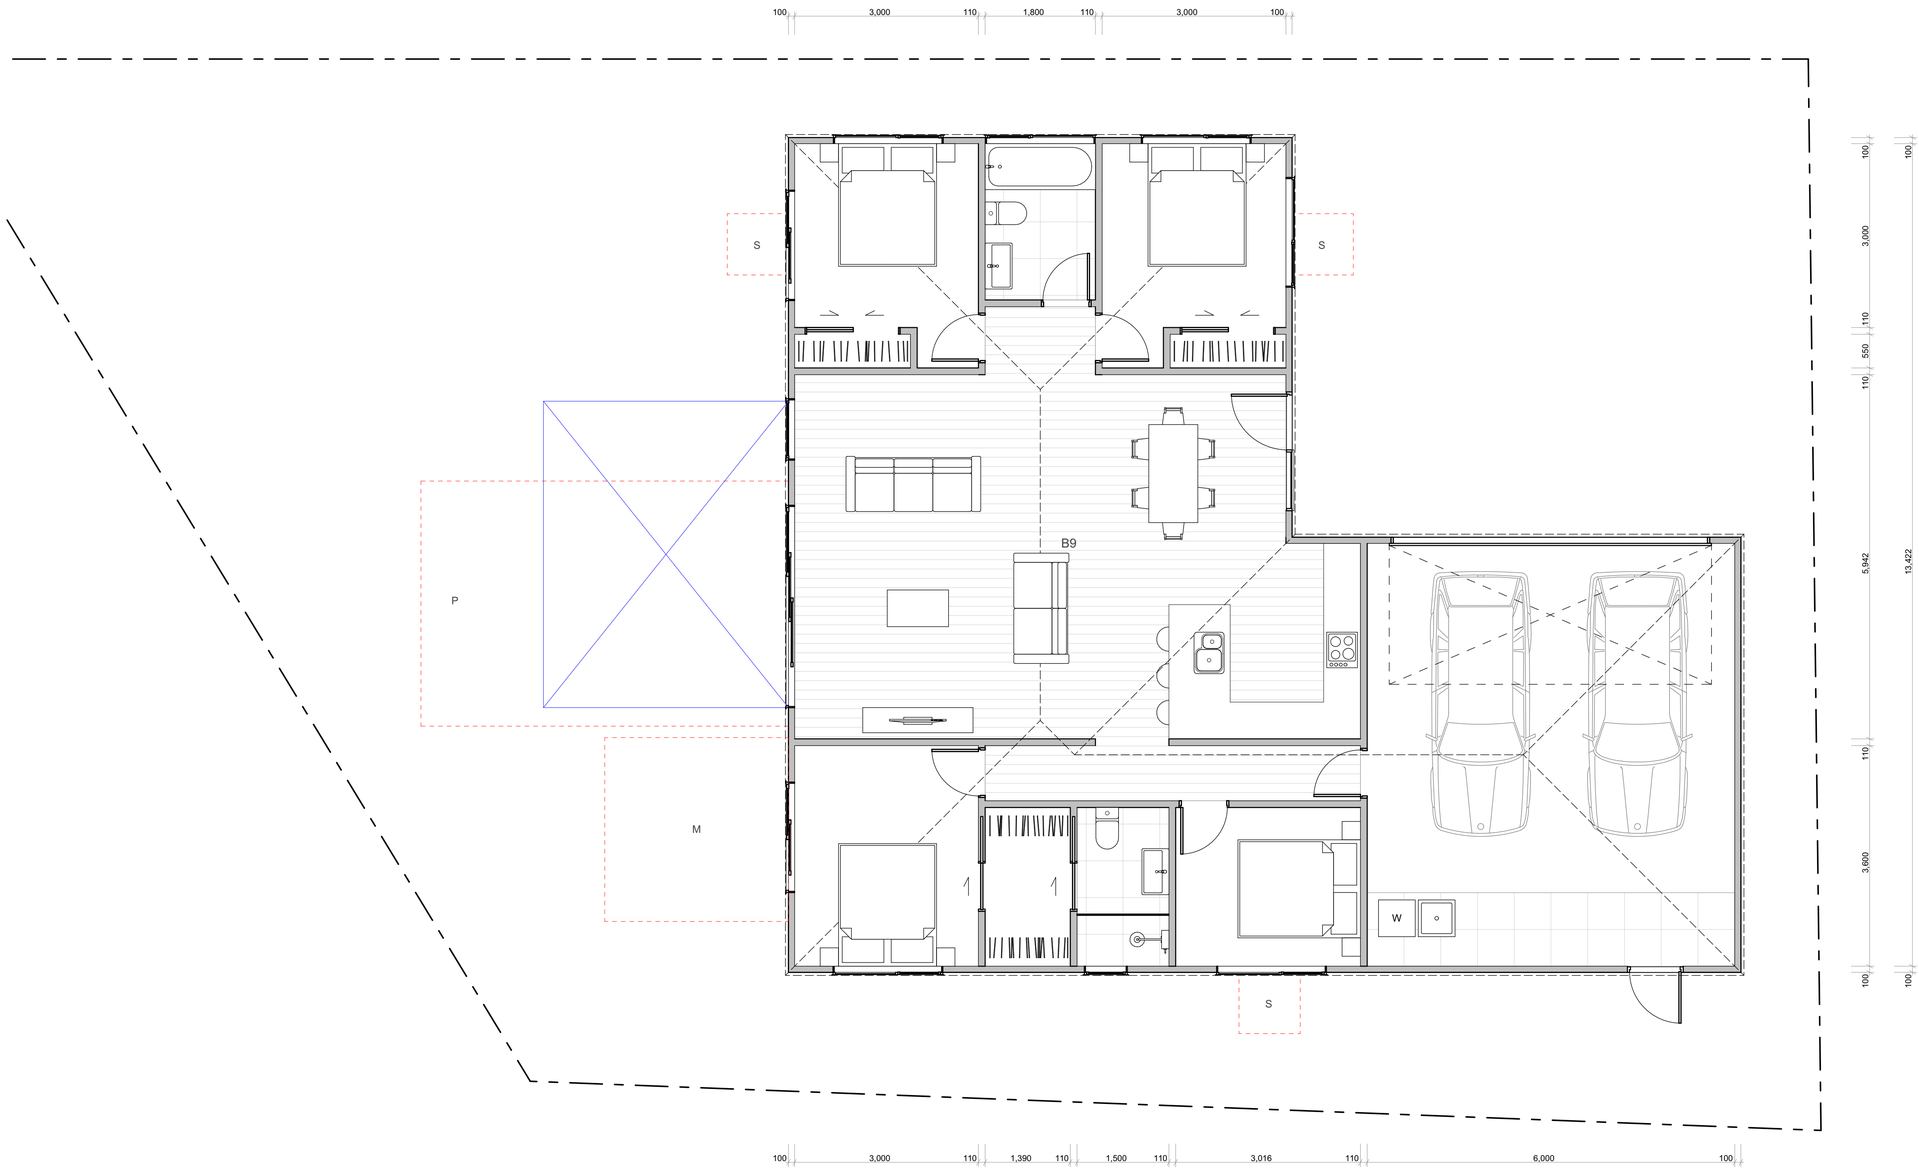

WALL CLADDING

- W01 — **TIMBER** - VERTICAL - WHITEWASH STAIN (HERMPAC OR ABODO VULCAN IN WHITE, OR SIMILAR)
- W02 — **TIMBER** - VERTICAL - NATURAL STAIN (HERMPAC OR ABODO VULCAN IN NATURAL, OR SIMILAR) NOTE: NO OVERLY SATURATED / VIBRANT STAINS TO BE USED
- W03 — **TIMBER** - VERTICAL - DARK / CHARCOAL STAIN (HERMPAC OR ABODO VULCAN IN EBONY/GRAPHITE, OR SIMILAR)
- W04 — **GROOVED SHEET PRODUCT** - VERTICAL - WHITE / LIGHT PAINT JAMES HARDIE GROOVED AXON PANEL (133mm/400mm)
- W05 — **GROOVED SHEET PRODUCT** - VERTICAL - DARK PAINT JAMES HARDIE GROOVED AXON PANEL (133mm/400mm)
- W06 — **GROOVED SHEET PRODUCT** - VERTICAL - BLACK PAINT JAMES HARDIE GROOVED AXON PANEL (133mm/400mm)
- W07 — **WEATHERBOARD** - HORIZONTAL - LIGHT PAINT
- W08 — **WEATHERBOARD** - HORIZONTAL - DARK PAINT
- W09 — **WEATHERBOARD** - HORIZONTAL - FEATURE TIMBER (HERMPAC WEATHERBOARD IN NATURAL STAIN)
- W10 — **BRICK** - RUNNING BOND - WHITE NATURAL FINISH
- W11 — **BRICK** - RUNNING BOND - BLACK FINISH
- W12 — **BRICK** - RUNNING BOND - NATURAL FINISH 3-5 COLOUR MIX FOR VARIETY

ROOFING / JOINERY

- **STEEL RIBBED ROOFING** - REFER TO COLOURS BELOW NOTE: THIS SPECIFICATION CAN ALSO BE USED FOR WALLS
- **ALUMINIUM JOINERY** - REFER TO COLOURS BELOW
- R01 — **STEEL TRAY** - COLORSTEEL TITANIA / CLOUD
- J01 — **ALUMINIUM JOINERY** - COLORSTEEL TITANIA / CLOUD
- R02 — **STEEL TRAY** - COLORSTEEL GULL GREY
- J02 — **ALUMINIUM JOINERY** - COLORSTEEL GULL GREY
- R03 — **STEEL TRAY** - COLORSTEEL IRONSAND
- J03 — **ALUMINIUM JOINERY** - COLORSTEEL IRONSAND
- R04 — **STEEL TRAY** - COLORSTEEL KARAKA / EBONY / WINDSOR GREY
- J04 — **ALUMINIUM JOINERY** - COLORSTEEL KARAKA / EBONY / WINDSOR

ARCHITECTURAL FEATURES



- **GABLE PICTURE FRAME** HIGHLIGHTS FEATURE CLADDING — PF
- **THIN FASCIA** CREATES A SENSE OF LIGHTNESS — TF
- **WINDOW SHROUD** HIGHLIGHT KEY GLAZING PANELS — WS

TERRA STUDIO

B9

FLOOR PLAN SUMMARY

BEDROOMS	3
BATHROOMS	2
GARAGE	2
STOREYS	1

GROSS FLOOR AREA

GROUND FLOOR	164.0m²
FIRST FLOOR	
BALCONY/DECK	
TOTAL AREA	164.0m²
BUILDING COVERAGE	167.0m²

NOTES:

GROSS FLOOR AREA IS MEASURED FROM THE OUTSIDE OF EXTERNAL WALL FRAMING, AND INCLUDES STAIRS AND STAIRWELLS AT EACH FLOOR. DECKS AND BALCONIES, UNLESS OTHERWISE STATED,ARE NOT INCLUDED IN GFA.

THE BUILDING COVERAGE TOTAL LISTED ON THIS SHEET DOES NOT ACCOUNT FOR ADDITIONAL SITE-SPECIFIC BUILDING COVERAGES SUCH AS DECKS OVER 1m AND OTHER STRUCTURES.

DESIGNS ARE SUBJECT TO RESOURCE CONSENT. REFER TO APPROVED INTERGRATED CONSENT MASTERPLAN DRAWINGS FOR LOT-SPECIFIC INFORMATION AND LANDSCAPE DESIGN.

DIMENSIONS MUST NOT BE SCALED FROM THE DRAWINGS. THE CONTRACTOR SHALL CONFIRM ALL DIMENSIONS AND LEVELS ON SITE PRIOR TO COMMENCING WORK.

LOUVRE WINDOWS MAY BE SUBSTITUTED FOR STANDARD AWNINGS IF REQUIRED TO ACHIEVE COMPLIANCE WITH NZBC H1 AT BUILDING CONSENT

LEGEND

- OUTLOOK
- OUTDOOR LIVING SPACE 4m x 5m / 20m²
- BATTER SLOPE

ELEVATION KEY

2 / 3 / 1 / 4


ROOM KEY

E	ENTRY
L	LIVING ROOM
D	DINING
K	KITCHEN
WC	BATHROOM
EN	ENSUITE
B	BEDROOM
ST	STORAGE
G	GARAGE

CLIENT	MYLAND PARTNERS
PROJECT NAME	PROJECT
DRAWING TITLE	B9
SCALE	1:50
REVISION I.D	B

DRAWING NO.


A-TB-017

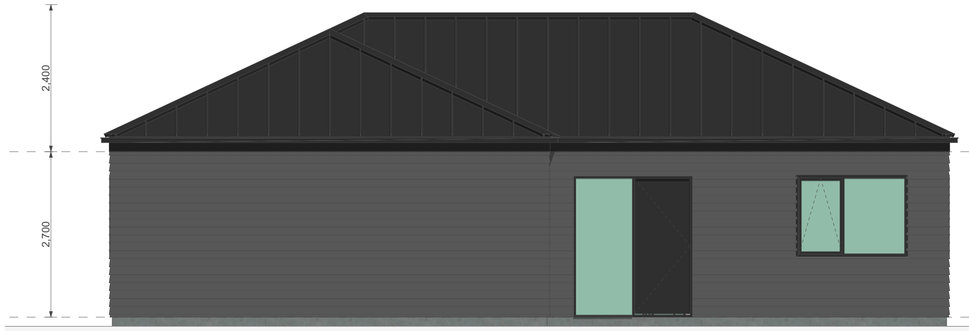


1



2

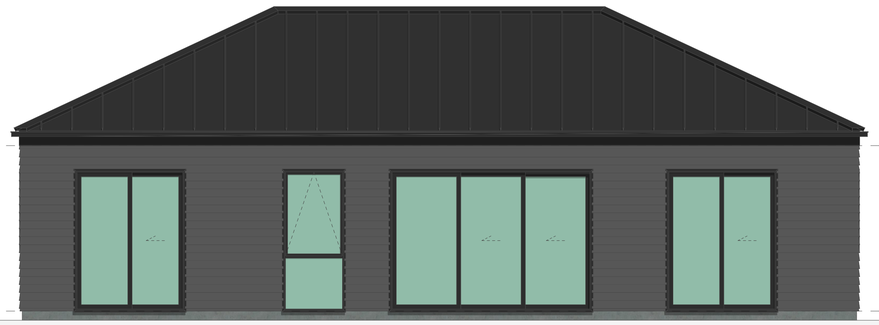

3

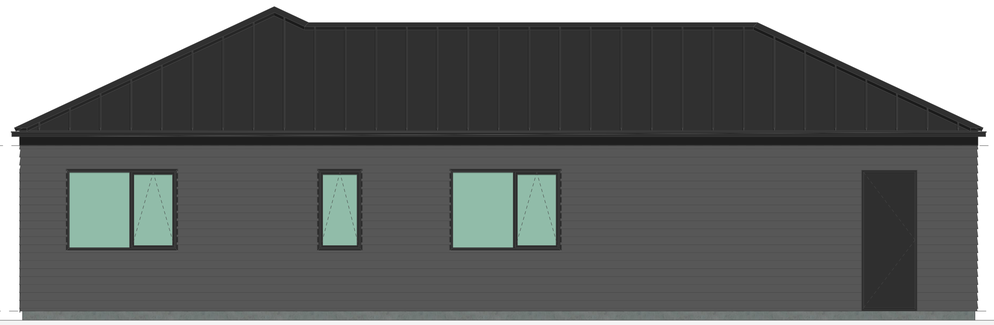

4

WALL CLADDING

- W01 — **TIMBER** - VERTICAL - WHITEWASH STAIN (HERMPAC OR ABODO VULCAN IN WHITE, OR SIMILAR)
- W02 — **TIMBER** - VERTICAL - NATURAL STAIN (HERMPAC OR ABODO VULCAN IN NATURAL, OR SIMILAR) NOTE: NO OVERLY SATURATED / VIBRANT STAINS TO BE USED
- W03 — **TIMBER** - VERTICAL - DARK / CHARCOAL STAIN (HERMPAC OR ABODO VULCAN IN EBONY/GRAPHITE, OR SIMILAR)
- W04 — **GROOVED SHEET PRODUCT** - VERTICAL - WHITE / LIGHT PAINT JAMES HARDIE GROOVED AXON PANEL (133mm/400mm)
- W05 — **GROOVED SHEET PRODUCT** - VERTICAL - DARK PAINT JAMES HARDIE GROOVED AXON PANEL (133mm/400mm)
- W06 — **GROOVED SHEET PRODUCT** - VERTICAL - BLACK PAINT JAMES HARDIE GROOVED AXON PANEL (133mm/400mm)
- W07 — **WEATHERBOARD** - HORIZONTAL - LIGHT PAINT
- W08 — **WEATHERBOARD** - HORIZONTAL - DARK PAINT
- W09 — **WEATHERBOARD** - HORIZONTAL - FEATURE TIMBER (HERMPAC WEATHERBOARD IN NATURAL STAIN)
- W10 — **BRICK** - RUNNING BOND - WHITE NATURAL FINISH
- W11 — **BRICK** - RUNNING BOND - BLACK FINISH
- W12 — **BRICK** - RUNNING BOND - NATURAL FINISH 3-5 COLOUR MIX FOR VARIETY

ROOFING / JOINERY

- **STEEL RIBBED ROOFING** - REFER TO COLOURS BELOW NOTE: THIS SPECIFICATION CAN ALSO BE USED FOR WALLS
- **ALUMINIUM JOINERY** - REFER TO COLOURS BELOW
- R01 — **STEEL TRAY** - COLORSTEEL TITANIA / CLOUD
- J01 — **ALUMINIUM JOINERY** - COLORSTEEL TITANIA / CLOUD
- R02 — **STEEL TRAY** - COLORSTEEL GULL GREY
- J02 — **ALUMINIUM JOINERY** - COLORSTEEL GULL GREY
- R03 — **STEEL TRAY** - COLORSTEEL IRONSAND
- J03 — **ALUMINIUM JOINERY** - COLORSTEEL IRONSAND
- R04 — **STEEL TRAY** - COLORSTEEL KARAKA / EBONY / WINDSOR GREY
- J04 — **ALUMINIUM JOINERY** - COLORSTEEL KARAKA / EBONY / WINDSOR

ARCHITECTURAL FEATURES





GABLE PICTURE FRAME HIGHLIGHTS FEATURE CLADDING — PF





THIN FASCIA CREATES A SENSE OF LIGHTNESS — TF





WINDOW SHROUD HIGHLIGHT KEY GLAZING PANELS — WS

TERRA STUDIO

B9

FLOOR PLAN SUMMARY

BEDROOMS	3
BATHROOMS	2
GARAGE	2
STOREYS	1

GROSS FLOOR AREA

GROUND FLOOR	164.0m²
FIRST FLOOR	
BALCONY/DECK	
TOTAL AREA	164.0m²
BUILDING COVERAGE	167.0m²

NOTES:

GROSS FLOOR AREA IS MEASURED FROM THE OUTSIDE OF EXTERNAL WALL FRAMING, AND INCLUDES STAIRS AND STAIRWELLS AT EACH FLOOR. DECKS AND BALCONIES, UNLESS OTHERWISE STATED, ARE NOT INCLUDED IN GFA.

THE BUILDING COVERAGE TOTAL LISTED ON THIS SHEET DOES NOT ACCOUNT FOR ADDITIONAL SITE-SPECIFIC BUILDING COVERAGES SUCH AS DECKS OVER 1m AND OTHER STRUCTURES.

DESIGNS ARE SUBJECT TO RESOURCE CONSENT. REFER TO APPROVED INTERGRATED CONSENT MASTERPLAN DRAWINGS FOR LOT-SPECIFIC INFORMATION AND LANDSCAPE DESIGN.

DIMENSIONS MUST NOT BE SCALED FROM THE DRAWINGS. THE CONTRACTOR SHALL CONFIRM ALL DIMENSIONS AND LEVELS ON SITE PRIOR TO COMMENCING WORK.

LOUVRE WINDOWS MAY BE SUBSTITUTED FOR STANDARD AWNINGS IF REQUIRED TO ACHIEVE COMPLIANCE WITH NZBC H1 AT BUILDING CONSENT

LEGEND

- OUTLOOK
- OUTDOOR LIVING SPACE 4m x 5m / 20m²
- BATTER SLOPE

ELEVATION KEY

2 / 3 / 1 / 4


ROOM KEY

E	ENTRY
L	LIVING ROOM
D	DINING
K	KITCHEN
WC	BATHROOM
EN	ENSUITE
B	BEDROOM
ST	STORAGE
G	GARAGE

CLIENT	MYLAND PARTNERS
PROJECT NAME	PROJECT
DRAWING TITLE	B9 - ELEVATIONS
SCALE	1:50
REVISION I.D	B

DRAWING NO.

A-TB-018

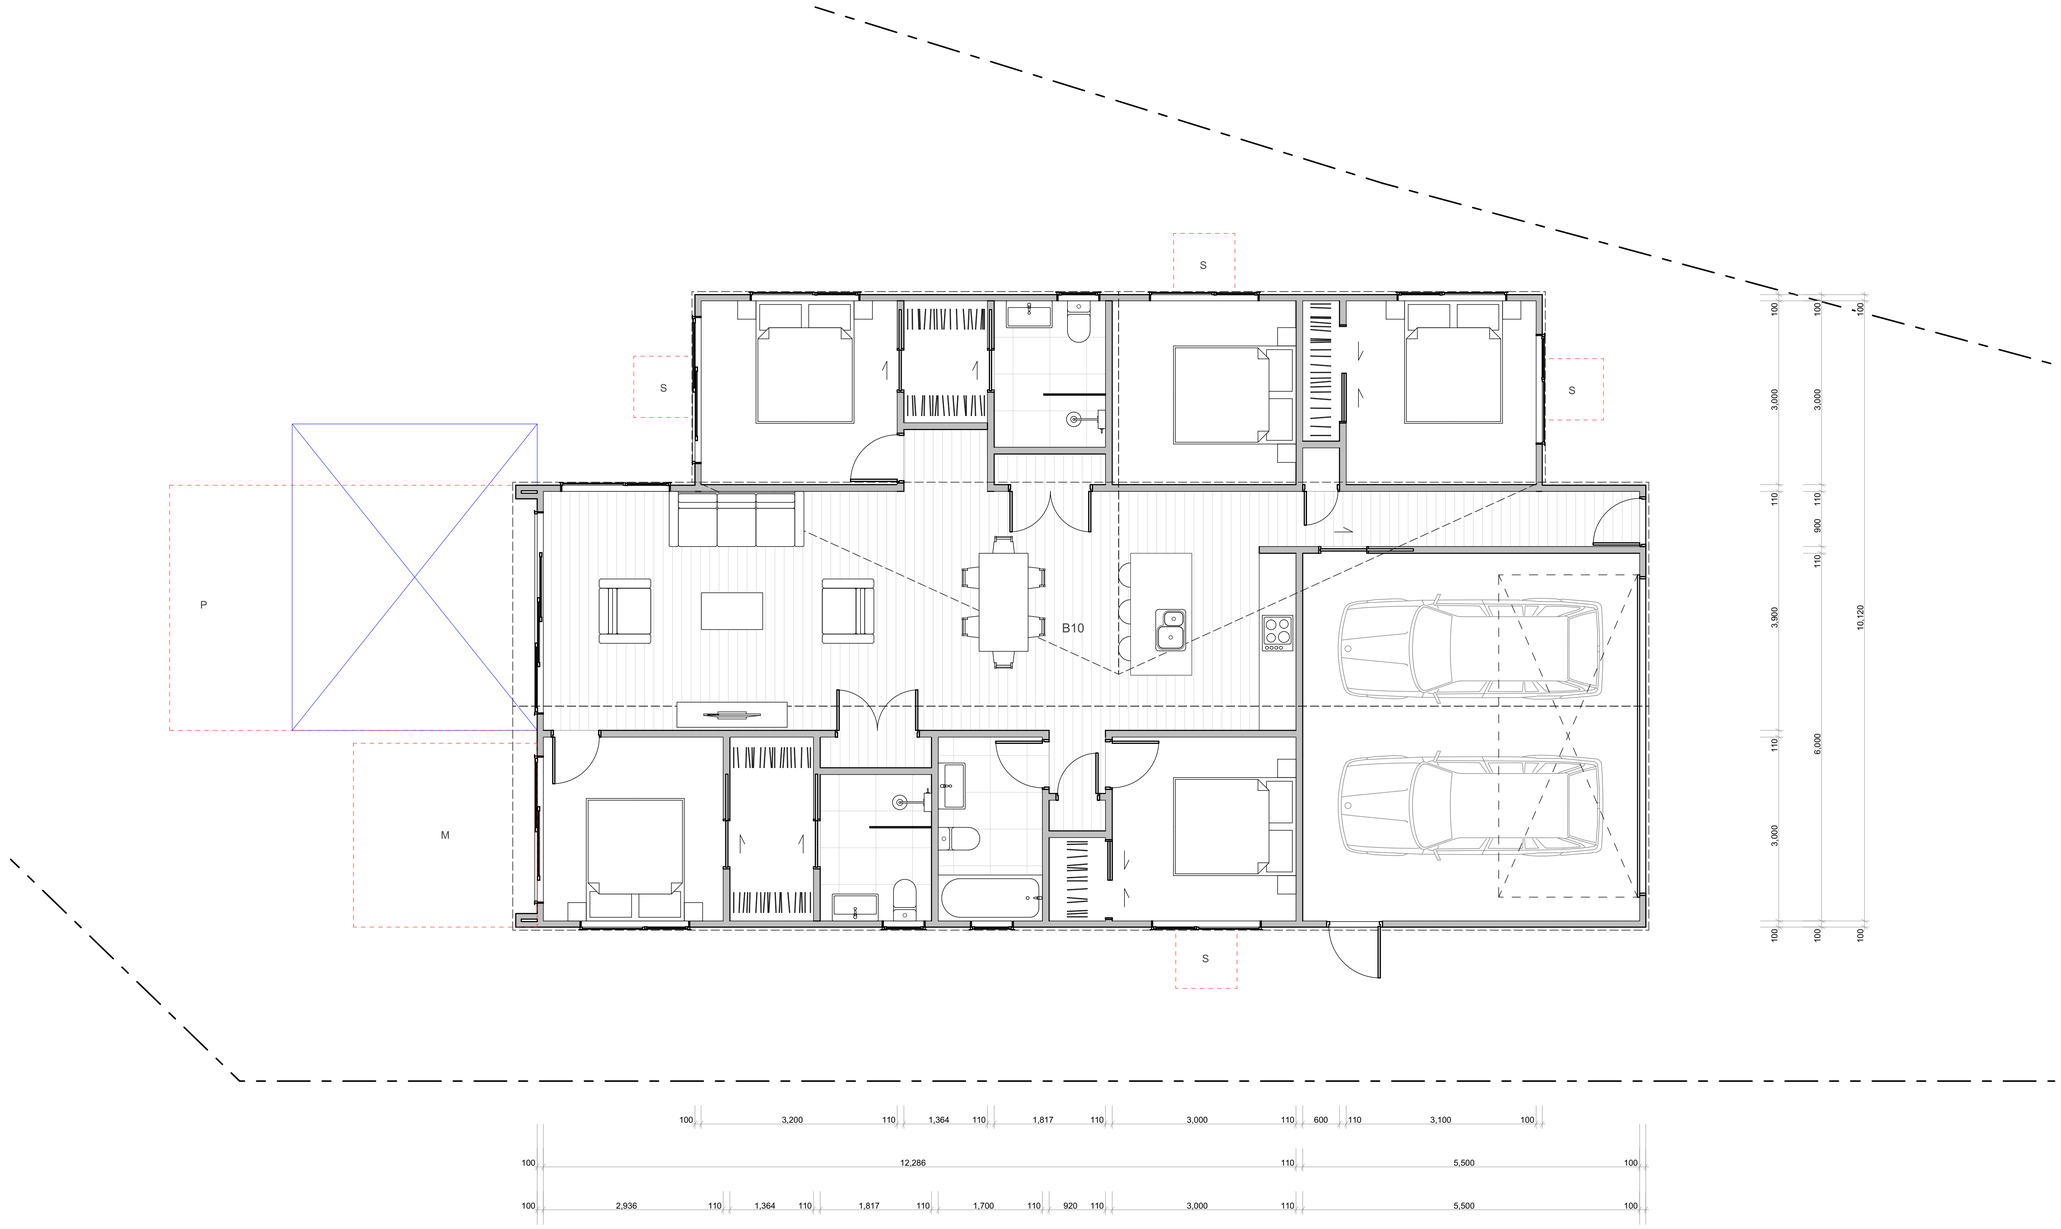


WALL CLADDING

- W01 — **TIMBER** - VERTICAL - WHITEWASH STAIN (HERMPAC OR ABODO VULCAN IN WHITE, OR SIMILAR)
- W02 — **TIMBER** - VERTICAL - NATURAL STAIN (HERMPAC OR ABODO VULCAN IN NATURAL, OR SIMILAR) NOTE: NO OVERLY SATURATED / VIBRANT STAINS TO BE USED
- W03 — **TIMBER** - VERTICAL - DARK / CHARCOAL STAIN (HERMPAC OR ABODO VULCAN IN EBONY/GRAPHITE, OR SIMILAR)
- W04 — **GROOVED SHEET PRODUCT** - VERTICAL - WHITE / LIGHT PAINT JAMES HARDIE GROOVED AXON PANEL (133mm/400mm)
- W05 — **GROOVED SHEET PRODUCT** - VERTICAL - DARK PAINT JAMES HARDIE GROOVED AXON PANEL (133mm/400mm)
- W06 — **GROOVED SHEET PRODUCT** - VERTICAL - BLACK PAINT JAMES HARDIE GROOVED AXON PANEL (133mm/400mm)
- W07 — **WEATHERBOARD** - HORIZONTAL - LIGHT PAINT
- W08 — **WEATHERBOARD** - HORIZONTAL - DARK PAINT
- W09 — **WEATHERBOARD** - HORIZONTAL - FEATURE TIMBER (HERMPAC WEATHERBOARD IN NATURAL STAIN)
- W10 — **BRICK** - RUNNING BOND - WHITE NATURAL FINISH
- W11 — **BRICK** - RUNNING BOND - BLACK FINISH
- W12 — **BRICK** - RUNNING BOND - NATURAL FINISH 3-5 COLOUR MIX FOR VARIETY

ROOFING / JOINERY

- **STEEL RIBBED ROOFING** - REFER TO COLOURS BELOW NOTE: THIS SPECIFICATION CAN ALSO BE USED FOR WALLS
- **ALUMINIUM JOINERY** - REFER TO COLOURS BELOW
- R01 — **STEEL TRAY** - COLORSTEEL TITANIA / CLOUD
- J01 — **ALUMINIUM JOINERY** - COLORSTEEL TITANIA / CLOUD
- R02 — **STEEL TRAY** - COLORSTEEL GULL GREY
- J02 — **ALUMINIUM JOINERY** - COLORSTEEL GULL GREY
- R03 — **STEEL TRAY** - COLORSTEEL IRONSAND
- J03 — **ALUMINIUM JOINERY** - COLORSTEEL IRONSAND
- R04 — **STEEL TRAY** - COLORSTEEL KARAKA / EBONY / WINDSOR GREY
- J04 — **ALUMINIUM JOINERY** - COLORSTEEL KARAKA / EBONY / WINDSOR

ARCHITECTURAL FEATURES

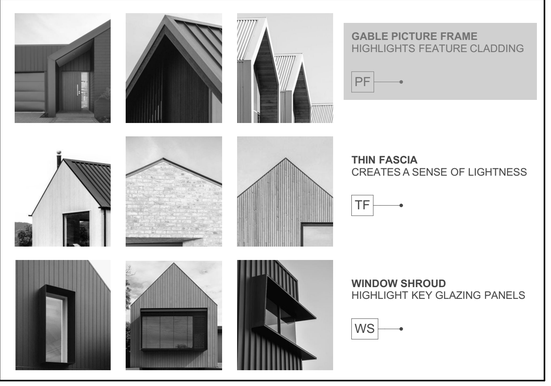

GABLE PICTURE FRAME HIGHLIGHTS FEATURE CLADDING — PF

THIN FASCIA CREATES A SENSE OF LIGHTNESS — TF

WINDOW SHROUD HIGHLIGHT KEY GLAZING PANELS — WS

TERRA STUDIO

B10

FLOOR PLAN SUMMARY

BEDROOMS	5
BATHROOMS	3
GARAGE	2
STOREYS	1

GROSS FLOOR AREA

GROUND FLOOR	173.5m²
FIRST FLOOR	
BALCONY/DECK	
TOTAL AREA	173.5m²
BUILDING COVERAGE	179.9m²

NOTES:

GROSS FLOOR AREA IS MEASURED FROM THE OUTSIDE OF EXTERNAL WALL FRAMING, AND INCLUDES STAIRS AND STAIRWELLS AT EACH FLOOR. DECKS AND BALCONIES, UNLESS OTHERWISE STATED, ARE NOT INCLUDED IN GFA.

THE BUILDING COVERAGE TOTAL LISTED ON THIS SHEET DOES NOT ACCOUNT FOR ADDITIONAL SITE-SPECIFIC BUILDING COVERAGES SUCH AS DECKS OVER 1m AND OTHER STRUCTURES.

DESIGNS ARE SUBJECT TO RESOURCE CONSENT. REFER TO APPROVED INTERGRATED CONSENT MASTERPLAN DRAWINGS FOR LOT-SPECIFIC INFORMATION AND LANDSCAPE DESIGN.

DIMENSIONS MUST NOT BE SCALED FROM THE DRAWINGS. THE CONTRACTOR SHALL CONFIRM ALL DIMENSIONS AND LEVELS ON SITE PRIOR TO COMMENCING WORK.

LOUVRE WINDOWS MAY BE SUBSTITUTED FOR STANDARD AWNINGS IF REQUIRED TO ACHIEVE COMPLIANCE WITH NZBC H1 AT BUILDING CONSENT

LEGEND

- OUTLOOK
- OUTDOOR LIVING SPACE 4m x 5m / 20m²
- BATTER SLOPE

ELEVATION KEY

2 / 3 / 1 / 4

ROOM KEY


E	ENTRY
L	LIVING ROOM
D	DINING
K	KITCHEN
WC	BATHROOM
EN	ENSUITE
B	BEDROOM
ST	STORAGE
G	GARAGE

CLIENT	MYLAND PARTNERS
PROJECT NAME	PROJECT
DRAWING TITLE	B10
SCALE	1:50
REVISION I.D	B

DRAWING NO.

A-TB-019



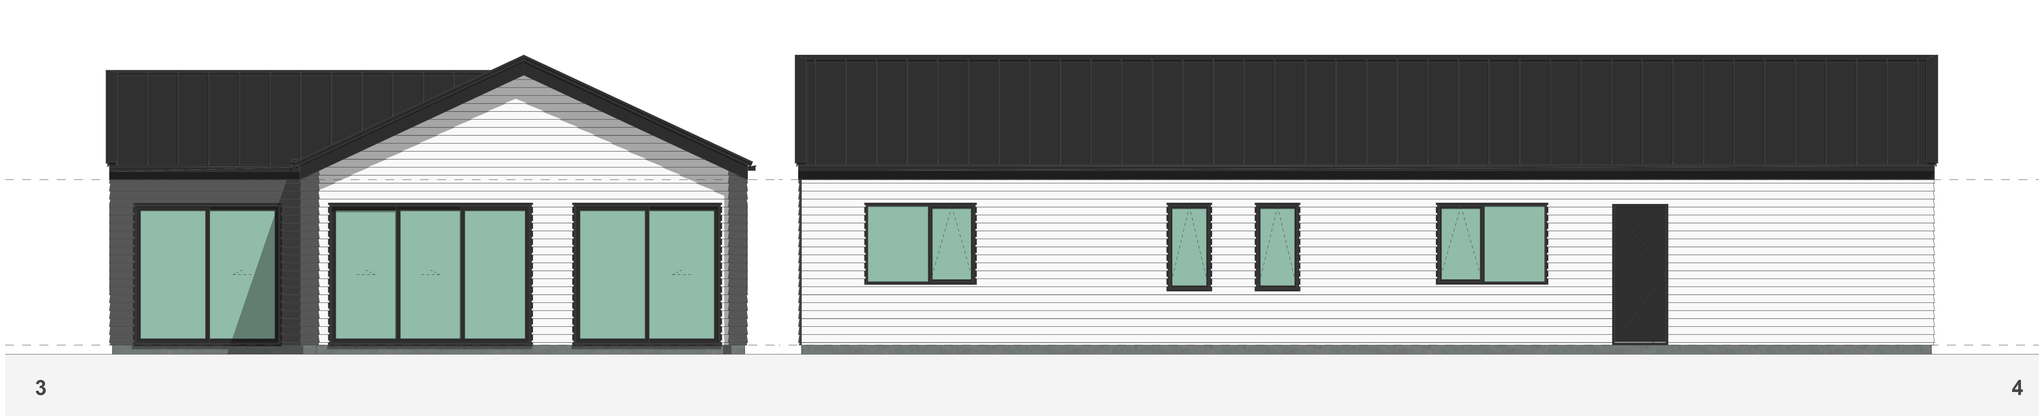

WALL CLADDING

- W01 — **TIMBER** - VERTICAL - WHITEWASH STAIN (HERMPAC OR ABODO VULCAN IN WHITE, OR SIMILAR)
- W02 — **TIMBER** - VERTICAL - NATURAL STAIN (HERMPAC OR ABODO VULCAN IN NATURAL, OR SIMILAR) NOTE: NO OVERLY SATURATED / VIBRANT STAINS TO BE USED
- W03 — **TIMBER** - VERTICAL - DARK / CHARCOAL STAIN (HERMPAC OR ABODO VULCAN IN EBONY/GRAPHITE, OR SIMILAR)
- W04 — **GROOVED SHEET PRODUCT** - VERTICAL - WHITE / LIGHT PAINT JAMES HARDIE GROOVED AXON PANEL (133mm/400mm)
- W05 — **GROOVED SHEET PRODUCT** - VERTICAL - DARK PAINT JAMES HARDIE GROOVED AXON PANEL (133mm/400mm)
- W06 — **GROOVED SHEET PRODUCT** - VERTICAL - BLACK PAINT JAMES HARDIE GROOVED AXON PANEL (133mm/400mm)
- W07 — **WEATHERBOARD** - HORIZONTAL - LIGHT PAINT
- W08 — **WEATHERBOARD** - HORIZONTAL - DARK PAINT
- W09 — **WEATHERBOARD** - HORIZONTAL - FEATURE TIMBER (HERMPAC WEATHERBOARD IN NATURAL STAIN)
- W10 — **BRICK** - RUNNING BOND - WHITE NATURAL FINISH
- W11 — **BRICK** - RUNNING BOND - BLACK FINISH
- W12 — **BRICK** - RUNNING BOND - NATURAL FINISH 3-5 COLOUR MIX FOR VARIETY


ROOFING / JOINERY

STEEL RIBBED ROOFING - REFER TO COLOURS BELOW
NOTE: THIS SPECIFICATION CAN ALSO BE USED FOR WALLS

ALUMINIUM JOINERY - REFER TO COLOURS BELOW

- R01 — **STEEL TRAY** - COLORSTEEL TITANIA / CLOUD
- J01 — **ALUMINIUM JOINERY** - COLORSTEEL TITANIA / CLOUD
- R02 — **STEEL TRAY** - COLORSTEEL GULL GREY
- J02 — **ALUMINIUM JOINERY** - COLORSTEEL GULL GREY
- R03 — **STEEL TRAY** - COLORSTEEL IRONSAND
- J03 — **ALUMINIUM JOINERY** - COLORSTEEL IRONSAND
- R04 — **STEEL TRAY** - COLORSTEEL KARAKA / EBONY / WINDSOR GREY
- J04 — **ALUMINIUM JOINERY** - COLORSTEEL KARAKA / EBONY / WINDSOR

ARCHITECTURAL FEATURES

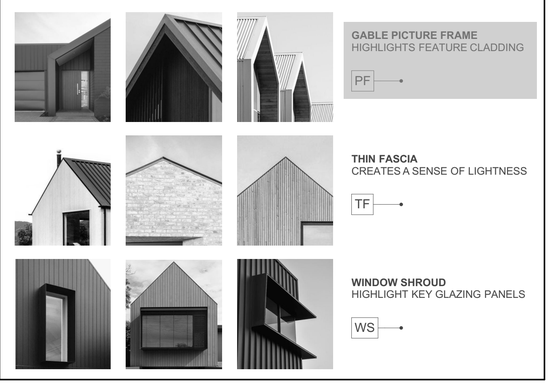

GABLE PICTURE FRAME
HIGHLIGHTS FEATURE CLADDING
PF

THIN FASCIA
CREATES A SENSE OF LIGHTNESS
TF

WINDOW SHROUD
HIGHLIGHT KEY GLAZING PANELS
WS

TERRA STUDIO

B10

FLOOR PLAN SUMMARY

BEDROOMS	5
BATHROOMS	3
GARAGE	2
STOREYS	1

GROSS FLOOR AREA

GROUND FLOOR	173.5m^2
FIRST FLOOR	
BALCONY/DECK	
TOTAL AREA	173.5m^2
BUILDING COVERAGE	179.9m^2

NOTES:

GROSS FLOOR AREA IS MEASURED FROM THE OUTSIDE OF EXTERNAL WALL FRAMING, AND INCLUDES STAIRS AND STAIRWELLS AT EACH FLOOR. DECKS AND BALCONIES, UNLESS OTHERWISE STATED, ARE NOT INCLUDED IN GFA.

THE BUILDING COVERAGE TOTAL LISTED ON THIS SHEET DOES NOT ACCOUNT FOR ADDITIONAL SITE-SPECIFIC BUILDING COVERAGES SUCH AS DECKS OVER 1m AND OTHER STRUCTURES.

DESIGNS ARE SUBJECT TO RESOURCE CONSENT. REFER TO APPROVED INTERGRATED CONSENT MASTERPLAN DRAWINGS FOR LOT-SPECIFIC INFORMATION AND LANDSCAPE DESIGN.

DIMENSIONS MUST NOT BE SCALED FROM THE DRAWINGS. THE CONTRACTOR SHALL CONFIRM ALL DIMENSIONS AND LEVELS ON SITE PRIOR TO COMMENCING WORK.

LOUVRE WINDOWS MAY BE SUBSTITUTED FOR STANDARD AWNINGS IF REQUIRED TO ACHIEVE COMPLIANCE WITH NZBC H1 AT BUILDING CONSENT

LEGEND

OUTLOOK

OUTDOOR LIVING SPACE
4m x 5m / 20m^2

BATTER SLOPE

ELEVATION KEY

2 / 3 / 1 / 4


ROOM KEY

E	ENTRY
L	LIVING ROOM
D	DINING
K	KITCHEN
WC	BATHROOM
EN	ENSUITE
B	BEDROOM
ST	STORAGE
G	GARAGE

CLIENT	MYLAND PARTNERS
PROJECT NAME	PROJECT
DRAWING TITLE	B10 - ELEVATIONS
SCALE	1:50
REVISION I.D	B

DRAWING NO.

A-TB-020

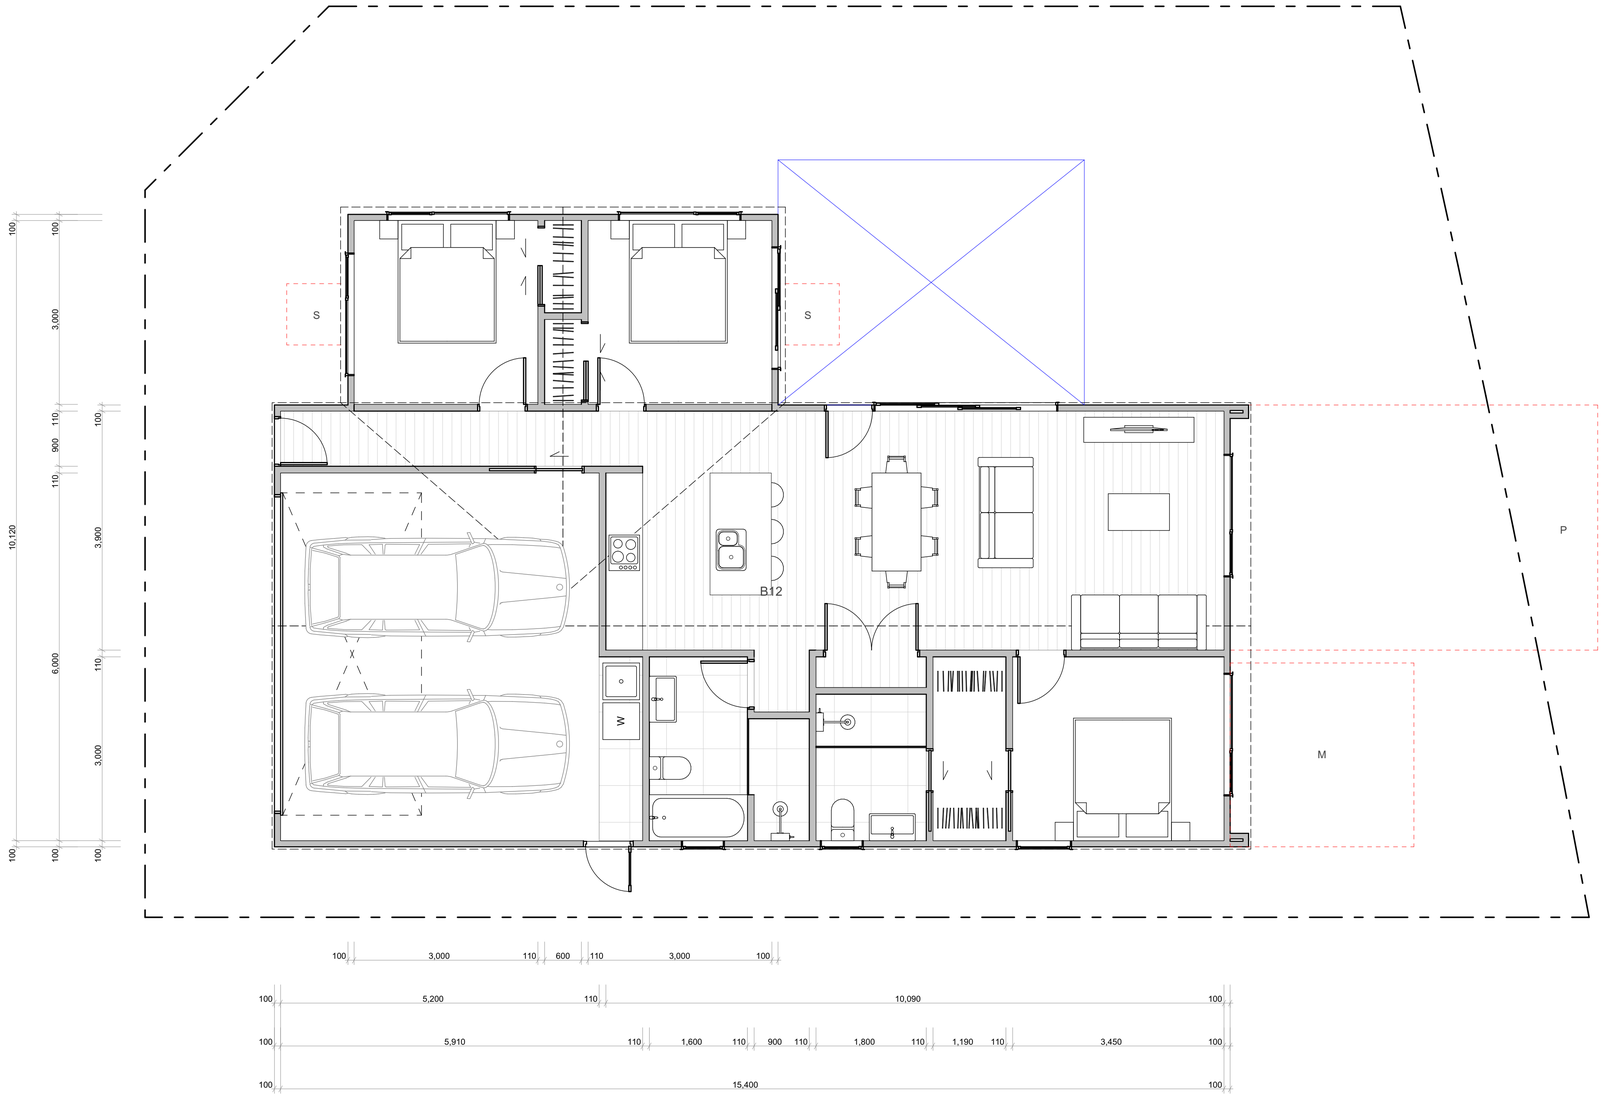


WALL CLADDING

- W01 — **TIMBER** - VERTICAL - WHITEWASH STAIN (HERMPAC OR ABODO VULCAN IN WHITE, OR SIMILAR)
- W02 — **TIMBER** - VERTICAL - NATURAL STAIN (HERMPAC OR ABODO VULCAN IN NATURAL, OR SIMILAR) NOTE: NO OVERLY SATURATED / VIBRANT STAINS TO BE USED
- W03 — **TIMBER** - VERTICAL - DARK / CHARCOAL STAIN (HERMPAC OR ABODO VULCAN IN EBONY/GRAPHITE, OR SIMILAR)
- W04 — **GROOVED SHEET PRODUCT** - VERTICAL - WHITE / LIGHT PAINT JAMES HARDIE GROOVED AXON PANEL (133mm/400mm)
- W05 — **GROOVED SHEET PRODUCT** - VERTICAL - DARK PAINT JAMES HARDIE GROOVED AXON PANEL (133mm/400mm)
- W06 — **GROOVED SHEET PRODUCT** - VERTICAL - BLACK PAINT JAMES HARDIE GROOVED AXON PANEL (133mm/400mm)
- W07 — **WEATHERBOARD** - HORIZONTAL - LIGHT PAINT
- W08 — **WEATHERBOARD** - HORIZONTAL - DARK PAINT
- W09 — **WEATHERBOARD** - HORIZONTAL - FEATURE TIMBER (HERMPAC WEATHERBOARD IN NATURAL STAIN)
- W10 — **BRICK** - RUNNING BOND - WHITE NATURAL FINISH
- W11 — **BRICK** - RUNNING BOND - BLACK FINISH
- W12 — **BRICK** - RUNNING BOND - NATURAL FINISH 3-5 COLOUR MIX FOR VARIETY

ROOFING / JOINERY

- **STEEL RIBBED ROOFING** - REFER TO COLOURS BELOW NOTE: THIS SPECIFICATION CAN ALSO BE USED FOR WALLS
- **ALUMINIUM JOINERY** - REFER TO COLOURS BELOW
- R01 — **STEEL TRAY** - COLORSTEEL TITANIA / CLOUD
- J01 — **ALUMINIUM JOINERY** - COLORSTEEL TITANIA / CLOUD
- R02 — **STEEL TRAY** - COLORSTEEL GULL GREY
- J02 — **ALUMINIUM JOINERY** - COLORSTEEL GULL GREY
- R03 — **STEEL TRAY** - COLORSTEEL IRONSAND
- J03 — **ALUMINIUM JOINERY** - COLORSTEEL IRONSAND
- R04 — **STEEL TRAY** - COLORSTEEL KARAKA / EBONY / WINDSOR GREY
- J04 — **ALUMINIUM JOINERY** - COLORSTEEL KARAKA / EBONY / WINDSOR

ARCHITECTURAL FEATURES

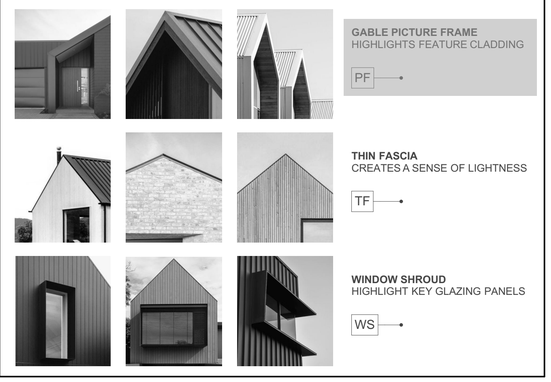

GABLE PICTURE FRAME HIGHLIGHTS FEATURE CLADDING — PF

THIN FASCIA CREATES A SENSE OF LIGHTNESS — TF

WINDOW SHROUD HIGHLIGHT KEY GLAZING PANELS — WS

TERRA STUDIO

B12

FLOOR PLAN SUMMARY

BEDROOMS	3
BATHROOMS	2
GARAGE	2
STOREYS	1

GROSS FLOOR AREA

GROUND FLOOR	138.6m^2
FIRST FLOOR	
BALCONY/DECK	
TOTAL AREA	138.6m^2
BUILDING COVERAGE	145.9m^2

NOTES:

GROSS FLOOR AREA IS MEASURED FROM THE OUTSIDE OF EXTERNAL WALL FRAMING, AND INCLUDES STAIRS AND STAIRWELLS AT EACH FLOOR. DECKS AND BALCONIES, UNLESS OTHERWISE STATED, ARE NOT INCLUDED IN GFA.

THE BUILDING COVERAGE TOTAL LISTED ON THIS SHEET DOES NOT ACCOUNT FOR ADDITIONAL SITE-SPECIFIC BUILDING COVERAGES SUCH AS DECKS OVER 1m AND OTHER STRUCTURES.

DESIGNS ARE SUBJECT TO RESOURCE CONSENT. REFER TO APPROVED INTERGRATED CONSENT MASTERPLAN DRAWINGS FOR LOT-SPECIFIC INFORMATION AND LANDSCAPE DESIGN.

DIMENSIONS MUST NOT BE SCALED FROM THE DRAWINGS. THE CONTRACTOR SHALL CONFIRM ALL DIMENSIONS AND LEVELS ON SITE PRIOR TO COMMENCING WORK.

LOUVRE WINDOWS MAY BE SUBSTITUTED FOR STANDARD AWNINGS IF REQUIRED TO ACHIEVE COMPLIANCE WITH NZBC H1 AT BUILDING CONSENT

LEGEND

- OUTLOOK
- OUTDOOR LIVING SPACE 4m x 5m / 20m^2
- BATTER SLOPE

ELEVATION KEY

2 / 3 / 1 / 4

ROOM KEY

E	ENTRY
L	LIVING ROOM
D	DINING
K	KITCHEN
WC	BATHROOM
EN	ENSUITE
B	BEDROOM
ST	STORAGE
G	GARAGE

CLIENT	MYLAND PARTNERS
PROJECT NAME	PROJECT
DRAWING TITLE	B12
SCALE	1:50
REVISION I.D	B


DRAWING NO.

A-TB-021



1

2

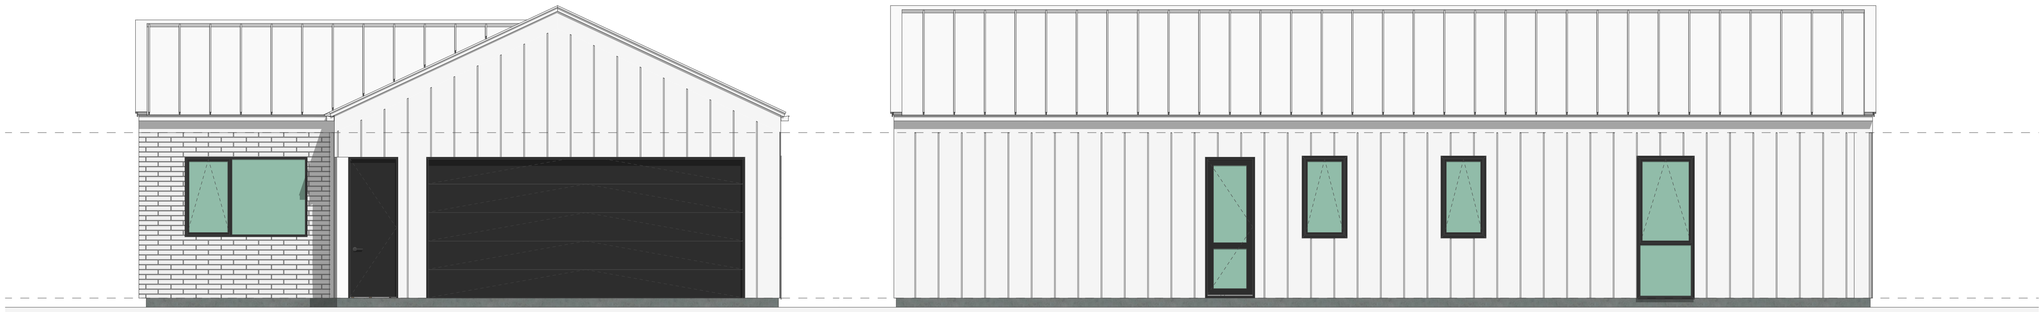

3

4

WALL CLADDING

- W01 — **TIMBER** - VERTICAL - WHITEWASH STAIN (HERMPAC OR ABODO VULCAN IN WHITE, OR SIMILAR)
- W02 — **TIMBER** - VERTICAL - NATURAL STAIN (HERMPAC OR ABODO VULCAN IN NATURAL, OR SIMILAR) NOTE: NO OVERLY SATURATED / VIBRANT STAINS TO BE USED
- W03 — **TIMBER** - VERTICAL - DARK / CHARCOAL STAIN (HERMPAC OR ABODO VULCAN IN EBONY/GRAPHITE, OR SIMILAR)
- W04 — **GROOVED SHEET PRODUCT** - VERTICAL - WHITE / LIGHT PAINT JAMES HARDIE GROOVED AXON PANEL (133mm/400mm)
- W05 — **GROOVED SHEET PRODUCT** - VERTICAL - DARK PAINT JAMES HARDIE GROOVED AXON PANEL (133mm/400mm)
- W06 — **GROOVED SHEET PRODUCT** - VERTICAL - BLACK PAINT JAMES HARDIE GROOVED AXON PANEL (133mm/400mm)
- W07 — **WEATHERBOARD** - HORIZONTAL - LIGHT PAINT
- W08 — **WEATHERBOARD** - HORIZONTAL - DARK PAINT
- W09 — **WEATHERBOARD** - HORIZONTAL - FEATURE TIMBER (HERMPAC WEATHERBOARD IN NATURAL STAIN)
- W10 — **BRICK** - RUNNING BOND - WHITE NATURAL FINISH
- W11 — **BRICK** - RUNNING BOND - BLACK FINISH
- W12 — **BRICK** - RUNNING BOND - NATURAL FINISH 3-5 COLOUR MIX FOR VARIETY

ROOFING / JOINERY

- **STEEL RIBBED ROOFING** - REFER TO COLOURS BELOW NOTE: THIS SPECIFICATION CAN ALSO BE USED FOR WALLS
- **ALUMINIUM JOINERY** - REFER TO COLOURS BELOW
- R01 — **STEEL TRAY** - COLORSTEEL TITANIA / CLOUD
- J01 — **ALUMINIUM JOINERY** - COLORSTEEL TITANIA / CLOUD
- R02 — **STEEL TRAY** - COLORSTEEL GULL GREY
- J02 — **ALUMINIUM JOINERY** - COLORSTEEL GULL GREY
- R03 — **STEEL TRAY** - COLORSTEEL IRONSAND
- J03 — **ALUMINIUM JOINERY** - COLORSTEEL IRONSAND
- R04 — **STEEL TRAY** - COLORSTEEL KARAKA / EBONY / WINDSOR GREY
- J04 — **ALUMINIUM JOINERY** - COLORSTEEL KARAKA / EBONY / WINDSOR

ARCHITECTURAL FEATURES



GABLE PICTURE FRAME HIGHLIGHTS FEATURE CLADDING — PF

THIN FASCIA CREATES A SENSE OF LIGHTNESS — TF

WINDOW SHROUD HIGHLIGHT KEY GLAZING PANELS — WS

TERRA STUDIO

B12

FLOOR PLAN SUMMARY

BEDROOMS	3
BATHROOMS	2
GARAGE	2
STOREYS	1

GROSS FLOOR AREA

GROUND FLOOR	138.6m^2
FIRST FLOOR	
BALCONY/DECK	
TOTAL AREA	138.6m^2
BUILDING COVERAGE	145.9m^2

NOTES:

GROSS FLOOR AREA IS MEASURED FROM THE OUTSIDE OF EXTERNAL WALL FRAMING, AND INCLUDES STAIRS AND STAIRWELLS AT EACH FLOOR. DECKS AND BALCONIES, UNLESS OTHERWISE STATED, ARE NOT INCLUDED IN GFA.

THE BUILDING COVERAGE TOTAL LISTED ON THIS SHEET DOES NOT ACCOUNT FOR ADDITIONAL SITE-SPECIFIC BUILDING COVERAGES SUCH AS DECKS OVER 1m AND OTHER STRUCTURES.

DESIGNS ARE SUBJECT TO RESOURCE CONSENT. REFER TO APPROVED INTERGRATED CONSENT MASTERPLAN DRAWINGS FOR LOT-SPECIFIC INFORMATION AND LANDSCAPE DESIGN.

DIMENSIONS MUST NOT BE SCALED FROM THE DRAWINGS. THE CONTRACTOR SHALL CONFIRM ALL DIMENSIONS AND LEVELS ON SITE PRIOR TO COMMENCING WORK.

LOUVRE WINDOWS MAY BE SUBSTITUTED FOR STANDARD AWNINGS IF REQUIRED TO ACHIEVE COMPLIANCE WITH NZBC H1 AT BUILDING CONSENT

LEGEND

- OUTLOOK
- OUTDOOR LIVING SPACE 4m x 5m / 20m^2
- BATTER SLOPE

ELEVATION KEY

2 / 3 / 1 / 4

ROOM KEY

E	ENTRY
L	LIVING ROOM
D	DINING
K	KITCHEN
WC	BATHROOM
EN	ENSUITE
B	BEDROOM
ST	STORAGE
G	GARAGE

CLIENT	MYLAND PARTNERS
PROJECT NAME	PROJECT
DRAWING TITLE	B12 - ELEVATIONS
SCALE	1:50
REVISION I.D	B

DRAWING NO.

A-TB-022




WALL CLADDING

- W01 — **TIMBER** - VERTICAL - WHITEWASH STAIN (HERMPAC OR ABODO VULCAN IN WHITE, OR SIMILAR)
- W02 — **TIMBER** - VERTICAL - NATURAL STAIN (HERMPAC OR ABODO VULCAN IN NATURAL, OR SIMILAR) NOTE: NO OVERLY SATURATED / VIBRANT STAINS TO BE USED
- W03 — **TIMBER** - VERTICAL - DARK / CHARCOAL STAIN (HERMPAC OR ABODO VULCAN IN EBONY/GRAPHITE, OR SIMILAR)
- W04 — **GROOVED SHEET PRODUCT** - VERTICAL - WHITE / LIGHT PAINT JAMES HARDIE GROOVED AXON PANEL (133mm/400mm)
- W05 — **GROOVED SHEET PRODUCT** - VERTICAL - DARK PAINT JAMES HARDIE GROOVED AXON PANEL (133mm/400mm)
- W06 — **GROOVED SHEET PRODUCT** - VERTICAL - BLACK PAINT JAMES HARDIE GROOVED AXON PANEL (133mm/400mm)
- W07 — **WEATHERBOARD** - HORIZONTAL - LIGHT PAINT
- W08 — **WEATHERBOARD** - HORIZONTAL - DARK PAINT
- W09 — **WEATHERBOARD** - HORIZONTAL - FEATURE TIMBER (HERMPAC WEATHERBOARD IN NATURAL STAIN)
- W10 — **BRICK** - RUNNING BOND - WHITE NATURAL FINISH
- W11 — **BRICK** - RUNNING BOND - BLACK FINISH
- W12 — **BRICK** - RUNNING BOND - NATURAL FINISH 3-5 COLOUR MIX FOR VARIETY

ROOFING / JOINERY

- **STEEL RIBBED ROOFING** - REFER TO COLOURS BELOW NOTE: THIS SPECIFICATION CAN ALSO BE USED FOR WALLS
- **ALUMINIUM JOINERY** - REFER TO COLOURS BELOW
- R01 — **STEEL TRAY** - COLORSTEEL TITANIA / CLOUD
- J01 — **ALUMINIUM JOINERY** - COLORSTEEL TITANIA / CLOUD
- R02 — **STEEL TRAY** - COLORSTEEL GULL GREY
- J02 — **ALUMINIUM JOINERY** - COLORSTEEL GULL GREY
- R03 — **STEEL TRAY** - COLORSTEEL IRONSAND
- J03 — **ALUMINIUM JOINERY** - COLORSTEEL IRONSAND
- R04 — **STEEL TRAY** - COLORSTEEL KARAKA / EBONY / WINDSOR GREY
- J04 — **ALUMINIUM JOINERY** - COLORSTEEL KARAKA / EBONY / WINDSOR

ARCHITECTURAL FEATURES

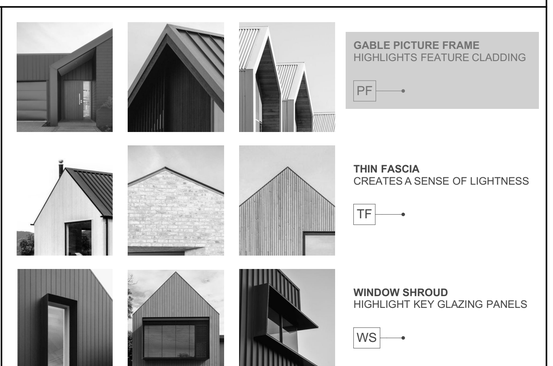

GABLE PICTURE FRAME HIGHLIGHTS FEATURE CLADDING — PF

THIN FASCIA CREATES A SENSE OF LIGHTNESS — TF

WINDOW SHROUD HIGHLIGHT KEY GLAZING PANELS — WS

TERRA STUDIO

B13

FLOOR PLAN SUMMARY

BEDROOMS	3
BATHROOMS	2
GARAGE	2
STOREYS	1

GROSS FLOOR AREA

GROUND FLOOR	143.0m²
FIRST FLOOR	
BALCONY/DECK	
TOTAL AREA	143.0m²
BUILDING COVERAGE	150m²

NOTES:

GROSS FLOOR AREA IS MEASURED FROM THE OUTSIDE OF EXTERNAL WALL FRAMING, AND INCLUDES STAIRS AND STAIRWELLS AT EACH FLOOR. DECKS AND BALCONIES, UNLESS OTHERWISE STATED, ARE NOT INCLUDED IN GFA.

THE BUILDING COVERAGE TOTAL LISTED ON THIS SHEET DOES NOT ACCOUNT FOR ADDITIONAL SITE-SPECIFIC BUILDING COVERAGES SUCH AS DECKS OVER 1m AND OTHER STRUCTURES.

DESIGNS ARE SUBJECT TO RESOURCE CONSENT. REFER TO APPROVED INTERGRATED CONSENT MASTERPLAN DRAWINGS FOR LOT-SPECIFIC INFORMATION AND LANDSCAPE DESIGN.

DIMENSIONS MUST NOT BE SCALED FROM THE DRAWINGS. THE CONTRACTOR SHALL CONFIRM ALL DIMENSIONS AND LEVELS ON SITE PRIOR TO COMMENCING WORK.

LOUVRE WINDOWS MAY BE SUBSTITUTED FOR STANDARD AWNINGS IF REQUIRED TO ACHIEVE COMPLIANCE WITH NZBC H1 AT BUILDING CONSENT

LEGEND

- OUTLOOK
- OUTDOOR LIVING SPACE 4m x 5m / 20m²
- BATTER SLOPE

ELEVATION KEY

2 / 3 / 1 / 4


ROOM KEY

E	ENTRY
L	LIVING ROOM
D	DINING
K	KITCHEN
WC	BATHROOM
EN	ENSUITE
B	BEDROOM
ST	STORAGE
G	GARAGE

CLIENT	MYLAND PARTNERS
PROJECT NAME	PROJECT
DRAWING TITLE	B13
SCALE	1:50
REVISION I.D	B

DRAWING NO.

A-TB-023

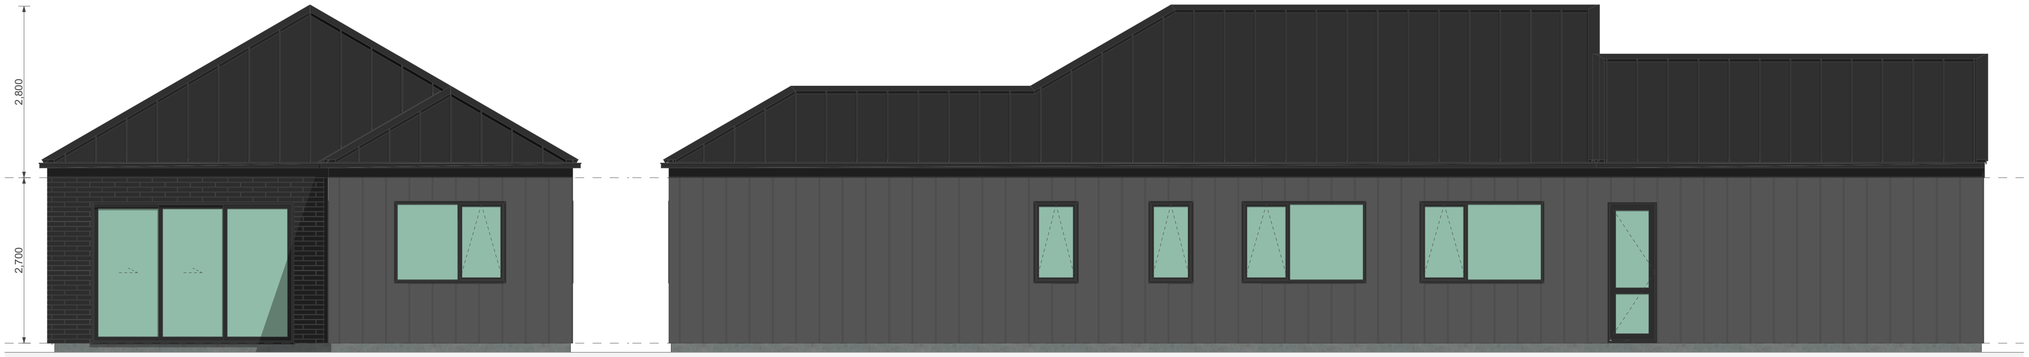

1 2



3 4


WALL CLADDING

- W01 — **TIMBER** - VERTICAL - WHITEWASH STAIN (HERMPAC OR ABODO VULCAN IN WHITE, OR SIMILAR)
- W02 — **TIMBER** - VERTICAL - NATURAL STAIN (HERMPAC OR ABODO VULCAN IN NATURAL, OR SIMILAR) NOTE: NO OVERLY SATURATED / VIBRANT STAINS TO BE USED
- W03 — **TIMBER** - VERTICAL - DARK / CHARCOAL STAIN (HERMPAC OR ABODO VULCAN IN EBONY/GRAPHITE, OR SIMILAR)
- W04 — **GROOVED SHEET PRODUCT** - VERTICAL - WHITE / LIGHT PAINT JAMES HARDIE GROOVED AXON PANEL (133mm/400mm)
- W05 — **GROOVED SHEET PRODUCT** - VERTICAL - DARK PAINT JAMES HARDIE GROOVED AXON PANEL (133mm/400mm)
- W06 — **GROOVED SHEET PRODUCT** - VERTICAL - BLACK PAINT JAMES HARDIE GROOVED AXON PANEL (133mm/400mm)
- W07 — **WEATHERBOARD** - HORIZONTAL - LIGHT PAINT
- W08 — **WEATHERBOARD** - HORIZONTAL - DARK PAINT
- W09 — **WEATHERBOARD** - HORIZONTAL - FEATURE TIMBER (HERMPAC WEATHERBOARD IN NATURAL STAIN)
- W10 — **BRICK** - RUNNING BOND - WHITE NATURAL FINISH
- W11 — **BRICK** - RUNNING BOND - BLACK FINISH
- W12 — **BRICK** - RUNNING BOND - NATURAL FINISH 3-5 COLOUR MIX FOR VARIETY

ROOFING / JOINERY

- **STEEL RIBBED ROOFING** - REFER TO COLOURS BELOW NOTE: THIS SPECIFICATION CAN ALSO BE USED FOR WALLS
- **ALUMINIUM JOINERY** - REFER TO COLOURS BELOW
- R01 — **STEEL TRAY** - COLORSTEEL TITANIA / CLOUD
- J01 — **ALUMINIUM JOINERY** - COLORSTEEL TITANIA / CLOUD
- R02 — **STEEL TRAY** - COLORSTEEL GULL GREY
- J02 — **ALUMINIUM JOINERY** - COLORSTEEL GULL GREY
- R03 — **STEEL TRAY** - COLORSTEEL IRONSAND
- J03 — **ALUMINIUM JOINERY** - COLORSTEEL IRONSAND
- R04 — **STEEL TRAY** - COLORSTEEL KARAKA / EBONY / WINDSOR GREY
- J04 — **ALUMINIUM JOINERY** - COLORSTEEL KARAKA / EBONY / WINDSOR

ARCHITECTURAL FEATURES

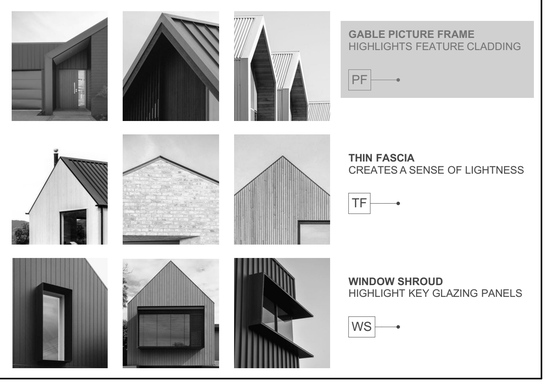

GABLE PICTURE FRAME
HIGHLIGHTS FEATURE CLADDING
PF

THIN FASCIA
CREATES A SENSE OF LIGHTNESS
TF

WINDOW SHROUD
HIGHLIGHT KEY GLAZING PANELS
WS

TERRA STUDIO

B13

FLOOR PLAN SUMMARY

BEDROOMS	3
BATHROOMS	2
GARAGE	2
STOREYS	1

GROSS FLOOR AREA

GROUND FLOOR	143.0m^2
FIRST FLOOR	
BALCONY/DECK	
TOTAL AREA	143.0m^2
BUILDING COVERAGE	150m^2

NOTES:

GROSS FLOOR AREA IS MEASURED FROM THE OUTSIDE OF EXTERNAL WALL FRAMING, AND INCLUDES STAIRS AND STAIRWELLS AT EACH FLOOR. DECKS AND BALCONIES, UNLESS OTHERWISE STATED, ARE NOT INCLUDED IN GFA.

THE BUILDING COVERAGE TOTAL LISTED ON THIS SHEET DOES NOT ACCOUNT FOR ADDITIONAL SITE-SPECIFIC BUILDING COVERAGES SUCH AS DECKS OVER 1m AND OTHER STRUCTURES.

DESIGNS ARE SUBJECT TO RESOURCE CONSENT. REFER TO APPROVED INTERGRATED CONSENT MASTERPLAN DRAWINGS FOR LOT-SPECIFIC INFORMATION AND LANDSCAPE DESIGN.

DIMENSIONS MUST NOT BE SCALED FROM THE DRAWINGS. THE CONTRACTOR SHALL CONFIRM ALL DIMENSIONS AND LEVELS ON SITE PRIOR TO COMMENCING WORK.

LOUVRE WINDOWS MAY BE SUBSTITUTED FOR STANDARD AWNINGS IF REQUIRED TO ACHIEVE COMPLIANCE WITH NZBC H1 AT BUILDING CONSENT

LEGEND

- OUTLOOK
- OUTDOOR LIVING SPACE 4m x 5m / 20m^2
- BATTER SLOPE

ELEVATION KEY




ROOM KEY

E	ENTRY
L	LIVING ROOM
D	DINING
K	KITCHEN
WC	BATHROOM
EN	ENSUITE
B	BEDROOM
ST	STORAGE
G	GARAGE

CLIENT	MYLAND PARTNERS
PROJECT NAME	PROJECT
DRAWING TITLE	B13 - ELEVATIONS
SCALE	1:50
REVISION I.D	B

DRAWING NO.

A-TB-024

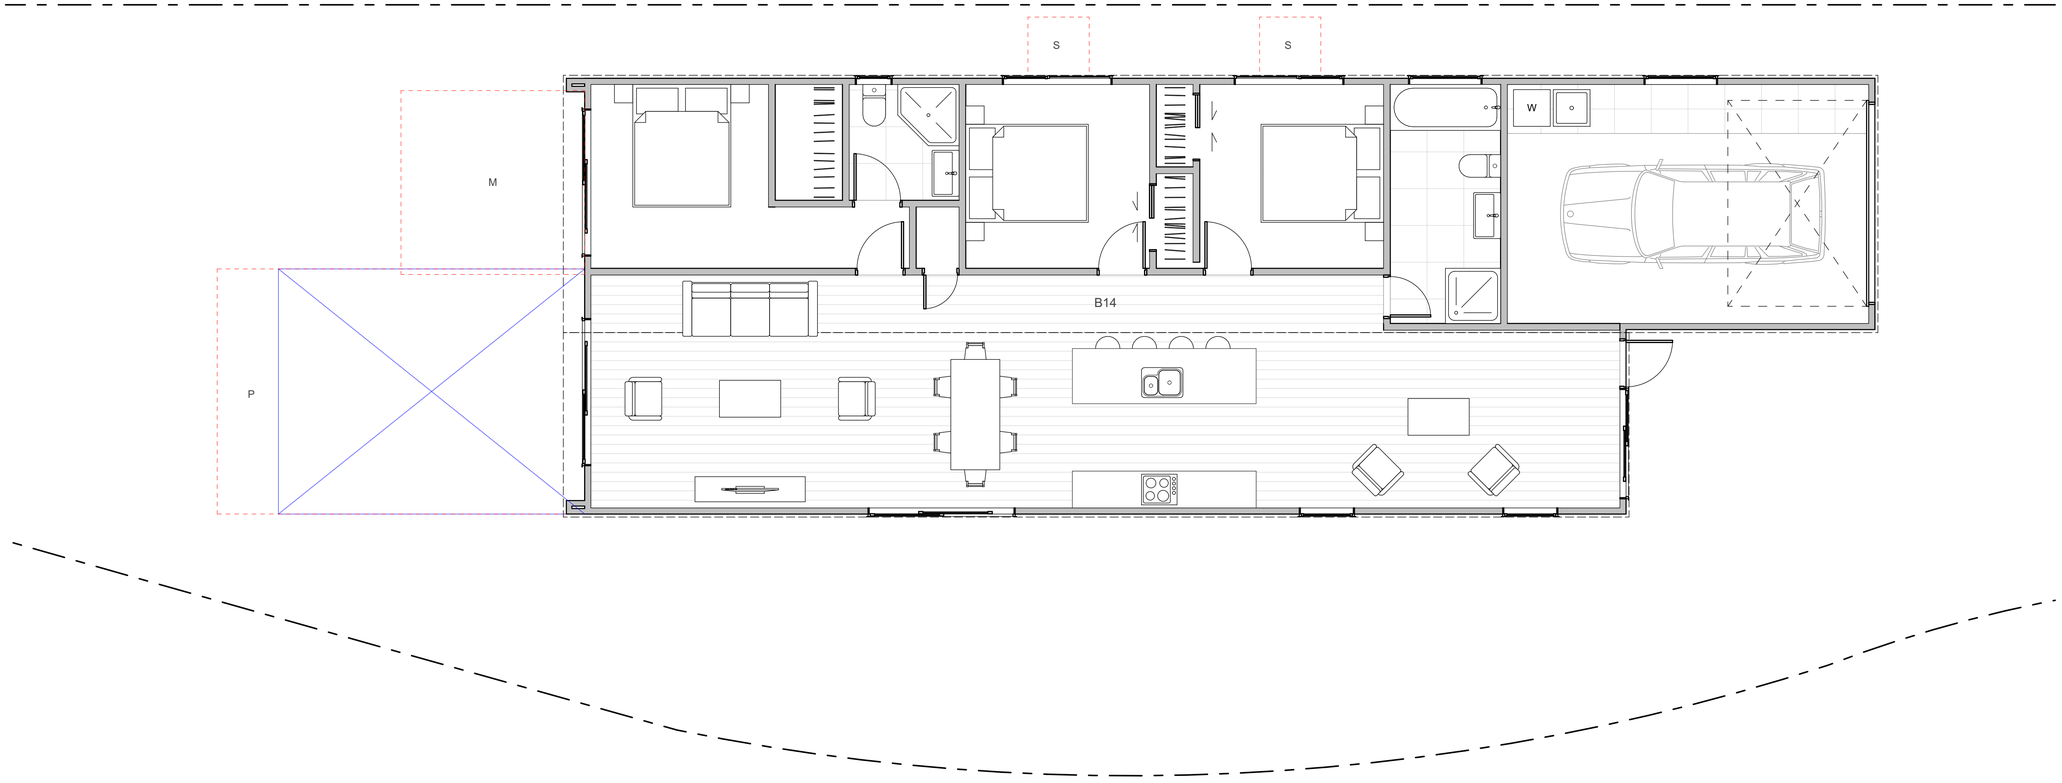


WALL CLADDING

- W01 — **TIMBER** - VERTICAL - WHITEWASH STAIN (HERMPAC OR ABODO VULCAN IN WHITE, OR SIMILAR)
- W02 — **TIMBER** - VERTICAL - NATURAL STAIN (HERMPAC OR ABODO VULCAN IN NATURAL, OR SIMILAR) NOTE: NO OVERLY SATURATED / VIBRANT STAINS TO BE USED
- W03 — **TIMBER** - VERTICAL - DARK / CHARCOAL STAIN (HERMPAC OR ABODO VULCAN IN EBONY/GRAPHITE, OR SIMILAR)
- W04 — **GROOVED SHEET PRODUCT** - VERTICAL - WHITE / LIGHT PAINT JAMES HARDIE GROOVED AXON PANEL (133mm/400mm)
- W05 — **GROOVED SHEET PRODUCT** - VERTICAL - DARK PAINT JAMES HARDIE GROOVED AXON PANEL (133mm/400mm)
- W06 — **GROOVED SHEET PRODUCT** - VERTICAL - BLACK PAINT JAMES HARDIE GROOVED AXON PANEL (133mm/400mm)
- W07 — **WEATHERBOARD** - HORIZONTAL - LIGHT PAINT
- W08 — **WEATHERBOARD** - HORIZONTAL - DARK PAINT
- W09 — **WEATHERBOARD** - HORIZONTAL - FEATURE TIMBER (HERMPAC WEATHERBOARD IN NATURAL STAIN)
- W10 — **BRICK** - RUNNING BOND - WHITE NATURAL FINISH
- W11 — **BRICK** - RUNNING BOND - BLACK FINISH
- W12 — **BRICK** - RUNNING BOND - NATURAL FINISH 3-5 COLOUR MIX FOR VARIETY

ROOFING / JOINERY

- **STEEL RIBBED ROOFING** - REFER TO COLOURS BELOW NOTE: THIS SPECIFICATION CAN ALSO BE USED FOR WALLS
- **ALUMINIUM JOINERY** - REFER TO COLOURS BELOW
- R01 — **STEEL TRAY** - COLORSTEEL TITANIA / CLOUD
- J01 — **ALUMINIUM JOINERY** - COLORSTEEL TITANIA / CLOUD
- R02 — **STEEL TRAY** - COLORSTEEL GULL GREY
- J02 — **ALUMINIUM JOINERY** - COLORSTEEL GULL GREY
- R03 — **STEEL TRAY** - COLORSTEEL IRONSAND
- J03 — **ALUMINIUM JOINERY** - COLORSTEEL IRONSAND
- R04 — **STEEL TRAY** - COLORSTEEL KARAKA / EBONY / WINDSOR GREY
- J04 — **ALUMINIUM JOINERY** - COLORSTEEL KARAKA / EBONY / WINDSOR

ARCHITECTURAL FEATURES

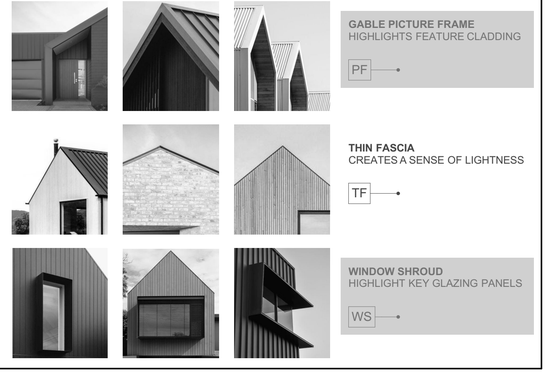

GABLE PICTURE FRAME HIGHLIGHTS FEATURE CLADDING — PF

THIN FASCIA CREATES A SENSE OF LIGHTNESS — TF

WINDOW SHROUD HIGHLIGHT KEY GLAZING PANELS — WS

TERRA STUDIO

B14

FLOOR PLAN SUMMARY

BEDROOMS	3
BATHROOMS	2
GARAGE	1
STOREYS	1

GROSS FLOOR AREA

GROUND FLOOR	137.5m²
FIRST FLOOR	
BALCONY/DECK	
TOTAL AREA	137.5m²
BUILDING COVERAGE	146.5m²

NOTES:

GROSS FLOOR AREA IS MEASURED FROM THE OUTSIDE OF EXTERNAL WALL FRAMING, AND INCLUDES STAIRS AND STAIRWELLS AT EACH FLOOR. DECKS AND BALCONIES, UNLESS OTHERWISE STATED, ARE NOT INCLUDED IN GFA.

THE BUILDING COVERAGE TOTAL LISTED ON THIS SHEET DOES NOT ACCOUNT FOR ADDITIONAL SITE-SPECIFIC BUILDING COVERAGES SUCH AS DECKS OVER 1m AND OTHER STRUCTURES.

DESIGNS ARE SUBJECT TO RESOURCE CONSENT. REFER TO APPROVED INTERGRATED CONSENT MASTERPLAN DRAWINGS FOR LOT-SPECIFIC INFORMATION AND LANDSCAPE DESIGN.

DIMENSIONS MUST NOT BE SCALED FROM THE DRAWINGS. THE CONTRACTOR SHALL CONFIRM ALL DIMENSIONS AND LEVELS ON SITE PRIOR TO COMMENCING WORK.

LOUVRE WINDOWS MAY BE SUBSTITUTED FOR STANDARD AWNINGS IF REQUIRED TO ACHIEVE COMPLIANCE WITH NZBC H1 AT BUILDING CONSENT

LEGEND

- OUTLOOK
- OUTDOOR LIVING SPACE 4m x 5m / 20m²
- BATTER SLOPE

ELEVATION KEY

2 / 3 / 1 / 4


ROOM KEY

E	ENTRY
L	LIVING ROOM
D	DINING
K	KITCHEN
WC	BATHROOM
EN	ENSUITE
B	BEDROOM
ST	STORAGE
G	GARAGE

CLIENT	MYLAND PARTNERS
PROJECT NAME	PROJECT
DRAWING TITLE	B14
SCALE	1:50
REVISION I.D	B

DRAWING NO.

A-TB-025

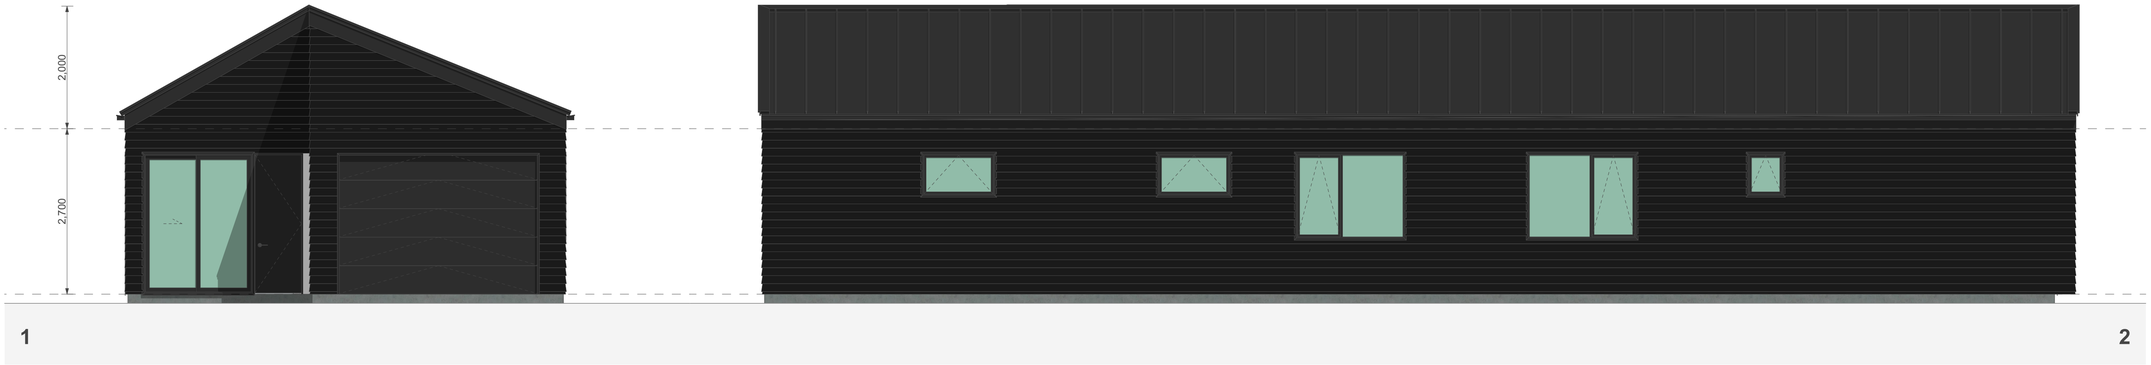

1

2



3

4

WALL CLADDING

- W01 — **TIMBER** - VERTICAL - WHITEWASH STAIN (HERMPAC OR ABODO VULCAN IN WHITE, OR SIMILAR)
- W02 — **TIMBER** - VERTICAL - NATURAL STAIN (HERMPAC OR ABODO VULCAN IN NATURAL, OR SIMILAR) NOTE: NO OVERLY SATURATED / VIBRANT STAINS TO BE USED
- W03 — **TIMBER** - VERTICAL - DARK / CHARCOAL STAIN (HERMPAC OR ABODO VULCAN IN EBONY/GRAPHITE, OR SIMILAR)
- W04 — **GROOVED SHEET PRODUCT** - VERTICAL - WHITE / LIGHT PAINT JAMES HARDIE GROOVED AXON PANEL (133mm/400mm)
- W05 — **GROOVED SHEET PRODUCT** - VERTICAL - DARK PAINT JAMES HARDIE GROOVED AXON PANEL (133mm/400mm)
- W06 — **GROOVED SHEET PRODUCT** - VERTICAL - BLACK PAINT JAMES HARDIE GROOVED AXON PANEL (133mm/400mm)
- W07 — **WEATHERBOARD** - HORIZONTAL - LIGHT PAINT
- W08 — **WEATHERBOARD** - HORIZONTAL - DARK PAINT
- W09 — **WEATHERBOARD** - HORIZONTAL - FEATURE TIMBER (HERMPAC WEATHERBOARD IN NATURAL STAIN)
- W10 — **BRICK** - RUNNING BOND - WHITE NATURAL FINISH
- W11 — **BRICK** - RUNNING BOND - BLACK FINISH
- W12 — **BRICK** - RUNNING BOND - NATURAL FINISH 3-5 COLOUR MIX FOR VARIETY


ROOFING / JOINERY

STEEL RIBBED ROOFING - REFER TO COLOURS BELOW
NOTE: THIS SPECIFICATION CAN ALSO BE USED FOR WALLS

ALUMINIUM JOINERY - REFER TO COLOURS BELOW

- R01 — **STEEL TRAY** - COLORSTEEL TITANIA / CLOUD
- J01 — **ALUMINIUM JOINERY** - COLORSTEEL TITANIA / CLOUD
- R02 — **STEEL TRAY** - COLORSTEEL GULL GREY
- J02 — **ALUMINIUM JOINERY** - COLORSTEEL GULL GREY
- R03 — **STEEL TRAY** - COLORSTEEL IRONSAND
- J03 — **ALUMINIUM JOINERY** - COLORSTEEL IRONSAND
- R04 — **STEEL TRAY** - COLORSTEEL KARAKA / EBONY / WINDSOR GREY
- J04 — **ALUMINIUM JOINERY** - COLORSTEEL KARAKA / EBONY / WINDSOR

ARCHITECTURAL FEATURES

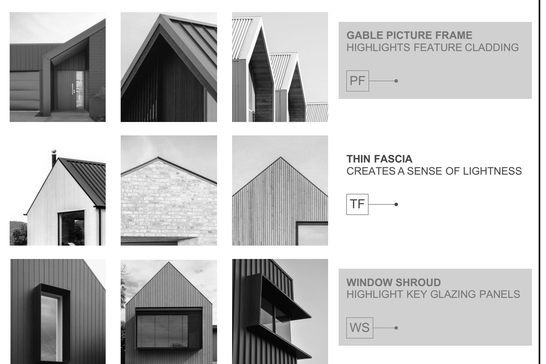

GABLE PICTURE FRAME
HIGHLIGHTS FEATURE CLADDING
PF

THIN FASCIA
CREATES A SENSE OF LIGHTNESS
TF

WINDOW SHROUD
HIGHLIGHT KEY GLAZING PANELS
WS

TERRA STUDIO

B14

FLOOR PLAN SUMMARY

BEDROOMS	3
BATHROOMS	2
GARAGE	1
STOREYS	1

GROSS FLOOR AREA

GROUND FLOOR	137.5m^2
FIRST FLOOR	
BALCONY/DECK	
TOTAL AREA	137.5m^2
BUILDING COVERAGE	146.5m^2

NOTES:

GROSS FLOOR AREA IS MEASURED FROM THE OUTSIDE OF EXTERNAL WALL FRAMING, AND INCLUDES STAIRS AND STAIRWELLS AT EACH FLOOR. DECKS AND BALCONIES, UNLESS OTHERWISE STATED, ARE NOT INCLUDED IN GFA.

THE BUILDING COVERAGE TOTAL LISTED ON THIS SHEET DOES NOT ACCOUNT FOR ADDITIONAL SITE-SPECIFIC BUILDING COVERAGES SUCH AS DECKS OVER 1m AND OTHER STRUCTURES.

DESIGNS ARE SUBJECT TO RESOURCE CONSENT. REFER TO APPROVED INTERGRATED CONSENT MASTERPLAN DRAWINGS FOR LOT-SPECIFIC INFORMATION AND LANDSCAPE DESIGN.

DIMENSIONS MUST NOT BE SCALED FROM THE DRAWINGS. THE CONTRACTOR SHALL CONFIRM ALL DIMENSIONS AND LEVELS ON SITE PRIOR TO COMMENCING WORK.

LOUVRE WINDOWS MAY BE SUBSTITUTED FOR STANDARD AWNINGS IF REQUIRED TO ACHIEVE COMPLIANCE WITH NZBC H1 AT BUILDING CONSENT

LEGEND

OUTLOOK

OUTDOOR LIVING SPACE
4m x 5m / 20m^2

BATTER SLOPE

ELEVATION KEY

2 / 3 / 1 / 4


ROOM KEY


E	ENTRY
L	LIVING ROOM
D	DINING
K	KITCHEN
WC	BATHROOM
EN	ENSUITE
B	BEDROOM
ST	STORAGE
G	GARAGE

CLIENT	MYLAND PARTNERS
PROJECT NAME	PROJECT
DRAWING TITLE	B14 - ELEVATIONS
SCALE	1:50
REVISION I.D	B

DRAWING NO.

A-TB-026

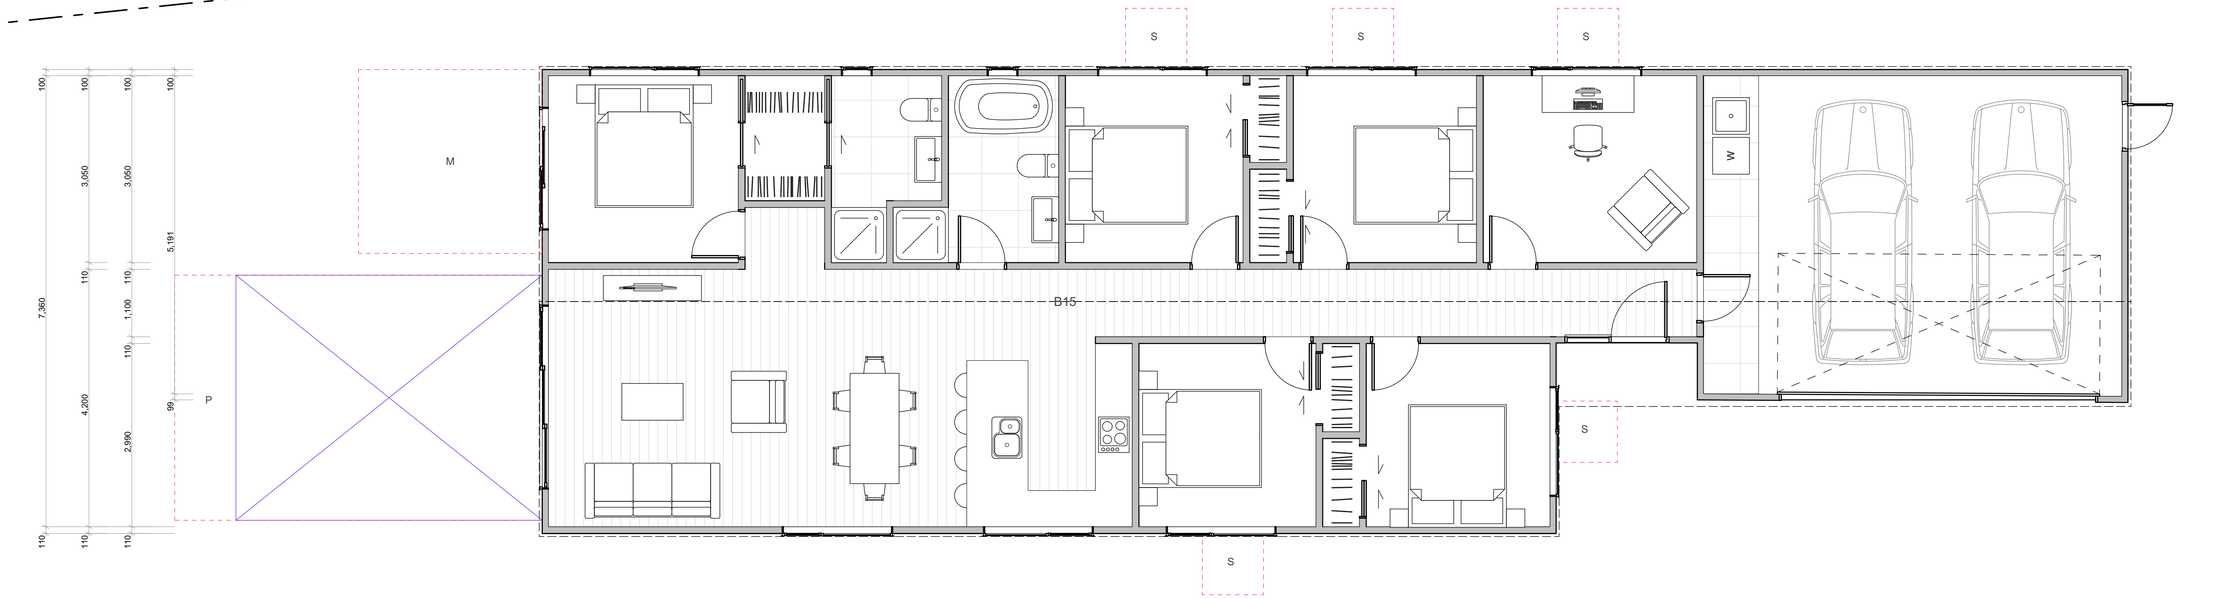

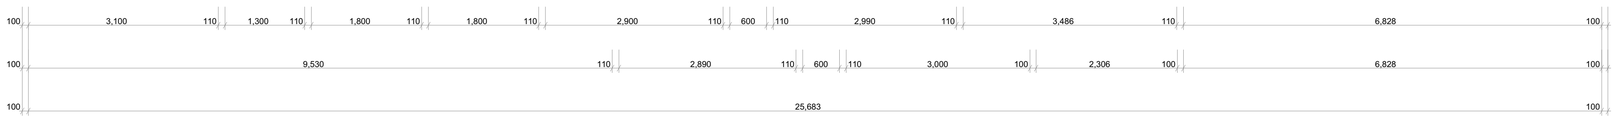


WALL CLADDING

- W01 — **TIMBER** - VERTICAL - WHITEWASH STAIN (HERMPAC OR ABODO VULCAN IN WHITE, OR SIMILAR)
- W02 — **TIMBER** - VERTICAL - NATURAL STAIN (HERMPAC OR ABODO VULCAN IN NATURAL, OR SIMILAR) NOTE: NO OVERLY SATURATED / VIBRANT STAINS TO BE USED
- W03 — **TIMBER** - VERTICAL - DARK / CHARCOAL STAIN (HERMPAC OR ABODO VULCAN IN EBONY/GRAPHITE, OR SIMILAR)
- W04 — **GROOVED SHEET PRODUCT** - VERTICAL - WHITE / LIGHT PAINT JAMES HARDIE GROOVED AXON PANEL (133mm/400mm)
- W05 — **GROOVED SHEET PRODUCT** - VERTICAL - DARK PAINT JAMES HARDIE GROOVED AXON PANEL (133mm/400mm)
- W06 — **GROOVED SHEET PRODUCT** - VERTICAL - BLACK PAINT JAMES HARDIE GROOVED AXON PANEL (133mm/400mm)
- W07 — **WEATHERBOARD** - HORIZONTAL - LIGHT PAINT
- W08 — **WEATHERBOARD** - HORIZONTAL - DARK PAINT
- W09 — **WEATHERBOARD** - HORIZONTAL - FEATURE TIMBER (HERMPAC WEATHERBOARD IN NATURAL STAIN)
- W10 — **BRICK** - RUNNING BOND - WHITE NATURAL FINISH
- W11 — **BRICK** - RUNNING BOND - BLACK FINISH
- W12 — **BRICK** - RUNNING BOND - NATURAL FINISH 3-5 COLOUR MIX FOR VARIETY

ROOFING / JOINERY

- **STEEL RIBBED ROOFING** - REFER TO COLOURS BELOW NOTE: THIS SPECIFICATION CAN ALSO BE USED FOR WALLS
- **ALUMINIUM JOINERY** - REFER TO COLOURS BELOW
- R01 — **STEEL TRAY** - COLORSTEEL TITANIA / CLOUD
- J01 — **ALUMINIUM JOINERY** - COLORSTEEL TITANIA / CLOUD
- R02 — **STEEL TRAY** - COLORSTEEL GULL GREY
- J02 — **ALUMINIUM JOINERY** - COLORSTEEL GULL GREY
- R03 — **STEEL TRAY** - COLORSTEEL IRONSAND
- J03 — **ALUMINIUM JOINERY** - COLORSTEEL IRONSAND
- R04 — **STEEL TRAY** - COLORSTEEL KARAKA / EBONY / WINDSOR GREY
- J04 — **ALUMINIUM JOINERY** - COLORSTEEL KARAKA / EBONY / WINDSOR

ARCHITECTURAL FEATURES

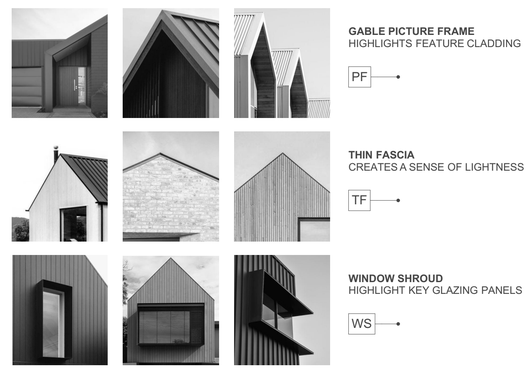

- **GABLE PICTURE FRAME** HIGHLIGHTS FEATURE CLADDING — PF
- **THIN FASCIA** CREATES A SENSE OF LIGHTNESS — TF
- **WINDOW SHROUD** HIGHLIGHT KEY GLAZING PANELS — WS

TERRA STUDIO

B15

FLOOR PLAN SUMMARY

BEDROOMS	5
BATHROOMS	2
GARAGE	2
STOREYS	1

GROSS FLOOR AREA

GROUND FLOOR	173.5m²
FIRST FLOOR	
BALCONY/DECK	
TOTAL AREA	173.5m²
BUILDING COVERAGE	177.0m²

NOTES:

GROSS FLOOR AREA IS MEASURED FROM THE OUTSIDE OF EXTERNAL WALL FRAMING, AND INCLUDES STAIRS AND STAIRWELLS AT EACH FLOOR. DECKS AND BALCONIES, UNLESS OTHERWISE STATED,ARE NOT INCLUDED IN GFA.

THE BUILDING COVERAGE TOTAL LISTED ON THIS SHEET DOES NOT ACCOUNT FOR ADDITIONAL SITE-SPECIFIC BUILDING COVERAGES SUCH AS DECKS OVER 1m AND OTHER STRUCTURES.

DESIGNS ARE SUBJECT TO RESOURCE CONSENT. REFER TO APPROVED INTERGRATED CONSENT MASTERPLAN DRAWINGS FOR LOT-SPECIFIC INFORMATION AND LANDSCAPE DESIGN.

DIMENSIONS MUST NOT BE SCALED FROM THE DRAWINGS. THE CONTRACTOR SHALL CONFIRM ALL DIMENSIONS AND LEVELS ON SITE PRIOR TO COMMENCING WORK.

LOUVRE WINDOWS MAY BE SUBSTITUTED FOR STANDARD AWNINGS IF REQUIRED TO ACHIEVE COMPLIANCE WITH NZBC H1 AT BUILDING CONSENT

LEGEND

- OUTLOOK
- OUTDOOR LIVING SPACE 4m x 5m / 20m²
- BATTER SLOPE

ELEVATION KEY



ROOM KEY

E	ENTRY
L	LIVING ROOM
D	DINING
K	KITCHEN
WC	BATHROOM
EN	ENSUITE
B	BEDROOM
ST	STORAGE
G	GARAGE

CLIENT	MYLAND PARTNERS
PROJECT NAME	PROJECT
DRAWING TITLE	B15
SCALE	1:50
REVISION I.D	B


DRAWING NO.

A-TB-027



1

2

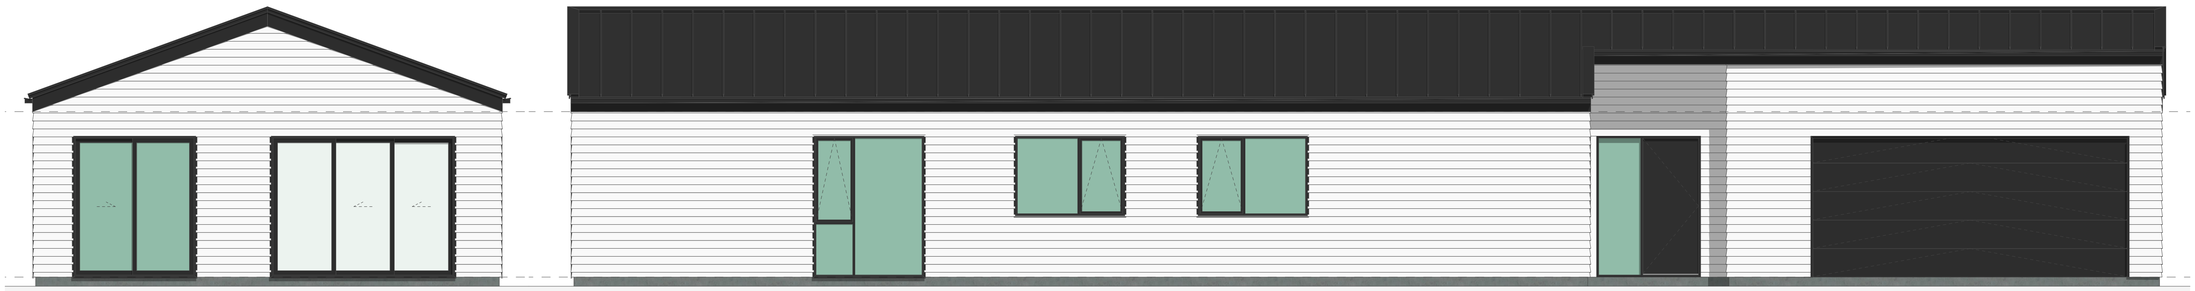

3

4

WALL CLADDING

- W01 — **TIMBER** - VERTICAL - WHITEWASH STAIN (HERMPAC OR ABODO VULCAN IN WHITE, OR SIMILAR)
- W02 — **TIMBER** - VERTICAL - NATURAL STAIN (HERMPAC OR ABODO VULCAN IN NATURAL, OR SIMILAR) NOTE: NO OVERLY SATURATED / VIBRANT STAINS TO BE USED
- W03 — **TIMBER** - VERTICAL - DARK / CHARCOAL STAIN (HERMPAC OR ABODO VULCAN IN EBONY/GRAPHITE, OR SIMILAR)
- W04 — **GROOVED SHEET PRODUCT** - VERTICAL - WHITE / LIGHT PAINT JAMES HARDIE GROOVED AXON PANEL (133mm/400mm)
- W05 — **GROOVED SHEET PRODUCT** - VERTICAL - DARK PAINT JAMES HARDIE GROOVED AXON PANEL (133mm/400mm)
- W06 — **GROOVED SHEET PRODUCT** - VERTICAL - BLACK PAINT JAMES HARDIE GROOVED AXON PANEL (133mm/400mm)
- W07 — **WEATHERBOARD** - HORIZONTAL - LIGHT PAINT
- W08 — **WEATHERBOARD** - HORIZONTAL - DARK PAINT
- W09 — **WEATHERBOARD** - HORIZONTAL - FEATURE TIMBER (HERMPAC WEATHERBOARD IN NATURAL STAIN)
- W10 — **BRICK** - RUNNING BOND - WHITE NATURAL FINISH
- W11 — **BRICK** - RUNNING BOND - BLACK FINISH
- W12 — **BRICK** - RUNNING BOND - NATURAL FINISH 3-5 COLOUR MIX FOR VARIETY

ROOFING / JOINERY

- **STEEL RIBBED ROOFING** - REFER TO COLOURS BELOW NOTE: THIS SPECIFICATION CAN ALSO BE USED FOR WALLS
- **ALUMINIUM JOINERY** - REFER TO COLOURS BELOW
- R01 — **STEEL TRAY** - COLORSTEEL TITANIA / CLOUD
- J01 — **ALUMINIUM JOINERY** - COLORSTEEL TITANIA / CLOUD
- R02 — **STEEL TRAY** - COLORSTEEL GULL GREY
- J02 — **ALUMINIUM JOINERY** - COLORSTEEL GULL GREY
- R03 — **STEEL TRAY** - COLORSTEEL IRONSAND
- J03 — **ALUMINIUM JOINERY** - COLORSTEEL IRONSAND
- R04 — **STEEL TRAY** - COLORSTEEL KARAKA / EBONY / WINDSOR GREY
- J04 — **ALUMINIUM JOINERY** - COLORSTEEL KARAKA / EBONY / WINDSOR

ARCHITECTURAL FEATURES



GABLE PICTURE FRAME
HIGHLIGHTS FEATURE CLADDING

PF



THIN FASCIA
CREATES A SENSE OF LIGHTNESS

TF



WINDOW SHROUD
HIGHLIGHT KEY GLAZING PANELS

WS

TERRA STUDIO

B15

FLOOR PLAN SUMMARY

BEDROOMS	5
BATHROOMS	2
GARAGE	2
STOREYS	1

GROSS FLOOR AREA

GROUND FLOOR	173.5m²
FIRST FLOOR	
BALCONY/DECK	
TOTAL AREA	173.5m²
BUILDING COVERAGE	177.0m²

NOTES:

GROSS FLOOR AREA IS MEASURED FROM THE OUTSIDE OF EXTERNAL WALL FRAMING, AND INCLUDES STAIRS AND STAIRWELLS AT EACH FLOOR. DECKS AND BALCONIES, UNLESS OTHERWISE STATED, ARE NOT INCLUDED IN GFA.

THE BUILDING COVERAGE TOTAL LISTED ON THIS SHEET DOES NOT ACCOUNT FOR ADDITIONAL SITE-SPECIFIC BUILDING COVERAGES SUCH AS DECKS OVER 1m AND OTHER STRUCTURES.

DESIGNS ARE SUBJECT TO RESOURCE CONSENT. REFER TO APPROVED INTERGRATED CONSENT MASTERPLAN DRAWINGS FOR LOT-SPECIFIC INFORMATION AND LANDSCAPE DESIGN.

DIMENSIONS MUST NOT BE SCALED FROM THE DRAWINGS. THE CONTRACTOR SHALL CONFIRM ALL DIMENSIONS AND LEVELS ON SITE PRIOR TO COMMENCING WORK.

LOUVRE WINDOWS MAY BE SUBSTITUTED FOR STANDARD AWNINGS IF REQUIRED TO ACHIEVE COMPLIANCE WITH NZBC H1 AT BUILDING CONSENT

LEGEND

OUTLOOK

OUTDOOR LIVING SPACE
4m x 5m / 20m²

BATTER SLOPE

ELEVATION KEY

2
3 1
4


ROOM KEY

E	ENTRY
L	LIVING ROOM
D	DINING
K	KITCHEN
WC	BATHROOM
EN	ENSUITE
B	BEDROOM
ST	STORAGE
G	GARAGE

CLIENT	MYLAND PARTNERS
PROJECT NAME	PROJECT
DRAWING TITLE	B15 - ELEVATIONS
SCALE	1:50
REVISION I.D	B

DRAWING NO.

A-TB-028

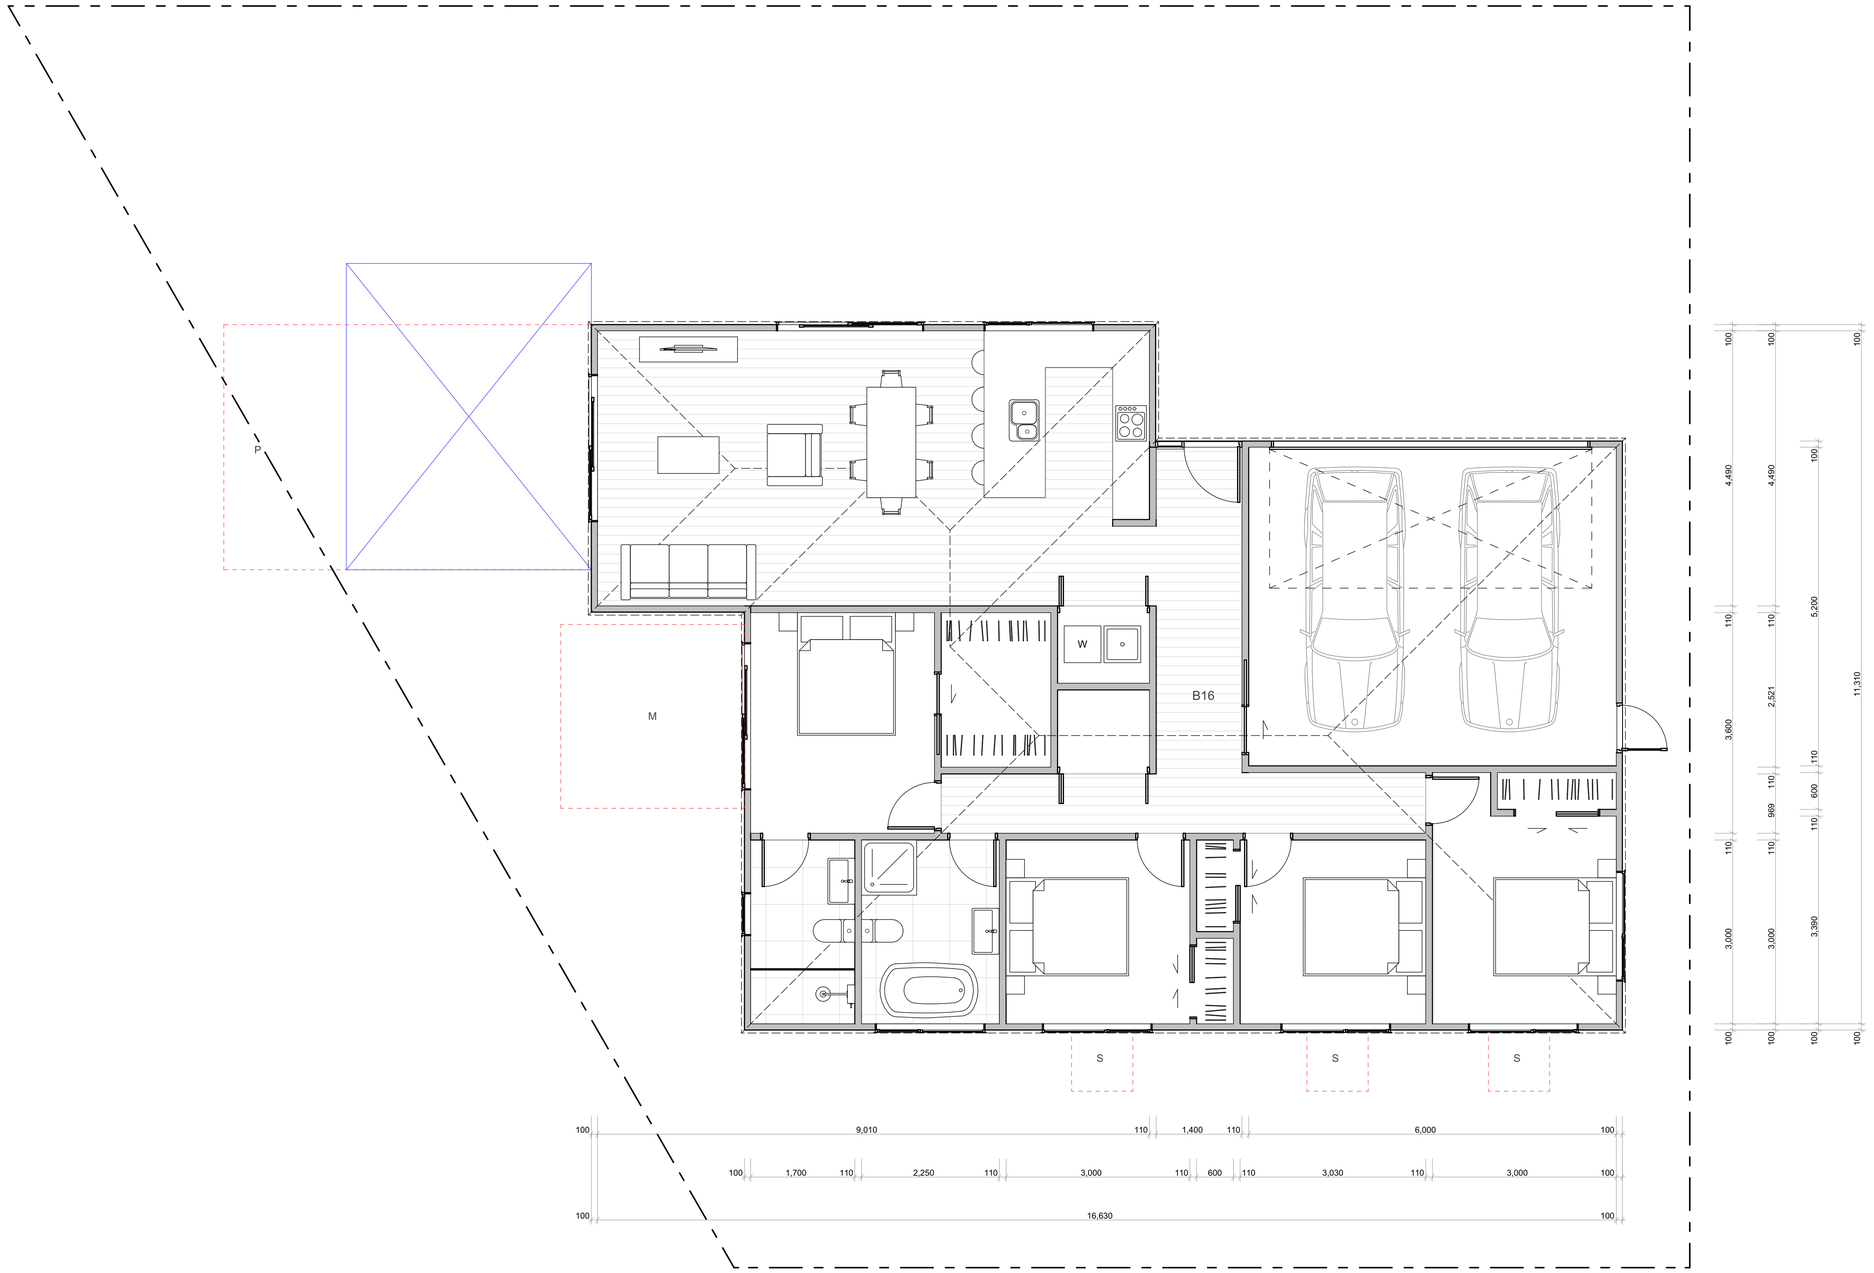

TERRA STUDIO

B16

FLOOR PLAN SUMMARY

BEDROOMS	4
BATHROOMS	2
GARAGE	2
STOREYS	1

GROSS FLOOR AREA

GROUND FLOOR	162.2m^2
FIRST FLOOR	
BALCONY/DECK	
TOTAL AREA	162.2m^2
BUILDING COVERAGE	167.0m^2

NOTES:

GROSS FLOOR AREA IS MEASURED FROM THE OUTSIDE OF EXTERNAL WALL FRAMING, AND INCLUDES STAIRS AND STAIRWELLS AT EACH FLOOR. DECKS AND BALCONIES, UNLESS OTHERWISE STATED, ARE NOT INCLUDED IN GFA.

THE BUILDING COVERAGE TOTAL LISTED ON THIS SHEET DOES NOT ACCOUNT FOR ADDITIONAL SITE-SPECIFIC BUILDING COVERAGES SUCH AS DECKS OVER 1m AND OTHER STRUCTURES.

DESIGNS ARE SUBJECT TO RESOURCE CONSENT. REFER TO APPROVED INTERGRATED CONSENT MASTERPLAN DRAWINGS FOR LOT-SPECIFIC INFORMATION AND LANDSCAPE DESIGN.

DIMENSIONS MUST NOT BE SCALED FROM THE DRAWINGS. THE CONTRACTOR SHALL CONFIRM ALL DIMENSIONS AND LEVELS ON SITE PRIOR TO COMMENCING WORK.

LOUVRE WINDOWS MAY BE SUBSTITUTED FOR STANDARD AWNINGS IF REQUIRED TO ACHIEVE COMPLIANCE WITH NZBC H1 AT BUILDING CONSENT

LEGEND

OUTLOOK

OUTDOOR LIVING SPACE
4m x 5m / 20m^2

BATTER SLOPE

ELEVATION KEY



ROOM KEY

E	ENTRY
L	LIVING ROOM
D	DINING
K	KITCHEN
WC	BATHROOM
EN	ENSUITE
B	BEDROOM
ST	STORAGE
G	GARAGE

WALL CLADDING

- W01 — **TIMBER** - VERTICAL - WHITEWASH STAIN (HERMPAC OR ABODO VULCAN IN WHITE, OR SIMILAR)
- W02 — **TIMBER** - VERTICAL - NATURAL STAIN (HERMPAC OR ABODO VULCAN IN NATURAL, OR SIMILAR) NOTE: NO OVERLY SATURATED / VIBRANT STAINS TO BE USED
- W03 — **TIMBER** - VERTICAL - DARK / CHARCOAL STAIN (HERMPAC OR ABODO VULCAN IN EBONY/GRAPHITE, OR SIMILAR)
- W04 — **GROOVED SHEET PRODUCT** - VERTICAL - WHITE / LIGHT PAINT JAMES HARDIE GROOVED AXON PANEL (133mm/400mm)
- W05 — **GROOVED SHEET PRODUCT** - VERTICAL - DARK PAINT JAMES HARDIE GROOVED AXON PANEL (133mm/400mm)
- W06 — **GROOVED SHEET PRODUCT** - VERTICAL - BLACK PAINT JAMES HARDIE GROOVED AXON PANEL (133mm/400mm)
- W07 — **WEATHERBOARD** - HORIZONTAL - LIGHT PAINT
- W08 — **WEATHERBOARD** - HORIZONTAL - DARK PAINT
- W09 — **WEATHERBOARD** - HORIZONTAL - FEATURE TIMBER (HERMPAC WEATHERBOARD IN NATURAL STAIN)
- W10 — **BRICK** - RUNNING BOND - WHITE NATURAL FINISH
- W11 — **BRICK** - RUNNING BOND - BLACK FINISH
- W12 — **BRICK** - RUNNING BOND - NATURAL FINISH 3-5 COLOUR MIX FOR VARIETY

ROOFING / JOINERY

STEEL RIBBED ROOFING - REFER TO COLOURS BELOW
NOTE: THIS SPECIFICATION CAN ALSO BE USED FOR WALLS

ALUMINIUM JOINERY - REFER TO COLOURS BELOW

- R01 — **STEEL TRAY** - COLORSTEEL TITANIA / CLOUD
- J01 — **ALUMINIUM JOINERY** - COLORSTEEL TITANIA / CLOUD
- R02 — **STEEL TRAY** - COLORSTEEL GULL GREY
- J02 — **ALUMINIUM JOINERY** - COLORSTEEL GULL GREY
- R03 — **STEEL TRAY** - COLORSTEEL IRONSAND
- J03 — **ALUMINIUM JOINERY** - COLORSTEEL IRONSAND
- R04 — **STEEL TRAY** - COLORSTEEL KARAKA / EBONY / WINDSOR GREY
- J04 — **ALUMINIUM JOINERY** - COLORSTEEL KARAKA / EBONY / WINDSOR

ARCHITECTURAL FEATURES



GABLE PICTURE FRAME
HIGHLIGHTS FEATURE CLADDING
PF


THIN FASCIA
CREATES A SENSE OF LIGHTNESS
TF

WINDOW SHROUD
HIGHLIGHT KEY GLAZING PANELS
WS

CLIENT	MYLAND PARTNERS
PROJECT NAME	PROJECT
DRAWING TITLE	B16
SCALE	1:50
REVISION I.D	B


DRAWING NO.

A-TB-029

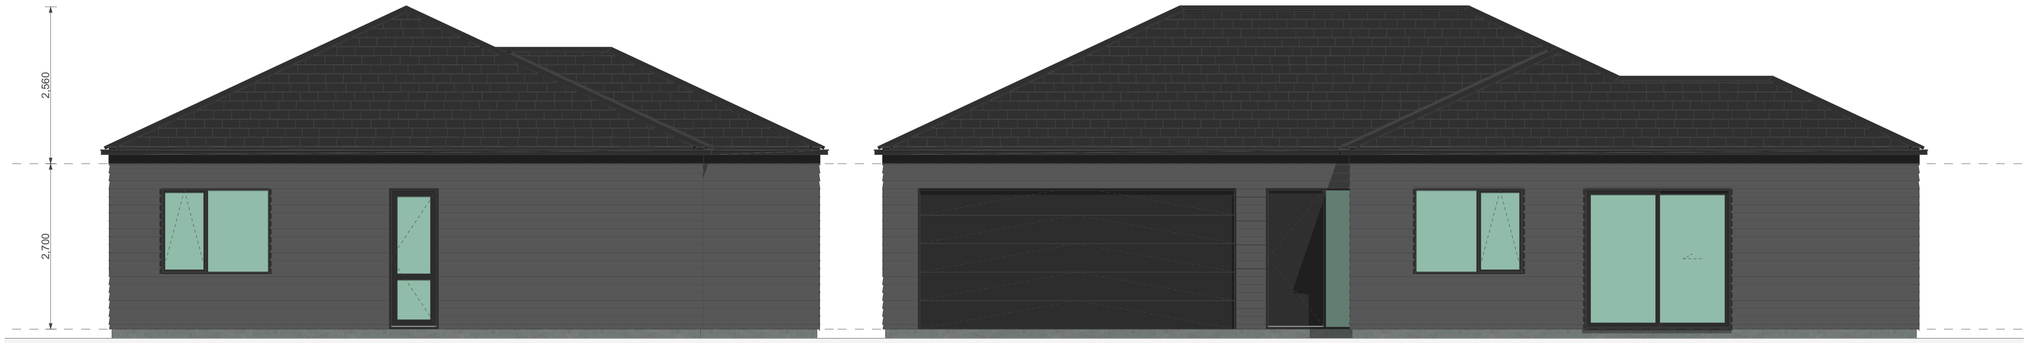

1

2

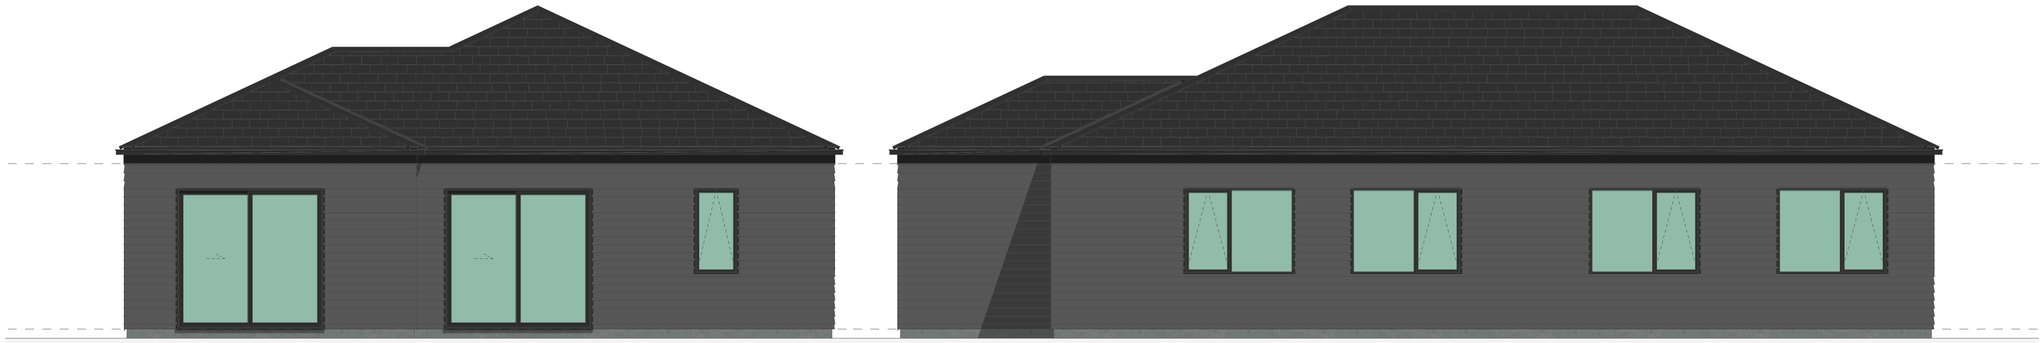

3

4

WALL CLADDING

- W01 — **TIMBER** - VERTICAL - WHITEWASH STAIN (HERMPAC OR ABODO VULCAN IN WHITE, OR SIMILAR)
- W02 — **TIMBER** - VERTICAL - NATURAL STAIN (HERMPAC OR ABODO VULCAN IN NATURAL, OR SIMILAR) NOTE: NO OVERLY SATURATED / VIBRANT STAINS TO BE USED
- W03 — **TIMBER** - VERTICAL - DARK / CHARCOAL STAIN (HERMPAC OR ABODO VULCAN IN EBONY/GRAPHITE, OR SIMILAR)
- W04 — **GROOVED SHEET PRODUCT** - VERTICAL - WHITE / LIGHT PAINT JAMES HARDIE GROOVED AXON PANEL (133mm/400mm)
- W05 — **GROOVED SHEET PRODUCT** - VERTICAL - DARK PAINT JAMES HARDIE GROOVED AXON PANEL (133mm/400mm)
- W06 — **GROOVED SHEET PRODUCT** - VERTICAL - BLACK PAINT JAMES HARDIE GROOVED AXON PANEL (133mm/400mm)
- W07 — **WEATHERBOARD** - HORIZONTAL - LIGHT PAINT
- W08 — **WEATHERBOARD** - HORIZONTAL - DARK PAINT
- W09 — **WEATHERBOARD** - HORIZONTAL - FEATURE TIMBER (HERMPAC WEATHERBOARD IN NATURAL STAIN)
- W10 — **BRICK** - RUNNING BOND - WHITE NATURAL FINISH
- W11 — **BRICK** - RUNNING BOND - BLACK FINISH
- W12 — **BRICK** - RUNNING BOND - NATURAL FINISH 3-5 COLOUR MIX FOR VARIETY

ROOFING / JOINERY

- **STEEL RIBBED ROOFING** - REFER TO COLOURS BELOW NOTE: THIS SPECIFICATION CAN ALSO BE USED FOR WALLS
- **ALUMINIUM JOINERY** - REFER TO COLOURS BELOW
- R01 — **STEEL TRAY** - COLORSTEEL TITANIA / CLOUD
- J01 — **ALUMINIUM JOINERY** - COLORSTEEL TITANIA / CLOUD
- R02 — **STEEL TRAY** - COLORSTEEL GULL GREY
- J02 — **ALUMINIUM JOINERY** - COLORSTEEL GULL GREY
- R03 — **STEEL TRAY** - COLORSTEEL IRONSAND
- J03 — **ALUMINIUM JOINERY** - COLORSTEEL IRONSAND
- R04 — **STEEL TRAY** - COLORSTEEL KARAKA / EBONY / WINDSOR GREY
- J04 — **ALUMINIUM JOINERY** - COLORSTEEL KARAKA / EBONY / WINDSOR

ARCHITECTURAL FEATURES



- **GABLE PICTURE FRAME** HIGHLIGHTS FEATURE CLADDING — PF
- **THIN FASCIA** CREATES A SENSE OF LIGHTNESS — TF
- **WINDOW SHROUD** HIGHLIGHT KEY GLAZING PANELS — WS

TERRA STUDIO

B16

FLOOR PLAN SUMMARY

BEDROOMS	4
BATHROOMS	2
GARAGE	2
STOREYS	1

GROSS FLOOR AREA

GROUND FLOOR	162.2m^2
FIRST FLOOR	
BALCONY/DECK	
TOTAL AREA	162.2m^2
BUILDING COVERAGE	167.0m^2

NOTES:

GROSS FLOOR AREA IS MEASURED FROM THE OUTSIDE OF EXTERNAL WALL FRAMING, AND INCLUDES STAIRS AND STAIRWELLS AT EACH FLOOR. DECKS AND BALCONIES, UNLESS OTHERWISE STATED, ARE NOT INCLUDED IN GFA.

THE BUILDING COVERAGE TOTAL LISTED ON THIS SHEET DOES NOT ACCOUNT FOR ADDITIONAL SITE-SPECIFIC BUILDING COVERAGES SUCH AS DECKS OVER 1m AND OTHER STRUCTURES.

DESIGNS ARE SUBJECT TO RESOURCE CONSENT. REFER TO APPROVED INTERGRATED CONSENT MASTERPLAN DRAWINGS FOR LOT-SPECIFIC INFORMATION AND LANDSCAPE DESIGN.

DIMENSIONS MUST NOT BE SCALED FROM THE DRAWINGS. THE CONTRACTOR SHALL CONFIRM ALL DIMENSIONS AND LEVELS ON SITE PRIOR TO COMMENCING WORK.

LOUVRE WINDOWS MAY BE SUBSTITUTED FOR STANDARD AWNINGS IF REQUIRED TO ACHIEVE COMPLIANCE WITH NZBC H1 AT BUILDING CONSENT

LEGEND

- OUTLOOK
- OUTDOOR LIVING SPACE 4m x 5m / 20m^2
- BATTER SLOPE

ELEVATION KEY

2 / 3 / 1 / 4


ROOM KEY

E	ENTRY
L	LIVING ROOM
D	DINING
K	KITCHEN
WC	BATHROOM
EN	ENSUITE
B	BEDROOM
ST	STORAGE
G	GARAGE

CLIENT	MYLAND PARTNERS
PROJECT NAME	PROJECT
DRAWING TITLE	B16 - ELEVATIONS
SCALE	1:50
REVISION I.D	B

DRAWING NO.

A-TB-030

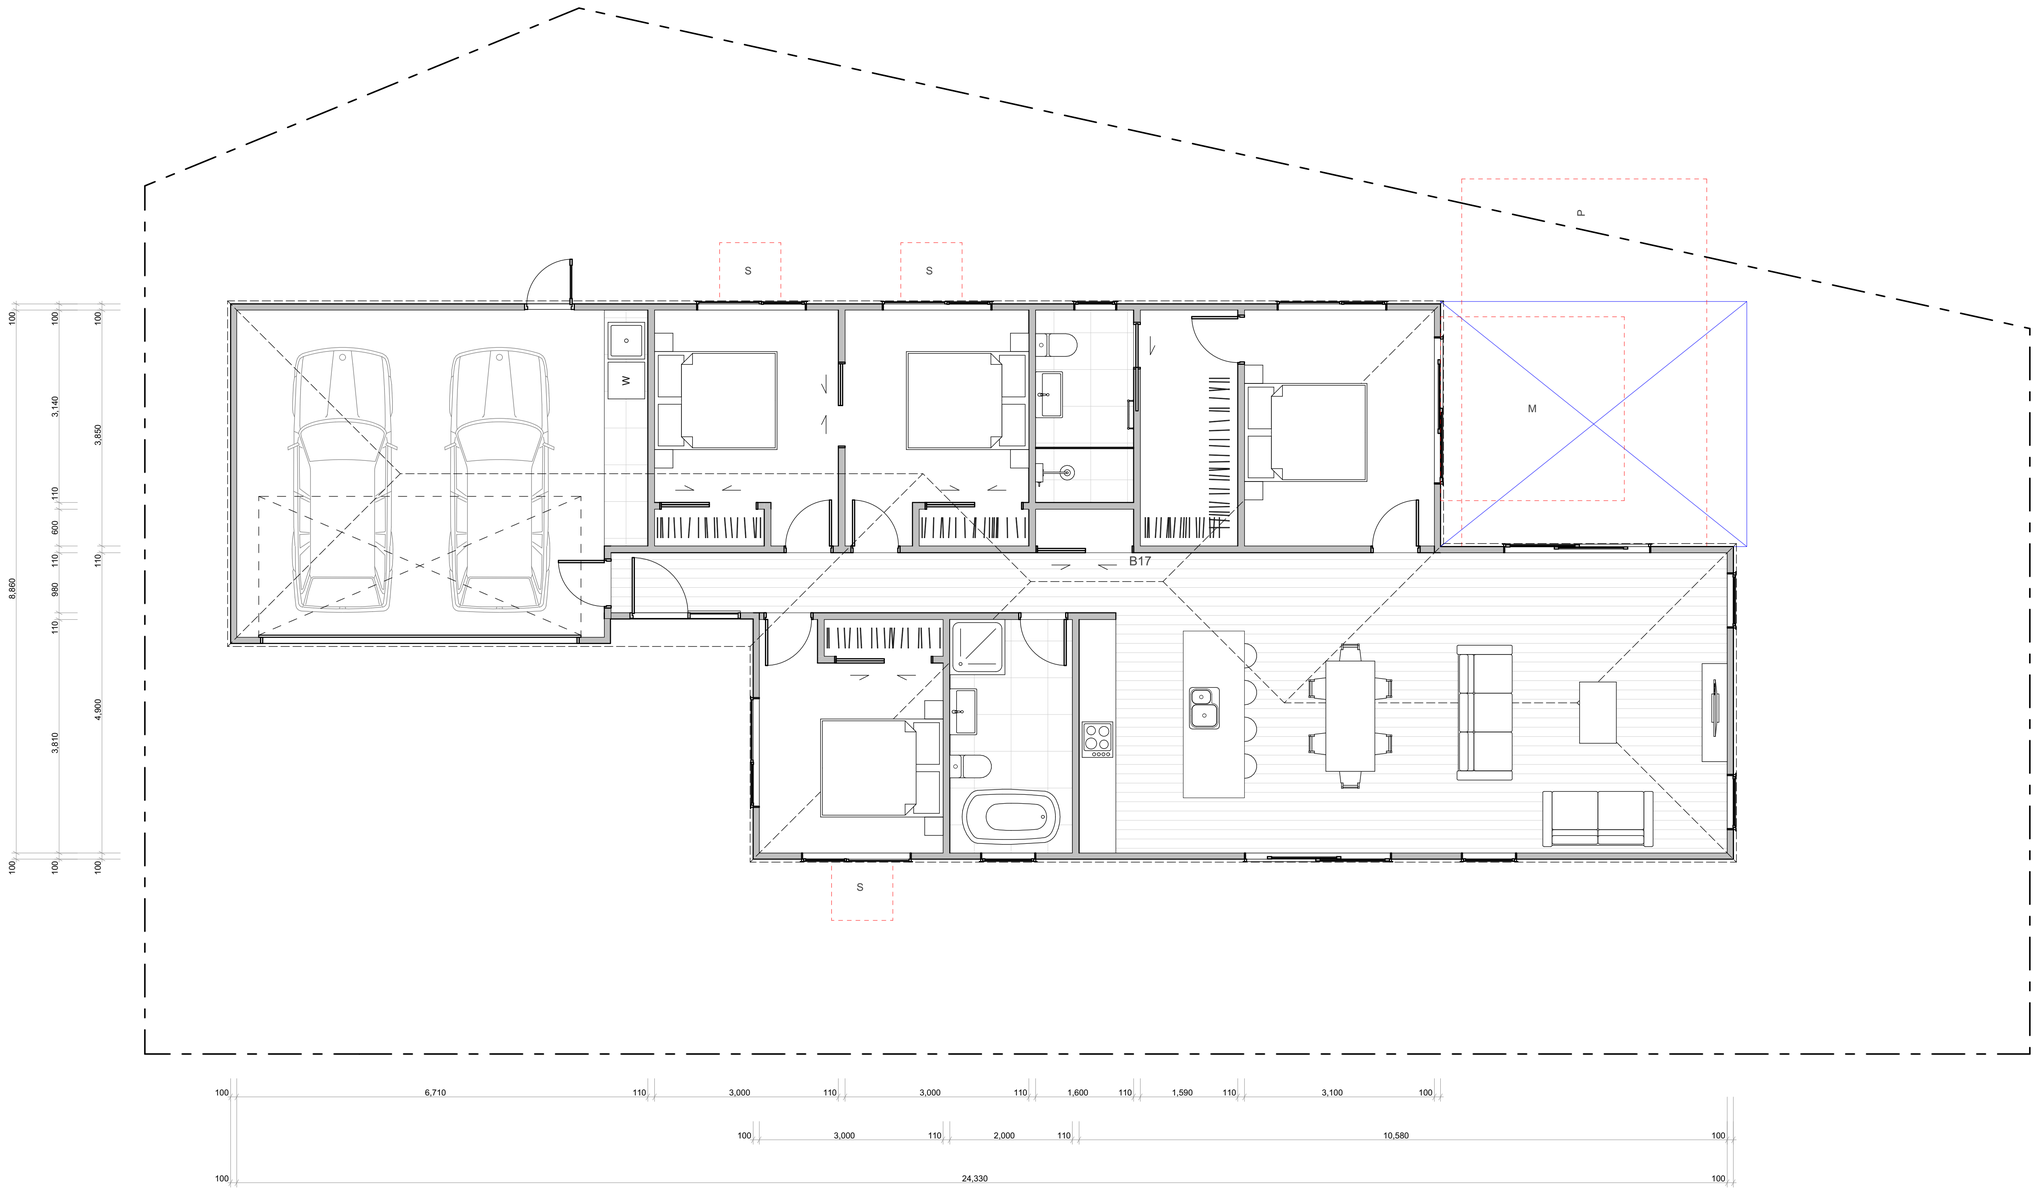

WALL CLADDING

- W01 — **TIMBER** - VERTICAL - WHITEWASH STAIN (HERMPAC OR ABODO VULCAN IN WHITE, OR SIMILAR)
- W02 — **TIMBER** - VERTICAL - NATURAL STAIN (HERMPAC OR ABODO VULCAN IN NATURAL, OR SIMILAR) NOTE: NO OVERLY SATURATED / VIBRANT STAINS TO BE USED
- W03 — **TIMBER** - VERTICAL - DARK / CHARCOAL STAIN (HERMPAC OR ABODO VULCAN IN EBONY/GRAPHITE, OR SIMILAR)
- W04 — **GROOVED SHEET PRODUCT** - VERTICAL - WHITE / LIGHT PAINT JAMES HARDIE GROOVED AXON PANEL (133mm/400mm)
- W05 — **GROOVED SHEET PRODUCT** - VERTICAL - DARK PAINT JAMES HARDIE GROOVED AXON PANEL (133mm/400mm)
- W06 — **GROOVED SHEET PRODUCT** - VERTICAL - BLACK PAINT JAMES HARDIE GROOVED AXON PANEL (133mm/400mm)
- W07 — **WEATHERBOARD** - HORIZONTAL - LIGHT PAINT
- W08 — **WEATHERBOARD** - HORIZONTAL - DARK PAINT
- W09 — **WEATHERBOARD** - HORIZONTAL - FEATURE TIMBER (HERMPAC WEATHERBOARD IN NATURAL STAIN)
- W10 — **BRICK** - RUNNING BOND - WHITE NATURAL FINISH
- W11 — **BRICK** - RUNNING BOND - BLACK FINISH
- W12 — **BRICK** - RUNNING BOND - NATURAL FINISH 3-5 COLOUR MIX FOR VARIETY

ROOFING / JOINERY

- **STEEL RIBBED ROOFING** - REFER TO COLOURS BELOW NOTE: THIS SPECIFICATION CAN ALSO BE USED FOR WALLS
- **ALUMINIUM JOINERY** - REFER TO COLOURS BELOW
- R01 — **STEEL TRAY** - COLORSTEEL TITANIA / CLOUD
- J01 — **ALUMINIUM JOINERY** - COLORSTEEL TITANIA / CLOUD
- R02 — **STEEL TRAY** - COLORSTEEL GULL GREY
- J02 — **ALUMINIUM JOINERY** - COLORSTEEL GULL GREY
- R03 — **STEEL TRAY** - COLORSTEEL IRONSAND
- J03 — **ALUMINIUM JOINERY** - COLORSTEEL IRONSAND
- R04 — **STEEL TRAY** - COLORSTEEL KARAKA / EBONY / WINDSOR GREY
- J04 — **ALUMINIUM JOINERY** - COLORSTEEL KARAKA / EBONY / WINDSOR

ARCHITECTURAL FEATURES



- **GABLE PICTURE FRAME** HIGHLIGHTS FEATURE CLADDING — PF
- **THIN FASCIA** CREATES A SENSE OF LIGHTNESS — TF
- **WINDOW SHROUD** HIGHLIGHT KEY GLAZING PANELS — WS

TERRA STUDIO

B17

FLOOR PLAN SUMMARY

BEDROOMS	4
BATHROOMS	2
GARAGE	2
STOREYS	1

GROSS FLOOR AREA

GROUND FLOOR	172.4m²
FIRST FLOOR	
BALCONY/DECK	
TOTAL AREA	172.4m²
BUILDING COVERAGE	175.7m²

NOTES:

GROSS FLOOR AREA IS MEASURED FROM THE OUTSIDE OF EXTERNAL WALL FRAMING, AND INCLUDES STAIRS AND STAIRWELLS AT EACH FLOOR. DECKS AND BALCONIES, UNLESS OTHERWISE STATED, ARE NOT INCLUDED IN GFA.

THE BUILDING COVERAGE TOTAL LISTED ON THIS SHEET DOES NOT ACCOUNT FOR ADDITIONAL SITE-SPECIFIC BUILDING COVERAGES SUCH AS DECKS OVER 1m AND OTHER STRUCTURES.

DESIGNS ARE SUBJECT TO RESOURCE CONSENT. REFER TO APPROVED INTERGRATED CONSENT MASTERPLAN DRAWINGS FOR LOT-SPECIFIC INFORMATION AND LANDSCAPE DESIGN.

DIMENSIONS MUST NOT BE SCALED FROM THE DRAWINGS. THE CONTRACTOR SHALL CONFIRM ALL DIMENSIONS AND LEVELS ON SITE PRIOR TO COMMENCING WORK.

LOUVRE WINDOWS MAY BE SUBSTITUTED FOR STANDARD AWNINGS IF REQUIRED TO ACHIEVE COMPLIANCE WITH NZBC H1 AT BUILDING CONSENT

LEGEND

- OUTLOOK
- OUTDOOR LIVING SPACE 4m x 5m / 20m²
- BATTER SLOPE

ELEVATION KEY

2 / 3 / 1 / 4


ROOM KEY

E	ENTRY
L	LIVING ROOM
D	DINING
K	KITCHEN
WC	BATHROOM
EN	ENSUITE
B	BEDROOM
ST	STORAGE
G	GARAGE

CLIENT	MYLAND PARTNERS
PROJECT NAME	PROJECT
DRAWING TITLE	B17
SCALE	1:50
REVISION I.D	B


DRAWING NO.

A-TB-031

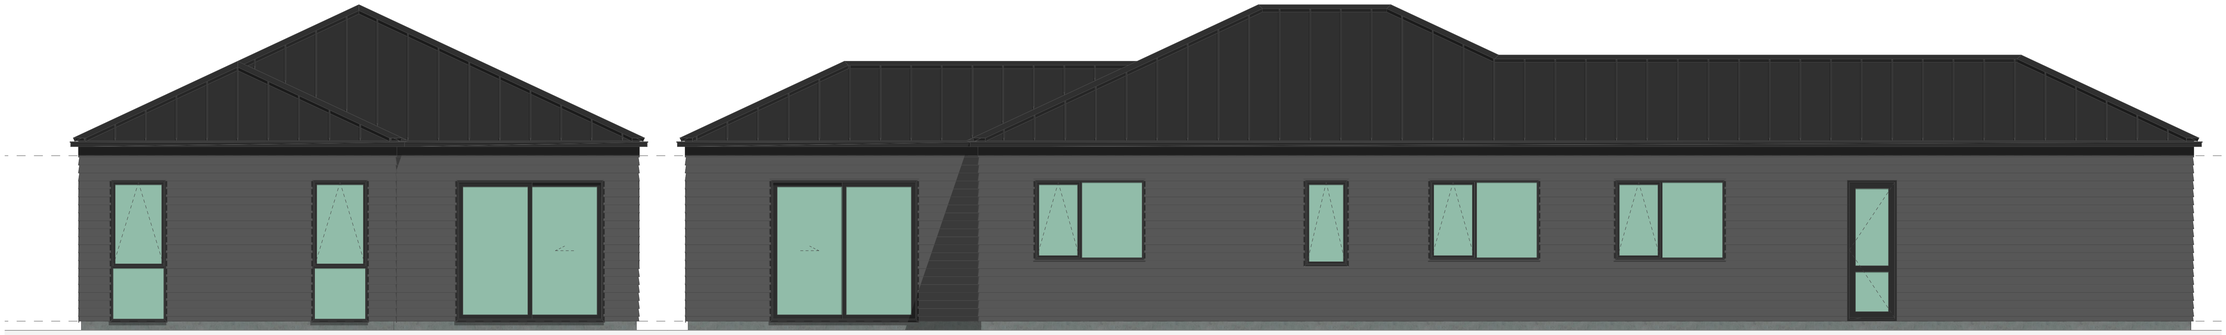

1

2

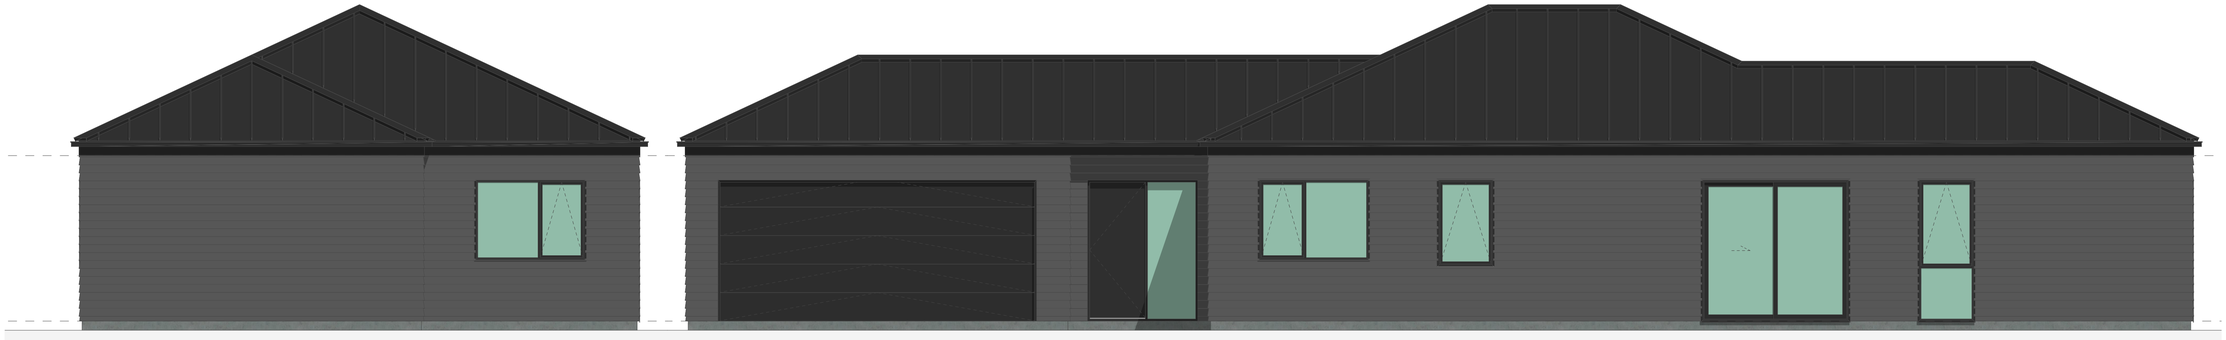

3

4

WALL CLADDING

- W01 — **TIMBER** - VERTICAL - WHITEWASH STAIN (HERMPAC OR ABODO VULCAN IN WHITE, OR SIMILAR)
- W02 — **TIMBER** - VERTICAL - NATURAL STAIN (HERMPAC OR ABODO VULCAN IN NATURAL, OR SIMILAR) NOTE: NO OVERLY SATURATED / VIBRANT STAINS TO BE USED
- W03 — **TIMBER** - VERTICAL - DARK / CHARCOAL STAIN (HERMPAC OR ABODO VULCAN IN EBONY/GRAPHITE, OR SIMILAR)
- W04 — **GROOVED SHEET PRODUCT** - VERTICAL - WHITE / LIGHT PAINT JAMES HARDIE GROOVED AXON PANEL (133mm/400mm)
- W05 — **GROOVED SHEET PRODUCT** - VERTICAL - DARK PAINT JAMES HARDIE GROOVED AXON PANEL (133mm/400mm)
- W06 — **GROOVED SHEET PRODUCT** - VERTICAL - BLACK PAINT JAMES HARDIE GROOVED AXON PANEL (133mm/400mm)
- W07 — **WEATHERBOARD** - HORIZONTAL - LIGHT PAINT
- W08 — **WEATHERBOARD** - HORIZONTAL - DARK PAINT
- W09 — **WEATHERBOARD** - HORIZONTAL - FEATURE TIMBER (HERMPAC WEATHERBOARD IN NATURAL STAIN)
- W10 — **BRICK** - RUNNING BOND - WHITE NATURAL FINISH
- W11 — **BRICK** - RUNNING BOND - BLACK FINISH
- W12 — **BRICK** - RUNNING BOND - NATURAL FINISH 3-5 COLOUR MIX FOR VARIETY

ROOFING / JOINERY

- **STEEL RIBBED ROOFING** - REFER TO COLOURS BELOW NOTE: THIS SPECIFICATION CAN ALSO BE USED FOR WALLS
- **ALUMINIUM JOINERY** - REFER TO COLOURS BELOW
- R01 — **STEEL TRAY** - COLORSTEEL TITANIA / CLOUD
- J01 — **ALUMINIUM JOINERY** - COLORSTEEL TITANIA / CLOUD
- R02 — **STEEL TRAY** - COLORSTEEL GULL GREY
- J02 — **ALUMINIUM JOINERY** - COLORSTEEL GULL GREY
- R03 — **STEEL TRAY** - COLORSTEEL IRONSAND
- J03 — **ALUMINIUM JOINERY** - COLORSTEEL IRONSAND
- R04 — **STEEL TRAY** - COLORSTEEL KARAKA / EBONY / WINDSOR GREY
- J04 — **ALUMINIUM JOINERY** - COLORSTEEL KARAKA / EBONY / WINDSOR

ARCHITECTURAL FEATURES





GABLE PICTURE FRAME
HIGHLIGHTS FEATURE CLADDING

PF





THIN FASCIA
CREATES A SENSE OF LIGHTNESS

TF





WINDOW SHROUD
HIGHLIGHT KEY GLAZING PANELS

WS

TERRA STUDIO

B17

FLOOR PLAN SUMMARY

BEDROOMS	4
BATHROOMS	2
GARAGE	2
STOREYS	1

GROSS FLOOR AREA

GROUND FLOOR	172.4m^2
FIRST FLOOR	
BALCONY/DECK	
TOTAL AREA	172.4m^2
BUILDING COVERAGE	175.7m^2

NOTES:

GROSS FLOOR AREA IS MEASURED FROM THE OUTSIDE OF EXTERNAL WALL FRAMING, AND INCLUDES STAIRS AND STAIRWELLS AT EACH FLOOR. DECKS AND BALCONIES, UNLESS OTHERWISE STATED, ARE NOT INCLUDED IN GFA.

THE BUILDING COVERAGE TOTAL LISTED ON THIS SHEET DOES NOT ACCOUNT FOR ADDITIONAL SITE-SPECIFIC BUILDING COVERAGES SUCH AS DECKS OVER 1m AND OTHER STRUCTURES.

DESIGNS ARE SUBJECT TO RESOURCE CONSENT. REFER TO APPROVED INTERGRATED CONSENT MASTERPLAN DRAWINGS FOR LOT-SPECIFIC INFORMATION AND LANDSCAPE DESIGN.

DIMENSIONS MUST NOT BE SCALED FROM THE DRAWINGS. THE CONTRACTOR SHALL CONFIRM ALL DIMENSIONS AND LEVELS ON SITE PRIOR TO COMMENCING WORK.

LOUVRE WINDOWS MAY BE SUBSTITUTED FOR STANDARD AWNINGS IF REQUIRED TO ACHIEVE COMPLIANCE WITH NZBC H1 AT BUILDING CONSENT

LEGEND

OUTLOOK

OUTDOOR LIVING SPACE
4m x 5m / 20m^2

BATTER SLOPE

ELEVATION KEY

2 / 3 / 1 / 4


ROOM KEY

E	ENTRY
L	LIVING ROOM
D	DINING
K	KITCHEN
WC	BATHROOM
EN	ENSUITE
B	BEDROOM
ST	STORAGE
G	GARAGE

CLIENT	MYLAND PARTNERS
PROJECT NAME	PROJECT
DRAWING TITLE	B17 - ELEVATIONS
SCALE	1:50
REVISION I.D	B

DRAWING NO.

A-TB-032

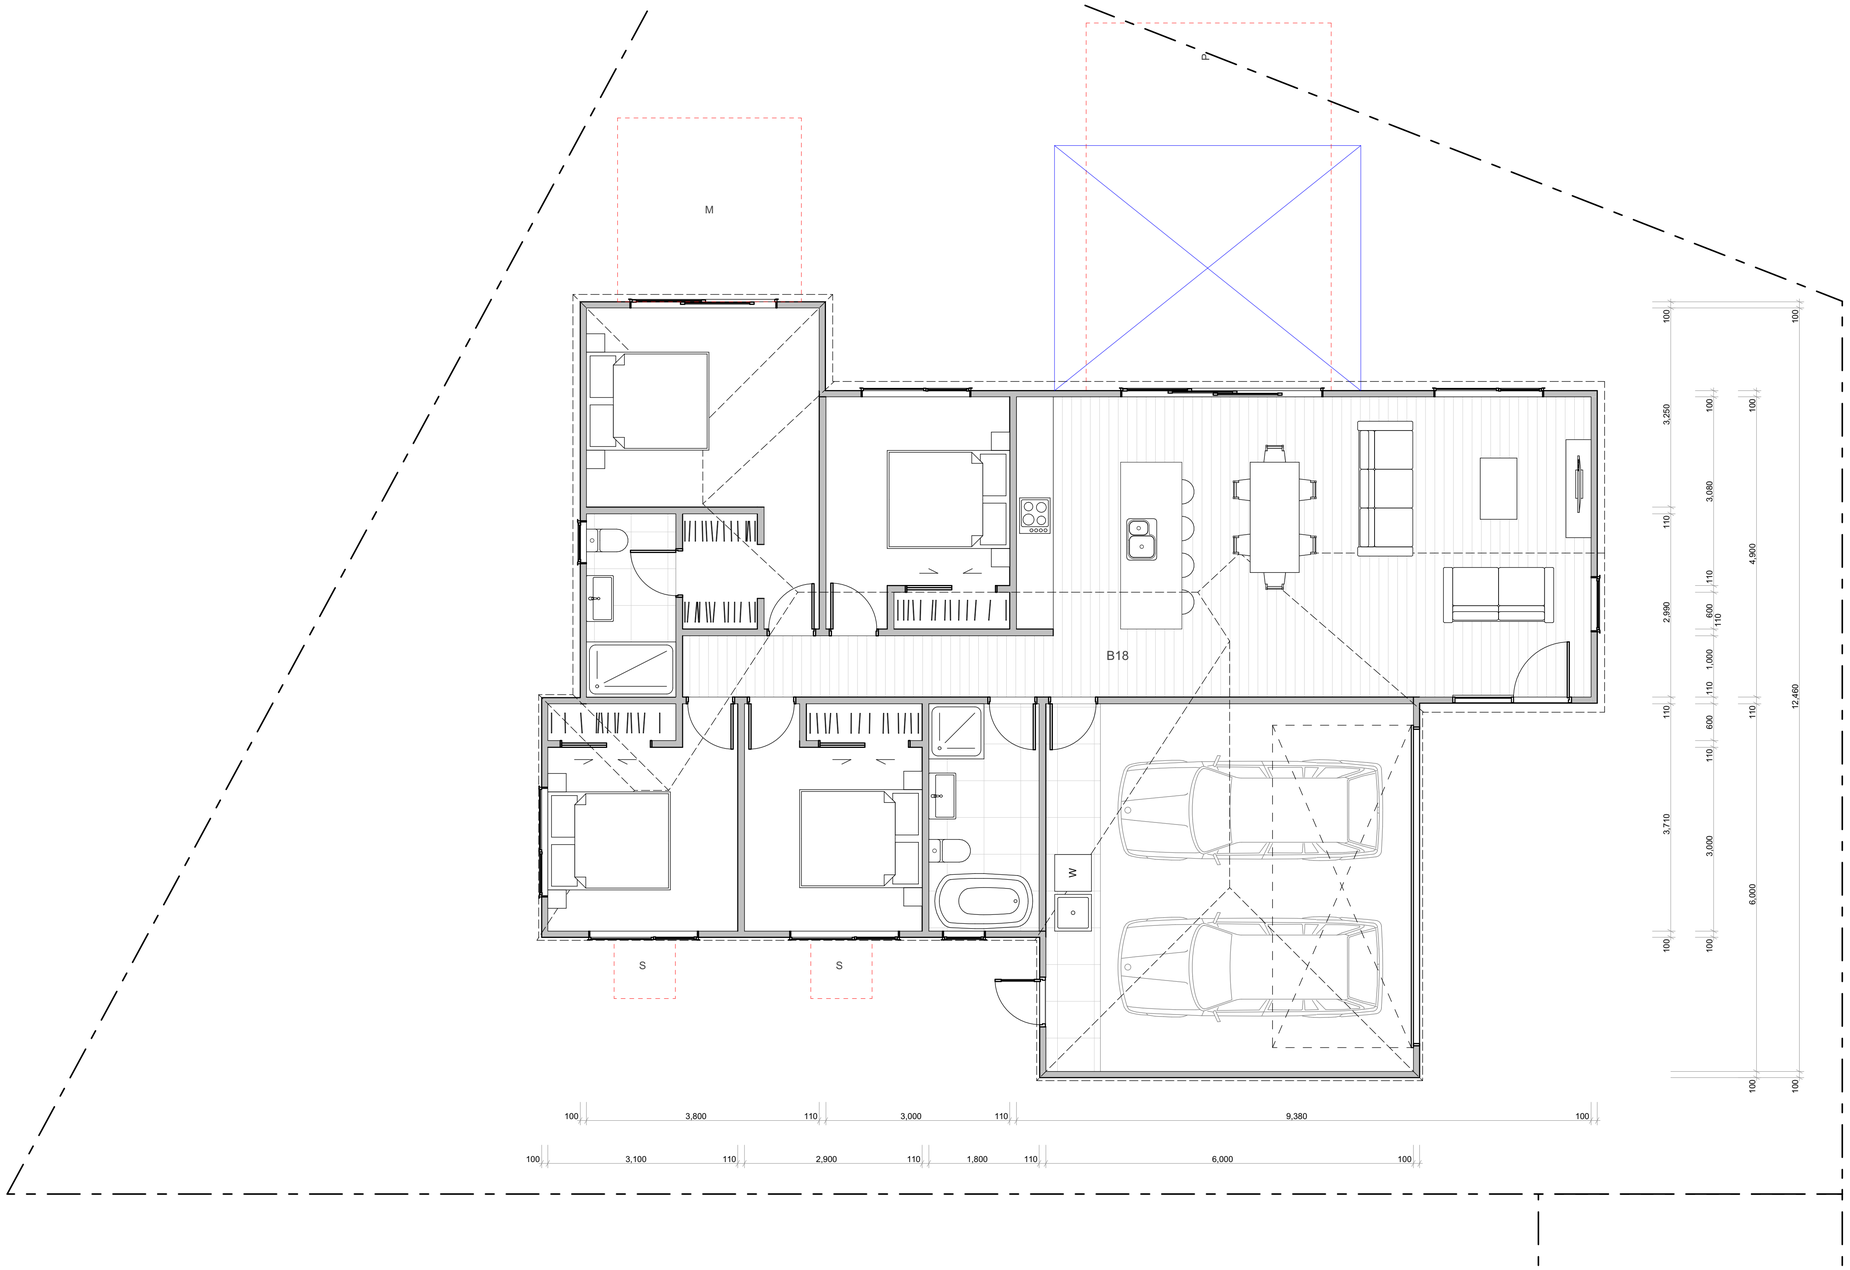


WALL CLADDING

- W01 — **TIMBER** - VERTICAL - WHITEWASH STAIN (HERMPAC OR ABODO VULCAN IN WHITE, OR SIMILAR)
- W02 — **TIMBER** - VERTICAL - NATURAL STAIN (HERMPAC OR ABODO VULCAN IN NATURAL, OR SIMILAR) NOTE: NO OVERLY SATURATED / VIBRANT STAINS TO BE USED
- W03 — **TIMBER** - VERTICAL - DARK / CHARCOAL STAIN (HERMPAC OR ABODO VULCAN IN EBONY/GRAPHITE, OR SIMILAR)
- W04 — **GROOVED SHEET PRODUCT** - VERTICAL - WHITE / LIGHT PAINT JAMES HARDIE GROOVED AXON PANEL (133mm/400mm)
- W05 — **GROOVED SHEET PRODUCT** - VERTICAL - DARK PAINT JAMES HARDIE GROOVED AXON PANEL (133mm/400mm)
- W06 — **GROOVED SHEET PRODUCT** - VERTICAL - BLACK PAINT JAMES HARDIE GROOVED AXON PANEL (133mm/400mm)
- W07 — **WEATHERBOARD** - HORIZONTAL - LIGHT PAINT
- W08 — **WEATHERBOARD** - HORIZONTAL - DARK PAINT
- W09 — **WEATHERBOARD** - HORIZONTAL - FEATURE TIMBER (HERMPAC WEATHERBOARD IN NATURAL STAIN)
- W10 — **BRICK** - RUNNING BOND - WHITE NATURAL FINISH
- W11 — **BRICK** - RUNNING BOND - BLACK FINISH
- W12 — **BRICK** - RUNNING BOND - NATURAL FINISH 3-5 COLOUR MIX FOR VARIETY

ROOFING / JOINERY

- **STEEL RIBBED ROOFING** - REFER TO COLOURS BELOW NOTE: THIS SPECIFICATION CAN ALSO BE USED FOR WALLS
- **ALUMINIUM JOINERY** - REFER TO COLOURS BELOW
- R01 — **STEEL TRAY** - COLORSTEEL TITANIA / CLOUD
- J01 — **ALUMINIUM JOINERY** - COLORSTEEL TITANIA / CLOUD
- R02 — **STEEL TRAY** - COLORSTEEL GULL GREY
- J02 — **ALUMINIUM JOINERY** - COLORSTEEL GULL GREY
- R03 — **STEEL TRAY** - COLORSTEEL IRONSAND
- J03 — **ALUMINIUM JOINERY** - COLORSTEEL IRONSAND
- R04 — **STEEL TRAY** - COLORSTEEL KARAKA / EBONY / WINDSOR GREY
- J04 — **ALUMINIUM JOINERY** - COLORSTEEL KARAKA / EBONY / WINDSOR

ARCHITECTURAL FEATURES

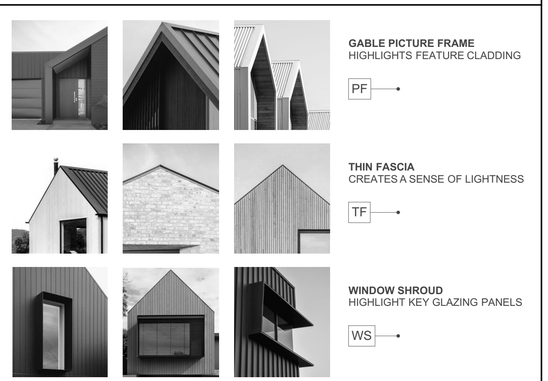

- **GABLE PICTURE FRAME** HIGHLIGHTS FEATURE CLADDING — PF
- **THIN FASCIA** CREATES A SENSE OF LIGHTNESS — TF
- **WINDOW SHROUD** HIGHLIGHT KEY GLAZING PANELS — WS

TERRA STUDIO

B18

FLOOR PLAN SUMMARY

BEDROOMS	4
BATHROOMS	2
GARAGE	2
STOREYS	1

GROSS FLOOR AREA

GROUND FLOOR	159.5m²
FIRST FLOOR	
BALCONY/DECK	
TOTAL AREA	159.5m²
BUILDING COVERAGE	164.7m²

NOTES:

GROSS FLOOR AREA IS MEASURED FROM THE OUTSIDE OF EXTERNAL WALL FRAMING, AND INCLUDES STAIRS AND STAIRWELLS AT EACH FLOOR. DECKS AND BALCONIES, UNLESS OTHERWISE STATED, ARE NOT INCLUDED IN GFA.

THE BUILDING COVERAGE TOTAL LISTED ON THIS SHEET DOES NOT ACCOUNT FOR ADDITIONAL SITE-SPECIFIC BUILDING COVERAGES SUCH AS DECKS OVER 1m AND OTHER STRUCTURES.

DESIGNS ARE SUBJECT TO RESOURCE CONSENT. REFER TO APPROVED INTERGRATED CONSENT MASTERPLAN DRAWINGS FOR LOT-SPECIFIC INFORMATION AND LANDSCAPE DESIGN.

DIMENSIONS MUST NOT BE SCALED FROM THE DRAWINGS. THE CONTRACTOR SHALL CONFIRM ALL DIMENSIONS AND LEVELS ON SITE PRIOR TO COMMENCING WORK.

LOUVRE WINDOWS MAY BE SUBSTITUTED FOR STANDARD AWNINGS IF REQUIRED TO ACHIEVE COMPLIANCE WITH NZBC H1 AT BUILDING CONSENT

LEGEND

- OUTLOOK
- OUTDOOR LIVING SPACE 4m x 5m / 20m²
- BATTER SLOPE

ELEVATION KEY

2 / 3 / 1 / 4


ROOM KEY

E	ENTRY
L	LIVING ROOM
D	DINING
K	KITCHEN
WC	BATHROOM
EN	ENSUITE
B	BEDROOM
ST	STORAGE
G	GARAGE

CLIENT	MYLAND PARTNERS
PROJECT NAME	PROJECT
DRAWING TITLE	B18
SCALE	1:50
REVISION I.D	B


DRAWING NO.

A-TB-033

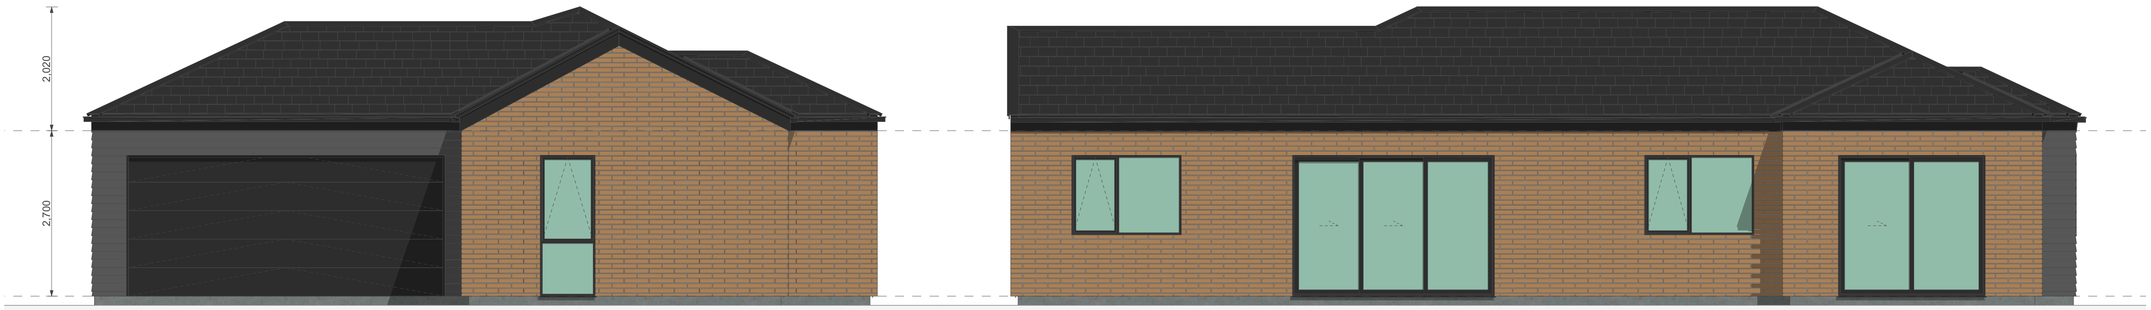

1

2

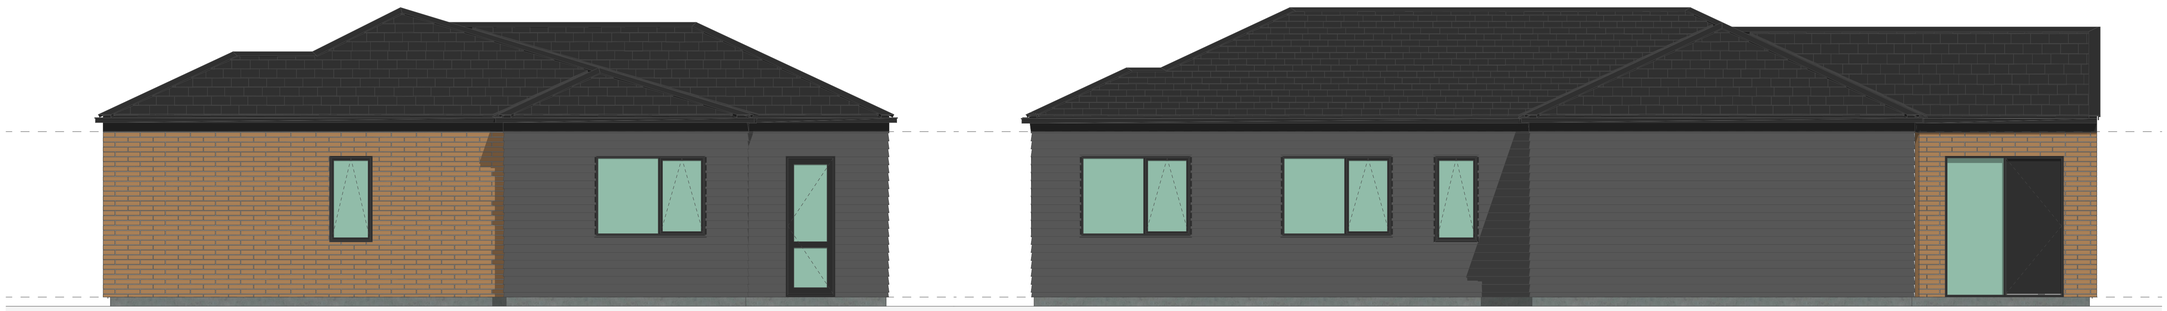

3

4

WALL CLADDING

W01 — **TIMBER** - VERTICAL - WHITEWASH STAIN
(HERMPAC OR ABODO VULCAN IN WHITE, OR SIMILAR)

W02 — **TIMBER** - VERTICAL - NATURAL STAIN
(HERMPAC OR ABODO VULCAN IN NATURAL, OR SIMILAR)
NOTE: NO OVERLY SATURATED / VIBRANT STAINS TO BE USED

W03 — **TIMBER** - VERTICAL - DARK / CHARCOAL STAIN
(HERMPAC OR ABODO VULCAN IN EBONY/GRAPHITE, OR SIMILAR)

W04 — **GROOVED SHEET PRODUCT** - VERTICAL - WHITE / LIGHT PAINT
JAMES HARDIE GROOVED AXON PANEL (133mm/400mm)

W05 — **GROOVED SHEET PRODUCT** - VERTICAL - DARK PAINT
JAMES HARDIE GROOVED AXON PANEL (133mm/400mm)

W06 — **GROOVED SHEET PRODUCT** - VERTICAL - BLACK PAINT
JAMES HARDIE GROOVED AXON PANEL (133mm/400mm)

W07 — **WEATHERBOARD** - HORIZONTAL - LIGHT PAINT

W08 — **WEATHERBOARD** - HORIZONTAL - DARK PAINT

W09 — **WEATHERBOARD** - HORIZONTAL - FEATURE TIMBER
(HERMPAC WEATHERBOARD IN NATURAL STAIN)

W10 — **BRICK** - RUNNING BOND - WHITE NATURAL FINISH

W11 — **BRICK** - RUNNING BOND - BLACK FINISH

W12 — **BRICK** - RUNNING BOND - NATURAL FINISH
3-5 COLOUR MIX FOR VARIETY

ROOFING / JOINERY

STEEL RIBBED ROOFING - REFER TO COLOURS BELOW
NOTE: THIS SPECIFICATION CAN ALSO BE USED FOR WALLS

ALUMINIUM JOINERY - REFER TO COLOURS BELOW

R01 — **STEEL TRAY** - COLORSTEEL TITANIA / CLOUD
J01 — **ALUMINIUM JOINERY** - COLORSTEEL TITANIA / CLOUD

R02 — **STEEL TRAY** - COLORSTEEL GULL GREY
J02 — **ALUMINIUM JOINERY** - COLORSTEEL GULL GREY

R03 — **STEEL TRAY** - COLORSTEEL IRONSAND
J03 — **ALUMINIUM JOINERY** - COLORSTEEL IRONSAND

R04 — **STEEL TRAY** - COLORSTEEL KARAKA / EBONY / WINDSOR GREY
J04 — **ALUMINIUM JOINERY** - COLORSTEEL KARAKA / EBONY / WINDSOR

ARCHITECTURAL FEATURES



GABLE PICTURE FRAME
HIGHLIGHTS FEATURE CLADDING

PF



THIN FASCIA
CREATES A SENSE OF LIGHTNESS

TF



WINDOW SHROUD
HIGHLIGHT KEY GLAZING PANELS

WS

TERRA STUDIO

B18

FLOOR PLAN SUMMARY

BEDROOMS	4
BATHROOMS	2
GARAGE	2
STOREYS	1

GROSS FLOOR AREA

GROUND FLOOR	159.5m^2
FIRST FLOOR	
BALCONY/DECK	
TOTAL AREA	159.5m^2
BUILDING COVERAGE	164.7m^2

NOTES:

GROSS FLOOR AREA IS MEASURED FROM THE OUTSIDE OF EXTERNAL WALL FRAMING, AND INCLUDES STAIRS AND STAIRWELLS AT EACH FLOOR. DECKS AND BALCONIES, UNLESS OTHERWISE STATED, ARE NOT INCLUDED IN GFA.

THE BUILDING COVERAGE TOTAL LISTED ON THIS SHEET DOES NOT ACCOUNT FOR ADDITIONAL SITE-SPECIFIC BUILDING COVERAGES SUCH AS DECKS OVER 1m AND OTHER STRUCTURES.

DESIGNS ARE SUBJECT TO RESOURCE CONSENT. REFER TO APPROVED INTERGRATED CONSENT MASTERPLAN DRAWINGS FOR LOT-SPECIFIC INFORMATION AND LANDSCAPE DESIGN.

DIMENSIONS MUST NOT BE SCALED FROM THE DRAWINGS. THE CONTRACTOR SHALL CONFIRM ALL DIMENSIONS AND LEVELS ON SITE PRIOR TO COMMENCING WORK.

LOUVRE WINDOWS MAY BE SUBSTITUTED FOR STANDARD AWNINGS IF REQUIRED TO ACHIEVE COMPLIANCE WITH NZBC H1 AT BUILDING CONSENT

LEGEND

OUTLOOK

OUTDOOR LIVING SPACE
4m x 5m / 20m^2

BATTER SLOPE

ELEVATION KEY

2
3 1
4


ROOM KEY

E	ENTRY
L	LIVING ROOM
D	DINING
K	KITCHEN
WC	BATHROOM
EN	ENSUITE
B	BEDROOM
ST	STORAGE
G	GARAGE

CLIENT	MYLAND PARTNERS
PROJECT NAME	PROJECT
DRAWING TITLE	B18 - ELEVATIONS
SCALE	1:50
REVISION I.D	B

DRAWING NO.

A-TB-034

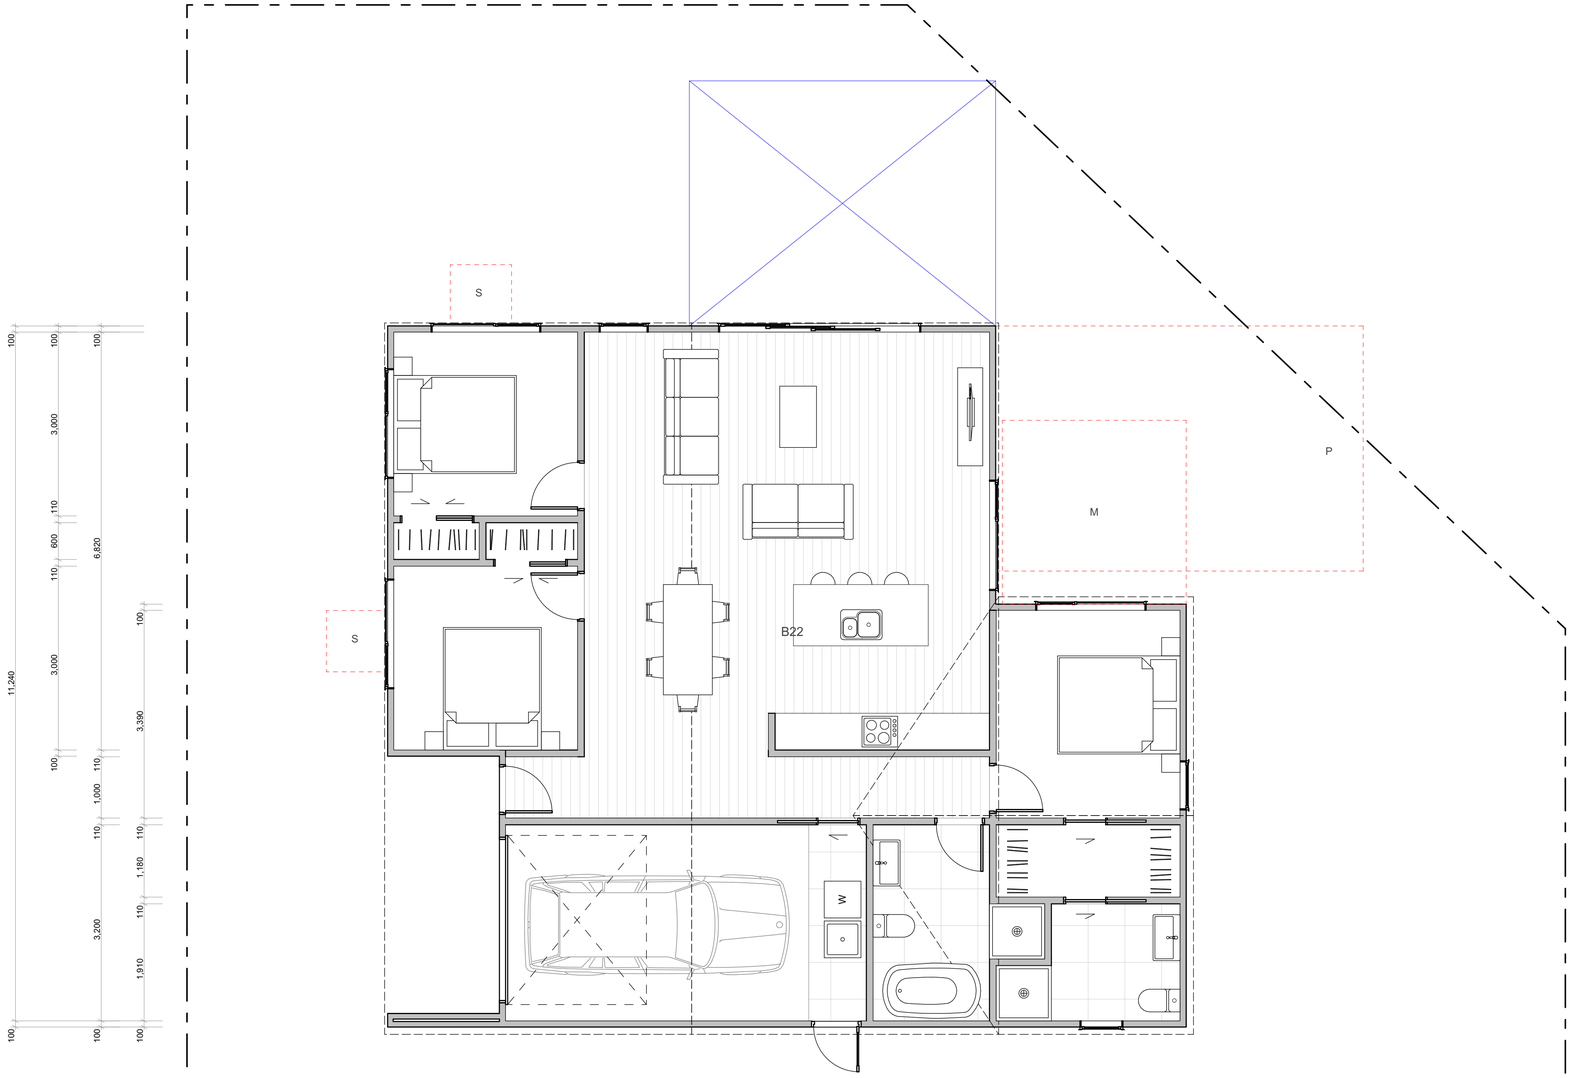

TERRA STUDIO

B22

FLOOR PLAN SUMMARY

BEDROOMS	3
BATHROOMS	2
GARAGE	1
STOREYS	1

GROSS FLOOR AREA

GROUND FLOOR	127.3m^2
FIRST FLOOR	
BALCONY/DECK	
TOTAL AREA	127.3m^2
BUILDING COVERAGE	139.0m^2

NOTES:

GROSS FLOOR AREA IS MEASURED FROM THE OUTSIDE OF EXTERNAL WALL FRAMING, AND INCLUDES STAIRS AND STAIRWELLS AT EACH FLOOR. DECKS AND BALCONIES, UNLESS OTHERWISE STATED, ARE NOT INCLUDED IN GFA.

THE BUILDING COVERAGE TOTAL LISTED ON THIS SHEET DOES NOT ACCOUNT FOR ADDITIONAL SITE-SPECIFIC BUILDING COVERAGES SUCH AS DECKS OVER 1m AND OTHER STRUCTURES.

DESIGNS ARE SUBJECT TO RESOURCE CONSENT. REFER TO APPROVED INTERGRATED CONSENT MASTERPLAN DRAWINGS FOR LOT-SPECIFIC INFORMATION AND LANDSCAPE DESIGN.

DIMENSIONS MUST NOT BE SCALED FROM THE DRAWINGS. THE CONTRACTOR SHALL CONFIRM ALL DIMENSIONS AND LEVELS ON SITE PRIOR TO COMMENCING WORK.

LOUVRE WINDOWS MAY BE SUBSTITUTED FOR STANDARD AWNINGS IF REQUIRED TO ACHIEVE COMPLIANCE WITH NZBC H1 AT BUILDING CONSENT

LEGEND

OUTLOOK

OUTDOOR LIVING SPACE
4m x 5m / 20m^2

BATTER SLOPE

ELEVATION KEY



ROOM KEY

E	ENTRY
L	LIVING ROOM
D	DINING
K	KITCHEN
WC	BATHROOM
EN	ENSUITE
B	BEDROOM
ST	STORAGE
G	GARAGE

WALL CLADDING

- W01 — **TIMBER** - VERTICAL - WHITEWASH STAIN (HERMPAC OR ABODO VULCAN IN WHITE, OR SIMILAR)
- W02 — **TIMBER** - VERTICAL - NATURAL STAIN (HERMPAC OR ABODO VULCAN IN NATURAL, OR SIMILAR) NOTE: NO OVERLY SATURATED / VIBRANT STAINS TO BE USED
- W03 — **TIMBER** - VERTICAL - DARK / CHARCOAL STAIN (HERMPAC OR ABODO VULCAN IN EBONY/GRAPHITE, OR SIMILAR)
- W04 — **GROOVED SHEET PRODUCT** - VERTICAL - WHITE / LIGHT PAINT JAMES HARDIE GROOVED AXON PANEL (133mm/400mm)
- W05 — **GROOVED SHEET PRODUCT** - VERTICAL - DARK PAINT JAMES HARDIE GROOVED AXON PANEL (133mm/400mm)
- W06 — **GROOVED SHEET PRODUCT** - VERTICAL - BLACK PAINT JAMES HARDIE GROOVED AXON PANEL (133mm/400mm)
- W07 — **WEATHERBOARD** - HORIZONTAL - LIGHT PAINT
- W08 — **WEATHERBOARD** - HORIZONTAL - DARK PAINT
- W09 — **WEATHERBOARD** - HORIZONTAL - FEATURE TIMBER (HERMPAC WEATHERBOARD IN NATURAL STAIN)
- W10 — **BRICK** - RUNNING BOND - WHITE NATURAL FINISH
- W11 — **BRICK** - RUNNING BOND - BLACK FINISH
- W12 — **BRICK** - RUNNING BOND - NATURAL FINISH 3-5 COLOUR MIX FOR VARIETY

ROOFING / JOINERY

- **STEEL RIBBED ROOFING** - REFER TO COLOURS BELOW NOTE: THIS SPECIFICATION CAN ALSO BE USED FOR WALLS
- **ALUMINIUM JOINERY** - REFER TO COLOURS BELOW
- R01 — **STEEL TRAY** - COLORSTEEL TITANIA / CLOUD
  J01 — **ALUMINIUM JOINERY** - COLORSTEEL TITANIA / CLOUD
- R02 — **STEEL TRAY** - COLORSTEEL GULL GREY
  J02 — **ALUMINIUM JOINERY** - COLORSTEEL GULL GREY
- R03 — **STEEL TRAY** - COLORSTEEL IRONSAND
  J03 — **ALUMINIUM JOINERY** - COLORSTEEL IRONSAND
- R04 — **STEEL TRAY** - COLORSTEEL KARAKA / EBONY / WINDSOR GREY
  J04 — **ALUMINIUM JOINERY** - COLORSTEEL KARAKA / EBONY / WINDSOR

ARCHITECTURAL FEATURES




- **GABLE PICTURE FRAME** HIGHLIGHTS FEATURE CLADDING — PF
- **THIN FASCIA** CREATES A SENSE OF LIGHTNESS — TF
- **WINDOW SHROUD** HIGHLIGHT KEY GLAZING PANELS — WS


CLIENT	MYLAND PARTNERS
PROJECT NAME	PROJECT
DRAWING TITLE	B22
SCALE	1:50
REVISION I.D	B

DRAWING NO.


A-TB-035

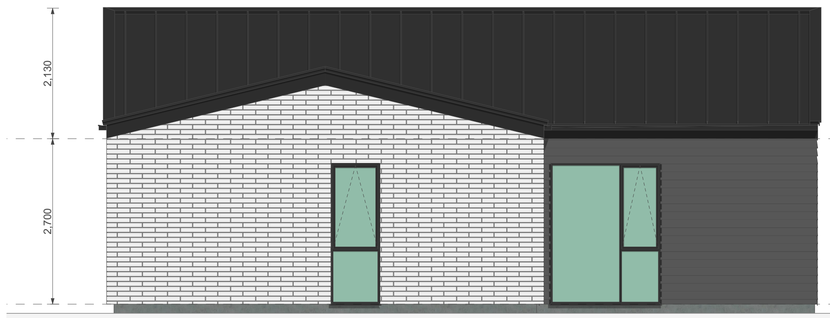

1

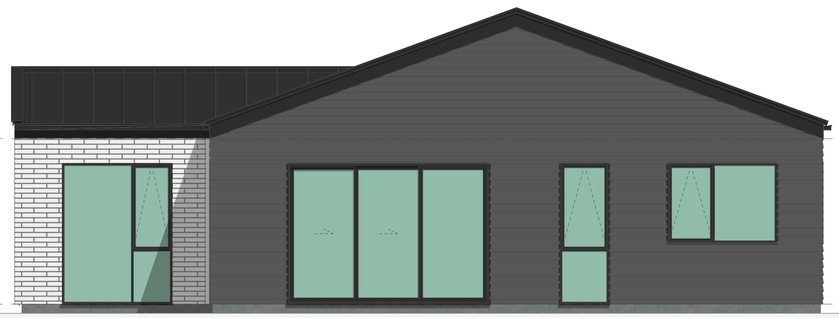

2

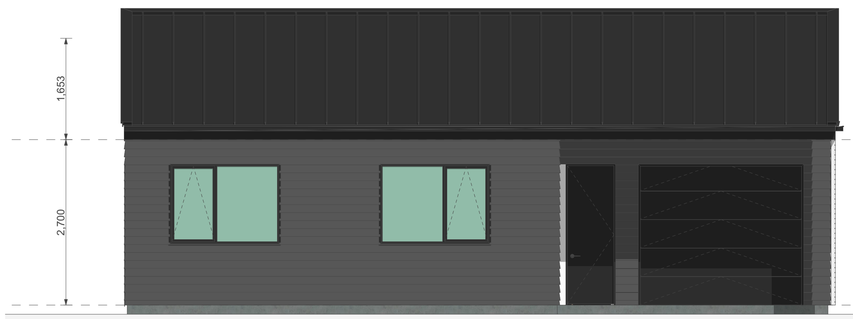

3



4

WALL CLADDING



W01 — **TIMBER** - VERTICAL - WHITEWASH STAIN
(HERMPAC OR ABODO VULCAN IN WHITE, OR SIMILAR)



W02 — **TIMBER** - VERTICAL - NATURAL STAIN
(HERMPAC OR ABODO VULCAN IN NATURAL, OR SIMILAR)
NOTE: NO OVERLY SATURATED / VIBRANT STAINS TO BE USED



W03 — **TIMBER** - VERTICAL - DARK / CHARCOAL STAIN
(HERMPAC OR ABODO VULCAN IN EBONY/GRAPHITE, OR SIMILAR)



W04 — **GROOVED SHEET PRODUCT** - VERTICAL - WHITE / LIGHT PAINT
JAMES HARDIE GROOVED AXON PANEL (133mm/400mm)



W05 — **GROOVED SHEET PRODUCT** - VERTICAL - DARK PAINT
JAMES HARDIE GROOVED AXON PANEL (133mm/400mm)



W06 — **GROOVED SHEET PRODUCT** - VERTICAL - BLACK PAINT
JAMES HARDIE GROOVED AXON PANEL (133mm/400mm)



W07 — **WEATHERBOARD** - HORIZONTAL - LIGHT PAINT



W08 — **WEATHERBOARD** - HORIZONTAL - DARK PAINT



W09 — **WEATHERBOARD** - HORIZONTAL - FEATURE TIMBER
(HERMPAC WEATHERBOARD IN NATURAL STAIN)



W10 — **BRICK** - RUNNING BOND - WHITE NATURAL FINISH



W11 — **BRICK** - RUNNING BOND - BLACK FINISH



W12 — **BRICK** - RUNNING BOND - NATURAL FINISH
3-5 COLOUR MIX FOR VARIETY

ROOFING / JOINERY



STEEL RIBBED ROOFING - REFER TO COLOURS BELOW
NOTE: THIS SPECIFICATION CAN ALSO BE USED FOR WALLS



ALUMINIUM JOINERY - REFER TO COLOURS BELOW

R01 — **STEEL TRAY** - COLORSTEEL TITANIA / CLOUD
J01 — **ALUMINIUM JOINERY** - COLORSTEEL TITANIA / CLOUD



R02 — **STEEL TRAY** - COLORSTEEL GULL GREY
J02 — **ALUMINIUM JOINERY** - COLORSTEEL GULL GREY



R03 — **STEEL TRAY** - COLORSTEEL IRONSAND
J03 — **ALUMINIUM JOINERY** - COLORSTEEL IRONSAND



R04 — **STEEL TRAY** - COLORSTEEL KARAKA / EBONY / WINDSOR GREY
J04 — **ALUMINIUM JOINERY** - COLORSTEEL KARAKA / EBONY / WINDSOR

ARCHITECTURAL FEATURES



GABLE PICTURE FRAME
HIGHLIGHTS FEATURE CLADDING

PF



THIN FASCIA
CREATES A SENSE OF LIGHTNESS

TF



WINDOW SHROUD
HIGHLIGHT KEY GLAZING PANELS

WS

TERRA STUDIO

B22

FLOOR PLAN SUMMARY

BEDROOMS	3
BATHROOMS	2
GARAGE	1
STOREYS	1

GROSS FLOOR AREA

GROUND FLOOR	127.3m^2
FIRST FLOOR	
BALCONY/DECK	
TOTAL AREA	127.3m^2
BUILDING COVERAGE	139.0m^2

NOTES:

GROSS FLOOR AREA IS MEASURED FROM THE OUTSIDE OF EXTERNAL WALL FRAMING, AND INCLUDES STAIRS AND STAIRWELLS AT EACH FLOOR. DECKS AND BALCONIES, UNLESS OTHERWISE STATED, ARE NOT INCLUDED IN GFA.

THE BUILDING COVERAGE TOTAL LISTED ON THIS SHEET DOES NOT ACCOUNT FOR ADDITIONAL SITE-SPECIFIC BUILDING COVERAGES SUCH AS DECKS OVER 1m AND OTHER STRUCTURES.

DESIGNS ARE SUBJECT TO RESOURCE CONSENT. REFER TO APPROVED INTERGRATED CONSENT MASTERPLAN DRAWINGS FOR LOT-SPECIFIC INFORMATION AND LANDSCAPE DESIGN.

DIMENSIONS MUST NOT BE SCALED FROM THE DRAWINGS. THE CONTRACTOR SHALL CONFIRM ALL DIMENSIONS AND LEVELS ON SITE PRIOR TO COMMENCING WORK.

LOUVRE WINDOWS MAY BE SUBSTITUTED FOR STANDARD AWNINGS IF REQUIRED TO ACHIEVE COMPLIANCE WITH NZBC H1 AT BUILDING CONSENT

LEGEND

OUTLOOK

OUTDOOR LIVING SPACE
4m x 5m / 20m^2

BATTER SLOPE

ELEVATION KEY

2
3 1
4


ROOM KEY

E	ENTRY
L	LIVING ROOM
D	DINING
K	KITCHEN
WC	BATHROOM
EN	ENSUITE
B	BEDROOM
ST	STORAGE
G	GARAGE

CLIENT	MYLAND PARTNERS
PROJECT NAME	PROJECT
DRAWING TITLE	B22 - ELEVATIONS
SCALE	1:50
REVISION I.D	B

DRAWING NO.

A-TB-036

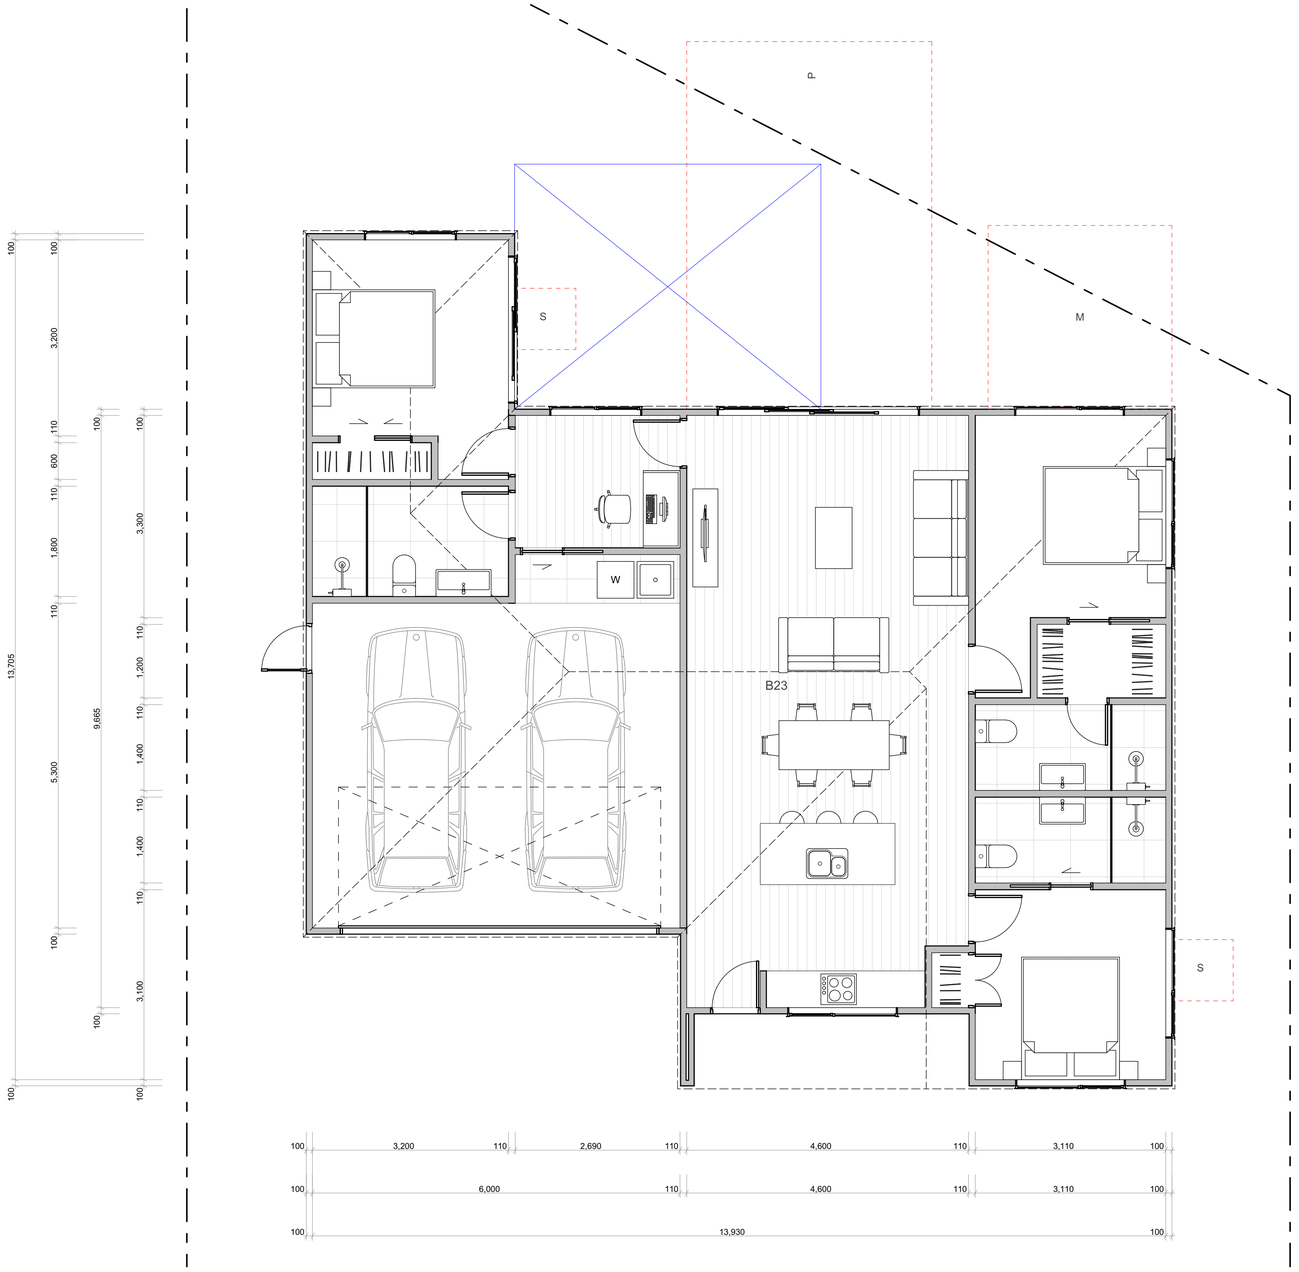


WALL CLADDING

- W01 — **TIMBER** - VERTICAL - WHITEWASH STAIN (HERMPAC OR ABODO VULCAN IN WHITE, OR SIMILAR)
- W02 — **TIMBER** - VERTICAL - NATURAL STAIN (HERMPAC OR ABODO VULCAN IN NATURAL, OR SIMILAR) NOTE: NO OVERLY SATURATED / VIBRANT STAINS TO BE USED
- W03 — **TIMBER** - VERTICAL - DARK / CHARCOAL STAIN (HERMPAC OR ABODO VULCAN IN EBONY/GRAPHITE, OR SIMILAR)
- W04 — **GROOVED SHEET PRODUCT** - VERTICAL - WHITE / LIGHT PAINT JAMES HARDIE GROOVED AXON PANEL (133mm/400mm)
- W05 — **GROOVED SHEET PRODUCT** - VERTICAL - DARK PAINT JAMES HARDIE GROOVED AXON PANEL (133mm/400mm)
- W06 — **GROOVED SHEET PRODUCT** - VERTICAL - BLACK PAINT JAMES HARDIE GROOVED AXON PANEL (133mm/400mm)
- W07 — **WEATHERBOARD** - HORIZONTAL - LIGHT PAINT
- W08 — **WEATHERBOARD** - HORIZONTAL - DARK PAINT
- W09 — **WEATHERBOARD** - HORIZONTAL - FEATURE TIMBER (HERMPAC WEATHERBOARD IN NATURAL STAIN)
- W10 — **BRICK** - RUNNING BOND - WHITE NATURAL FINISH
- W11 — **BRICK** - RUNNING BOND - BLACK FINISH
- W12 — **BRICK** - RUNNING BOND - NATURAL FINISH 3-5 COLOUR MIX FOR VARIETY

ROOFING / JOINERY

- **STEEL RIBBED ROOFING** - REFER TO COLOURS BELOW NOTE: THIS SPECIFICATION CAN ALSO BE USED FOR WALLS
- **ALUMINIUM JOINERY** - REFER TO COLOURS BELOW
- R01 — **STEEL TRAY** - COLORSTEEL TITANIA / CLOUD
- J01 — **ALUMINIUM JOINERY** - COLORSTEEL TITANIA / CLOUD
- R02 — **STEEL TRAY** - COLORSTEEL GULL GREY
- J02 — **ALUMINIUM JOINERY** - COLORSTEEL GULL GREY
- R03 — **STEEL TRAY** - COLORSTEEL IRONSAND
- J03 — **ALUMINIUM JOINERY** - COLORSTEEL IRONSAND
- R04 — **STEEL TRAY** - COLORSTEEL KARAKA / EBONY / WINDSOR GREY
- J04 — **ALUMINIUM JOINERY** - COLORSTEEL KARAKA / EBONY / WINDSOR

ARCHITECTURAL FEATURES

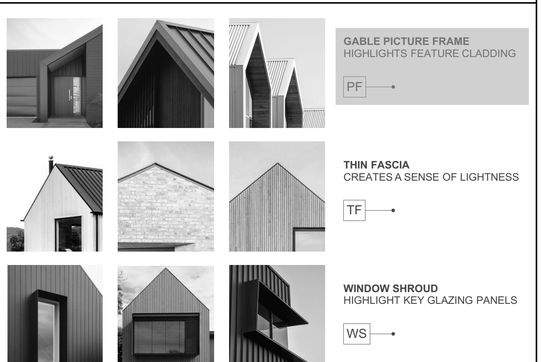

GABLE PICTURE FRAME HIGHLIGHTS FEATURE CLADDING — PF

THIN FASCIA CREATES A SENSE OF LIGHTNESS — TF

WINDOW SHROUD HIGHLIGHT KEY GLAZING PANELS — WS

TERRA STUDIO

B23

FLOOR PLAN SUMMARY

BEDROOMS	3
BATHROOMS	3
GARAGE	2
STOREYS	1

GROSS FLOOR AREA

GROUND FLOOR	145.1m²
FIRST FLOOR	
BALCONY/DECK	
TOTAL AREA	145.1m²
BUILDING COVERAGE	155.0m²

NOTES:

GROSS FLOOR AREA IS MEASURED FROM THE OUTSIDE OF EXTERNAL WALL FRAMING, AND INCLUDES STAIRS AND STAIRWELLS AT EACH FLOOR. DECKS AND BALCONIES, UNLESS OTHERWISE STATED, ARE NOT INCLUDED IN GFA.

THE BUILDING COVERAGE TOTAL LISTED ON THIS SHEET DOES NOT ACCOUNT FOR ADDITIONAL SITE-SPECIFIC BUILDING COVERAGES SUCH AS DECKS OVER 1m AND OTHER STRUCTURES.

DESIGNS ARE SUBJECT TO RESOURCE CONSENT. REFER TO APPROVED INTERGRATED CONSENT MASTERPLAN DRAWINGS FOR LOT-SPECIFIC INFORMATION AND LANDSCAPE DESIGN.

DIMENSIONS MUST NOT BE SCALED FROM THE DRAWINGS. THE CONTRACTOR SHALL CONFIRM ALL DIMENSIONS AND LEVELS ON SITE PRIOR TO COMMENCING WORK.

LOUVRE WINDOWS MAY BE SUBSTITUTED FOR STANDARD AWNINGS IF REQUIRED TO ACHIEVE COMPLIANCE WITH NZBC H1 AT BUILDING CONSENT

LEGEND

- OUTLOOK
- OUTDOOR LIVING SPACE 4m x 5m / 20m²
- BATTER SLOPE

ELEVATION KEY

2 / 3 / 1 / 4


ROOM KEY


E	ENTRY
L	LIVING ROOM
D	DINING
K	KITCHEN
WC	BATHROOM
EN	ENSUITE
B	BEDROOM
ST	STORAGE
G	GARAGE

CLIENT	MYLAND PARTNERS
PROJECT NAME	PROJECT
DRAWING TITLE	B23
SCALE	1:50
REVISION I.D	B

DRAWING NO.

A-TB-037

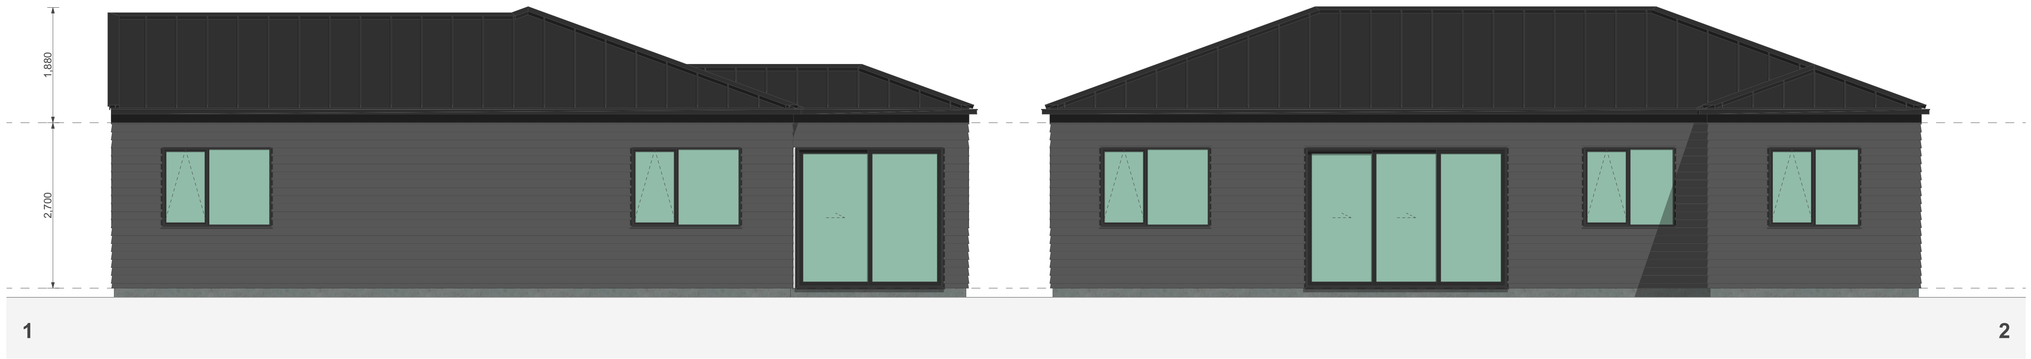

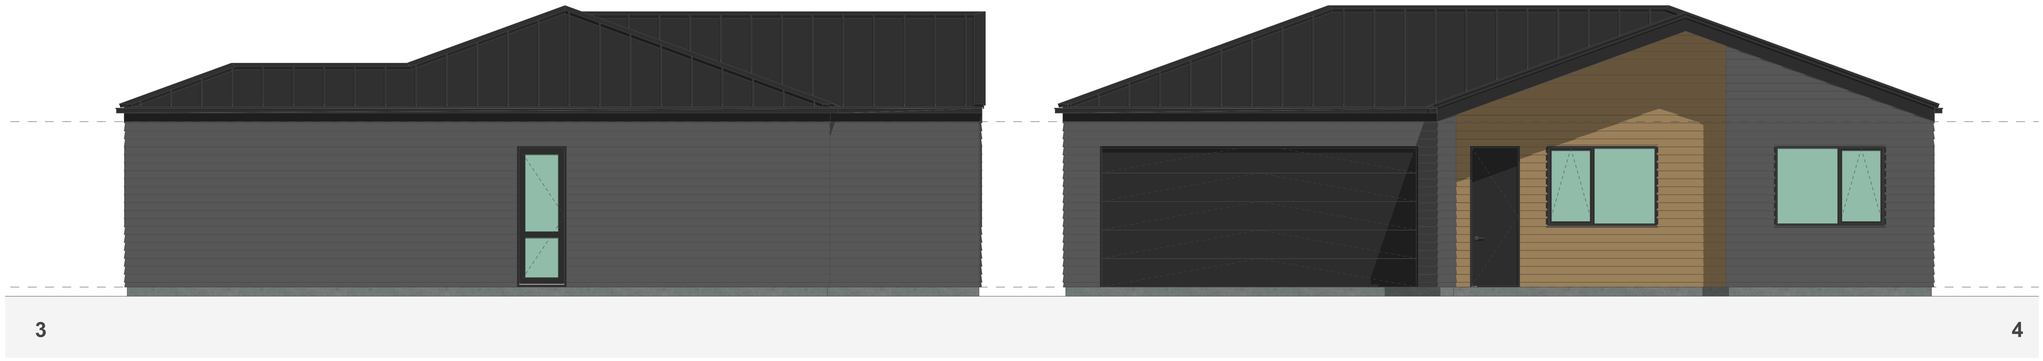

WALL CLADDING

- W01 — **TIMBER** - VERTICAL - WHITEWASH STAIN (HERMPAC OR ABODO VULCAN IN WHITE, OR SIMILAR)
- W02 — **TIMBER** - VERTICAL - NATURAL STAIN (HERMPAC OR ABODO VULCAN IN NATURAL, OR SIMILAR) NOTE: NO OVERLY SATURATED / VIBRANT STAINS TO BE USED
- W03 — **TIMBER** - VERTICAL - DARK / CHARCOAL STAIN (HERMPAC OR ABODO VULCAN IN EBONY/GRAPHITE, OR SIMILAR)
- W04 — **GROOVED SHEET PRODUCT** - VERTICAL - WHITE / LIGHT PAINT JAMES HARDIE GROOVED AXON PANEL (133mm/400mm)
- W05 — **GROOVED SHEET PRODUCT** - VERTICAL - DARK PAINT JAMES HARDIE GROOVED AXON PANEL (133mm/400mm)
- W06 — **GROOVED SHEET PRODUCT** - VERTICAL - BLACK PAINT JAMES HARDIE GROOVED AXON PANEL (133mm/400mm)
- W07 — **WEATHERBOARD** - HORIZONTAL - LIGHT PAINT
- W08 — **WEATHERBOARD** - HORIZONTAL - DARK PAINT
- W09 — **WEATHERBOARD** - HORIZONTAL - FEATURE TIMBER (HERMPAC WEATHERBOARD IN NATURAL STAIN)
- W10 — **BRICK** - RUNNING BOND - WHITE NATURAL FINISH
- W11 — **BRICK** - RUNNING BOND - BLACK FINISH
- W12 — **BRICK** - RUNNING BOND - NATURAL FINISH 3-5 COLOUR MIX FOR VARIETY


ROOFING / JOINERY

STEEL RIBBED ROOFING - REFER TO COLOURS BELOW
NOTE: THIS SPECIFICATION CAN ALSO BE USED FOR WALLS

ALUMINIUM JOINERY - REFER TO COLOURS BELOW

- R01 — **STEEL TRAY** - COLORSTEEL TITANIA / CLOUD
- J01 — **ALUMINIUM JOINERY** - COLORSTEEL TITANIA / CLOUD
- R02 — **STEEL TRAY** - COLORSTEEL GULL GREY
- J02 — **ALUMINIUM JOINERY** - COLORSTEEL GULL GREY
- R03 — **STEEL TRAY** - COLORSTEEL IRONSAND
- J03 — **ALUMINIUM JOINERY** - COLORSTEEL IRONSAND
- R04 — **STEEL TRAY** - COLORSTEEL KARAKA / EBONY / WINDSOR GREY
- J04 — **ALUMINIUM JOINERY** - COLORSTEEL KARAKA / EBONY / WINDSOR

ARCHITECTURAL FEATURES

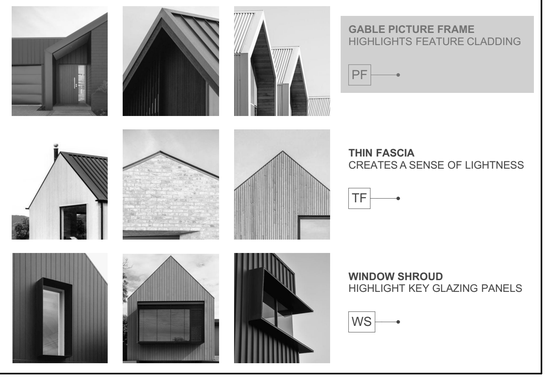

GABLE PICTURE FRAME
HIGHLIGHTS FEATURE CLADDING
PF

THIN FASCIA
CREATES A SENSE OF LIGHTNESS
TF

WINDOW SHROUD
HIGHLIGHT KEY GLAZING PANELS
WS

TERRA STUDIO

B23

FLOOR PLAN SUMMARY

BEDROOMS	3
BATHROOMS	3
GARAGE	2
STOREYS	1

GROSS FLOOR AREA

GROUND FLOOR	145.1m^2
FIRST FLOOR	
BALCONY/DECK	
TOTAL AREA	145.1m^2
BUILDING COVERAGE	155.0m^2

NOTES:

GROSS FLOOR AREA IS MEASURED FROM THE OUTSIDE OF EXTERNAL WALL FRAMING, AND INCLUDES STAIRS AND STAIRWELLS AT EACH FLOOR. DECKS AND BALCONIES, UNLESS OTHERWISE STATED, ARE NOT INCLUDED IN GFA.

THE BUILDING COVERAGE TOTAL LISTED ON THIS SHEET DOES NOT ACCOUNT FOR ADDITIONAL SITE-SPECIFIC BUILDING COVERAGES SUCH AS DECKS OVER 1m AND OTHER STRUCTURES.

DESIGNS ARE SUBJECT TO RESOURCE CONSENT. REFER TO APPROVED INTERGRATED CONSENT MASTERPLAN DRAWINGS FOR LOT-SPECIFIC INFORMATION AND LANDSCAPE DESIGN.

DIMENSIONS MUST NOT BE SCALED FROM THE DRAWINGS. THE CONTRACTOR SHALL CONFIRM ALL DIMENSIONS AND LEVELS ON SITE PRIOR TO COMMENCING WORK.

LOUVRE WINDOWS MAY BE SUBSTITUTED FOR STANDARD AWNINGS IF REQUIRED TO ACHIEVE COMPLIANCE WITH NZBC H1 AT BUILDING CONSENT

LEGEND

OUTLOOK

OUTDOOR LIVING SPACE
4m x 5m / 20m^2

BATTER SLOPE

ELEVATION KEY

2 / 3 / 1 / 4


ROOM KEY

E	ENTRY
L	LIVING ROOM
D	DINING
K	KITCHEN
WC	BATHROOM
EN	ENSUITE
B	BEDROOM
ST	STORAGE
G	GARAGE

CLIENT	MYLAND PARTNERS
PROJECT NAME	PROJECT
DRAWING TITLE	B23 - ELEVATIONS
SCALE	1:50
REVISION I.D	B

DRAWING NO.

A-TB-038

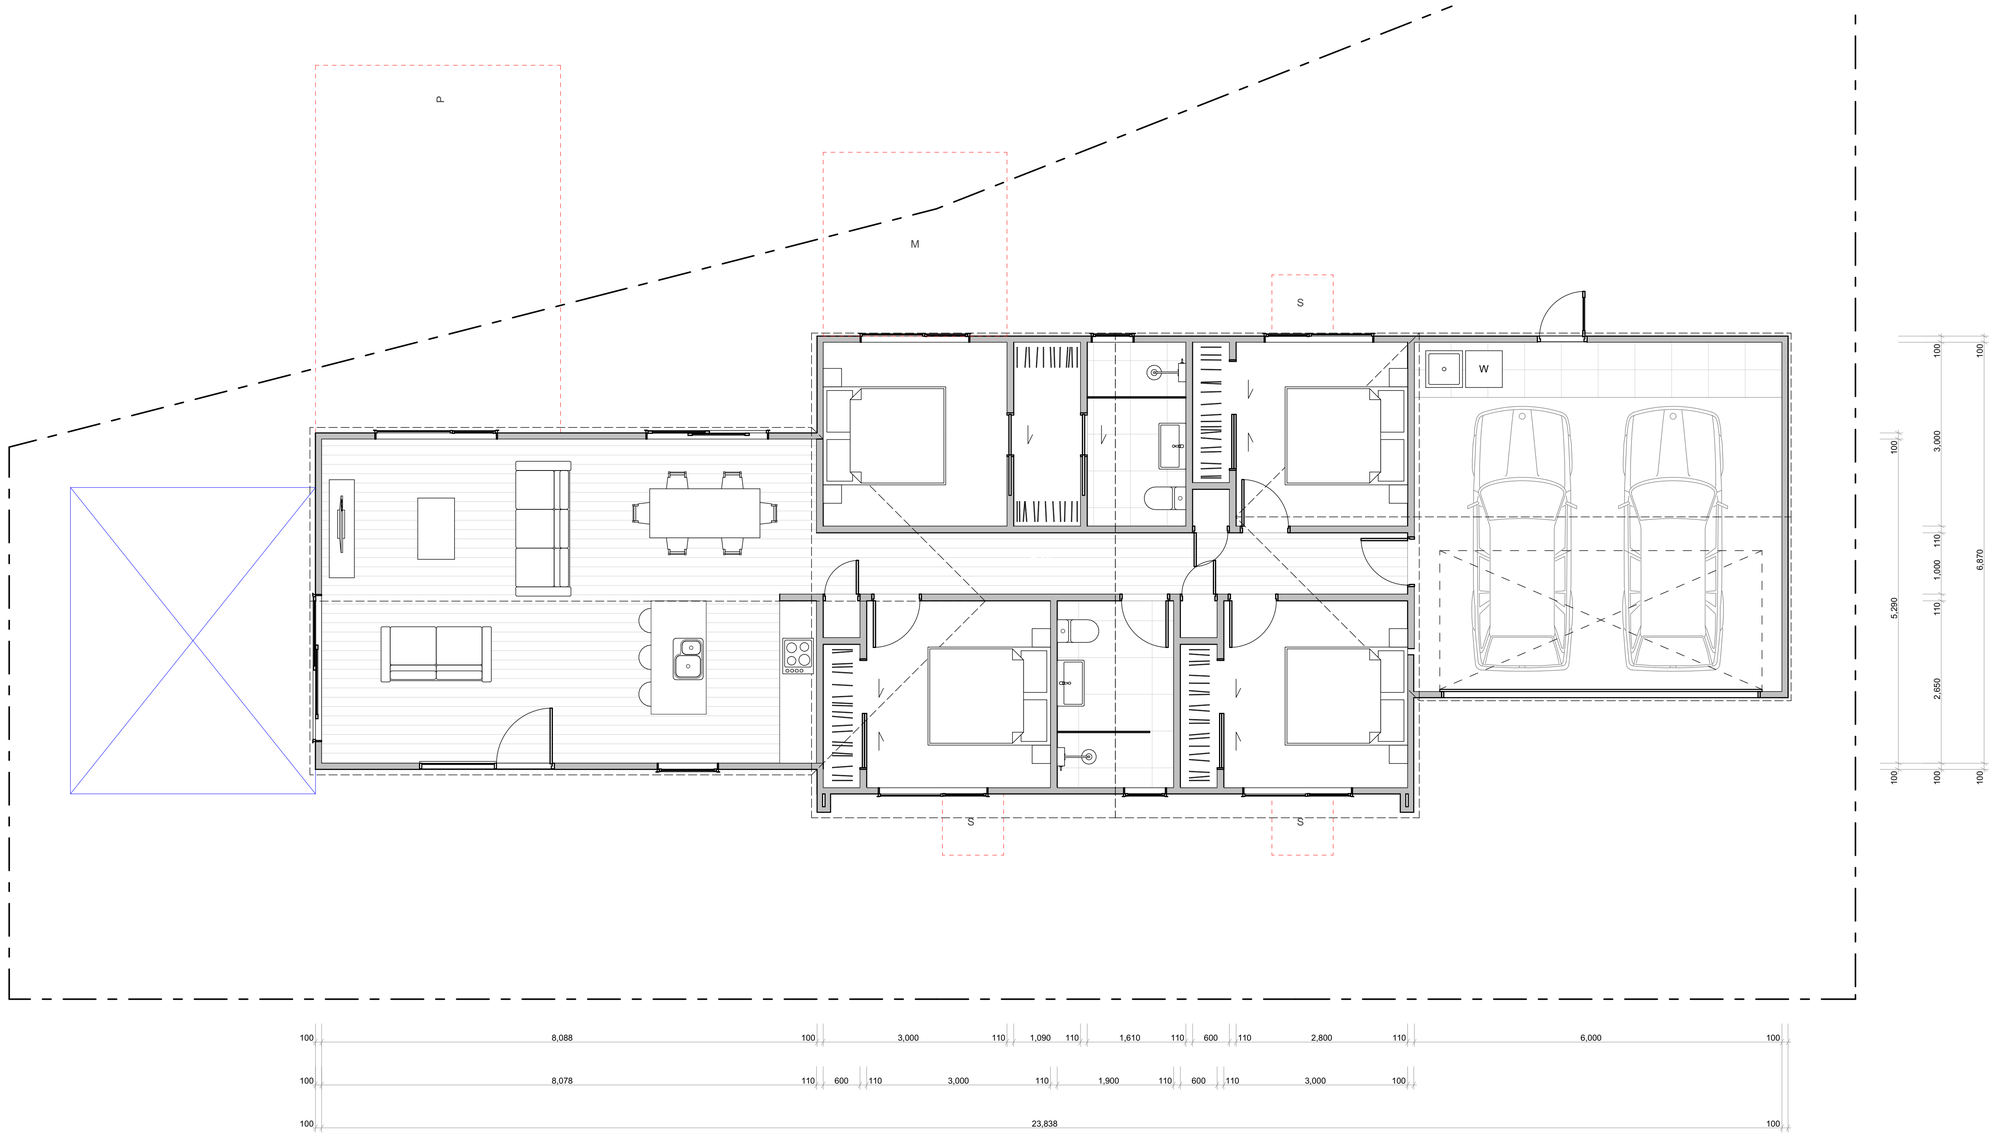


WALL CLADDING

- W01 — **TIMBER** - VERTICAL - WHITEWASH STAIN (HERMPAC OR ABODO VULCAN IN WHITE, OR SIMILAR)
- W02 — **TIMBER** - VERTICAL - NATURAL STAIN (HERMPAC OR ABODO VULCAN IN NATURAL, OR SIMILAR) NOTE: NO OVERLY SATURATED / VIBRANT STAINS TO BE USED
- W03 — **TIMBER** - VERTICAL - DARK / CHARCOAL STAIN (HERMPAC OR ABODO VULCAN IN EBONY/GRAPHITE, OR SIMILAR)
- W04 — **GROOVED SHEET PRODUCT** - VERTICAL - WHITE / LIGHT PAINT JAMES HARDIE GROOVED AXON PANEL (133mm/400mm)
- W05 — **GROOVED SHEET PRODUCT** - VERTICAL - DARK PAINT JAMES HARDIE GROOVED AXON PANEL (133mm/400mm)
- W06 — **GROOVED SHEET PRODUCT** - VERTICAL - BLACK PAINT JAMES HARDIE GROOVED AXON PANEL (133mm/400mm)
- W07 — **WEATHERBOARD** - HORIZONTAL - LIGHT PAINT
- W08 — **WEATHERBOARD** - HORIZONTAL - DARK PAINT
- W09 — **WEATHERBOARD** - HORIZONTAL - FEATURE TIMBER (HERMPAC WEATHERBOARD IN NATURAL STAIN)
- W10 — **BRICK** - RUNNING BOND - WHITE NATURAL FINISH
- W11 — **BRICK** - RUNNING BOND - BLACK FINISH
- W12 — **BRICK** - RUNNING BOND - NATURAL FINISH 3-5 COLOUR MIX FOR VARIETY

ROOFING / JOINERY

- **STEEL RIBBED ROOFING** - REFER TO COLOURS BELOW NOTE: THIS SPECIFICATION CAN ALSO BE USED FOR WALLS
- **ALUMINIUM JOINERY** - REFER TO COLOURS BELOW
- R01 — **STEEL TRAY** - COLORSTEEL TITANIA / CLOUD
- J01 — **ALUMINIUM JOINERY** - COLORSTEEL TITANIA / CLOUD
- R02 — **STEEL TRAY** - COLORSTEEL GULL GREY
- J02 — **ALUMINIUM JOINERY** - COLORSTEEL GULL GREY
- R03 — **STEEL TRAY** - COLORSTEEL IRONSAND
- J03 — **ALUMINIUM JOINERY** - COLORSTEEL IRONSAND
- R04 — **STEEL TRAY** - COLORSTEEL KARAKA / EBONY / WINDSOR GREY
- J04 — **ALUMINIUM JOINERY** - COLORSTEEL KARAKA / EBONY / WINDSOR

ARCHITECTURAL FEATURES

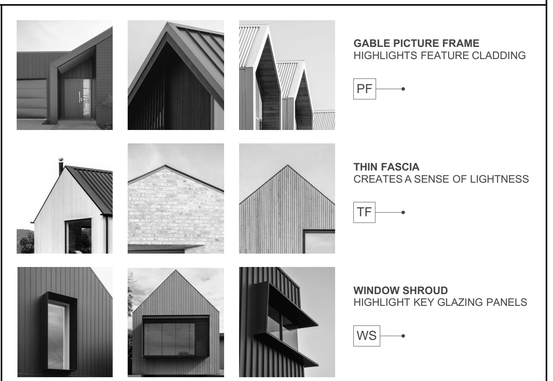

- **GABLE PICTURE FRAME** HIGHLIGHTS FEATURE CLADDING — PF
- **THIN FASCIA** CREATES A SENSE OF LIGHTNESS — TF
- **WINDOW SHROUD** HIGHLIGHT KEY GLAZING PANELS — WS

TERRA STUDIO

B24

FLOOR PLAN SUMMARY

BEDROOMS	4
BATHROOMS	2
GARAGE	2
STOREYS	1

GROSS FLOOR AREA

GROUND FLOOR	157.0m²
FIRST FLOOR	
BALCONY/DECK	
TOTAL AREA	157.0m²
BUILDING COVERAGE	161.5m²

NOTES:

GROSS FLOOR AREA IS MEASURED FROM THE OUTSIDE OF EXTERNAL WALL FRAMING, AND INCLUDES STAIRS AND STAIRWELLS AT EACH FLOOR. DECKS AND BALCONIES, UNLESS OTHERWISE STATED,ARE NOT INCLUDED IN GFA.

THE BUILDING COVERAGE TOTAL LISTED ON THIS SHEET DOES NOT ACCOUNT FOR ADDITIONAL SITE-SPECIFIC BUILDING COVERAGES SUCH AS DECKS OVER 1m AND OTHER STRUCTURES.

DESIGNS ARE SUBJECT TO RESOURCE CONSENT. REFER TO APPROVED INTERGRATED CONSENT MASTERPLAN DRAWINGS FOR LOT-SPECIFIC INFORMATION AND LANDSCAPE DESIGN.


DIMENSIONS MUST NOT BE SCALED FROM THE DRAWINGS. THE CONTRACTOR SHALL CONFIRM ALL DIMENSIONS AND LEVELS ON SITE PRIOR TO COMMENCING WORK.

LOUVRE WINDOWS MAY BE SUBSTITUTED FOR STANDARD AWNINGS IF REQUIRED TO ACHIEVE COMPLIANCE WITH NZBC H1 AT BUILDING CONSENT

LEGEND

- OUTLOOK
- OUTDOOR LIVING SPACE 4m x 5m / 20m²
- BATTER SLOPE

ELEVATION KEY

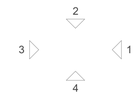

ROOM KEY

E	ENTRY
L	LIVING ROOM
D	DINING
K	KITCHEN
WC	BATHROOM
EN	ENSUITE
B	BEDROOM
ST	STORAGE
G	GARAGE

CLIENT	MYLAND PARTNERS
PROJECT NAME	PROJECT
DRAWING TITLE	B24
SCALE	1:50
REVISION I.D	B

DRAWING NO.

A-TB-039





WALL CLADDING

- W01 — **TIMBER** - VERTICAL - WHITEWASH STAIN (HERMPAC OR ABODO VULCAN IN WHITE, OR SIMILAR)
- W02 — **TIMBER** - VERTICAL - NATURAL STAIN (HERMPAC OR ABODO VULCAN IN NATURAL, OR SIMILAR) NOTE: NO OVERLY SATURATED / VIBRANT STAINS TO BE USED
- W03 — **TIMBER** - VERTICAL - DARK / CHARCOAL STAIN (HERMPAC OR ABODO VULCAN IN EBONY/GRAPHITE, OR SIMILAR)
- W04 — **GROOVED SHEET PRODUCT** - VERTICAL - WHITE / LIGHT PAINT JAMES HARDIE GROOVED AXON PANEL (133mm/400mm)
- W05 — **GROOVED SHEET PRODUCT** - VERTICAL - DARK PAINT JAMES HARDIE GROOVED AXON PANEL (133mm/400mm)
- W06 — **GROOVED SHEET PRODUCT** - VERTICAL - BLACK PAINT JAMES HARDIE GROOVED AXON PANEL (133mm/400mm)
- W07 — **WEATHERBOARD** - HORIZONTAL - LIGHT PAINT
- W08 — **WEATHERBOARD** - HORIZONTAL - DARK PAINT
- W09 — **WEATHERBOARD** - HORIZONTAL - FEATURE TIMBER (HERMPAC WEATHERBOARD IN NATURAL STAIN)
- W10 — **BRICK** - RUNNING BOND - WHITE NATURAL FINISH
- W11 — **BRICK** - RUNNING BOND - BLACK FINISH
- W12 — **BRICK** - RUNNING BOND - NATURAL FINISH 3-5 COLOUR MIX FOR VARIETY

ROOFING / JOINERY

- **STEEL RIBBED ROOFING** - REFER TO COLOURS BELOW NOTE: THIS SPECIFICATION CAN ALSO BE USED FOR WALLS
- **ALUMINIUM JOINERY** - REFER TO COLOURS BELOW
- R01 — **STEEL TRAY** - COLORSTEEL TITANIA / CLOUD
- J01 — **ALUMINIUM JOINERY** - COLORSTEEL TITANIA / CLOUD
- R02 — **STEEL TRAY** - COLORSTEEL GULL GREY
- J02 — **ALUMINIUM JOINERY** - COLORSTEEL GULL GREY
- R03 — **STEEL TRAY** - COLORSTEEL IRONSAND
- J03 — **ALUMINIUM JOINERY** - COLORSTEEL IRONSAND
- R04 — **STEEL TRAY** - COLORSTEEL KARAKA / EBONY / WINDSOR GREY
- J04 — **ALUMINIUM JOINERY** - COLORSTEEL KARAKA / EBONY / WINDSOR

ARCHITECTURAL FEATURES



- **GABLE PICTURE FRAME** HIGHLIGHTS FEATURE CLADDING — PF
- **THIN FASCIA** CREATES A SENSE OF LIGHTNESS — TF
- **WINDOW SHROUD** HIGHLIGHT KEY GLAZING PANELS — WS

TERRA STUDIO

B24

FLOOR PLAN SUMMARY

BEDROOMS	4
BATHROOMS	2
GARAGE	2
STOREYS	1

GROSS FLOOR AREA

GROUND FLOOR	157.0m²
FIRST FLOOR	
BALCONY/DECK	
TOTAL AREA	157.0m²
BUILDING COVERAGE	161.5m²

NOTES:

GROSS FLOOR AREA IS MEASURED FROM THE OUTSIDE OF EXTERNAL WALL FRAMING, AND INCLUDES STAIRS AND STAIRWELLS AT EACH FLOOR. DECKS AND BALCONIES, UNLESS OTHERWISE STATED, ARE NOT INCLUDED IN GFA.

THE BUILDING COVERAGE TOTAL LISTED ON THIS SHEET DOES NOT ACCOUNT FOR ADDITIONAL SITE-SPECIFIC BUILDING COVERAGES SUCH AS DECKS OVER 1m AND OTHER STRUCTURES.

DESIGNS ARE SUBJECT TO RESOURCE CONSENT. REFER TO APPROVED INTERGRATED CONSENT MASTERPLAN DRAWINGS FOR LOT-SPECIFIC INFORMATION AND LANDSCAPE DESIGN.

DIMENSIONS MUST NOT BE SCALED FROM THE DRAWINGS. THE CONTRACTOR SHALL CONFIRM ALL DIMENSIONS AND LEVELS ON SITE PRIOR TO COMMENCING WORK.

LOUVRE WINDOWS MAY BE SUBSTITUTED FOR STANDARD AWNINGS IF REQUIRED TO ACHIEVE COMPLIANCE WITH NZBC H1 AT BUILDING CONSENT

LEGEND

- OUTLOOK
- OUTDOOR LIVING SPACE 4m x 5m / 20m²
- BATTER SLOPE

ELEVATION KEY

2 / 3 / 1 / 4


ROOM KEY

E	ENTRY
L	LIVING ROOM
D	DINING
K	KITCHEN
WC	BATHROOM
EN	ENSUITE
B	BEDROOM
ST	STORAGE
G	GARAGE

CLIENT	MYLAND PARTNERS
PROJECT NAME	PROJECT
DRAWING TITLE	B24 - ELEVATIONS
SCALE	1:50
REVISION I.D	B

DRAWING NO.

A-TB-040

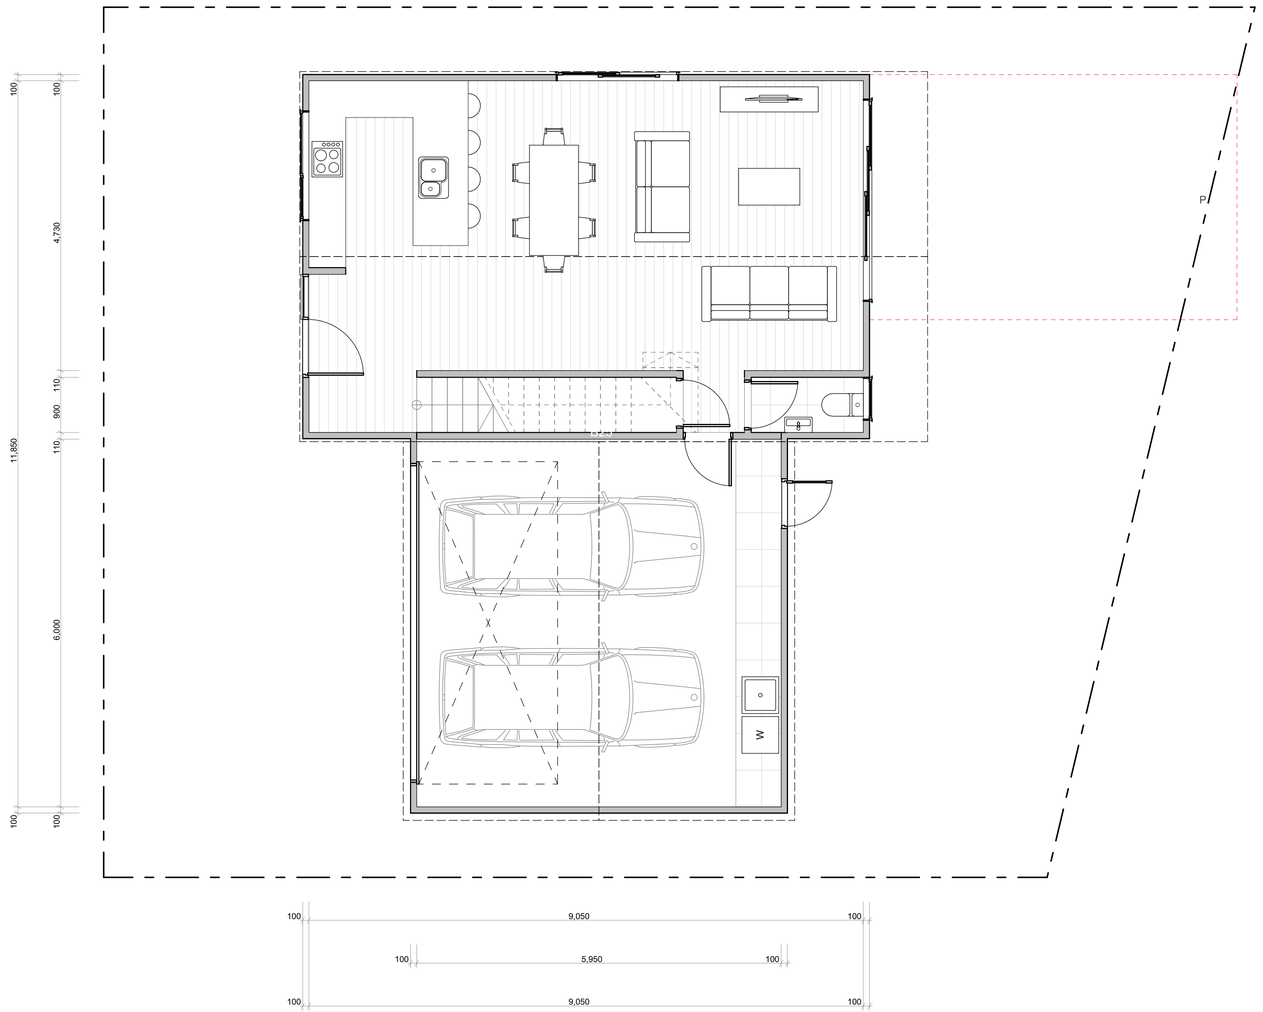

WALL CLADDING

- W01 — **TIMBER** - VERTICAL - WHITEWASH STAIN (HERMPAC OR ABODO VULCAN IN WHITE, OR SIMILAR)
- W02 — **TIMBER** - VERTICAL - NATURAL STAIN (HERMPAC OR ABODO VULCAN IN NATURAL, OR SIMILAR) NOTE: NO OVERLY SATURATED / VIBRANT STAINS TO BE USED
- W03 — **TIMBER** - VERTICAL - DARK / CHARCOAL STAIN (HERMPAC OR ABODO VULCAN IN EBONY/GRAPHITE, OR SIMILAR)
- W04 — **GROOVED SHEET PRODUCT** - VERTICAL - WHITE / LIGHT PAINT JAMES HARDIE GROOVED AXON PANEL (133mm/400mm)
- W05 — **GROOVED SHEET PRODUCT** - VERTICAL - DARK PAINT JAMES HARDIE GROOVED AXON PANEL (133mm/400mm)
- W06 — **GROOVED SHEET PRODUCT** - VERTICAL - BLACK PAINT JAMES HARDIE GROOVED AXON PANEL (133mm/400mm)
- W07 — **WEATHERBOARD** - HORIZONTAL - LIGHT PAINT
- W08 — **WEATHERBOARD** - HORIZONTAL - DARK PAINT
- W09 — **WEATHERBOARD** - HORIZONTAL - FEATURE TIMBER (HERMPAC WEATHERBOARD IN NATURAL STAIN)
- W10 — **BRICK** - RUNNING BOND - WHITE NATURAL FINISH
- W11 — **BRICK** - RUNNING BOND - BLACK FINISH
- W12 — **BRICK** - RUNNING BOND - NATURAL FINISH 3-5 COLOUR MIX FOR VARIETY

ROOFING / JOINERY

- **STEEL RIBBED ROOFING** - REFER TO COLOURS BELOW NOTE: THIS SPECIFICATION CAN ALSO BE USED FOR WALLS
- **ALUMINIUM JOINERY** - REFER TO COLOURS BELOW
- R01 — **STEEL TRAY** - COLORSTEEL TITANIA / CLOUD
- J01 — **ALUMINIUM JOINERY** - COLORSTEEL TITANIA / CLOUD
- R02 — **STEEL TRAY** - COLORSTEEL GULL GREY
- J02 — **ALUMINIUM JOINERY** - COLORSTEEL GULL GREY
- R03 — **STEEL TRAY** - COLORSTEEL IRONSAND
- J03 — **ALUMINIUM JOINERY** - COLORSTEEL IRONSAND
- R04 — **STEEL TRAY** - COLORSTEEL KARAKA / EBONY / WINDSOR GREY
- J04 — **ALUMINIUM JOINERY** - COLORSTEEL KARAKA / EBONY / WINDSOR

ARCHITECTURAL FEATURES



GABLE PICTURE FRAME HIGHLIGHTS FEATURE CLADDING — PF



THIN FASCIA CREATES A SENSE OF LIGHTNESS — TF



WINDOW SHROUD HIGHLIGHT KEY GLAZING PANELS — WS

TERRA STUDIO

B25

FLOOR PLAN SUMMARY

BEDROOMS	3
BATHROOMS	2.5
GARAGE	2
STOREYS	2

GROSS FLOOR AREA

GROUND FLOOR	92.5m²
FIRST FLOOR	60.3m²
BALCONY/DECK	
TOTAL AREA	152.8m²
BUILDING COVERAGE	103.0m²

NOTES:

GROSS FLOOR AREA IS MEASURED FROM THE OUTSIDE OF EXTERNAL WALL FRAMING, AND INCLUDES STAIRS AND STAIRWELLS AT EACH FLOOR. DECKS AND BALCONIES, UNLESS OTHERWISE STATED, ARE NOT INCLUDED IN GFA.

THE BUILDING COVERAGE TOTAL LISTED ON THIS SHEET DOES NOT ACCOUNT FOR ADDITIONAL SITE-SPECIFIC BUILDING COVERAGES SUCH AS DECKS OVER 1m AND OTHER STRUCTURES.

DESIGNS ARE SUBJECT TO RESOURCE CONSENT. REFER TO APPROVED INTERGRATED CONSENT MASTERPLAN DRAWINGS FOR LOT-SPECIFIC INFORMATION AND LANDSCAPE DESIGN.

DIMENSIONS MUST NOT BE SCALED FROM THE DRAWINGS. THE CONTRACTOR SHALL CONFIRM ALL DIMENSIONS AND LEVELS ON SITE PRIOR TO COMMENCING WORK.

LOUVRE WINDOWS MAY BE SUBSTITUTED FOR STANDARD AWNINGS IF REQUIRED TO ACHIEVE COMPLIANCE WITH NZBC H1 AT BUILDING CONSENT

LEGEND

- OUTLOOK
- OUTDOOR LIVING SPACE 4m x 5m / 20m²
- BATTER SLOPE

ELEVATION KEY

2 / 3 / 1 / 4

ROOM KEY

E	ENTRY
L	LIVING ROOM
D	DINING
K	KITCHEN
WC	BATHROOM
EN	ENSUITE
B	BEDROOM
ST	STORAGE
G	GARAGE

CLIENT	MYLAND PARTNERS
PROJECT NAME	PROJECT
DRAWING TITLE	B25
SCALE	1:50
REVISION I.D	B

DRAWING NO.

A-TB-041



WALL CLADDING

- W01 — **TIMBER** - VERTICAL - WHITEWASH STAIN (HERMPAC OR ABODO VULCAN IN WHITE, OR SIMILAR)
- W02 — **TIMBER** - VERTICAL - NATURAL STAIN (HERMPAC OR ABODO VULCAN IN NATURAL, OR SIMILAR) NOTE: NO OVERLY SATURATED / VIBRANT STAINS TO BE USED
- W03 — **TIMBER** - VERTICAL - DARK / CHARCOAL STAIN (HERMPAC OR ABODO VULCAN IN EBONY/GRAPHITE, OR SIMILAR)
- W04 — **GROOVED SHEET PRODUCT** - VERTICAL - WHITE / LIGHT PAINT JAMES HARDIE GROOVED AXON PANEL (133mm/400mm)
- W05 — **GROOVED SHEET PRODUCT** - VERTICAL - DARK PAINT JAMES HARDIE GROOVED AXON PANEL (133mm/400mm)
- W06 — **GROOVED SHEET PRODUCT** - VERTICAL - BLACK PAINT JAMES HARDIE GROOVED AXON PANEL (133mm/400mm)
- W07 — **WEATHERBOARD** - HORIZONTAL - LIGHT PAINT
- W08 — **WEATHERBOARD** - HORIZONTAL - DARK PAINT
- W09 — **WEATHERBOARD** - HORIZONTAL - FEATURE TIMBER (HERMPAC WEATHERBOARD IN NATURAL STAIN)
- W10 — **BRICK** - RUNNING BOND - WHITE NATURAL FINISH
- W11 — **BRICK** - RUNNING BOND - BLACK FINISH
- W12 — **BRICK** - RUNNING BOND - NATURAL FINISH 3-5 COLOUR MIX FOR VARIETY


ROOFING / JOINERY

STEEL RIBBED ROOFING - REFER TO COLOURS BELOW
NOTE: THIS SPECIFICATION CAN ALSO BE USED FOR WALLS

ALUMINIUM JOINERY - REFER TO COLOURS BELOW

- R01 — **STEEL TRAY** - COLORSTEEL TITANIA / CLOUD
- J01 — **ALUMINIUM JOINERY** - COLORSTEEL TITANIA / CLOUD
- R02 — **STEEL TRAY** - COLORSTEEL GULL GREY
- J02 — **ALUMINIUM JOINERY** - COLORSTEEL GULL GREY
- R03 — **STEEL TRAY** - COLORSTEEL IRONSAND
- J03 — **ALUMINIUM JOINERY** - COLORSTEEL IRONSAND
- R04 — **STEEL TRAY** - COLORSTEEL KARAKA / EBONY / WINDSOR GREY
- J04 — **ALUMINIUM JOINERY** - COLORSTEEL KARAKA / EBONY / WINDSOR

ARCHITECTURAL FEATURES

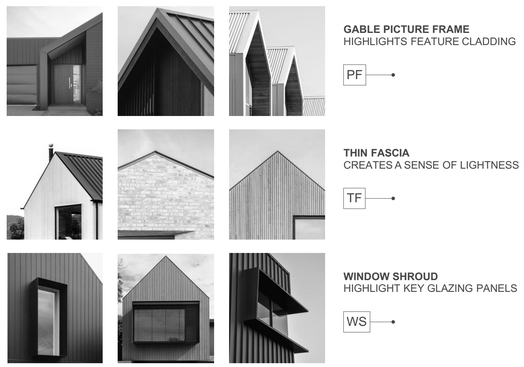

GABLE PICTURE FRAME
HIGHLIGHTS FEATURE CLADDING
PF

THIN FASCIA
CREATES A SENSE OF LIGHTNESS
TF

WINDOW SHROUD
HIGHLIGHT KEY GLAZING PANELS
WS

TERRA STUDIO

B25

FLOOR PLAN SUMMARY

BEDROOMS	3
BATHROOMS	2.5
GARAGE	2
STOREYS	2

GROSS FLOOR AREA

GROUND FLOOR	92.5m^2
FIRST FLOOR	60.3m^2
BALCONY/DECK	
TOTAL AREA	152.8m^2
BUILDING COVERAGE	103.0m^2

NOTES:

GROSS FLOOR AREA IS MEASURED FROM THE OUTSIDE OF EXTERNAL WALL FRAMING, AND INCLUDES STAIRS AND STAIRWELLS AT EACH FLOOR. DECKS AND BALCONIES, UNLESS OTHERWISE STATED, ARE NOT INCLUDED IN GFA.

THE BUILDING COVERAGE TOTAL LISTED ON THIS SHEET DOES NOT ACCOUNT FOR ADDITIONAL SITE-SPECIFIC BUILDING COVERAGES SUCH AS DECKS OVER 1m AND OTHER STRUCTURES.

DESIGNS ARE SUBJECT TO RESOURCE CONSENT. REFER TO APPROVED INTERGRATED CONSENT MASTERPLAN DRAWINGS FOR LOT-SPECIFIC INFORMATION AND LANDSCAPE DESIGN.

DIMENSIONS MUST NOT BE SCALED FROM THE DRAWINGS. THE CONTRACTOR SHALL CONFIRM ALL DIMENSIONS AND LEVELS ON SITE PRIOR TO COMMENCING WORK.

LOUVRE WINDOWS MAY BE SUBSTITUTED FOR STANDARD AWNINGS IF REQUIRED TO ACHIEVE COMPLIANCE WITH NZBC H1 AT BUILDING CONSENT

LEGEND

OUTLOOK

OUTDOOR LIVING SPACE
4m x 5m / 20m^2

BATTER SLOPE

ELEVATION KEY

2 / 3 / 1 / 4

ROOM KEY

E	ENTRY
L	LIVING ROOM
D	DINING
K	KITCHEN
WC	BATHROOM
EN	ENSUITE
B	BEDROOM
ST	STORAGE
G	GARAGE

CLIENT	MYLAND PARTNERS
PROJECT NAME	PROJECT
DRAWING TITLE	B25
SCALE	1:50
REVISION I.D	B


DRAWING NO.

A-TB-042



1

2

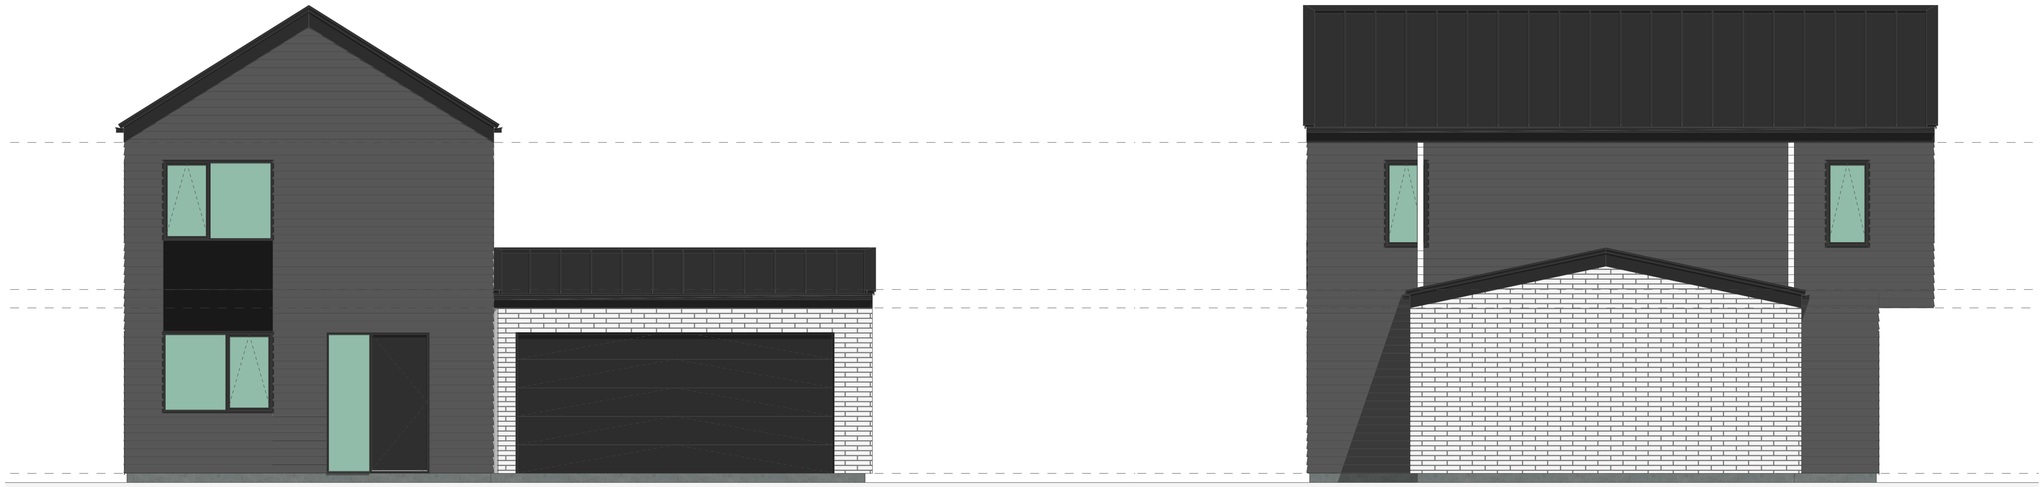

3

4


WALL CLADDING

- W01 — **TIMBER** - VERTICAL - WHITEWASH STAIN (HERMPAC OR ABODO VULCAN IN WHITE, OR SIMILAR)
- W02 — **TIMBER** - VERTICAL - NATURAL STAIN (HERMPAC OR ABODO VULCAN IN NATURAL, OR SIMILAR) NOTE: NO OVERLY SATURATED / VIBRANT STAINS TO BE USED
- W03 — **TIMBER** - VERTICAL - DARK / CHARCOAL STAIN (HERMPAC OR ABODO VULCAN IN EBONY/GRAPHITE, OR SIMILAR)
- W04 — **GROOVED SHEET PRODUCT** - VERTICAL - WHITE / LIGHT PAINT JAMES HARDIE GROOVED AXON PANEL (133mm/400mm)
- W05 — **GROOVED SHEET PRODUCT** - VERTICAL - DARK PAINT JAMES HARDIE GROOVED AXON PANEL (133mm/400mm)
- W06 — **GROOVED SHEET PRODUCT** - VERTICAL - BLACK PAINT JAMES HARDIE GROOVED AXON PANEL (133mm/400mm)
- W07 — **WEATHERBOARD** - HORIZONTAL - LIGHT PAINT
- W08 — **WEATHERBOARD** - HORIZONTAL - DARK PAINT
- W09 — **WEATHERBOARD** - HORIZONTAL - FEATURE TIMBER (HERMPAC WEATHERBOARD IN NATURAL STAIN)
- W10 — **BRICK** - RUNNING BOND - WHITE NATURAL FINISH
- W11 — **BRICK** - RUNNING BOND - BLACK FINISH
- W12 — **BRICK** - RUNNING BOND - NATURAL FINISH 3-5 COLOUR MIX FOR VARIETY


ROOFING / JOINERY

- **STEEL RIBBED ROOFING** - REFER TO COLOURS BELOW NOTE: THIS SPECIFICATION CAN ALSO BE USED FOR WALLS
- **ALUMINIUM JOINERY** - REFER TO COLOURS BELOW
- R01 — **STEEL TRAY** - COLORSTEEL TITANIA / CLOUD
- J01 — **ALUMINIUM JOINERY** - COLORSTEEL TITANIA / CLOUD
- R02 — **STEEL TRAY** - COLORSTEEL GULL GREY
- J02 — **ALUMINIUM JOINERY** - COLORSTEEL GULL GREY
- R03 — **STEEL TRAY** - COLORSTEEL IRONSAND
- J03 — **ALUMINIUM JOINERY** - COLORSTEEL IRONSAND
- R04 — **STEEL TRAY** - COLORSTEEL KARAKA / EBONY / WINDSOR GREY
- J04 — **ALUMINIUM JOINERY** - COLORSTEEL KARAKA / EBONY / WINDSOR

ARCHITECTURAL FEATURES

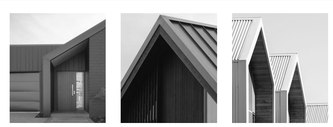

GABLE PICTURE FRAME HIGHLIGHTS FEATURE CLADDING — PF

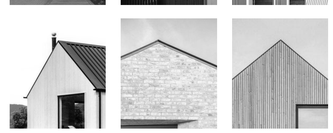

THIN FASCIA CREATES A SENSE OF LIGHTNESS — TF



WINDOW SHROUD HIGHLIGHT KEY GLAZING PANELS — WS

TERRA STUDIO

B25

FLOOR PLAN SUMMARY

BEDROOMS	3
BATHROOMS	2.5
GARAGE	2
STOREYS	2

GROSS FLOOR AREA

GROUND FLOOR	92.5m^2
FIRST FLOOR	60.3m^2
BALCONY/DECK	
TOTAL AREA	152.8m^2
BUILDING COVERAGE	103.0m^2

NOTES:

GROSS FLOOR AREA IS MEASURED FROM THE OUTSIDE OF EXTERNAL WALL FRAMING, AND INCLUDES STAIRS AND STAIRWELLS AT EACH FLOOR. DECKS AND BALCONIES, UNLESS OTHERWISE STATED, ARE NOT INCLUDED IN GFA.

THE BUILDING COVERAGE TOTAL LISTED ON THIS SHEET DOES NOT ACCOUNT FOR ADDITIONAL SITE-SPECIFIC BUILDING COVERAGES SUCH AS DECKS OVER 1m AND OTHER STRUCTURES.

DESIGNS ARE SUBJECT TO RESOURCE CONSENT. REFER TO APPROVED INTERGRATED CONSENT MASTERPLAN DRAWINGS FOR LOT-SPECIFIC INFORMATION AND LANDSCAPE DESIGN.

DIMENSIONS MUST NOT BE SCALED FROM THE DRAWINGS. THE CONTRACTOR SHALL CONFIRM ALL DIMENSIONS AND LEVELS ON SITE PRIOR TO COMMENCING WORK.

LOUVRE WINDOWS MAY BE SUBSTITUTED FOR STANDARD AWNINGS IF REQUIRED TO ACHIEVE COMPLIANCE WITH NZBC H1 AT BUILDING CONSENT

LEGEND

- OUTLOOK
- OUTDOOR LIVING SPACE 4m x 5m / 20m^2
- BATTER SLOPE

ELEVATION KEY

2 / 3 / 1 / 4


ROOM KEY

E	ENTRY
L	LIVING ROOM
D	DINING
K	KITCHEN
WC	BATHROOM
EN	ENSUITE
B	BEDROOM
ST	STORAGE
G	GARAGE

CLIENT	MYLAND PARTNERS
PROJECT NAME	PROJECT
DRAWING TITLE	B25 - ELEVATIONS
SCALE	1:50
REVISION I.D	B

DRAWING NO.

A-TB-043

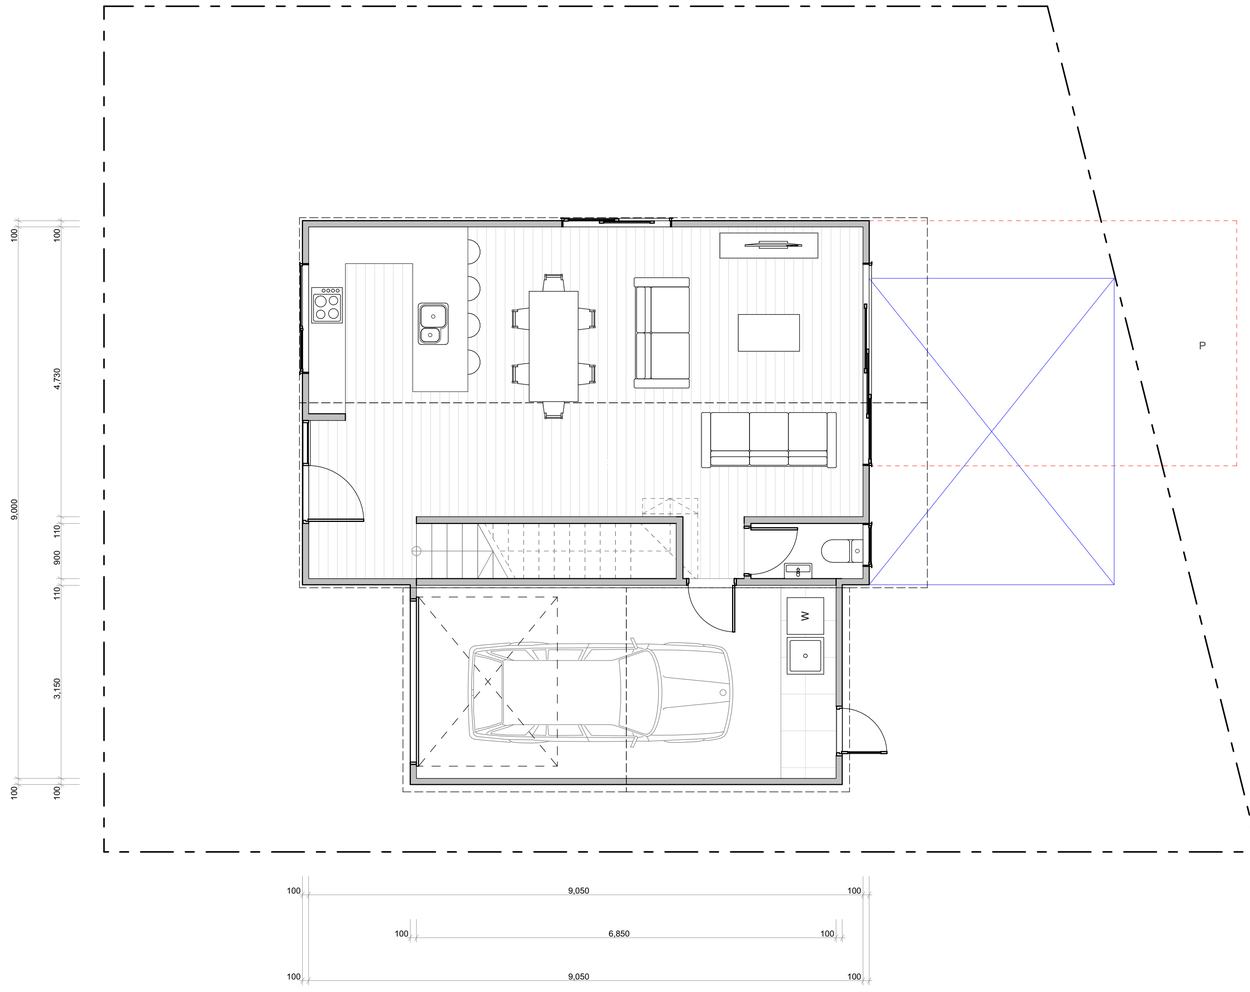

TERRA STUDIO

B26

FLOOR PLAN SUMMARY

BEDROOMS	3
BATHROOMS	2.5
GARAGE	1
STOREYS	2

GROSS FLOOR AREA

GROUND FLOOR	77.9m^2
FIRST FLOOR	60.3m^2
BALCONY/DECK	
TOTAL AREA	138.2m^2
BUILDING COVERAGE	88.0m^2

NOTES:

GROSS FLOOR AREA IS MEASURED FROM THE OUTSIDE OF EXTERNAL WALL FRAMING, AND INCLUDES STAIRS AND STAIRWELLS AT EACH FLOOR. DECKS AND BALCONIES, UNLESS OTHERWISE STATED,ARE NOT INCLUDED IN GFA.

THE BUILDING COVERAGE TOTAL LISTED ON THIS SHEET DOES NOT ACCOUNT FOR ADDITIONAL SITE-SPECIFIC BUILDING COVERAGES SUCH AS DECKS OVER 1m AND OTHER STRUCTURES.

DESIGNS ARE SUBJECT TO RESOURCE CONSENT. REFER TO APPROVED INTERGRATED CONSENT MASTERPLAN DRAWINGS FOR LOT-SPECIFIC INFORMATION AND LANDSCAPE DESIGN.

DIMENSIONS MUST NOT BE SCALED FROM THE DRAWINGS. THE CONTRACTOR SHALL CONFIRM ALL DIMENSIONS AND LEVELS ON SITE PRIOR TO COMMENCING WORK.

LOUVRE WINDOWS MAY BE SUBSTITUTED FOR STANDARD AWNINGS IF REQUIRED TO ACHIEVE COMPLIANCE WITH NZBC H1 AT BUILDING CONSENT

LEGEND

OUTLOOK

OUTDOOR LIVING SPACE
4m x 5m / 20m^2

BATTER SLOPE

ELEVATION KEY

2 / 3 / 1 / 4

ROOM KEY

E	ENTRY
L	LIVING ROOM
D	DINING
K	KITCHEN
WC	BATHROOM
EN	ENSUITE
B	BEDROOM
ST	STORAGE
G	GARAGE

WALL CLADDING

- W01 — **TIMBER** - VERTICAL - WHITEWASH STAIN (HERMPAC OR ABODO VULCAN IN WHITE, OR SIMILAR)
- W02 — **TIMBER** - VERTICAL - NATURAL STAIN (HERMPAC OR ABODO VULCAN IN NATURAL, OR SIMILAR) NOTE: NO OVERLY SATURATED / VIBRANT STAINS TO BE USED
- W03 — **TIMBER** - VERTICAL - DARK / CHARCOAL STAIN (HERMPAC OR ABODO VULCAN IN EBONY/GRAPHITE, OR SIMILAR)
- W04 — **GROOVED SHEET PRODUCT** - VERTICAL - WHITE / LIGHT PAINT JAMES HARDIE GROOVED AXON PANEL (133mm/400mm)
- W05 — **GROOVED SHEET PRODUCT** - VERTICAL - DARK PAINT JAMES HARDIE GROOVED AXON PANEL (133mm/400mm)
- W06 — **GROOVED SHEET PRODUCT** - VERTICAL - BLACK PAINT JAMES HARDIE GROOVED AXON PANEL (133mm/400mm)
- W07 — **WEATHERBOARD** - HORIZONTAL - LIGHT PAINT
- W08 — **WEATHERBOARD** - HORIZONTAL - DARK PAINT
- W09 — **WEATHERBOARD** - HORIZONTAL - FEATURE TIMBER (HERMPAC WEATHERBOARD IN NATURAL STAIN)
- W10 — **BRICK** - RUNNING BOND - WHITE NATURAL FINISH
- W11 — **BRICK** - RUNNING BOND - BLACK FINISH
- W12 — **BRICK** - RUNNING BOND - NATURAL FINISH 3-5 COLOUR MIX FOR VARIETY

ROOFING / JOINERY

- **STEEL RIBBED ROOFING** - REFER TO COLOURS BELOW NOTE: THIS SPECIFICATION CAN ALSO BE USED FOR WALLS
- **ALUMINIUM JOINERY** - REFER TO COLOURS BELOW
- R01 — **STEEL TRAY** - COLORSTEEL TITANIA / CLOUD
  J01 — **ALUMINIUM JOINERY** - COLORSTEEL TITANIA / CLOUD
- R02 — **STEEL TRAY** - COLORSTEEL GULL GREY
  J02 — **ALUMINIUM JOINERY** - COLORSTEEL GULL GREY
- R03 — **STEEL TRAY** - COLORSTEEL IRONSAND
  J03 — **ALUMINIUM JOINERY** - COLORSTEEL IRONSAND
- R04 — **STEEL TRAY** - COLORSTEEL KARAKA / EBONY / WINDSOR GREY
  J04 — **ALUMINIUM JOINERY** - COLORSTEEL KARAKA / EBONY / WINDSOR

ARCHITECTURAL FEATURES





GABLE PICTURE FRAME
HIGHLIGHTS FEATURE CLADDING

PF





THIN FASCIA
CREATES A SENSE OF LIGHTNESS

TF






WINDOW SHROUD
HIGHLIGHT KEY GLAZING PANELS

WS

CLIENT	MYLAND PARTNERS
PROJECT NAME	PROJECT
DRAWING TITLE	B26
SCALE	1:50
REVISION I.D	B

DRAWING NO.

A-TB-044

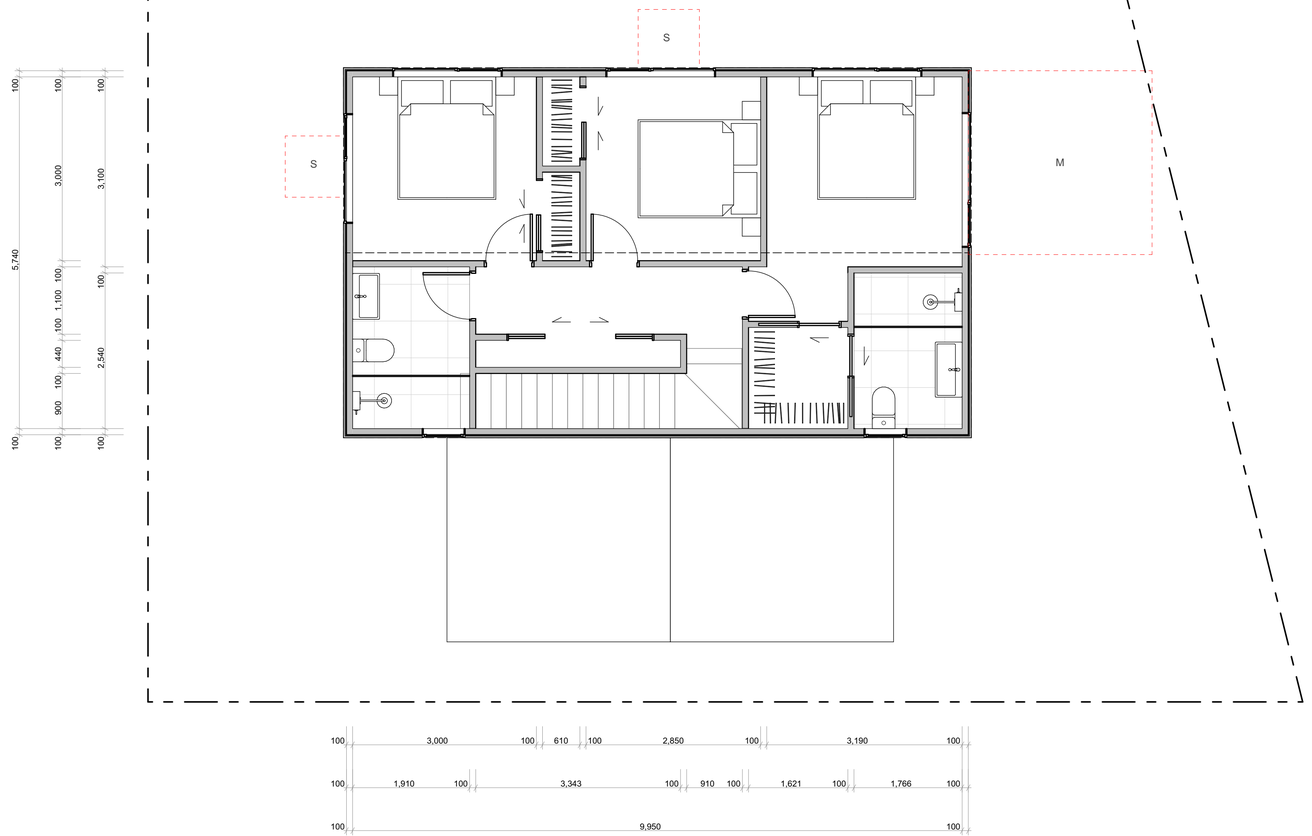


WALL CLADDING

- W01 — **TIMBER** - VERTICAL - WHITEWASH STAIN (HERMPAC OR ABODO VULCAN IN WHITE, OR SIMILAR)
- W02 — **TIMBER** - VERTICAL - NATURAL STAIN (HERMPAC OR ABODO VULCAN IN NATURAL, OR SIMILAR) NOTE: NO OVERLY SATURATED / VIBRANT STAINS TO BE USED
- W03 — **TIMBER** - VERTICAL - DARK / CHARCOAL STAIN (HERMPAC OR ABODO VULCAN IN EBONY/GRAPHITE, OR SIMILAR)
- W04 — **GROOVED SHEET PRODUCT** - VERTICAL - WHITE / LIGHT PAINT JAMES HARDIE GROOVED AXON PANEL (133mm/400mm)
- W05 — **GROOVED SHEET PRODUCT** - VERTICAL - DARK PAINT JAMES HARDIE GROOVED AXON PANEL (133mm/400mm)
- W06 — **GROOVED SHEET PRODUCT** - VERTICAL - BLACK PAINT JAMES HARDIE GROOVED AXON PANEL (133mm/400mm)
- W07 — **WEATHERBOARD** - HORIZONTAL - LIGHT PAINT
- W08 — **WEATHERBOARD** - HORIZONTAL - DARK PAINT
- W09 — **WEATHERBOARD** - HORIZONTAL - FEATURE TIMBER (HERMPAC WEATHERBOARD IN NATURAL STAIN)
- W10 — **BRICK** - RUNNING BOND - WHITE NATURAL FINISH
- W11 — **BRICK** - RUNNING BOND - BLACK FINISH
- W12 — **BRICK** - RUNNING BOND - NATURAL FINISH 3-5 COLOUR MIX FOR VARIETY

ROOFING / JOINERY

- **STEEL RIBBED ROOFING** - REFER TO COLOURS BELOW NOTE: THIS SPECIFICATION CAN ALSO BE USED FOR WALLS
- **ALUMINIUM JOINERY** - REFER TO COLOURS BELOW
- R01 — **STEEL TRAY** - COLORSTEEL TITANIA / CLOUD
- J01 — **ALUMINIUM JOINERY** - COLORSTEEL TITANIA / CLOUD
- R02 — **STEEL TRAY** - COLORSTEEL GULL GREY
- J02 — **ALUMINIUM JOINERY** - COLORSTEEL GULL GREY
- R03 — **STEEL TRAY** - COLORSTEEL IRONSAND
- J03 — **ALUMINIUM JOINERY** - COLORSTEEL IRONSAND
- R04 — **STEEL TRAY** - COLORSTEEL KARAKA / EBONY / WINDSOR GREY
- J04 — **ALUMINIUM JOINERY** - COLORSTEEL KARAKA / EBONY / WINDSOR

ARCHITECTURAL FEATURES

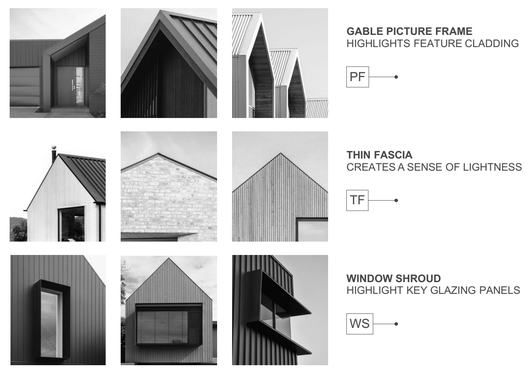

- **GABLE PICTURE FRAME** HIGHLIGHTS FEATURE CLADDING — PF
- **THIN FASCIA** CREATES A SENSE OF LIGHTNESS — TF
- **WINDOW SHROUD** HIGHLIGHT KEY GLAZING PANELS — WS

TERRA STUDIO

B26

FLOOR PLAN SUMMARY

BEDROOMS	3
BATHROOMS	2.5
GARAGE	1
STOREYS	2

GROSS FLOOR AREA

GROUND FLOOR	77.9m²
FIRST FLOOR	60.3m²
BALCONY/DECK	
TOTAL AREA	138.2m²
BUILDING COVERAGE	88.0m²

NOTES:

GROSS FLOOR AREA IS MEASURED FROM THE OUTSIDE OF EXTERNAL WALL FRAMING, AND INCLUDES STAIRS AND STAIRWELLS AT EACH FLOOR. DECKS AND BALCONIES, UNLESS OTHERWISE STATED, ARE NOT INCLUDED IN GFA.

THE BUILDING COVERAGE TOTAL LISTED ON THIS SHEET DOES NOT ACCOUNT FOR ADDITIONAL SITE-SPECIFIC BUILDING COVERAGES SUCH AS DECKS OVER 1m AND OTHER STRUCTURES.

DESIGNS ARE SUBJECT TO RESOURCE CONSENT. REFER TO APPROVED INTERGRATED CONSENT MASTERPLAN DRAWINGS FOR LOT-SPECIFIC INFORMATION AND LANDSCAPE DESIGN.

DIMENSIONS MUST NOT BE SCALED FROM THE DRAWINGS. THE CONTRACTOR SHALL CONFIRM ALL DIMENSIONS AND LEVELS ON SITE PRIOR TO COMMENCING WORK.

LOUVRE WINDOWS MAY BE SUBSTITUTED FOR STANDARD AWNINGS IF REQUIRED TO ACHIEVE COMPLIANCE WITH NZBC H1 AT BUILDING CONSENT

LEGEND

- OUTLOOK
- OUTDOOR LIVING SPACE 4m x 5m / 20m²
- BATTER SLOPE

ELEVATION KEY

2 / 3 / 1 / 4


ROOM KEY

E	ENTRY
L	LIVING ROOM
D	DINING
K	KITCHEN
WC	BATHROOM
EN	ENSUITE
B	BEDROOM
ST	STORAGE
G	GARAGE

CLIENT	MYLAND PARTNERS
PROJECT NAME	PROJECT
DRAWING TITLE	B26
SCALE	1:50
REVISION I.D	B


DRAWING NO.

A-TB-045

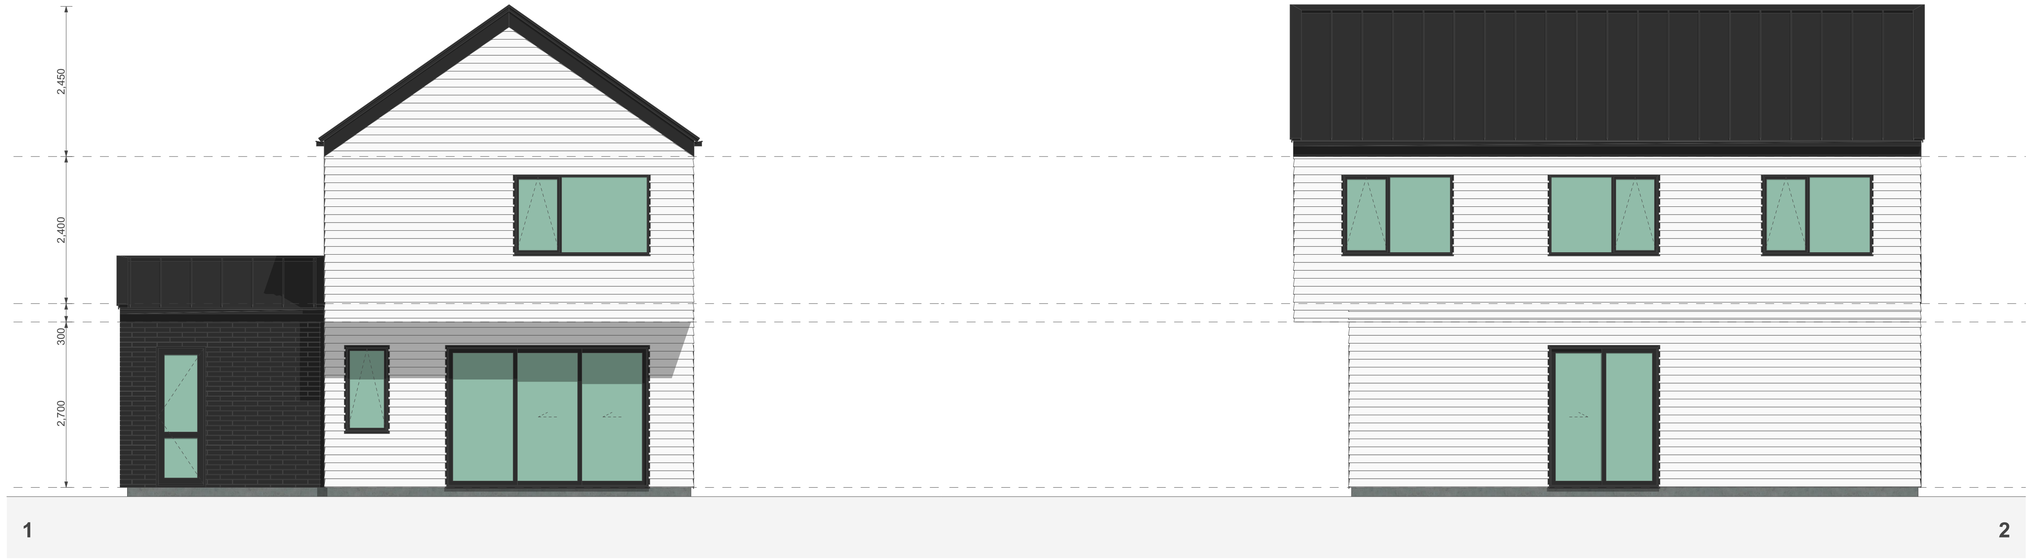

1

2

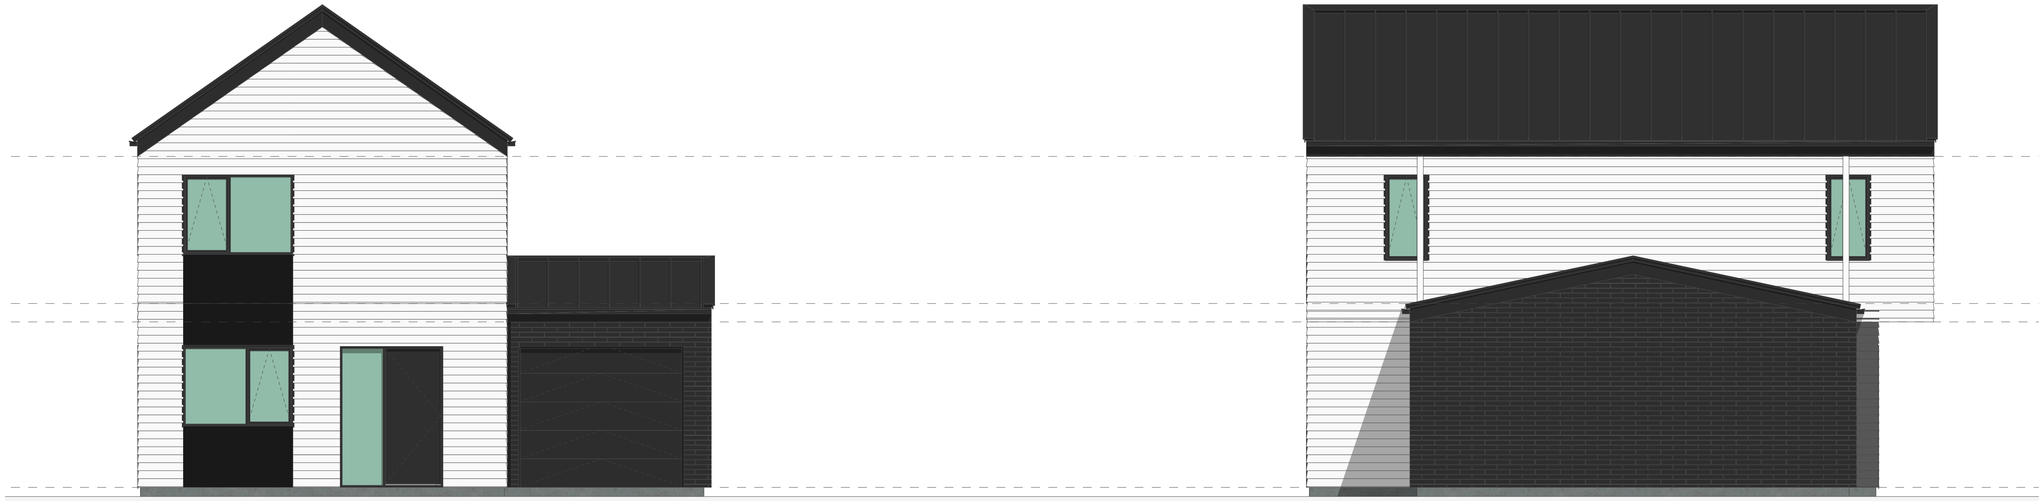

3

4


WALL CLADDING

- W01 — **TIMBER** - VERTICAL - WHITEWASH STAIN (HERMPAC OR ABODO VULCAN IN WHITE, OR SIMILAR)
- W02 — **TIMBER** - VERTICAL - NATURAL STAIN (HERMPAC OR ABODO VULCAN IN NATURAL, OR SIMILAR) NOTE: NO OVERLY SATURATED / VIBRANT STAINS TO BE USED
- W03 — **TIMBER** - VERTICAL - DARK / CHARCOAL STAIN (HERMPAC OR ABODO VULCAN IN EBONY/GRAPHITE, OR SIMILAR)
- W04 — **GROOVED SHEET PRODUCT** - VERTICAL - WHITE / LIGHT PAINT JAMES HARDIE GROOVED AXON PANEL (133mm/400mm)
- W05 — **GROOVED SHEET PRODUCT** - VERTICAL - DARK PAINT JAMES HARDIE GROOVED AXON PANEL (133mm/400mm)
- W06 — **GROOVED SHEET PRODUCT** - VERTICAL - BLACK PAINT JAMES HARDIE GROOVED AXON PANEL (133mm/400mm)
- W07 — **WEATHERBOARD** - HORIZONTAL - LIGHT PAINT
- W08 — **WEATHERBOARD** - HORIZONTAL - DARK PAINT
- W09 — **WEATHERBOARD** - HORIZONTAL - FEATURE TIMBER (HERMPAC WEATHERBOARD IN NATURAL STAIN)
- W10 — **BRICK** - RUNNING BOND - WHITE NATURAL FINISH
- W11 — **BRICK** - RUNNING BOND - BLACK FINISH
- W12 — **BRICK** - RUNNING BOND - NATURAL FINISH 3-5 COLOUR MIX FOR VARIETY

ROOFING / JOINERY

- **STEEL RIBBED ROOFING** - REFER TO COLOURS BELOW NOTE: THIS SPECIFICATION CAN ALSO BE USED FOR WALLS
- **ALUMINIUM JOINERY** - REFER TO COLOURS BELOW
- R01 — **STEEL TRAY** - COLORSTEEL TITANIA / CLOUD
- J01 — **ALUMINIUM JOINERY** - COLORSTEEL TITANIA / CLOUD
- R02 — **STEEL TRAY** - COLORSTEEL GULL GREY
- J02 — **ALUMINIUM JOINERY** - COLORSTEEL GULL GREY
- R03 — **STEEL TRAY** - COLORSTEEL IRONSAND
- J03 — **ALUMINIUM JOINERY** - COLORSTEEL IRONSAND
- R04 — **STEEL TRAY** - COLORSTEEL KARAKA / EBONY / WINDSOR GREY
- J04 — **ALUMINIUM JOINERY** - COLORSTEEL KARAKA / EBONY / WINDSOR

ARCHITECTURAL FEATURES

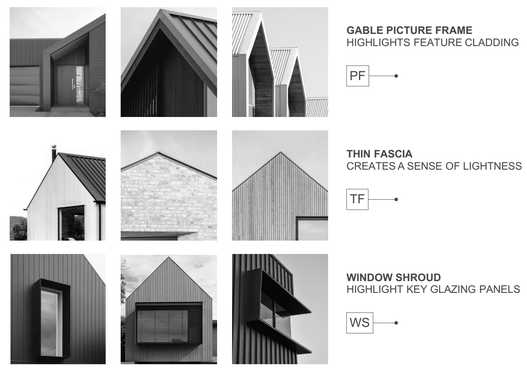

- **GABLE PICTURE FRAME** HIGHLIGHTS FEATURE CLADDING — PF
- **THIN FASCIA** CREATES A SENSE OF LIGHTNESS — TF
- **WINDOW SHROUD** HIGHLIGHT KEY GLAZING PANELS — WS

TERRA STUDIO

B26

FLOOR PLAN SUMMARY

BEDROOMS	3
BATHROOMS	2.5
GARAGE	1
STOREYS	2

GROSS FLOOR AREA

GROUND FLOOR	77.9m^2
FIRST FLOOR	60.3m^2
BALCONY/DECK	
TOTAL AREA	138.2m^2
BUILDING COVERAGE	88.0m^2

NOTES:

GROSS FLOOR AREA IS MEASURED FROM THE OUTSIDE OF EXTERNAL WALL FRAMING, AND INCLUDES STAIRS AND STAIRWELLS AT EACH FLOOR. DECKS AND BALCONIES, UNLESS OTHERWISE STATED, ARE NOT INCLUDED IN GFA.

THE BUILDING COVERAGE TOTAL LISTED ON THIS SHEET DOES NOT ACCOUNT FOR ADDITIONAL SITE-SPECIFIC BUILDING COVERAGES SUCH AS DECKS OVER 1m AND OTHER STRUCTURES.

DESIGNS ARE SUBJECT TO RESOURCE CONSENT. REFER TO APPROVED INTERGRATED CONSENT MASTERPLAN DRAWINGS FOR LOT-SPECIFIC INFORMATION AND LANDSCAPE DESIGN.

DIMENSIONS MUST NOT BE SCALED FROM THE DRAWINGS. THE CONTRACTOR SHALL CONFIRM ALL DIMENSIONS AND LEVELS ON SITE PRIOR TO COMMENCING WORK.

LOUVRE WINDOWS MAY BE SUBSTITUTED FOR STANDARD AWNINGS IF REQUIRED TO ACHIEVE COMPLIANCE WITH NZBC H1 AT BUILDING CONSENT

LEGEND

- OUTLOOK
- OUTDOOR LIVING SPACE 4m x 5m / 20m^2
- BATTER SLOPE

ELEVATION KEY

2 / 3 / 1 / 4


ROOM KEY


E	ENTRY
L	LIVING ROOM
D	DINING
K	KITCHEN
WC	BATHROOM
EN	ENSUITE
B	BEDROOM
ST	STORAGE
G	GARAGE

CLIENT	MYLAND PARTNERS
PROJECT NAME	PROJECT
DRAWING TITLE	B26 - ELEVATIONS
SCALE	1:50
REVISION I.D	B

DRAWING NO.

A-TB-046

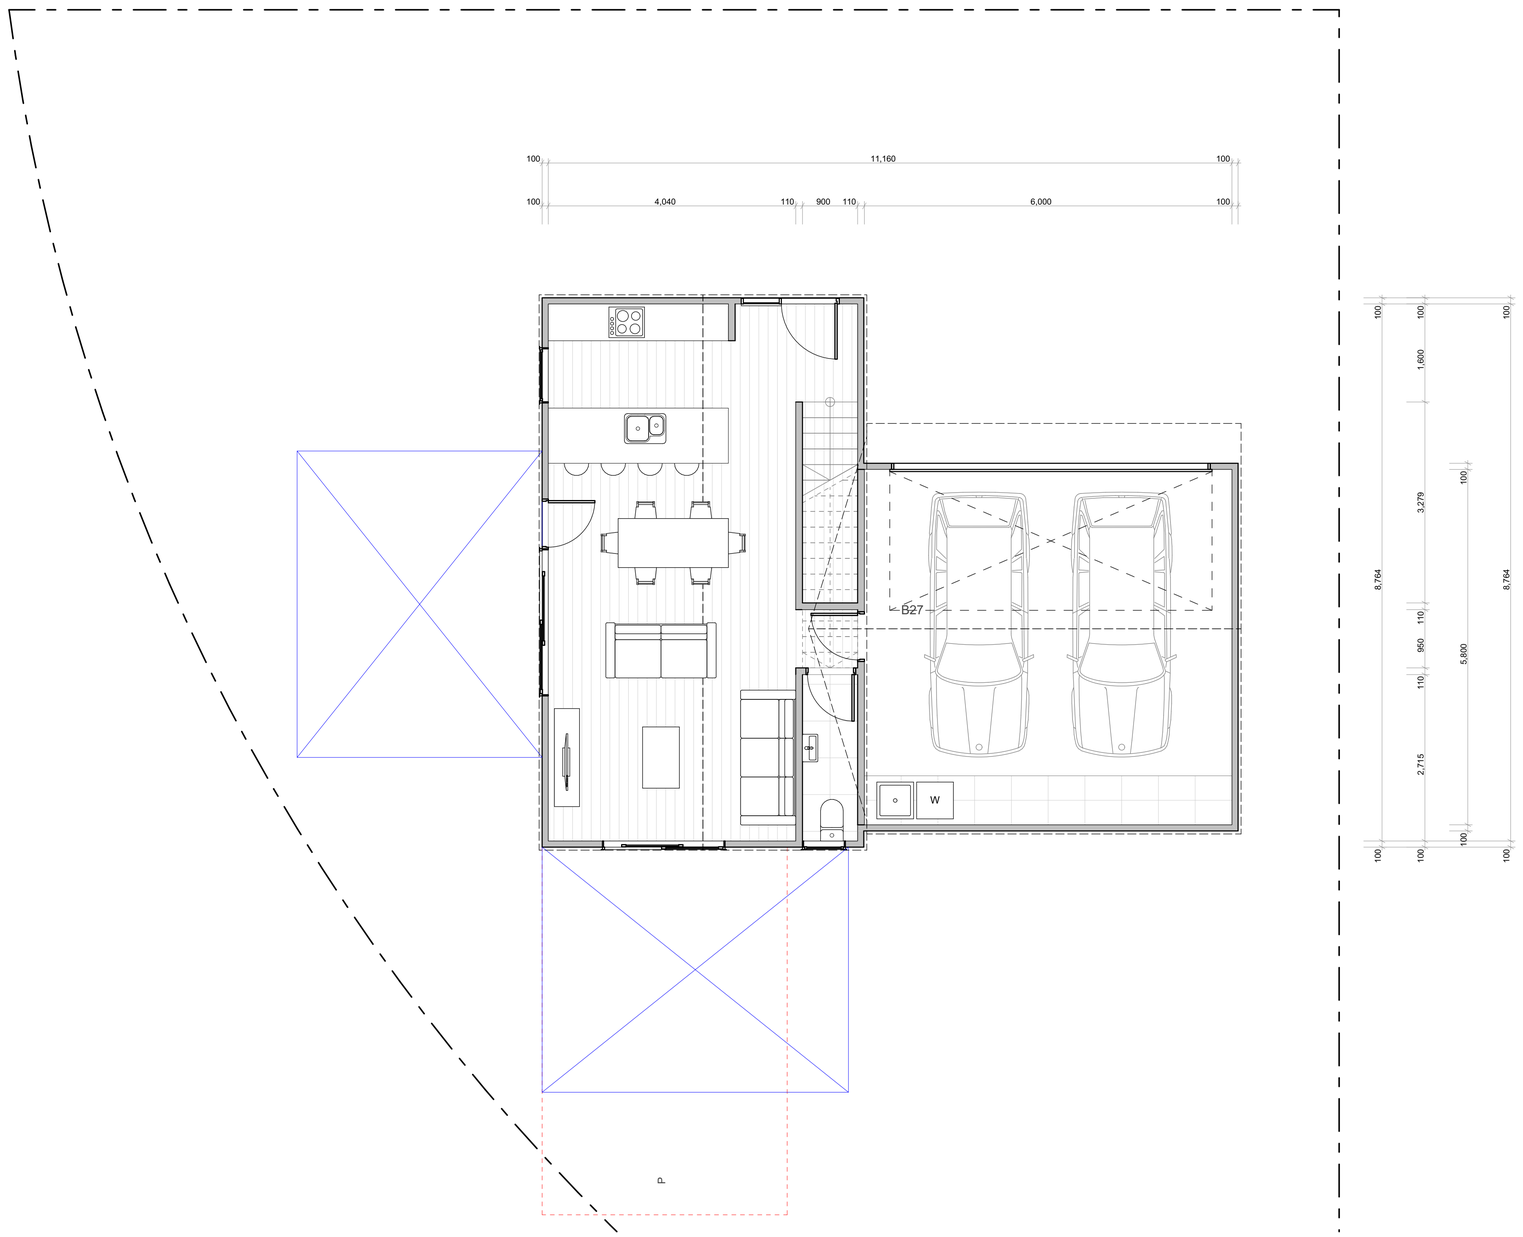
100
11,160
100
100
4,040
110
900
110
6,000
100
B27
W
8,764
1,600
3,279
110
950
110
2,715
5,800
100
100
100

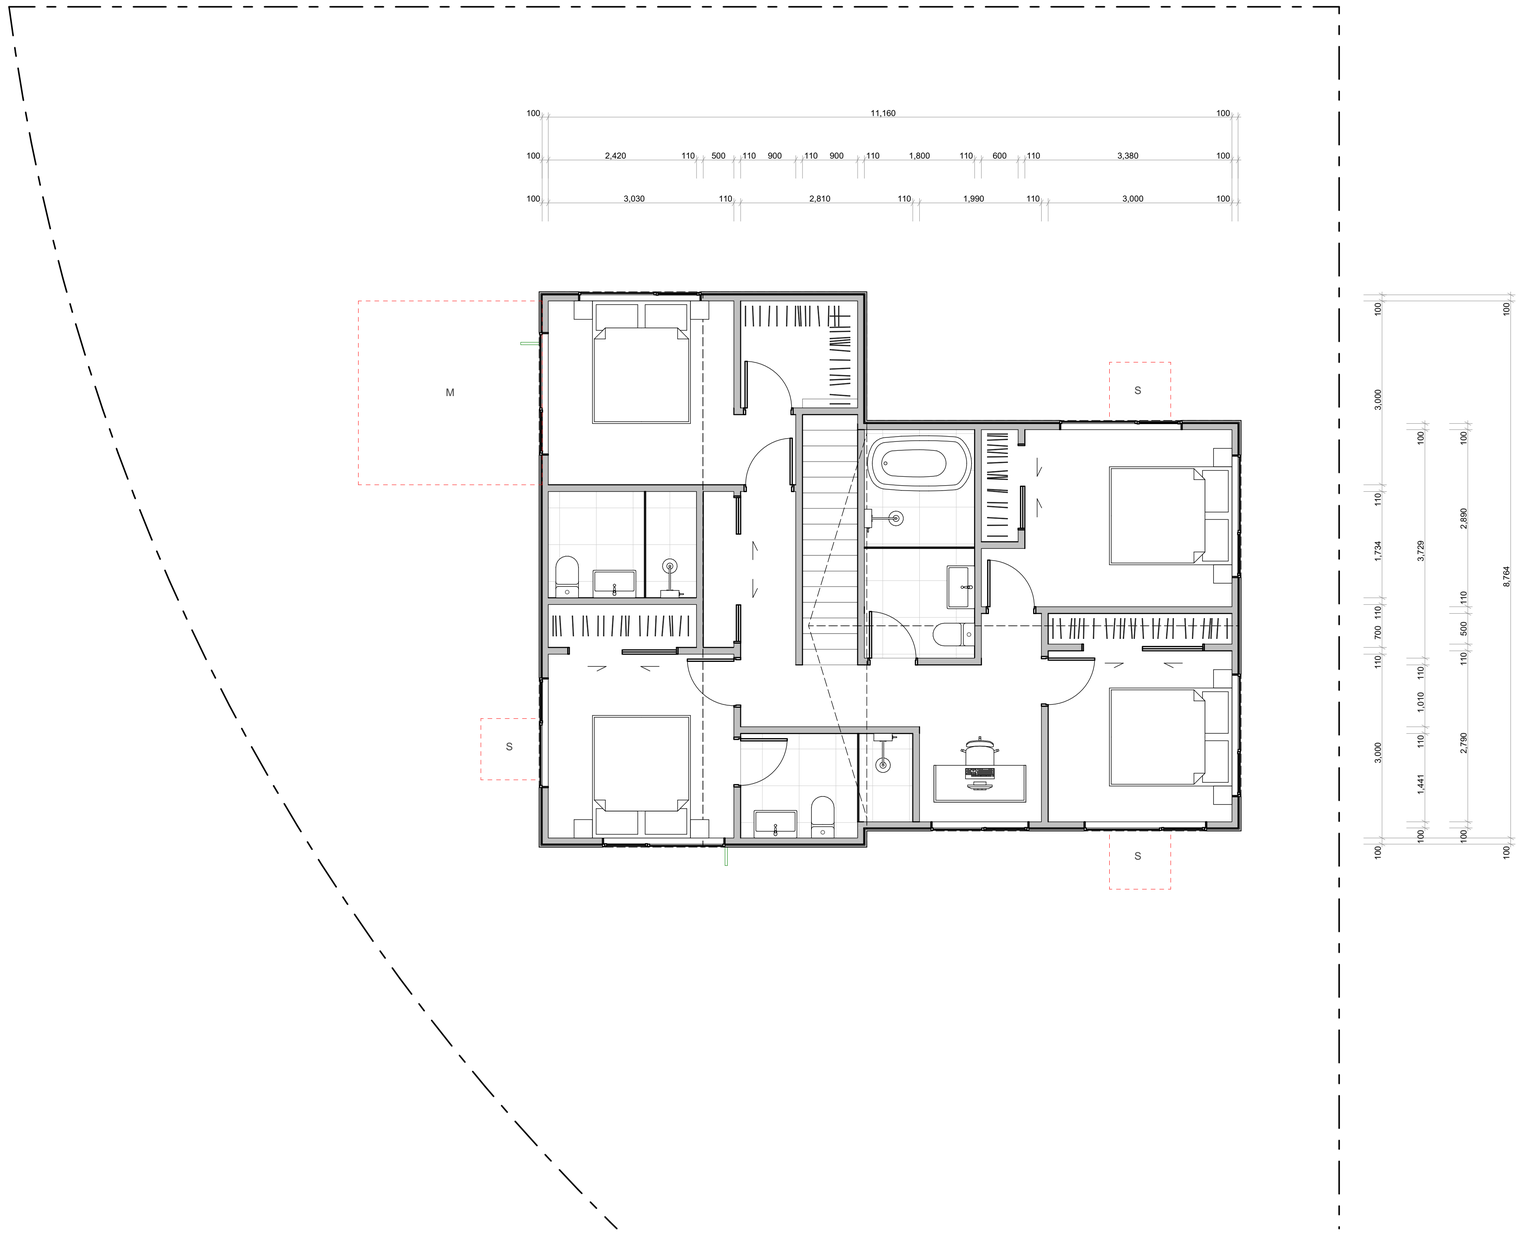

TERRA STUDIO

B27

FLOOR PLAN SUMMARY

BEDROOMS	4
BATHROOMS	3.5
GARAGE	2
STOREYS	2

GROSS FLOOR AREA

GROUND FLOOR	83.7m²
FIRST FLOOR	87.4m²
BALCONY/DECK	
TOTAL AREA	171.1m²
BUILDING COVERAGE	91.0m²

NOTES:

GROSS FLOOR AREA IS MEASURED FROM THE OUTSIDE OF EXTERNAL WALL FRAMING, AND INCLUDES STAIRS AND STAIRWELLS AT EACH FLOOR. DECKS AND BALCONIES, UNLESS OTHERWISE STATED, ARE NOT INCLUDED IN GFA.

THE BUILDING COVERAGE TOTAL LISTED ON THIS SHEET DOES NOT ACCOUNT FOR ADDITIONAL SITE-SPECIFIC BUILDING COVERAGES SUCH AS DECKS OVER 1m AND OTHER STRUCTURES.

DESIGNS ARE SUBJECT TO RESOURCE CONSENT. REFER TO APPROVED INTERGRATED CONSENT MASTERPLAN DRAWINGS FOR LOT-SPECIFIC INFORMATION AND LANDSCAPE DESIGN.

DIMENSIONS MUST NOT BE SCALED FROM THE DRAWINGS. THE CONTRACTOR SHALL CONFIRM ALL DIMENSIONS AND LEVELS ON SITE PRIOR TO COMMENCING WORK.

LOUVRE WINDOWS MAY BE SUBSTITUTED FOR STANDARD AWNINGS IF REQUIRED TO ACHIEVE COMPLIANCE WITH NZBC H1 AT BUILDING CONSENT

LEGEND

OUTLOOK

OUTDOOR LIVING SPACE
4m x 5m / 20m²

BATTER SLOPE

ELEVATION KEY



ROOM KEY

E	ENTRY
L	LIVING ROOM
D	DINING
K	KITCHEN
WC	BATHROOM
EN	ENSUITE
B	BEDROOM
ST	STORAGE
G	GARAGE


WALL CLADDING

- W01 — **TIMBER** - VERTICAL - WHITEWASH STAIN (HERMPAC OR ABODO VULCAN IN WHITE, OR SIMILAR)
- W02 — **TIMBER** - VERTICAL - NATURAL STAIN (HERMPAC OR ABODO VULCAN IN NATURAL, OR SIMILAR) NOTE: NO OVERLY SATURATED / VIBRANT STAINS TO BE USED
- W03 — **TIMBER** - VERTICAL - DARK / CHARCOAL STAIN (HERMPAC OR ABODO VULCAN IN EBONY/GRAPHITE, OR SIMILAR)
- W04 — **GROOVED SHEET PRODUCT** - VERTICAL - WHITE / LIGHT PAINT JAMES HARDIE GROOVED AXON PANEL (133mm/400mm)
- W05 — **GROOVED SHEET PRODUCT** - VERTICAL - DARK PAINT JAMES HARDIE GROOVED AXON PANEL (133mm/400mm)
- W06 — **GROOVED SHEET PRODUCT** - VERTICAL - BLACK PAINT JAMES HARDIE GROOVED AXON PANEL (133mm/400mm)
- W07 — **WEATHERBOARD** - HORIZONTAL - LIGHT PAINT
- W08 — **WEATHERBOARD** - HORIZONTAL - DARK PAINT
- W09 — **WEATHERBOARD** - HORIZONTAL - FEATURE TIMBER (HERMPAC WEATHERBOARD IN NATURAL STAIN)
- W10 — **BRICK** - RUNNING BOND - WHITE NATURAL FINISH
- W11 — **BRICK** - RUNNING BOND - BLACK FINISH
- W12 — **BRICK** - RUNNING BOND - NATURAL FINISH 3-5 COLOUR MIX FOR VARIETY

ROOFING / JOINERY

- **STEEL RIBBED ROOFING** - REFER TO COLOURS BELOW NOTE: THIS SPECIFICATION CAN ALSO BE USED FOR WALLS
- **ALUMINIUM JOINERY** - REFER TO COLOURS BELOW
- R01 — **STEEL TRAY** - COLORSTEEL TITANIA / CLOUD
- J01 — **ALUMINIUM JOINERY** - COLORSTEEL TITANIA / CLOUD
- R02 — **STEEL TRAY** - COLORSTEEL GULL GREY
- J02 — **ALUMINIUM JOINERY** - COLORSTEEL GULL GREY
- R03 — **STEEL TRAY** - COLORSTEEL IRONSAND
- J03 — **ALUMINIUM JOINERY** - COLORSTEEL IRONSAND
- R04 — **STEEL TRAY** - COLORSTEEL KARAKA / EBONY / WINDSOR GREY
- J04 — **ALUMINIUM JOINERY** - COLORSTEEL KARAKA / EBONY / WINDSOR

ARCHITECTURAL FEATURES

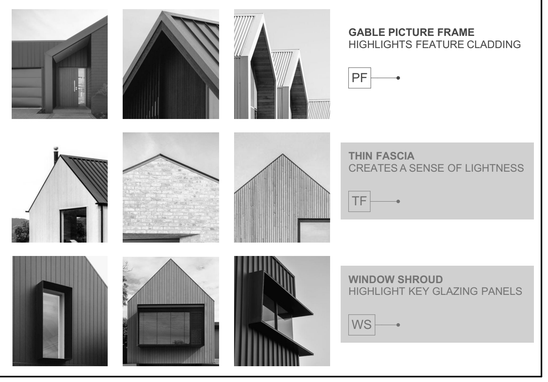

GABLE PICTURE FRAME HIGHLIGHTS FEATURE CLADDING — PF


THIN FASCIA CREATES A SENSE OF LIGHTNESS — TF

WINDOW SHROUD HIGHLIGHT KEY GLAZING PANELS — WS

CLIENT	MYLAND PARTNERS
PROJECT NAME	PROJECT
DRAWING TITLE	B27
SCALE	1:50
REVISION I.D	B


DRAWING NO.

A-TB-048

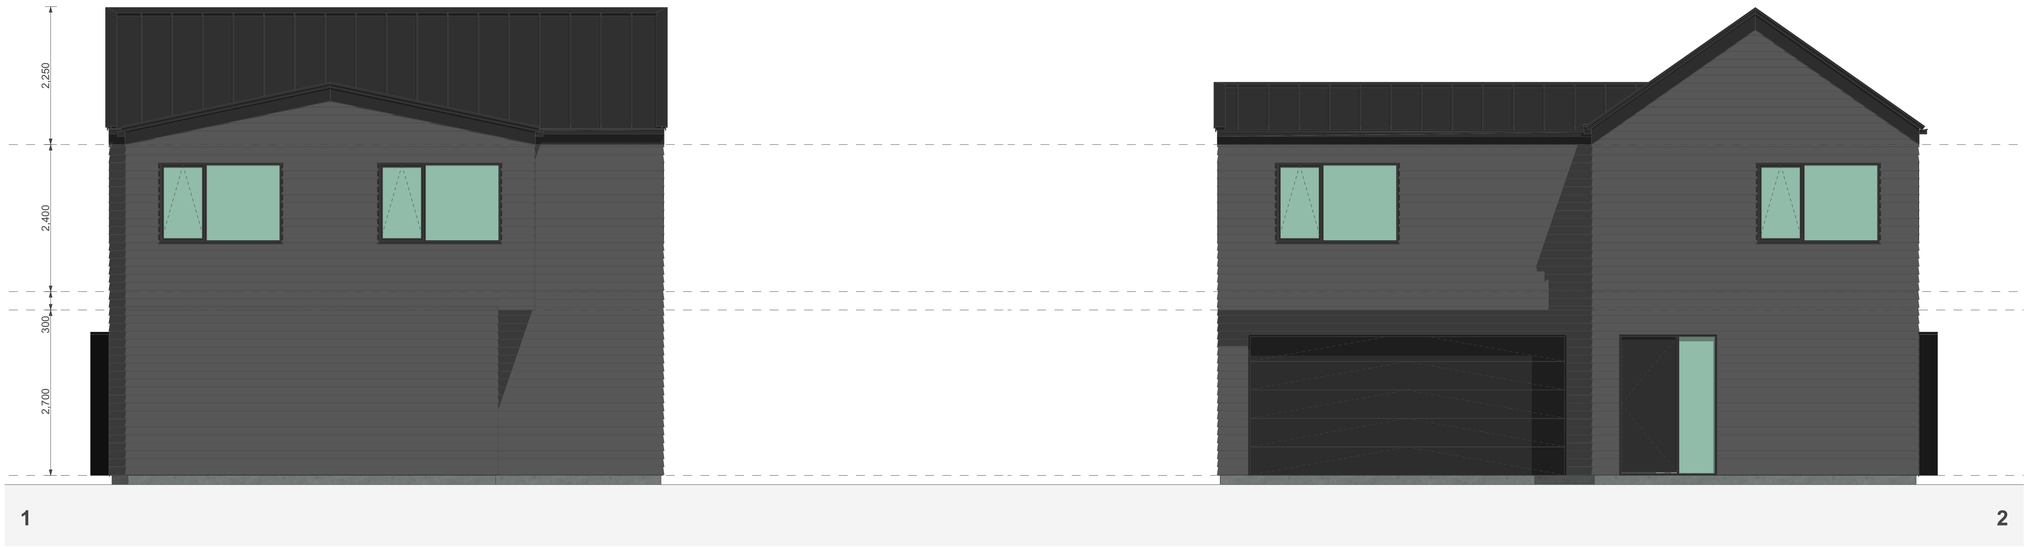

1

2

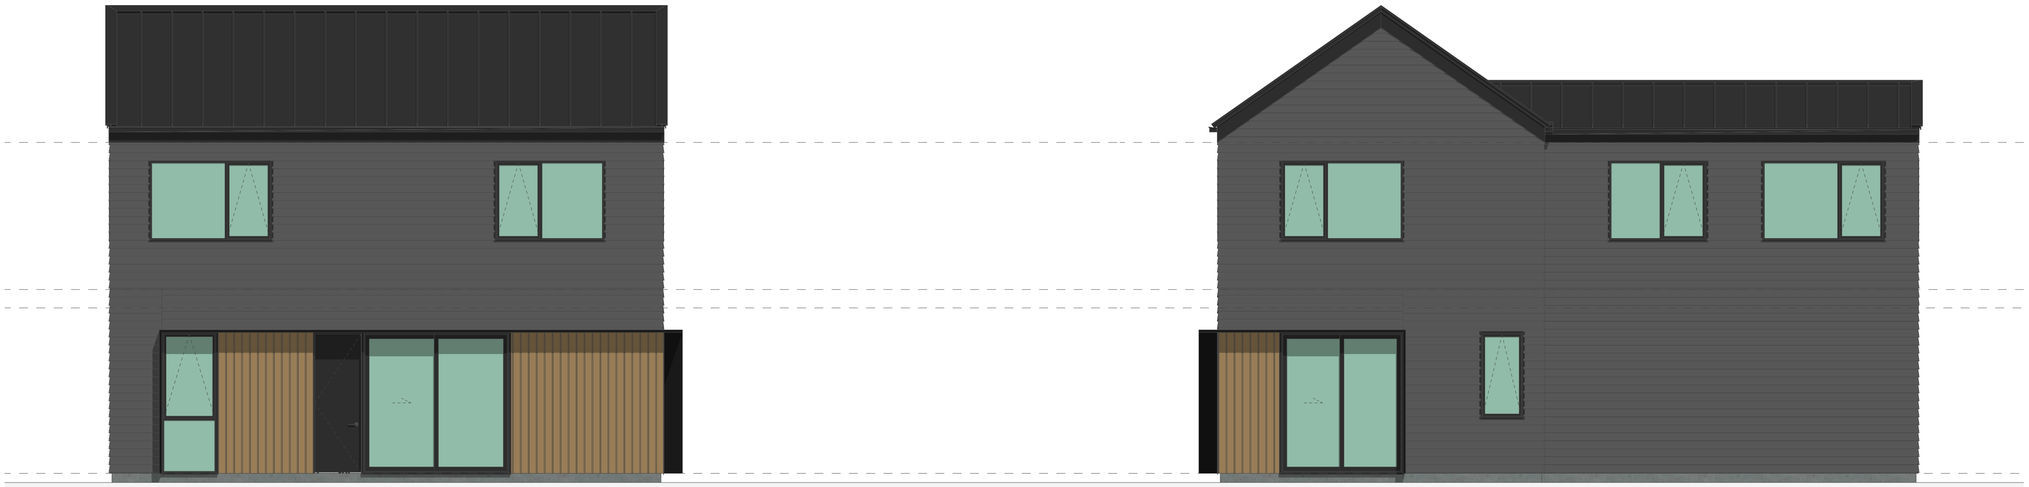

3

4

WALL CLADDING

W01 — **TIMBER** - VERTICAL - WHITEWASH STAIN
(HERMPAC OR ABODO VULCAN IN WHITE, OR SIMILAR)

W02 — **TIMBER** - VERTICAL - NATURAL STAIN
(HERMPAC OR ABODO VULCAN IN NATURAL, OR SIMILAR)
NOTE: NO OVERLY SATURATED / VIBRANT STAINS TO BE USED

W03 — **TIMBER** - VERTICAL - DARK / CHARCOAL STAIN
(HERMPAC OR ABODO VULCAN IN EBONY/GRAPHITE, OR SIMILAR)

W04 — **GROOVED SHEET PRODUCT** - VERTICAL - WHITE / LIGHT PAINT
JAMES HARDIE GROOVED AXON PANEL (133mm/400mm)

W05 — **GROOVED SHEET PRODUCT** - VERTICAL - DARK PAINT
JAMES HARDIE GROOVED AXON PANEL (133mm/400mm)

W06 — **GROOVED SHEET PRODUCT** - VERTICAL - BLACK PAINT
JAMES HARDIE GROOVED AXON PANEL (133mm/400mm)

W07 — **WEATHERBOARD** - HORIZONTAL - LIGHT PAINT

W08 — **WEATHERBOARD** - HORIZONTAL - DARK PAINT

W09 — **WEATHERBOARD** - HORIZONTAL - FEATURE TIMBER
(HERMPAC WEATHERBOARD IN NATURAL STAIN)

W10 — **BRICK** - RUNNING BOND - WHITE NATURAL FINISH

W11 — **BRICK** - RUNNING BOND - BLACK FINISH

W12 — **BRICK** - RUNNING BOND - NATURAL FINISH
3-5 COLOUR MIX FOR VARIETY

ROOFING / JOINERY

STEEL RIBBED ROOFING - REFER TO COLOURS BELOW
NOTE: THIS SPECIFICATION CAN ALSO BE USED FOR WALLS

ALUMINIUM JOINERY - REFER TO COLOURS BELOW

R01 — **STEEL TRAY** - COLORSTEEL TITANIA / CLOUD
J01 — **ALUMINIUM JOINERY** - COLORSTEEL TITANIA / CLOUD

R02 — **STEEL TRAY** - COLORSTEEL GULL GREY
J02 — **ALUMINIUM JOINERY** - COLORSTEEL GULL GREY

R03 — **STEEL TRAY** - COLORSTEEL IRONSAND
J03 — **ALUMINIUM JOINERY** - COLORSTEEL IRONSAND

R04 — **STEEL TRAY** - COLORSTEEL KARAKA / EBONY / WINDSOR GREY
J04 — **ALUMINIUM JOINERY** - COLORSTEEL KARAKA / EBONY / WINDSOR

ARCHITECTURAL FEATURES



GABLE PICTURE FRAME
HIGHLIGHTS FEATURE CLADDING

PF



THIN FASCIA
CREATES A SENSE OF LIGHTNESS

TF



WINDOW SHROUD
HIGHLIGHT KEY GLAZING PANELS

WS

TERRA STUDIO

B27

FLOOR PLAN SUMMARY

BEDROOMS	4
BATHROOMS	3.5
GARAGE	2
STOREYS	2

GROSS FLOOR AREA

GROUND FLOOR	83.7m^2
FIRST FLOOR	87.4m^2
BALCONY/DECK	
TOTAL AREA	171.1m^2
BUILDING COVERAGE	91.0m^2

NOTES:

GROSS FLOOR AREA IS MEASURED FROM THE OUTSIDE OF EXTERNAL WALL FRAMING, AND INCLUDES STAIRS AND STAIRWELLS AT EACH FLOOR. DECKS AND BALCONIES, UNLESS OTHERWISE STATED, ARE NOT INCLUDED IN GFA.

THE BUILDING COVERAGE TOTAL LISTED ON THIS SHEET DOES NOT ACCOUNT FOR ADDITIONAL SITE-SPECIFIC BUILDING COVERAGES SUCH AS DECKS OVER 1m AND OTHER STRUCTURES.

DESIGNS ARE SUBJECT TO RESOURCE CONSENT. REFER TO APPROVED INTERGRATED CONSENT MASTERPLAN DRAWINGS FOR LOT-SPECIFIC INFORMATION AND LANDSCAPE DESIGN.

DIMENSIONS MUST NOT BE SCALED FROM THE DRAWINGS. THE CONTRACTOR SHALL CONFIRM ALL DIMENSIONS AND LEVELS ON SITE PRIOR TO COMMENCING WORK.

LOUVRE WINDOWS MAY BE SUBSTITUTED FOR STANDARD AWNINGS IF REQUIRED TO ACHIEVE COMPLIANCE WITH NZBC H1 AT BUILDING CONSENT

LEGEND

OUTLOOK

OUTDOOR LIVING SPACE
4m x 5m / 20m^2

BATTER SLOPE

ELEVATION KEY




ROOM KEY

E	ENTRY
L	LIVING ROOM
D	DINING
K	KITCHEN
WC	BATHROOM
EN	ENSUITE
B	BEDROOM
ST	STORAGE
G	GARAGE

CLIENT	MYLAND PARTNERS
PROJECT NAME	PROJECT
DRAWING TITLE	B27 - ELEVATIONS
SCALE	1:50
REVISION I.D	B

DRAWING NO.

A-TB-049

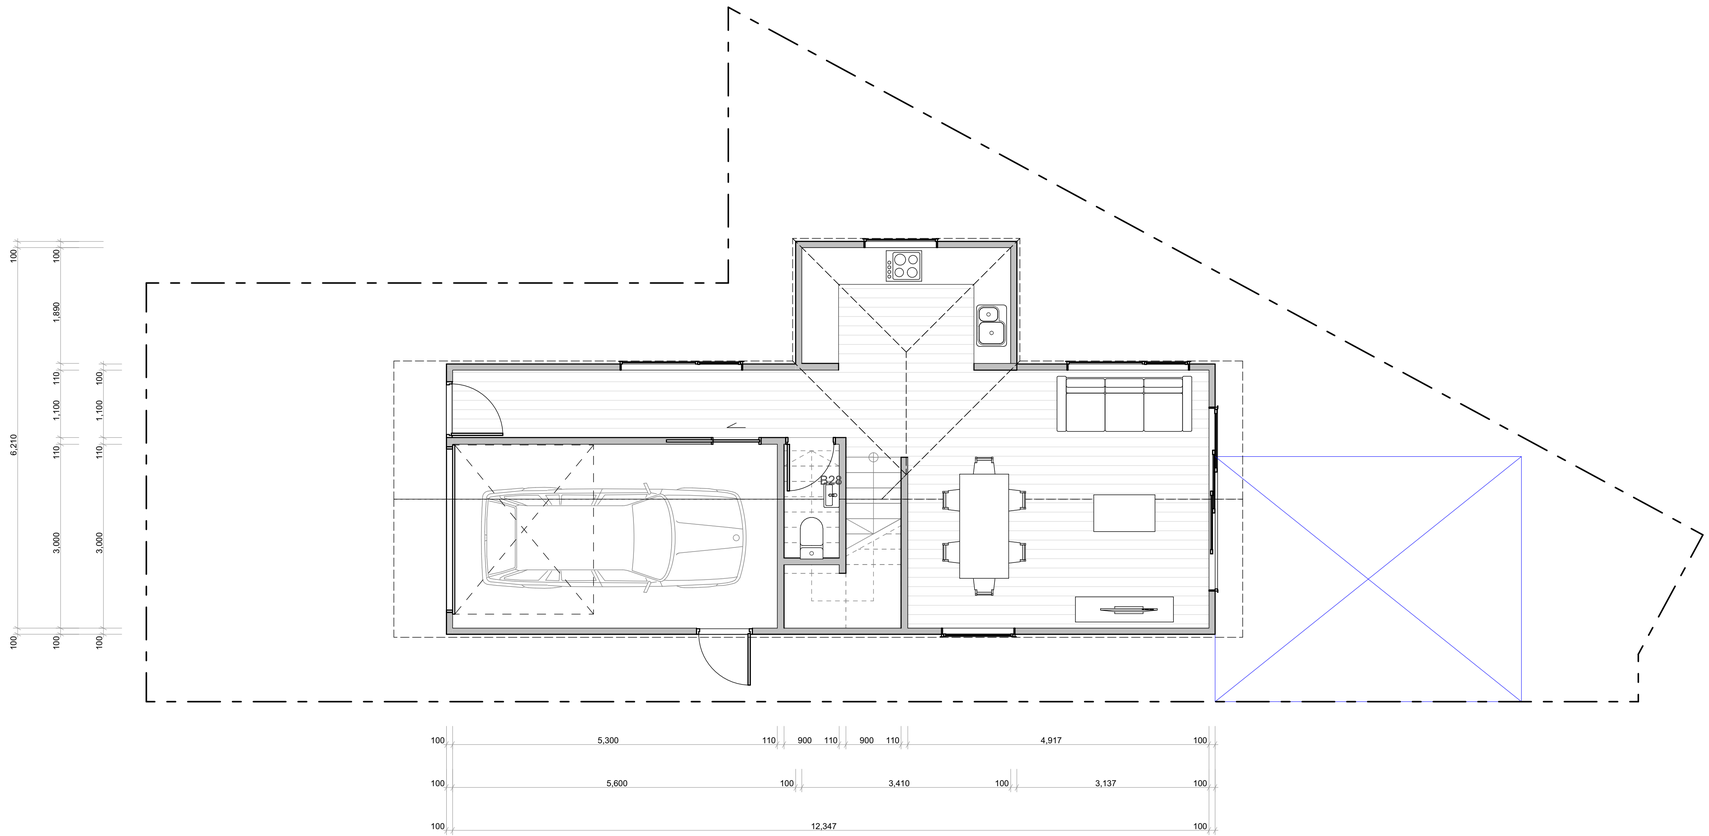

TERRA STUDIO

B28

FLOOR PLAN SUMMARY

BEDROOMS	3
BATHROOMS	2.5
GARAGE	1
STOREYS	2

GROSS FLOOR AREA

GROUND FLOOR	62.5m^2
FIRST FLOOR	68.0m^2
BALCONY/DECK	
TOTAL AREA	130.5m^2
BUILDING COVERAGE	70.0m^2

NOTES:

GROSS FLOOR AREA IS MEASURED FROM THE OUTSIDE OF EXTERNAL WALL FRAMING, AND INCLUDES STAIRS AND STAIRWELLS AT EACH FLOOR. DECKS AND BALCONIES, UNLESS OTHERWISE STATED, ARE NOT INCLUDED IN GFA.

THE BUILDING COVERAGE TOTAL LISTED ON THIS SHEET DOES NOT ACCOUNT FOR ADDITIONAL SITE-SPECIFIC BUILDING COVERAGES SUCH AS DECKS OVER 1m AND OTHER STRUCTURES.

DESIGNS ARE SUBJECT TO RESOURCE CONSENT. REFER TO APPROVED INTERGRATED CONSENT MASTERPLAN DRAWINGS FOR LOT-SPECIFIC INFORMATION AND LANDSCAPE DESIGN.

DIMENSIONS MUST NOT BE SCALED FROM THE DRAWINGS. THE CONTRACTOR SHALL CONFIRM ALL DIMENSIONS AND LEVELS ON SITE PRIOR TO COMMENCING WORK.

LOUVRE WINDOWS MAY BE SUBSTITUTED FOR STANDARD AWNINGS IF REQUIRED TO ACHIEVE COMPLIANCE WITH NZBC H1 AT BUILDING CONSENT

LEGEND

OUTLOOK

OUTDOOR LIVING SPACE
4m x 5m / 20m^2

BATTER SLOPE

ELEVATION KEY

2
3 1
4

ROOM KEY

E	ENTRY
L	LIVING ROOM
D	DINING
K	KITCHEN
WC	BATHROOM
EN	ENSUITE
B	BEDROOM
ST	STORAGE
G	GARAGE

WALL CLADDING

W01 — **TIMBER** - VERTICAL - WHITEWASH STAIN
(HERMPAC OR ABODO VULCAN IN WHITE, OR SIMILAR)

W02 — **TIMBER** - VERTICAL - NATURAL STAIN
(HERMPAC OR ABODO VULCAN IN NATURAL, OR SIMILAR)
NOTE: NO OVERLY SATURATED / VIBRANT STAINS TO BE USED

W03 — **TIMBER** - VERTICAL - DARK / CHARCOAL STAIN
(HERMPAC OR ABODO VULCAN IN EBONY/GRAPHITE, OR SIMILAR)

W04 — **GROOVED SHEET PRODUCT** - VERTICAL - WHITE / LIGHT PAINT
JAMES HARDIE GROOVED AXON PANEL (133mm/400mm)

W05 — **GROOVED SHEET PRODUCT** - VERTICAL - DARK PAINT
JAMES HARDIE GROOVED AXON PANEL (133mm/400mm)

W06 — **GROOVED SHEET PRODUCT** - VERTICAL - BLACK PAINT
JAMES HARDIE GROOVED AXON PANEL (133mm/400mm)

W07 — **WEATHERBOARD** - HORIZONTAL - LIGHT PAINT

W08 — **WEATHERBOARD** - HORIZONTAL - DARK PAINT

W09 — **WEATHERBOARD** - HORIZONTAL - FEATURE TIMBER
(HERMPAC WEATHERBOARD IN NATURAL STAIN)

W10 — **BRICK** - RUNNING BOND - WHITE NATURAL FINISH

W11 — **BRICK** - RUNNING BOND - BLACK FINISH

W12 — **BRICK** - RUNNING BOND - NATURAL FINISH
3-5 COLOUR MIX FOR VARIETY

ROOFING / JOINERY

STEEL RIBBED ROOFING - REFER TO COLOURS BELOW
NOTE: THIS SPECIFICATION CAN ALSO BE USED FOR WALLS

ALUMINIUM JOINERY - REFER TO COLOURS BELOW


R01 — **STEEL TRAY** - COLORSTEEL TITANIA / CLOUD
J01 — **ALUMINIUM JOINERY** - COLORSTEEL TITANIA / CLOUD

R02 — **STEEL TRAY** - COLORSTEEL GULL GREY
J02 — **ALUMINIUM JOINERY** - COLORSTEEL GULL GREY

R03 — **STEEL TRAY** - COLORSTEEL IRONSAND
J03 — **ALUMINIUM JOINERY** - COLORSTEEL IRONSAND

R04 — **STEEL TRAY** - COLORSTEEL KARAKA / EBONY / WINDSOR GREY
J04 — **ALUMINIUM JOINERY** - COLORSTEEL KARAKA / EBONY / WINDSOR

ARCHITECTURAL FEATURES

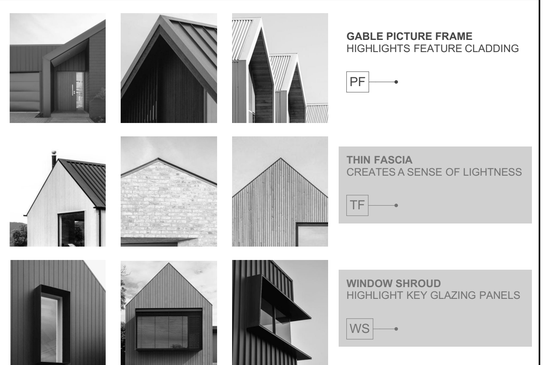

GABLE PICTURE FRAME
HIGHLIGHTS FEATURE CLADDING
PF


THIN FASCIA
CREATES A SENSE OF LIGHTNESS
TF

WINDOW SHROUD
HIGHLIGHT KEY GLAZING PANELS
WS

CLIENT	MYLAND PARTNERS
PROJECT NAME	PROJECT
DRAWING TITLE	B28
SCALE	1:50
REVISION I.D	B

DRAWING NO.

A-TB-050

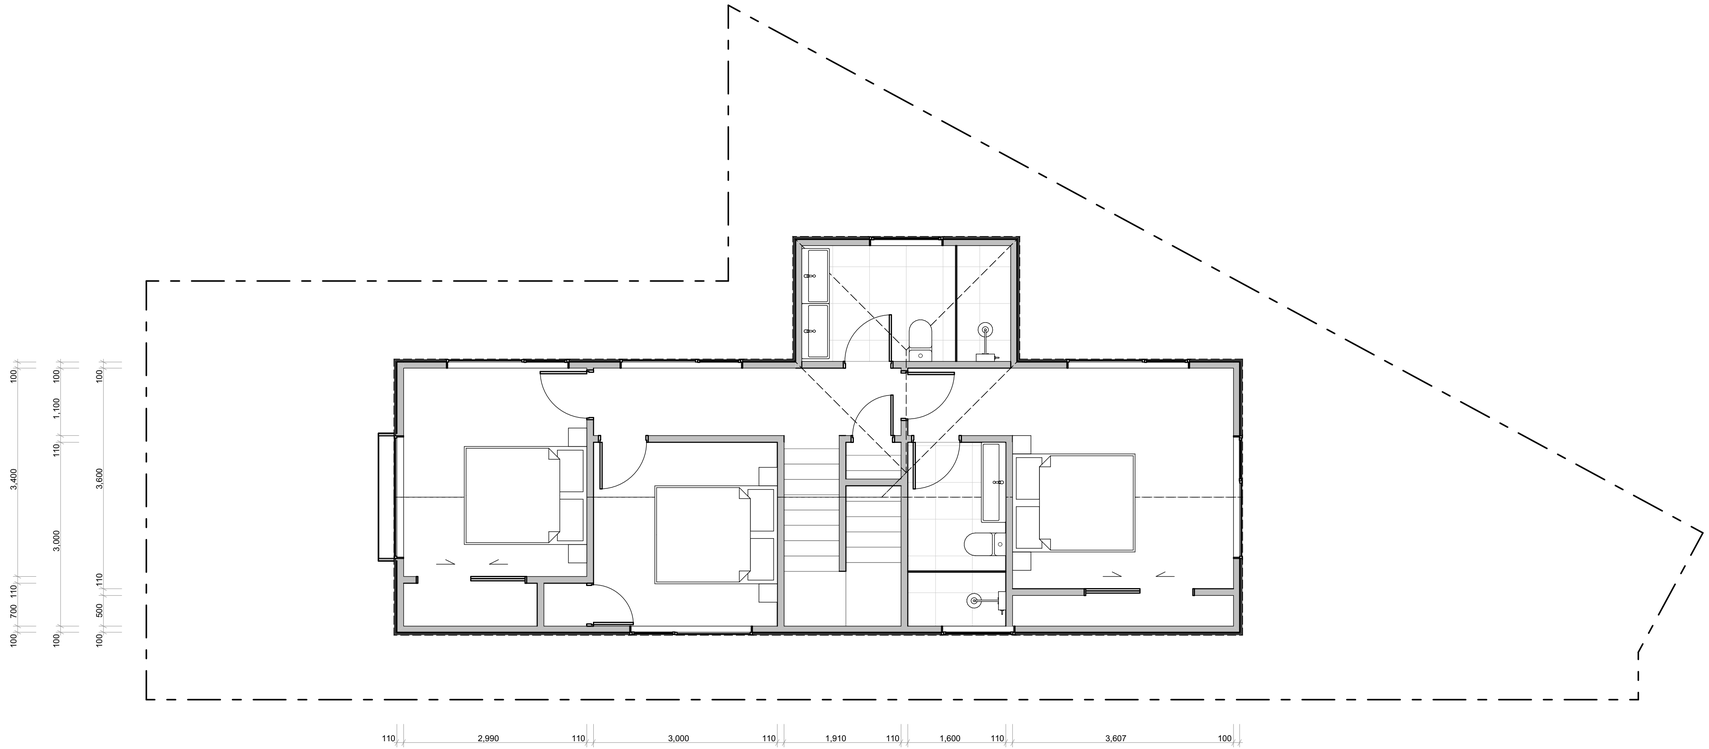


WALL CLADDING

- W01 — **TIMBER** - VERTICAL - WHITEWASH STAIN (HERMPAC OR ABODO VULCAN IN WHITE, OR SIMILAR)
- W02 — **TIMBER** - VERTICAL - NATURAL STAIN (HERMPAC OR ABODO VULCAN IN NATURAL, OR SIMILAR) NOTE: NO OVERLY SATURATED / VIBRANT STAINS TO BE USED
- W03 — **TIMBER** - VERTICAL - DARK / CHARCOAL STAIN (HERMPAC OR ABODO VULCAN IN EBONY/GRAPHITE, OR SIMILAR)
- W04 — **GROOVED SHEET PRODUCT** - VERTICAL - WHITE / LIGHT PAINT JAMES HARDIE GROOVED AXON PANEL (133mm/400mm)
- W05 — **GROOVED SHEET PRODUCT** - VERTICAL - DARK PAINT JAMES HARDIE GROOVED AXON PANEL (133mm/400mm)
- W06 — **GROOVED SHEET PRODUCT** - VERTICAL - BLACK PAINT JAMES HARDIE GROOVED AXON PANEL (133mm/400mm)
- W07 — **WEATHERBOARD** - HORIZONTAL - LIGHT PAINT
- W08 — **WEATHERBOARD** - HORIZONTAL - DARK PAINT
- W09 — **WEATHERBOARD** - HORIZONTAL - FEATURE TIMBER (HERMPAC WEATHERBOARD IN NATURAL STAIN)
- W10 — **BRICK** - RUNNING BOND - WHITE NATURAL FINISH
- W11 — **BRICK** - RUNNING BOND - BLACK FINISH
- W12 — **BRICK** - RUNNING BOND - NATURAL FINISH 3-5 COLOUR MIX FOR VARIETY

ROOFING / JOINERY

- **STEEL RIBBED ROOFING** - REFER TO COLOURS BELOW NOTE: THIS SPECIFICATION CAN ALSO BE USED FOR WALLS
- **ALUMINIUM JOINERY** - REFER TO COLOURS BELOW
- R01 — **STEEL TRAY** - COLORSTEEL TITANIA / CLOUD
- J01 — **ALUMINIUM JOINERY** - COLORSTEEL TITANIA / CLOUD
- R02 — **STEEL TRAY** - COLORSTEEL GULL GREY
- J02 — **ALUMINIUM JOINERY** - COLORSTEEL GULL GREY
- R03 — **STEEL TRAY** - COLORSTEEL IRONSAND
- J03 — **ALUMINIUM JOINERY** - COLORSTEEL IRONSAND
- R04 — **STEEL TRAY** - COLORSTEEL KARAKA / EBONY / WINDSOR GREY
- J04 — **ALUMINIUM JOINERY** - COLORSTEEL KARAKA / EBONY / WINDSOR

ARCHITECTURAL FEATURES

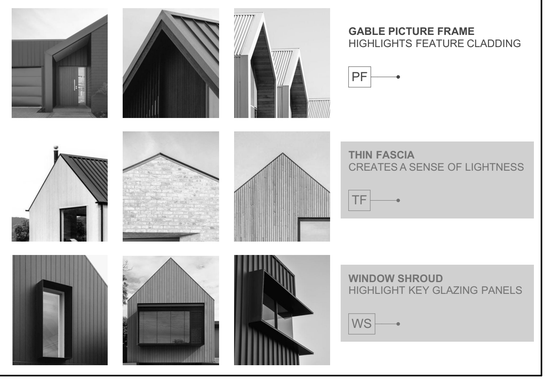

GABLE PICTURE FRAME HIGHLIGHTS FEATURE CLADDING — PF

THIN FASCIA CREATES A SENSE OF LIGHTNESS — TF

WINDOW SHROUD HIGHLIGHT KEY GLAZING PANELS — WS

TERRA STUDIO

B28

FLOOR PLAN SUMMARY

BEDROOMS	3
BATHROOMS	2.5
GARAGE	1
STOREYS	2

GROSS FLOOR AREA

GROUND FLOOR	62.5m^2
FIRST FLOOR	68.0m^2
BALCONY/DECK	
TOTAL AREA	130.5m^2
BUILDING COVERAGE	70.0m^2

NOTES:

GROSS FLOOR AREA IS MEASURED FROM THE OUTSIDE OF EXTERNAL WALL FRAMING, AND INCLUDES STAIRS AND STAIRWELLS AT EACH FLOOR. DECKS AND BALCONIES, UNLESS OTHERWISE STATED, ARE NOT INCLUDED IN GFA.

THE BUILDING COVERAGE TOTAL LISTED ON THIS SHEET DOES NOT ACCOUNT FOR ADDITIONAL SITE-SPECIFIC BUILDING COVERAGES SUCH AS DECKS OVER 1m AND OTHER STRUCTURES.

DESIGNS ARE SUBJECT TO RESOURCE CONSENT. REFER TO APPROVED INTERGRATED CONSENT MASTERPLAN DRAWINGS FOR LOT-SPECIFIC INFORMATION AND LANDSCAPE DESIGN.

DIMENSIONS MUST NOT BE SCALED FROM THE DRAWINGS. THE CONTRACTOR SHALL CONFIRM ALL DIMENSIONS AND LEVELS ON SITE PRIOR TO COMMENCING WORK.

LOUVRE WINDOWS MAY BE SUBSTITUTED FOR STANDARD AWNINGS IF REQUIRED TO ACHIEVE COMPLIANCE WITH NZBC H1 AT BUILDING CONSENT

LEGEND

- OUTLOOK
- OUTDOOR LIVING SPACE 4m x 5m / 20m^2
- BATTER SLOPE

ELEVATION KEY

2 / 3 / 1 / 4

ROOM KEY

E	ENTRY
L	LIVING ROOM
D	DINING
K	KITCHEN
WC	BATHROOM
EN	ENSUITE
B	BEDROOM
ST	STORAGE
G	GARAGE

CLIENT	MYLAND PARTNERS
PROJECT NAME	PROJECT
DRAWING TITLE	B28
SCALE	1:50
REVISION I.D	B


DRAWING NO.

A-TB-051



1

2

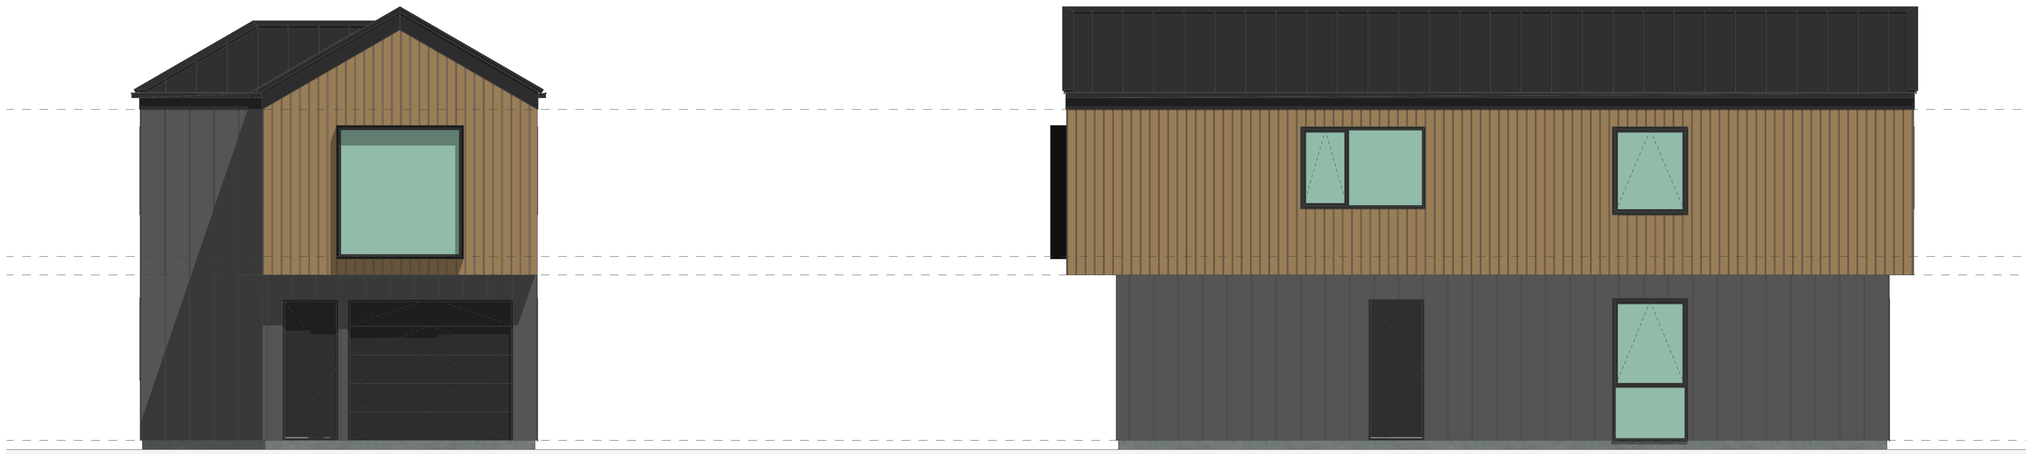

3

4

WALL CLADDING

- W01 — **TIMBER** - VERTICAL - WHITEWASH STAIN (HERMPAC OR ABODO VULCAN IN WHITE, OR SIMILAR)
- W02 — **TIMBER** - VERTICAL - NATURAL STAIN (HERMPAC OR ABODO VULCAN IN NATURAL, OR SIMILAR) NOTE: NO OVERLY SATURATED / VIBRANT STAINS TO BE USED
- W03 — **TIMBER** - VERTICAL - DARK / CHARCOAL STAIN (HERMPAC OR ABODO VULCAN IN EBONY/GRAPHITE, OR SIMILAR)
- W04 — **GROOVED SHEET PRODUCT** - VERTICAL - WHITE / LIGHT PAINT JAMES HARDIE GROOVED AXON PANEL (133mm/400mm)
- W05 — **GROOVED SHEET PRODUCT** - VERTICAL - DARK PAINT JAMES HARDIE GROOVED AXON PANEL (133mm/400mm)
- W06 — **GROOVED SHEET PRODUCT** - VERTICAL - BLACK PAINT JAMES HARDIE GROOVED AXON PANEL (133mm/400mm)
- W07 — **WEATHERBOARD** - HORIZONTAL - LIGHT PAINT
- W08 — **WEATHERBOARD** - HORIZONTAL - DARK PAINT
- W09 — **WEATHERBOARD** - HORIZONTAL - FEATURE TIMBER (HERMPAC WEATHERBOARD IN NATURAL STAIN)
- W10 — **BRICK** - RUNNING BOND - WHITE NATURAL FINISH
- W11 — **BRICK** - RUNNING BOND - BLACK FINISH
- W12 — **BRICK** - RUNNING BOND - NATURAL FINISH 3-5 COLOUR MIX FOR VARIETY

ROOFING / JOINERY

- **STEEL RIBBED ROOFING** - REFER TO COLOURS BELOW NOTE: THIS SPECIFICATION CAN ALSO BE USED FOR WALLS
- **ALUMINIUM JOINERY** - REFER TO COLOURS BELOW
- R01 — **STEEL TRAY** - COLORSTEEL TITANIA / CLOUD
- J01 — **ALUMINIUM JOINERY** - COLORSTEEL TITANIA / CLOUD
- R02 — **STEEL TRAY** - COLORSTEEL GULL GREY
- J02 — **ALUMINIUM JOINERY** - COLORSTEEL GULL GREY
- R03 — **STEEL TRAY** - COLORSTEEL IRONSAND
- J03 — **ALUMINIUM JOINERY** - COLORSTEEL IRONSAND
- R04 — **STEEL TRAY** - COLORSTEEL KARAKA / EBONY / WINDSOR GREY
- J04 — **ALUMINIUM JOINERY** - COLORSTEEL KARAKA / EBONY / WINDSOR

ARCHITECTURAL FEATURES



GABLE PICTURE FRAME HIGHLIGHTS FEATURE CLADDING — PF

THIN FASCIA CREATES A SENSE OF LIGHTNESS — TF

WINDOW SHROUD HIGHLIGHT KEY GLAZING PANELS — WS

TERRA STUDIO

B28

FLOOR PLAN SUMMARY

BEDROOMS	3
BATHROOMS	2.5
GARAGE	1
STOREYS	2

GROSS FLOOR AREA

GROUND FLOOR	62.5m^2
FIRST FLOOR	68.0m^2
BALCONY/DECK	
TOTAL AREA	130.5m^2
BUILDING COVERAGE	70.0m^2

NOTES:

GROSS FLOOR AREA IS MEASURED FROM THE OUTSIDE OF EXTERNAL WALL FRAMING, AND INCLUDES STAIRS AND STAIRWELLS AT EACH FLOOR. DECKS AND BALCONIES, UNLESS OTHERWISE STATED, ARE NOT INCLUDED IN GFA.

THE BUILDING COVERAGE TOTAL LISTED ON THIS SHEET DOES NOT ACCOUNT FOR ADDITIONAL SITE-SPECIFIC BUILDING COVERAGES SUCH AS DECKS OVER 1m AND OTHER STRUCTURES.

DESIGNS ARE SUBJECT TO RESOURCE CONSENT. REFER TO APPROVED INTERGRATED CONSENT MASTERPLAN DRAWINGS FOR LOT-SPECIFIC INFORMATION AND LANDSCAPE DESIGN.

DIMENSIONS MUST NOT BE SCALED FROM THE DRAWINGS. THE CONTRACTOR SHALL CONFIRM ALL DIMENSIONS AND LEVELS ON SITE PRIOR TO COMMENCING WORK.

LOUVRE WINDOWS MAY BE SUBSTITUTED FOR STANDARD AWNINGS IF REQUIRED TO ACHIEVE COMPLIANCE WITH NZBC H1 AT BUILDING CONSENT

LEGEND

OUTLOOK

OUTDOOR LIVING SPACE 4m x 5m / 20m^2

BATTER SLOPE

ELEVATION KEY

2 / 3 / 1 / 4


ROOM KEY

E	ENTRY
L	LIVING ROOM
D	DINING
K	KITCHEN
WC	BATHROOM
EN	ENSUITE
B	BEDROOM
ST	STORAGE
G	GARAGE

CLIENT	MYLAND PARTNERS
PROJECT NAME	PROJECT
DRAWING TITLE	B28 - ELEVATION
SCALE	1:50
REVISION I.D	B

DRAWING NO.

A-TB-052

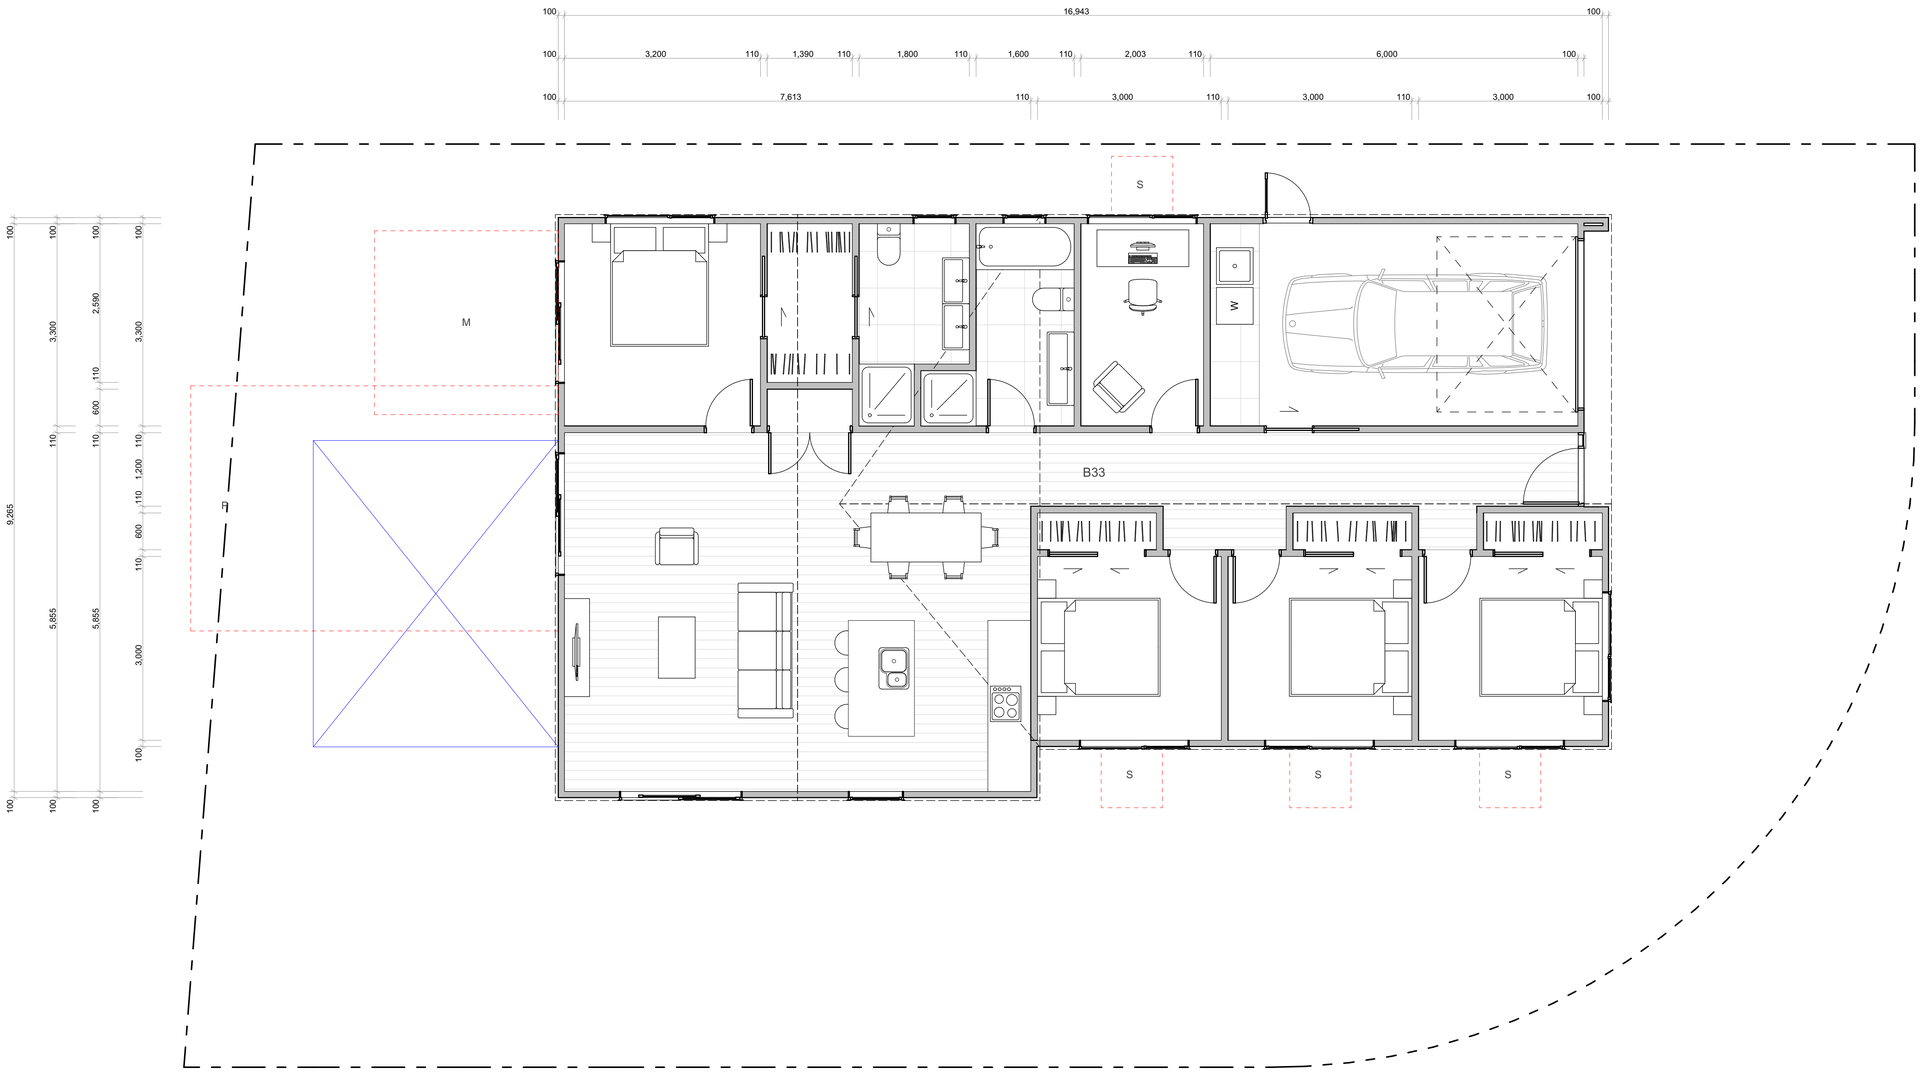


WALL CLADDING

- W01 — **TIMBER** - VERTICAL - WHITEWASH STAIN (HERMPAC OR ABODO VULCAN IN WHITE, OR SIMILAR)
- W02 — **TIMBER** - VERTICAL - NATURAL STAIN (HERMPAC OR ABODO VULCAN IN NATURAL, OR SIMILAR) NOTE: NO OVERLY SATURATED / VIBRANT STAINS TO BE USED
- W03 — **TIMBER** - VERTICAL - DARK / CHARCOAL STAIN (HERMPAC OR ABODO VULCAN IN EBONY/GRAPHITE, OR SIMILAR)
- W04 — **GROOVED SHEET PRODUCT** - VERTICAL - WHITE / LIGHT PAINT JAMES HARDIE GROOVED AXON PANEL (133mm/400mm)
- W05 — **GROOVED SHEET PRODUCT** - VERTICAL - DARK PAINT JAMES HARDIE GROOVED AXON PANEL (133mm/400mm)
- W06 — **GROOVED SHEET PRODUCT** - VERTICAL - BLACK PAINT JAMES HARDIE GROOVED AXON PANEL (133mm/400mm)
- W07 — **WEATHERBOARD** - HORIZONTAL - LIGHT PAINT
- W08 — **WEATHERBOARD** - HORIZONTAL - DARK PAINT
- W09 — **WEATHERBOARD** - HORIZONTAL - FEATURE TIMBER (HERMPAC WEATHERBOARD IN NATURAL STAIN)
- W10 — **BRICK** - RUNNING BOND - WHITE NATURAL FINISH
- W11 — **BRICK** - RUNNING BOND - BLACK FINISH
- W12 — **BRICK** - RUNNING BOND - NATURAL FINISH 3-5 COLOUR MIX FOR VARIETY

ROOFING / JOINERY

- **STEEL RIBBED ROOFING** - REFER TO COLOURS BELOW NOTE: THIS SPECIFICATION CAN ALSO BE USED FOR WALLS
- **ALUMINIUM JOINERY** - REFER TO COLOURS BELOW
- R01 — **STEEL TRAY** - COLORSTEEL TITANIA / CLOUD
- J01 — **ALUMINIUM JOINERY** - COLORSTEEL TITANIA / CLOUD
- R02 — **STEEL TRAY** - COLORSTEEL GULL GREY
- J02 — **ALUMINIUM JOINERY** - COLORSTEEL GULL GREY
- R03 — **STEEL TRAY** - COLORSTEEL IRONSAND
- J03 — **ALUMINIUM JOINERY** - COLORSTEEL IRONSAND
- R04 — **STEEL TRAY** - COLORSTEEL KARAKA / EBONY / WINDSOR GREY
- J04 — **ALUMINIUM JOINERY** - COLORSTEEL KARAKA / EBONY / WINDSOR

ARCHITECTURAL FEATURES

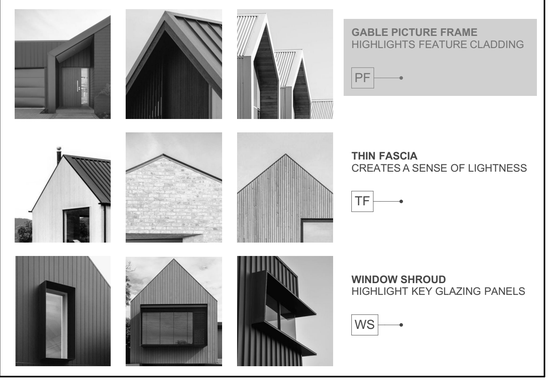

- **GABLE PICTURE FRAME** HIGHLIGHTS FEATURE CLADDING — PF
- **THIN FASCIA** CREATES A SENSE OF LIGHTNESS — TF
- **WINDOW SHROUD** HIGHLIGHT KEY GLAZING PANELS — WS

TERRA STUDIO

B33

FLOOR PLAN SUMMARY

BEDROOMS	4
BATHROOMS	3
GARAGE	2
STOREYS	1

GROSS FLOOR AREA

GROUND FLOOR	152.6m^2
FIRST FLOOR	
BALCONY/DECK	
TOTAL AREA	152.6m^2
BUILDING COVERAGE	156.3m^2

NOTES:

GROSS FLOOR AREA IS MEASURED FROM THE OUTSIDE OF EXTERNAL WALL FRAMING, AND INCLUDES STAIRS AND STAIRWELLS AT EACH FLOOR. DECKS AND BALCONIES, UNLESS OTHERWISE STATED, ARE NOT INCLUDED IN GFA.

THE BUILDING COVERAGE TOTAL LISTED ON THIS SHEET DOES NOT ACCOUNT FOR ADDITIONAL SITE-SPECIFIC BUILDING COVERAGES SUCH AS DECKS OVER 1m AND OTHER STRUCTURES.

DESIGNS ARE SUBJECT TO RESOURCE CONSENT. REFER TO APPROVED INTERGRATED CONSENT MASTERPLAN DRAWINGS FOR LOT-SPECIFIC INFORMATION AND LANDSCAPE DESIGN.

DIMENSIONS MUST NOT BE SCALED FROM THE DRAWINGS. THE CONTRACTOR SHALL CONFIRM ALL DIMENSIONS AND LEVELS ON SITE PRIOR TO COMMENCING WORK.

LOUVRE WINDOWS MAY BE SUBSTITUTED FOR STANDARD AWNINGS IF REQUIRED TO ACHIEVE COMPLIANCE WITH NZBC H1 AT BUILDING CONSENT

LEGEND

- OUTLOOK
- OUTDOOR LIVING SPACE 4m x 5m / 20m^2
- BATTER SLOPE

ELEVATION KEY

2 / 3 / 1 / 4

ROOM KEY

E	ENTRY
L	LIVING ROOM
D	DINING
K	KITCHEN
WC	BATHROOM
EN	ENSUITE
B	BEDROOM
ST	STORAGE
G	GARAGE

CLIENT	MYLAND PARTNERS
PROJECT NAME	PROJECT
DRAWING TITLE	B33
SCALE	1:50
REVISION I.D	B

DRAWING NO.

A-TB-053



1 2



3 4

WALL CLADDING

- W01 — **TIMBER** - VERTICAL - WHITEWASH STAIN (HERMPAC OR ABODO VULCAN IN WHITE, OR SIMILAR)
- W02 — **TIMBER** - VERTICAL - NATURAL STAIN (HERMPAC OR ABODO VULCAN IN NATURAL, OR SIMILAR) NOTE: NO OVERLY SATURATED / VIBRANT STAINS TO BE USED
- W03 — **TIMBER** - VERTICAL - DARK / CHARCOAL STAIN (HERMPAC OR ABODO VULCAN IN EBONY/GRAPHITE, OR SIMILAR)
- W04 — **GROOVED SHEET PRODUCT** - VERTICAL - WHITE / LIGHT PAINT JAMES HARDIE GROOVED AXON PANEL (133mm/400mm)
- W05 — **GROOVED SHEET PRODUCT** - VERTICAL - DARK PAINT JAMES HARDIE GROOVED AXON PANEL (133mm/400mm)
- W06 — **GROOVED SHEET PRODUCT** - VERTICAL - BLACK PAINT JAMES HARDIE GROOVED AXON PANEL (133mm/400mm)
- W07 — **WEATHERBOARD** - HORIZONTAL - LIGHT PAINT
- W08 — **WEATHERBOARD** - HORIZONTAL - DARK PAINT
- W09 — **WEATHERBOARD** - HORIZONTAL - FEATURE TIMBER (HERMPAC WEATHERBOARD IN NATURAL STAIN)
- W10 — **BRICK** - RUNNING BOND - WHITE NATURAL FINISH
- W11 — **BRICK** - RUNNING BOND - BLACK FINISH
- W12 — **BRICK** - RUNNING BOND - NATURAL FINISH 3-5 COLOUR MIX FOR VARIETY

ROOFING / JOINERY

STEEL RIBBED ROOFING - REFER TO COLOURS BELOW
NOTE: THIS SPECIFICATION CAN ALSO BE USED FOR WALLS

ALUMINIUM JOINERY - REFER TO COLOURS BELOW

- R01 — **STEEL TRAY** - COLORSTEEL TITANIA / CLOUD
- J01 — **ALUMINIUM JOINERY** - COLORSTEEL TITANIA / CLOUD
- R02 — **STEEL TRAY** - COLORSTEEL GULL GREY
- J02 — **ALUMINIUM JOINERY** - COLORSTEEL GULL GREY
- R03 — **STEEL TRAY** - COLORSTEEL IRONSAND
- J03 — **ALUMINIUM JOINERY** - COLORSTEEL IRONSAND
- R04 — **STEEL TRAY** - COLORSTEEL KARAKA / EBONY / WINDSOR GREY
- J04 — **ALUMINIUM JOINERY** - COLORSTEEL KARAKA / EBONY / WINDSOR

ARCHITECTURAL FEATURES



GABLE PICTURE FRAME
HIGHLIGHTS FEATURE CLADDING
PF

THIN FASCIA
CREATES A SENSE OF LIGHTNESS
TF

WINDOW SHROUD
HIGHLIGHT KEY GLAZING PANELS
WS

TERRA STUDIO

B33

FLOOR PLAN SUMMARY

BEDROOMS	4
BATHROOMS	3
GARAGE	2
STOREYS	1

GROSS FLOOR AREA

GROUND FLOOR	152.6m^2
FIRST FLOOR	
BALCONY/DECK	
TOTAL AREA	152.6m^2
BUILDING COVERAGE	156.3m^2

NOTES:

GROSS FLOOR AREA IS MEASURED FROM THE OUTSIDE OF EXTERNAL WALL FRAMING, AND INCLUDES STAIRS AND STAIRWELLS AT EACH FLOOR. DECKS AND BALCONIES, UNLESS OTHERWISE STATED, ARE NOT INCLUDED IN GFA.

THE BUILDING COVERAGE TOTAL LISTED ON THIS SHEET DOES NOT ACCOUNT FOR ADDITIONAL SITE-SPECIFIC BUILDING COVERAGES SUCH AS DECKS OVER 1m AND OTHER STRUCTURES.

DESIGNS ARE SUBJECT TO RESOURCE CONSENT. REFER TO APPROVED INTERGRATED CONSENT MASTERPLAN DRAWINGS FOR LOT-SPECIFIC INFORMATION AND LANDSCAPE DESIGN.

DIMENSIONS MUST NOT BE SCALED FROM THE DRAWINGS. THE CONTRACTOR SHALL CONFIRM ALL DIMENSIONS AND LEVELS ON SITE PRIOR TO COMMENCING WORK.

LOUVRE WINDOWS MAY BE SUBSTITUTED FOR STANDARD AWNINGS IF REQUIRED TO ACHIEVE COMPLIANCE WITH NZBC H1 AT BUILDING CONSENT

LEGEND

OUTLOOK

OUTDOOR LIVING SPACE
4m x 5m / 20m^2

BATTER SLOPE

ELEVATION KEY

2 / 3 / 1 / 4


ROOM KEY

E	ENTRY
L	LIVING ROOM
D	DINING
K	KITCHEN
WC	BATHROOM
EN	ENSUITE
B	BEDROOM
ST	STORAGE
G	GARAGE

CLIENT	MYLAND PARTNERS
PROJECT NAME	PROJECT
DRAWING TITLE	B33 - ELEVATIONS
SCALE	1:50
REVISION I.D	B

DRAWING NO.

A-TB-054

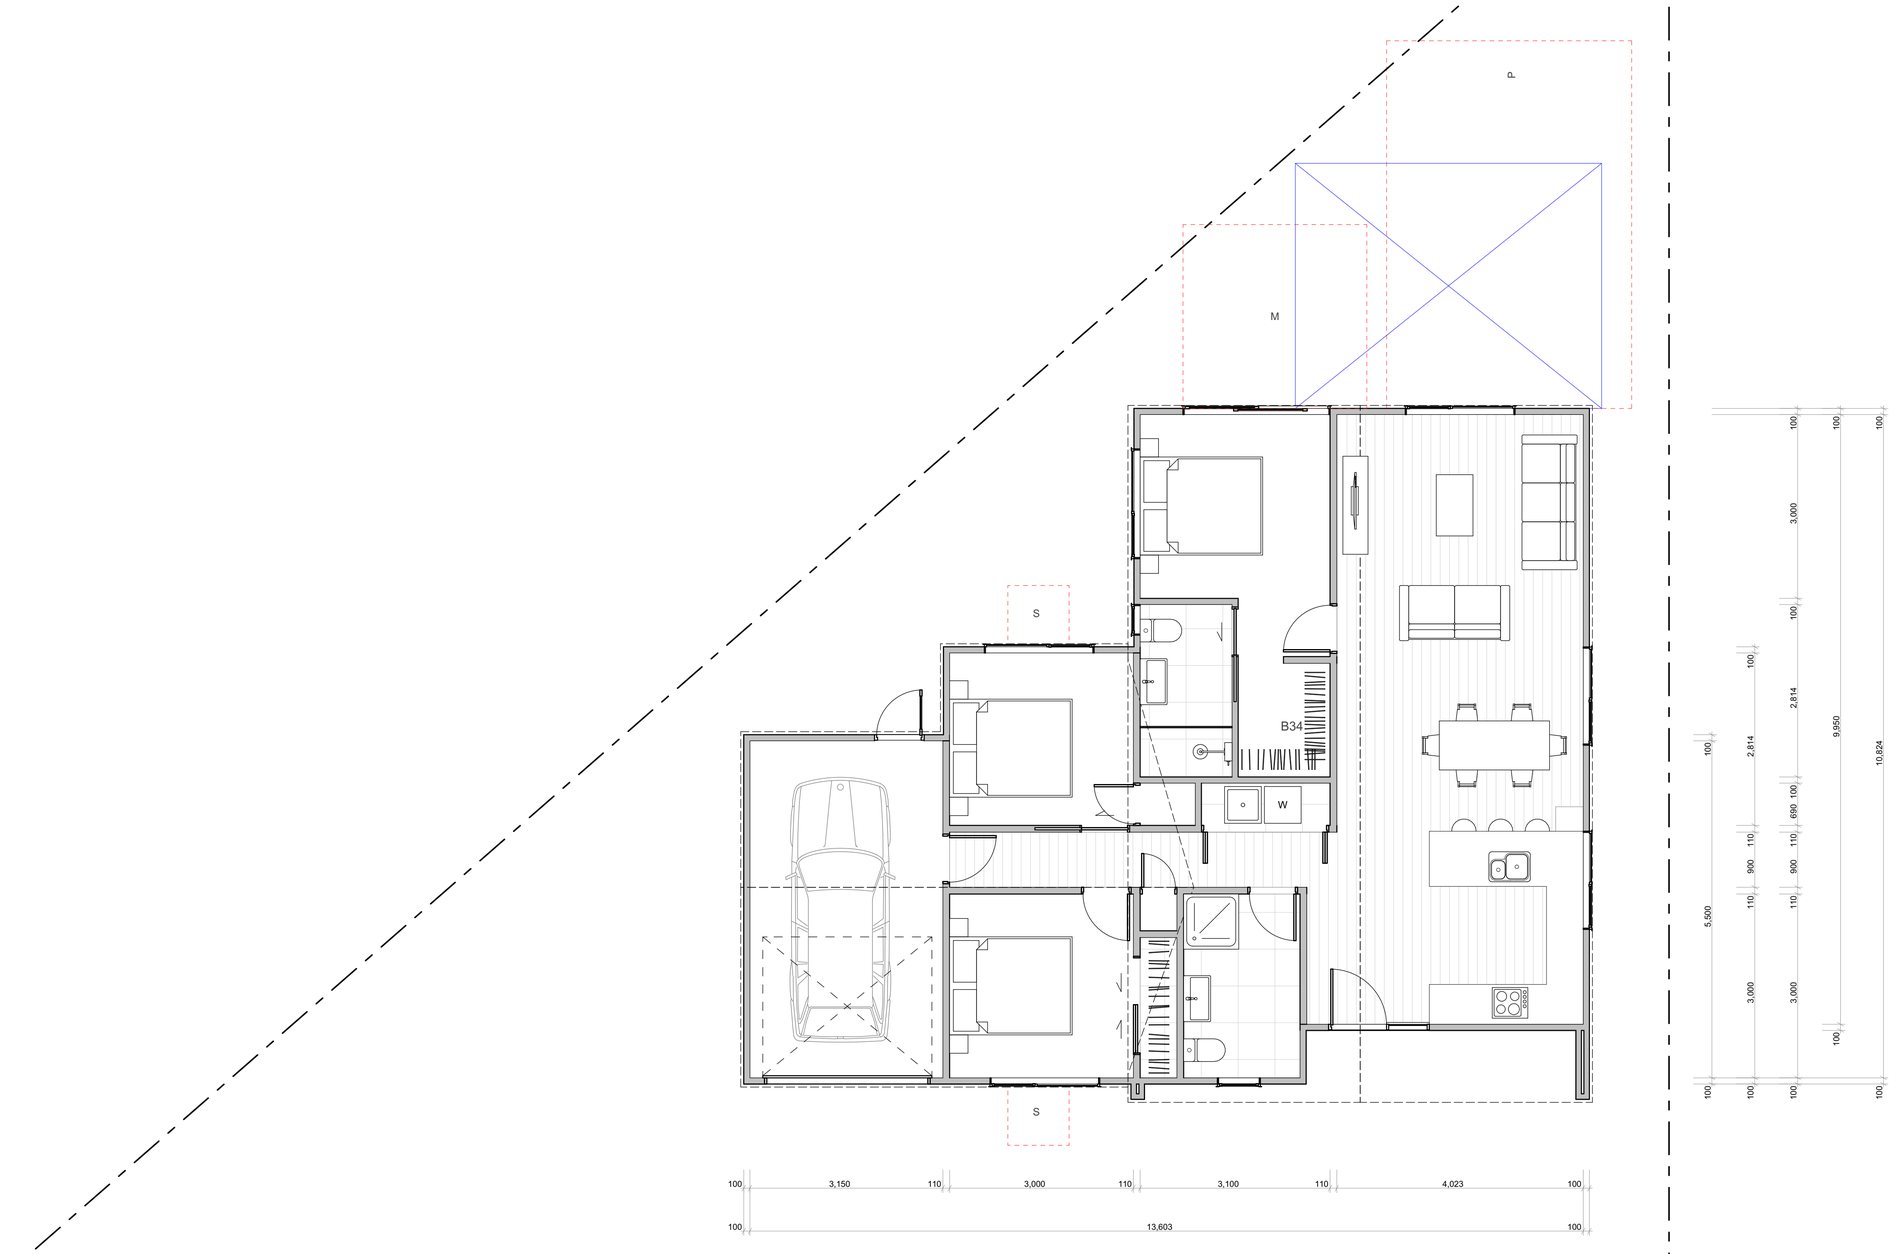

WALL CLADDING

- W01 — **TIMBER** - VERTICAL - WHITEWASH STAIN (HERMPAC OR ABODO VULCAN IN WHITE, OR SIMILAR)
- W02 — **TIMBER** - VERTICAL - NATURAL STAIN (HERMPAC OR ABODO VULCAN IN NATURAL, OR SIMILAR) NOTE: NO OVERLY SATURATED / VIBRANT STAINS TO BE USED
- W03 — **TIMBER** - VERTICAL - DARK / CHARCOAL STAIN (HERMPAC OR ABODO VULCAN IN EBONY/GRAPHITE, OR SIMILAR)
- W04 — **GROOVED SHEET PRODUCT** - VERTICAL - WHITE / LIGHT PAINT JAMES HARDIE GROOVED AXON PANEL (133mm/400mm)
- W05 — **GROOVED SHEET PRODUCT** - VERTICAL - DARK PAINT JAMES HARDIE GROOVED AXON PANEL (133mm/400mm)
- W06 — **GROOVED SHEET PRODUCT** - VERTICAL - BLACK PAINT JAMES HARDIE GROOVED AXON PANEL (133mm/400mm)
- W07 — **WEATHERBOARD** - HORIZONTAL - LIGHT PAINT
- W08 — **WEATHERBOARD** - HORIZONTAL - DARK PAINT
- W09 — **WEATHERBOARD** - HORIZONTAL - FEATURE TIMBER (HERMPAC WEATHERBOARD IN NATURAL STAIN)
- W10 — **BRICK** - RUNNING BOND - WHITE NATURAL FINISH
- W11 — **BRICK** - RUNNING BOND - BLACK FINISH
- W12 — **BRICK** - RUNNING BOND - NATURAL FINISH 3-5 COLOUR MIX FOR VARIETY

ROOFING / JOINERY

STEEL RIBBED ROOFING - REFER TO COLOURS BELOW
NOTE: THIS SPECIFICATION CAN ALSO BE USED FOR WALLS

ALUMINIUM JOINERY - REFER TO COLOURS BELOW

- R01 — **STEEL TRAY** - COLORSTEEL TITANIA / CLOUD
- J01 — **ALUMINIUM JOINERY** - COLORSTEEL TITANIA / CLOUD
- R02 — **STEEL TRAY** - COLORSTEEL GULL GREY
- J02 — **ALUMINIUM JOINERY** - COLORSTEEL GULL GREY
- R03 — **STEEL TRAY** - COLORSTEEL IRONSAND
- J03 — **ALUMINIUM JOINERY** - COLORSTEEL IRONSAND
- R04 — **STEEL TRAY** - COLORSTEEL KARAKA / EBONY / WINDSOR GREY
- J04 — **ALUMINIUM JOINERY** - COLORSTEEL KARAKA / EBONY / WINDSOR

ARCHITECTURAL FEATURES



GABLE PICTURE FRAME
HIGHLIGHTS FEATURE CLADDING
PF



THIN FASCIA
CREATES A SENSE OF LIGHTNESS
TF



WINDOW SHROUD
HIGHLIGHT KEY GLAZING PANELS
WS

TERRA STUDIO

B34

FLOOR PLAN SUMMARY

BEDROOMS	3
BATHROOMS	2
GARAGE	1
STOREYS	1

GROSS FLOOR AREA

GROUND FLOOR	118.7m^2
FIRST FLOOR	
BALCONY/DECK	
TOTAL AREA	118.7m^2
BUILDING COVERAGE	128.0m^2

NOTES:

GROSS FLOOR AREA IS MEASURED FROM THE OUTSIDE OF EXTERNAL WALL FRAMING, AND INCLUDES STAIRS AND STAIRWELLS AT EACH FLOOR. DECKS AND BALCONIES, UNLESS OTHERWISE STATED, ARE NOT INCLUDED IN GFA.

THE BUILDING COVERAGE TOTAL LISTED ON THIS SHEET DOES NOT ACCOUNT FOR ADDITIONAL SITE-SPECIFIC BUILDING COVERAGES SUCH AS DECKS OVER 1m AND OTHER STRUCTURES.

DESIGNS ARE SUBJECT TO RESOURCE CONSENT. REFER TO APPROVED INTERGRATED CONSENT MASTERPLAN DRAWINGS FOR LOT-SPECIFIC INFORMATION AND LANDSCAPE DESIGN.

DIMENSIONS MUST NOT BE SCALED FROM THE DRAWINGS. THE CONTRACTOR SHALL CONFIRM ALL DIMENSIONS AND LEVELS ON SITE PRIOR TO COMMENCING WORK.

LOUVRE WINDOWS MAY BE SUBSTITUTED FOR STANDARD AWNINGS IF REQUIRED TO ACHIEVE COMPLIANCE WITH NZBC H1 AT BUILDING CONSENT

LEGEND

- OUTLOOK
- OUTDOOR LIVING SPACE 4m x 5m / 20m^2
- BATTER SLOPE

ELEVATION KEY

2 / 3 / 1 / 4


ROOM KEY

E	ENTRY
L	LIVING ROOM
D	DINING
K	KITCHEN
WC	BATHROOM
EN	ENSUITE
B	BEDROOM
ST	STORAGE
G	GARAGE

CLIENT	MYLAND PARTNERS
PROJECT NAME	PROJECT
DRAWING TITLE	B34
SCALE	1:50
REVISION I.D	B


DRAWING NO.

A-TB-055

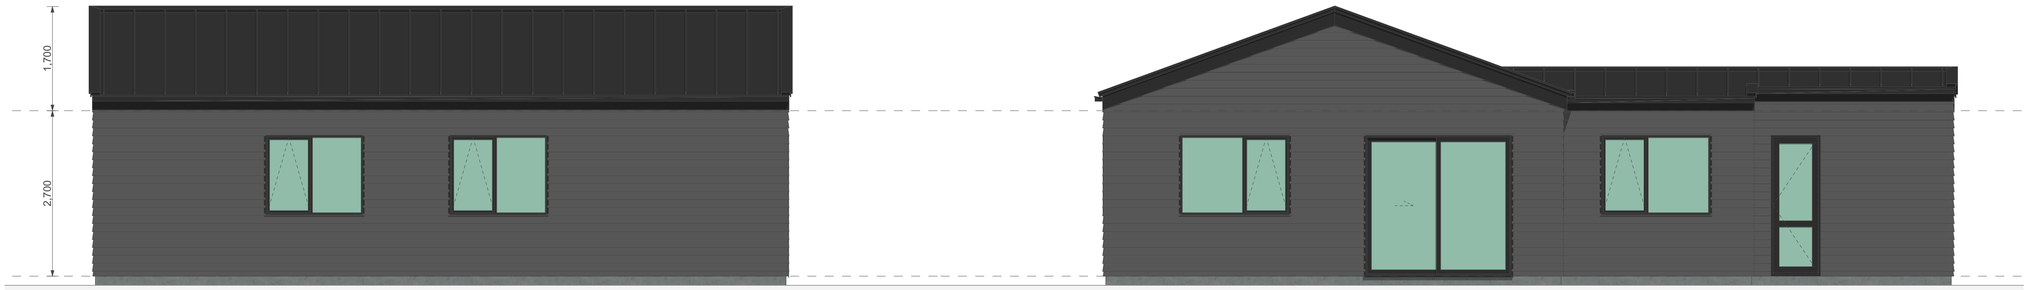

1

2

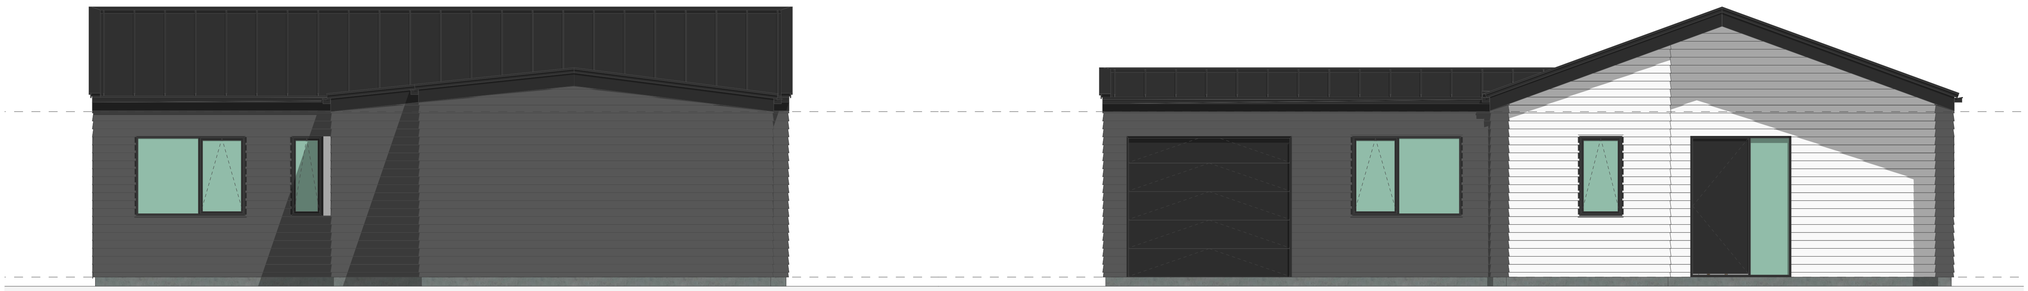

3

4

WALL CLADDING

- W01 — **TIMBER** - VERTICAL - WHITEWASH STAIN (HERMPAC OR ABODO VULCAN IN WHITE, OR SIMILAR)
- W02 — **TIMBER** - VERTICAL - NATURAL STAIN (HERMPAC OR ABODO VULCAN IN NATURAL, OR SIMILAR) NOTE: NO OVERLY SATURATED / VIBRANT STAINS TO BE USED
- W03 — **TIMBER** - VERTICAL - DARK / CHARCOAL STAIN (HERMPAC OR ABODO VULCAN IN EBONY/GRAPHITE, OR SIMILAR)
- W04 — **GROOVED SHEET PRODUCT** - VERTICAL - WHITE / LIGHT PAINT JAMES HARDIE GROOVED AXON PANEL (133mm/400mm)
- W05 — **GROOVED SHEET PRODUCT** - VERTICAL - DARK PAINT JAMES HARDIE GROOVED AXON PANEL (133mm/400mm)
- W06 — **GROOVED SHEET PRODUCT** - VERTICAL - BLACK PAINT JAMES HARDIE GROOVED AXON PANEL (133mm/400mm)
- W07 — **WEATHERBOARD** - HORIZONTAL - LIGHT PAINT
- W08 — **WEATHERBOARD** - HORIZONTAL - DARK PAINT
- W09 — **WEATHERBOARD** - HORIZONTAL - FEATURE TIMBER (HERMPAC WEATHERBOARD IN NATURAL STAIN)
- W10 — **BRICK** - RUNNING BOND - WHITE NATURAL FINISH
- W11 — **BRICK** - RUNNING BOND - BLACK FINISH
- W12 — **BRICK** - RUNNING BOND - NATURAL FINISH 3-5 COLOUR MIX FOR VARIETY

ROOFING / JOINERY

- **STEEL RIBBED ROOFING** - REFER TO COLOURS BELOW NOTE: THIS SPECIFICATION CAN ALSO BE USED FOR WALLS
- **ALUMINIUM JOINERY** - REFER TO COLOURS BELOW
- R01 — **STEEL TRAY** - COLORSTEEL TITANIA / CLOUD
- J01 — **ALUMINIUM JOINERY** - COLORSTEEL TITANIA / CLOUD
- R02 — **STEEL TRAY** - COLORSTEEL GULL GREY
- J02 — **ALUMINIUM JOINERY** - COLORSTEEL GULL GREY
- R03 — **STEEL TRAY** - COLORSTEEL IRONSAND
- J03 — **ALUMINIUM JOINERY** - COLORSTEEL IRONSAND
- R04 — **STEEL TRAY** - COLORSTEEL KARAKA / EBONY / WINDSOR GREY
- J04 — **ALUMINIUM JOINERY** - COLORSTEEL KARAKA / EBONY / WINDSOR

ARCHITECTURAL FEATURES





GABLE PICTURE FRAME
HIGHLIGHTS FEATURE CLADDING
PF





THIN FASCIA
CREATES A SENSE OF LIGHTNESS
TF





WINDOW SHROUD
HIGHLIGHT KEY GLAZING PANELS
WS

TERRA STUDIO

B34

FLOOR PLAN SUMMARY

BEDROOMS	3
BATHROOMS	2
GARAGE	1
STOREYS	1

GROSS FLOOR AREA

GROUND FLOOR	118.7m²
FIRST FLOOR	
BALCONY/DECK	
TOTAL AREA	118.7m²
BUILDING COVERAGE	128.0m²

NOTES:

GROSS FLOOR AREA IS MEASURED FROM THE OUTSIDE OF EXTERNAL WALL FRAMING, AND INCLUDES STAIRS AND STAIRWELLS AT EACH FLOOR. DECKS AND BALCONIES, UNLESS OTHERWISE STATED, ARE NOT INCLUDED IN GFA.

THE BUILDING COVERAGE TOTAL LISTED ON THIS SHEET DOES NOT ACCOUNT FOR ADDITIONAL SITE-SPECIFIC BUILDING COVERAGES SUCH AS DECKS OVER 1m AND OTHER STRUCTURES.

DESIGNS ARE SUBJECT TO RESOURCE CONSENT. REFER TO APPROVED INTERGRATED CONSENT MASTERPLAN DRAWINGS FOR LOT-SPECIFIC INFORMATION AND LANDSCAPE DESIGN.

DIMENSIONS MUST NOT BE SCALED FROM THE DRAWINGS. THE CONTRACTOR SHALL CONFIRM ALL DIMENSIONS AND LEVELS ON SITE PRIOR TO COMMENCING WORK.

LOUVRE WINDOWS MAY BE SUBSTITUTED FOR STANDARD AWNINGS IF REQUIRED TO ACHIEVE COMPLIANCE WITH NZBC H1 AT BUILDING CONSENT

LEGEND

OUTLOOK

OUTDOOR LIVING SPACE
4m x 5m / 20m²

BATTER SLOPE

ELEVATION KEY

2
3 1
4


ROOM KEY

E	ENTRY
L	LIVING ROOM
D	DINING
K	KITCHEN
WC	BATHROOM
EN	ENSUITE
B	BEDROOM
ST	STORAGE
G	GARAGE

CLIENT	MYLAND PARTNERS
PROJECT NAME	PROJECT
DRAWING TITLE	B34 - ELEVATIONS
SCALE	1:50
REVISION I.D	B

DRAWING NO.

A-TB-056

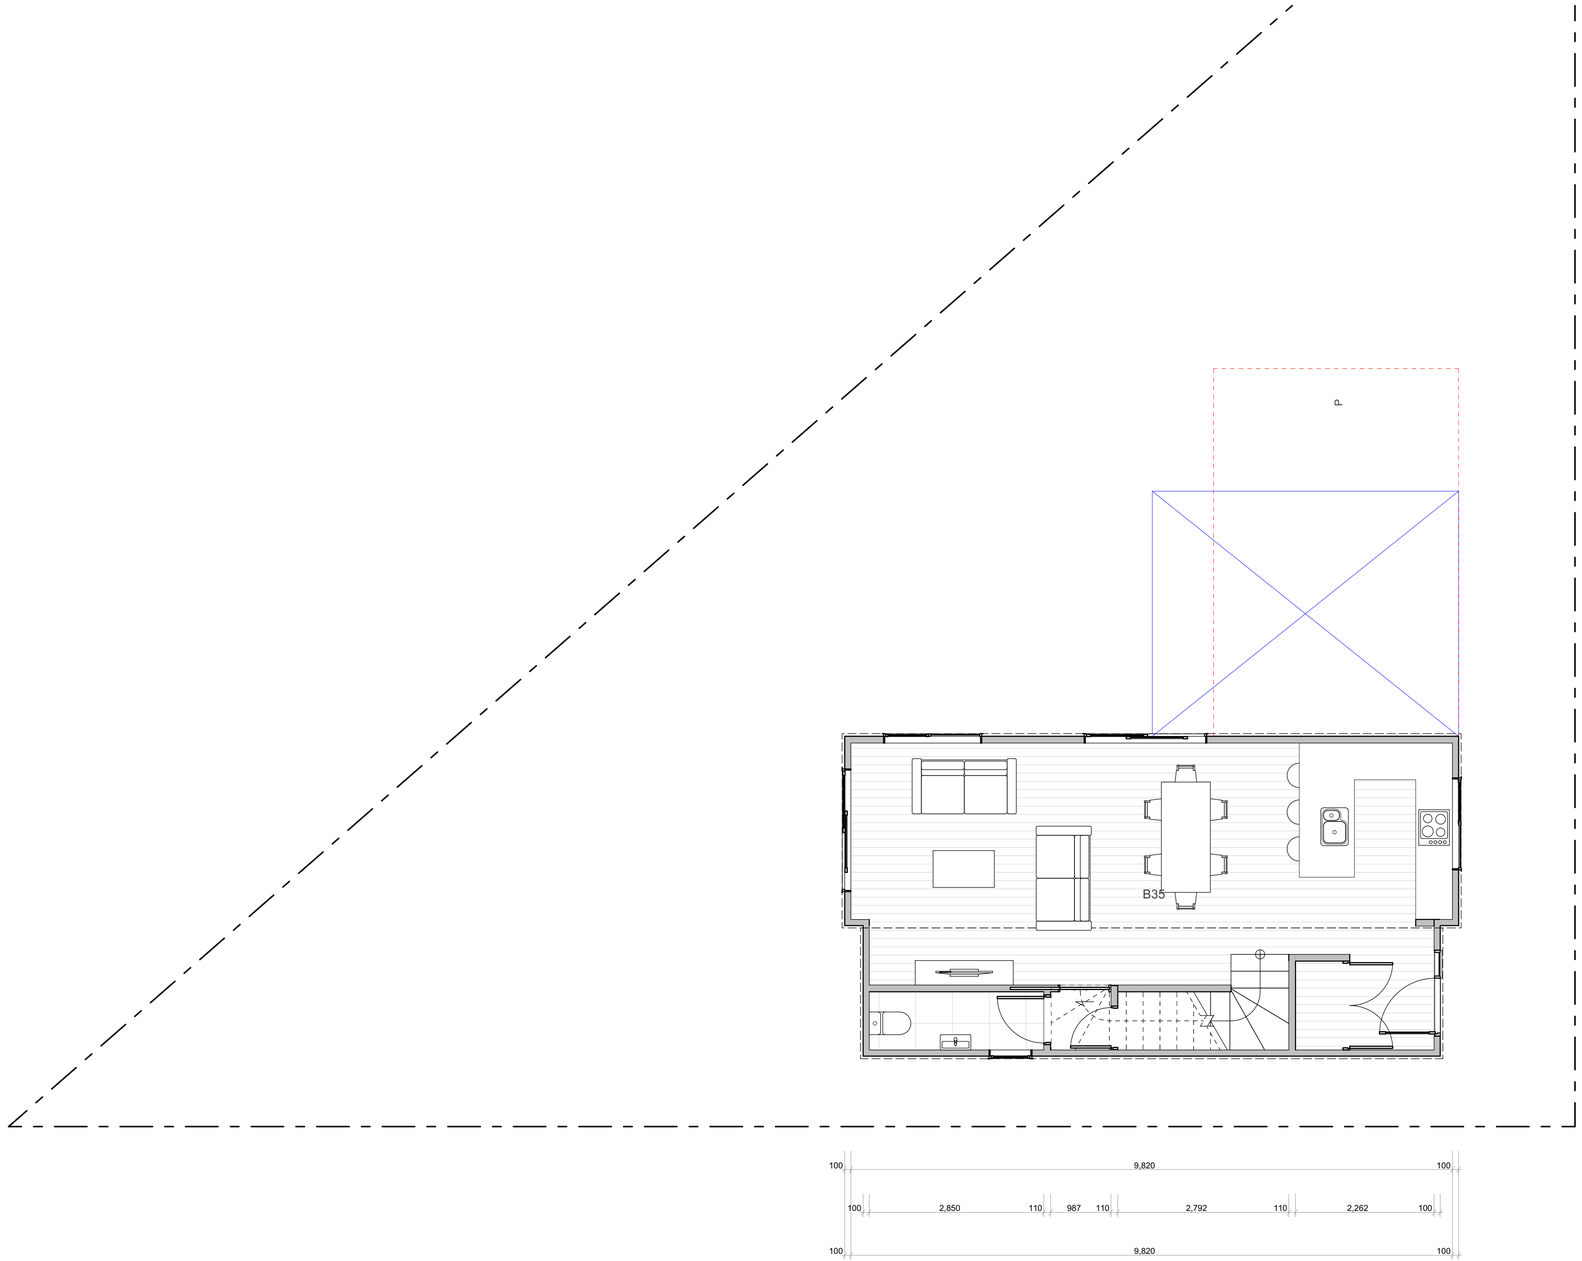


WALL CLADDING

- W01 — **TIMBER** - VERTICAL - WHITEWASH STAIN (HERMPAC OR ABODO VULCAN IN WHITE, OR SIMILAR)
- W02 — **TIMBER** - VERTICAL - NATURAL STAIN (HERMPAC OR ABODO VULCAN IN NATURAL, OR SIMILAR) NOTE: NO OVERLY SATURATED / VIBRANT STAINS TO BE USED
- W03 — **TIMBER** - VERTICAL - DARK / CHARCOAL STAIN (HERMPAC OR ABODO VULCAN IN EBONY/GRAPHITE, OR SIMILAR)
- W04 — **GROOVED SHEET PRODUCT** - VERTICAL - WHITE / LIGHT PAINT JAMES HARDIE GROOVED AXON PANEL (133mm/400mm)
- W05 — **GROOVED SHEET PRODUCT** - VERTICAL - DARK PAINT JAMES HARDIE GROOVED AXON PANEL (133mm/400mm)
- W06 — **GROOVED SHEET PRODUCT** - VERTICAL - BLACK PAINT JAMES HARDIE GROOVED AXON PANEL (133mm/400mm)
- W07 — **WEATHERBOARD** - HORIZONTAL - LIGHT PAINT
- W08 — **WEATHERBOARD** - HORIZONTAL - DARK PAINT
- W09 — **WEATHERBOARD** - HORIZONTAL - FEATURE TIMBER (HERMPAC WEATHERBOARD IN NATURAL STAIN)
- W10 — **BRICK** - RUNNING BOND - WHITE NATURAL FINISH
- W11 — **BRICK** - RUNNING BOND - BLACK FINISH
- W12 — **BRICK** - RUNNING BOND - NATURAL FINISH 3-5 COLOUR MIX FOR VARIETY

ROOFING / JOINERY

- **STEEL RIBBED ROOFING** - REFER TO COLOURS BELOW NOTE: THIS SPECIFICATION CAN ALSO BE USED FOR WALLS
- **ALUMINIUM JOINERY** - REFER TO COLOURS BELOW
- R01 — **STEEL TRAY** - COLORSTEEL TITANIA / CLOUD
  J01 — **ALUMINIUM JOINERY** - COLORSTEEL TITANIA / CLOUD
- R02 — **STEEL TRAY** - COLORSTEEL GULL GREY
  J02 — **ALUMINIUM JOINERY** - COLORSTEEL GULL GREY
- R03 — **STEEL TRAY** - COLORSTEEL IRONSAND
  J03 — **ALUMINIUM JOINERY** - COLORSTEEL IRONSAND
- R04 — **STEEL TRAY** - COLORSTEEL KARAKA / EBONY / WINDSOR GREY
  J04 — **ALUMINIUM JOINERY** - COLORSTEEL KARAKA / EBONY / WINDSOR

ARCHITECTURAL FEATURES

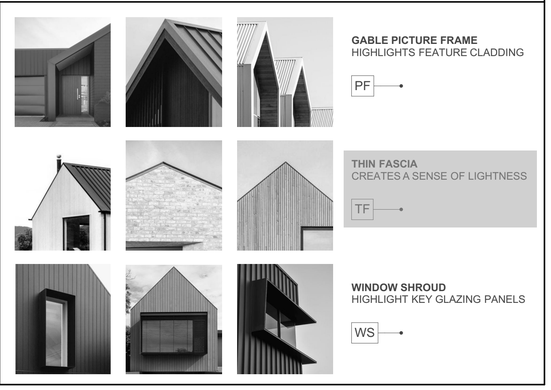

- **GABLE PICTURE FRAME** HIGHLIGHTS FEATURE CLADDING — PF
- **THIN FASCIA** CREATES A SENSE OF LIGHTNESS — TF
- **WINDOW SHROUD** HIGHLIGHT KEY GLAZING PANELS — WS

TERRA STUDIO

B35

FLOOR PLAN SUMMARY

BEDROOMS	3
BATHROOMS	2.5
GARAGE	0
STOREYS	2

GROSS FLOOR AREA

GROUND FLOOR	51.0m²
FIRST FLOOR	51.0m²
BALCONY/DECK	
TOTAL AREA	102.0m²
BUILDING COVERAGE	54.0m²

NOTES:

GROSS FLOOR AREA IS MEASURED FROM THE OUTSIDE OF EXTERNAL WALL FRAMING, AND INCLUDES STAIRS AND STAIRWELLS AT EACH FLOOR. DECKS AND BALCONIES, UNLESS OTHERWISE STATED, ARE NOT INCLUDED IN GFA.

THE BUILDING COVERAGE TOTAL LISTED ON THIS SHEET DOES NOT ACCOUNT FOR ADDITIONAL SITE-SPECIFIC BUILDING COVERAGES SUCH AS DECKS OVER 1m AND OTHER STRUCTURES.

DESIGNS ARE SUBJECT TO RESOURCE CONSENT. REFER TO APPROVED INTERGRATED CONSENT MASTERPLAN DRAWINGS FOR LOT-SPECIFIC INFORMATION AND LANDSCAPE DESIGN.

DIMENSIONS MUST NOT BE SCALED FROM THE DRAWINGS. THE CONTRACTOR SHALL CONFIRM ALL DIMENSIONS AND LEVELS ON SITE PRIOR TO COMMENCING WORK.

LOUVRE WINDOWS MAY BE SUBSTITUTED FOR STANDARD AWNINGS IF REQUIRED TO ACHIEVE COMPLIANCE WITH NZBC H1 AT BUILDING CONSENT

LEGEND

- OUTLOOK
- OUTDOOR LIVING SPACE 4m x 5m / 20m²
- BATTER SLOPE

ELEVATION KEY

2 / 3 / 1 / 4


ROOM KEY

E	ENTRY
L	LIVING ROOM
D	DINING
K	KITCHEN
WC	BATHROOM
EN	ENSUITE
B	BEDROOM
ST	STORAGE
G	GARAGE

CLIENT	MYLAND PARTNERS
PROJECT NAME	PROJECT
DRAWING TITLE	B35
SCALE	1:50
REVISION I.D	B

DRAWING NO.

A-TB-057

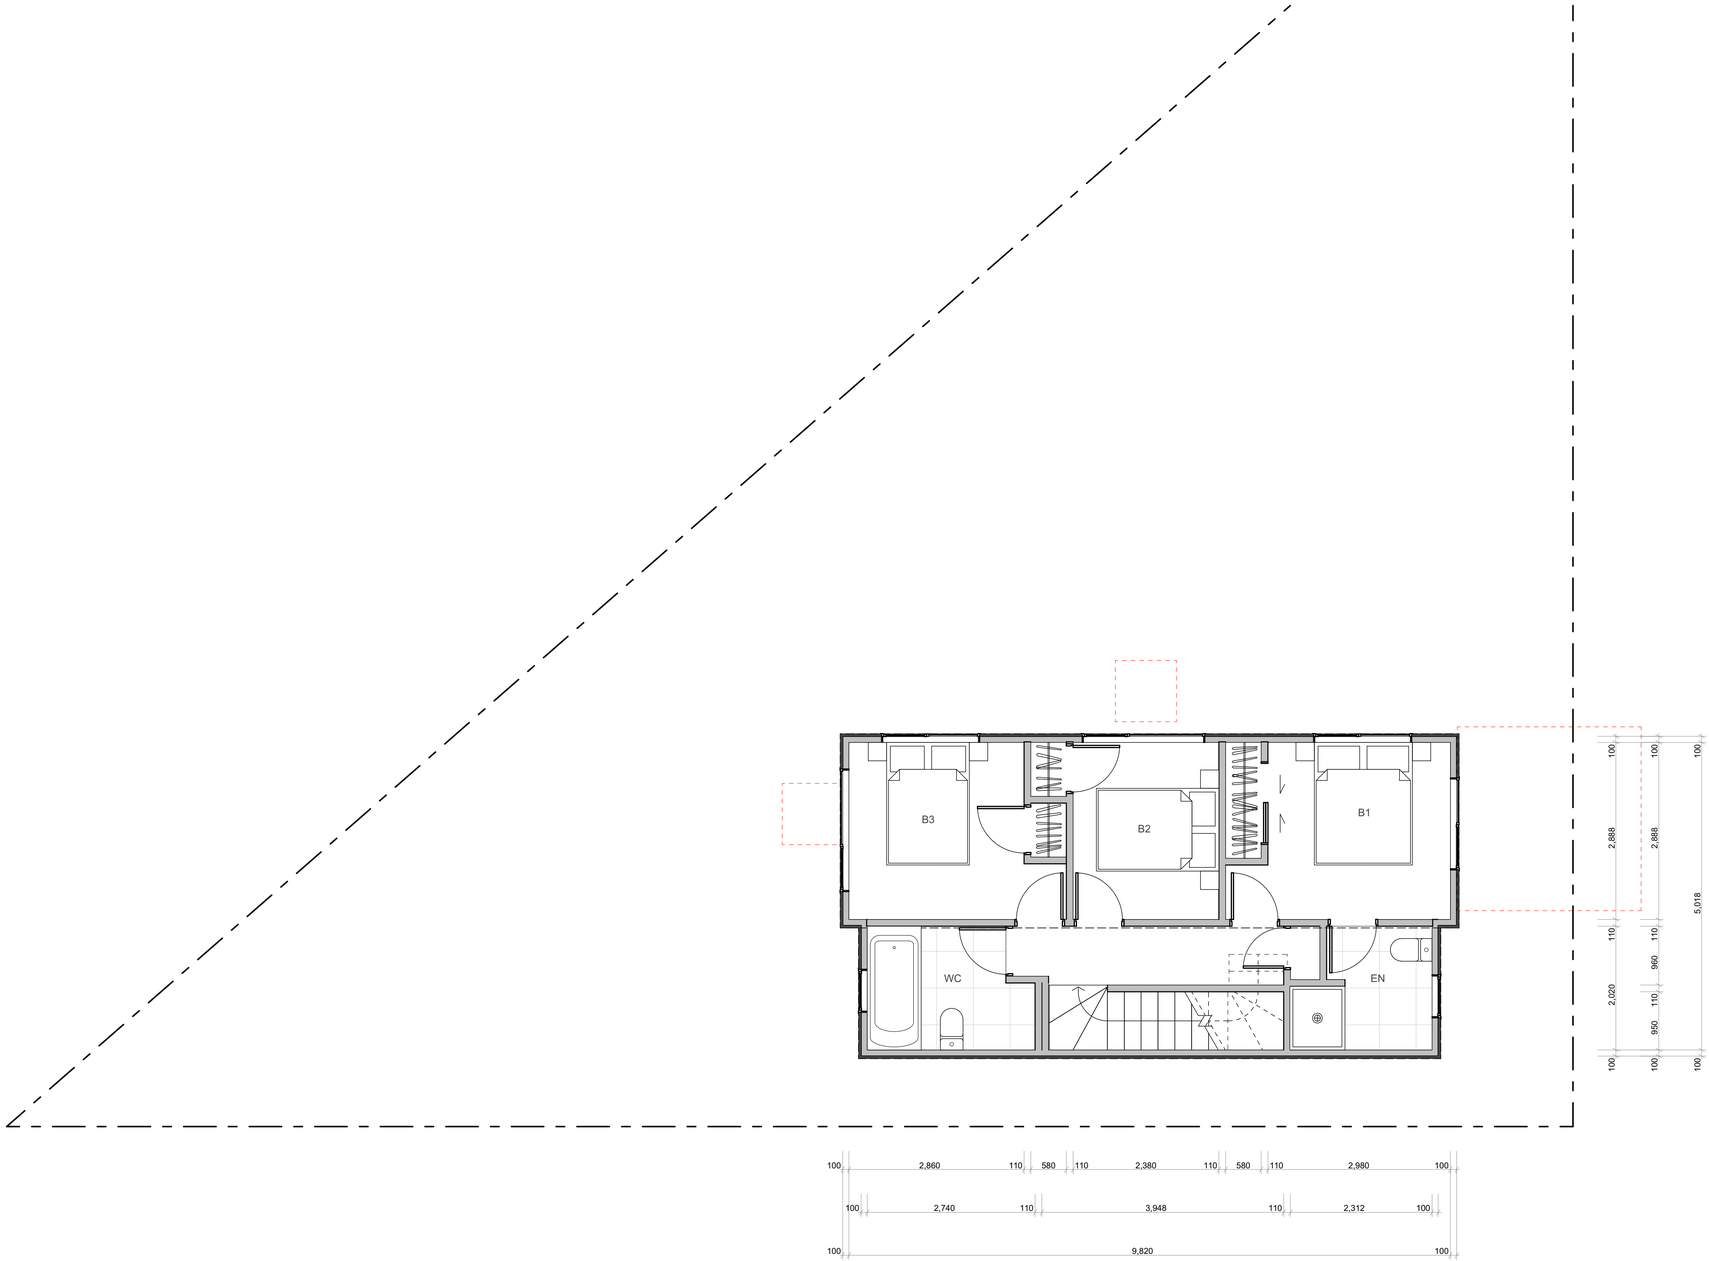


WALL CLADDING

- W01 — **TIMBER** - VERTICAL - WHITEWASH STAIN (HERMPAC OR ABODO VULCAN IN WHITE, OR SIMILAR)
- W02 — **TIMBER** - VERTICAL - NATURAL STAIN (HERMPAC OR ABODO VULCAN IN NATURAL, OR SIMILAR) NOTE: NO OVERLY SATURATED / VIBRANT STAINS TO BE USED
- W03 — **TIMBER** - VERTICAL - DARK / CHARCOAL STAIN (HERMPAC OR ABODO VULCAN IN EBONY/GRAPHITE, OR SIMILAR)
- W04 — **GROOVED SHEET PRODUCT** - VERTICAL - WHITE / LIGHT PAINT JAMES HARDIE GROOVED AXON PANEL (133mm/400mm)
- W05 — **GROOVED SHEET PRODUCT** - VERTICAL - DARK PAINT JAMES HARDIE GROOVED AXON PANEL (133mm/400mm)
- W06 — **GROOVED SHEET PRODUCT** - VERTICAL - BLACK PAINT JAMES HARDIE GROOVED AXON PANEL (133mm/400mm)
- W07 — **WEATHERBOARD** - HORIZONTAL - LIGHT PAINT
- W08 — **WEATHERBOARD** - HORIZONTAL - DARK PAINT
- W09 — **WEATHERBOARD** - HORIZONTAL - FEATURE TIMBER (HERMPAC WEATHERBOARD IN NATURAL STAIN)
- W10 — **BRICK** - RUNNING BOND - WHITE NATURAL FINISH
- W11 — **BRICK** - RUNNING BOND - BLACK FINISH
- W12 — **BRICK** - RUNNING BOND - NATURAL FINISH 3-5 COLOUR MIX FOR VARIETY

ROOFING / JOINERY

- **STEEL RIBBED ROOFING** - REFER TO COLOURS BELOW NOTE: THIS SPECIFICATION CAN ALSO BE USED FOR WALLS
- **ALUMINIUM JOINERY** - REFER TO COLOURS BELOW
- R01 — **STEEL TRAY** - COLORSTEEL TITANIA / CLOUD
- J01 — **ALUMINIUM JOINERY** - COLORSTEEL TITANIA / CLOUD
- R02 — **STEEL TRAY** - COLORSTEEL GULL GREY
- J02 — **ALUMINIUM JOINERY** - COLORSTEEL GULL GREY
- R03 — **STEEL TRAY** - COLORSTEEL IRONSAND
- J03 — **ALUMINIUM JOINERY** - COLORSTEEL IRONSAND
- R04 — **STEEL TRAY** - COLORSTEEL KARAKA / EBONY / WINDSOR GREY
- J04 — **ALUMINIUM JOINERY** - COLORSTEEL KARAKA / EBONY / WINDSOR

ARCHITECTURAL FEATURES

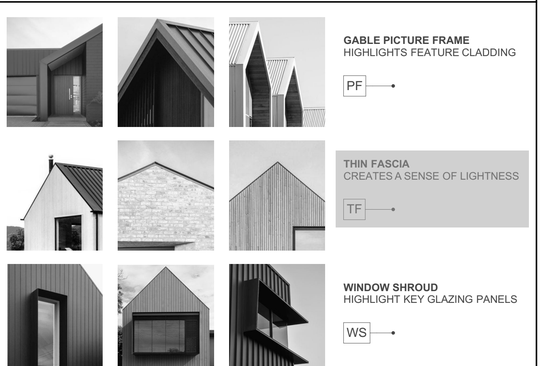

GABLE PICTURE FRAME HIGHLIGHTS FEATURE CLADDING — PF

THIN FASCIA CREATES A SENSE OF LIGHTNESS — TF

WINDOW SHROUD HIGHLIGHT KEY GLAZING PANELS — WS

TERRA STUDIO

B35

FLOOR PLAN SUMMARY

BEDROOMS	3
BATHROOMS	2.5
GARAGE	0
STOREYS	2

GROSS FLOOR AREA

GROUND FLOOR	51.0m²
FIRST FLOOR	51.0m²
BALCONY/DECK	
TOTAL AREA	102.0m²
BUILDING COVERAGE	54.0m²

NOTES:

GROSS FLOOR AREA IS MEASURED FROM THE OUTSIDE OF EXTERNAL WALL FRAMING, AND INCLUDES STAIRS AND STAIRWELLS AT EACH FLOOR. DECKS AND BALCONIES, UNLESS OTHERWISE STATED, ARE NOT INCLUDED IN GFA.

THE BUILDING COVERAGE TOTAL LISTED ON THIS SHEET DOES NOT ACCOUNT FOR ADDITIONAL SITE-SPECIFIC BUILDING COVERAGES SUCH AS DECKS OVER 1m AND OTHER STRUCTURES.

DESIGNS ARE SUBJECT TO RESOURCE CONSENT. REFER TO APPROVED INTERGRATED CONSENT MASTERPLAN DRAWINGS FOR LOT-SPECIFIC INFORMATION AND LANDSCAPE DESIGN.

DIMENSIONS MUST NOT BE SCALED FROM THE DRAWINGS. THE CONTRACTOR SHALL CONFIRM ALL DIMENSIONS AND LEVELS ON SITE PRIOR TO COMMENCING WORK.

LOUVRE WINDOWS MAY BE SUBSTITUTED FOR STANDARD AWNINGS IF REQUIRED TO ACHIEVE COMPLIANCE WITH NZBC H1 AT BUILDING CONSENT

LEGEND

- OUTLOOK
- OUTDOOR LIVING SPACE 4m x 5m / 20m²
- BATTER SLOPE

ELEVATION KEY

2 / 3 / 1 / 4


ROOM KEY

E	ENTRY
L	LIVING ROOM
D	DINING
K	KITCHEN
WC	BATHROOM
EN	ENSUITE
B	BEDROOM
ST	STORAGE
G	GARAGE

CLIENT	MYLAND PARTNERS
PROJECT NAME	PROJECT
DRAWING TITLE	B35
SCALE	1:50
REVISION I.D	B


DRAWING NO.

A-TB-058

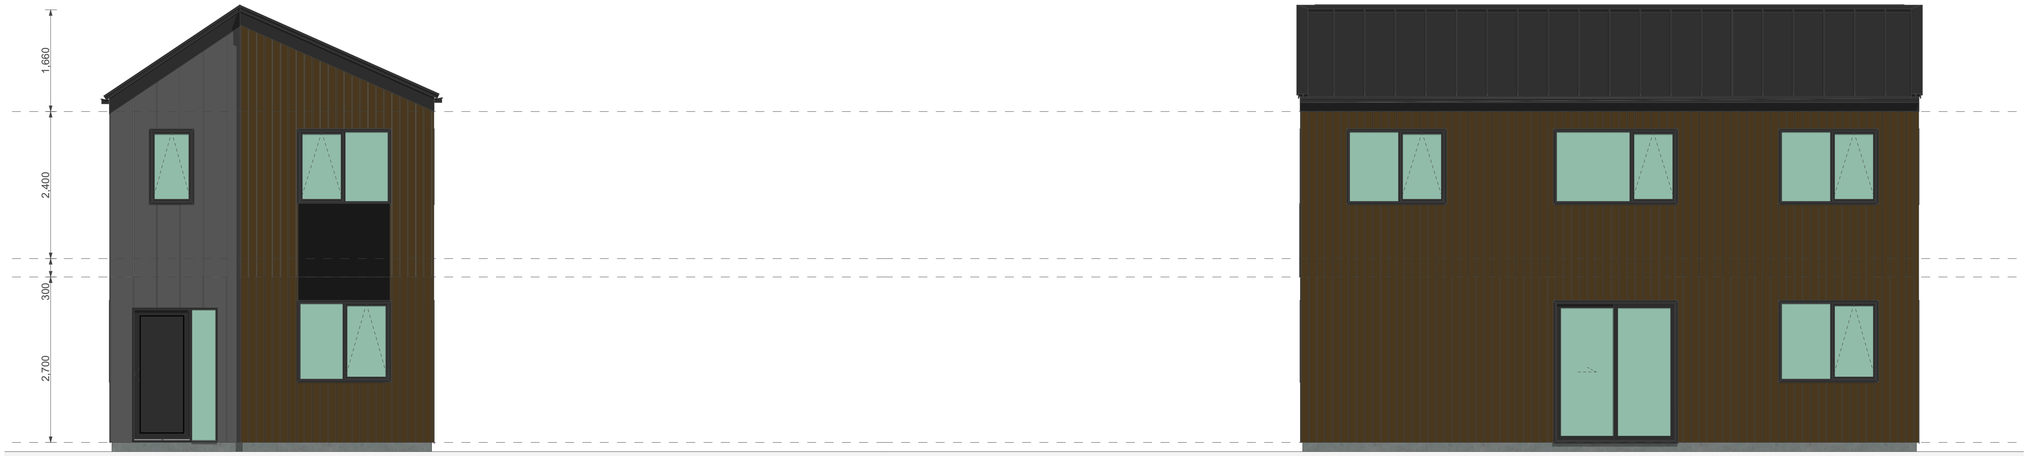

1

2

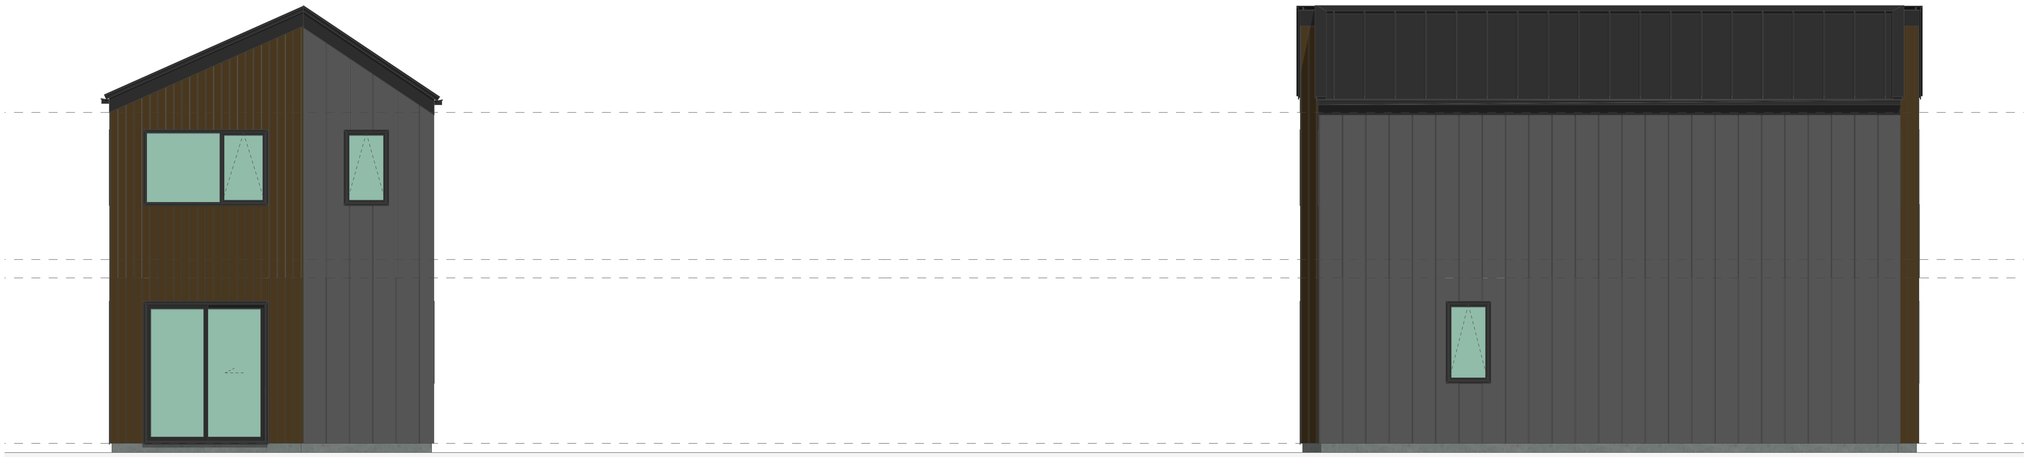

3

4


WALL CLADDING

- W01 — **TIMBER** - VERTICAL - WHITEWASH STAIN (HERMPAC OR ABODO VULCAN IN WHITE, OR SIMILAR)
- W02 — **TIMBER** - VERTICAL - NATURAL STAIN (HERMPAC OR ABODO VULCAN IN NATURAL, OR SIMILAR) NOTE: NO OVERLY SATURATED / VIBRANT STAINS TO BE USED
- W03 — **TIMBER** - VERTICAL - DARK / CHARCOAL STAIN (HERMPAC OR ABODO VULCAN IN EBONY/GRAPHITE, OR SIMILAR)
- W04 — **GROOVED SHEET PRODUCT** - VERTICAL - WHITE / LIGHT PAINT JAMES HARDIE GROOVED AXON PANEL (133mm/400mm)
- W05 — **GROOVED SHEET PRODUCT** - VERTICAL - DARK PAINT JAMES HARDIE GROOVED AXON PANEL (133mm/400mm)
- W06 — **GROOVED SHEET PRODUCT** - VERTICAL - BLACK PAINT JAMES HARDIE GROOVED AXON PANEL (133mm/400mm)
- W07 — **WEATHERBOARD** - HORIZONTAL - LIGHT PAINT
- W08 — **WEATHERBOARD** - HORIZONTAL - DARK PAINT
- W09 — **WEATHERBOARD** - HORIZONTAL - FEATURE TIMBER (HERMPAC WEATHERBOARD IN NATURAL STAIN)
- W10 — **BRICK** - RUNNING BOND - WHITE NATURAL FINISH
- W11 — **BRICK** - RUNNING BOND - BLACK FINISH
- W12 — **BRICK** - RUNNING BOND - NATURAL FINISH 3-5 COLOUR MIX FOR VARIETY

ROOFING / JOINERY

- **STEEL RIBBED ROOFING** - REFER TO COLOURS BELOW NOTE: THIS SPECIFICATION CAN ALSO BE USED FOR WALLS
- **ALUMINIUM JOINERY** - REFER TO COLOURS BELOW
- R01 — **STEEL TRAY** - COLORSTEEL TITANIA / CLOUD
- J01 — **ALUMINIUM JOINERY** - COLORSTEEL TITANIA / CLOUD
- R02 — **STEEL TRAY** - COLORSTEEL GULL GREY
- J02 — **ALUMINIUM JOINERY** - COLORSTEEL GULL GREY
- R03 — **STEEL TRAY** - COLORSTEEL IRONSAND
- J03 — **ALUMINIUM JOINERY** - COLORSTEEL IRONSAND
- R04 — **STEEL TRAY** - COLORSTEEL KARAKA / EBONY / WINDSOR GREY
- J04 — **ALUMINIUM JOINERY** - COLORSTEEL KARAKA / EBONY / WINDSOR

ARCHITECTURAL FEATURES

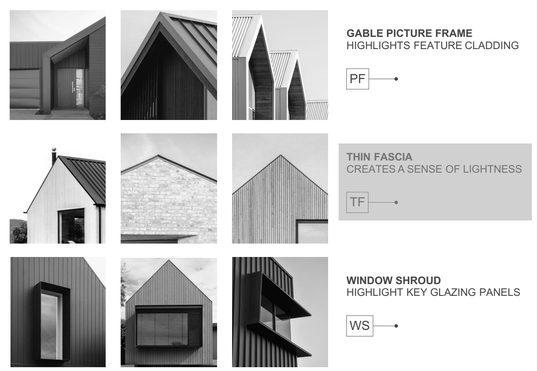

- **GABLE PICTURE FRAME** HIGHLIGHTS FEATURE CLADDING — PF
- **THIN FASCIA** CREATES A SENSE OF LIGHTNESS — TF
- **WINDOW SHROUD** HIGHLIGHT KEY GLAZING PANELS — WS

TERRA STUDIO

B35

FLOOR PLAN SUMMARY

BEDROOMS	3
BATHROOMS	2.5
GARAGE	0
STOREYS	2

GROSS FLOOR AREA

GROUND FLOOR	51.0m²
FIRST FLOOR	51.0m²
BALCONY/DECK	
TOTAL AREA	102.0m²
BUILDING COVERAGE	54.0m²

NOTES:

GROSS FLOOR AREA IS MEASURED FROM THE OUTSIDE OF EXTERNAL WALL FRAMING, AND INCLUDES STAIRS AND STAIRWELLS AT EACH FLOOR. DECKS AND BALCONIES, UNLESS OTHERWISE STATED, ARE NOT INCLUDED IN GFA.

THE BUILDING COVERAGE TOTAL LISTED ON THIS SHEET DOES NOT ACCOUNT FOR ADDITIONAL SITE-SPECIFIC BUILDING COVERAGES SUCH AS DECKS OVER 1m AND OTHER STRUCTURES.

DESIGNS ARE SUBJECT TO RESOURCE CONSENT. REFER TO APPROVED INTERGRATED CONSENT MASTERPLAN DRAWINGS FOR LOT-SPECIFIC INFORMATION AND LANDSCAPE DESIGN.

DIMENSIONS MUST NOT BE SCALED FROM THE DRAWINGS. THE CONTRACTOR SHALL CONFIRM ALL DIMENSIONS AND LEVELS ON SITE PRIOR TO COMMENCING WORK.

LOUVRE WINDOWS MAY BE SUBSTITUTED FOR STANDARD AWNINGS IF REQUIRED TO ACHIEVE COMPLIANCE WITH NZBC H1 AT BUILDING CONSENT

LEGEND

- OUTLOOK
- OUTDOOR LIVING SPACE 4m x 5m / 20m²
- BATTER SLOPE

ELEVATION KEY

2 / 3 / 1 / 4


ROOM KEY

E	ENTRY
L	LIVING ROOM
D	DINING
K	KITCHEN
WC	BATHROOM
EN	ENSUITE
B	BEDROOM
ST	STORAGE
G	GARAGE

CLIENT	MYLAND PARTNERS
PROJECT NAME	PROJECT
DRAWING TITLE	B35 - ELEVATIONS
SCALE	1:50
REVISION I.D	B

DRAWING NO.

A-TB-059

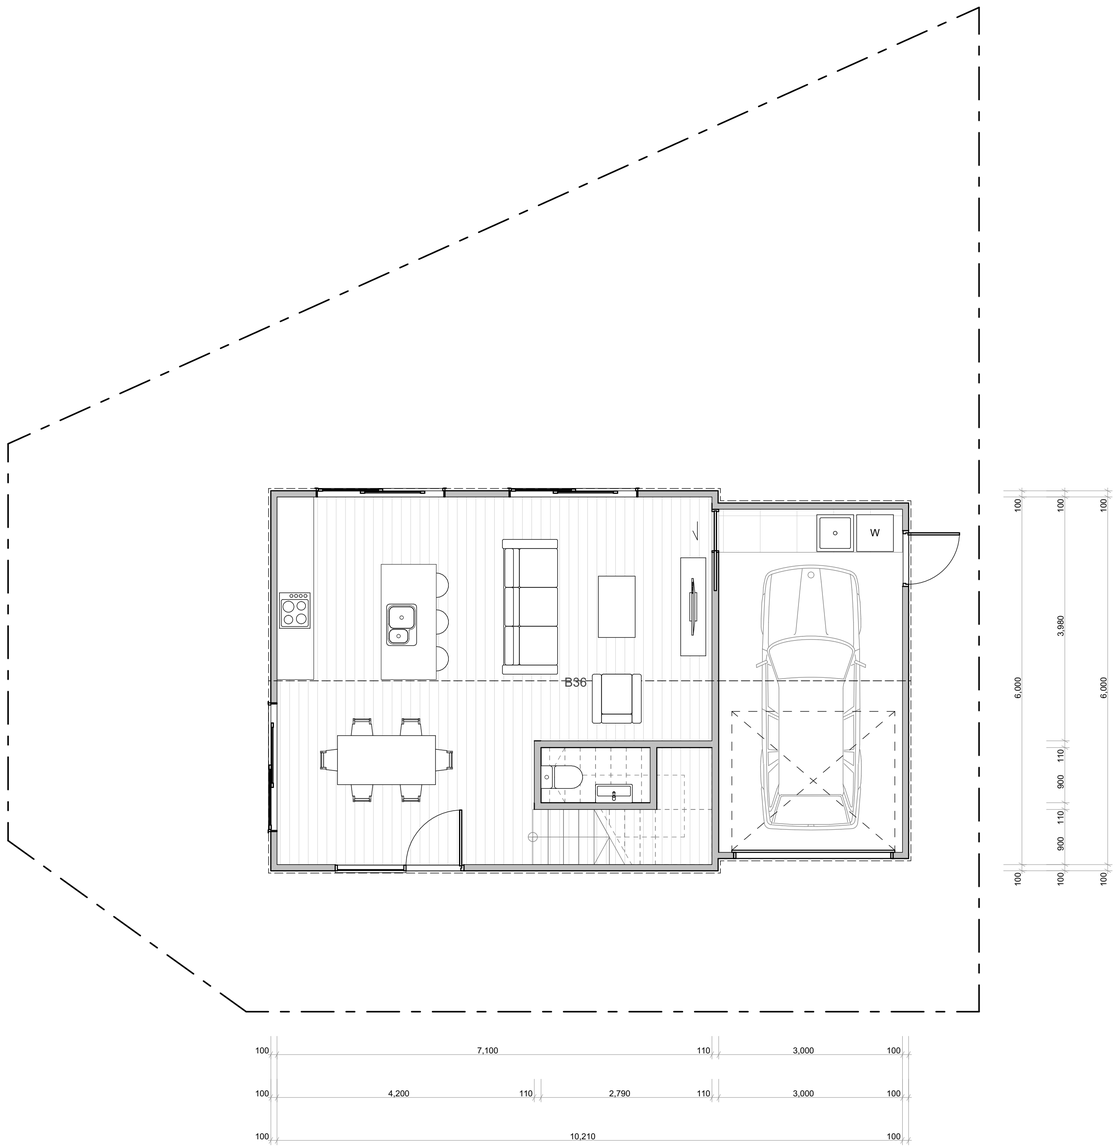

TERRA STUDIO

B36

FLOOR PLAN SUMMARY

BEDROOMS	3
BATHROOMS	2.5
GARAGE	1
STOREYS	2

GROSS FLOOR AREA

GROUND FLOOR	63.3m^2
FIRST FLOOR	63.3m^2
BALCONY/DECK	
TOTAL AREA	126.6m^2
BUILDING COVERAGE	65.0m^2

NOTES:

GROSS FLOOR AREA IS MEASURED FROM THE OUTSIDE OF EXTERNAL WALL FRAMING, AND INCLUDES STAIRS AND STAIRWELLS AT EACH FLOOR. DECKS AND BALCONIES, UNLESS OTHERWISE STATED, ARE NOT INCLUDED IN GFA.

THE BUILDING COVERAGE TOTAL LISTED ON THIS SHEET DOES NOT ACCOUNT FOR ADDITIONAL SITE-SPECIFIC BUILDING COVERAGES SUCH AS DECKS OVER 1m AND OTHER STRUCTURES.

DESIGNS ARE SUBJECT TO RESOURCE CONSENT. REFER TO APPROVED INTERGRATED CONSENT MASTERPLAN DRAWINGS FOR LOT-SPECIFIC INFORMATION AND LANDSCAPE DESIGN.

DIMENSIONS MUST NOT BE SCALED FROM THE DRAWINGS. THE CONTRACTOR SHALL CONFIRM ALL DIMENSIONS AND LEVELS ON SITE PRIOR TO COMMENCING WORK.

LOUVRE WINDOWS MAY BE SUBSTITUTED FOR STANDARD AWNINGS IF REQUIRED TO ACHIEVE COMPLIANCE WITH NZBC H1 AT BUILDING CONSENT


LEGEND

OUTLOOK

OUTDOOR LIVING SPACE
4m x 5m / 20m^2

BATTER SLOPE

ELEVATION KEY

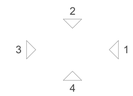

ROOM KEY

E	ENTRY
L	LIVING ROOM
D	DINING
K	KITCHEN
WC	BATHROOM
EN	ENSUITE
B	BEDROOM
ST	STORAGE
G	GARAGE


WALL CLADDING

- W01 — **TIMBER** - VERTICAL - WHITEWASH STAIN (HERMPAC OR ABODO VULCAN IN WHITE, OR SIMILAR)
- W02 — **TIMBER** - VERTICAL - NATURAL STAIN (HERMPAC OR ABODO VULCAN IN NATURAL, OR SIMILAR) NOTE: NO OVERLY SATURATED / VIBRANT STAINS TO BE USED
- W03 — **TIMBER** - VERTICAL - DARK / CHARCOAL STAIN (HERMPAC OR ABODO VULCAN IN EBONY/GRAPHITE, OR SIMILAR)
- W04 — **GROOVED SHEET PRODUCT** - VERTICAL - WHITE / LIGHT PAINT JAMES HARDIE GROOVED AXON PANEL (133mm/400mm)
- W05 — **GROOVED SHEET PRODUCT** - VERTICAL - DARK PAINT JAMES HARDIE GROOVED AXON PANEL (133mm/400mm)
- W06 — **GROOVED SHEET PRODUCT** - VERTICAL - BLACK PAINT JAMES HARDIE GROOVED AXON PANEL (133mm/400mm)
- W07 — **WEATHERBOARD** - HORIZONTAL - LIGHT PAINT
- W08 — **WEATHERBOARD** - HORIZONTAL - DARK PAINT
- W09 — **WEATHERBOARD** - HORIZONTAL - FEATURE TIMBER (HERMPAC WEATHERBOARD IN NATURAL STAIN)
- W10 — **BRICK** - RUNNING BOND - WHITE NATURAL FINISH
- W11 — **BRICK** - RUNNING BOND - BLACK FINISH
- W12 — **BRICK** - RUNNING BOND - NATURAL FINISH 3-5 COLOUR MIX FOR VARIETY

ROOFING / JOINERY

- **STEEL RIBBED ROOFING** - REFER TO COLOURS BELOW NOTE: THIS SPECIFICATION CAN ALSO BE USED FOR WALLS
- **ALUMINIUM JOINERY** - REFER TO COLOURS BELOW
- R01 — **STEEL TRAY** - COLORSTEEL TITANIA / CLOUD
  J01 — **ALUMINIUM JOINERY** - COLORSTEEL TITANIA / CLOUD
- R02 — **STEEL TRAY** - COLORSTEEL GULL GREY
  J02 — **ALUMINIUM JOINERY** - COLORSTEEL GULL GREY
- R03 — **STEEL TRAY** - COLORSTEEL IRONSAND
  J03 — **ALUMINIUM JOINERY** - COLORSTEEL IRONSAND
- R04 — **STEEL TRAY** - COLORSTEEL KARAKA / EBONY / WINDSOR GREY
  J04 — **ALUMINIUM JOINERY** - COLORSTEEL KARAKA / EBONY / WINDSOR

ARCHITECTURAL FEATURES

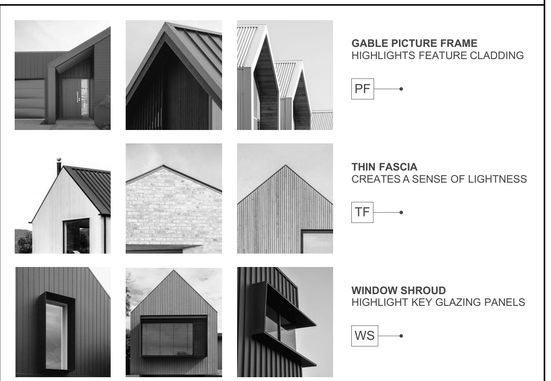

GABLE PICTURE FRAME HIGHLIGHTS FEATURE CLADDING — PF


THIN FASCIA CREATES A SENSE OF LIGHTNESS — TF

WINDOW SHROUD HIGHLIGHT KEY GLAZING PANELS — WS

CLIENT	MYLAND PARTNERS
PROJECT NAME	PROJECT
DRAWING TITLE	B36
SCALE	1:50
REVISION I.D	B

DRAWING NO.

A-TB-060

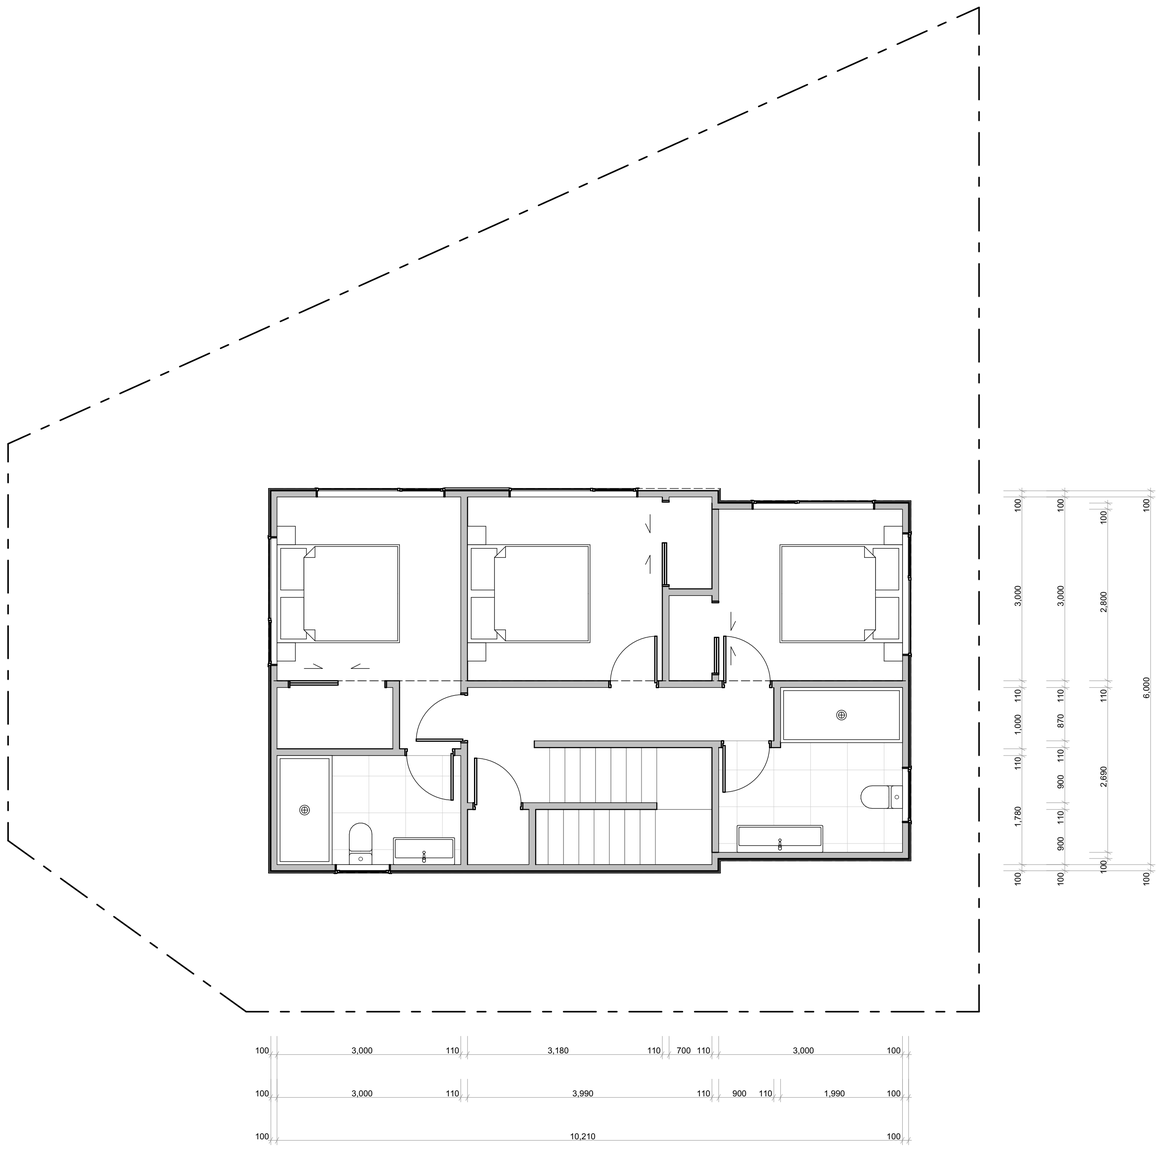

TERRA STUDIO

B36

FLOOR PLAN SUMMARY

BEDROOMS	3
BATHROOMS	2.5
GARAGE	1
STOREYS	2

GROSS FLOOR AREA

GROUND FLOOR	63.3m^2
FIRST FLOOR	63.3m^2
BALCONY/DECK	
TOTAL AREA	126.6m^2
BUILDING COVERAGE	65.0m^2

NOTES:

GROSS FLOOR AREA IS MEASURED FROM THE OUTSIDE OF EXTERNAL WALL FRAMING, AND INCLUDES STAIRS AND STAIRWELLS AT EACH FLOOR. DECKS AND BALCONIES, UNLESS OTHERWISE STATED, ARE NOT INCLUDED IN GFA.

THE BUILDING COVERAGE TOTAL LISTED ON THIS SHEET DOES NOT ACCOUNT FOR ADDITIONAL SITE-SPECIFIC BUILDING COVERAGES SUCH AS DECKS OVER 1m AND OTHER STRUCTURES.

DESIGNS ARE SUBJECT TO RESOURCE CONSENT. REFER TO APPROVED INTERGRATED CONSENT MASTERPLAN DRAWINGS FOR LOT-SPECIFIC INFORMATION AND LANDSCAPE DESIGN.

DIMENSIONS MUST NOT BE SCALED FROM THE DRAWINGS. THE CONTRACTOR SHALL CONFIRM ALL DIMENSIONS AND LEVELS ON SITE PRIOR TO COMMENCING WORK.

LOUVRE WINDOWS MAY BE SUBSTITUTED FOR STANDARD AWNINGS IF REQUIRED TO ACHIEVE COMPLIANCE WITH NZBC H1 AT BUILDING CONSENT

LEGEND

OUTLOOK

OUTDOOR LIVING SPACE
4m x 5m / 20m^2

BATTER SLOPE

ELEVATION KEY

2 / 3 / 1 / 4

ROOM KEY

E	ENTRY
L	LIVING ROOM
D	DINING
K	KITCHEN
WC	BATHROOM
EN	ENSUITE
B	BEDROOM
ST	STORAGE
G	GARAGE

WALL CLADDING

- W01 — **TIMBER** - VERTICAL - WHITEWASH STAIN (HERMPAC OR ABODO VULCAN IN WHITE, OR SIMILAR)
- W02 — **TIMBER** - VERTICAL - NATURAL STAIN (HERMPAC OR ABODO VULCAN IN NATURAL, OR SIMILAR) NOTE: NO OVERLY SATURATED / VIBRANT STAINS TO BE USED
- W03 — **TIMBER** - VERTICAL - DARK / CHARCOAL STAIN (HERMPAC OR ABODO VULCAN IN EBONY/GRAPHITE, OR SIMILAR)
- W04 — **GROOVED SHEET PRODUCT** - VERTICAL - WHITE / LIGHT PAINT JAMES HARDIE GROOVED AXON PANEL (133mm/400mm)
- W05 — **GROOVED SHEET PRODUCT** - VERTICAL - DARK PAINT JAMES HARDIE GROOVED AXON PANEL (133mm/400mm)
- W06 — **GROOVED SHEET PRODUCT** - VERTICAL - BLACK PAINT JAMES HARDIE GROOVED AXON PANEL (133mm/400mm)
- W07 — **WEATHERBOARD** - HORIZONTAL - LIGHT PAINT
- W08 — **WEATHERBOARD** - HORIZONTAL - DARK PAINT
- W09 — **WEATHERBOARD** - HORIZONTAL - FEATURE TIMBER (HERMPAC WEATHERBOARD IN NATURAL STAIN)
- W10 — **BRICK** - RUNNING BOND - WHITE NATURAL FINISH
- W11 — **BRICK** - RUNNING BOND - BLACK FINISH
- W12 — **BRICK** - RUNNING BOND - NATURAL FINISH 3-5 COLOUR MIX FOR VARIETY

ROOFING / JOINERY

- **STEEL RIBBED ROOFING** - REFER TO COLOURS BELOW NOTE: THIS SPECIFICATION CAN ALSO BE USED FOR WALLS
- **ALUMINIUM JOINERY** - REFER TO COLOURS BELOW
- R01 — **STEEL TRAY** - COLORSTEEL TITANIA / CLOUD
- J01 — **ALUMINIUM JOINERY** - COLORSTEEL TITANIA / CLOUD
- R02 — **STEEL TRAY** - COLORSTEEL GULL GREY
- J02 — **ALUMINIUM JOINERY** - COLORSTEEL GULL GREY
- R03 — **STEEL TRAY** - COLORSTEEL IRONSAND
- J03 — **ALUMINIUM JOINERY** - COLORSTEEL IRONSAND
- R04 — **STEEL TRAY** - COLORSTEEL KARAKA / EBONY / WINDSOR GREY
- J04 — **ALUMINIUM JOINERY** - COLORSTEEL KARAKA / EBONY / WINDSOR

ARCHITECTURAL FEATURES



GABLE PICTURE FRAME
HIGHLIGHTS FEATURE CLADDING

PF



THIN FASCIA
CREATES A SENSE OF LIGHTNESS

TF



WINDOW SHROUD
HIGHLIGHT KEY GLAZING PANELS

WS

CLIENT	MYLAND PARTNERS
PROJECT NAME	PROJECT
DRAWING TITLE	B36
SCALE	1:50
REVISION I.D	B


DRAWING NO.

A-TB-061



1

2

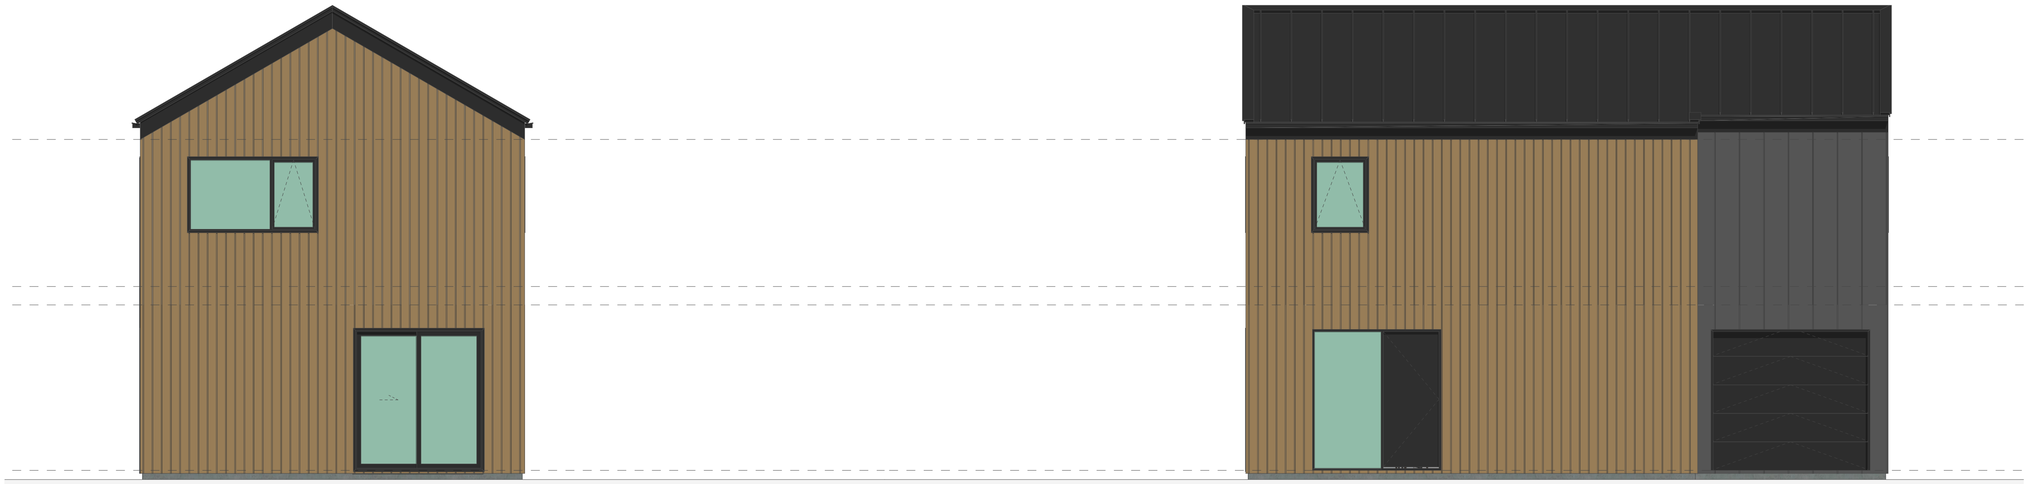

3

4


WALL CLADDING

W01	**TIMBER** - VERTICAL - WHITEWASH STAIN (HERMPAC OR ABODO VULCAN IN WHITE, OR SIMILAR)	
W02	**TIMBER** - VERTICAL - NATURAL STAIN (HERMPAC OR ABODO VULCAN IN NATURAL, OR SIMILAR) NOTE: NO OVERLY SATURATED / VIBRANT STAINS TO BE USED	
W03	**TIMBER** - VERTICAL - DARK / CHARCOAL STAIN (HERMPAC OR ABODO VULCAN IN EBONY/GRAPHITE, OR SIMILAR)	
W04	**GROOVED SHEET PRODUCT** - VERTICAL - WHITE / LIGHT PAINT JAMES HARDIE GROOVED AXON PANEL (133mm/400mm)	
W05	**GROOVED SHEET PRODUCT** - VERTICAL - DARK PAINT JAMES HARDIE GROOVED AXON PANEL (133mm/400mm)	
W06	**GROOVED SHEET PRODUCT** - VERTICAL - BLACK PAINT JAMES HARDIE GROOVED AXON PANEL (133mm/400mm)	
W07	**WEATHERBOARD** - HORIZONTAL - LIGHT PAINT	
W08	**WEATHERBOARD** - HORIZONTAL - DARK PAINT	
W09	**WEATHERBOARD** - HORIZONTAL - FEATURE TIMBER (HERMPAC WEATHERBOARD IN NATURAL STAIN)	
W10	**BRICK** - RUNNING BOND - WHITE NATURAL FINISH	
W11	**BRICK** - RUNNING BOND - BLACK FINISH	
W12	**BRICK** - RUNNING BOND - NATURAL FINISH 3-5 COLOUR MIX FOR VARIETY	

ROOFING / JOINERY

	STEEL RIBBED ROOFING - REFER TO COLOURS BELOW NOTE: THIS SPECIFICATION CAN ALSO BE USED FOR WALLS
	ALUMINIUM JOINERY - REFER TO COLOURS BELOW
R01	**STEEL TRAY** - COLORSTEEL TITANIA / CLOUD
J01	**ALUMINIUM JOINERY** - COLORSTEEL TITANIA / CLOUD
R02	**STEEL TRAY** - COLORSTEEL GULL GREY
J02	**ALUMINIUM JOINERY** - COLORSTEEL GULL GREY
R03	**STEEL TRAY** - COLORSTEEL IRONSAND
J03	**ALUMINIUM JOINERY** - COLORSTEEL IRONSAND
R04	**STEEL TRAY** - COLORSTEEL KARAKA / EBONY / WINDSOR GREY
J04	**ALUMINIUM JOINERY** - COLORSTEEL KARAKA / EBONY / WINDSOR

ARCHITECTURAL FEATURES

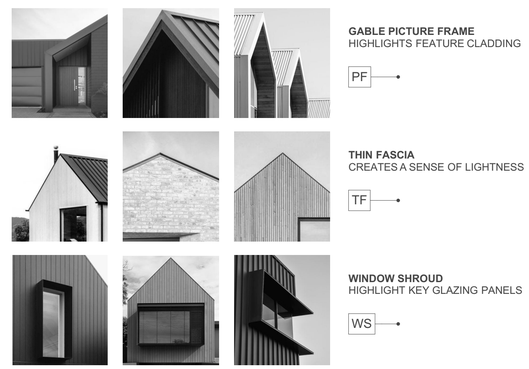

GABLE PICTURE FRAME
HIGHLIGHTS FEATURE CLADDING
PF

THIN FASCIA
CREATES A SENSE OF LIGHTNESS
TF

WINDOW SHROUD
HIGHLIGHT KEY GLAZING PANELS
WS

TERRA STUDIO

B36

FLOOR PLAN SUMMARY

BEDROOMS	3
BATHROOMS	2.5
GARAGE	1
STOREYS	2

GROSS FLOOR AREA

GROUND FLOOR	63.3m^2
FIRST FLOOR	63.3m^2
BALCONY/DECK	
TOTAL AREA	126.6m^2
BUILDING COVERAGE	65.0m^2

NOTES:

GROSS FLOOR AREA IS MEASURED FROM THE OUTSIDE OF EXTERNAL WALL FRAMING, AND INCLUDES STAIRS AND STAIRWELLS AT EACH FLOOR. DECKS AND BALCONIES, UNLESS OTHERWISE STATED, ARE NOT INCLUDED IN GFA.

THE BUILDING COVERAGE TOTAL LISTED ON THIS SHEET DOES NOT ACCOUNT FOR ADDITIONAL SITE-SPECIFIC BUILDING COVERAGES SUCH AS DECKS OVER 1m AND OTHER STRUCTURES.

DESIGNS ARE SUBJECT TO RESOURCE CONSENT. REFER TO APPROVED INTERGRATED CONSENT MASTERPLAN DRAWINGS FOR LOT-SPECIFIC INFORMATION AND LANDSCAPE DESIGN.

DIMENSIONS MUST NOT BE SCALED FROM THE DRAWINGS. THE CONTRACTOR SHALL CONFIRM ALL DIMENSIONS AND LEVELS ON SITE PRIOR TO COMMENCING WORK.

LOUVRE WINDOWS MAY BE SUBSTITUTED FOR STANDARD AWNINGS IF REQUIRED TO ACHIEVE COMPLIANCE WITH NZBC H1 AT BUILDING CONSENT

LEGEND

OUTLOOK

OUTDOOR LIVING SPACE
4m x 5m / 20m^2

BATTER SLOPE

ELEVATION KEY




ROOM KEY

E	ENTRY
L	LIVING ROOM
D	DINING
K	KITCHEN
WC	BATHROOM
EN	ENSUITE
B	BEDROOM
ST	STORAGE
G	GARAGE

CLIENT	MYLAND PARTNERS
PROJECT NAME	PROJECT
DRAWING TITLE	B36 - ELEVATIONS
SCALE	1:50
REVISION I.D	B

DRAWING NO.

A-TB-062

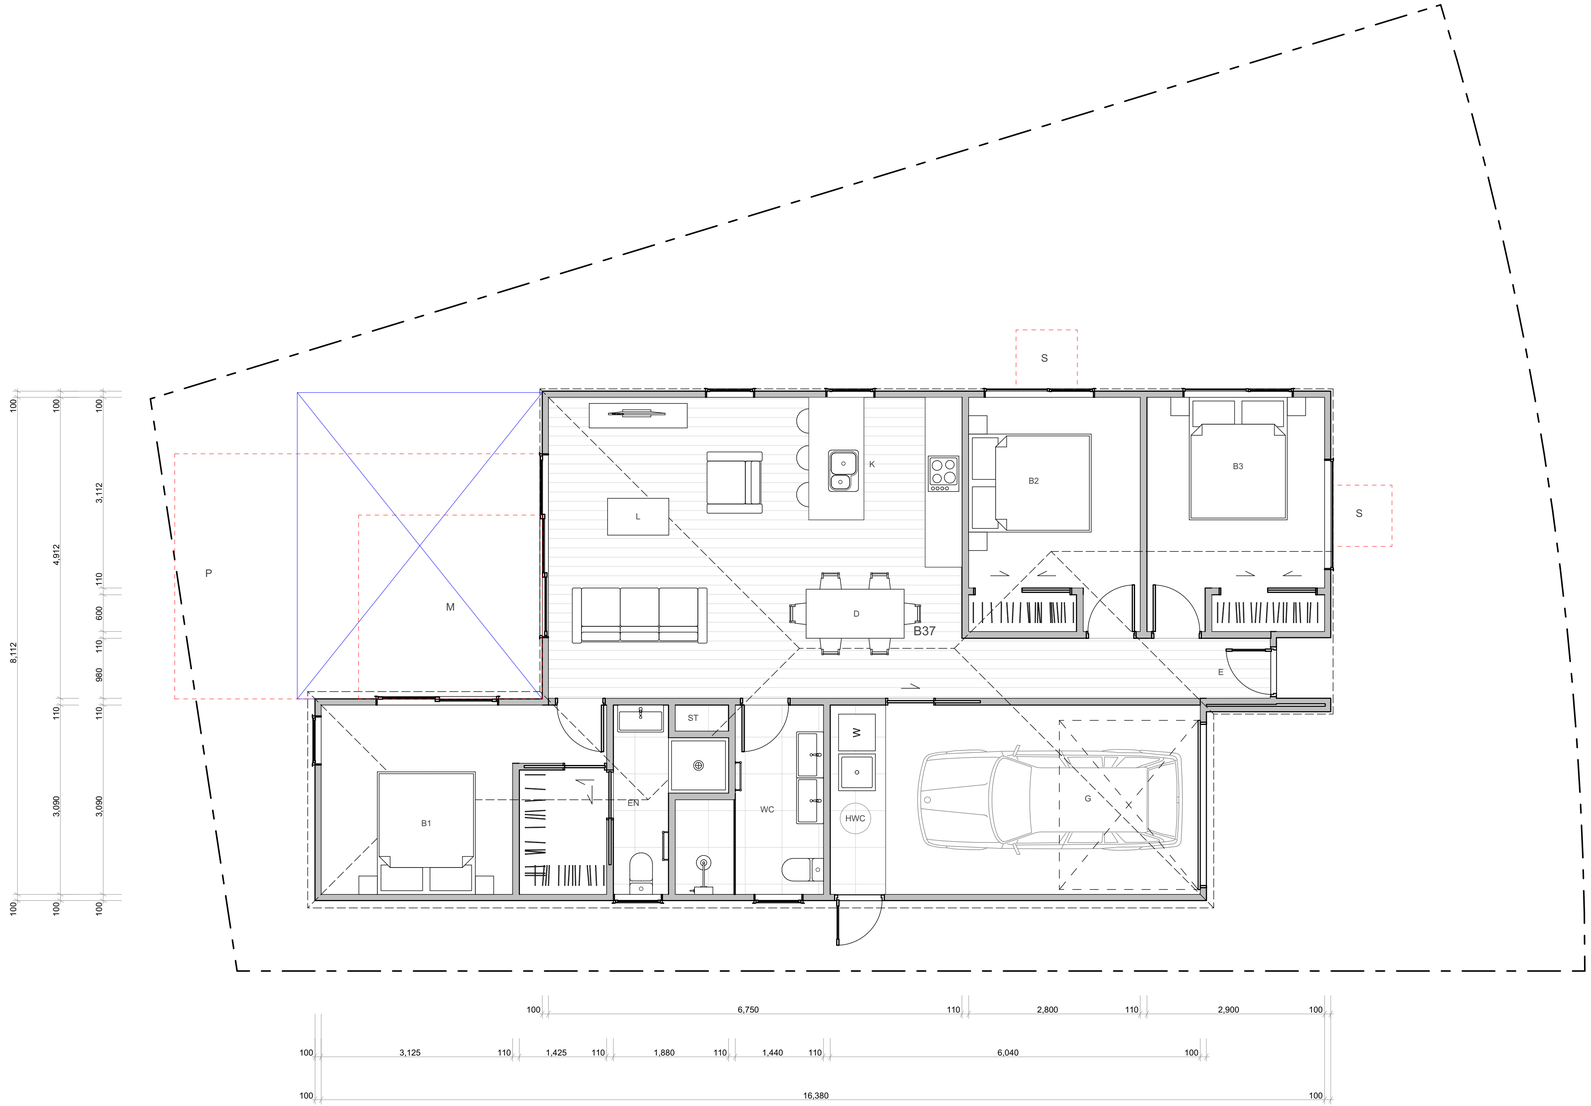


WALL CLADDING

- W01 — **TIMBER** - VERTICAL - WHITEWASH STAIN (HERMPAC OR ABODO VULCAN IN WHITE, OR SIMILAR)
- W02 — **TIMBER** - VERTICAL - NATURAL STAIN (HERMPAC OR ABODO VULCAN IN NATURAL, OR SIMILAR) NOTE: NO OVERLY SATURATED / VIBRANT STAINS TO BE USED
- W03 — **TIMBER** - VERTICAL - DARK / CHARCOAL STAIN (HERMPAC OR ABODO VULCAN IN EBONY/GRAPHITE, OR SIMILAR)
- W04 — **GROOVED SHEET PRODUCT** - VERTICAL - WHITE / LIGHT PAINT JAMES HARDIE GROOVED AXON PANEL (133mm/400mm)
- W05 — **GROOVED SHEET PRODUCT** - VERTICAL - DARK PAINT JAMES HARDIE GROOVED AXON PANEL (133mm/400mm)
- W06 — **GROOVED SHEET PRODUCT** - VERTICAL - BLACK PAINT JAMES HARDIE GROOVED AXON PANEL (133mm/400mm)
- W07 — **WEATHERBOARD** - HORIZONTAL - LIGHT PAINT
- W08 — **WEATHERBOARD** - HORIZONTAL - DARK PAINT
- W09 — **WEATHERBOARD** - HORIZONTAL - FEATURE TIMBER (HERMPAC WEATHERBOARD IN NATURAL STAIN)
- W10 — **BRICK** - RUNNING BOND - WHITE NATURAL FINISH
- W11 — **BRICK** - RUNNING BOND - BLACK FINISH
- W12 — **BRICK** - RUNNING BOND - NATURAL FINISH 3-5 COLOUR MIX FOR VARIETY

ROOFING / JOINERY

- **STEEL RIBBED ROOFING** - REFER TO COLOURS BELOW NOTE: THIS SPECIFICATION CAN ALSO BE USED FOR WALLS
- **ALUMINIUM JOINERY** - REFER TO COLOURS BELOW
- R01 — **STEEL TRAY** - COLORSTEEL TITANIA / CLOUD
- J01 — **ALUMINIUM JOINERY** - COLORSTEEL TITANIA / CLOUD
- R02 — **STEEL TRAY** - COLORSTEEL GULL GREY
- J02 — **ALUMINIUM JOINERY** - COLORSTEEL GULL GREY
- R03 — **STEEL TRAY** - COLORSTEEL IRONSAND
- J03 — **ALUMINIUM JOINERY** - COLORSTEEL IRONSAND
- R04 — **STEEL TRAY** - COLORSTEEL KARAKA / EBONY / WINDSOR GREY
- J04 — **ALUMINIUM JOINERY** - COLORSTEEL KARAKA / EBONY / WINDSOR

ARCHITECTURAL FEATURES

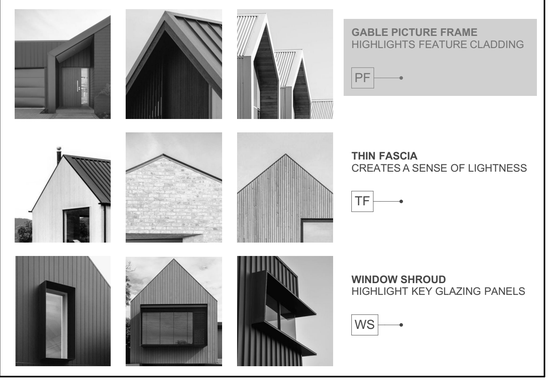

GABLE PICTURE FRAME HIGHLIGHTS FEATURE CLADDING — PF

THIN FASCIA CREATES A SENSE OF LIGHTNESS — TF

WINDOW SHROUD HIGHLIGHT KEY GLAZING PANELS — WS

TERRA STUDIO

B37

FLOOR PLAN SUMMARY

BEDROOMS	3
BATHROOMS	2
GARAGE	1
STOREYS	1

GROSS FLOOR AREA

GROUND FLOOR	112.1m²
FIRST FLOOR	
BALCONY/DECK	
TOTAL AREA	112.1m²
BUILDING COVERAGE	120.0m²

NOTES:

GROSS FLOOR AREA IS MEASURED FROM THE OUTSIDE OF EXTERNAL WALL FRAMING, AND INCLUDES STAIRS AND STAIRWELLS AT EACH FLOOR. DECKS AND BALCONIES, UNLESS OTHERWISE STATED, ARE NOT INCLUDED IN GFA.

THE BUILDING COVERAGE TOTAL LISTED ON THIS SHEET DOES NOT ACCOUNT FOR ADDITIONAL SITE-SPECIFIC BUILDING COVERAGES SUCH AS DECKS OVER 1m AND OTHER STRUCTURES.

DESIGNS ARE SUBJECT TO RESOURCE CONSENT. REFER TO APPROVED INTERGRATED CONSENT MASTERPLAN DRAWINGS FOR LOT-SPECIFIC INFORMATION AND LANDSCAPE DESIGN.

DIMENSIONS MUST NOT BE SCALED FROM THE DRAWINGS. THE CONTRACTOR SHALL CONFIRM ALL DIMENSIONS AND LEVELS ON SITE PRIOR TO COMMENCING WORK.

LOUVRE WINDOWS MAY BE SUBSTITUTED FOR STANDARD AWNINGS IF REQUIRED TO ACHIEVE COMPLIANCE WITH NZBC H1 AT BUILDING CONSENT

LEGEND

- OUTLOOK
- OUTDOOR LIVING SPACE 4m x 5m / 20m²
- BATTER SLOPE

ELEVATION KEY

2 / 3 / 1 / 4


ROOM KEY

E	ENTRY
L	LIVING ROOM
D	DINING
K	KITCHEN
WC	BATHROOM
EN	ENSUITE
B	BEDROOM
ST	STORAGE
G	GARAGE

CLIENT	MYLAND PARTNERS
PROJECT NAME	PROJECT
DRAWING TITLE	B37
SCALE	1:50
REVISION I.D	B


DRAWING NO.

A-TB-063

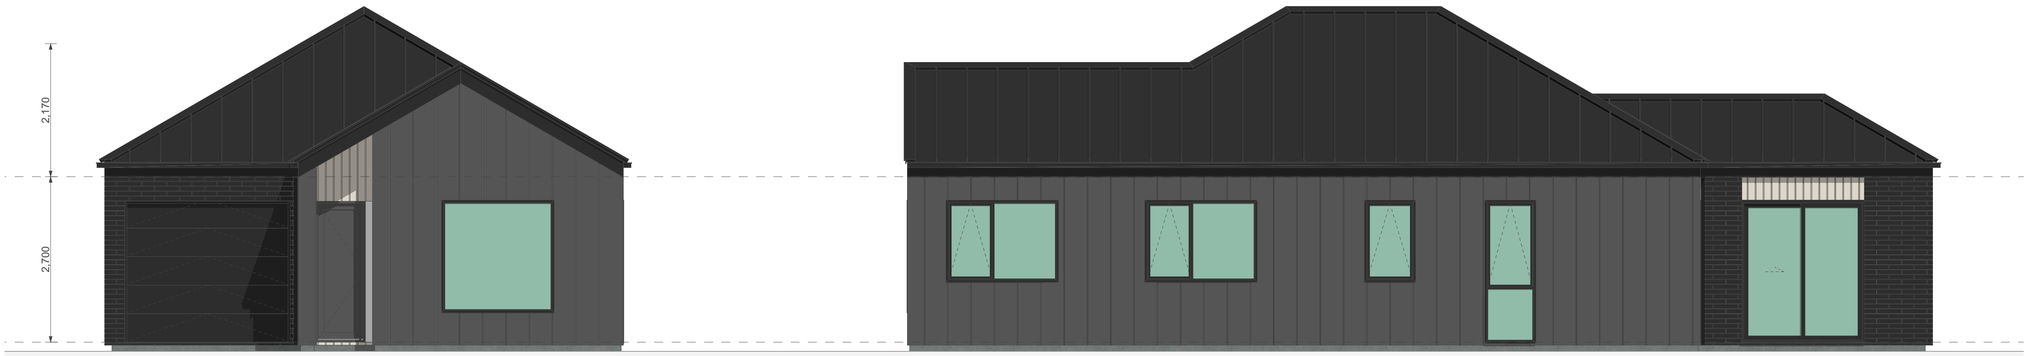

1

2

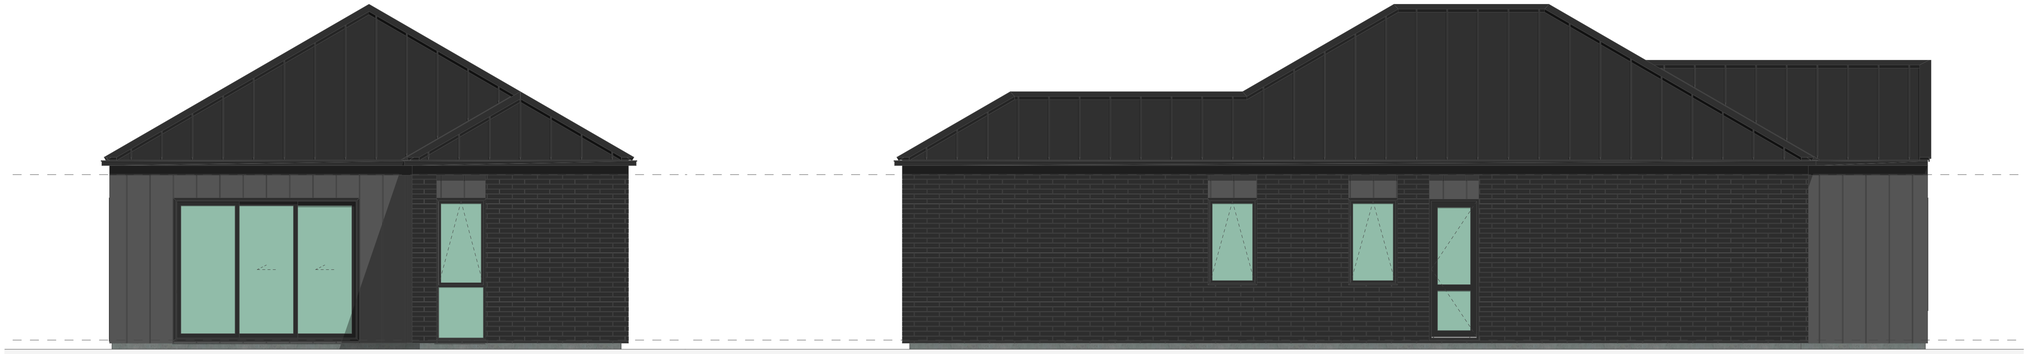

3

4


WALL CLADDING

- W01 — **TIMBER** - VERTICAL - WHITEWASH STAIN (HERMPAC OR ABODO VULCAN IN WHITE, OR SIMILAR)
- W02 — **TIMBER** - VERTICAL - NATURAL STAIN (HERMPAC OR ABODO VULCAN IN NATURAL, OR SIMILAR) NOTE: NO OVERLY SATURATED / VIBRANT STAINS TO BE USED
- W03 — **TIMBER** - VERTICAL - DARK / CHARCOAL STAIN (HERMPAC OR ABODO VULCAN IN EBONY/GRAPHITE, OR SIMILAR)
- W04 — **GROOVED SHEET PRODUCT** - VERTICAL - WHITE / LIGHT PAINT JAMES HARDIE GROOVED AXON PANEL (133mm/400mm)
- W05 — **GROOVED SHEET PRODUCT** - VERTICAL - DARK PAINT JAMES HARDIE GROOVED AXON PANEL (133mm/400mm)
- W06 — **GROOVED SHEET PRODUCT** - VERTICAL - BLACK PAINT JAMES HARDIE GROOVED AXON PANEL (133mm/400mm)
- W07 — **WEATHERBOARD** - HORIZONTAL - LIGHT PAINT
- W08 — **WEATHERBOARD** - HORIZONTAL - DARK PAINT
- W09 — **WEATHERBOARD** - HORIZONTAL - FEATURE TIMBER (HERMPAC WEATHERBOARD IN NATURAL STAIN)
- W10 — **BRICK** - RUNNING BOND - WHITE NATURAL FINISH
- W11 — **BRICK** - RUNNING BOND - BLACK FINISH
- W12 — **BRICK** - RUNNING BOND - NATURAL FINISH 3-5 COLOUR MIX FOR VARIETY

ROOFING / JOINERY

- **STEEL RIBBED ROOFING** - REFER TO COLOURS BELOW NOTE: THIS SPECIFICATION CAN ALSO BE USED FOR WALLS
- **ALUMINIUM JOINERY** - REFER TO COLOURS BELOW
- R01 — **STEEL TRAY** - COLORSTEEL TITANIA / CLOUD
- J01 — **ALUMINIUM JOINERY** - COLORSTEEL TITANIA / CLOUD
- R02 — **STEEL TRAY** - COLORSTEEL GULL GREY
- J02 — **ALUMINIUM JOINERY** - COLORSTEEL GULL GREY
- R03 — **STEEL TRAY** - COLORSTEEL IRONSAND
- J03 — **ALUMINIUM JOINERY** - COLORSTEEL IRONSAND
- R04 — **STEEL TRAY** - COLORSTEEL KARAKA / EBONY / WINDSOR GREY
- J04 — **ALUMINIUM JOINERY** - COLORSTEEL KARAKA / EBONY / WINDSOR

ARCHITECTURAL FEATURES

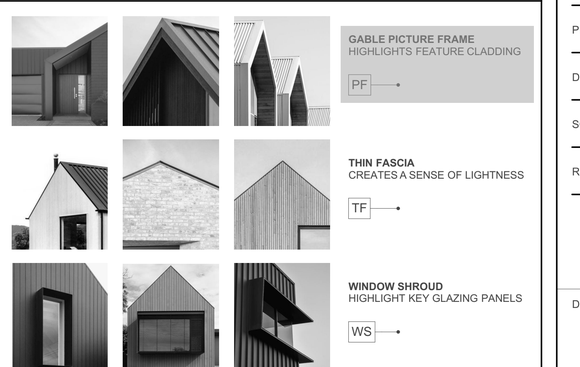

GABLE PICTURE FRAME HIGHLIGHTS FEATURE CLADDING — PF

THIN FASCIA CREATES A SENSE OF LIGHTNESS — TF

WINDOW SHROUD HIGHLIGHT KEY GLAZING PANELS — WS

TERRA STUDIO

B37

FLOOR PLAN SUMMARY

BEDROOMS	3
BATHROOMS	2
GARAGE	1
STOREYS	1

GROSS FLOOR AREA

GROUND FLOOR	112.1m^2
FIRST FLOOR	
BALCONY/DECK	
TOTAL AREA	112.1m^2
BUILDING COVERAGE	120.0m^2

NOTES:

GROSS FLOOR AREA IS MEASURED FROM THE OUTSIDE OF EXTERNAL WALL FRAMING, AND INCLUDES STAIRS AND STAIRWELLS AT EACH FLOOR. DECKS AND BALCONIES, UNLESS OTHERWISE STATED, ARE NOT INCLUDED IN GFA.

THE BUILDING COVERAGE TOTAL LISTED ON THIS SHEET DOES NOT ACCOUNT FOR ADDITIONAL SITE-SPECIFIC BUILDING COVERAGES SUCH AS DECKS OVER 1m AND OTHER STRUCTURES.

DESIGNS ARE SUBJECT TO RESOURCE CONSENT. REFER TO APPROVED INTERGRATED CONSENT MASTERPLAN DRAWINGS FOR LOT-SPECIFIC INFORMATION AND LANDSCAPE DESIGN.

DIMENSIONS MUST NOT BE SCALED FROM THE DRAWINGS. THE CONTRACTOR SHALL CONFIRM ALL DIMENSIONS AND LEVELS ON SITE PRIOR TO COMMENCING WORK.

LOUVRE WINDOWS MAY BE SUBSTITUTED FOR STANDARD AWNINGS IF REQUIRED TO ACHIEVE COMPLIANCE WITH NZBC H1 AT BUILDING CONSENT

LEGEND

- OUTLOOK
- OUTDOOR LIVING SPACE 4m x 5m / 20m^2
- BATTER SLOPE

ELEVATION KEY

2 / 3 / 1 / 4


ROOM KEY

E	ENTRY
L	LIVING ROOM
D	DINING
K	KITCHEN
WC	BATHROOM
EN	ENSUITE
B	BEDROOM
ST	STORAGE
G	GARAGE

CLIENT	MYLAND PARTNERS
PROJECT NAME	PROJECT
DRAWING TITLE	B37 - ELEVATIONS
SCALE	1:50
REVISION I.D	B

DRAWING NO.

A-TB-064

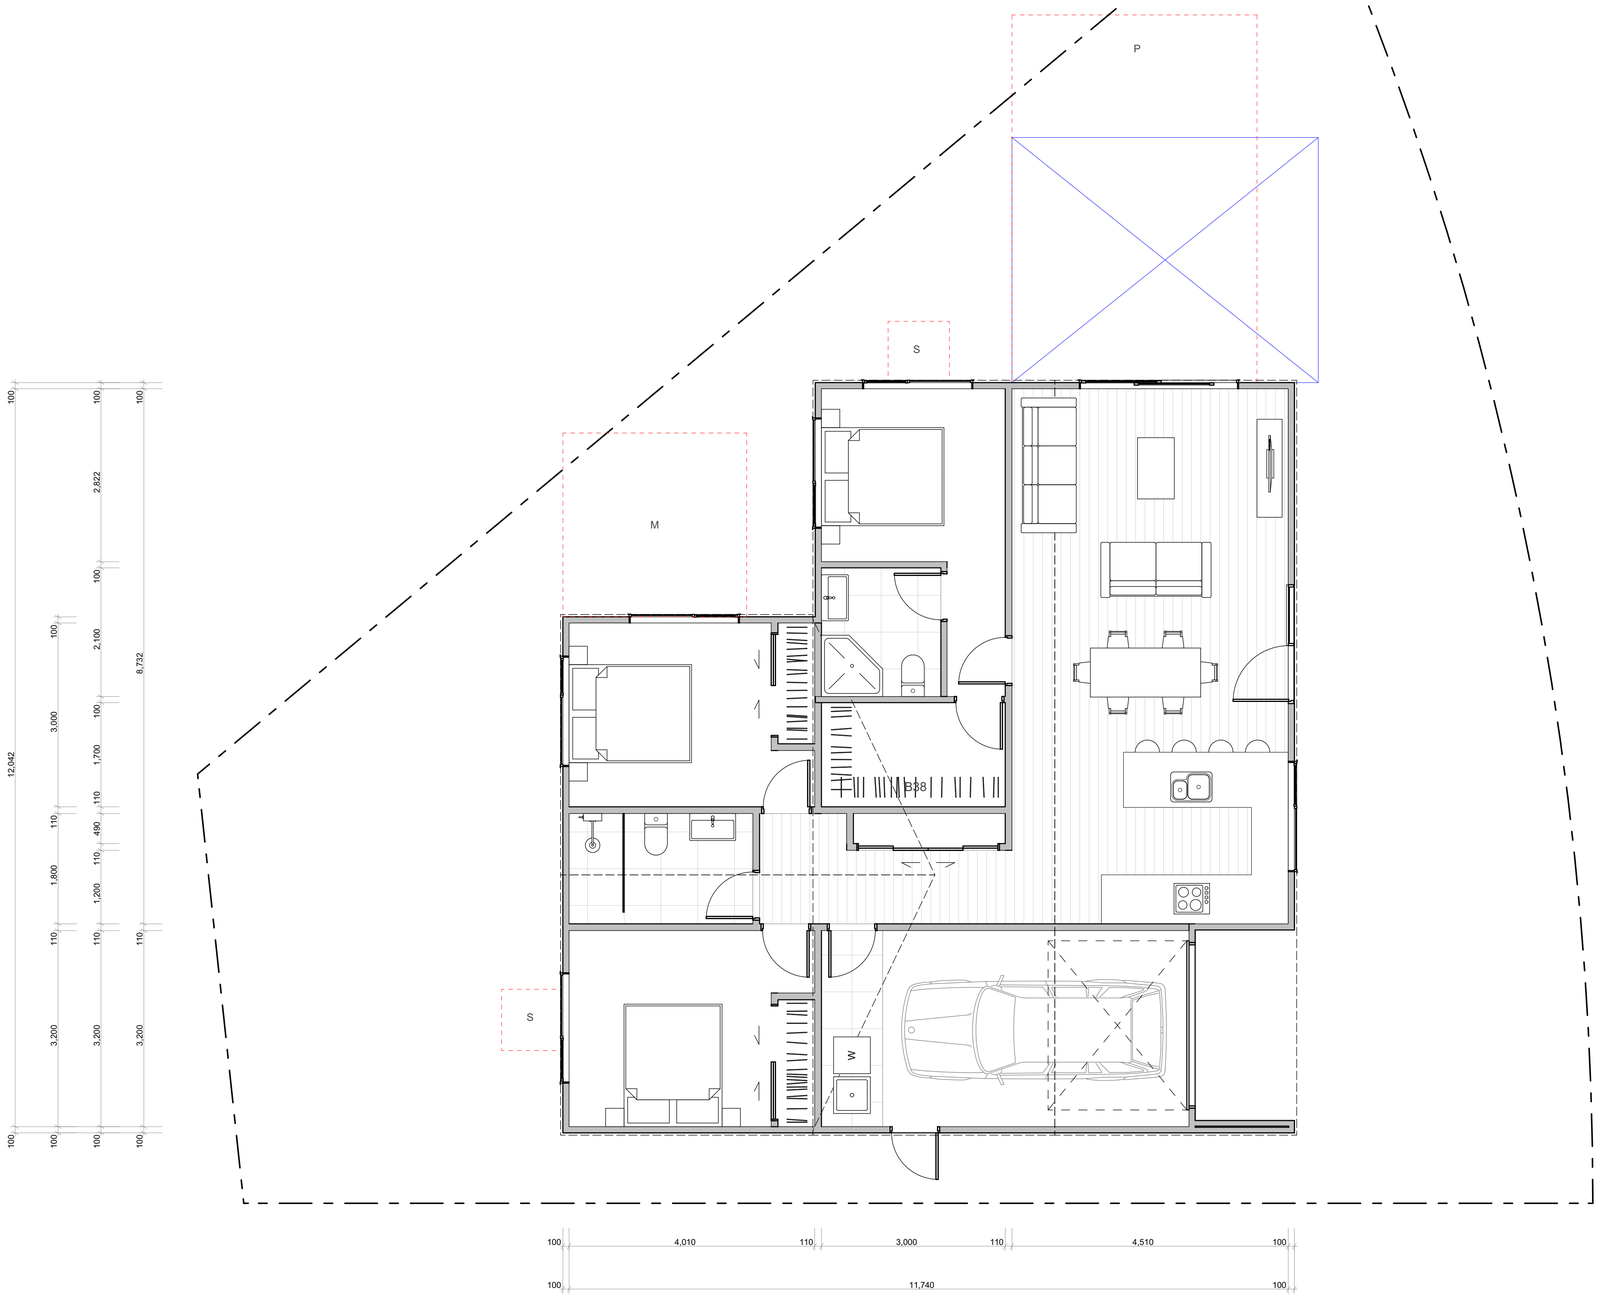

TERRA STUDIO

B38

FLOOR PLAN SUMMARY

BEDROOMS	3
BATHROOMS	2
GARAGE	1
STOREYS	1

GROSS FLOOR AREA

GROUND FLOOR	125.4m²
FIRST FLOOR	
BALCONY/DECK	
TOTAL AREA	125.4m²
BUILDING COVERAGE	134.0m²

NOTES:

GROSS FLOOR AREA IS MEASURED FROM THE OUTSIDE OF EXTERNAL WALL FRAMING, AND INCLUDES STAIRS AND STAIRWELLS AT EACH FLOOR. DECKS AND BALCONIES, UNLESS OTHERWISE STATED, ARE NOT INCLUDED IN GFA.

THE BUILDING COVERAGE TOTAL LISTED ON THIS SHEET DOES NOT ACCOUNT FOR ADDITIONAL SITE-SPECIFIC BUILDING COVERAGES SUCH AS DECKS OVER 1m AND OTHER STRUCTURES.

DESIGNS ARE SUBJECT TO RESOURCE CONSENT. REFER TO APPROVED INTERGRATED CONSENT MASTERPLAN DRAWINGS FOR LOT-SPECIFIC INFORMATION AND LANDSCAPE DESIGN.

DIMENSIONS MUST NOT BE SCALED FROM THE DRAWINGS. THE CONTRACTOR SHALL CONFIRM ALL DIMENSIONS AND LEVELS ON SITE PRIOR TO COMMENCING WORK.

LOUVRE WINDOWS MAY BE SUBSTITUTED FOR STANDARD AWNINGS IF REQUIRED TO ACHIEVE COMPLIANCE WITH NZBC H1 AT BUILDING CONSENT

LEGEND

OUTLOOK

OUTDOOR LIVING SPACE
4m x 5m / 20m²

BATTER SLOPE

ELEVATION KEY

2 / 3 / 1 / 4

ROOM KEY

E	ENTRY
L	LIVING ROOM
D	DINING
K	KITCHEN
WC	BATHROOM
EN	ENSUITE
B	BEDROOM
ST	STORAGE
G	GARAGE

WALL CLADDING

- W01 — **TIMBER** - VERTICAL - WHITEWASH STAIN (HERMPAC OR ABODO VULCAN IN WHITE, OR SIMILAR)
- W02 — **TIMBER** - VERTICAL - NATURAL STAIN (HERMPAC OR ABODO VULCAN IN NATURAL, OR SIMILAR) NOTE: NO OVERLY SATURATED / VIBRANT STAINS TO BE USED
- W03 — **TIMBER** - VERTICAL - DARK / CHARCOAL STAIN (HERMPAC OR ABODO VULCAN IN EBONY/GRAPHITE, OR SIMILAR)
- W04 — **GROOVED SHEET PRODUCT** - VERTICAL - WHITE / LIGHT PAINT JAMES HARDIE GROOVED AXON PANEL (133mm/400mm)
- W05 — **GROOVED SHEET PRODUCT** - VERTICAL - DARK PAINT JAMES HARDIE GROOVED AXON PANEL (133mm/400mm)
- W06 — **GROOVED SHEET PRODUCT** - VERTICAL - BLACK PAINT JAMES HARDIE GROOVED AXON PANEL (133mm/400mm)
- W07 — **WEATHERBOARD** - HORIZONTAL - LIGHT PAINT
- W08 — **WEATHERBOARD** - HORIZONTAL - DARK PAINT
- W09 — **WEATHERBOARD** - HORIZONTAL - FEATURE TIMBER (HERMPAC WEATHERBOARD IN NATURAL STAIN)
- W10 — **BRICK** - RUNNING BOND - WHITE NATURAL FINISH
- W11 — **BRICK** - RUNNING BOND - BLACK FINISH
- W12 — **BRICK** - RUNNING BOND - NATURAL FINISH 3-5 COLOUR MIX FOR VARIETY

ROOFING / JOINERY

- **STEEL RIBBED ROOFING** - REFER TO COLOURS BELOW NOTE: THIS SPECIFICATION CAN ALSO BE USED FOR WALLS
- **ALUMINIUM JOINERY** - REFER TO COLOURS BELOW
- R01 — **STEEL TRAY** - COLORSTEEL TITANIA / CLOUD
- J01 — **ALUMINIUM JOINERY** - COLORSTEEL TITANIA / CLOUD
- R02 — **STEEL TRAY** - COLORSTEEL GULL GREY
- J02 — **ALUMINIUM JOINERY** - COLORSTEEL GULL GREY
- R03 — **STEEL TRAY** - COLORSTEEL IRONSAND
- J03 — **ALUMINIUM JOINERY** - COLORSTEEL IRONSAND
- R04 — **STEEL TRAY** - COLORSTEEL KARAKA / EBONY / WINDSOR GREY
- J04 — **ALUMINIUM JOINERY** - COLORSTEEL KARAKA / EBONY / WINDSOR

ARCHITECTURAL FEATURES



GABLE PICTURE FRAME
HIGHLIGHTS FEATURE CLADDING
PF

THIN FASCIA
CREATES A SENSE OF LIGHTNESS
TF

WINDOW SHROUD
HIGHLIGHT KEY GLAZING PANELS
WS


CLIENT	MYLAND PARTNERS
PROJECT NAME	PROJECT
DRAWING TITLE	B38
SCALE	1:50
REVISION I.D	B

DRAWING NO.


A-TB-065




1

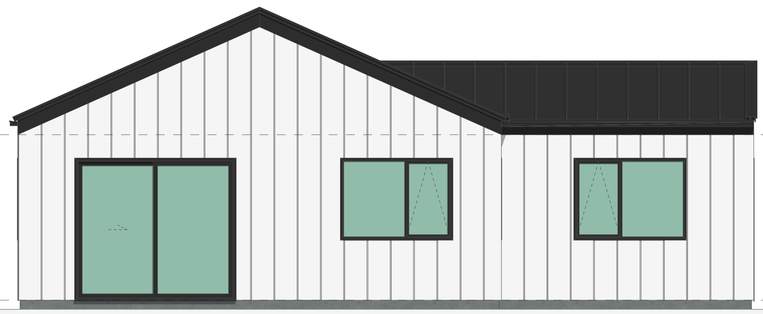

2

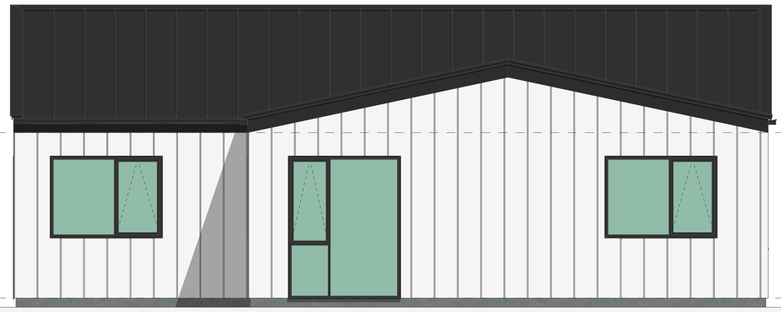

3

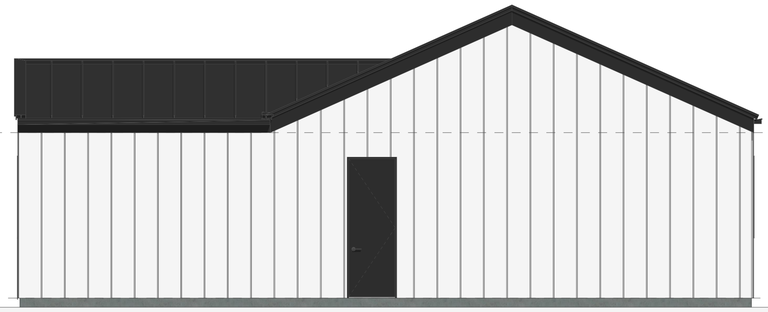

4

WALL CLADDING

W01	**TIMBER** - VERTICAL - WHITEWASH STAIN (HERMPAC OR ABODO VULCAN IN WHITE, OR SIMILAR)
W02	**TIMBER** - VERTICAL - NATURAL STAIN (HERMPAC OR ABODO VULCAN IN NATURAL, OR SIMILAR) NOTE: NO OVERLY SATURATED / VIBRANT STAINS TO BE USED
W03	**TIMBER** - VERTICAL - DARK / CHARCOAL STAIN (HERMPAC OR ABODO VULCAN IN EBONY/GRAPHITE, OR SIMILAR)
W04	**GROOVED SHEET PRODUCT** - VERTICAL - WHITE / LIGHT PAINT JAMES HARDIE GROOVED AXON PANEL (133mm/400mm)
W05	**GROOVED SHEET PRODUCT** - VERTICAL - DARK PAINT JAMES HARDIE GROOVED AXON PANEL (133mm/400mm)
W06	**GROOVED SHEET PRODUCT** - VERTICAL - BLACK PAINT JAMES HARDIE GROOVED AXON PANEL (133mm/400mm)
W07	**WEATHERBOARD** - HORIZONTAL - LIGHT PAINT
W08	**WEATHERBOARD** - HORIZONTAL - DARK PAINT
W09	**WEATHERBOARD** - HORIZONTAL - FEATURE TIMBER (HERMPAC WEATHERBOARD IN NATURAL STAIN)
W10	**BRICK** - RUNNING BOND - WHITE NATURAL FINISH
W11	**BRICK** - RUNNING BOND - BLACK FINISH
W12	**BRICK** - RUNNING BOND - NATURAL FINISH 3-5 COLOUR MIX FOR VARIETY

ROOFING / JOINERY

	STEEL RIBBED ROOFING - REFER TO COLOURS BELOW NOTE: THIS SPECIFICATION CAN ALSO BE USED FOR WALLS
	ALUMINIUM JOINERY - REFER TO COLOURS BELOW
R01	**STEEL TRAY** - COLORSTEEL TITANIA / CLOUD
J01	**ALUMINIUM JOINERY** - COLORSTEEL TITANIA / CLOUD
R02	**STEEL TRAY** - COLORSTEEL GULL GREY
J02	**ALUMINIUM JOINERY** - COLORSTEEL GULL GREY
R03	**STEEL TRAY** - COLORSTEEL IRONSAND
J03	**ALUMINIUM JOINERY** - COLORSTEEL IRONSAND
R04	**STEEL TRAY** - COLORSTEEL KARAKA / EBONY / WINDSOR GREY
J04	**ALUMINIUM JOINERY** - COLORSTEEL KARAKA / EBONY / WINDSOR

ARCHITECTURAL FEATURES



GABLE PICTURE FRAME
HIGHLIGHTS FEATURE CLADDING
PF

THIN FASCIA
CREATES A SENSE OF LIGHTNESS
TF

WINDOW SHROUD
HIGHLIGHT KEY GLAZING PANELS
WS

TERRA STUDIO

B38

FLOOR PLAN SUMMARY

BEDROOMS	3
BATHROOMS	2
GARAGE	1
STOREYS	1

GROSS FLOOR AREA

GROUND FLOOR	125.4m^2
FIRST FLOOR	
BALCONY/DECK	
TOTAL AREA	125.4m^2
BUILDING COVERAGE	134.0m^2

NOTES:

GROSS FLOOR AREA IS MEASURED FROM THE OUTSIDE OF EXTERNAL WALL FRAMING, AND INCLUDES STAIRS AND STAIRWELLS AT EACH FLOOR. DECKS AND BALCONIES, UNLESS OTHERWISE STATED, ARE NOT INCLUDED IN GFA.

THE BUILDING COVERAGE TOTAL LISTED ON THIS SHEET DOES NOT ACCOUNT FOR ADDITIONAL SITE-SPECIFIC BUILDING COVERAGES SUCH AS DECKS OVER 1m AND OTHER STRUCTURES.

DESIGNS ARE SUBJECT TO RESOURCE CONSENT. REFER TO APPROVED INTERGRATED CONSENT MASTERPLAN DRAWINGS FOR LOT-SPECIFIC INFORMATION AND LANDSCAPE DESIGN.

DIMENSIONS MUST NOT BE SCALED FROM THE DRAWINGS. THE CONTRACTOR SHALL CONFIRM ALL DIMENSIONS AND LEVELS ON SITE PRIOR TO COMMENCING WORK.

LOUVRE WINDOWS MAY BE SUBSTITUTED FOR STANDARD AWNINGS IF REQUIRED TO ACHIEVE COMPLIANCE WITH NZBC H1 AT BUILDING CONSENT

LEGEND

OUTLOOK

OUTDOOR LIVING SPACE
4m x 5m / 20m^2

BATTER SLOPE

ELEVATION KEY

2
3 1
4


ROOM KEY

E	ENTRY
L	LIVING ROOM
D	DINING
K	KITCHEN
WC	BATHROOM
EN	ENSUITE
B	BEDROOM
ST	STORAGE
G	GARAGE

CLIENT	MYLAND PARTNERS
PROJECT NAME	PROJECT
DRAWING TITLE	B38 - ELEVATIONS
SCALE	1:50
REVISION I.D	B

DRAWING NO.

A-TB-066

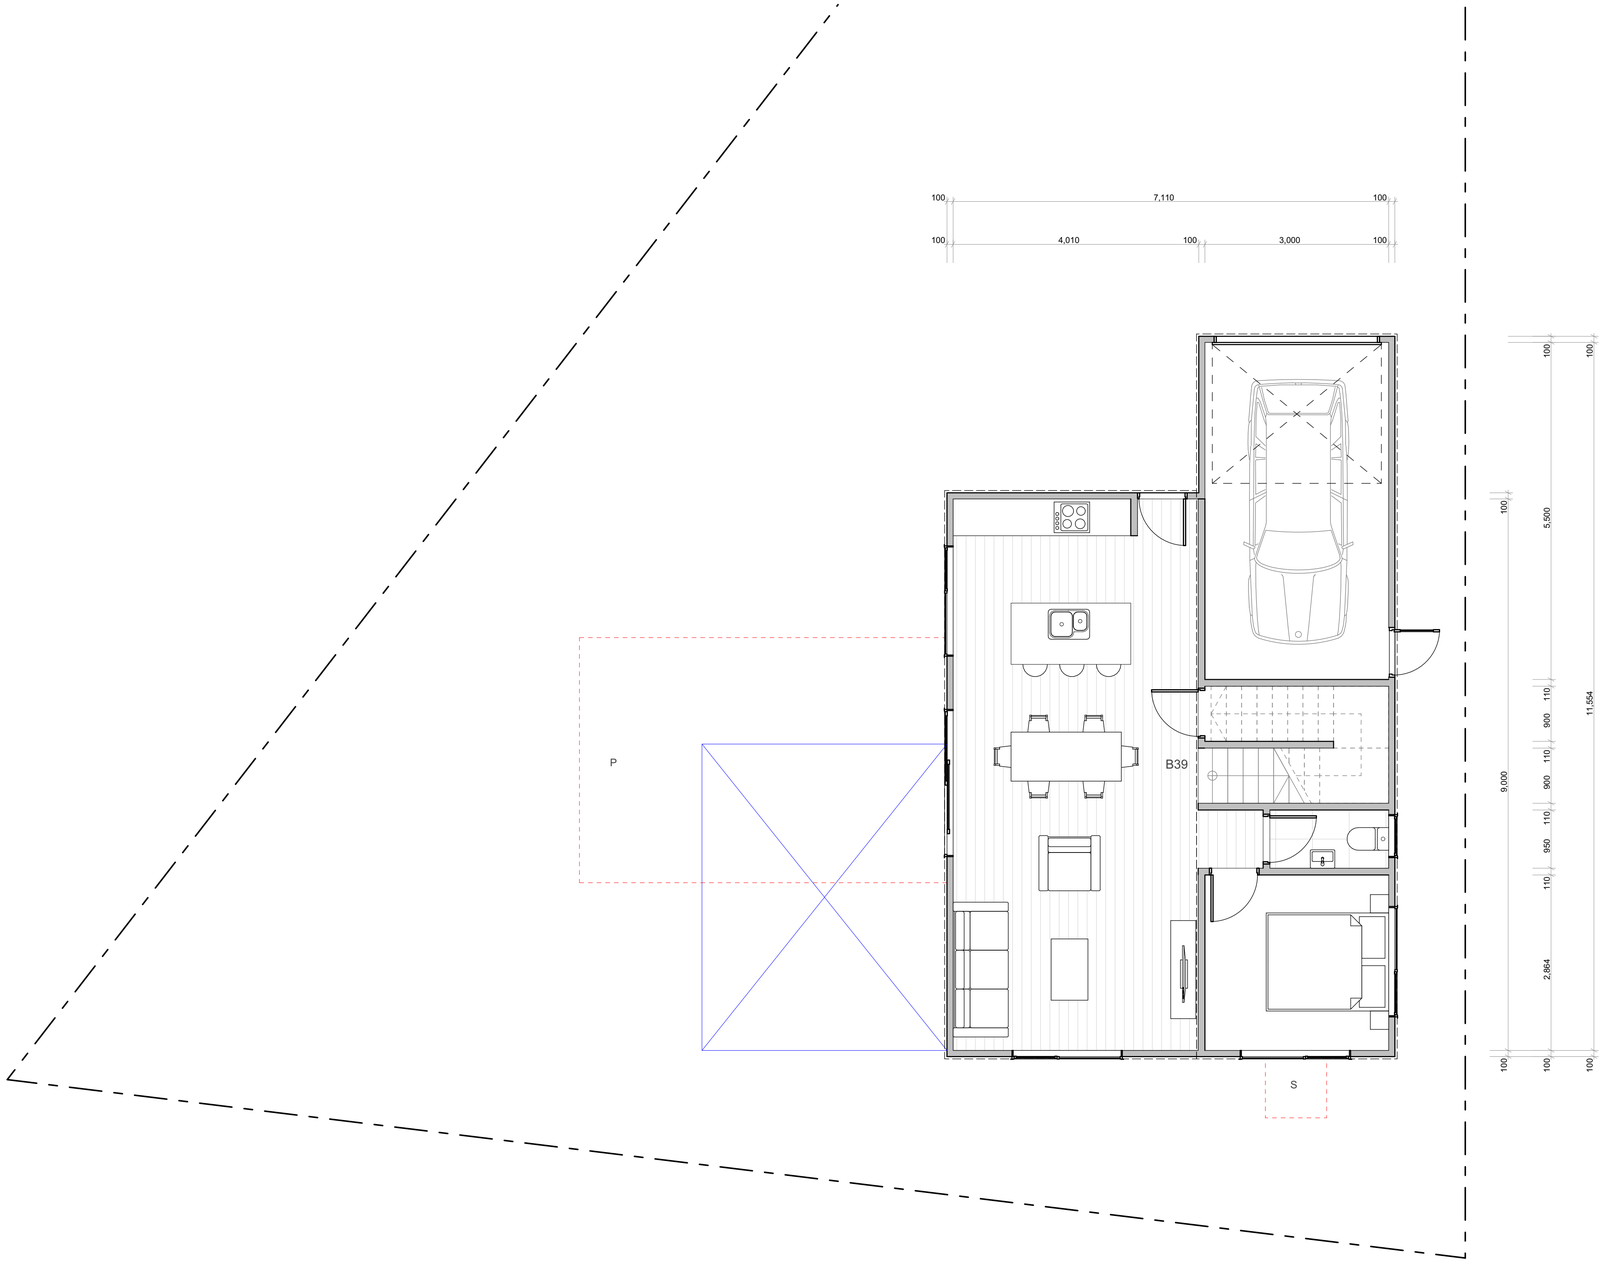

WALL CLADDING

- W01 — **TIMBER** - VERTICAL - WHITEWASH STAIN (HERMPAC OR ABODO VULCAN IN WHITE, OR SIMILAR)
- W02 — **TIMBER** - VERTICAL - NATURAL STAIN (HERMPAC OR ABODO VULCAN IN NATURAL, OR SIMILAR) NOTE: NO OVERLY SATURATED / VIBRANT STAINS TO BE USED
- W03 — **TIMBER** - VERTICAL - DARK / CHARCOAL STAIN (HERMPAC OR ABODO VULCAN IN EBONY/GRAPHITE, OR SIMILAR)
- W04 — **GROOVED SHEET PRODUCT** - VERTICAL - WHITE / LIGHT PAINT JAMES HARDIE GROOVED AXON PANEL (133mm/400mm)
- W05 — **GROOVED SHEET PRODUCT** - VERTICAL - DARK PAINT JAMES HARDIE GROOVED AXON PANEL (133mm/400mm)
- W06 — **GROOVED SHEET PRODUCT** - VERTICAL - BLACK PAINT JAMES HARDIE GROOVED AXON PANEL (133mm/400mm)
- W07 — **WEATHERBOARD** - HORIZONTAL - LIGHT PAINT
- W08 — **WEATHERBOARD** - HORIZONTAL - DARK PAINT
- W09 — **WEATHERBOARD** - HORIZONTAL - FEATURE TIMBER (HERMPAC WEATHERBOARD IN NATURAL STAIN)
- W10 — **BRICK** - RUNNING BOND - WHITE NATURAL FINISH
- W11 — **BRICK** - RUNNING BOND - BLACK FINISH
- W12 — **BRICK** - RUNNING BOND - NATURAL FINISH 3-5 COLOUR MIX FOR VARIETY

ROOFING / JOINERY

- **STEEL RIBBED ROOFING** - REFER TO COLOURS BELOW NOTE: THIS SPECIFICATION CAN ALSO BE USED FOR WALLS
- **ALUMINIUM JOINERY** - REFER TO COLOURS BELOW
- R01 — **STEEL TRAY** - COLORSTEEL TITANIA / CLOUD
- J01 — **ALUMINIUM JOINERY** - COLORSTEEL TITANIA / CLOUD
- R02 — **STEEL TRAY** - COLORSTEEL GULL GREY
- J02 — **ALUMINIUM JOINERY** - COLORSTEEL GULL GREY
- R03 — **STEEL TRAY** - COLORSTEEL IRONSAND
- J03 — **ALUMINIUM JOINERY** - COLORSTEEL IRONSAND
- R04 — **STEEL TRAY** - COLORSTEEL KARAKA / EBONY / WINDSOR GREY
- J04 — **ALUMINIUM JOINERY** - COLORSTEEL KARAKA / EBONY / WINDSOR

ARCHITECTURAL FEATURES



- **GABLE PICTURE FRAME** HIGHLIGHTS FEATURE CLADDING — PF
- **THIN FASCIA** CREATES A SENSE OF LIGHTNESS — TF
- **WINDOW SHROUD** HIGHLIGHT KEY GLAZING PANELS — WS

TERRA STUDIO

B39

FLOOR PLAN SUMMARY

BEDROOMS	5
BATHROOMS	3
GARAGE	1
STOREYS	2

GROSS FLOOR AREA

GROUND FLOOR	75.4m²
FIRST FLOOR	75.4m²
BALCONY/DECK	
TOTAL AREA	150.8m²
BUILDING COVERAGE	77.4m²

NOTES:

GROSS FLOOR AREA IS MEASURED FROM THE OUTSIDE OF EXTERNAL WALL FRAMING, AND INCLUDES STAIRS AND STAIRWELLS AT EACH FLOOR. DECKS AND BALCONIES, UNLESS OTHERWISE STATED, ARE NOT INCLUDED IN GFA.

THE BUILDING COVERAGE TOTAL LISTED ON THIS SHEET DOES NOT ACCOUNT FOR ADDITIONAL SITE-SPECIFIC BUILDING COVERAGES SUCH AS DECKS OVER 1m AND OTHER STRUCTURES.

DESIGNS ARE SUBJECT TO RESOURCE CONSENT. REFER TO APPROVED INTERGRATED CONSENT MASTERPLAN DRAWINGS FOR LOT-SPECIFIC INFORMATION AND LANDSCAPE DESIGN.

DIMENSIONS MUST NOT BE SCALED FROM THE DRAWINGS. THE CONTRACTOR SHALL CONFIRM ALL DIMENSIONS AND LEVELS ON SITE PRIOR TO COMMENCING WORK.

LOUVRE WINDOWS MAY BE SUBSTITUTED FOR STANDARD AWNINGS IF REQUIRED TO ACHIEVE COMPLIANCE WITH NZBC H1 AT BUILDING CONSENT

LEGEND

- OUTLOOK
- OUTDOOR LIVING SPACE 4m x 5m / 20m²
- BATTER SLOPE

ELEVATION KEY

2 / 3 / 1 / 4

ROOM KEY

E	ENTRY
L	LIVING ROOM
D	DINING
K	KITCHEN
WC	BATHROOM
EN	ENSUITE
B	BEDROOM
ST	STORAGE
G	GARAGE

CLIENT	MYLAND PARTNERS
PROJECT NAME	PROJECT
DRAWING TITLE	B39
SCALE	1:50
REVISION I.D	B

DRAWING NO.

A-TB-067



TERRA STUDIO

B39

FLOOR PLAN SUMMARY

BEDROOMS	5
BATHROOMS	3
GARAGE	1
STOREYS	2

GROSS FLOOR AREA

GROUND FLOOR	75.4m²
FIRST FLOOR	75.4m²
BALCONY/DECK	
TOTAL AREA	150.8m²
BUILDING COVERAGE	77.4m²

NOTES:

GROSS FLOOR AREA IS MEASURED FROM THE OUTSIDE OF EXTERNAL WALL FRAMING, AND INCLUDES STAIRS AND STAIRWELLS AT EACH FLOOR. DECKS AND BALCONIES, UNLESS OTHERWISE STATED, ARE NOT INCLUDED IN GFA.

THE BUILDING COVERAGE TOTAL LISTED ON THIS SHEET DOES NOT ACCOUNT FOR ADDITIONAL SITE-SPECIFIC BUILDING COVERAGES SUCH AS DECKS OVER 1m AND OTHER STRUCTURES.

DESIGNS ARE SUBJECT TO RESOURCE CONSENT. REFER TO APPROVED INTERGRATED CONSENT MASTERPLAN DRAWINGS FOR LOT-SPECIFIC INFORMATION AND LANDSCAPE DESIGN.

DIMENSIONS MUST NOT BE SCALED FROM THE DRAWINGS. THE CONTRACTOR SHALL CONFIRM ALL DIMENSIONS AND LEVELS ON SITE PRIOR TO COMMENCING WORK.

LOUVRE WINDOWS MAY BE SUBSTITUTED FOR STANDARD AWNINGS IF REQUIRED TO ACHIEVE COMPLIANCE WITH NZBC H1 AT BUILDING CONSENT

LEGEND

OUTLOOK

OUTDOOR LIVING SPACE
4m x 5m / 20m²

BATTER SLOPE

ELEVATION KEY

2 / 3 / 1 / 4

ROOM KEY

E	ENTRY
L	LIVING ROOM
D	DINING
K	KITCHEN
WC	BATHROOM
EN	ENSUITE
B	BEDROOM
ST	STORAGE
G	GARAGE


WALL CLADDING

- W01 — **TIMBER** - VERTICAL - WHITEWASH STAIN (HERMPAC OR ABODO VULCAN IN WHITE, OR SIMILAR)
- W02 — **TIMBER** - VERTICAL - NATURAL STAIN (HERMPAC OR ABODO VULCAN IN NATURAL, OR SIMILAR) NOTE: NO OVERLY SATURATED / VIBRANT STAINS TO BE USED
- W03 — **TIMBER** - VERTICAL - DARK / CHARCOAL STAIN (HERMPAC OR ABODO VULCAN IN EBONY/GRAPHITE, OR SIMILAR)
- W04 — **GROOVED SHEET PRODUCT** - VERTICAL - WHITE / LIGHT PAINT JAMES HARDIE GROOVED AXON PANEL (133mm/400mm)
- W05 — **GROOVED SHEET PRODUCT** - VERTICAL - DARK PAINT JAMES HARDIE GROOVED AXON PANEL (133mm/400mm)
- W06 — **GROOVED SHEET PRODUCT** - VERTICAL - BLACK PAINT JAMES HARDIE GROOVED AXON PANEL (133mm/400mm)
- W07 — **WEATHERBOARD** - HORIZONTAL - LIGHT PAINT
- W08 — **WEATHERBOARD** - HORIZONTAL - DARK PAINT
- W09 — **WEATHERBOARD** - HORIZONTAL - FEATURE TIMBER (HERMPAC WEATHERBOARD IN NATURAL STAIN)
- W10 — **BRICK** - RUNNING BOND - WHITE NATURAL FINISH
- W11 — **BRICK** - RUNNING BOND - BLACK FINISH
- W12 — **BRICK** - RUNNING BOND - NATURAL FINISH 3-5 COLOUR MIX FOR VARIETY

ROOFING / JOINERY

- **STEEL RIBBED ROOFING** - REFER TO COLOURS BELOW NOTE: THIS SPECIFICATION CAN ALSO BE USED FOR WALLS
- **ALUMINIUM JOINERY** - REFER TO COLOURS BELOW
- R01 — **STEEL TRAY** - COLORSTEEL TITANIA / CLOUD
- J01 — **ALUMINIUM JOINERY** - COLORSTEEL TITANIA / CLOUD
- R02 — **STEEL TRAY** - COLORSTEEL GULL GREY
- J02 — **ALUMINIUM JOINERY** - COLORSTEEL GULL GREY
- R03 — **STEEL TRAY** - COLORSTEEL IRONSAND
- J03 — **ALUMINIUM JOINERY** - COLORSTEEL IRONSAND
- R04 — **STEEL TRAY** - COLORSTEEL KARAKA / EBONY / WINDSOR GREY
- J04 — **ALUMINIUM JOINERY** - COLORSTEEL KARAKA / EBONY / WINDSOR

ARCHITECTURAL FEATURES

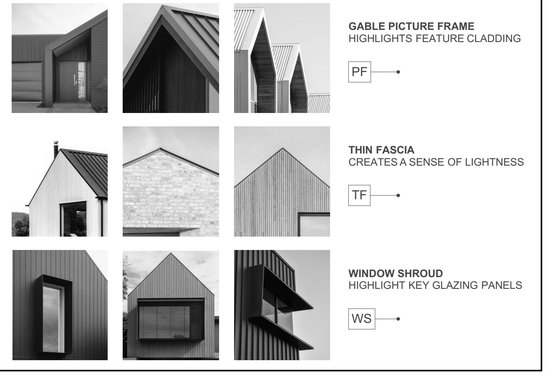

- **GABLE PICTURE FRAME** HIGHLIGHTS FEATURE CLADDING — PF
- **THIN FASCIA** CREATES A SENSE OF LIGHTNESS — TF
- **WINDOW SHROUD** HIGHLIGHT KEY GLAZING PANELS — WS

CLIENT	MYLAND PARTNERS
PROJECT NAME	PROJECT
DRAWING TITLE	B39
SCALE	1:50
REVISION I.D	B


DRAWING NO.

A-TB-068



1

2

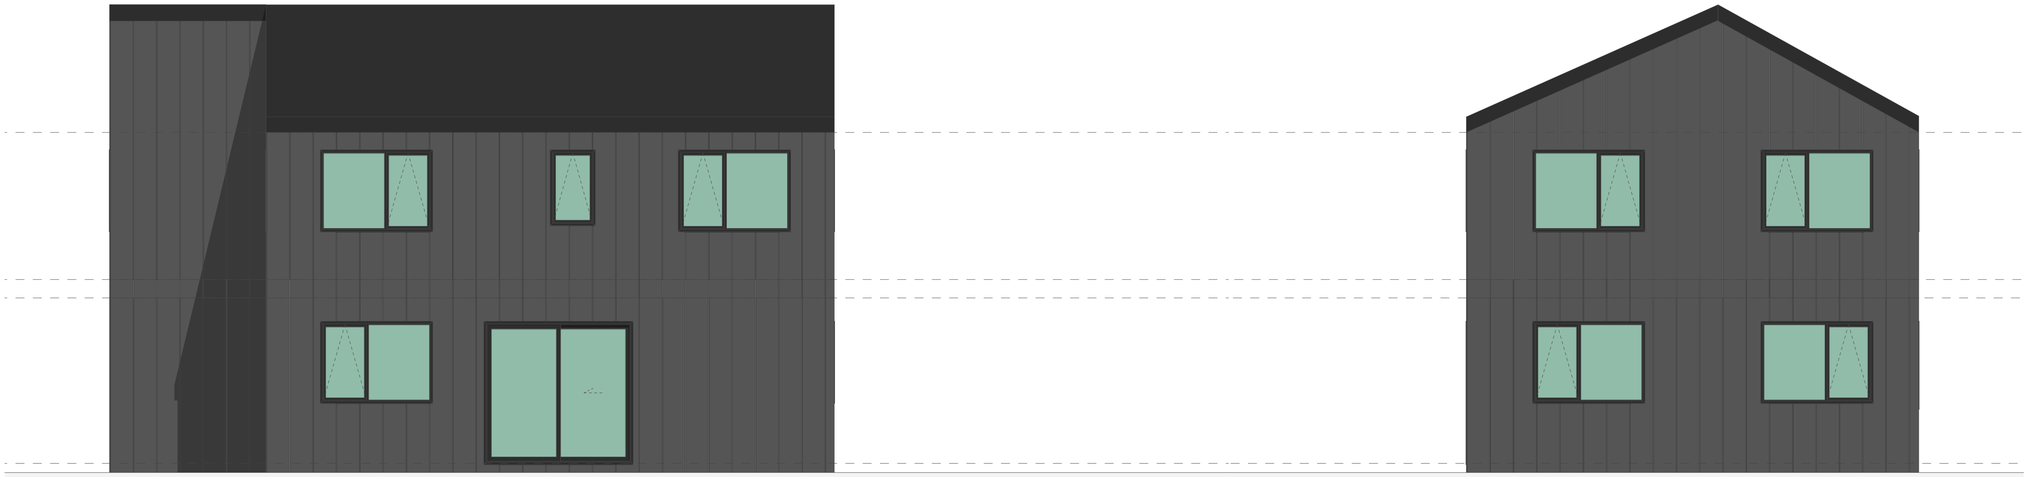

3

4


WALL CLADDING

- W01 — **TIMBER** - VERTICAL - WHITEWASH STAIN (HERMPAC OR ABODO VULCAN IN WHITE, OR SIMILAR)
- W02 — **TIMBER** - VERTICAL - NATURAL STAIN (HERMPAC OR ABODO VULCAN IN NATURAL, OR SIMILAR) NOTE: NO OVERLY SATURATED / VIBRANT STAINS TO BE USED
- W03 — **TIMBER** - VERTICAL - DARK / CHARCOAL STAIN (HERMPAC OR ABODO VULCAN IN EBONY/GRAPHITE, OR SIMILAR)
- W04 — **GROOVED SHEET PRODUCT** - VERTICAL - WHITE / LIGHT PAINT JAMES HARDIE GROOVED AXON PANEL (133mm/400mm)
- W05 — **GROOVED SHEET PRODUCT** - VERTICAL - DARK PAINT JAMES HARDIE GROOVED AXON PANEL (133mm/400mm)
- W06 — **GROOVED SHEET PRODUCT** - VERTICAL - BLACK PAINT JAMES HARDIE GROOVED AXON PANEL (133mm/400mm)
- W07 — **WEATHERBOARD** - HORIZONTAL - LIGHT PAINT
- W08 — **WEATHERBOARD** - HORIZONTAL - DARK PAINT
- W09 — **WEATHERBOARD** - HORIZONTAL - FEATURE TIMBER (HERMPAC WEATHERBOARD IN NATURAL STAIN)
- W10 — **BRICK** - RUNNING BOND - WHITE NATURAL FINISH
- W11 — **BRICK** - RUNNING BOND - BLACK FINISH
- W12 — **BRICK** - RUNNING BOND - NATURAL FINISH 3-5 COLOUR MIX FOR VARIETY

ROOFING / JOINERY

- **STEEL RIBBED ROOFING** - REFER TO COLOURS BELOW NOTE: THIS SPECIFICATION CAN ALSO BE USED FOR WALLS
- **ALUMINIUM JOINERY** - REFER TO COLOURS BELOW
- R01 — **STEEL TRAY** - COLORSTEEL TITANIA / CLOUD
- J01 — **ALUMINIUM JOINERY** - COLORSTEEL TITANIA / CLOUD
- R02 — **STEEL TRAY** - COLORSTEEL GULL GREY
- J02 — **ALUMINIUM JOINERY** - COLORSTEEL GULL GREY
- R03 — **STEEL TRAY** - COLORSTEEL IRONSAND
- J03 — **ALUMINIUM JOINERY** - COLORSTEEL IRONSAND
- R04 — **STEEL TRAY** - COLORSTEEL KARAKA / EBONY / WINDSOR GREY
- J04 — **ALUMINIUM JOINERY** - COLORSTEEL KARAKA / EBONY / WINDSOR

ARCHITECTURAL FEATURES

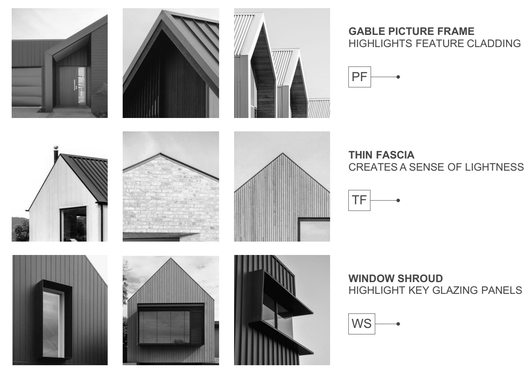

- **GABLE PICTURE FRAME** HIGHLIGHTS FEATURE CLADDING — PF
- **THIN FASCIA** CREATES A SENSE OF LIGHTNESS — TF
- **WINDOW SHROUD** HIGHLIGHT KEY GLAZING PANELS — WS

TERRA STUDIO

B39

FLOOR PLAN SUMMARY

BEDROOMS	5
BATHROOMS	3
GARAGE	1
STOREYS	2

GROSS FLOOR AREA

GROUND FLOOR	75.4m^2
FIRST FLOOR	75.4m^2
BALCONY/DECK	
TOTAL AREA	150.8m^2
BUILDING COVERAGE	77.4m^2

NOTES:

GROSS FLOOR AREA IS MEASURED FROM THE OUTSIDE OF EXTERNAL WALL FRAMING, AND INCLUDES STAIRS AND STAIRWELLS AT EACH FLOOR. DECKS AND BALCONIES, UNLESS OTHERWISE STATED, ARE NOT INCLUDED IN GFA.

THE BUILDING COVERAGE TOTAL LISTED ON THIS SHEET DOES NOT ACCOUNT FOR ADDITIONAL SITE-SPECIFIC BUILDING COVERAGES SUCH AS DECKS OVER 1m AND OTHER STRUCTURES.

DESIGNS ARE SUBJECT TO RESOURCE CONSENT. REFER TO APPROVED INTERGRATED CONSENT MASTERPLAN DRAWINGS FOR LOT-SPECIFIC INFORMATION AND LANDSCAPE DESIGN.

DIMENSIONS MUST NOT BE SCALED FROM THE DRAWINGS. THE CONTRACTOR SHALL CONFIRM ALL DIMENSIONS AND LEVELS ON SITE PRIOR TO COMMENCING WORK.

LOUVRE WINDOWS MAY BE SUBSTITUTED FOR STANDARD AWNINGS IF REQUIRED TO ACHIEVE COMPLIANCE WITH NZBC H1 AT BUILDING CONSENT

LEGEND

- OUTLOOK
- OUTDOOR LIVING SPACE 4m x 5m / 20m^2
- BATTER SLOPE

ELEVATION KEY

2 / 3 / 1 / 4


ROOM KEY

E	ENTRY
L	LIVING ROOM
D	DINING
K	KITCHEN
WC	BATHROOM
EN	ENSUITE
B	BEDROOM
ST	STORAGE
G	GARAGE

CLIENT	MYLAND PARTNERS
PROJECT NAME	PROJECT
DRAWING TITLE	B39 - ELEVATIONS
SCALE	1:50
REVISION I.D	B

DRAWING NO.

A-TB-069

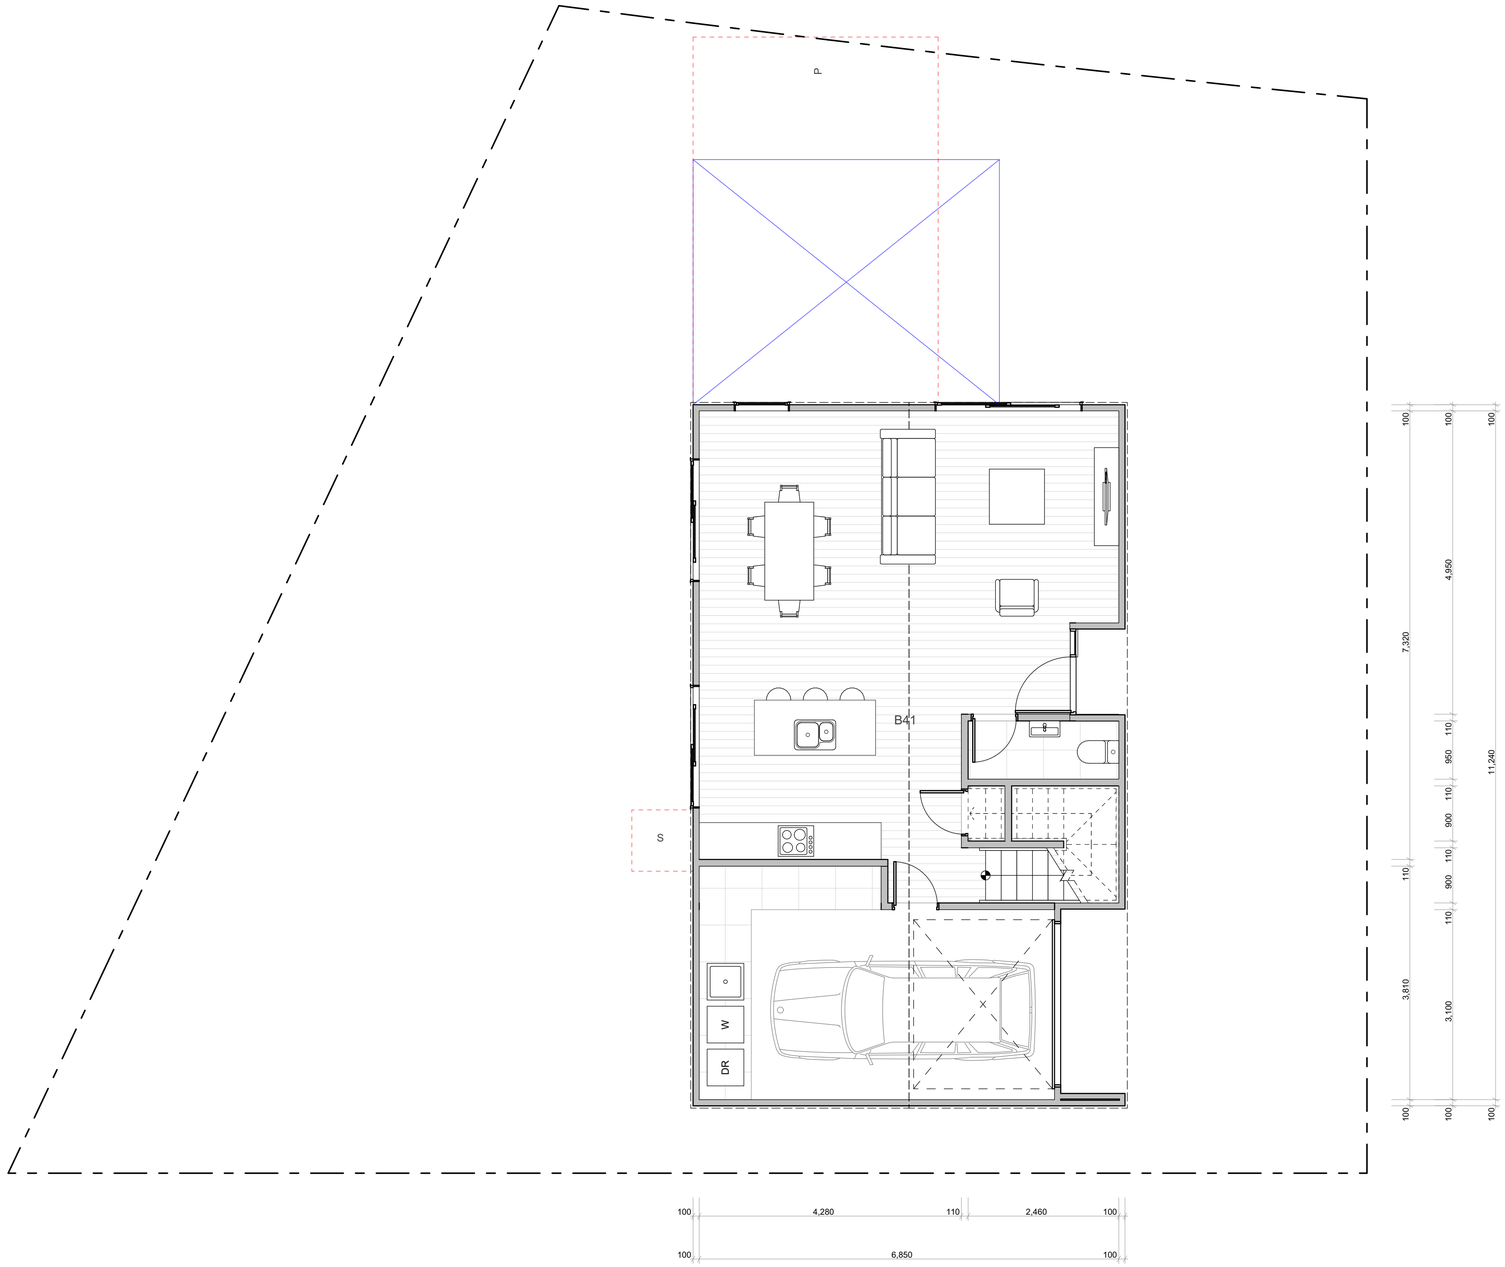


WALL CLADDING

- W01 — **TIMBER** - VERTICAL - WHITEWASH STAIN (HERMPAC OR ABODO VULCAN IN WHITE, OR SIMILAR)
- W02 — **TIMBER** - VERTICAL - NATURAL STAIN (HERMPAC OR ABODO VULCAN IN NATURAL, OR SIMILAR) NOTE: NO OVERLY SATURATED / VIBRANT STAINS TO BE USED
- W03 — **TIMBER** - VERTICAL - DARK / CHARCOAL STAIN (HERMPAC OR ABODO VULCAN IN EBONY/GRAPHITE, OR SIMILAR)
- W04 — **GROOVED SHEET PRODUCT** - VERTICAL - WHITE / LIGHT PAINT JAMES HARDIE GROOVED AXON PANEL (133mm/400mm)
- W05 — **GROOVED SHEET PRODUCT** - VERTICAL - DARK PAINT JAMES HARDIE GROOVED AXON PANEL (133mm/400mm)
- W06 — **GROOVED SHEET PRODUCT** - VERTICAL - BLACK PAINT JAMES HARDIE GROOVED AXON PANEL (133mm/400mm)
- W07 — **WEATHERBOARD** - HORIZONTAL - LIGHT PAINT
- W08 — **WEATHERBOARD** - HORIZONTAL - DARK PAINT
- W09 — **WEATHERBOARD** - HORIZONTAL - FEATURE TIMBER (HERMPAC WEATHERBOARD IN NATURAL STAIN)
- W10 — **BRICK** - RUNNING BOND - WHITE NATURAL FINISH
- W11 — **BRICK** - RUNNING BOND - BLACK FINISH
- W12 — **BRICK** - RUNNING BOND - NATURAL FINISH 3-5 COLOUR MIX FOR VARIETY

ROOFING / JOINERY

- **STEEL RIBBED ROOFING** - REFER TO COLOURS BELOW NOTE: THIS SPECIFICATION CAN ALSO BE USED FOR WALLS
- **ALUMINIUM JOINERY** - REFER TO COLOURS BELOW
- R01 — **STEEL TRAY** - COLORSTEEL TITANIA / CLOUD
- J01 — **ALUMINIUM JOINERY** - COLORSTEEL TITANIA / CLOUD
- R02 — **STEEL TRAY** - COLORSTEEL GULL GREY
- J02 — **ALUMINIUM JOINERY** - COLORSTEEL GULL GREY
- R03 — **STEEL TRAY** - COLORSTEEL IRONSAND
- J03 — **ALUMINIUM JOINERY** - COLORSTEEL IRONSAND
- R04 — **STEEL TRAY** - COLORSTEEL KARAKA / EBONY / WINDSOR GREY
- J04 — **ALUMINIUM JOINERY** - COLORSTEEL KARAKA / EBONY / WINDSOR

ARCHITECTURAL FEATURES

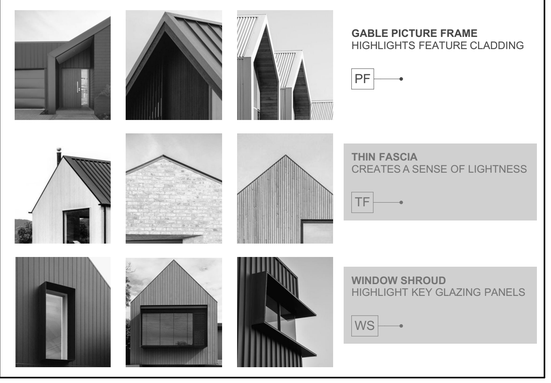

GABLE PICTURE FRAME HIGHLIGHTS FEATURE CLADDING — PF

THIN FASCIA CREATES A SENSE OF LIGHTNESS — TF

WINDOW SHROUD HIGHLIGHT KEY GLAZING PANELS — WS

TERRA STUDIO

B41

FLOOR PLAN SUMMARY

BEDROOMS	4
BATHROOMS	2.5
GARAGE	1
STOREYS	2

GROSS FLOOR AREA

GROUND FLOOR	76.4m²
FIRST FLOOR	80.7m²
BALCONY/DECK	
TOTAL AREA	157.1m²
BUILDING COVERAGE	84.0m²

NOTES:

GROSS FLOOR AREA IS MEASURED FROM THE OUTSIDE OF EXTERNAL WALL FRAMING, AND INCLUDES STAIRS AND STAIRWELLS AT EACH FLOOR. DECKS AND BALCONIES, UNLESS OTHERWISE STATED, ARE NOT INCLUDED IN GFA.

THE BUILDING COVERAGE TOTAL LISTED ON THIS SHEET DOES NOT ACCOUNT FOR ADDITIONAL SITE-SPECIFIC BUILDING COVERAGES SUCH AS DECKS OVER 1m AND OTHER STRUCTURES.

DESIGNS ARE SUBJECT TO RESOURCE CONSENT. REFER TO APPROVED INTERGRATED CONSENT MASTERPLAN DRAWINGS FOR LOT-SPECIFIC INFORMATION AND LANDSCAPE DESIGN.

DIMENSIONS MUST NOT BE SCALED FROM THE DRAWINGS. THE CONTRACTOR SHALL CONFIRM ALL DIMENSIONS AND LEVELS ON SITE PRIOR TO COMMENCING WORK.

LOUVRE WINDOWS MAY BE SUBSTITUTED FOR STANDARD AWNINGS IF REQUIRED TO ACHIEVE COMPLIANCE WITH NZBC H1 AT BUILDING CONSENT

LEGEND

- OUTLOOK
- OUTDOOR LIVING SPACE 4m x 5m / 20m²
- BATTER SLOPE

ELEVATION KEY

2 / 3 / 1 / 4

ROOM KEY

E	ENTRY
L	LIVING ROOM
D	DINING
K	KITCHEN
WC	BATHROOM
EN	ENSUITE
B	BEDROOM
ST	STORAGE
G	GARAGE

CLIENT	MYLAND PARTNERS
PROJECT NAME	PROJECT
DRAWING TITLE	B41
SCALE	1:50
REVISION I.D	B

DRAWING NO.

A-TB-070



TERRA STUDIO

B41

FLOOR PLAN SUMMARY

BEDROOMS	4
BATHROOMS	2.5
GARAGE	1
STOREYS	2

GROSS FLOOR AREA

GROUND FLOOR	76.4m^2
FIRST FLOOR	80.7m^2
BALCONY/DECK	
TOTAL AREA	157.1m^2
BUILDING COVERAGE	84.0m^2

NOTES:

GROSS FLOOR AREA IS MEASURED FROM THE OUTSIDE OF EXTERNAL WALL FRAMING, AND INCLUDES STAIRS AND STAIRWELLS AT EACH FLOOR. DECKS AND BALCONIES, UNLESS OTHERWISE STATED, ARE NOT INCLUDED IN GFA.

THE BUILDING COVERAGE TOTAL LISTED ON THIS SHEET DOES NOT ACCOUNT FOR ADDITIONAL SITE-SPECIFIC BUILDING COVERAGES SUCH AS DECKS OVER 1m AND OTHER STRUCTURES.

DESIGNS ARE SUBJECT TO RESOURCE CONSENT. REFER TO APPROVED INTERGRATED CONSENT MASTERPLAN DRAWINGS FOR LOT-SPECIFIC INFORMATION AND LANDSCAPE DESIGN.

DIMENSIONS MUST NOT BE SCALED FROM THE DRAWINGS. THE CONTRACTOR SHALL CONFIRM ALL DIMENSIONS AND LEVELS ON SITE PRIOR TO COMMENCING WORK.

LOUVRE WINDOWS MAY BE SUBSTITUTED FOR STANDARD AWNINGS IF REQUIRED TO ACHIEVE COMPLIANCE WITH NZBC H1 AT BUILDING CONSENT

LEGEND

OUTLOOK

OUTDOOR LIVING SPACE
4m x 5m / 20m^2

BATTER SLOPE

ELEVATION KEY



ROOM KEY

E	ENTRY
L	LIVING ROOM
D	DINING
K	KITCHEN
WC	BATHROOM
EN	ENSUITE
B	BEDROOM
ST	STORAGE
G	GARAGE


WALL CLADDING

- W01 — **TIMBER** - VERTICAL - WHITEWASH STAIN (HERMPAC OR ABODO VULCAN IN WHITE, OR SIMILAR)
- W02 — **TIMBER** - VERTICAL - NATURAL STAIN (HERMPAC OR ABODO VULCAN IN NATURAL, OR SIMILAR) NOTE: NO OVERLY SATURATED / VIBRANT STAINS TO BE USED
- W03 — **TIMBER** - VERTICAL - DARK / CHARCOAL STAIN (HERMPAC OR ABODO VULCAN IN EBONY/GRAPHITE, OR SIMILAR)
- W04 — **GROOVED SHEET PRODUCT** - VERTICAL - WHITE / LIGHT PAINT JAMES HARDIE GROOVED AXON PANEL (133mm/400mm)
- W05 — **GROOVED SHEET PRODUCT** - VERTICAL - DARK PAINT JAMES HARDIE GROOVED AXON PANEL (133mm/400mm)
- W06 — **GROOVED SHEET PRODUCT** - VERTICAL - BLACK PAINT JAMES HARDIE GROOVED AXON PANEL (133mm/400mm)
- W07 — **WEATHERBOARD** - HORIZONTAL - LIGHT PAINT
- W08 — **WEATHERBOARD** - HORIZONTAL - DARK PAINT
- W09 — **WEATHERBOARD** - HORIZONTAL - FEATURE TIMBER (HERMPAC WEATHERBOARD IN NATURAL STAIN)
- W10 — **BRICK** - RUNNING BOND - WHITE NATURAL FINISH
- W11 — **BRICK** - RUNNING BOND - BLACK FINISH
- W12 — **BRICK** - RUNNING BOND - NATURAL FINISH 3-5 COLOUR MIX FOR VARIETY

ROOFING / JOINERY

- **STEEL RIBBED ROOFING** - REFER TO COLOURS BELOW NOTE: THIS SPECIFICATION CAN ALSO BE USED FOR WALLS
- **ALUMINIUM JOINERY** - REFER TO COLOURS BELOW
- R01 — **STEEL TRAY** - COLORSTEEL TITANIA / CLOUD
- J01 — **ALUMINIUM JOINERY** - COLORSTEEL TITANIA / CLOUD
- R02 — **STEEL TRAY** - COLORSTEEL GULL GREY
- J02 — **ALUMINIUM JOINERY** - COLORSTEEL GULL GREY
- R03 — **STEEL TRAY** - COLORSTEEL IRONSAND
- J03 — **ALUMINIUM JOINERY** - COLORSTEEL IRONSAND
- R04 — **STEEL TRAY** - COLORSTEEL KARAKA / EBONY / WINDSOR GREY
- J04 — **ALUMINIUM JOINERY** - COLORSTEEL KARAKA / EBONY / WINDSOR

ARCHITECTURAL FEATURES

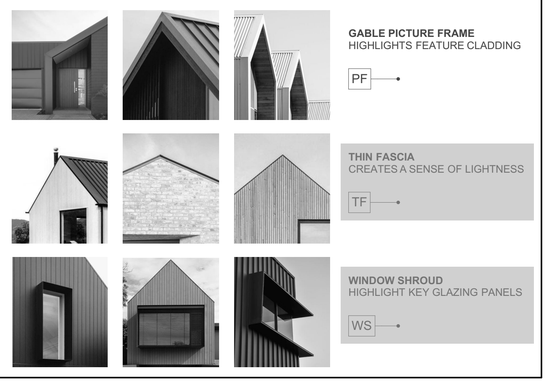

GABLE PICTURE FRAME
HIGHLIGHTS FEATURE CLADDING
PF


THIN FASCIA
CREATES A SENSE OF LIGHTNESS
TF

WINDOW SHROUD
HIGHLIGHT KEY GLAZING PANELS
WS

CLIENT	MYLAND PARTNERS
PROJECT NAME	PROJECT
DRAWING TITLE	B41
SCALE	1:50
REVISION I.D	B


DRAWING NO.

A-TB-071

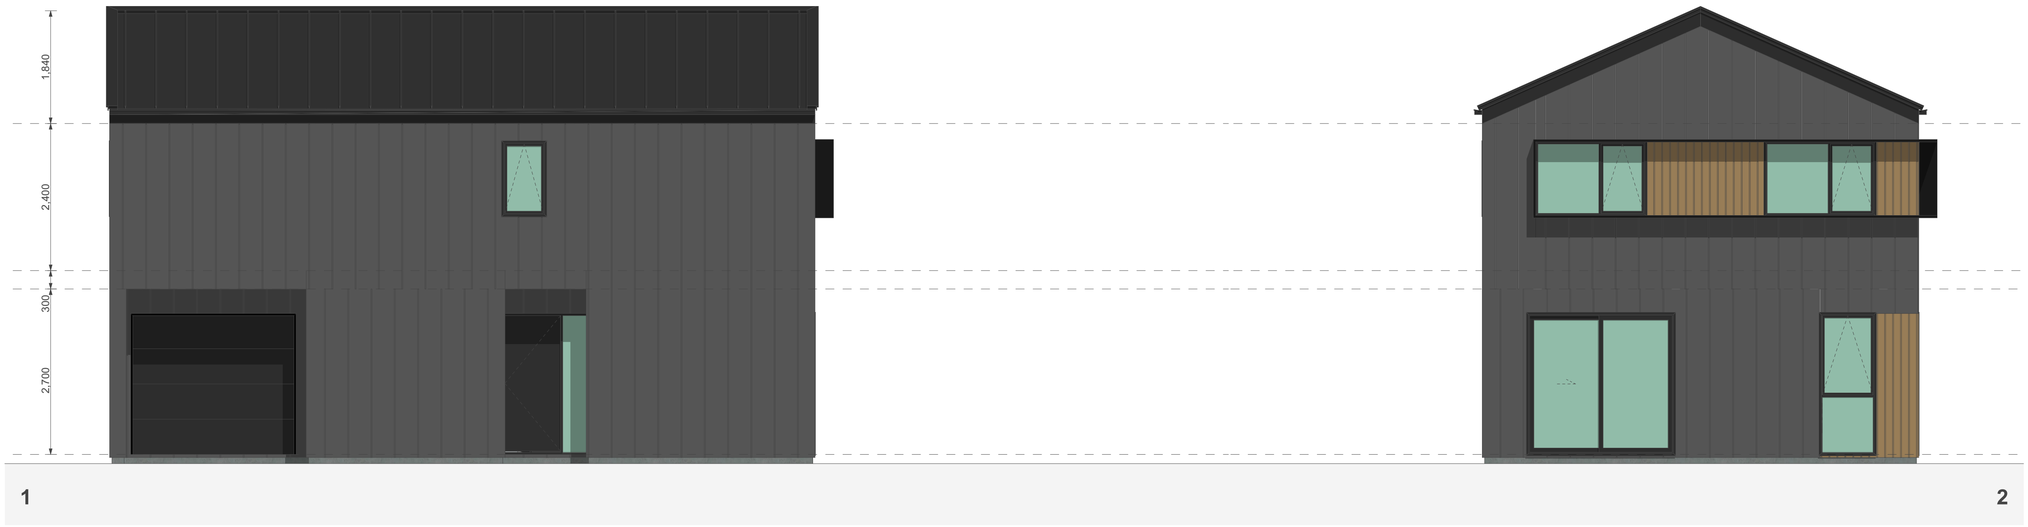

1

2

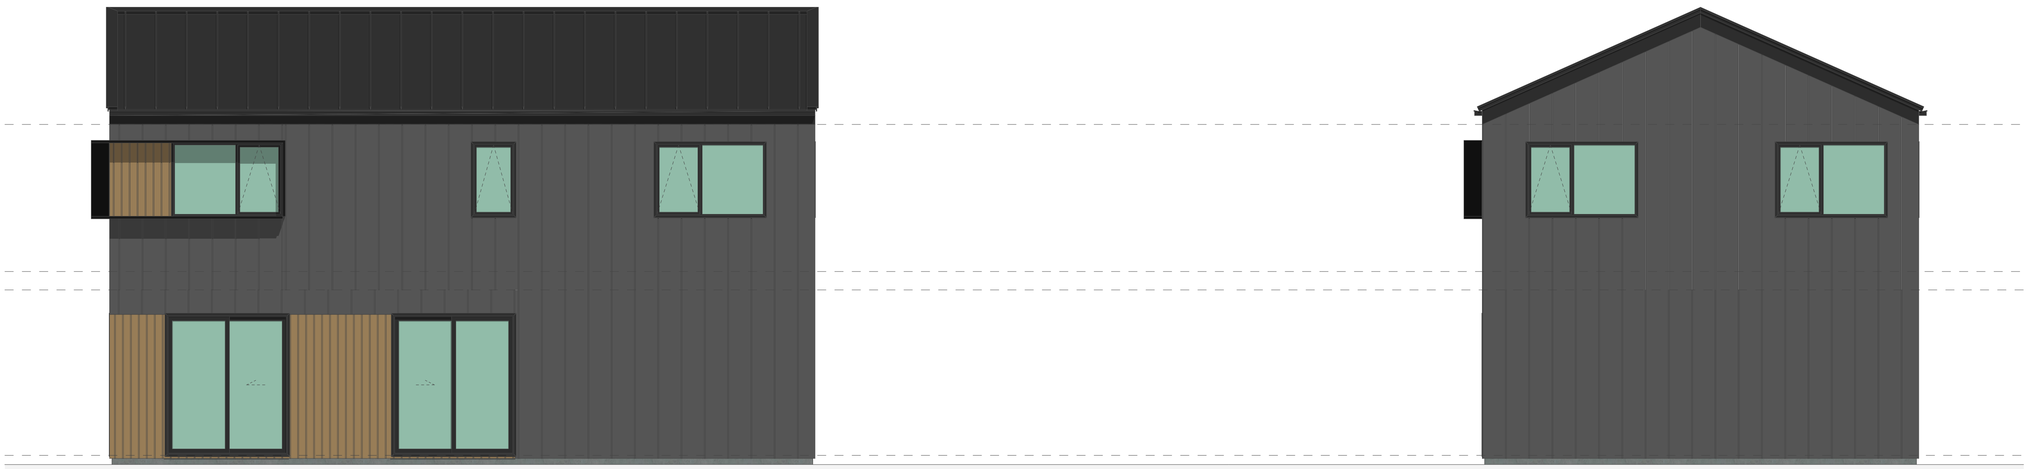

3

4

WALL CLADDING

- W01 — **TIMBER** - VERTICAL - WHITEWASH STAIN (HERMPAC OR ABODO VULCAN IN WHITE, OR SIMILAR)
- W02 — **TIMBER** - VERTICAL - NATURAL STAIN (HERMPAC OR ABODO VULCAN IN NATURAL, OR SIMILAR) NOTE: NO OVERLY SATURATED / VIBRANT STAINS TO BE USED
- W03 — **TIMBER** - VERTICAL - DARK / CHARCOAL STAIN (HERMPAC OR ABODO VULCAN IN EBONY/GRAPHITE, OR SIMILAR)
- W04 — **GROOVED SHEET PRODUCT** - VERTICAL - WHITE / LIGHT PAINT JAMES HARDIE GROOVED AXON PANEL (133mm/400mm)
- W05 — **GROOVED SHEET PRODUCT** - VERTICAL - DARK PAINT JAMES HARDIE GROOVED AXON PANEL (133mm/400mm)
- W06 — **GROOVED SHEET PRODUCT** - VERTICAL - BLACK PAINT JAMES HARDIE GROOVED AXON PANEL (133mm/400mm)
- W07 — **WEATHERBOARD** - HORIZONTAL - LIGHT PAINT
- W08 — **WEATHERBOARD** - HORIZONTAL - DARK PAINT
- W09 — **WEATHERBOARD** - HORIZONTAL - FEATURE TIMBER (HERMPAC WEATHERBOARD IN NATURAL STAIN)
- W10 — **BRICK** - RUNNING BOND - WHITE NATURAL FINISH
- W11 — **BRICK** - RUNNING BOND - BLACK FINISH
- W12 — **BRICK** - RUNNING BOND - NATURAL FINISH 3-5 COLOUR MIX FOR VARIETY

ROOFING / JOINERY

- **STEEL RIBBED ROOFING** - REFER TO COLOURS BELOW NOTE: THIS SPECIFICATION CAN ALSO BE USED FOR WALLS
- **ALUMINIUM JOINERY** - REFER TO COLOURS BELOW
- R01 — **STEEL TRAY** - COLORSTEEL TITANIA / CLOUD
- J01 — **ALUMINIUM JOINERY** - COLORSTEEL TITANIA / CLOUD
- R02 — **STEEL TRAY** - COLORSTEEL GULL GREY
- J02 — **ALUMINIUM JOINERY** - COLORSTEEL GULL GREY
- R03 — **STEEL TRAY** - COLORSTEEL IRONSAND
- J03 — **ALUMINIUM JOINERY** - COLORSTEEL IRONSAND
- R04 — **STEEL TRAY** - COLORSTEEL KARAKA / EBONY / WINDSOR GREY
- J04 — **ALUMINIUM JOINERY** - COLORSTEEL KARAKA / EBONY / WINDSOR

ARCHITECTURAL FEATURES



GABLE PICTURE FRAME HIGHLIGHTS FEATURE CLADDING — PF

THIN FASCIA CREATES A SENSE OF LIGHTNESS — TF

WINDOW SHROUD HIGHLIGHT KEY GLAZING PANELS — WS

TERRA STUDIO

B41

FLOOR PLAN SUMMARY

BEDROOMS	4
BATHROOMS	2.5
GARAGE	1
STOREYS	2

GROSS FLOOR AREA

GROUND FLOOR	76.4m²
FIRST FLOOR	80.7m²
BALCONY/DECK	
TOTAL AREA	157.1m²
BUILDING COVERAGE	84.0m²

NOTES:

GROSS FLOOR AREA IS MEASURED FROM THE OUTSIDE OF EXTERNAL WALL FRAMING, AND INCLUDES STAIRS AND STAIRWELLS AT EACH FLOOR. DECKS AND BALCONIES, UNLESS OTHERWISE STATED, ARE NOT INCLUDED IN GFA.

THE BUILDING COVERAGE TOTAL LISTED ON THIS SHEET DOES NOT ACCOUNT FOR ADDITIONAL SITE-SPECIFIC BUILDING COVERAGES SUCH AS DECKS OVER 1m AND OTHER STRUCTURES.

DESIGNS ARE SUBJECT TO RESOURCE CONSENT. REFER TO APPROVED INTERGRATED CONSENT MASTERPLAN DRAWINGS FOR LOT-SPECIFIC INFORMATION AND LANDSCAPE DESIGN.

DIMENSIONS MUST NOT BE SCALED FROM THE DRAWINGS. THE CONTRACTOR SHALL CONFIRM ALL DIMENSIONS AND LEVELS ON SITE PRIOR TO COMMENCING WORK.

LOUVRE WINDOWS MAY BE SUBSTITUTED FOR STANDARD AWNINGS IF REQUIRED TO ACHIEVE COMPLIANCE WITH NZBC H1 AT BUILDING CONSENT

LEGEND

- OUTLOOK
- OUTDOOR LIVING SPACE 4m x 5m / 20m²
- BATTER SLOPE

ELEVATION KEY

2 / 3 / 1 / 4


ROOM KEY

E	ENTRY
L	LIVING ROOM
D	DINING
K	KITCHEN
WC	BATHROOM
EN	ENSUITE
B	BEDROOM
ST	STORAGE
G	GARAGE

CLIENT	MYLAND PARTNERS
PROJECT NAME	PROJECT
DRAWING TITLE	B41 - ELEVATIONS
SCALE	1:50
REVISION I.D	B

DRAWING NO.

A-TB-072

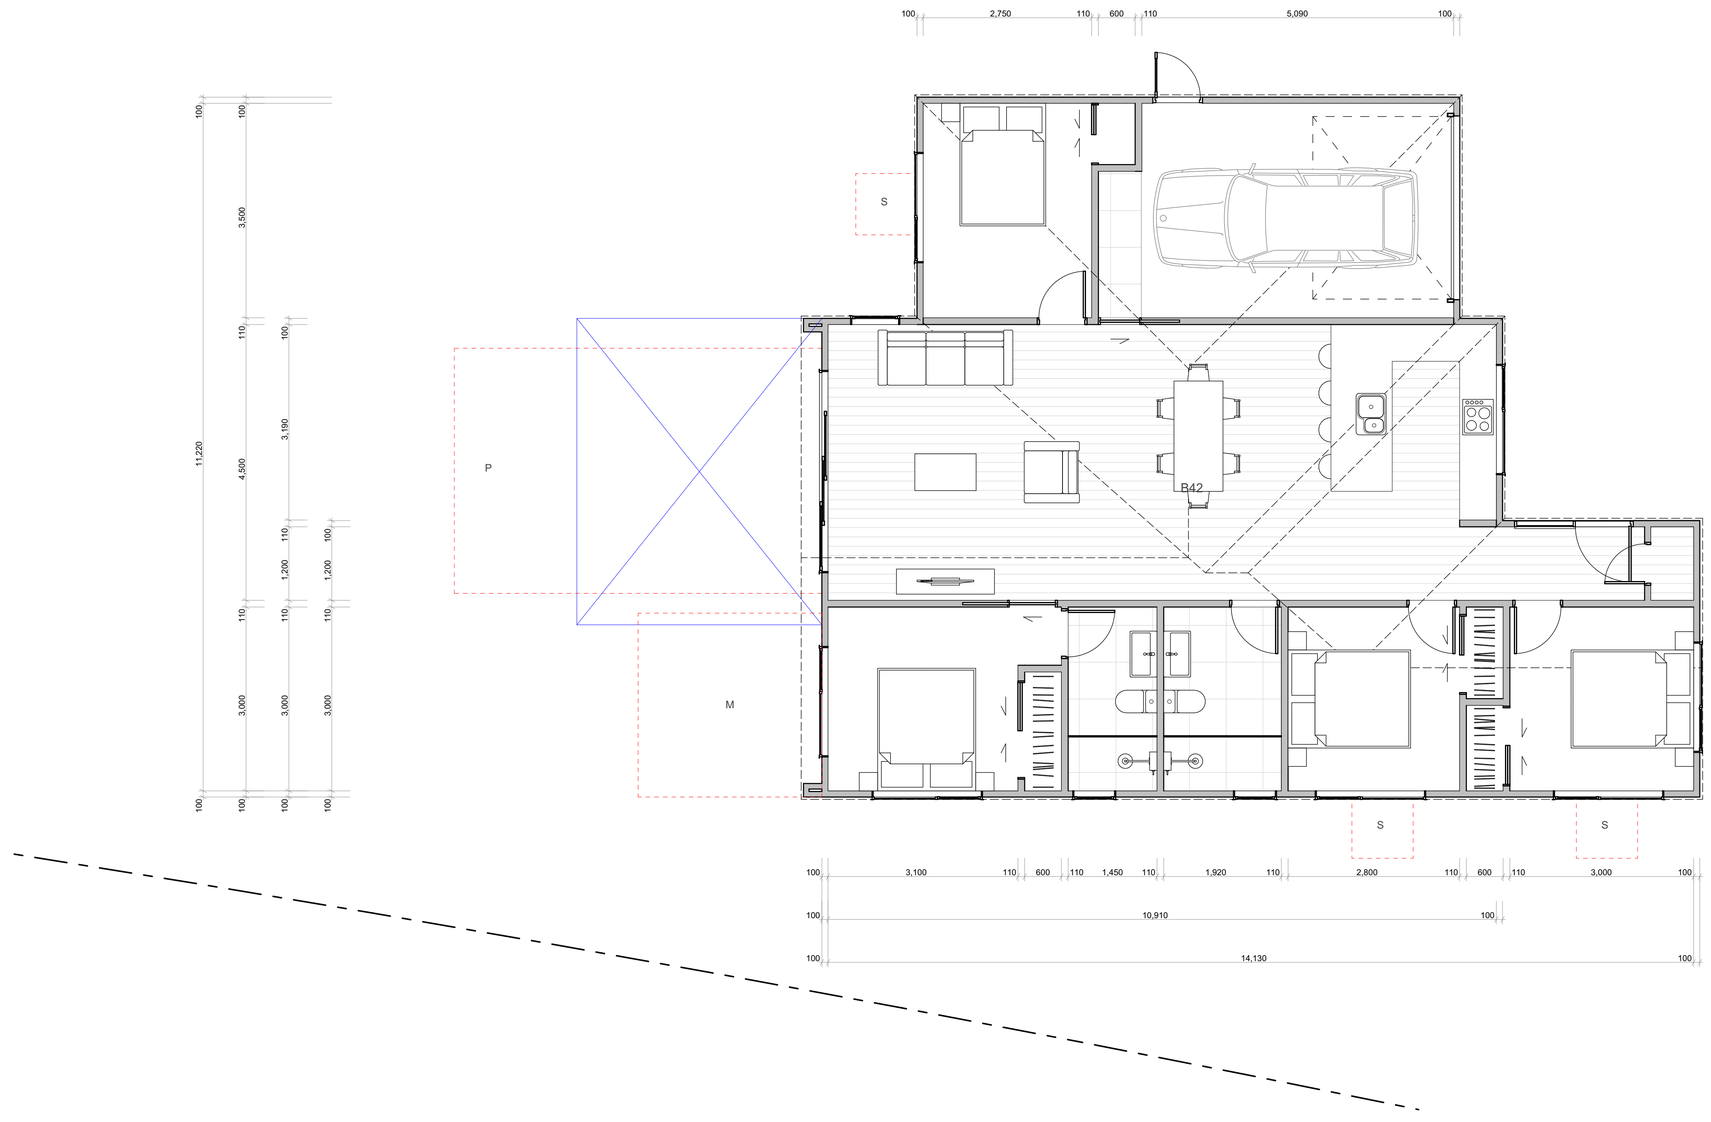


WALL CLADDING

- W01 — **TIMBER** - VERTICAL - WHITEWASH STAIN (HERMPAC OR ABODO VULCAN IN WHITE, OR SIMILAR)
- W02 — **TIMBER** - VERTICAL - NATURAL STAIN (HERMPAC OR ABODO VULCAN IN NATURAL, OR SIMILAR) NOTE: NO OVERLY SATURATED / VIBRANT STAINS TO BE USED
- W03 — **TIMBER** - VERTICAL - DARK / CHARCOAL STAIN (HERMPAC OR ABODO VULCAN IN EBONY/GRAPHITE, OR SIMILAR)
- W04 — **GROOVED SHEET PRODUCT** - VERTICAL - WHITE / LIGHT PAINT JAMES HARDIE GROOVED AXON PANEL (133mm/400mm)
- W05 — **GROOVED SHEET PRODUCT** - VERTICAL - DARK PAINT JAMES HARDIE GROOVED AXON PANEL (133mm/400mm)
- W06 — **GROOVED SHEET PRODUCT** - VERTICAL - BLACK PAINT JAMES HARDIE GROOVED AXON PANEL (133mm/400mm)
- W07 — **WEATHERBOARD** - HORIZONTAL - LIGHT PAINT
- W08 — **WEATHERBOARD** - HORIZONTAL - DARK PAINT
- W09 — **WEATHERBOARD** - HORIZONTAL - FEATURE TIMBER (HERMPAC WEATHERBOARD IN NATURAL STAIN)
- W10 — **BRICK** - RUNNING BOND - WHITE NATURAL FINISH
- W11 — **BRICK** - RUNNING BOND - BLACK FINISH
- W12 — **BRICK** - RUNNING BOND - NATURAL FINISH 3-5 COLOUR MIX FOR VARIETY

ROOFING / JOINERY

- **STEEL RIBBED ROOFING** - REFER TO COLOURS BELOW NOTE: THIS SPECIFICATION CAN ALSO BE USED FOR WALLS
- **ALUMINIUM JOINERY** - REFER TO COLOURS BELOW
- R01 — **STEEL TRAY** - COLORSTEEL TITANIA / CLOUD
  J01 — **ALUMINIUM JOINERY** - COLORSTEEL TITANIA / CLOUD
- R02 — **STEEL TRAY** - COLORSTEEL GULL GREY
  J02 — **ALUMINIUM JOINERY** - COLORSTEEL GULL GREY
- R03 — **STEEL TRAY** - COLORSTEEL IRONSAND
  J03 — **ALUMINIUM JOINERY** - COLORSTEEL IRONSAND
- R04 — **STEEL TRAY** - COLORSTEEL KARAKA / EBONY / WINDSOR GREY
  J04 — **ALUMINIUM JOINERY** - COLORSTEEL KARAKA / EBONY / WINDSOR

ARCHITECTURAL FEATURES

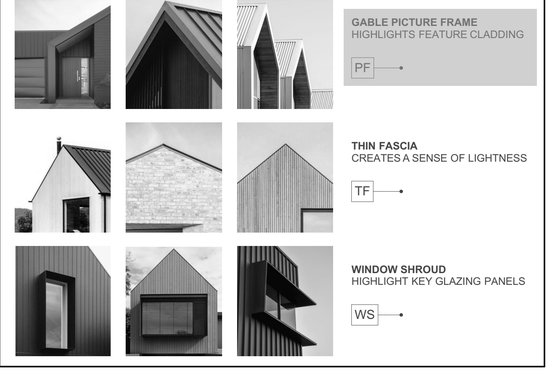

GABLE PICTURE FRAME HIGHLIGHTS FEATURE CLADDING — PF

THIN FASCIA CREATES A SENSE OF LIGHTNESS — TF

WINDOW SHROUD HIGHLIGHT KEY GLAZING PANELS — WS

TERRA STUDIO

B42

FLOOR PLAN SUMMARY

BEDROOMS	4
BATHROOMS	2
GARAGE	1
STOREYS	1

GROSS FLOOR AREA

GROUND FLOOR	133.3m²
FIRST FLOOR	
BALCONY/DECK	
TOTAL AREA	133.3m²
BUILDING COVERAGE	138.0m²

NOTES:

GROSS FLOOR AREA IS MEASURED FROM THE OUTSIDE OF EXTERNAL WALL FRAMING, AND INCLUDES STAIRS AND STAIRWELLS AT EACH FLOOR. DECKS AND BALCONIES, UNLESS OTHERWISE STATED, ARE NOT INCLUDED IN GFA.

THE BUILDING COVERAGE TOTAL LISTED ON THIS SHEET DOES NOT ACCOUNT FOR ADDITIONAL SITE-SPECIFIC BUILDING COVERAGES SUCH AS DECKS OVER 1m AND OTHER STRUCTURES.

DESIGNS ARE SUBJECT TO RESOURCE CONSENT. REFER TO APPROVED INTERGRATED CONSENT MASTERPLAN DRAWINGS FOR LOT-SPECIFIC INFORMATION AND LANDSCAPE DESIGN.

DIMENSIONS MUST NOT BE SCALED FROM THE DRAWINGS. THE CONTRACTOR SHALL CONFIRM ALL DIMENSIONS AND LEVELS ON SITE PRIOR TO COMMENCING WORK.

LOUVRE WINDOWS MAY BE SUBSTITUTED FOR STANDARD AWNINGS IF REQUIRED TO ACHIEVE COMPLIANCE WITH NZBC H1 AT BUILDING CONSENT

LEGEND

- OUTLOOK
- OUTDOOR LIVING SPACE 4m x 5m / 20m²
- BATTER SLOPE

ELEVATION KEY

2 / 3 / 1 / 4


ROOM KEY

E	ENTRY
L	LIVING ROOM
D	DINING
K	KITCHEN
WC	BATHROOM
EN	ENSUITE
B	BEDROOM
ST	STORAGE
G	GARAGE

CLIENT	MYLAND PARTNERS
PROJECT NAME	PROJECT
DRAWING TITLE	B42
SCALE	1:50
REVISION I.D	B


DRAWING NO.

A-TB-073

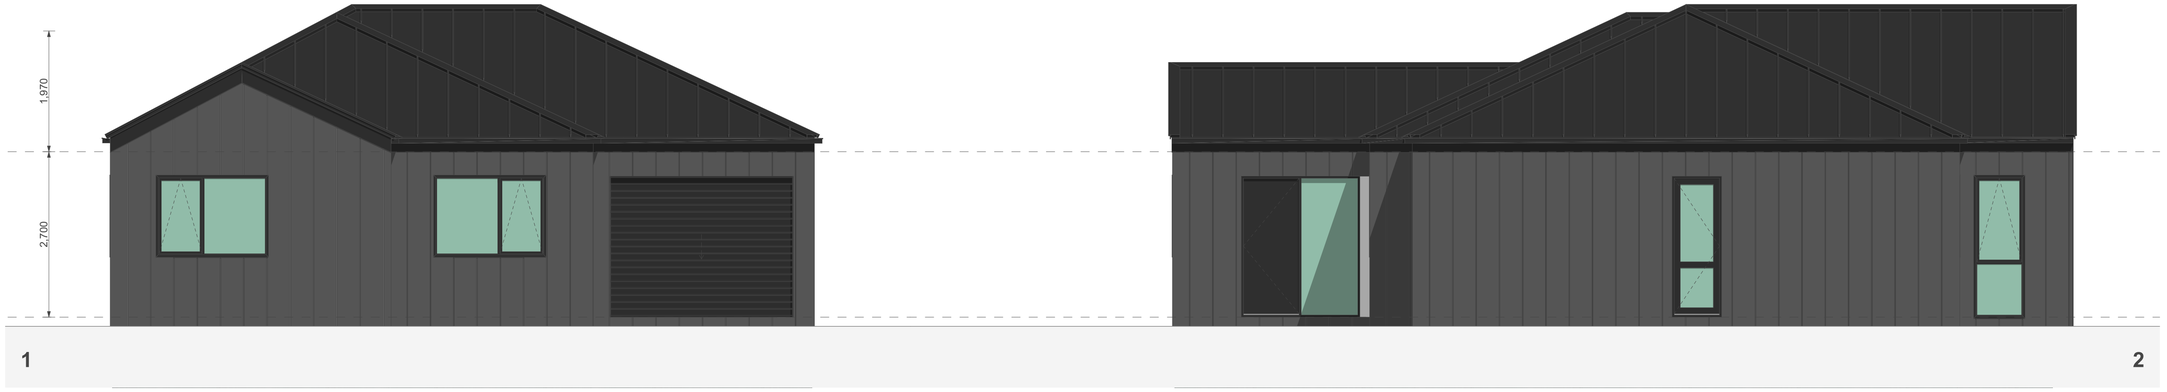

1

2

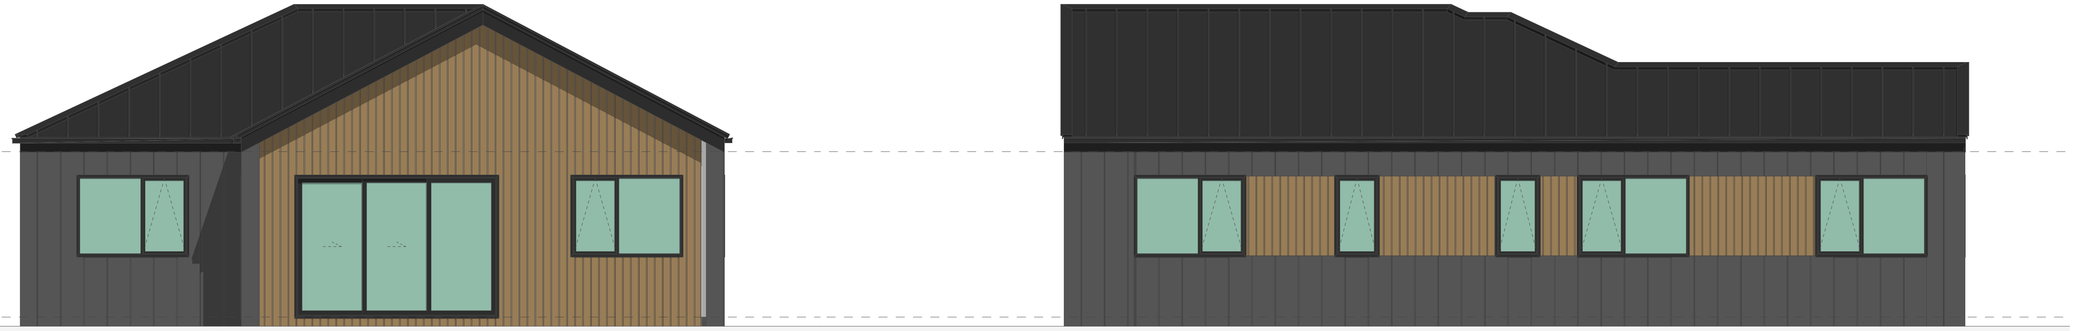

3

4

WALL CLADDING

- W01 — **TIMBER** - VERTICAL - WHITEWASH STAIN (HERMPAC OR ABODO VULCAN IN WHITE, OR SIMILAR)
- W02 — **TIMBER** - VERTICAL - NATURAL STAIN (HERMPAC OR ABODO VULCAN IN NATURAL, OR SIMILAR) NOTE: NO OVERLY SATURATED / VIBRANT STAINS TO BE USED
- W03 — **TIMBER** - VERTICAL - DARK / CHARCOAL STAIN (HERMPAC OR ABODO VULCAN IN EBONY/GRAPHITE, OR SIMILAR)
- W04 — **GROOVED SHEET PRODUCT** - VERTICAL - WHITE / LIGHT PAINT JAMES HARDIE GROOVED AXON PANEL (133mm/400mm)
- W05 — **GROOVED SHEET PRODUCT** - VERTICAL - DARK PAINT JAMES HARDIE GROOVED AXON PANEL (133mm/400mm)
- W06 — **GROOVED SHEET PRODUCT** - VERTICAL - BLACK PAINT JAMES HARDIE GROOVED AXON PANEL (133mm/400mm)
- W07 — **WEATHERBOARD** - HORIZONTAL - LIGHT PAINT
- W08 — **WEATHERBOARD** - HORIZONTAL - DARK PAINT
- W09 — **WEATHERBOARD** - HORIZONTAL - FEATURE TIMBER (HERMPAC WEATHERBOARD IN NATURAL STAIN)
- W10 — **BRICK** - RUNNING BOND - WHITE NATURAL FINISH
- W11 — **BRICK** - RUNNING BOND - BLACK FINISH
- W12 — **BRICK** - RUNNING BOND - NATURAL FINISH 3-5 COLOUR MIX FOR VARIETY

ROOFING / JOINERY

- **STEEL RIBBED ROOFING** - REFER TO COLOURS BELOW NOTE: THIS SPECIFICATION CAN ALSO BE USED FOR WALLS
- **ALUMINIUM JOINERY** - REFER TO COLOURS BELOW
- R01 — **STEEL TRAY** - COLORSTEEL TITANIA / CLOUD
- J01 — **ALUMINIUM JOINERY** - COLORSTEEL TITANIA / CLOUD
- R02 — **STEEL TRAY** - COLORSTEEL GULL GREY
- J02 — **ALUMINIUM JOINERY** - COLORSTEEL GULL GREY
- R03 — **STEEL TRAY** - COLORSTEEL IRONSAND
- J03 — **ALUMINIUM JOINERY** - COLORSTEEL IRONSAND
- R04 — **STEEL TRAY** - COLORSTEEL KARAKA / EBONY / WINDSOR GREY
- J04 — **ALUMINIUM JOINERY** - COLORSTEEL KARAKA / EBONY / WINDSOR

ARCHITECTURAL FEATURES



GABLE PICTURE FRAME HIGHLIGHTS FEATURE CLADDING — PF

THIN FASCIA CREATES A SENSE OF LIGHTNESS — TF

WINDOW SHROUD HIGHLIGHT KEY GLAZING PANELS — WS

TERRA STUDIO

B42

FLOOR PLAN SUMMARY

BEDROOMS	4
BATHROOMS	2
GARAGE	1
STOREYS	1

GROSS FLOOR AREA

GROUND FLOOR	133.3m²
FIRST FLOOR	
BALCONY/DECK	
TOTAL AREA	133.3m²
BUILDING COVERAGE	136.0m²

NOTES:

GROSS FLOOR AREA IS MEASURED FROM THE OUTSIDE OF EXTERNAL WALL FRAMING, AND INCLUDES STAIRS AND STAIRWELLS AT EACH FLOOR. DECKS AND BALCONIES, UNLESS OTHERWISE STATED, ARE NOT INCLUDED IN GFA.

THE BUILDING COVERAGE TOTAL LISTED ON THIS SHEET DOES NOT ACCOUNT FOR ADDITIONAL SITE-SPECIFIC BUILDING COVERAGES SUCH AS DECKS OVER 1m AND OTHER STRUCTURES.

DESIGNS ARE SUBJECT TO RESOURCE CONSENT. REFER TO APPROVED INTERGRATED CONSENT MASTERPLAN DRAWINGS FOR LOT-SPECIFIC INFORMATION AND LANDSCAPE DESIGN.

DIMENSIONS MUST NOT BE SCALED FROM THE DRAWINGS. THE CONTRACTOR SHALL CONFIRM ALL DIMENSIONS AND LEVELS ON SITE PRIOR TO COMMENCING WORK.

LOUVRE WINDOWS MAY BE SUBSTITUTED FOR STANDARD AWNINGS IF REQUIRED TO ACHIEVE COMPLIANCE WITH NZBC H1 AT BUILDING CONSENT

LEGEND

- OUTLOOK
- OUTDOOR LIVING SPACE 4m x 5m / 20m²
- BATTER SLOPE

ELEVATION KEY

2 / 3 / 1 / 4


ROOM KEY

E	ENTRY
L	LIVING ROOM
D	DINING
K	KITCHEN
WC	BATHROOM
EN	ENSUITE
B	BEDROOM
ST	STORAGE
G	GARAGE

CLIENT	MYLAND PARTNERS
PROJECT NAME	PROJECT
DRAWING TITLE	B42 - ELEVATIONS
SCALE	1:50
REVISION I.D	B

DRAWING NO.

A-TB-074

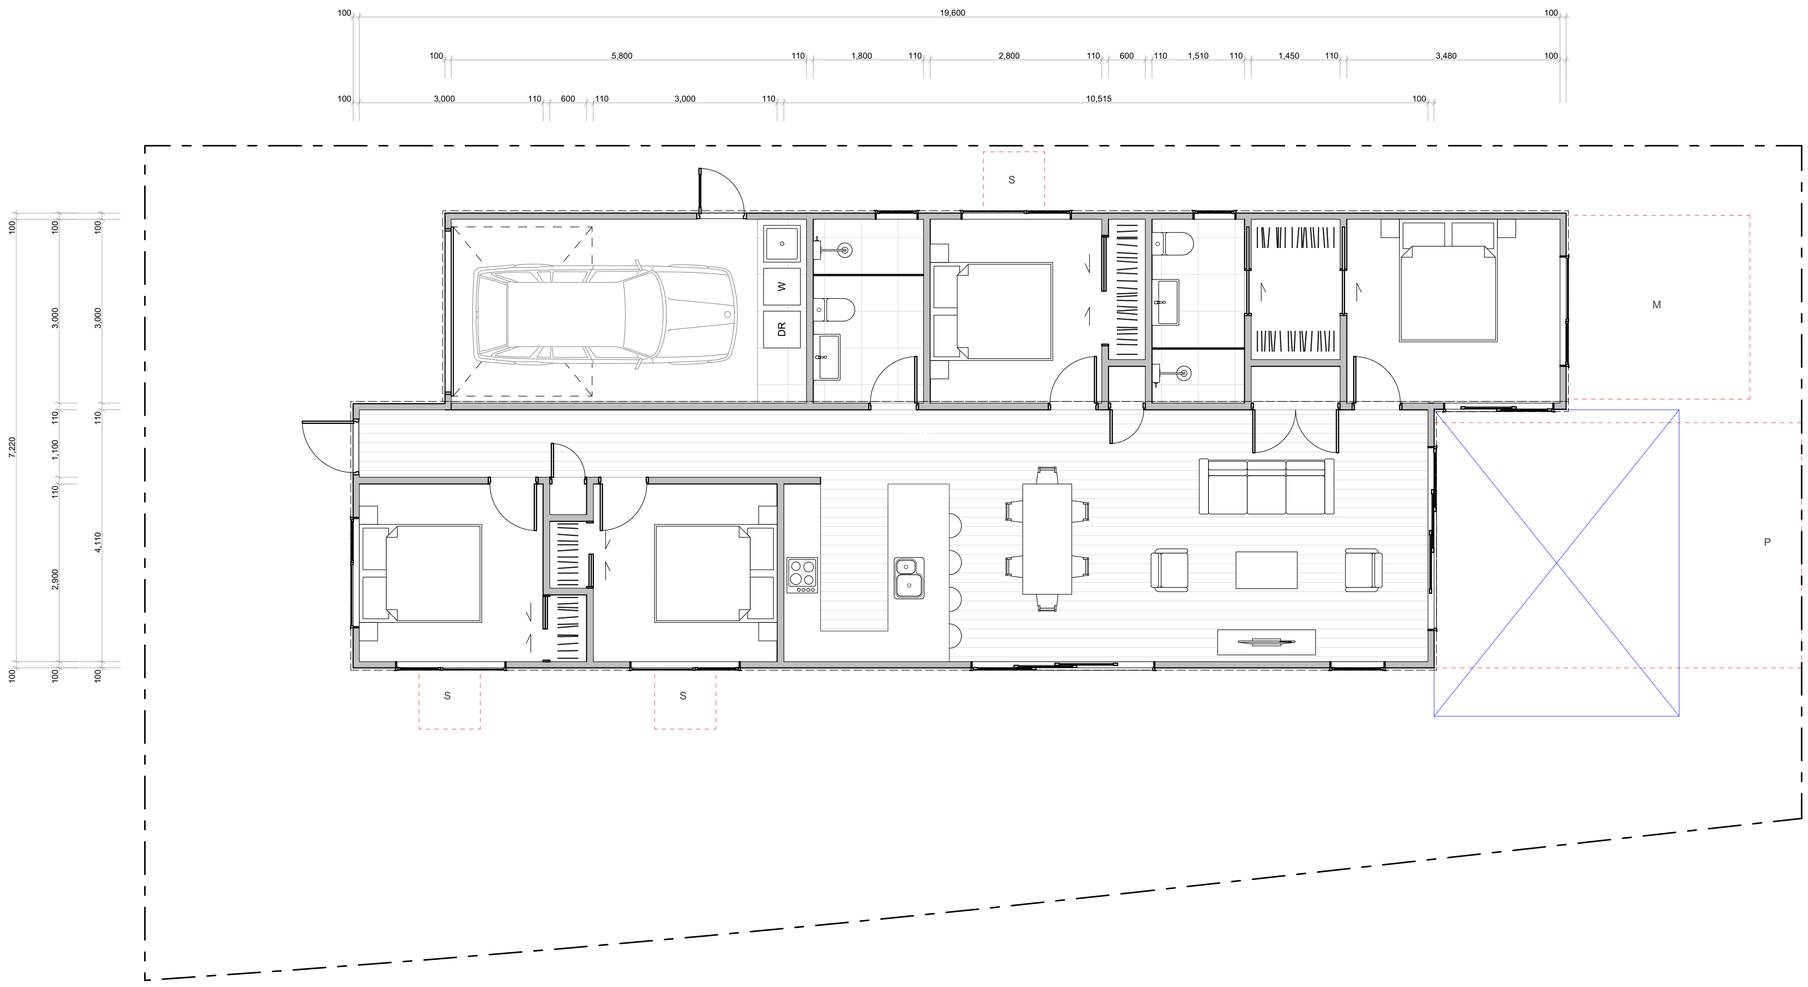


WALL CLADDING

- W01 — **TIMBER** - VERTICAL - WHITEWASH STAIN (HERMPAC OR ABODO VULCAN IN WHITE, OR SIMILAR)
- W02 — **TIMBER** - VERTICAL - NATURAL STAIN (HERMPAC OR ABODO VULCAN IN NATURAL, OR SIMILAR) NOTE: NO OVERLY SATURATED / VIBRANT STAINS TO BE USED
- W03 — **TIMBER** - VERTICAL - DARK / CHARCOAL STAIN (HERMPAC OR ABODO VULCAN IN EBONY/GRAPHITE, OR SIMILAR)
- W04 — **GROOVED SHEET PRODUCT** - VERTICAL - WHITE / LIGHT PAINT JAMES HARDIE GROOVED AXON PANEL (133mm/400mm)
- W05 — **GROOVED SHEET PRODUCT** - VERTICAL - DARK PAINT JAMES HARDIE GROOVED AXON PANEL (133mm/400mm)
- W06 — **GROOVED SHEET PRODUCT** - VERTICAL - BLACK PAINT JAMES HARDIE GROOVED AXON PANEL (133mm/400mm)
- W07 — **WEATHERBOARD** - HORIZONTAL - LIGHT PAINT
- W08 — **WEATHERBOARD** - HORIZONTAL - DARK PAINT
- W09 — **WEATHERBOARD** - HORIZONTAL - FEATURE TIMBER (HERMPAC WEATHERBOARD IN NATURAL STAIN)
- W10 — **BRICK** - RUNNING BOND - WHITE NATURAL FINISH
- W11 — **BRICK** - RUNNING BOND - BLACK FINISH
- W12 — **BRICK** - RUNNING BOND - NATURAL FINISH 3-5 COLOUR MIX FOR VARIETY

ROOFING / JOINERY

- **STEEL RIBBED ROOFING** - REFER TO COLOURS BELOW NOTE: THIS SPECIFICATION CAN ALSO BE USED FOR WALLS
- **ALUMINIUM JOINERY** - REFER TO COLOURS BELOW
- R01 — **STEEL TRAY** - COLORSTEEL TITANIA / CLOUD
- J01 — **ALUMINIUM JOINERY** - COLORSTEEL TITANIA / CLOUD
- R02 — **STEEL TRAY** - COLORSTEEL GULL GREY
- J02 — **ALUMINIUM JOINERY** - COLORSTEEL GULL GREY
- R03 — **STEEL TRAY** - COLORSTEEL IRONSAND
- J03 — **ALUMINIUM JOINERY** - COLORSTEEL IRONSAND
- R04 — **STEEL TRAY** - COLORSTEEL KARAKA / EBONY / WINDSOR GREY
- J04 — **ALUMINIUM JOINERY** - COLORSTEEL KARAKA / EBONY / WINDSOR

ARCHITECTURAL FEATURES

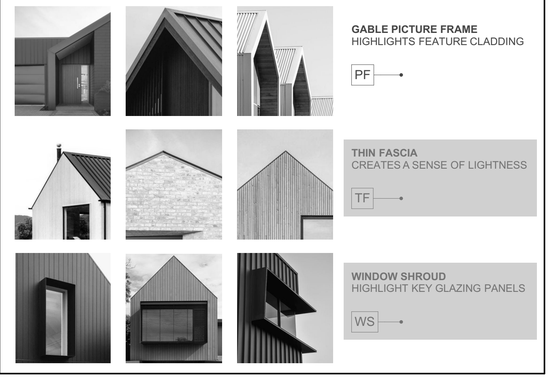

GABLE PICTURE FRAME HIGHLIGHTS FEATURE CLADDING — PF

THIN FASCIA CREATES A SENSE OF LIGHTNESS — TF

WINDOW SHROUD HIGHLIGHT KEY GLAZING PANELS — WS

TERRA STUDIO

B43

FLOOR PLAN SUMMARY

BEDROOMS	4
BATHROOMS	2
GARAGE	1
STOREYS	1

GROSS FLOOR AREA

GROUND FLOOR	133.2m²
FIRST FLOOR	
BALCONY/DECK	
TOTAL AREA	133.2m²
BUILDING COVERAGE	135.2m²

NOTES:

GROSS FLOOR AREA IS MEASURED FROM THE OUTSIDE OF EXTERNAL WALL FRAMING, AND INCLUDES STAIRS AND STAIRWELLS AT EACH FLOOR. DECKS AND BALCONIES, UNLESS OTHERWISE STATED, ARE NOT INCLUDED IN GFA.

THE BUILDING COVERAGE TOTAL LISTED ON THIS SHEET DOES NOT ACCOUNT FOR ADDITIONAL SITE-SPECIFIC BUILDING COVERAGES SUCH AS DECKS OVER 1m AND OTHER STRUCTURES.

DESIGNS ARE SUBJECT TO RESOURCE CONSENT. REFER TO APPROVED INTERGRATED CONSENT MASTERPLAN DRAWINGS FOR LOT-SPECIFIC INFORMATION AND LANDSCAPE DESIGN.


DIMENSIONS MUST NOT BE SCALED FROM THE DRAWINGS. THE CONTRACTOR SHALL CONFIRM ALL DIMENSIONS AND LEVELS ON SITE PRIOR TO COMMENCING WORK.

LOUVRE WINDOWS MAY BE SUBSTITUTED FOR STANDARD AWNINGS IF REQUIRED TO ACHIEVE COMPLIANCE WITH NZBC H1 AT BUILDING CONSENT

LEGEND

- OUTLOOK
- OUTDOOR LIVING SPACE 4m x 5m / 20m²
- BATTER SLOPE

ELEVATION KEY

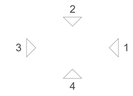


ROOM KEY

E	ENTRY
L	LIVING ROOM
D	DINING
K	KITCHEN
WC	BATHROOM
EN	ENSUITE
B	BEDROOM
ST	STORAGE
G	GARAGE

CLIENT	MYLAND PARTNERS
PROJECT NAME	PROJECT
DRAWING TITLE	B43
SCALE	1:50
REVISION I.D	B

DRAWING NO.

A-TB-075

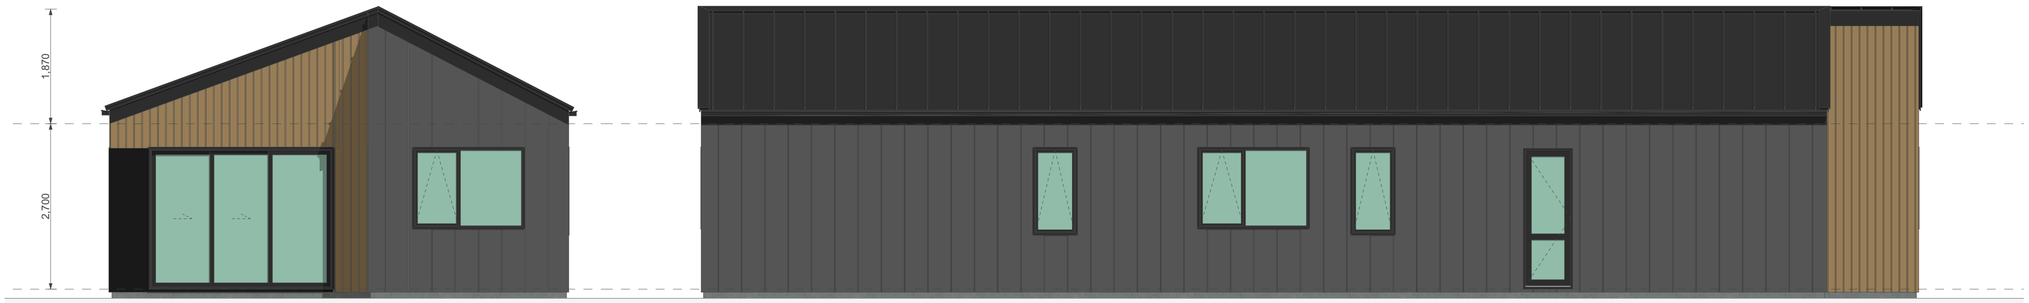



WALL CLADDING

- W01 — **TIMBER** - VERTICAL - WHITEWASH STAIN (HERMPAC OR ABODO VULCAN IN WHITE, OR SIMILAR)
- W02 — **TIMBER** - VERTICAL - NATURAL STAIN (HERMPAC OR ABODO VULCAN IN NATURAL, OR SIMILAR) NOTE: NO OVERLY SATURATED / VIBRANT STAINS TO BE USED
- W03 — **TIMBER** - VERTICAL - DARK / CHARCOAL STAIN (HERMPAC OR ABODO VULCAN IN EBONY/GRAPHITE, OR SIMILAR)
- W04 — **GROOVED SHEET PRODUCT** - VERTICAL - WHITE / LIGHT PAINT JAMES HARDIE GROOVED AXON PANEL (133mm/400mm)
- W05 — **GROOVED SHEET PRODUCT** - VERTICAL - DARK PAINT JAMES HARDIE GROOVED AXON PANEL (133mm/400mm)
- W06 — **GROOVED SHEET PRODUCT** - VERTICAL - BLACK PAINT JAMES HARDIE GROOVED AXON PANEL (133mm/400mm)
- W07 — **WEATHERBOARD** - HORIZONTAL - LIGHT PAINT
- W08 — **WEATHERBOARD** - HORIZONTAL - DARK PAINT
- W09 — **WEATHERBOARD** - HORIZONTAL - FEATURE TIMBER (HERMPAC WEATHERBOARD IN NATURAL STAIN)
- W10 — **BRICK** - RUNNING BOND - WHITE NATURAL FINISH
- W11 — **BRICK** - RUNNING BOND - BLACK FINISH
- W12 — **BRICK** - RUNNING BOND - NATURAL FINISH 3-5 COLOUR MIX FOR VARIETY

ROOFING / JOINERY

STEEL RIBBED ROOFING - REFER TO COLOURS BELOW
NOTE: THIS SPECIFICATION CAN ALSO BE USED FOR WALLS

ALUMINIUM JOINERY - REFER TO COLOURS BELOW

- R01 — **STEEL TRAY** - COLORSTEEL TITANIA / CLOUD
- J01 — **ALUMINIUM JOINERY** - COLORSTEEL TITANIA / CLOUD
- R02 — **STEEL TRAY** - COLORSTEEL GULL GREY
- J02 — **ALUMINIUM JOINERY** - COLORSTEEL GULL GREY
- R03 — **STEEL TRAY** - COLORSTEEL IRONSAND
- J03 — **ALUMINIUM JOINERY** - COLORSTEEL IRONSAND
- R04 — **STEEL TRAY** - COLORSTEEL KARAKA / EBONY / WINDSOR GREY
- J04 — **ALUMINIUM JOINERY** - COLORSTEEL KARAKA / EBONY / WINDSOR

ARCHITECTURAL FEATURES



GABLE PICTURE FRAME
HIGHLIGHTS FEATURE CLADDING
PF

THIN FASCIA
CREATES A SENSE OF LIGHTNESS
TF

WINDOW SHROUD
HIGHLIGHT KEY GLAZING PANELS
WS

TERRA STUDIO

B43

FLOOR PLAN SUMMARY

BEDROOMS	4
BATHROOMS	2
GARAGE	1
STOREYS	1

GROSS FLOOR AREA

GROUND FLOOR	133.2m^2
FIRST FLOOR	
BALCONY/DECK	
TOTAL AREA	133.2m^2
BUILDING COVERAGE	135.2m^2

NOTES:

GROSS FLOOR AREA IS MEASURED FROM THE OUTSIDE OF EXTERNAL WALL FRAMING, AND INCLUDES STAIRS AND STAIRWELLS AT EACH FLOOR. DECKS AND BALCONIES, UNLESS OTHERWISE STATED,ARE NOT INCLUDED IN GFA.

THE BUILDING COVERAGE TOTAL LISTED ON THIS SHEET DOES NOT ACCOUNT FOR ADDITIONAL SITE-SPECIFIC BUILDING COVERAGES SUCH AS DECKS OVER 1m AND OTHER STRUCTURES.

DESIGNS ARE SUBJECT TO RESOURCE CONSENT. REFER TO APPROVED INTERGRATED CONSENT MASTERPLAN DRAWINGS FOR LOT-SPECIFIC INFORMATION AND LANDSCAPE DESIGN.

DIMENSIONS MUST NOT BE SCALED FROM THE DRAWINGS. THE CONTRACTOR SHALL CONFIRM ALL DIMENSIONS AND LEVELS ON SITE PRIOR TO COMMENCING WORK.

LOUVRE WINDOWS MAY BE SUBSTITUTED FOR STANDARD AWNINGS IF REQUIRED TO ACHIEVE COMPLIANCE WITH NZBC H1 AT BUILDING CONSENT

LEGEND

- OUTLOOK
- OUTDOOR LIVING SPACE 4m x 5m / 20m^2
- BATTER SLOPE

ELEVATION KEY




ROOM KEY

E	ENTRY
L	LIVING ROOM
D	DINING
K	KITCHEN
WC	BATHROOM
EN	ENSUITE
B	BEDROOM
ST	STORAGE
G	GARAGE

CLIENT	MYLAND PARTNERS
PROJECT NAME	PROJECT
DRAWING TITLE	B43 - ELEVATIONS
SCALE	1:50
REVISION I.D	B

DRAWING NO.

A-TB-076

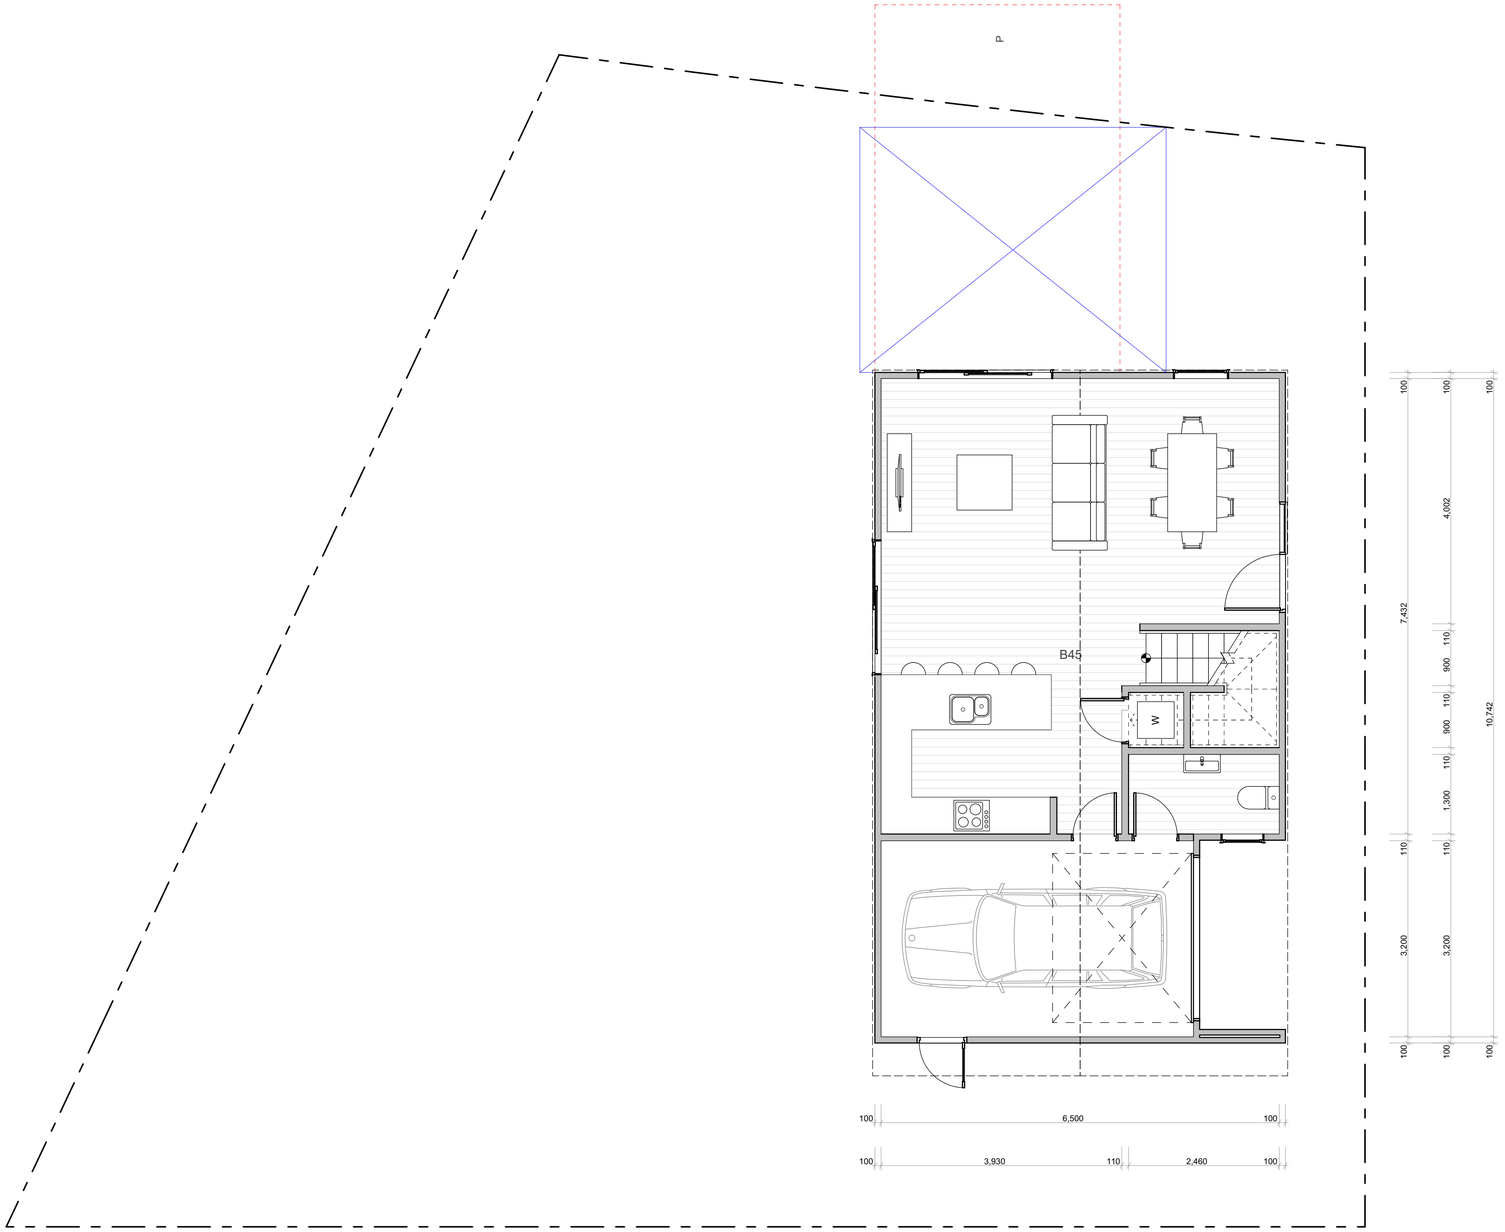


WALL CLADDING

- W01 — **TIMBER** - VERTICAL - WHITEWASH STAIN (HERMPAC OR ABODO VULCAN IN WHITE, OR SIMILAR)
- W02 — **TIMBER** - VERTICAL - NATURAL STAIN (HERMPAC OR ABODO VULCAN IN NATURAL, OR SIMILAR) NOTE: NO OVERLY SATURATED / VIBRANT STAINS TO BE USED
- W03 — **TIMBER** - VERTICAL - DARK / CHARCOAL STAIN (HERMPAC OR ABODO VULCAN IN EBONY/GRAPHITE, OR SIMILAR)
- W04 — **GROOVED SHEET PRODUCT** - VERTICAL - WHITE / LIGHT PAINT JAMES HARDIE GROOVED AXON PANEL (133mm/400mm)
- W05 — **GROOVED SHEET PRODUCT** - VERTICAL - DARK PAINT JAMES HARDIE GROOVED AXON PANEL (133mm/400mm)
- W06 — **GROOVED SHEET PRODUCT** - VERTICAL - BLACK PAINT JAMES HARDIE GROOVED AXON PANEL (133mm/400mm)
- W07 — **WEATHERBOARD** - HORIZONTAL - LIGHT PAINT
- W08 — **WEATHERBOARD** - HORIZONTAL - DARK PAINT
- W09 — **WEATHERBOARD** - HORIZONTAL - FEATURE TIMBER (HERMPAC WEATHERBOARD IN NATURAL STAIN)
- W10 — **BRICK** - RUNNING BOND - WHITE NATURAL FINISH
- W11 — **BRICK** - RUNNING BOND - BLACK FINISH
- W12 — **BRICK** - RUNNING BOND - NATURAL FINISH 3-5 COLOUR MIX FOR VARIETY

ROOFING / JOINERY

- **STEEL RIBBED ROOFING** - REFER TO COLOURS BELOW NOTE: THIS SPECIFICATION CAN ALSO BE USED FOR WALLS
- **ALUMINIUM JOINERY** - REFER TO COLOURS BELOW
- R01 — **STEEL TRAY** - COLORSTEEL TITANIA / CLOUD
- J01 — **ALUMINIUM JOINERY** - COLORSTEEL TITANIA / CLOUD
- R02 — **STEEL TRAY** - COLORSTEEL GULL GREY
- J02 — **ALUMINIUM JOINERY** - COLORSTEEL GULL GREY
- R03 — **STEEL TRAY** - COLORSTEEL IRONSAND
- J03 — **ALUMINIUM JOINERY** - COLORSTEEL IRONSAND
- R04 — **STEEL TRAY** - COLORSTEEL KARAKA / EBONY / WINDSOR GREY
- J04 — **ALUMINIUM JOINERY** - COLORSTEEL KARAKA / EBONY / WINDSOR

ARCHITECTURAL FEATURES

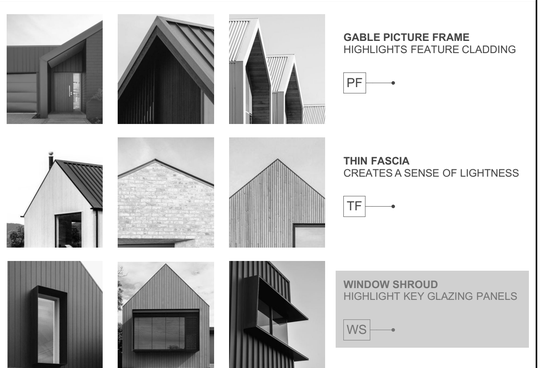

- **GABLE PICTURE FRAME** HIGHLIGHTS FEATURE CLADDING — PF
- **THIN FASCIA** CREATES A SENSE OF LIGHTNESS — TF
- **WINDOW SHROUD** HIGHLIGHT KEY GLAZING PANELS — WS

TERRA STUDIO

B45

FLOOR PLAN SUMMARY

BEDROOMS	4
BATHROOMS	2.5
GARAGE	1
STOREYS	2

GROSS FLOOR AREA

GROUND FLOOR	69.0m²
FIRST FLOOR	76.7m²
BALCONY/DECK	
TOTAL AREA	145.7m²
BUILDING COVERAGE	78.0m²

NOTES:

GROSS FLOOR AREA IS MEASURED FROM THE OUTSIDE OF EXTERNAL WALL FRAMING, AND INCLUDES STAIRS AND STAIRWELLS AT EACH FLOOR. DECKS AND BALCONIES, UNLESS OTHERWISE STATED, ARE NOT INCLUDED IN GFA.

THE BUILDING COVERAGE TOTAL LISTED ON THIS SHEET DOES NOT ACCOUNT FOR ADDITIONAL SITE-SPECIFIC BUILDING COVERAGES SUCH AS DECKS OVER 1m AND OTHER STRUCTURES.

DESIGNS ARE SUBJECT TO RESOURCE CONSENT. REFER TO APPROVED INTERGRATED CONSENT MASTERPLAN DRAWINGS FOR LOT-SPECIFIC INFORMATION AND LANDSCAPE DESIGN.

DIMENSIONS MUST NOT BE SCALED FROM THE DRAWINGS. THE CONTRACTOR SHALL CONFIRM ALL DIMENSIONS AND LEVELS ON SITE PRIOR TO COMMENCING WORK.

LOUVRE WINDOWS MAY BE SUBSTITUTED FOR STANDARD AWNINGS IF REQUIRED TO ACHIEVE COMPLIANCE WITH NZBC H1 AT BUILDING CONSENT

LEGEND

- OUTLOOK
- OUTDOOR LIVING SPACE 4m x 5m / 20m²
- BATTER SLOPE

ELEVATION KEY

2 / 3 / 1 / 4

ROOM KEY

E	ENTRY
L	LIVING ROOM
D	DINING
K	KITCHEN
WC	BATHROOM
EN	ENSUITE
B	BEDROOM
ST	STORAGE
G	GARAGE

CLIENT	MYLAND PARTNERS
PROJECT NAME	PROJECT
DRAWING TITLE	B45
SCALE	1:50
REVISION I.D	B

DRAWING NO.

A-TB-077



WALL CLADDING

- W01 — **TIMBER** - VERTICAL - WHITEWASH STAIN (HERMPAC OR ABODO VULCAN IN WHITE, OR SIMILAR)
- W02 — **TIMBER** - VERTICAL - NATURAL STAIN (HERMPAC OR ABODO VULCAN IN NATURAL, OR SIMILAR) NOTE: NO OVERLY SATURATED / VIBRANT STAINS TO BE USED
- W03 — **TIMBER** - VERTICAL - DARK / CHARCOAL STAIN (HERMPAC OR ABODO VULCAN IN EBONY/GRAPHITE, OR SIMILAR)
- W04 — **GROOVED SHEET PRODUCT** - VERTICAL - WHITE / LIGHT PAINT JAMES HARDIE GROOVED AXON PANEL (133mm/400mm)
- W05 — **GROOVED SHEET PRODUCT** - VERTICAL - DARK PAINT JAMES HARDIE GROOVED AXON PANEL (133mm/400mm)
- W06 — **GROOVED SHEET PRODUCT** - VERTICAL - BLACK PAINT JAMES HARDIE GROOVED AXON PANEL (133mm/400mm)
- W07 — **WEATHERBOARD** - HORIZONTAL - LIGHT PAINT
- W08 — **WEATHERBOARD** - HORIZONTAL - DARK PAINT
- W09 — **WEATHERBOARD** - HORIZONTAL - FEATURE TIMBER (HERMPAC WEATHERBOARD IN NATURAL STAIN)
- W10 — **BRICK** - RUNNING BOND - WHITE NATURAL FINISH
- W11 — **BRICK** - RUNNING BOND - BLACK FINISH
- W12 — **BRICK** - RUNNING BOND - NATURAL FINISH 3-5 COLOUR MIX FOR VARIETY

ROOFING / JOINERY

- **STEEL RIBBED ROOFING** - REFER TO COLOURS BELOW NOTE: THIS SPECIFICATION CAN ALSO BE USED FOR WALLS
- **ALUMINIUM JOINERY** - REFER TO COLOURS BELOW
- R01 — **STEEL TRAY** - COLORSTEEL TITANIA / CLOUD
- J01 — **ALUMINIUM JOINERY** - COLORSTEEL TITANIA / CLOUD
- R02 — **STEEL TRAY** - COLORSTEEL GULL GREY
- J02 — **ALUMINIUM JOINERY** - COLORSTEEL GULL GREY
- R03 — **STEEL TRAY** - COLORSTEEL IRONSAND
- J03 — **ALUMINIUM JOINERY** - COLORSTEEL IRONSAND
- R04 — **STEEL TRAY** - COLORSTEEL KARAKA / EBONY / WINDSOR GREY
- J04 — **ALUMINIUM JOINERY** - COLORSTEEL KARAKA / EBONY / WINDSOR

ARCHITECTURAL FEATURES



GABLE PICTURE FRAME HIGHLIGHTS FEATURE CLADDING — PF

THIN FASCIA CREATES A SENSE OF LIGHTNESS — TF

WINDOW SHROUD HIGHLIGHT KEY GLAZING PANELS — WS

TERRA STUDIO

B45

FLOOR PLAN SUMMARY

BEDROOMS	4
BATHROOMS	2.5
GARAGE	1
STOREYS	2

GROSS FLOOR AREA

GROUND FLOOR	69.0m²
FIRST FLOOR	76.7m²
BALCONY/DECK	
TOTAL AREA	145.7m²
BUILDING COVERAGE	78.0m²

NOTES:

GROSS FLOOR AREA IS MEASURED FROM THE OUTSIDE OF EXTERNAL WALL FRAMING, AND INCLUDES STAIRS AND STAIRWELLS AT EACH FLOOR. DECKS AND BALCONIES, UNLESS OTHERWISE STATED, ARE NOT INCLUDED IN GFA.

THE BUILDING COVERAGE TOTAL LISTED ON THIS SHEET DOES NOT ACCOUNT FOR ADDITIONAL SITE-SPECIFIC BUILDING COVERAGES SUCH AS DECKS OVER 1m AND OTHER STRUCTURES.

DESIGNS ARE SUBJECT TO RESOURCE CONSENT. REFER TO APPROVED INTERGRATED CONSENT MASTERPLAN DRAWINGS FOR LOT-SPECIFIC INFORMATION AND LANDSCAPE DESIGN.

DIMENSIONS MUST NOT BE SCALED FROM THE DRAWINGS. THE CONTRACTOR SHALL CONFIRM ALL DIMENSIONS AND LEVELS ON SITE PRIOR TO COMMENCING WORK.

LOUVRE WINDOWS MAY BE SUBSTITUTED FOR STANDARD AWNINGS IF REQUIRED TO ACHIEVE COMPLIANCE WITH NZBC H1 AT BUILDING CONSENT

LEGEND

- OUTLOOK
- OUTDOOR LIVING SPACE 4m x 5m / 20m²
- BATTER SLOPE

ELEVATION KEY

2 / 3 / 1 / 4


ROOM KEY

E	ENTRY
L	LIVING ROOM
D	DINING
K	KITCHEN
WC	BATHROOM
EN	ENSUITE
B	BEDROOM
ST	STORAGE
G	GARAGE

CLIENT	MYLAND PARTNERS
PROJECT NAME	PROJECT
DRAWING TITLE	B45
SCALE	1:50
REVISION I.D	B

DRAWING NO.

A-TB-078

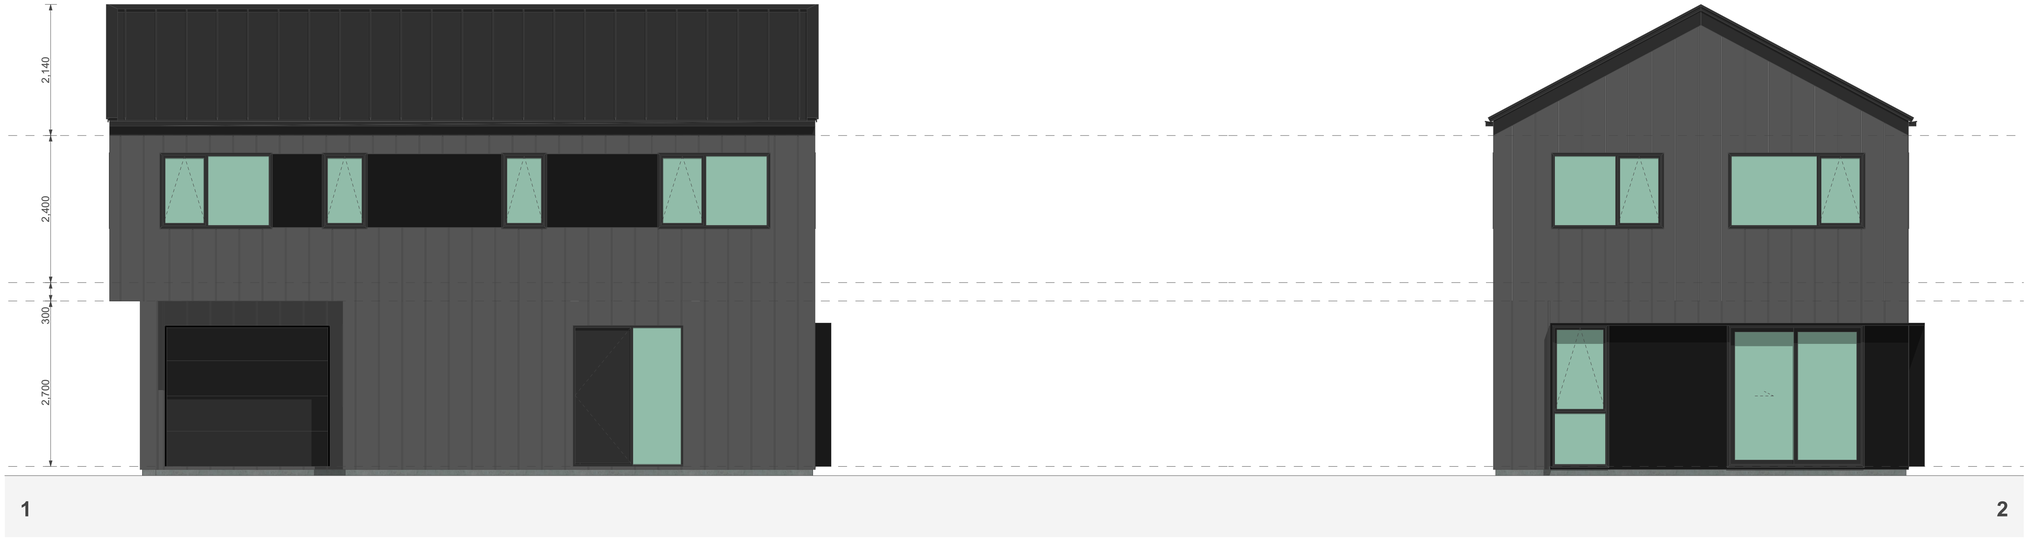

1

2



3

4

WALL CLADDING

- W01 — **TIMBER** - VERTICAL - WHITEWASH STAIN (HERMPAC OR ABODO VULCAN IN WHITE, OR SIMILAR)
- W02 — **TIMBER** - VERTICAL - NATURAL STAIN (HERMPAC OR ABODO VULCAN IN NATURAL, OR SIMILAR) NOTE: NO OVERLY SATURATED / VIBRANT STAINS TO BE USED
- W03 — **TIMBER** - VERTICAL - DARK / CHARCOAL STAIN (HERMPAC OR ABODO VULCAN IN EBONY/GRAPHITE, OR SIMILAR)
- W04 — **GROOVED SHEET PRODUCT** - VERTICAL - WHITE / LIGHT PAINT JAMES HARDIE GROOVED AXON PANEL (133mm/400mm)
- W05 — **GROOVED SHEET PRODUCT** - VERTICAL - DARK PAINT JAMES HARDIE GROOVED AXON PANEL (133mm/400mm)
- W06 — **GROOVED SHEET PRODUCT** - VERTICAL - BLACK PAINT JAMES HARDIE GROOVED AXON PANEL (133mm/400mm)
- W07 — **WEATHERBOARD** - HORIZONTAL - LIGHT PAINT
- W08 — **WEATHERBOARD** - HORIZONTAL - DARK PAINT
- W09 — **WEATHERBOARD** - HORIZONTAL - FEATURE TIMBER (HERMPAC WEATHERBOARD IN NATURAL STAIN)
- W10 — **BRICK** - RUNNING BOND - WHITE NATURAL FINISH
- W11 — **BRICK** - RUNNING BOND - BLACK FINISH
- W12 — **BRICK** - RUNNING BOND - NATURAL FINISH 3-5 COLOUR MIX FOR VARIETY

ROOFING / JOINERY

- **STEEL RIBBED ROOFING** - REFER TO COLOURS BELOW NOTE: THIS SPECIFICATION CAN ALSO BE USED FOR WALLS
- **ALUMINIUM JOINERY** - REFER TO COLOURS BELOW
- R01 — **STEEL TRAY** - COLORSTEEL TITANIA / CLOUD
- J01 — **ALUMINIUM JOINERY** - COLORSTEEL TITANIA / CLOUD
- R02 — **STEEL TRAY** - COLORSTEEL GULL GREY
- J02 — **ALUMINIUM JOINERY** - COLORSTEEL GULL GREY
- R03 — **STEEL TRAY** - COLORSTEEL IRONSAND
- J03 — **ALUMINIUM JOINERY** - COLORSTEEL IRONSAND
- R04 — **STEEL TRAY** - COLORSTEEL KARAKA / EBONY / WINDSOR GREY
- J04 — **ALUMINIUM JOINERY** - COLORSTEEL KARAKA / EBONY / WINDSOR

ARCHITECTURAL FEATURES



- **GABLE PICTURE FRAME** HIGHLIGHTS FEATURE CLADDING — PF
- **THIN FASCIA** CREATES A SENSE OF LIGHTNESS — TF
- **WINDOW SHROUD** HIGHLIGHT KEY GLAZING PANELS — WS

TERRA STUDIO

B45

FLOOR PLAN SUMMARY

BEDROOMS	4
BATHROOMS	2.5
GARAGE	1
STOREYS	2

GROSS FLOOR AREA

GROUND FLOOR	69.0m^2
FIRST FLOOR	76.7m^2
BALCONY/DECK	
TOTAL AREA	145.7m^2
BUILDING COVERAGE	78.0m^2

NOTES:

GROSS FLOOR AREA IS MEASURED FROM THE OUTSIDE OF EXTERNAL WALL FRAMING, AND INCLUDES STAIRS AND STAIRWELLS AT EACH FLOOR. DECKS AND BALCONIES, UNLESS OTHERWISE STATED, ARE NOT INCLUDED IN GFA.

THE BUILDING COVERAGE TOTAL LISTED ON THIS SHEET DOES NOT ACCOUNT FOR ADDITIONAL SITE-SPECIFIC BUILDING COVERAGES SUCH AS DECKS OVER 1m AND OTHER STRUCTURES.

DESIGNS ARE SUBJECT TO RESOURCE CONSENT. REFER TO APPROVED INTERGRATED CONSENT MASTERPLAN DRAWINGS FOR LOT-SPECIFIC INFORMATION AND LANDSCAPE DESIGN.

DIMENSIONS MUST NOT BE SCALED FROM THE DRAWINGS. THE CONTRACTOR SHALL CONFIRM ALL DIMENSIONS AND LEVELS ON SITE PRIOR TO COMMENCING WORK.

LOUVRE WINDOWS MAY BE SUBSTITUTED FOR STANDARD AWNINGS IF REQUIRED TO ACHIEVE COMPLIANCE WITH NZBC H1 AT BUILDING CONSENT

LEGEND

- OUTLOOK
- OUTDOOR LIVING SPACE 4m x 5m / 20m^2
- BATTER SLOPE

ELEVATION KEY

2 / 3 / 1 / 4


ROOM KEY


E	ENTRY
L	LIVING ROOM
D	DINING
K	KITCHEN
WC	BATHROOM
EN	ENSUITE
B	BEDROOM
ST	STORAGE
G	GARAGE

CLIENT	MYLAND PARTNERS
PROJECT NAME	PROJECT
DRAWING TITLE	B45 - ELEVATIONS
SCALE	1:50
REVISION I.D	B

DRAWING NO.

A-TB-079

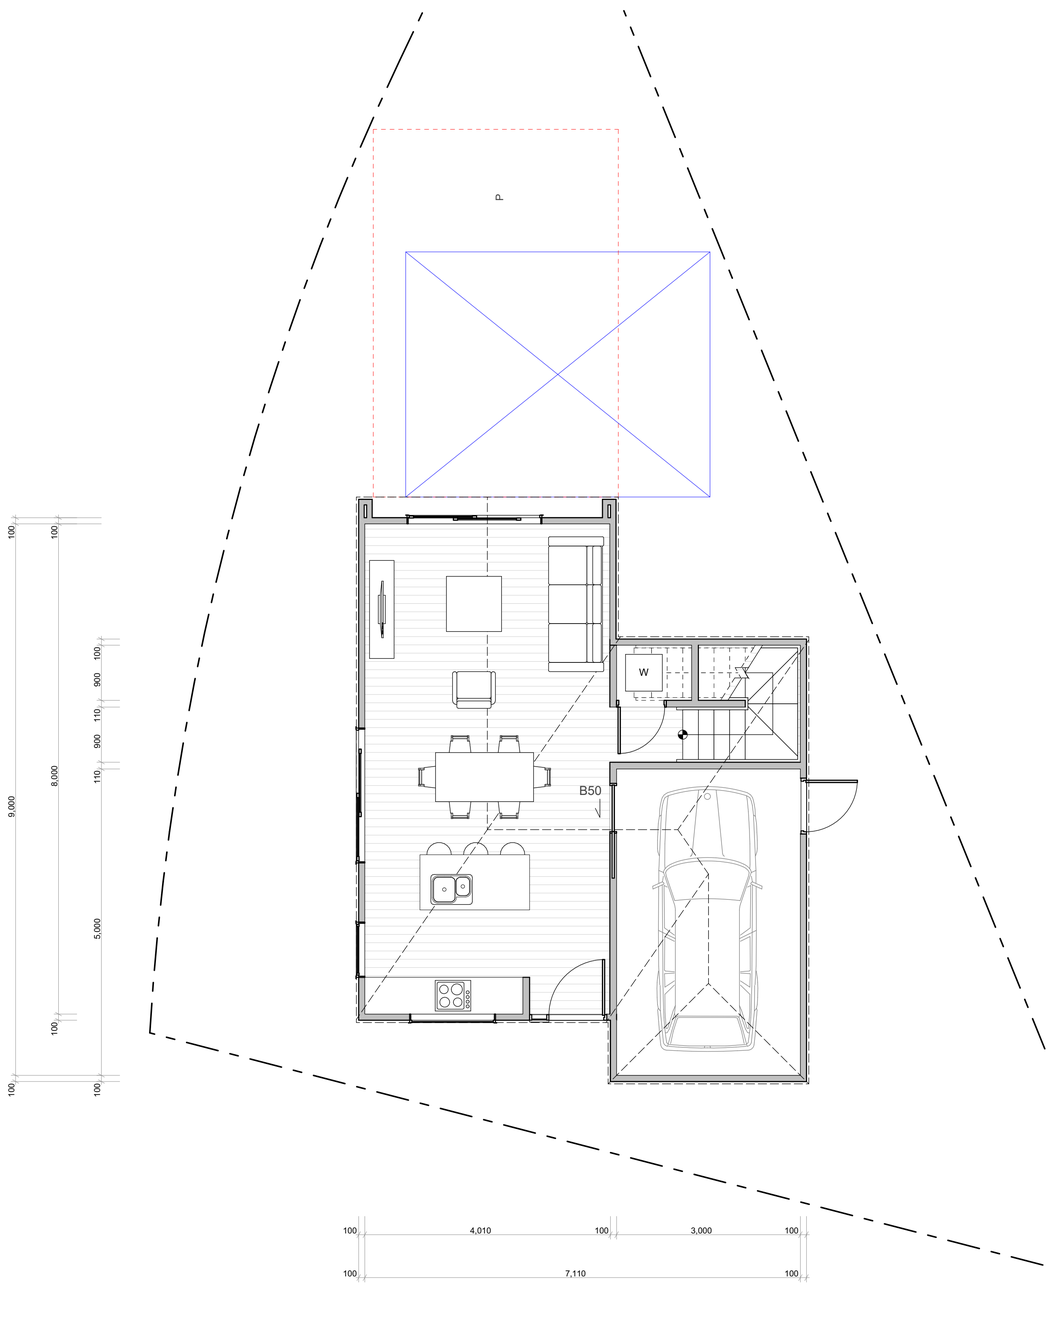

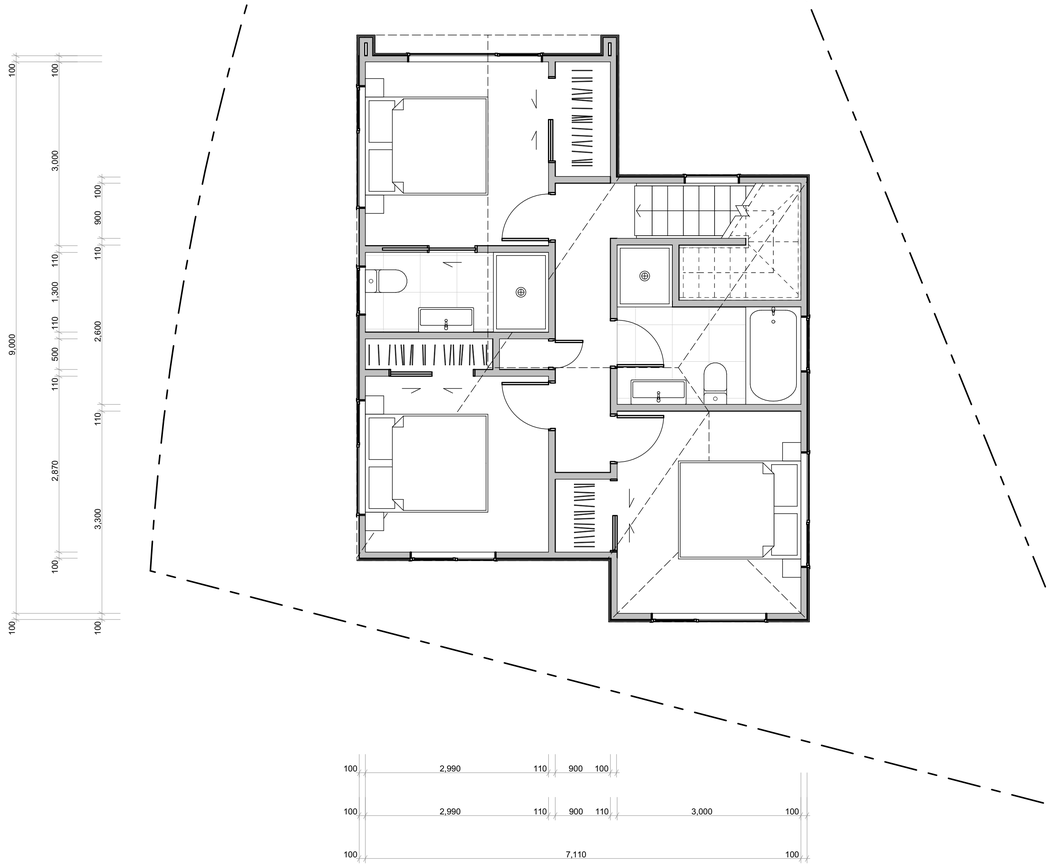

WALL CLADDING

- W01 — **TIMBER** - VERTICAL - WHITEWASH STAIN (HERMPAC OR ABODO VULCAN IN WHITE, OR SIMILAR)
- W02 — **TIMBER** - VERTICAL - NATURAL STAIN (HERMPAC OR ABODO VULCAN IN NATURAL, OR SIMILAR) NOTE: NO OVERLY SATURATED / VIBRANT STAINS TO BE USED
- W03 — **TIMBER** - VERTICAL - DARK / CHARCOAL STAIN (HERMPAC OR ABODO VULCAN IN EBONY/GRAPHITE, OR SIMILAR)
- W04 — **GROOVED SHEET PRODUCT** - VERTICAL - WHITE / LIGHT PAINT JAMES HARDIE GROOVED AXON PANEL (133mm/400mm)
- W05 — **GROOVED SHEET PRODUCT** - VERTICAL - DARK PAINT JAMES HARDIE GROOVED AXON PANEL (133mm/400mm)
- W06 — **GROOVED SHEET PRODUCT** - VERTICAL - BLACK PAINT JAMES HARDIE GROOVED AXON PANEL (133mm/400mm)
- W07 — **WEATHERBOARD** - HORIZONTAL - LIGHT PAINT
- W08 — **WEATHERBOARD** - HORIZONTAL - DARK PAINT
- W09 — **WEATHERBOARD** - HORIZONTAL - FEATURE TIMBER (HERMPAC WEATHERBOARD IN NATURAL STAIN)
- W10 — **BRICK** - RUNNING BOND - WHITE NATURAL FINISH
- W11 — **BRICK** - RUNNING BOND - BLACK FINISH
- W12 — **BRICK** - RUNNING BOND - NATURAL FINISH 3-5 COLOUR MIX FOR VARIETY

ROOFING / JOINERY

- **STEEL RIBBED ROOFING** - REFER TO COLOURS BELOW NOTE: THIS SPECIFICATION CAN ALSO BE USED FOR WALLS
- **ALUMINIUM JOINERY** - REFER TO COLOURS BELOW
- R01 — **STEEL TRAY** - COLORSTEEL TITANIA / CLOUD
- J01 — **ALUMINIUM JOINERY** - COLORSTEEL TITANIA / CLOUD
- R02 — **STEEL TRAY** - COLORSTEEL GULL GREY
- J02 — **ALUMINIUM JOINERY** - COLORSTEEL GULL GREY
- R03 — **STEEL TRAY** - COLORSTEEL IRONSAND
- J03 — **ALUMINIUM JOINERY** - COLORSTEEL IRONSAND
- R04 — **STEEL TRAY** - COLORSTEEL KARAKA / EBONY / WINDSOR GREY
- J04 — **ALUMINIUM JOINERY** - COLORSTEEL KARAKA / EBONY / WINDSOR

ARCHITECTURAL FEATURES



GABLE PICTURE FRAME HIGHLIGHTS FEATURE CLADDING — PF

THIN FASCIA CREATES A SENSE OF LIGHTNESS — TF

WINDOW SHROUD HIGHLIGHT KEY GLAZING PANELS — WS

TERRA STUDIO

B50

FLOOR PLAN SUMMARY

BEDROOMS	3
BATHROOMS	2.5
GARAGE	1
STOREYS	2

GROSS FLOOR AREA

GROUND FLOOR	57.1m^2
FIRST FLOOR	57.1m^2
BALCONY/DECK	
TOTAL AREA	114.2m^2
BUILDING COVERAGE	60.0m^2

NOTES:

GROSS FLOOR AREA IS MEASURED FROM THE OUTSIDE OF EXTERNAL WALL FRAMING, AND INCLUDES STAIRS AND STAIRWELLS AT EACH FLOOR. DECKS AND BALCONIES, UNLESS OTHERWISE STATED,ARE NOT INCLUDED IN GFA.

THE BUILDING COVERAGE TOTAL LISTED ON THIS SHEET DOES NOT ACCOUNT FOR ADDITIONAL SITE-SPECIFIC BUILDING COVERAGES SUCH AS DECKS OVER 1m AND OTHER STRUCTURES.

DESIGNS ARE SUBJECT TO RESOURCE CONSENT. REFER TO APPROVED INTERGRATED CONSENT MASTERPLAN DRAWINGS FOR LOT-SPECIFIC INFORMATION AND LANDSCAPE DESIGN.

DIMENSIONS MUST NOT BE SCALED FROM THE DRAWINGS. THE CONTRACTOR SHALL CONFIRM ALL DIMENSIONS AND LEVELS ON SITE PRIOR TO COMMENCING WORK.

LOUVRE WINDOWS MAY BE SUBSTITUTED FOR STANDARD AWNINGS IF REQUIRED TO ACHIEVE COMPLIANCE WITH NZBC H1 AT BUILDING CONSENT

LEGEND

- OUTLOOK
- OUTDOOR LIVING SPACE 4m x 5m / 20m^2
- BATTER SLOPE

ELEVATION KEY

2 / 3 / 1 / 4


ROOM KEY

E	ENTRY
L	LIVING ROOM
D	DINING
K	KITCHEN
WC	BATHROOM
EN	ENSUITE
B	BEDROOM
ST	STORAGE
G	GARAGE

CLIENT	MYLAND PARTNERS
PROJECT NAME	PROJECT
DRAWING TITLE	B50
SCALE	1:50
REVISION I.D	B

DRAWING NO.

A-TB-080

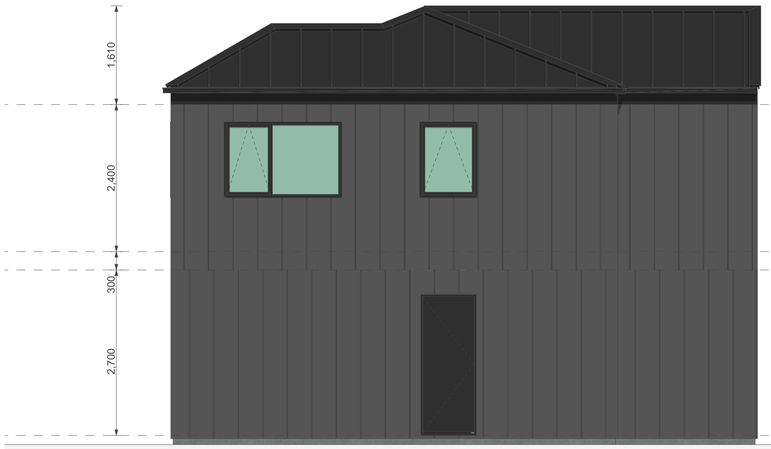


1



2



3

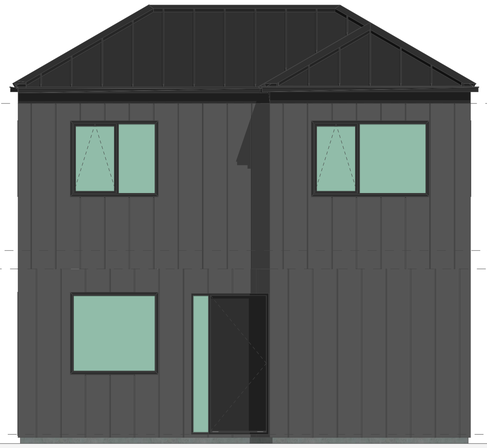

4

WALL CLADDING

- W01 — **TIMBER** - VERTICAL - WHITEWASH STAIN (HERMPAC OR ABODO VULCAN IN WHITE, OR SIMILAR)
- W02 — **TIMBER** - VERTICAL - NATURAL STAIN (HERMPAC OR ABODO VULCAN IN NATURAL, OR SIMILAR) NOTE: NO OVERLY SATURATED / VIBRANT STAINS TO BE USED
- W03 — **TIMBER** - VERTICAL - DARK / CHARCOAL STAIN (HERMPAC OR ABODO VULCAN IN EBONY/GRAPHITE, OR SIMILAR)
- W04 — **GROOVED SHEET PRODUCT** - VERTICAL - WHITE / LIGHT PAINT JAMES HARDIE GROOVED AXON PANEL (133mm/400mm)
- W05 — **GROOVED SHEET PRODUCT** - VERTICAL - DARK PAINT JAMES HARDIE GROOVED AXON PANEL (133mm/400mm)
- W06 — **GROOVED SHEET PRODUCT** - VERTICAL - BLACK PAINT JAMES HARDIE GROOVED AXON PANEL (133mm/400mm)
- W07 — **WEATHERBOARD** - HORIZONTAL - LIGHT PAINT
- W08 — **WEATHERBOARD** - HORIZONTAL - DARK PAINT
- W09 — **WEATHERBOARD** - HORIZONTAL - FEATURE TIMBER (HERMPAC WEATHERBOARD IN NATURAL STAIN)
- W10 — **BRICK** - RUNNING BOND - WHITE NATURAL FINISH
- W11 — **BRICK** - RUNNING BOND - BLACK FINISH
- W12 — **BRICK** - RUNNING BOND - NATURAL FINISH 3-5 COLOUR MIX FOR VARIETY

ROOFING / JOINERY

- **STEEL RIBBED ROOFING** - REFER TO COLOURS BELOW NOTE: THIS SPECIFICATION CAN ALSO BE USED FOR WALLS
- **ALUMINIUM JOINERY** - REFER TO COLOURS BELOW
- R01 — **STEEL TRAY** - COLORSTEEL TITANIA / CLOUD
- J01 — **ALUMINIUM JOINERY** - COLORSTEEL TITANIA / CLOUD
- R02 — **STEEL TRAY** - COLORSTEEL GULL GREY
- J02 — **ALUMINIUM JOINERY** - COLORSTEEL GULL GREY
- R03 — **STEEL TRAY** - COLORSTEEL IRONSAND
- J03 — **ALUMINIUM JOINERY** - COLORSTEEL IRONSAND
- R04 — **STEEL TRAY** - COLORSTEEL KARAKA / EBONY / WINDSOR GREY
- J04 — **ALUMINIUM JOINERY** - COLORSTEEL KARAKA / EBONY / WINDSOR

ARCHITECTURAL FEATURES



GABLE PICTURE FRAME
HIGHLIGHTS FEATURE CLADDING
PF

THIN FASCIA
CREATES A SENSE OF LIGHTNESS
TF

WINDOW SHROUD
HIGHLIGHT KEY GLAZING PANELS
WS

TERRA STUDIO

B50

FLOOR PLAN SUMMARY

BEDROOMS	3
BATHROOMS	2.5
GARAGE	1
STOREYS	2

GROSS FLOOR AREA

GROUND FLOOR	57.1m^2
FIRST FLOOR	57.1m^2
BALCONY/DECK	
TOTAL AREA	114.2m^2
BUILDING COVERAGE	60.0m^2

NOTES:

GROSS FLOOR AREA IS MEASURED FROM THE OUTSIDE OF EXTERNAL WALL FRAMING, AND INCLUDES STAIRS AND STAIRWELLS AT EACH FLOOR. DECKS AND BALCONIES, UNLESS OTHERWISE STATED, ARE NOT INCLUDED IN GFA.

THE BUILDING COVERAGE TOTAL LISTED ON THIS SHEET DOES NOT ACCOUNT FOR ADDITIONAL SITE-SPECIFIC BUILDING COVERAGES SUCH AS DECKS OVER 1m AND OTHER STRUCTURES.

DESIGNS ARE SUBJECT TO RESOURCE CONSENT. REFER TO APPROVED INTERGRATED CONSENT MASTERPLAN DRAWINGS FOR LOT-SPECIFIC INFORMATION AND LANDSCAPE DESIGN.

DIMENSIONS MUST NOT BE SCALED FROM THE DRAWINGS. THE CONTRACTOR SHALL CONFIRM ALL DIMENSIONS AND LEVELS ON SITE PRIOR TO COMMENCING WORK.

LOUVRE WINDOWS MAY BE SUBSTITUTED FOR STANDARD AWNINGS IF REQUIRED TO ACHIEVE COMPLIANCE WITH NZBC H1 AT BUILDING CONSENT

LEGEND

OUTLOOK

OUTDOOR LIVING SPACE
4m x 5m / 20m^2

BATTER SLOPE

ELEVATION KEY

2
3 1
4


ROOM KEY

E	ENTRY
L	LIVING ROOM
D	DINING
K	KITCHEN
WC	BATHROOM
EN	ENSUITE
B	BEDROOM
ST	STORAGE
G	GARAGE

CLIENT	MYLAND PARTNERS
PROJECT NAME	PROJECT
DRAWING TITLE	B50 - ELEVATIONS
SCALE	1:50
REVISION I.D	B

DRAWING NO.

A-TB-081

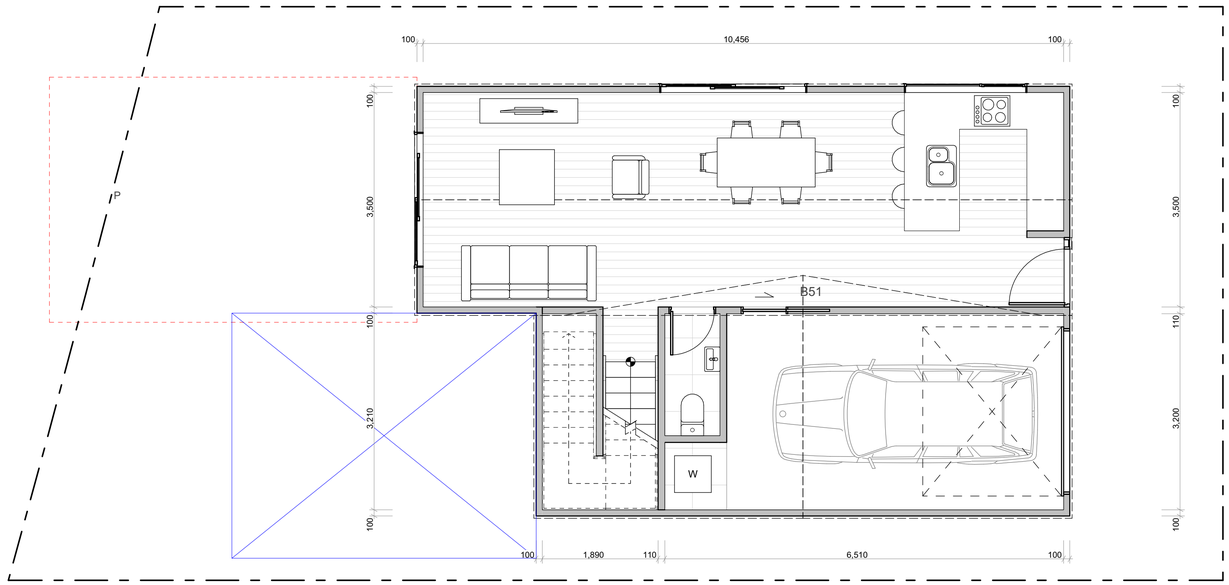



WALL CLADDING

- W01 — **TIMBER** - VERTICAL - WHITEWASH STAIN (HERMPAC OR ABODO VULCAN IN WHITE, OR SIMILAR)
- W02 — **TIMBER** - VERTICAL - NATURAL STAIN (HERMPAC OR ABODO VULCAN IN NATURAL, OR SIMILAR) NOTE: NO OVERLY SATURATED / VIBRANT STAINS TO BE USED
- W03 — **TIMBER** - VERTICAL - DARK / CHARCOAL STAIN (HERMPAC OR ABODO VULCAN IN EBONY/GRAPHITE, OR SIMILAR)
- W04 — **GROOVED SHEET PRODUCT** - VERTICAL - WHITE / LIGHT PAINT JAMES HARDIE GROOVED AXON PANEL (133mm/400mm)
- W05 — **GROOVED SHEET PRODUCT** - VERTICAL - DARK PAINT JAMES HARDIE GROOVED AXON PANEL (133mm/400mm)
- W06 — **GROOVED SHEET PRODUCT** - VERTICAL - BLACK PAINT JAMES HARDIE GROOVED AXON PANEL (133mm/400mm)
- W07 — **WEATHERBOARD** - HORIZONTAL - LIGHT PAINT
- W08 — **WEATHERBOARD** - HORIZONTAL - DARK PAINT
- W09 — **WEATHERBOARD** - HORIZONTAL - FEATURE TIMBER (HERMPAC WEATHERBOARD IN NATURAL STAIN)
- W10 — **BRICK** - RUNNING BOND - WHITE NATURAL FINISH
- W11 — **BRICK** - RUNNING BOND - BLACK FINISH
- W12 — **BRICK** - RUNNING BOND - NATURAL FINISH 3-5 COLOUR MIX FOR VARIETY

ROOFING / JOINERY

- **STEEL RIBBED ROOFING** - REFER TO COLOURS BELOW NOTE: THIS SPECIFICATION CAN ALSO BE USED FOR WALLS
- **ALUMINIUM JOINERY** - REFER TO COLOURS BELOW
- R01 — **STEEL TRAY** - COLORSTEEL TITANIA / CLOUD
- J01 — **ALUMINIUM JOINERY** - COLORSTEEL TITANIA / CLOUD
- R02 — **STEEL TRAY** - COLORSTEEL GULL GREY
- J02 — **ALUMINIUM JOINERY** - COLORSTEEL GULL GREY
- R03 — **STEEL TRAY** - COLORSTEEL IRONSAND
- J03 — **ALUMINIUM JOINERY** - COLORSTEEL IRONSAND
- R04 — **STEEL TRAY** - COLORSTEEL KARAKA / EBONY / WINDSOR GREY
- J04 — **ALUMINIUM JOINERY** - COLORSTEEL KARAKA / EBONY / WINDSOR

ARCHITECTURAL FEATURES



GABLE PICTURE FRAME HIGHLIGHTS FEATURE CLADDING — PF



THIN FASCIA CREATES A SENSE OF LIGHTNESS — TF



WINDOW SHROUD HIGHLIGHT KEY GLAZING PANELS — WS

TERRA STUDIO

B51

FLOOR PLAN SUMMARY

BEDROOMS	4
BATHROOMS	2.5
GARAGE	1
STOREYS	2

GROSS FLOOR AREA

GROUND FLOOR	68.3m²
FIRST FLOOR	68.3m²
BALCONY/DECK	
TOTAL AREA	136.6m²
BUILDING COVERAGE	70.6m²

NOTES:

GROSS FLOOR AREA IS MEASURED FROM THE OUTSIDE OF EXTERNAL WALL FRAMING, AND INCLUDES STAIRS AND STAIRWELLS AT EACH FLOOR. DECKS AND BALCONIES, UNLESS OTHERWISE STATED, ARE NOT INCLUDED IN GFA.

THE BUILDING COVERAGE TOTAL LISTED ON THIS SHEET DOES NOT ACCOUNT FOR ADDITIONAL SITE-SPECIFIC BUILDING COVERAGES SUCH AS DECKS OVER 1m AND OTHER STRUCTURES.

DESIGNS ARE SUBJECT TO RESOURCE CONSENT. REFER TO APPROVED INTERGRATED CONSENT MASTERPLAN DRAWINGS FOR LOT-SPECIFIC INFORMATION AND LANDSCAPE DESIGN.

DIMENSIONS MUST NOT BE SCALED FROM THE DRAWINGS. THE CONTRACTOR SHALL CONFIRM ALL DIMENSIONS AND LEVELS ON SITE PRIOR TO COMMENCING WORK.

LOUVRE WINDOWS MAY BE SUBSTITUTED FOR STANDARD AWNINGS IF REQUIRED TO ACHIEVE COMPLIANCE WITH NZBC H1 AT BUILDING CONSENT

LEGEND

- OUTLOOK
- OUTDOOR LIVING SPACE 4m x 5m / 20m²
- BATTER SLOPE

ELEVATION KEY

2 / 3 / 1 / 4


ROOM KEY

E	ENTRY
L	LIVING ROOM
D	DINING
K	KITCHEN
WC	BATHROOM
EN	ENSUITE
B	BEDROOM
ST	STORAGE
G	GARAGE

CLIENT	MYLAND PARTNERS
PROJECT NAME	PROJECT
DRAWING TITLE	B51
SCALE	1:50
REVISION I.D	B

DRAWING NO.

A-TB-082

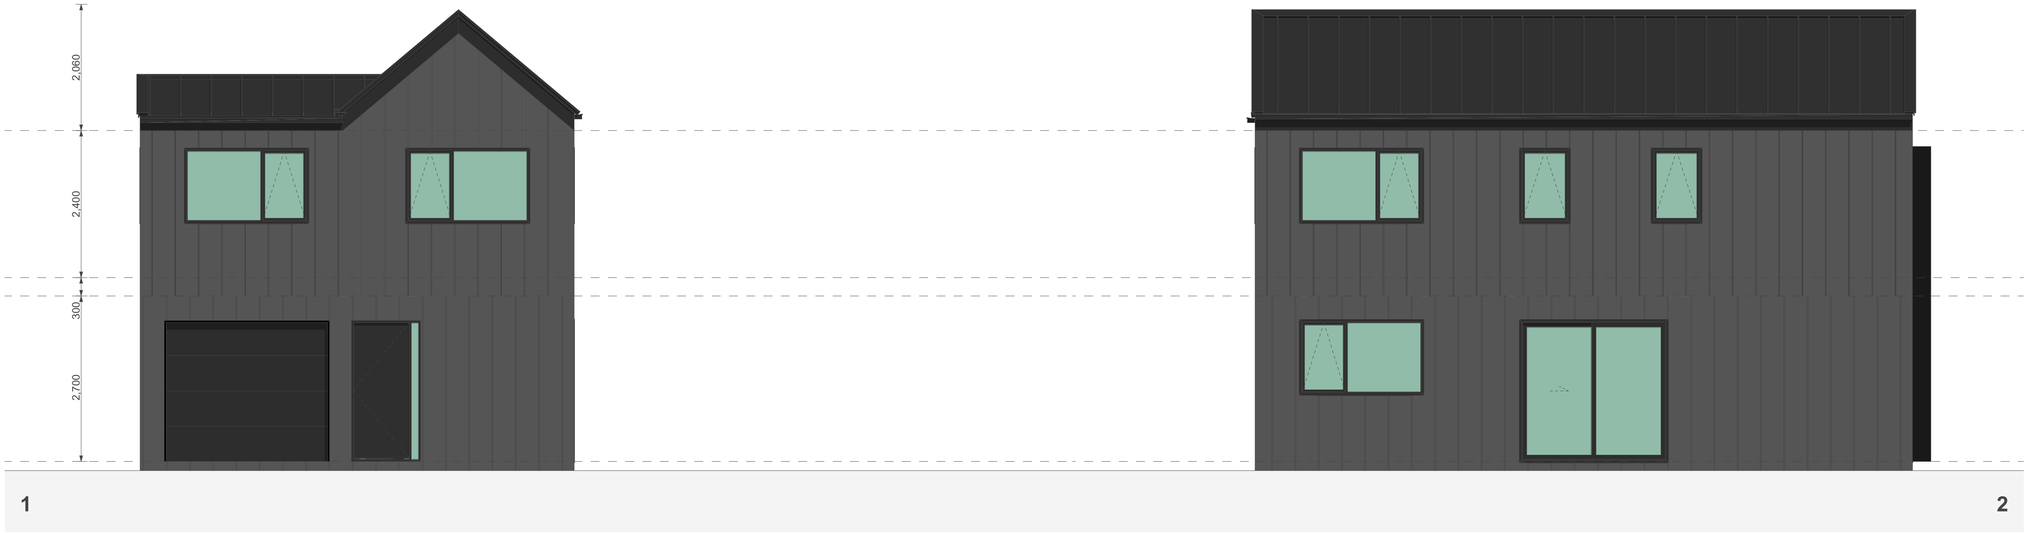


1

2



3

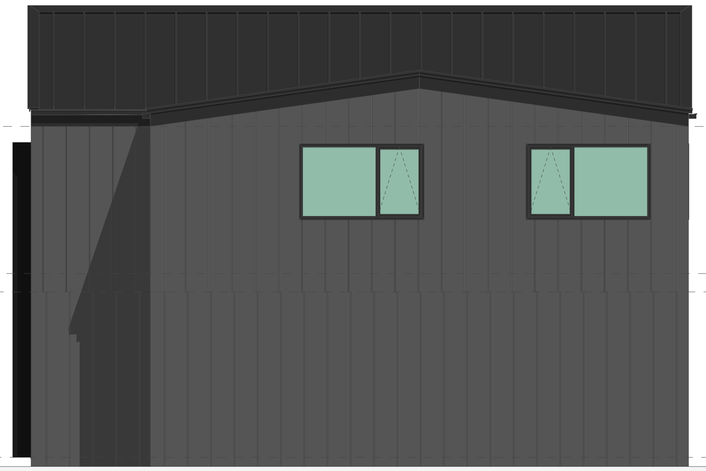

4


WALL CLADDING

- W01 — **TIMBER** - VERTICAL - WHITEWASH STAIN (HERMPAC OR ABODO VULCAN IN WHITE, OR SIMILAR)
- W02 — **TIMBER** - VERTICAL - NATURAL STAIN (HERMPAC OR ABODO VULCAN IN NATURAL, OR SIMILAR) NOTE: NO OVERLY SATURATED / VIBRANT STAINS TO BE USED
- W03 — **TIMBER** - VERTICAL - DARK / CHARCOAL STAIN (HERMPAC OR ABODO VULCAN IN EBONY/GRAPHITE, OR SIMILAR)
- W04 — **GROOVED SHEET PRODUCT** - VERTICAL - WHITE / LIGHT PAINT JAMES HARDIE GROOVED AXON PANEL (133mm/400mm)
- W05 — **GROOVED SHEET PRODUCT** - VERTICAL - DARK PAINT JAMES HARDIE GROOVED AXON PANEL (133mm/400mm)
- W06 — **GROOVED SHEET PRODUCT** - VERTICAL - BLACK PAINT JAMES HARDIE GROOVED AXON PANEL (133mm/400mm)
- W07 — **WEATHERBOARD** - HORIZONTAL - LIGHT PAINT
- W08 — **WEATHERBOARD** - HORIZONTAL - DARK PAINT
- W09 — **WEATHERBOARD** - HORIZONTAL - FEATURE TIMBER (HERMPAC WEATHERBOARD IN NATURAL STAIN)
- W10 — **BRICK** - RUNNING BOND - WHITE NATURAL FINISH
- W11 — **BRICK** - RUNNING BOND - BLACK FINISH
- W12 — **BRICK** - RUNNING BOND - NATURAL FINISH 3-5 COLOUR MIX FOR VARIETY

ROOFING / JOINERY

- **STEEL RIBBED ROOFING** - REFER TO COLOURS BELOW NOTE: THIS SPECIFICATION CAN ALSO BE USED FOR WALLS
- **ALUMINIUM JOINERY** - REFER TO COLOURS BELOW
- R01 — **STEEL TRAY** - COLORSTEEL TITANIA / CLOUD
- J01 — **ALUMINIUM JOINERY** - COLORSTEEL TITANIA / CLOUD
- R02 — **STEEL TRAY** - COLORSTEEL GULL GREY
- J02 — **ALUMINIUM JOINERY** - COLORSTEEL GULL GREY
- R03 — **STEEL TRAY** - COLORSTEEL IRONSAND
- J03 — **ALUMINIUM JOINERY** - COLORSTEEL IRONSAND
- R04 — **STEEL TRAY** - COLORSTEEL KARAKA / EBONY / WINDSOR GREY
- J04 — **ALUMINIUM JOINERY** - COLORSTEEL KARAKA / EBONY / WINDSOR

ARCHITECTURAL FEATURES

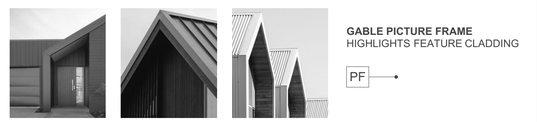

GABLE PICTURE FRAME HIGHLIGHTS FEATURE CLADDING — PF



THIN FASCIA CREATES A SENSE OF LIGHTNESS — TF



WINDOW SHROUD HIGHLIGHT KEY GLAZING PANELS — WS

TERRA STUDIO

B51

FLOOR PLAN SUMMARY

BEDROOMS	4
BATHROOMS	2.5
GARAGE	1
STOREYS	2

GROSS FLOOR AREA

GROUND FLOOR	68.3m²
FIRST FLOOR	68.3m²
BALCONY/DECK	
TOTAL AREA	136.6m²
BUILDING COVERAGE	70.6m²

NOTES:

GROSS FLOOR AREA IS MEASURED FROM THE OUTSIDE OF EXTERNAL WALL FRAMING, AND INCLUDES STAIRS AND STAIRWELLS AT EACH FLOOR. DECKS AND BALCONIES, UNLESS OTHERWISE STATED, ARE NOT INCLUDED IN GFA.

THE BUILDING COVERAGE TOTAL LISTED ON THIS SHEET DOES NOT ACCOUNT FOR ADDITIONAL SITE-SPECIFIC BUILDING COVERAGES SUCH AS DECKS OVER 1m AND OTHER STRUCTURES.

DESIGNS ARE SUBJECT TO RESOURCE CONSENT. REFER TO APPROVED INTERGRATED CONSENT MASTERPLAN DRAWINGS FOR LOT-SPECIFIC INFORMATION AND LANDSCAPE DESIGN.

DIMENSIONS MUST NOT BE SCALED FROM THE DRAWINGS. THE CONTRACTOR SHALL CONFIRM ALL DIMENSIONS AND LEVELS ON SITE PRIOR TO COMMENCING WORK.

LOUVRE WINDOWS MAY BE SUBSTITUTED FOR STANDARD AWNINGS IF REQUIRED TO ACHIEVE COMPLIANCE WITH NZBC H1 AT BUILDING CONSENT

LEGEND

- OUTLOOK
- OUTDOOR LIVING SPACE 4m x 5m / 20m²
- BATTER SLOPE

ELEVATION KEY




ROOM KEY

E	ENTRY
L	LIVING ROOM
D	DINING
K	KITCHEN
WC	BATHROOM
EN	ENSUITE
B	BEDROOM
ST	STORAGE
G	GARAGE

CLIENT	MYLAND PARTNERS
PROJECT NAME	PROJECT
DRAWING TITLE	B51 - ELEVATIONS
SCALE	1:50
REVISION I.D	B

DRAWING NO.

A-TB-083

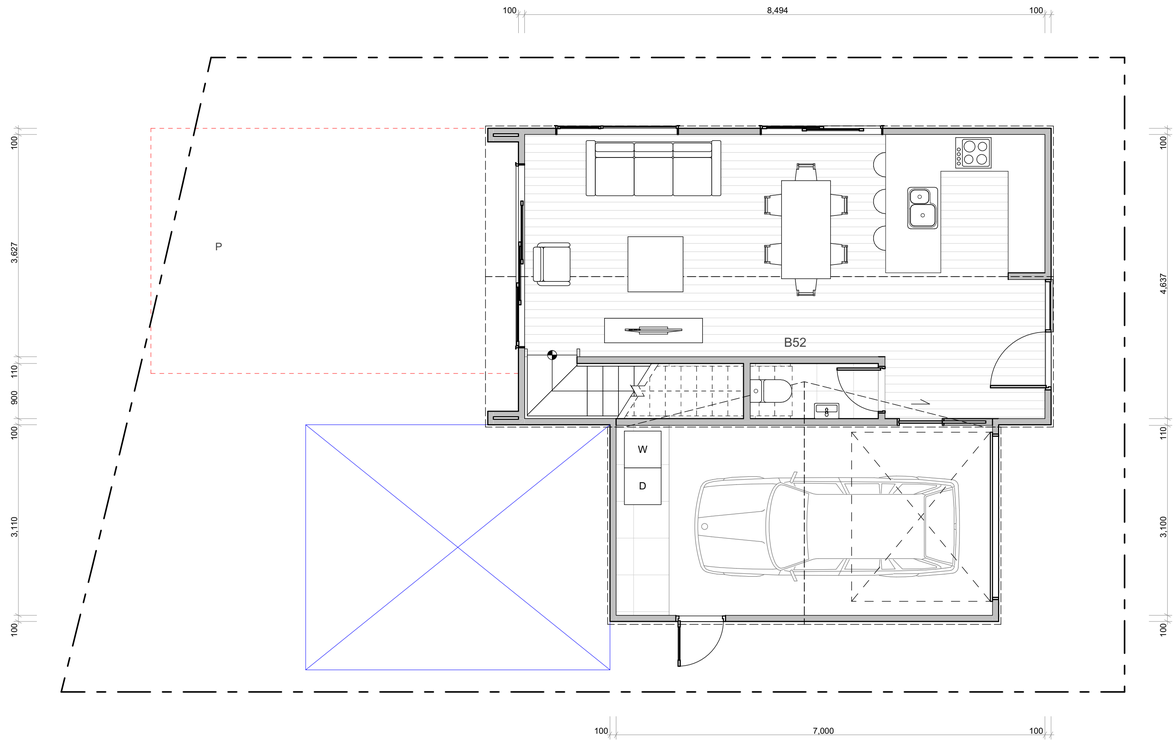

TERRA STUDIO

B52

FLOOR PLAN SUMMARY

BEDROOMS	3
BATHROOMS	2.5
GARAGE	1
STOREYS	2

GROSS FLOOR AREA

GROUND FLOOR	62.5m^2
FIRST FLOOR	63.2m^2
BALCONY/DECK	
TOTAL AREA	125.7m^2
BUILDING COVERAGE	67.2m^2

NOTES:

GROSS FLOOR AREA IS MEASURED FROM THE OUTSIDE OF EXTERNAL WALL FRAMING, AND INCLUDES STAIRS AND STAIRWELLS AT EACH FLOOR. DECKS AND BALCONIES, UNLESS OTHERWISE STATED, ARE NOT INCLUDED IN GFA.

THE BUILDING COVERAGE TOTAL LISTED ON THIS SHEET DOES NOT ACCOUNT FOR ADDITIONAL SITE-SPECIFIC BUILDING COVERAGES SUCH AS DECKS OVER 1m AND OTHER STRUCTURES.

DESIGNS ARE SUBJECT TO RESOURCE CONSENT. REFER TO APPROVED INTERGRATED CONSENT MASTERPLAN DRAWINGS FOR LOT-SPECIFIC INFORMATION AND LANDSCAPE DESIGN.

DIMENSIONS MUST NOT BE SCALED FROM THE DRAWINGS. THE CONTRACTOR SHALL CONFIRM ALL DIMENSIONS AND LEVELS ON SITE PRIOR TO COMMENCING WORK.

LOUVRE WINDOWS MAY BE SUBSTITUTED FOR STANDARD AWNINGS IF REQUIRED TO ACHIEVE COMPLIANCE WITH NZBC H1 AT BUILDING CONSENT

LEGEND

OUTLOOK

OUTDOOR LIVING SPACE
4m x 5m / 20m^2

BATTER SLOPE

ELEVATION KEY

2 / 3 / 1 / 4

ROOM KEY

E	ENTRY
L	LIVING ROOM
D	DINING
K	KITCHEN
WC	BATHROOM
EN	ENSUITE
B	BEDROOM
ST	STORAGE
G	GARAGE


WALL CLADDING

- W01 — **TIMBER** - VERTICAL - WHITEWASH STAIN (HERMPAC OR ABODO VULCAN IN WHITE, OR SIMILAR)
- W02 — **TIMBER** - VERTICAL - NATURAL STAIN (HERMPAC OR ABODO VULCAN IN NATURAL, OR SIMILAR) NOTE: NO OVERLY SATURATED / VIBRANT STAINS TO BE USED
- W03 — **TIMBER** - VERTICAL - DARK / CHARCOAL STAIN (HERMPAC OR ABODO VULCAN IN EBONY/GRAPHITE, OR SIMILAR)
- W04 — **GROOVED SHEET PRODUCT** - VERTICAL - WHITE / LIGHT PAINT JAMES HARDIE GROOVED AXON PANEL (133mm/400mm)
- W05 — **GROOVED SHEET PRODUCT** - VERTICAL - DARK PAINT JAMES HARDIE GROOVED AXON PANEL (133mm/400mm)
- W06 — **GROOVED SHEET PRODUCT** - VERTICAL - BLACK PAINT JAMES HARDIE GROOVED AXON PANEL (133mm/400mm)
- W07 — **WEATHERBOARD** - HORIZONTAL - LIGHT PAINT
- W08 — **WEATHERBOARD** - HORIZONTAL - DARK PAINT
- W09 — **WEATHERBOARD** - HORIZONTAL - FEATURE TIMBER (HERMPAC WEATHERBOARD IN NATURAL STAIN)
- W10 — **BRICK** - RUNNING BOND - WHITE NATURAL FINISH
- W11 — **BRICK** - RUNNING BOND - BLACK FINISH
- W12 — **BRICK** - RUNNING BOND - NATURAL FINISH 3-5 COLOUR MIX FOR VARIETY

ROOFING / JOINERY

- **STEEL RIBBED ROOFING** - REFER TO COLOURS BELOW NOTE: THIS SPECIFICATION CAN ALSO BE USED FOR WALLS
- **ALUMINIUM JOINERY** - REFER TO COLOURS BELOW
- R01 — **STEEL TRAY** - COLORSTEEL TITANIA / CLOUD
  J01 — **ALUMINIUM JOINERY** - COLORSTEEL TITANIA / CLOUD
- R02 — **STEEL TRAY** - COLORSTEEL GULL GREY
  J02 — **ALUMINIUM JOINERY** - COLORSTEEL GULL GREY
- R03 — **STEEL TRAY** - COLORSTEEL IRONSAND
  J03 — **ALUMINIUM JOINERY** - COLORSTEEL IRONSAND
- R04 — **STEEL TRAY** - COLORSTEEL KARAKA / EBONY / WINDSOR GREY
  J04 — **ALUMINIUM JOINERY** - COLORSTEEL KARAKA / EBONY / WINDSOR

ARCHITECTURAL FEATURES

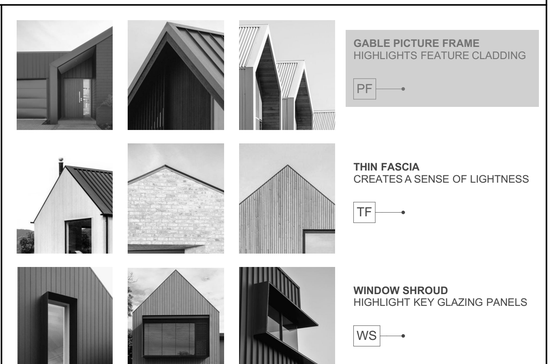

GABLE PICTURE FRAME HIGHLIGHTS FEATURE CLADDING — PF


THIN FASCIA CREATES A SENSE OF LIGHTNESS — TF

WINDOW SHROUD HIGHLIGHT KEY GLAZING PANELS — WS

CLIENT	MYLAND PARTNERS
PROJECT NAME	PROJECT
DRAWING TITLE	B52
SCALE	1:50
REVISION I.D	B

DRAWING NO.

A-TB-084

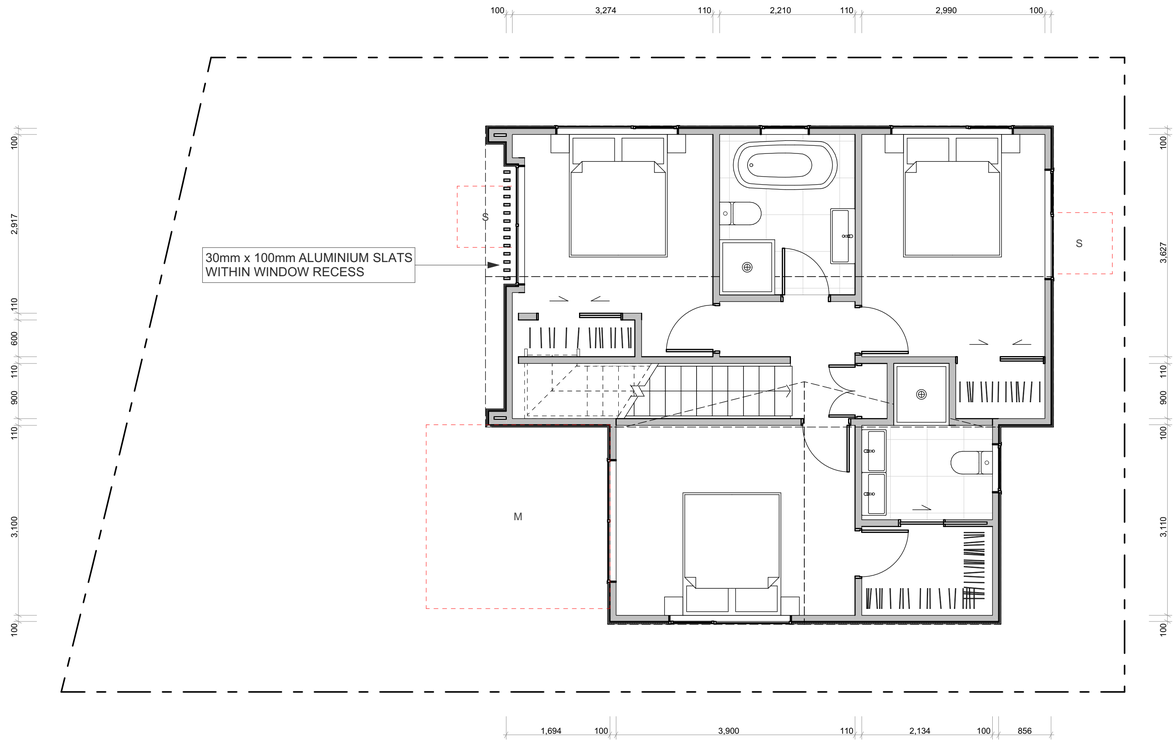


WALL CLADDING

- W01 — **TIMBER** - VERTICAL - WHITEWASH STAIN (HERMPAC OR ABODO VULCAN IN WHITE, OR SIMILAR)
- W02 — **TIMBER** - VERTICAL - NATURAL STAIN (HERMPAC OR ABODO VULCAN IN NATURAL, OR SIMILAR) NOTE: NO OVERLY SATURATED / VIBRANT STAINS TO BE USED
- W03 — **TIMBER** - VERTICAL - DARK / CHARCOAL STAIN (HERMPAC OR ABODO VULCAN IN EBONY/GRAPHITE, OR SIMILAR)
- W04 — **GROOVED SHEET PRODUCT** - VERTICAL - WHITE / LIGHT PAINT JAMES HARDIE GROOVED AXON PANEL (133mm/400mm)
- W05 — **GROOVED SHEET PRODUCT** - VERTICAL - DARK PAINT JAMES HARDIE GROOVED AXON PANEL (133mm/400mm)
- W06 — **GROOVED SHEET PRODUCT** - VERTICAL - BLACK PAINT JAMES HARDIE GROOVED AXON PANEL (133mm/400mm)
- W07 — **WEATHERBOARD** - HORIZONTAL - LIGHT PAINT
- W08 — **WEATHERBOARD** - HORIZONTAL - DARK PAINT
- W09 — **WEATHERBOARD** - HORIZONTAL - FEATURE TIMBER (HERMPAC WEATHERBOARD IN NATURAL STAIN)
- W10 — **BRICK** - RUNNING BOND - WHITE NATURAL FINISH
- W11 — **BRICK** - RUNNING BOND - BLACK FINISH
- W12 — **BRICK** - RUNNING BOND - NATURAL FINISH 3-5 COLOUR MIX FOR VARIETY

ROOFING / JOINERY

- **STEEL RIBBED ROOFING** - REFER TO COLOURS BELOW NOTE: THIS SPECIFICATION CAN ALSO BE USED FOR WALLS
- **ALUMINIUM JOINERY** - REFER TO COLOURS BELOW
- R01 — **STEEL TRAY** - COLORSTEEL TITANIA / CLOUD
- J01 — **ALUMINIUM JOINERY** - COLORSTEEL TITANIA / CLOUD
- R02 — **STEEL TRAY** - COLORSTEEL GULL GREY
- J02 — **ALUMINIUM JOINERY** - COLORSTEEL GULL GREY
- R03 — **STEEL TRAY** - COLORSTEEL IRONSAND
- J03 — **ALUMINIUM JOINERY** - COLORSTEEL IRONSAND
- R04 — **STEEL TRAY** - COLORSTEEL KARAKA / EBONY / WINDSOR GREY
- J04 — **ALUMINIUM JOINERY** - COLORSTEEL KARAKA / EBONY / WINDSOR

ARCHITECTURAL FEATURES

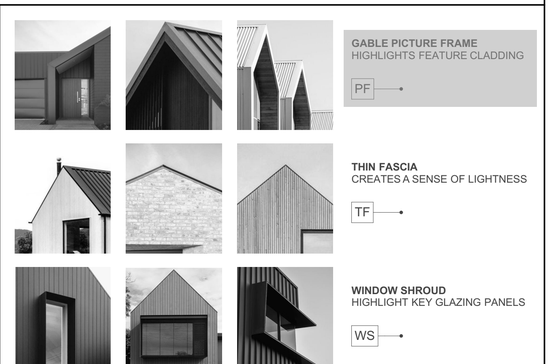

- **GABLE PICTURE FRAME** HIGHLIGHTS FEATURE CLADDING — PF
- **THIN FASCIA** CREATES A SENSE OF LIGHTNESS — TF
- **WINDOW SHROUD** HIGHLIGHT KEY GLAZING PANELS — WS

TERRA STUDIO

B52

FLOOR PLAN SUMMARY

BEDROOMS	3
BATHROOMS	2.5
GARAGE	1
STOREYS	2

GROSS FLOOR AREA

GROUND FLOOR	62.5m²
FIRST FLOOR	63.2m²
BALCONY/DECK	
TOTAL AREA	125.7m²
BUILDING COVERAGE	67.2m²

NOTES:

GROSS FLOOR AREA IS MEASURED FROM THE OUTSIDE OF EXTERNAL WALL FRAMING, AND INCLUDES STAIRS AND STAIRWELLS AT EACH FLOOR. DECKS AND BALCONIES, UNLESS OTHERWISE STATED, ARE NOT INCLUDED IN GFA.

THE BUILDING COVERAGE TOTAL LISTED ON THIS SHEET DOES NOT ACCOUNT FOR ADDITIONAL SITE-SPECIFIC BUILDING COVERAGES SUCH AS DECKS OVER 1m AND OTHER STRUCTURES.

DESIGNS ARE SUBJECT TO RESOURCE CONSENT. REFER TO APPROVED INTERGRATED CONSENT MASTERPLAN DRAWINGS FOR LOT-SPECIFIC INFORMATION AND LANDSCAPE DESIGN.

DIMENSIONS MUST NOT BE SCALED FROM THE DRAWINGS. THE CONTRACTOR SHALL CONFIRM ALL DIMENSIONS AND LEVELS ON SITE PRIOR TO COMMENCING WORK.

LOUVRE WINDOWS MAY BE SUBSTITUTED FOR STANDARD AWNINGS IF REQUIRED TO ACHIEVE COMPLIANCE WITH NZBC H1 AT BUILDING CONSENT

LEGEND

- OUTLOOK
- OUTDOOR LIVING SPACE 4m x 5m / 20m²
- BATTER SLOPE

ELEVATION KEY

2 / 3 / 1 / 4

ROOM KEY

E	ENTRY
L	LIVING ROOM
D	DINING
K	KITCHEN
WC	BATHROOM
EN	ENSUITE
B	BEDROOM
ST	STORAGE
G	GARAGE

CLIENT	MYLAND PARTNERS
PROJECT NAME	PROJECT
DRAWING TITLE	B52
SCALE	1:50
REVISION I.D	B


DRAWING NO.

A-TB-085




1

2

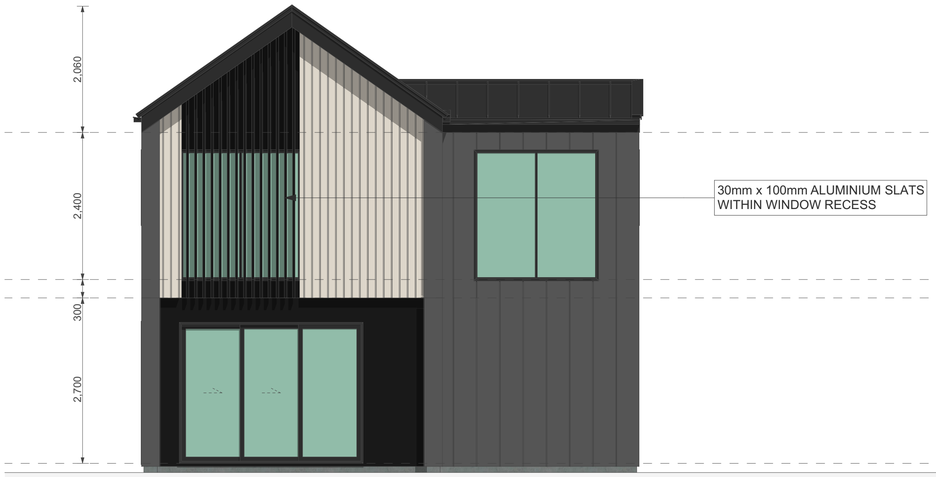

3

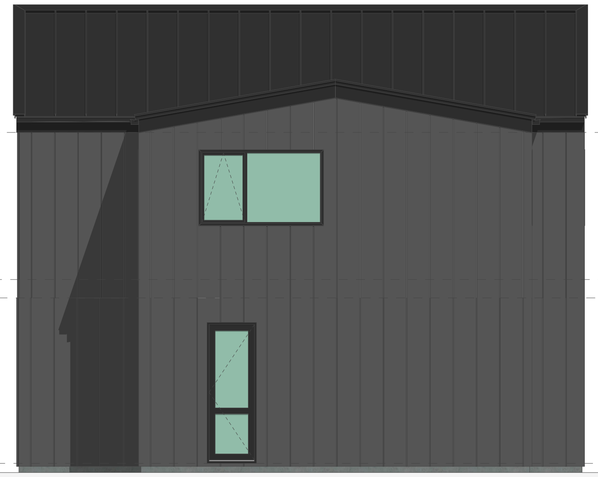

4

WALL CLADDING

- W01 — **TIMBER** - VERTICAL - WHITEWASH STAIN (HERMPAC OR ABODO VULCAN IN WHITE, OR SIMILAR)
- W02 — **TIMBER** - VERTICAL - NATURAL STAIN (HERMPAC OR ABODO VULCAN IN NATURAL, OR SIMILAR) NOTE: NO OVERLY SATURATED / VIBRANT STAINS TO BE USED
- W03 — **TIMBER** - VERTICAL - DARK / CHARCOAL STAIN (HERMPAC OR ABODO VULCAN IN EBONY/GRAPHITE, OR SIMILAR)
- W04 — **GROOVED SHEET PRODUCT** - VERTICAL - WHITE / LIGHT PAINT JAMES HARDIE GROOVED AXON PANEL (133mm/400mm)
- W05 — **GROOVED SHEET PRODUCT** - VERTICAL - DARK PAINT JAMES HARDIE GROOVED AXON PANEL (133mm/400mm)
- W06 — **GROOVED SHEET PRODUCT** - VERTICAL - BLACK PAINT JAMES HARDIE GROOVED AXON PANEL (133mm/400mm)
- W07 — **WEATHERBOARD** - HORIZONTAL - LIGHT PAINT
- W08 — **WEATHERBOARD** - HORIZONTAL - DARK PAINT
- W09 — **WEATHERBOARD** - HORIZONTAL - FEATURE TIMBER (HERMPAC WEATHERBOARD IN NATURAL STAIN)
- W10 — **BRICK** - RUNNING BOND - WHITE NATURAL FINISH
- W11 — **BRICK** - RUNNING BOND - BLACK FINISH
- W12 — **BRICK** - RUNNING BOND - NATURAL FINISH 3-5 COLOUR MIX FOR VARIETY

ROOFING / JOINERY

- **STEEL RIBBED ROOFING** - REFER TO COLOURS BELOW NOTE: THIS SPECIFICATION CAN ALSO BE USED FOR WALLS
- **ALUMINIUM JOINERY** - REFER TO COLOURS BELOW
- R01 — **STEEL TRAY** - COLORSTEEL TITANIA / CLOUD
- J01 — **ALUMINIUM JOINERY** - COLORSTEEL TITANIA / CLOUD
- R02 — **STEEL TRAY** - COLORSTEEL GULL GREY
- J02 — **ALUMINIUM JOINERY** - COLORSTEEL GULL GREY
- R03 — **STEEL TRAY** - COLORSTEEL IRONSAND
- J03 — **ALUMINIUM JOINERY** - COLORSTEEL IRONSAND
- R04 — **STEEL TRAY** - COLORSTEEL KARAKA / EBONY / WINDSOR GREY
- J04 — **ALUMINIUM JOINERY** - COLORSTEEL KARAKA / EBONY / WINDSOR

ARCHITECTURAL FEATURES



GABLE PICTURE FRAME HIGHLIGHTS FEATURE CLADDING — PF

THIN FASCIA CREATES A SENSE OF LIGHTNESS — TF

WINDOW SHROUD HIGHLIGHT KEY GLAZING PANELS — WS

TERRA STUDIO

B52

FLOOR PLAN SUMMARY

BEDROOMS	3
BATHROOMS	2.5
GARAGE	1
STOREYS	2

GROSS FLOOR AREA

GROUND FLOOR	62.5m^2
FIRST FLOOR	63.2m^2
BALCONY/DECK	
TOTAL AREA	125.7m^2
BUILDING COVERAGE	67.2m^2

NOTES:

GROSS FLOOR AREA IS MEASURED FROM THE OUTSIDE OF EXTERNAL WALL FRAMING, AND INCLUDES STAIRS AND STAIRWELLS AT EACH FLOOR. DECKS AND BALCONIES, UNLESS OTHERWISE STATED, ARE NOT INCLUDED IN GFA.

THE BUILDING COVERAGE TOTAL LISTED ON THIS SHEET DOES NOT ACCOUNT FOR ADDITIONAL SITE-SPECIFIC BUILDING COVERAGES SUCH AS DECKS OVER 1m AND OTHER STRUCTURES.

DESIGNS ARE SUBJECT TO RESOURCE CONSENT. REFER TO APPROVED INTERGRATED CONSENT MASTERPLAN DRAWINGS FOR LOT-SPECIFIC INFORMATION AND LANDSCAPE DESIGN.

DIMENSIONS MUST NOT BE SCALED FROM THE DRAWINGS. THE CONTRACTOR SHALL CONFIRM ALL DIMENSIONS AND LEVELS ON SITE PRIOR TO COMMENCING WORK.

LOUVRE WINDOWS MAY BE SUBSTITUTED FOR STANDARD AWNINGS IF REQUIRED TO ACHIEVE COMPLIANCE WITH NZBC H1 AT BUILDING CONSENT

LEGEND

- OUTLOOK
- OUTDOOR LIVING SPACE 4m x 5m / 20m^2
- BATTER SLOPE

ELEVATION KEY

2 / 3 / 1 / 4


ROOM KEY

E	ENTRY
L	LIVING ROOM
D	DINING
K	KITCHEN
WC	BATHROOM
EN	ENSUITE
B	BEDROOM
ST	STORAGE
G	GARAGE

CLIENT	MYLAND PARTNERS
PROJECT NAME	PROJECT
DRAWING TITLE	B52 - ELEVATIONS
SCALE	1:50
REVISION I.D	B

DRAWING NO.

A-TB-086

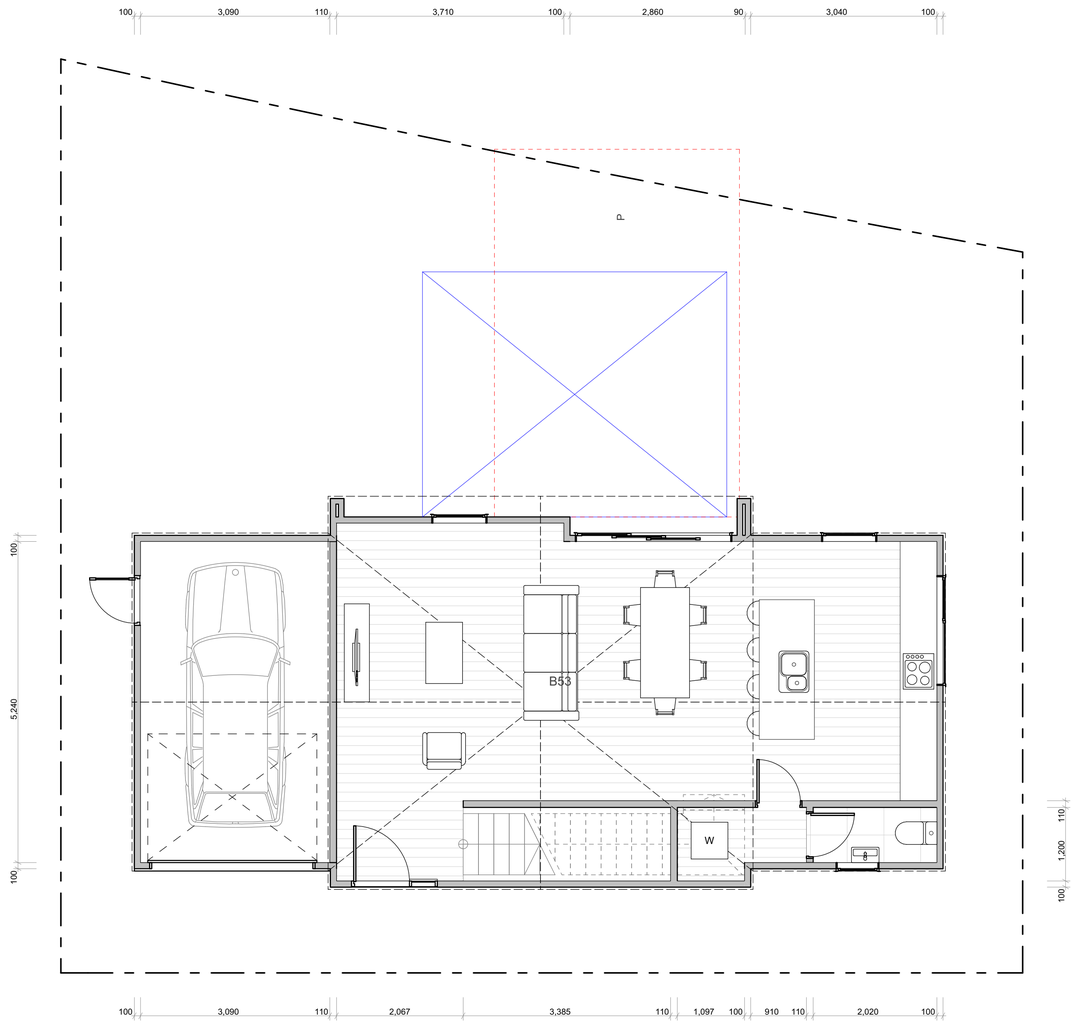

TERRA STUDIO

B53

FLOOR PLAN SUMMARY

BEDROOMS	4
BATHROOMS	2.5
GARAGE	1
STOREYS	2

GROSS FLOOR AREA

GROUND FLOOR	75.4m^2
FIRST FLOOR	75.4m^2
BALCONY/DECK	
TOTAL AREA	150.8m^2
BUILDING COVERAGE	81.0m^2

NOTES:

GROSS FLOOR AREA IS MEASURED FROM THE OUTSIDE OF EXTERNAL WALL FRAMING, AND INCLUDES STAIRS AND STAIRWELLS AT EACH FLOOR. DECKS AND BALCONIES, UNLESS OTHERWISE STATED, ARE NOT INCLUDED IN GFA.

THE BUILDING COVERAGE TOTAL LISTED ON THIS SHEET DOES NOT ACCOUNT FOR ADDITIONAL SITE-SPECIFIC BUILDING COVERAGES SUCH AS DECKS OVER 1m AND OTHER STRUCTURES.

DESIGNS ARE SUBJECT TO RESOURCE CONSENT. REFER TO APPROVED INTERGRATED CONSENT MASTERPLAN DRAWINGS FOR LOT-SPECIFIC INFORMATION AND LANDSCAPE DESIGN.

DIMENSIONS MUST NOT BE SCALED FROM THE DRAWINGS. THE CONTRACTOR SHALL CONFIRM ALL DIMENSIONS AND LEVELS ON SITE PRIOR TO COMMENCING WORK.

LOUVRE WINDOWS MAY BE SUBSTITUTED FOR STANDARD AWNINGS IF REQUIRED TO ACHIEVE COMPLIANCE WITH NZBC H1 AT BUILDING CONSENT

LEGEND

OUTLOOK

OUTDOOR LIVING SPACE
4m x 5m / 20m^2

BATTER SLOPE

ELEVATION KEY

2 / 3 / 1 / 4

ROOM KEY

E	ENTRY
L	LIVING ROOM
D	DINING
K	KITCHEN
WC	BATHROOM
EN	ENSUITE
B	BEDROOM
ST	STORAGE
G	GARAGE

WALL CLADDING

- W01 — **TIMBER** - VERTICAL - WHITEWASH STAIN (HERMPAC OR ABODO VULCAN IN WHITE, OR SIMILAR)
- W02 — **TIMBER** - VERTICAL - NATURAL STAIN (HERMPAC OR ABODO VULCAN IN NATURAL, OR SIMILAR) NOTE: NO OVERLY SATURATED / VIBRANT STAINS TO BE USED
- W03 — **TIMBER** - VERTICAL - DARK / CHARCOAL STAIN (HERMPAC OR ABODO VULCAN IN EBONY/GRAPHITE, OR SIMILAR)
- W04 — **GROOVED SHEET PRODUCT** - VERTICAL - WHITE / LIGHT PAINT JAMES HARDIE GROOVED AXON PANEL (133mm/400mm)
- W05 — **GROOVED SHEET PRODUCT** - VERTICAL - DARK PAINT JAMES HARDIE GROOVED AXON PANEL (133mm/400mm)
- W06 — **GROOVED SHEET PRODUCT** - VERTICAL - BLACK PAINT JAMES HARDIE GROOVED AXON PANEL (133mm/400mm)
- W07 — **WEATHERBOARD** - HORIZONTAL - LIGHT PAINT
- W08 — **WEATHERBOARD** - HORIZONTAL - DARK PAINT
- W09 — **WEATHERBOARD** - HORIZONTAL - FEATURE TIMBER (HERMPAC WEATHERBOARD IN NATURAL STAIN)
- W10 — **BRICK** - RUNNING BOND - WHITE NATURAL FINISH
- W11 — **BRICK** - RUNNING BOND - BLACK FINISH
- W12 — **BRICK** - RUNNING BOND - NATURAL FINISH 3-5 COLOUR MIX FOR VARIETY

ROOFING / JOINERY

- **STEEL RIBBED ROOFING** - REFER TO COLOURS BELOW NOTE: THIS SPECIFICATION CAN ALSO BE USED FOR WALLS
- **ALUMINIUM JOINERY** - REFER TO COLOURS BELOW
- R01 — **STEEL TRAY** - COLORSTEEL TITANIA / CLOUD
  J01 — **ALUMINIUM JOINERY** - COLORSTEEL TITANIA / CLOUD
- R02 — **STEEL TRAY** - COLORSTEEL GULL GREY
  J02 — **ALUMINIUM JOINERY** - COLORSTEEL GULL GREY
- R03 — **STEEL TRAY** - COLORSTEEL IRONSAND
  J03 — **ALUMINIUM JOINERY** - COLORSTEEL IRONSAND
- R04 — **STEEL TRAY** - COLORSTEEL KARAKA / EBONY / WINDSOR GREY
  J04 — **ALUMINIUM JOINERY** - COLORSTEEL KARAKA / EBONY / WINDSOR

ARCHITECTURAL FEATURES



GABLE PICTURE FRAME
HIGHLIGHTS FEATURE CLADDING
PF



THIN FASCIA
CREATES A SENSE OF LIGHTNESS
TF




WINDOW SHROUD
HIGHLIGHT KEY GLAZING PANELS
WS

CLIENT	MYLAND PARTNERS
PROJECT NAME	PROJECT
DRAWING TITLE	B53
SCALE	1:50
REVISION I.D	B

DRAWING NO.

A-TB-087

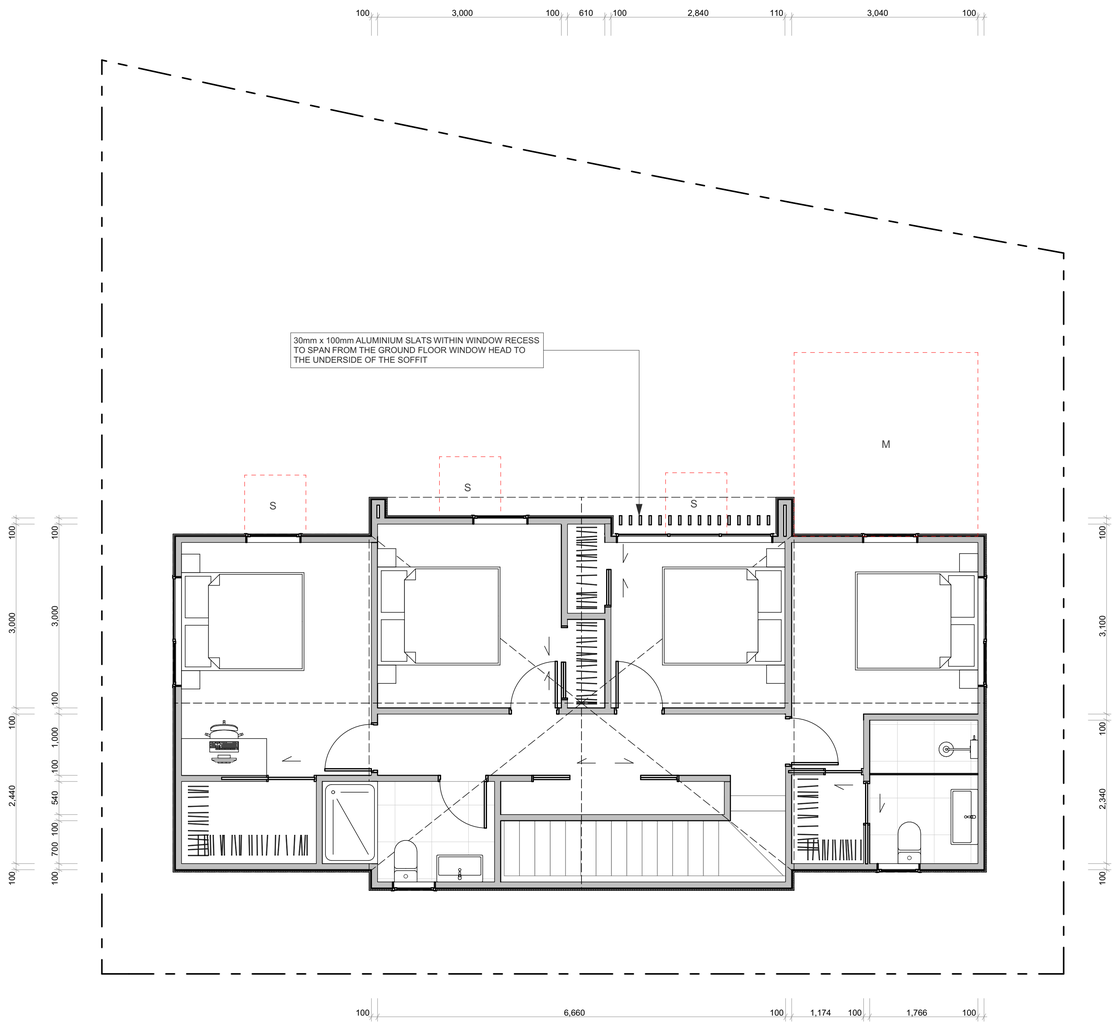


WALL CLADDING

W01	**TIMBER** - VERTICAL - WHITEWASH STAIN (HERMPAC OR ABODO VULCAN IN WHITE, OR SIMILAR)
W02	**TIMBER** - VERTICAL - NATURAL STAIN (HERMPAC OR ABODO VULCAN IN NATURAL, OR SIMILAR) NOTE: NO OVERLY SATURATED / VIBRANT STAINS TO BE USED
W03	**TIMBER** - VERTICAL - DARK / CHARCOAL STAIN (HERMPAC OR ABODO VULCAN IN EBONY/GRAPHITE, OR SIMILAR)
W04	**GROOVED SHEET PRODUCT** - VERTICAL - WHITE / LIGHT PAINT JAMES HARDIE GROOVED AXON PANEL (133mm/400mm)
W05	**GROOVED SHEET PRODUCT** - VERTICAL - DARK PAINT JAMES HARDIE GROOVED AXON PANEL (133mm/400mm)
W06	**GROOVED SHEET PRODUCT** - VERTICAL - BLACK PAINT JAMES HARDIE GROOVED AXON PANEL (133mm/400mm)
W07	**WEATHERBOARD** - HORIZONTAL - LIGHT PAINT
W08	**WEATHERBOARD** - HORIZONTAL - DARK PAINT
W09	**WEATHERBOARD** - HORIZONTAL - FEATURE TIMBER (HERMPAC WEATHERBOARD IN NATURAL STAIN)
W10	**BRICK** - RUNNING BOND - WHITE NATURAL FINISH
W11	**BRICK** - RUNNING BOND - BLACK FINISH
W12	**BRICK** - RUNNING BOND - NATURAL FINISH 3-5 COLOUR MIX FOR VARIETY

ROOFING / JOINERY

	STEEL RIBBED ROOFING - REFER TO COLOURS BELOW NOTE: THIS SPECIFICATION CAN ALSO BE USED FOR WALLS
	ALUMINIUM JOINERY - REFER TO COLOURS BELOW
R01	**STEEL TRAY** - COLORSTEEL TITANIA / CLOUD
J01	**ALUMINIUM JOINERY** - COLORSTEEL TITANIA / CLOUD
R02	**STEEL TRAY** - COLORSTEEL GULL GREY
J02	**ALUMINIUM JOINERY** - COLORSTEEL GULL GREY
R03	**STEEL TRAY** - COLORSTEEL IRONSAND
J03	**ALUMINIUM JOINERY** - COLORSTEEL IRONSAND
R04	**STEEL TRAY** - COLORSTEEL KARAKA / EBONY / WINDSOR GREY
J04	**ALUMINIUM JOINERY** - COLORSTEEL KARAKA / EBONY / WINDSOR

ARCHITECTURAL FEATURES

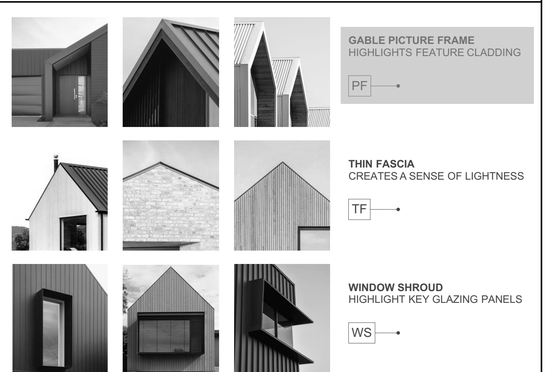

GABLE PICTURE FRAME
HIGHLIGHTS FEATURE CLADDING
PF

THIN FASCIA
CREATES A SENSE OF LIGHTNESS
TF

WINDOW SHROUD
HIGHLIGHT KEY GLAZING PANELS
WS

TERRA STUDIO

B53

FLOOR PLAN SUMMARY

BEDROOMS	4
BATHROOMS	2.5
GARAGE	1
STOREYS	2

GROSS FLOOR AREA

GROUND FLOOR	75.4m^2
FIRST FLOOR	75.4m^2
BALCONY/DECK	
TOTAL AREA	150.8m^2
BUILDING COVERAGE	81.0m^2

NOTES:

GROSS FLOOR AREA IS MEASURED FROM THE OUTSIDE OF EXTERNAL WALL FRAMING, AND INCLUDES STAIRS AND STAIRWELLS AT EACH FLOOR. DECKS AND BALCONIES, UNLESS OTHERWISE STATED, ARE NOT INCLUDED IN GFA.

THE BUILDING COVERAGE TOTAL LISTED ON THIS SHEET DOES NOT ACCOUNT FOR ADDITIONAL SITE-SPECIFIC BUILDING COVERAGES SUCH AS DECKS OVER 1m AND OTHER STRUCTURES.

DESIGNS ARE SUBJECT TO RESOURCE CONSENT. REFER TO APPROVED INTERGRATED CONSENT MASTERPLAN DRAWINGS FOR LOT-SPECIFIC INFORMATION AND LANDSCAPE DESIGN.

DIMENSIONS MUST NOT BE SCALED FROM THE DRAWINGS. THE CONTRACTOR SHALL CONFIRM ALL DIMENSIONS AND LEVELS ON SITE PRIOR TO COMMENCING WORK.

LOUVRE WINDOWS MAY BE SUBSTITUTED FOR STANDARD AWNINGS IF REQUIRED TO ACHIEVE COMPLIANCE WITH NZBC H1 AT BUILDING CONSENT


LEGEND

OUTLOOK

OUTDOOR LIVING SPACE
4m x 5m / 20m^2

BATTER SLOPE

ELEVATION KEY

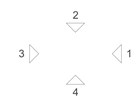

ROOM KEY

E	ENTRY
L	LIVING ROOM
D	DINING
K	KITCHEN
WC	BATHROOM
EN	ENSUITE
B	BEDROOM
ST	STORAGE
G	GARAGE

CLIENT	MYLAND PARTNERS
PROJECT NAME	PROJECT
DRAWING TITLE	B53
SCALE	1:50
REVISION I.D	B

DRAWING NO.

A-TB-088





WALL CLADDING

- W01 — **TIMBER** - VERTICAL - WHITEWASH STAIN (HERMPAC OR ABODO VULCAN IN WHITE, OR SIMILAR)
- W02 — **TIMBER** - VERTICAL - NATURAL STAIN (HERMPAC OR ABODO VULCAN IN NATURAL, OR SIMILAR) NOTE: NO OVERLY SATURATED / VIBRANT STAINS TO BE USED
- W03 — **TIMBER** - VERTICAL - DARK / CHARCOAL STAIN (HERMPAC OR ABODO VULCAN IN EBONY/GRAPHITE, OR SIMILAR)
- W04 — **GROOVED SHEET PRODUCT** - VERTICAL - WHITE / LIGHT PAINT JAMES HARDIE GROOVED AXON PANEL (133mm/400mm)
- W05 — **GROOVED SHEET PRODUCT** - VERTICAL - DARK PAINT JAMES HARDIE GROOVED AXON PANEL (133mm/400mm)
- W06 — **GROOVED SHEET PRODUCT** - VERTICAL - BLACK PAINT JAMES HARDIE GROOVED AXON PANEL (133mm/400mm)
- W07 — **WEATHERBOARD** - HORIZONTAL - LIGHT PAINT
- W08 — **WEATHERBOARD** - HORIZONTAL - DARK PAINT
- W09 — **WEATHERBOARD** - HORIZONTAL - FEATURE TIMBER (HERMPAC WEATHERBOARD IN NATURAL STAIN)
- W10 — **BRICK** - RUNNING BOND - WHITE NATURAL FINISH
- W11 — **BRICK** - RUNNING BOND - BLACK FINISH
- W12 — **BRICK** - RUNNING BOND - NATURAL FINISH 3-5 COLOUR MIX FOR VARIETY

ROOFING / JOINERY

- **STEEL RIBBED ROOFING** - REFER TO COLOURS BELOW NOTE: THIS SPECIFICATION CAN ALSO BE USED FOR WALLS
- **ALUMINIUM JOINERY** - REFER TO COLOURS BELOW
- R01 — **STEEL TRAY** - COLORSTEEL TITANIA / CLOUD
- J01 — **ALUMINIUM JOINERY** - COLORSTEEL TITANIA / CLOUD
- R02 — **STEEL TRAY** - COLORSTEEL GULL GREY
- J02 — **ALUMINIUM JOINERY** - COLORSTEEL GULL GREY
- R03 — **STEEL TRAY** - COLORSTEEL IRONSAND
- J03 — **ALUMINIUM JOINERY** - COLORSTEEL IRONSAND
- R04 — **STEEL TRAY** - COLORSTEEL KARAKA / EBONY / WINDSOR GREY
- J04 — **ALUMINIUM JOINERY** - COLORSTEEL KARAKA / EBONY / WINDSOR

ARCHITECTURAL FEATURES



GABLE PICTURE FRAME HIGHLIGHTS FEATURE CLADDING — PF

THIN FASCIA CREATES A SENSE OF LIGHTNESS — TF

WINDOW SHROUD HIGHLIGHT KEY GLAZING PANELS — WS

TERRA STUDIO

B53

FLOOR PLAN SUMMARY

BEDROOMS	4
BATHROOMS	2.5
GARAGE	1
STOREYS	2

GROSS FLOOR AREA

GROUND FLOOR	75.4m²
FIRST FLOOR	75.4m²
BALCONY/DECK	
TOTAL AREA	150.8m²
BUILDING COVERAGE	81.0m²

NOTES:

GROSS FLOOR AREA IS MEASURED FROM THE OUTSIDE OF EXTERNAL WALL FRAMING, AND INCLUDES STAIRS AND STAIRWELLS AT EACH FLOOR. DECKS AND BALCONIES, UNLESS OTHERWISE STATED, ARE NOT INCLUDED IN GFA.

THE BUILDING COVERAGE TOTAL LISTED ON THIS SHEET DOES NOT ACCOUNT FOR ADDITIONAL SITE-SPECIFIC BUILDING COVERAGES SUCH AS DECKS OVER 1m AND OTHER STRUCTURES.

DESIGNS ARE SUBJECT TO RESOURCE CONSENT. REFER TO APPROVED INTERGRATED CONSENT MASTERPLAN DRAWINGS FOR LOT-SPECIFIC INFORMATION AND LANDSCAPE DESIGN.

DIMENSIONS MUST NOT BE SCALED FROM THE DRAWINGS. THE CONTRACTOR SHALL CONFIRM ALL DIMENSIONS AND LEVELS ON SITE PRIOR TO COMMENCING WORK.

LOUVRE WINDOWS MAY BE SUBSTITUTED FOR STANDARD AWNINGS IF REQUIRED TO ACHIEVE COMPLIANCE WITH NZBC H1 AT BUILDING CONSENT

LEGEND

- OUTLOOK
- OUTDOOR LIVING SPACE 4m x 5m / 20m²
- BATTER SLOPE

ELEVATION KEY




ROOM KEY


E	ENTRY
L	LIVING ROOM
D	DINING
K	KITCHEN
WC	BATHROOM
EN	ENSUITE
B	BEDROOM
ST	STORAGE
G	GARAGE

CLIENT	MYLAND PARTNERS
PROJECT NAME	PROJECT
DRAWING TITLE	B53 - ELEVATIONS
SCALE	1:50
REVISION I.D	B

DRAWING NO.

A-TB-089

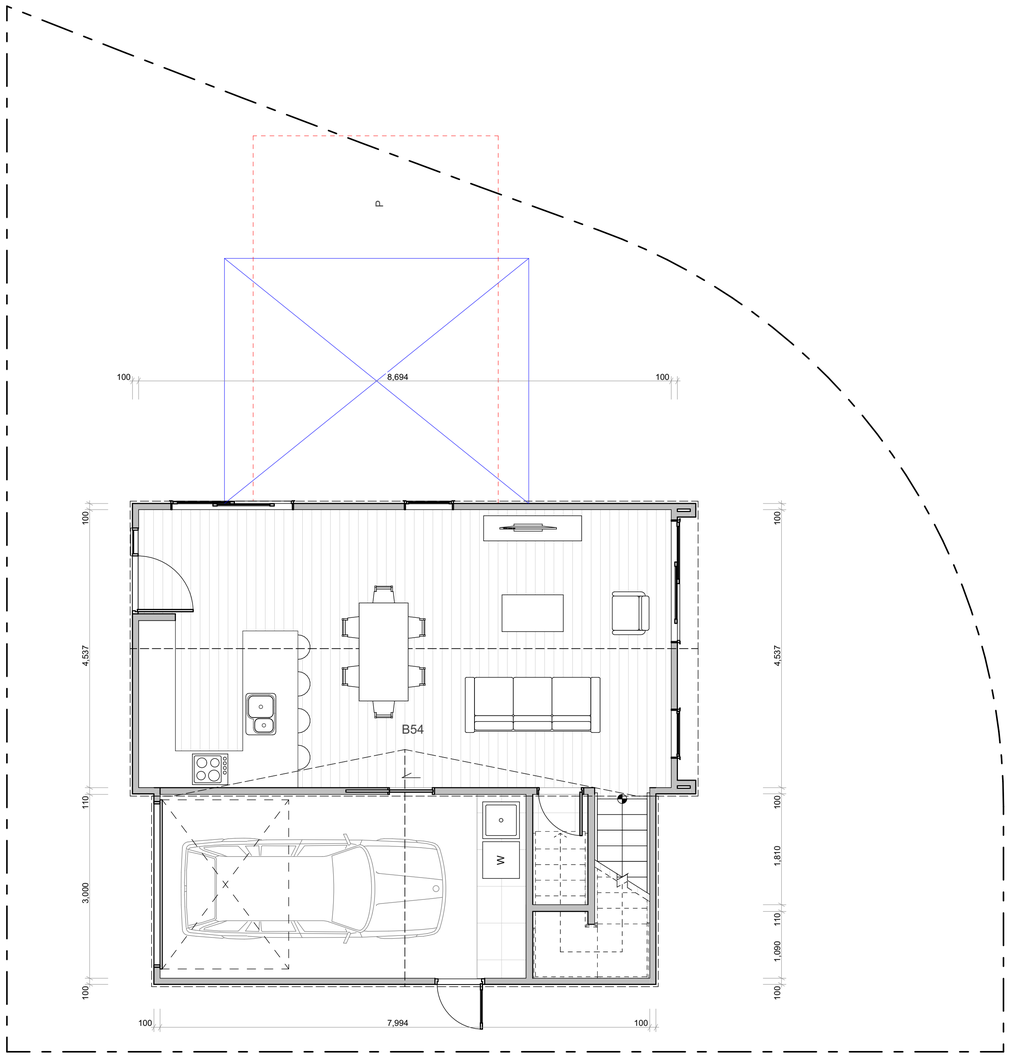

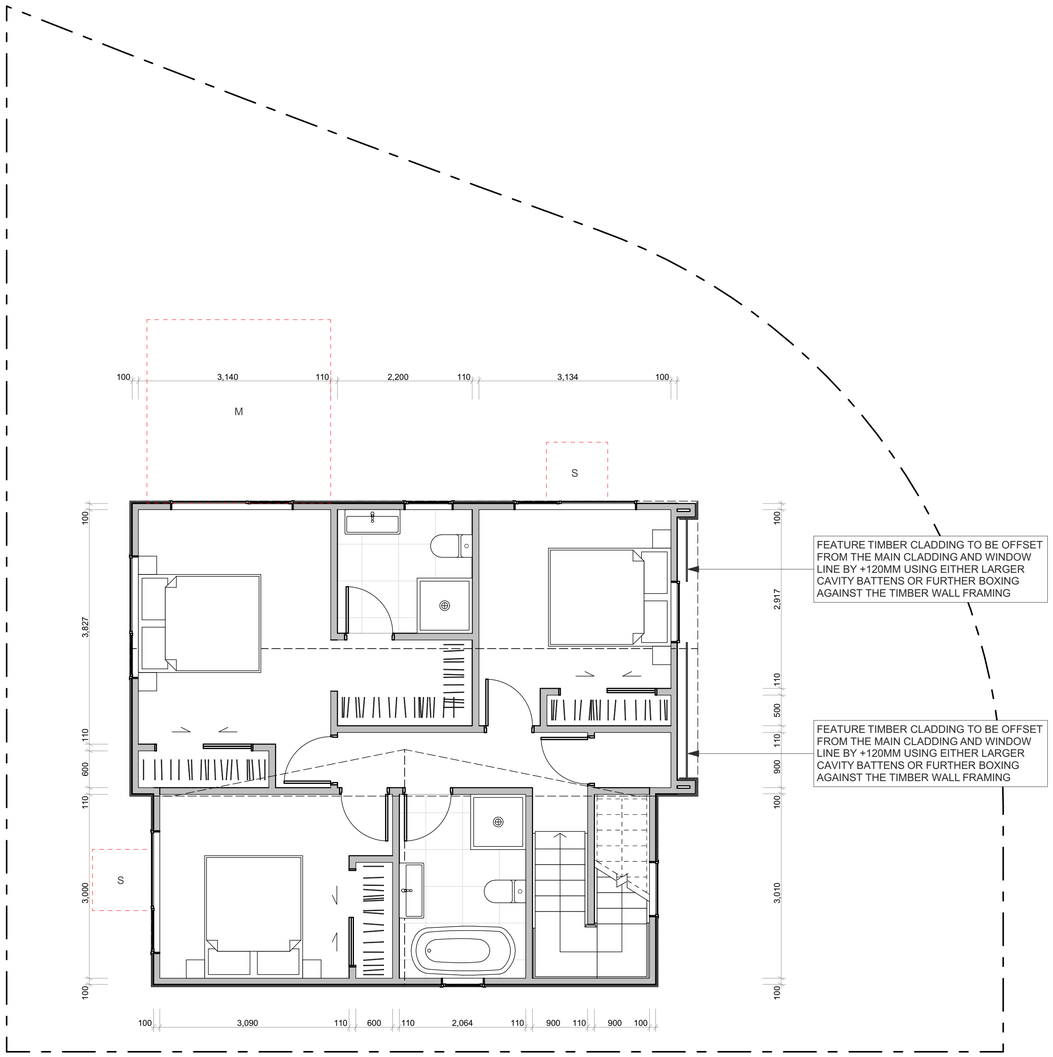

WALL CLADDING

- W01 — **TIMBER** - VERTICAL - WHITEWASH STAIN (HERMPAC OR ABODO VULCAN IN WHITE, OR SIMILAR)
- W02 — **TIMBER** - VERTICAL - NATURAL STAIN (HERMPAC OR ABODO VULCAN IN NATURAL, OR SIMILAR) NOTE: NO OVERLY SATURATED / VIBRANT STAINS TO BE USED
- W03 — **TIMBER** - VERTICAL - DARK / CHARCOAL STAIN (HERMPAC OR ABODO VULCAN IN EBONY/GRAPHITE, OR SIMILAR)
- W04 — **GROOVED SHEET PRODUCT** - VERTICAL - WHITE / LIGHT PAINT JAMES HARDIE GROOVED AXON PANEL (133mm/400mm)
- W05 — **GROOVED SHEET PRODUCT** - VERTICAL - DARK PAINT JAMES HARDIE GROOVED AXON PANEL (133mm/400mm)
- W06 — **GROOVED SHEET PRODUCT** - VERTICAL - BLACK PAINT JAMES HARDIE GROOVED AXON PANEL (133mm/400mm)
- W07 — **WEATHERBOARD** - HORIZONTAL - LIGHT PAINT
- W08 — **WEATHERBOARD** - HORIZONTAL - DARK PAINT
- W09 — **WEATHERBOARD** - HORIZONTAL - FEATURE TIMBER (HERMPAC WEATHERBOARD IN NATURAL STAIN)
- W10 — **BRICK** - RUNNING BOND - WHITE NATURAL FINISH
- W11 — **BRICK** - RUNNING BOND - BLACK FINISH
- W12 — **BRICK** - RUNNING BOND - NATURAL FINISH 3-5 COLOUR MIX FOR VARIETY

ROOFING / JOINERY

- **STEEL RIBBED ROOFING** - REFER TO COLOURS BELOW NOTE: THIS SPECIFICATION CAN ALSO BE USED FOR WALLS
- **ALUMINIUM JOINERY** - REFER TO COLOURS BELOW
- R01 — **STEEL TRAY** - COLORSTEEL TITANIA / CLOUD
- J01 — **ALUMINIUM JOINERY** - COLORSTEEL TITANIA / CLOUD
- R02 — **STEEL TRAY** - COLORSTEEL GULL GREY
- J02 — **ALUMINIUM JOINERY** - COLORSTEEL GULL GREY
- R03 — **STEEL TRAY** - COLORSTEEL IRONSAND
- J03 — **ALUMINIUM JOINERY** - COLORSTEEL IRONSAND
- R04 — **STEEL TRAY** - COLORSTEEL KARAKA / EBONY / WINDSOR GREY
- J04 — **ALUMINIUM JOINERY** - COLORSTEEL KARAKA / EBONY / WINDSOR

ARCHITECTURAL FEATURES



GABLE PICTURE FRAME HIGHLIGHTS FEATURE CLADDING — PF

THIN FASCIA CREATES A SENSE OF LIGHTNESS — TF

WINDOW SHROUD HIGHLIGHT KEY GLAZING PANELS — WS

TERRA STUDIO

B54

FLOOR PLAN SUMMARY

BEDROOMS	3
BATHROOMS	2.5
GARAGE	1
STOREYS	2

GROSS FLOOR AREA

GROUND FLOOR	67.6m²
FIRST FLOOR	67.6m²
BALCONY/DECK	
TOTAL AREA	135.2m²
BUILDING COVERAGE	71.4m²

NOTES:

GROSS FLOOR AREA IS MEASURED FROM THE OUTSIDE OF EXTERNAL WALL FRAMING, AND INCLUDES STAIRS AND STAIRWELLS AT EACH FLOOR. DECKS AND BALCONIES, UNLESS OTHERWISE STATED, ARE NOT INCLUDED IN GFA.

THE BUILDING COVERAGE TOTAL LISTED ON THIS SHEET DOES NOT ACCOUNT FOR ADDITIONAL SITE-SPECIFIC BUILDING COVERAGES SUCH AS DECKS OVER 1m AND OTHER STRUCTURES.

DESIGNS ARE SUBJECT TO RESOURCE CONSENT. REFER TO APPROVED INTERGRATED CONSENT MASTERPLAN DRAWINGS FOR LOT-SPECIFIC INFORMATION AND LANDSCAPE DESIGN.

DIMENSIONS MUST NOT BE SCALED FROM THE DRAWINGS. THE CONTRACTOR SHALL CONFIRM ALL DIMENSIONS AND LEVELS ON SITE PRIOR TO COMMENCING WORK.

LOUVRE WINDOWS MAY BE SUBSTITUTED FOR STANDARD AWNINGS IF REQUIRED TO ACHIEVE COMPLIANCE WITH NZBC H1 AT BUILDING CONSENT

LEGEND

- OUTLOOK
- OUTDOOR LIVING SPACE 4m x 5m / 20m²
- BATTER SLOPE

ELEVATION KEY

2 / 3 / 1 / 4

ROOM KEY

E	ENTRY
L	LIVING ROOM
D	DINING
K	KITCHEN
WC	BATHROOM
EN	ENSUITE
B	BEDROOM
ST	STORAGE
G	GARAGE

CLIENT	MYLAND PARTNERS
PROJECT NAME	PROJECT
DRAWING TITLE	B54
SCALE	1:50
REVISION I.D	B


DRAWING NO.

A-TB-090



FEATURE TIMBER CLADDING TO BE OFFSET FROM THE MAIN CLADDING AND WINDOW LINE BY +120MM IN ORDER TO GIVE DOMINANCE TO THE FEATURE ELEMENTS AND AVOID A 'FLAT' FACADE TREATMENT. REFER TO THE PLAN FOR DETAILS


1

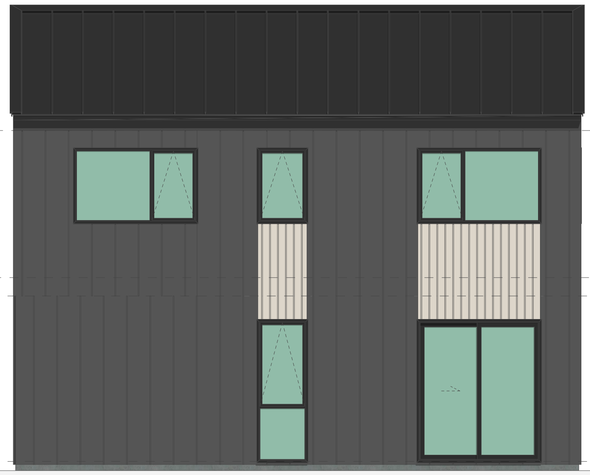

2



3

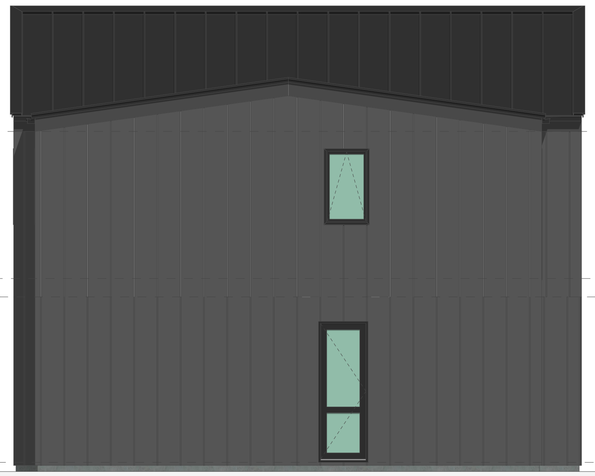

4


WALL CLADDING

W01	**TIMBER** - VERTICAL - WHITEWASH STAIN (HERMPAC OR ABODO VULCAN IN WHITE, OR SIMILAR)	
W02	**TIMBER** - VERTICAL - NATURAL STAIN (HERMPAC OR ABODO VULCAN IN NATURAL, OR SIMILAR) NOTE: NO OVERLY SATURATED / VIBRANT STAINS TO BE USED	
W03	**TIMBER** - VERTICAL - DARK / CHARCOAL STAIN (HERMPAC OR ABODO VULCAN IN EBONY/GRAPHITE, OR SIMILAR)	
W04	**GROOVED SHEET PRODUCT** - VERTICAL - WHITE / LIGHT PAINT JAMES HARDIE GROOVED AXON PANEL (133mm/400mm)	
W05	**GROOVED SHEET PRODUCT** - VERTICAL - DARK PAINT JAMES HARDIE GROOVED AXON PANEL (133mm/400mm)	
W06	**GROOVED SHEET PRODUCT** - VERTICAL - BLACK PAINT JAMES HARDIE GROOVED AXON PANEL (133mm/400mm)	
W07	**WEATHERBOARD** - HORIZONTAL - LIGHT PAINT	
W08	**WEATHERBOARD** - HORIZONTAL - DARK PAINT	
W09	**WEATHERBOARD** - HORIZONTAL - FEATURE TIMBER (HERMPAC WEATHERBOARD IN NATURAL STAIN)	
W10	**BRICK** - RUNNING BOND - WHITE NATURAL FINISH	
W11	**BRICK** - RUNNING BOND - BLACK FINISH	
W12	**BRICK** - RUNNING BOND - NATURAL FINISH 3-5 COLOUR MIX FOR VARIETY	

ROOFING / JOINERY

	STEEL RIBBED ROOFING - REFER TO COLOURS BELOW NOTE: THIS SPECIFICATION CAN ALSO BE USED FOR WALLS
	ALUMINIUM JOINERY - REFER TO COLOURS BELOW
R01	**STEEL TRAY** - COLORSTEEL TITANIA / CLOUD
J01	**ALUMINIUM JOINERY** - COLORSTEEL TITANIA / CLOUD
R02	**STEEL TRAY** - COLORSTEEL GULL GREY
J02	**ALUMINIUM JOINERY** - COLORSTEEL GULL GREY
R03	**STEEL TRAY** - COLORSTEEL IRONSAND
J03	**ALUMINIUM JOINERY** - COLORSTEEL IRONSAND
R04	**STEEL TRAY** - COLORSTEEL KARAKA / EBONY / WINDSOR GREY
J04	**ALUMINIUM JOINERY** - COLORSTEEL KARAKA / EBONY / WINDSOR

ARCHITECTURAL FEATURES

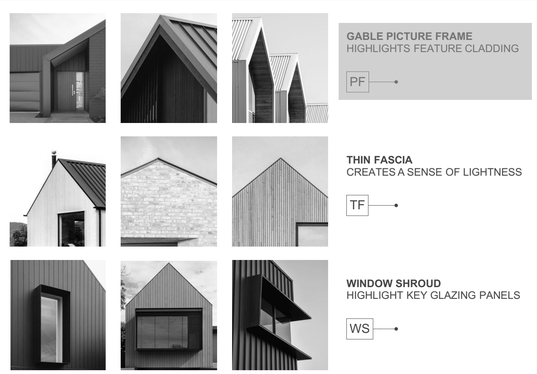

GABLE PICTURE FRAME
HIGHLIGHTS FEATURE CLADDING
PF

THIN FASCIA
CREATES A SENSE OF LIGHTNESS
TF

WINDOW SHROUD
HIGHLIGHT KEY GLAZING PANELS
WS

TERRA STUDIO

B54

FLOOR PLAN SUMMARY

BEDROOMS	3
BATHROOMS	2.5
GARAGE	1
STOREYS	2

GROSS FLOOR AREA

GROUND FLOOR	67.6m^2
FIRST FLOOR	67.6m^2
BALCONY/DECK	
TOTAL AREA	135.2m^2
BUILDING COVERAGE	71.4m^2

NOTES:

GROSS FLOOR AREA IS MEASURED FROM THE OUTSIDE OF EXTERNAL WALL FRAMING, AND INCLUDES STAIRS AND STAIRWELLS AT EACH FLOOR. DECKS AND BALCONIES, UNLESS OTHERWISE STATED, ARE NOT INCLUDED IN GFA.

THE BUILDING COVERAGE TOTAL LISTED ON THIS SHEET DOES NOT ACCOUNT FOR ADDITIONAL SITE-SPECIFIC BUILDING COVERAGES SUCH AS DECKS OVER 1m AND OTHER STRUCTURES.

DESIGNS ARE SUBJECT TO RESOURCE CONSENT. REFER TO APPROVED INTERGRATED CONSENT MASTERPLAN DRAWINGS FOR LOT-SPECIFIC INFORMATION AND LANDSCAPE DESIGN.

DIMENSIONS MUST NOT BE SCALED FROM THE DRAWINGS. THE CONTRACTOR SHALL CONFIRM ALL DIMENSIONS AND LEVELS ON SITE PRIOR TO COMMENCING WORK.

LOUVRE WINDOWS MAY BE SUBSTITUTED FOR STANDARD AWNINGS IF REQUIRED TO ACHIEVE COMPLIANCE WITH NZBC H1 AT BUILDING CONSENT

LEGEND

OUTLOOK

OUTDOOR LIVING SPACE
4m x 5m / 20m^2

BATTER SLOPE

ELEVATION KEY

2
3 1
4


ROOM KEY

E	ENTRY
L	LIVING ROOM
D	DINING
K	KITCHEN
WC	BATHROOM
EN	ENSUITE
B	BEDROOM
ST	STORAGE
G	GARAGE

CLIENT	MYLAND PARTNERS
PROJECT NAME	PROJECT
DRAWING TITLE	B54 - ELEVATIONS
SCALE	1:50
REVISION I.D	B

DRAWING NO.

A-TB-091

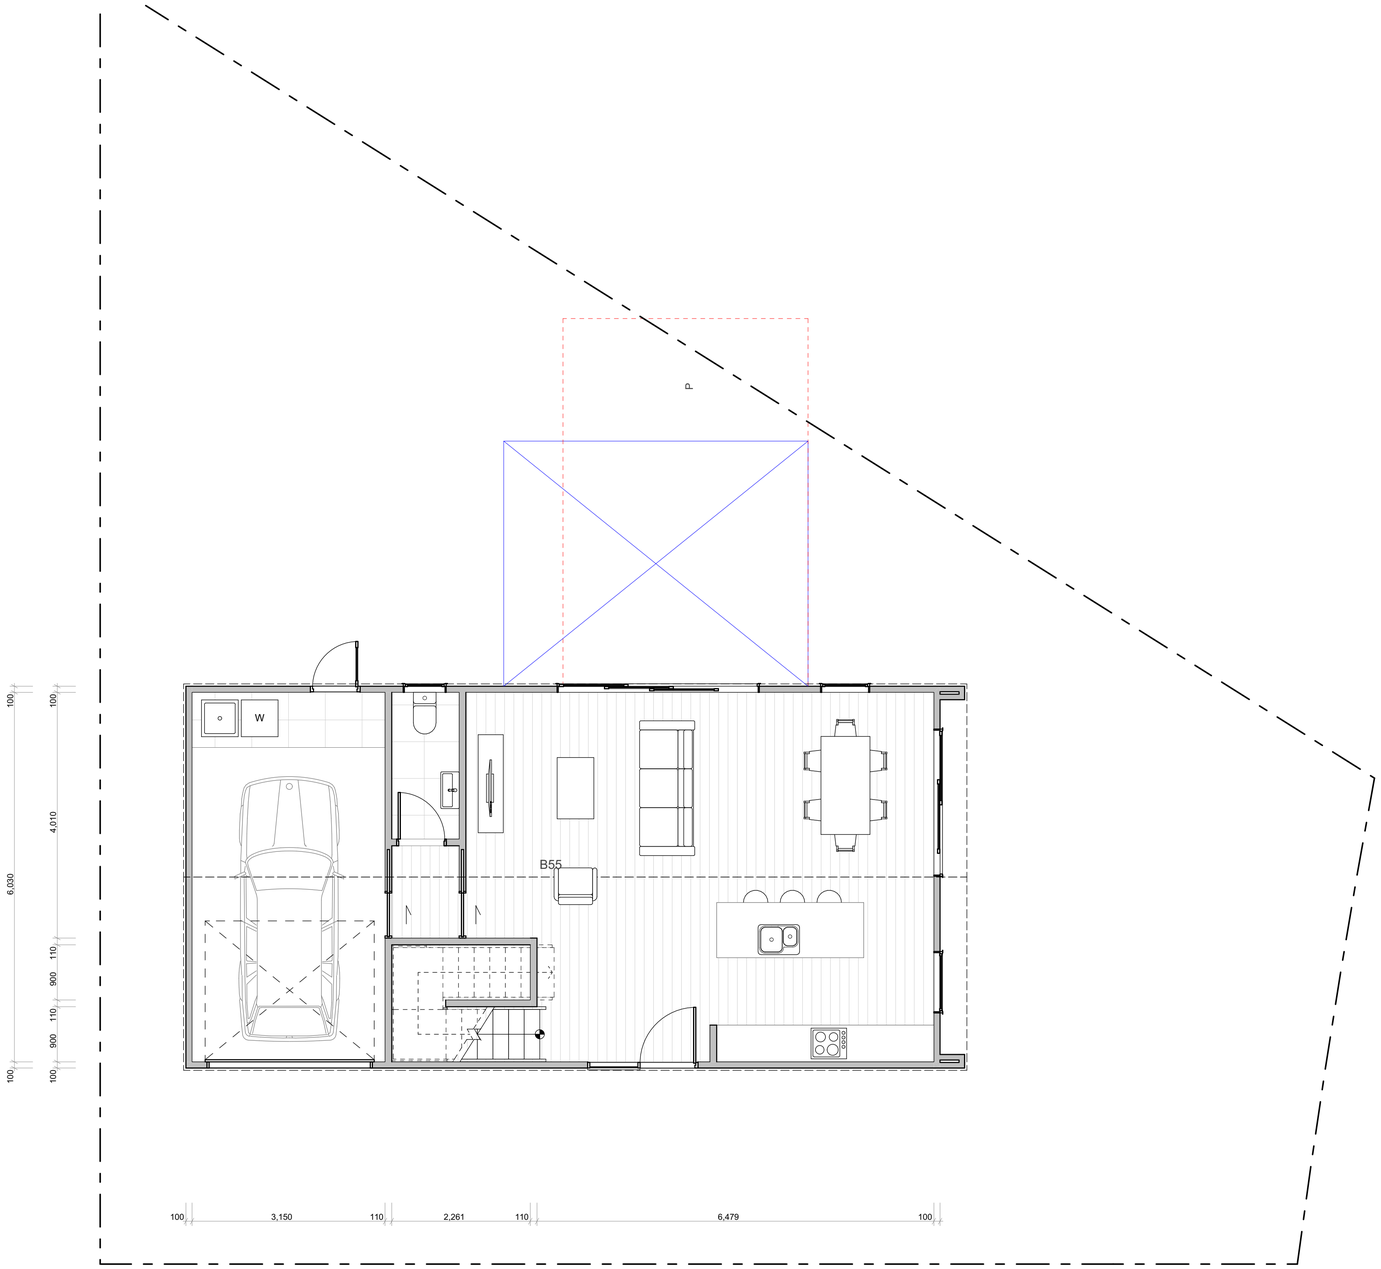


WALL CLADDING

- W01 — **TIMBER** - VERTICAL - WHITEWASH STAIN (HERMPAC OR ABODO VULCAN IN WHITE, OR SIMILAR)
- W02 — **TIMBER** - VERTICAL - NATURAL STAIN (HERMPAC OR ABODO VULCAN IN NATURAL, OR SIMILAR) NOTE: NO OVERLY SATURATED / VIBRANT STAINS TO BE USED
- W03 — **TIMBER** - VERTICAL - DARK / CHARCOAL STAIN (HERMPAC OR ABODO VULCAN IN EBONY/GRAPHITE, OR SIMILAR)
- W04 — **GROOVED SHEET PRODUCT** - VERTICAL - WHITE / LIGHT PAINT JAMES HARDIE GROOVED AXON PANEL (133mm/400mm)
- W05 — **GROOVED SHEET PRODUCT** - VERTICAL - DARK PAINT JAMES HARDIE GROOVED AXON PANEL (133mm/400mm)
- W06 — **GROOVED SHEET PRODUCT** - VERTICAL - BLACK PAINT JAMES HARDIE GROOVED AXON PANEL (133mm/400mm)
- W07 — **WEATHERBOARD** - HORIZONTAL - LIGHT PAINT
- W08 — **WEATHERBOARD** - HORIZONTAL - DARK PAINT
- W09 — **WEATHERBOARD** - HORIZONTAL - FEATURE TIMBER (HERMPAC WEATHERBOARD IN NATURAL STAIN)
- W10 — **BRICK** - RUNNING BOND - WHITE NATURAL FINISH
- W11 — **BRICK** - RUNNING BOND - BLACK FINISH
- W12 — **BRICK** - RUNNING BOND - NATURAL FINISH 3-5 COLOUR MIX FOR VARIETY

ROOFING / JOINERY

- **STEEL RIBBED ROOFING** - REFER TO COLOURS BELOW NOTE: THIS SPECIFICATION CAN ALSO BE USED FOR WALLS
- **ALUMINIUM JOINERY** - REFER TO COLOURS BELOW
- R01 — **STEEL TRAY** - COLORSTEEL TITANIA / CLOUD
  J01 — **ALUMINIUM JOINERY** - COLORSTEEL TITANIA / CLOUD
- R02 — **STEEL TRAY** - COLORSTEEL GULL GREY
  J02 — **ALUMINIUM JOINERY** - COLORSTEEL GULL GREY
- R03 — **STEEL TRAY** - COLORSTEEL IRONSAND
  J03 — **ALUMINIUM JOINERY** - COLORSTEEL IRONSAND
- R04 — **STEEL TRAY** - COLORSTEEL KARAKA / EBONY / WINDSOR GREY
  J04 — **ALUMINIUM JOINERY** - COLORSTEEL KARAKA / EBONY / WINDSOR

ARCHITECTURAL FEATURES

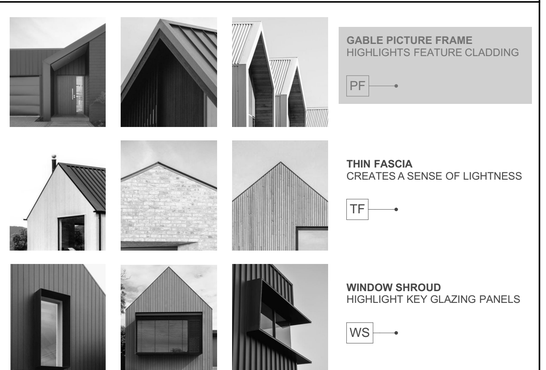

GABLE PICTURE FRAME HIGHLIGHTS FEATURE CLADDING — PF

THIN FASCIA CREATES A SENSE OF LIGHTNESS — TF

WINDOW SHROUD HIGHLIGHT KEY GLAZING PANELS — WS

TERRA STUDIO

B55

FLOOR PLAN SUMMARY

BEDROOMS	4
BATHROOMS	2.5
GARAGE	1
STOREYS	2

GROSS FLOOR AREA

GROUND FLOOR	76.9m²
FIRST FLOOR	76.9m²
BALCONY/DECK	
TOTAL AREA	153.8m²
BUILDING COVERAGE	80.5m²

NOTES:

GROSS FLOOR AREA IS MEASURED FROM THE OUTSIDE OF EXTERNAL WALL FRAMING, AND INCLUDES STAIRS AND STAIRWELLS AT EACH FLOOR. DECKS AND BALCONIES, UNLESS OTHERWISE STATED, ARE NOT INCLUDED IN GFA.

THE BUILDING COVERAGE TOTAL LISTED ON THIS SHEET DOES NOT ACCOUNT FOR ADDITIONAL SITE-SPECIFIC BUILDING COVERAGES SUCH AS DECKS OVER 1m AND OTHER STRUCTURES.

DESIGNS ARE SUBJECT TO RESOURCE CONSENT. REFER TO APPROVED INTERGRATED CONSENT MASTERPLAN DRAWINGS FOR LOT-SPECIFIC INFORMATION AND LANDSCAPE DESIGN.

DIMENSIONS MUST NOT BE SCALED FROM THE DRAWINGS. THE CONTRACTOR SHALL CONFIRM ALL DIMENSIONS AND LEVELS ON SITE PRIOR TO COMMENCING WORK.

LOUVRE WINDOWS MAY BE SUBSTITUTED FOR STANDARD AWNINGS IF REQUIRED TO ACHIEVE COMPLIANCE WITH NZBC H1 AT BUILDING CONSENT

LEGEND

- OUTLOOK
- OUTDOOR LIVING SPACE 4m x 5m / 20m²
- BATTER SLOPE

ELEVATION KEY

2 / 3 / 1 / 4


ROOM KEY

E	ENTRY
L	LIVING ROOM
D	DINING
K	KITCHEN
WC	BATHROOM
EN	ENSUITE
B	BEDROOM
ST	STORAGE
G	GARAGE

CLIENT	MYLAND PARTNERS
PROJECT NAME	PROJECT
DRAWING TITLE	B55
SCALE	1:50
REVISION I.D	B

DRAWING NO.

A-TB-092

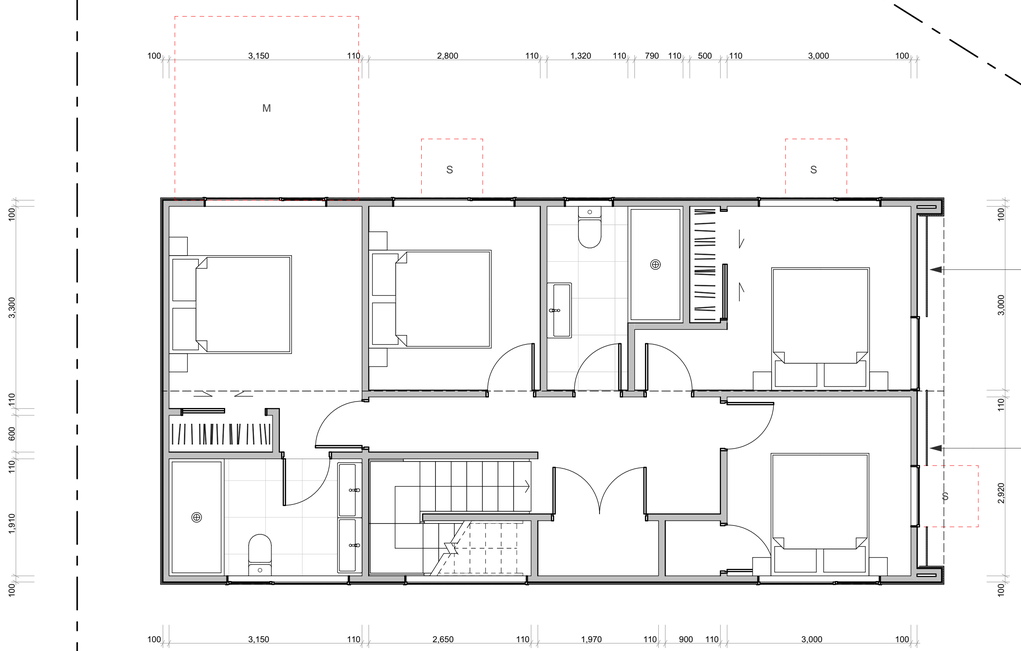

FEATURE TIMBER CLADDING TO BE OFFSET FROM THE MAIN CLADDING AND WINDOW LINE BY +120MM IN ORDER TO GIVE DOMINANCE TO THE FEATURE ELEMENTS AND AVOID A 'FLAT' FACADE TREATMENT. REFER TO THE PLAN FOR DETAILS

FEATURE TIMBER CLADDING TO BE OFFSET FROM THE MAIN CLADDING AND WINDOW LINE BY +120MM IN ORDER TO GIVE DOMINANCE TO THE FEATURE ELEMENTS AND AVOID A 'FLAT' FACADE TREATMENT. REFER TO THE PLAN FOR DETAILS


WALL CLADDING

- W01 — **TIMBER** - VERTICAL - WHITEWASH STAIN (HERMPAC OR ABODO VULCAN IN WHITE, OR SIMILAR)
- W02 — **TIMBER** - VERTICAL - NATURAL STAIN (HERMPAC OR ABODO VULCAN IN NATURAL, OR SIMILAR) NOTE: NO OVERLY SATURATED / VIBRANT STAINS TO BE USED
- W03 — **TIMBER** - VERTICAL - DARK / CHARCOAL STAIN (HERMPAC OR ABODO VULCAN IN EBONY/GRAPHITE, OR SIMILAR)
- W04 — **GROOVED SHEET PRODUCT** - VERTICAL - WHITE / LIGHT PAINT JAMES HARDIE GROOVED AXON PANEL (133mm/400mm)
- W05 — **GROOVED SHEET PRODUCT** - VERTICAL - DARK PAINT JAMES HARDIE GROOVED AXON PANEL (133mm/400mm)
- W06 — **GROOVED SHEET PRODUCT** - VERTICAL - BLACK PAINT JAMES HARDIE GROOVED AXON PANEL (133mm/400mm)
- W07 — **WEATHERBOARD** - HORIZONTAL - LIGHT PAINT
- W08 — **WEATHERBOARD** - HORIZONTAL - DARK PAINT
- W09 — **WEATHERBOARD** - HORIZONTAL - FEATURE TIMBER (HERMPAC WEATHERBOARD IN NATURAL STAIN)
- W10 — **BRICK** - RUNNING BOND - WHITE NATURAL FINISH
- W11 — **BRICK** - RUNNING BOND - BLACK FINISH
- W12 — **BRICK** - RUNNING BOND - NATURAL FINISH 3-5 COLOUR MIX FOR VARIETY

ROOFING / JOINERY

- **STEEL RIBBED ROOFING** - REFER TO COLOURS BELOW NOTE: THIS SPECIFICATION CAN ALSO BE USED FOR WALLS
- **ALUMINIUM JOINERY** - REFER TO COLOURS BELOW
- R01 — **STEEL TRAY** - COLORSTEEL TITANIA / CLOUD
- J01 — **ALUMINIUM JOINERY** - COLORSTEEL TITANIA / CLOUD
- R02 — **STEEL TRAY** - COLORSTEEL GULL GREY
- J02 — **ALUMINIUM JOINERY** - COLORSTEEL GULL GREY
- R03 — **STEEL TRAY** - COLORSTEEL IRONSAND
- J03 — **ALUMINIUM JOINERY** - COLORSTEEL IRONSAND
- R04 — **STEEL TRAY** - COLORSTEEL KARAKA / EBONY / WINDSOR GREY
- J04 — **ALUMINIUM JOINERY** - COLORSTEEL KARAKA / EBONY / WINDSOR

ARCHITECTURAL FEATURES

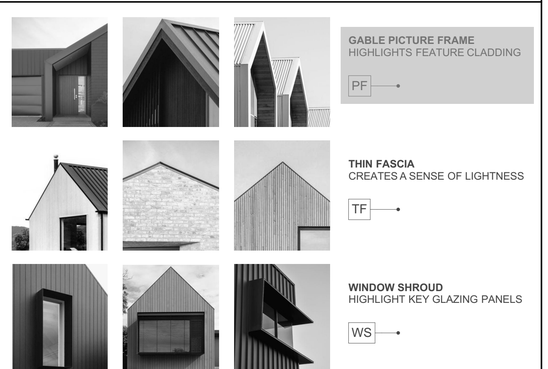

GABLE PICTURE FRAME HIGHLIGHTS FEATURE CLADDING — PF

THIN FASCIA CREATES A SENSE OF LIGHTNESS — TF

WINDOW SHROUD HIGHLIGHT KEY GLAZING PANELS — WS

TERRA STUDIO

B55

FLOOR PLAN SUMMARY

BEDROOMS	4
BATHROOMS	2.5
GARAGE	1
STOREYS	2

GROSS FLOOR AREA

GROUND FLOOR	76.9m²
FIRST FLOOR	76.9m²
BALCONY/DECK	
TOTAL AREA	153.8m²
BUILDING COVERAGE	80.5m²

NOTES:

GROSS FLOOR AREA IS MEASURED FROM THE OUTSIDE OF EXTERNAL WALL FRAMING, AND INCLUDES STAIRS AND STAIRWELLS AT EACH FLOOR. DECKS AND BALCONIES, UNLESS OTHERWISE STATED, ARE NOT INCLUDED IN GFA.

THE BUILDING COVERAGE TOTAL LISTED ON THIS SHEET DOES NOT ACCOUNT FOR ADDITIONAL SITE-SPECIFIC BUILDING COVERAGES SUCH AS DECKS OVER 1m AND OTHER STRUCTURES.

DESIGNS ARE SUBJECT TO RESOURCE CONSENT. REFER TO APPROVED INTERGRATED CONSENT MASTERPLAN DRAWINGS FOR LOT-SPECIFIC INFORMATION AND LANDSCAPE DESIGN.

DIMENSIONS MUST NOT BE SCALED FROM THE DRAWINGS. THE CONTRACTOR SHALL CONFIRM ALL DIMENSIONS AND LEVELS ON SITE PRIOR TO COMMENCING WORK.

LOUVRE WINDOWS MAY BE SUBSTITUTED FOR STANDARD AWNINGS IF REQUIRED TO ACHIEVE COMPLIANCE WITH NZBC H1 AT BUILDING CONSENT

LEGEND

- OUTLOOK
- OUTDOOR LIVING SPACE 4m x 5m / 20m²
- BATTER SLOPE

ELEVATION KEY

2 / 3 / 1 / 4


ROOM KEY

E	ENTRY
L	LIVING ROOM
D	DINING
K	KITCHEN
WC	BATHROOM
EN	ENSUITE
B	BEDROOM
ST	STORAGE
G	GARAGE

CLIENT	MYLAND PARTNERS
PROJECT NAME	PROJECT
DRAWING TITLE	B55
SCALE	1:50
REVISION I.D	B

DRAWING NO.

A-TB-093

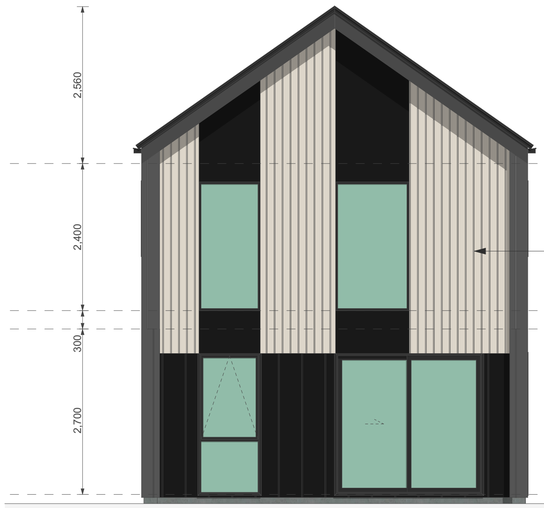



FEATURE TIMBER CLADDING TO BE OFFSET FROM THE MAIN CLADDING AND WINDOW LINE BY +120MM IN ORDER TO GIVE DOMINANCE TO THE FEATURE ELEMENTS AND AVOID A 'FLAT' FACADE TREATMENT. REFER TO THE PLAN FOR DETAILS



1

2

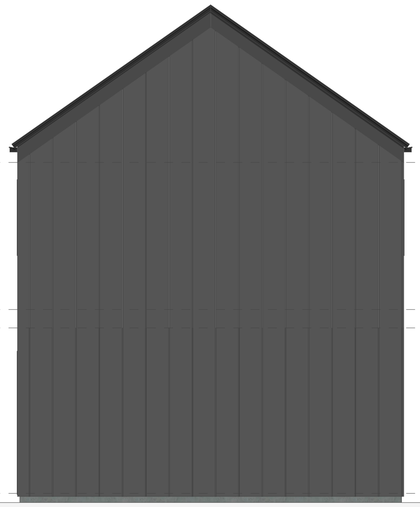

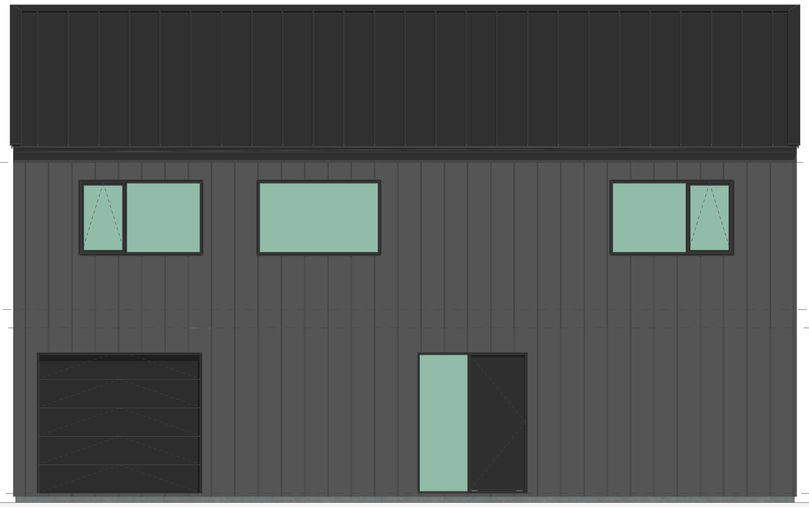

3

4

WALL CLADDING



W01 — **TIMBER** - VERTICAL - WHITEWASH STAIN
(HERMPAC OR ABODO VULCAN IN WHITE, OR SIMILAR)



W02 — **TIMBER** - VERTICAL - NATURAL STAIN
(HERMPAC OR ABODO VULCAN IN NATURAL, OR SIMILAR)
NOTE: NO OVERLY SATURATED / VIBRANT STAINS TO BE USED



W03 — **TIMBER** - VERTICAL - DARK / CHARCOAL STAIN
(HERMPAC OR ABODO VULCAN IN EBONY/GRAPHITE, OR SIMILAR)



W04 — **GROOVED SHEET PRODUCT** - VERTICAL - WHITE / LIGHT PAINT
JAMES HARDIE GROOVED AXON PANEL (133mm/400mm)



W05 — **GROOVED SHEET PRODUCT** - VERTICAL - DARK PAINT
JAMES HARDIE GROOVED AXON PANEL (133mm/400mm)



W06 — **GROOVED SHEET PRODUCT** - VERTICAL - BLACK PAINT
JAMES HARDIE GROOVED AXON PANEL (133mm/400mm)



W07 — **WEATHERBOARD** - HORIZONTAL - LIGHT PAINT



W08 — **WEATHERBOARD** - HORIZONTAL - DARK PAINT



W09 — **WEATHERBOARD** - HORIZONTAL - FEATURE TIMBER
(HERMPAC WEATHERBOARD IN NATURAL STAIN)



W10 — **BRICK** - RUNNING BOND - WHITE NATURAL FINISH



W11 — **BRICK** - RUNNING BOND - BLACK FINISH



W12 — **BRICK** - RUNNING BOND - NATURAL FINISH
3-5 COLOUR MIX FOR VARIETY

ROOFING / JOINERY



STEEL RIBBED ROOFING - REFER TO COLOURS BELOW
NOTE: THIS SPECIFICATION CAN ALSO BE USED FOR WALLS



ALUMINIUM JOINERY - REFER TO COLOURS BELOW

R01 — **STEEL TRAY** - COLORSTEEL TITANIA / CLOUD
J01 — **ALUMINIUM JOINERY** - COLORSTEEL TITANIA / CLOUD



R02 — **STEEL TRAY** - COLORSTEEL GULL GREY
J02 — **ALUMINIUM JOINERY** - COLORSTEEL GULL GREY



R03 — **STEEL TRAY** - COLORSTEEL IRONSAND
J03 — **ALUMINIUM JOINERY** - COLORSTEEL IRONSAND



R04 — **STEEL TRAY** - COLORSTEEL KARAKA / EBONY / WINDSOR GREY
J04 — **ALUMINIUM JOINERY** - COLORSTEEL KARAKA / EBONY / WINDSOR

ARCHITECTURAL FEATURES



GABLE PICTURE FRAME
HIGHLIGHTS FEATURE CLADDING
PF



THIN FASCIA
CREATES A SENSE OF LIGHTNESS
TF



WINDOW SHROUD
HIGHLIGHT KEY GLAZING PANELS
WS

TERRA STUDIO

B55

FLOOR PLAN SUMMARY

BEDROOMS	4
BATHROOMS	2.5
GARAGE	1
STOREYS	2

GROSS FLOOR AREA

GROUND FLOOR	76.9m^2
FIRST FLOOR	76.9m^2
BALCONY/DECK	
TOTAL AREA	153.8m^2
BUILDING COVERAGE	80.5m^2

NOTES:

GROSS FLOOR AREA IS MEASURED FROM THE OUTSIDE OF EXTERNAL WALL FRAMING, AND INCLUDES STAIRS AND STAIRWELLS AT EACH FLOOR. DECKS AND BALCONIES, UNLESS OTHERWISE STATED, ARE NOT INCLUDED IN GFA.

THE BUILDING COVERAGE TOTAL LISTED ON THIS SHEET DOES NOT ACCOUNT FOR ADDITIONAL SITE-SPECIFIC BUILDING COVERAGES SUCH AS DECKS OVER 1m AND OTHER STRUCTURES.

DESIGNS ARE SUBJECT TO RESOURCE CONSENT. REFER TO APPROVED INTERGRATED CONSENT MASTERPLAN DRAWINGS FOR LOT-SPECIFIC INFORMATION AND LANDSCAPE DESIGN.

DIMENSIONS MUST NOT BE SCALED FROM THE DRAWINGS. THE CONTRACTOR SHALL CONFIRM ALL DIMENSIONS AND LEVELS ON SITE PRIOR TO COMMENCING WORK.

LOUVRE WINDOWS MAY BE SUBSTITUTED FOR STANDARD AWNINGS IF REQUIRED TO ACHIEVE COMPLIANCE WITH NZBC H1 AT BUILDING CONSENT

LEGEND

OUTLOOK

OUTDOOR LIVING SPACE
4m x 5m / 20m^2

BATTER SLOPE

ELEVATION KEY

2
3 1
4


ROOM KEY

E	ENTRY
L	LIVING ROOM
D	DINING
K	KITCHEN
WC	BATHROOM
EN	ENSUITE
B	BEDROOM
ST	STORAGE
G	GARAGE

CLIENT	MYLAND PARTNERS
PROJECT NAME	PROJECT
DRAWING TITLE	B55 - ELEVATIONS
SCALE	1:50
REVISION I.D	B

DRAWING NO.

A-TB-094

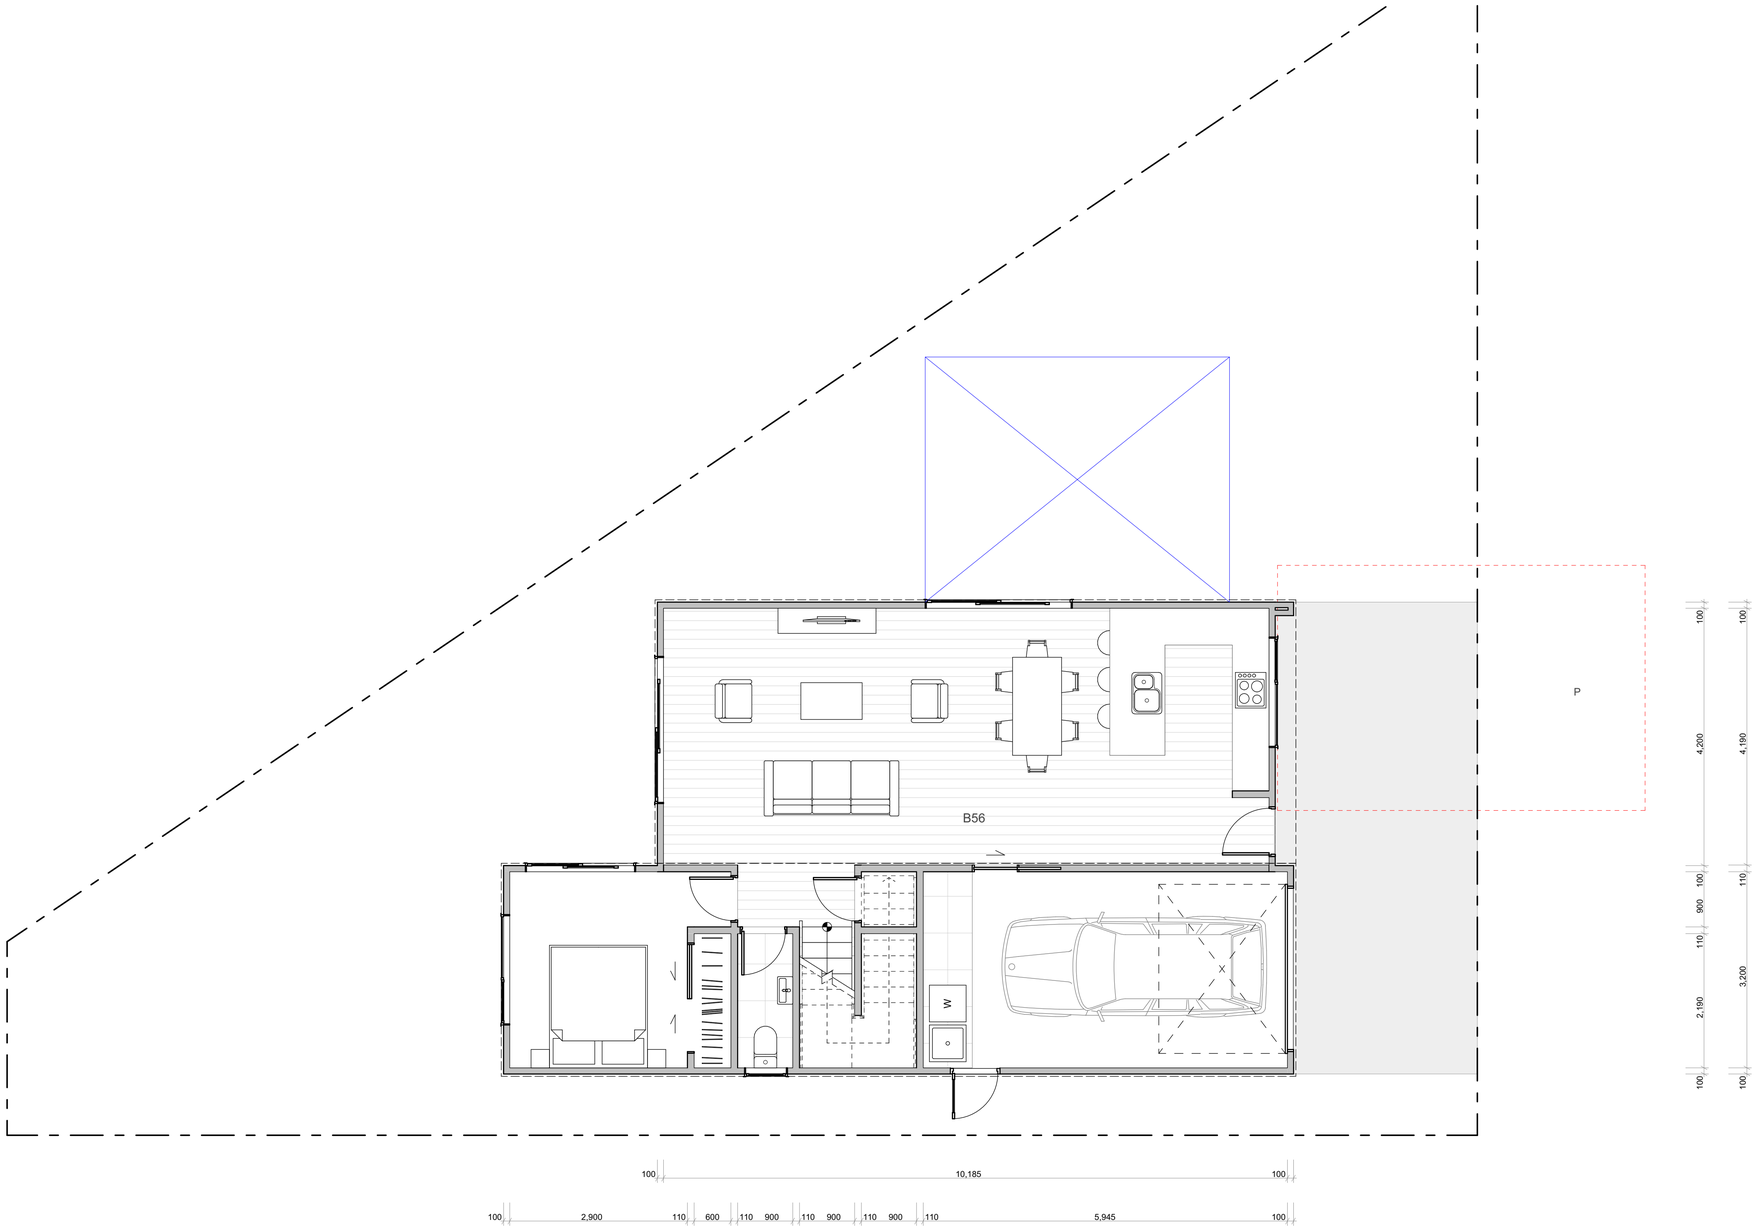

WALL CLADDING

- W01 — **TIMBER** - VERTICAL - WHITEWASH STAIN (HERMPAC OR ABODO VULCAN IN WHITE, OR SIMILAR)
- W02 — **TIMBER** - VERTICAL - NATURAL STAIN (HERMPAC OR ABODO VULCAN IN NATURAL, OR SIMILAR) NOTE: NO OVERLY SATURATED / VIBRANT STAINS TO BE USED
- W03 — **TIMBER** - VERTICAL - DARK / CHARCOAL STAIN (HERMPAC OR ABODO VULCAN IN EBONY/GRAPHITE, OR SIMILAR)
- W04 — **GROOVED SHEET PRODUCT** - VERTICAL - WHITE / LIGHT PAINT JAMES HARDIE GROOVED AXON PANEL (133mm/400mm)
- W05 — **GROOVED SHEET PRODUCT** - VERTICAL - DARK PAINT JAMES HARDIE GROOVED AXON PANEL (133mm/400mm)
- W06 — **GROOVED SHEET PRODUCT** - VERTICAL - BLACK PAINT JAMES HARDIE GROOVED AXON PANEL (133mm/400mm)
- W07 — **WEATHERBOARD** - HORIZONTAL - LIGHT PAINT
- W08 — **WEATHERBOARD** - HORIZONTAL - DARK PAINT
- W09 — **WEATHERBOARD** - HORIZONTAL - FEATURE TIMBER (HERMPAC WEATHERBOARD IN NATURAL STAIN)
- W10 — **BRICK** - RUNNING BOND - WHITE NATURAL FINISH
- W11 — **BRICK** - RUNNING BOND - BLACK FINISH
- W12 — **BRICK** - RUNNING BOND - NATURAL FINISH 3-5 COLOUR MIX FOR VARIETY

ROOFING / JOINERY

STEEL RIBBED ROOFING - REFER TO COLOURS BELOW
NOTE: THIS SPECIFICATION CAN ALSO BE USED FOR WALLS

ALUMINIUM JOINERY - REFER TO COLOURS BELOW

- R01 — **STEEL TRAY** - COLORSTEEL TITANIA / CLOUD
- J01 — **ALUMINIUM JOINERY** - COLORSTEEL TITANIA / CLOUD
- R02 — **STEEL TRAY** - COLORSTEEL GULL GREY
- J02 — **ALUMINIUM JOINERY** - COLORSTEEL GULL GREY
- R03 — **STEEL TRAY** - COLORSTEEL IRONSAND
- J03 — **ALUMINIUM JOINERY** - COLORSTEEL IRONSAND
- R04 — **STEEL TRAY** - COLORSTEEL KARAKA / EBONY / WINDSOR GREY
- J04 — **ALUMINIUM JOINERY** - COLORSTEEL KARAKA / EBONY / WINDSOR

ARCHITECTURAL FEATURES



GABLE PICTURE FRAME
HIGHLIGHTS FEATURE CLADDING
PF

THIN FASCIA
CREATES A SENSE OF LIGHTNESS
TF

WINDOW SHROUD
HIGHLIGHT KEY GLAZING PANELS
WS

TERRA STUDIO

B56

FLOOR PLAN SUMMARY

BEDROOMS	5
BATHROOMS	2.5
GARAGE	1
STOREYS	2

GROSS FLOOR AREA

GROUND FLOOR	87.2m²
FIRST FLOOR	87.2m²
BALCONY/DECK	
TOTAL AREA	174.4m²
BUILDING COVERAGE	90.0m²

NOTES:

GROSS FLOOR AREA IS MEASURED FROM THE OUTSIDE OF EXTERNAL WALL FRAMING, AND INCLUDES STAIRS AND STAIRWELLS AT EACH FLOOR. DECKS AND BALCONIES, UNLESS OTHERWISE STATED, ARE NOT INCLUDED IN GFA.

THE BUILDING COVERAGE TOTAL LISTED ON THIS SHEET DOES NOT ACCOUNT FOR ADDITIONAL SITE-SPECIFIC BUILDING COVERAGES SUCH AS DECKS OVER 1m AND OTHER STRUCTURES.

DESIGNS ARE SUBJECT TO RESOURCE CONSENT. REFER TO APPROVED INTERGRATED CONSENT MASTERPLAN DRAWINGS FOR LOT-SPECIFIC INFORMATION AND LANDSCAPE DESIGN.

DIMENSIONS MUST NOT BE SCALED FROM THE DRAWINGS. THE CONTRACTOR SHALL CONFIRM ALL DIMENSIONS AND LEVELS ON SITE PRIOR TO COMMENCING WORK.

LOUVRE WINDOWS MAY BE SUBSTITUTED FOR STANDARD AWNINGS IF REQUIRED TO ACHIEVE COMPLIANCE WITH NZBC H1 AT BUILDING CONSENT

LEGEND

- OUTLOOK
- OUTDOOR LIVING SPACE 4m x 5m / 20m²
- BATTER SLOPE

ELEVATION KEY

2 / 3 / 1 / 4


ROOM KEY

E	ENTRY
L	LIVING ROOM
D	DINING
K	KITCHEN
WC	BATHROOM
EN	ENSUITE
B	BEDROOM
ST	STORAGE
G	GARAGE

CLIENT	MYLAND PARTNERS
PROJECT NAME	PROJECT
DRAWING TITLE	B56
SCALE	1:50
REVISION I.D	B

DRAWING NO.

A-TB-095

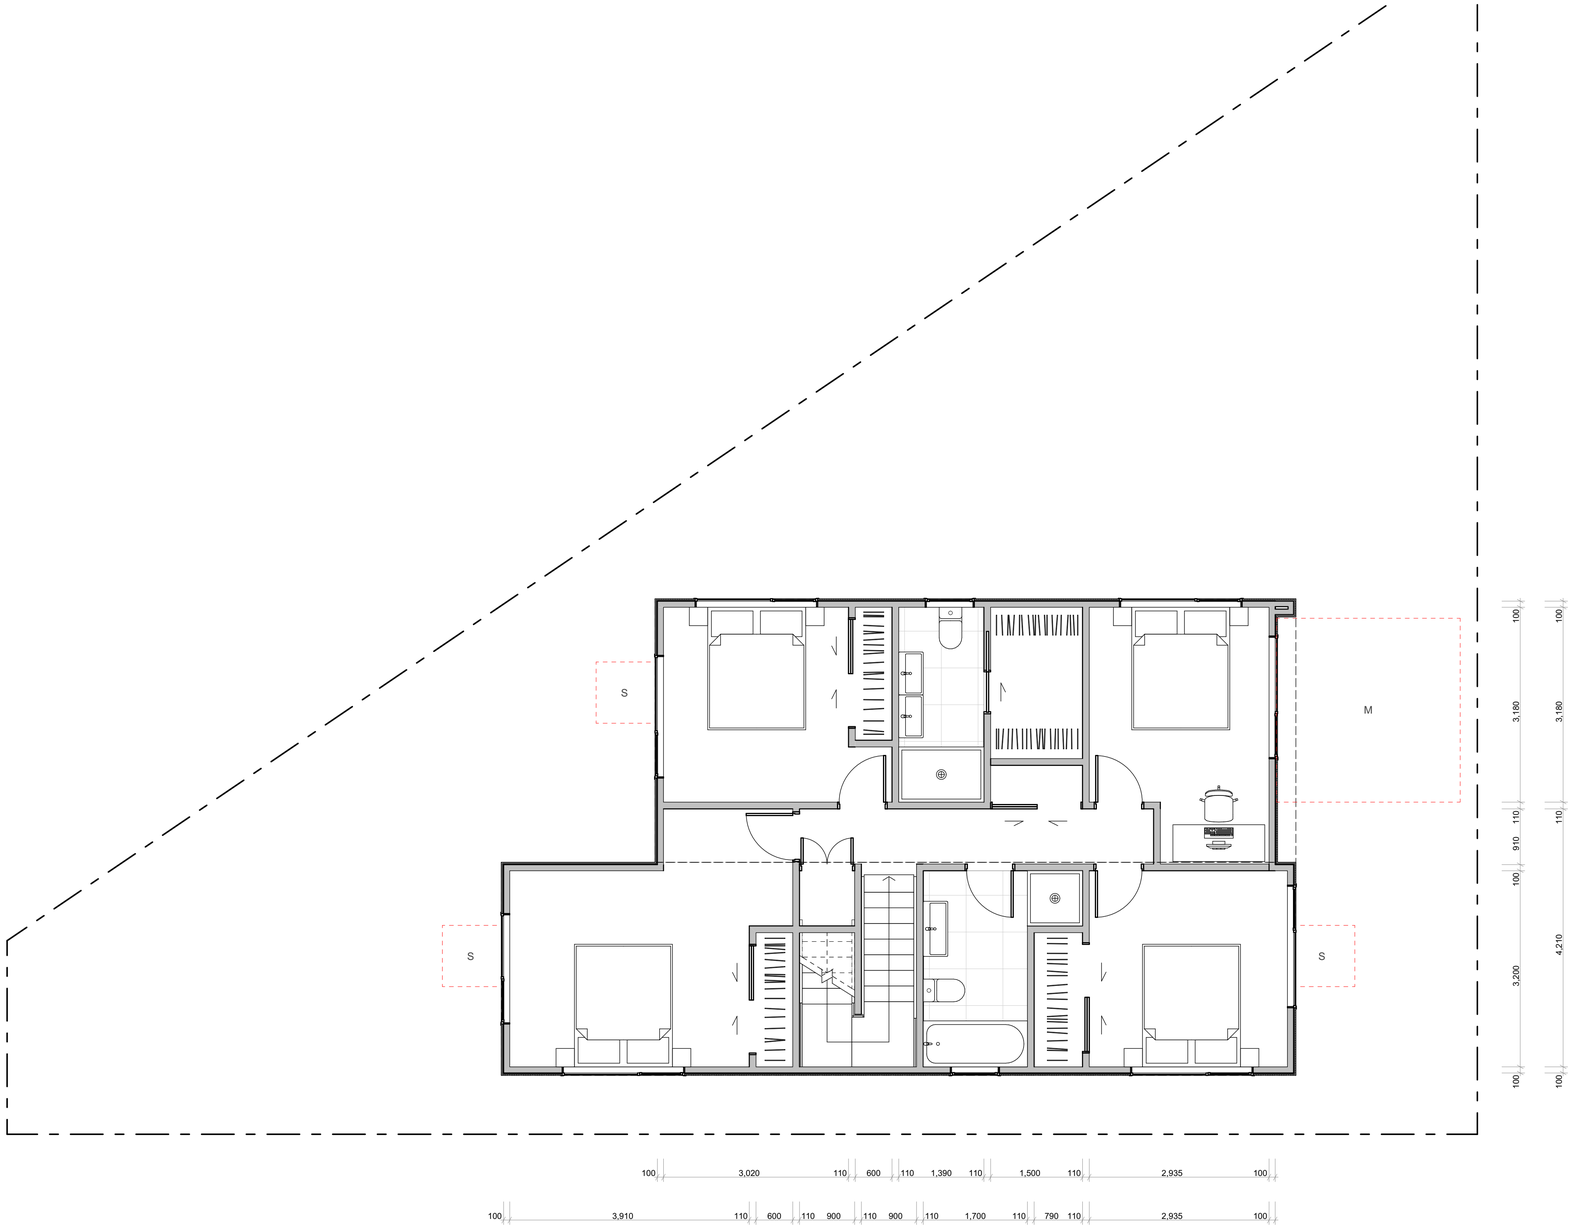


WALL CLADDING

- W01 — **TIMBER** - VERTICAL - WHITEWASH STAIN (HERMPAC OR ABODO VULCAN IN WHITE, OR SIMILAR)
- W02 — **TIMBER** - VERTICAL - NATURAL STAIN (HERMPAC OR ABODO VULCAN IN NATURAL, OR SIMILAR) NOTE: NO OVERLY SATURATED / VIBRANT STAINS TO BE USED
- W03 — **TIMBER** - VERTICAL - DARK / CHARCOAL STAIN (HERMPAC OR ABODO VULCAN IN EBONY/GRAPHITE, OR SIMILAR)
- W04 — **GROOVED SHEET PRODUCT** - VERTICAL - WHITE / LIGHT PAINT JAMES HARDIE GROOVED AXON PANEL (133mm/400mm)
- W05 — **GROOVED SHEET PRODUCT** - VERTICAL - DARK PAINT JAMES HARDIE GROOVED AXON PANEL (133mm/400mm)
- W06 — **GROOVED SHEET PRODUCT** - VERTICAL - BLACK PAINT JAMES HARDIE GROOVED AXON PANEL (133mm/400mm)
- W07 — **WEATHERBOARD** - HORIZONTAL - LIGHT PAINT
- W08 — **WEATHERBOARD** - HORIZONTAL - DARK PAINT
- W09 — **WEATHERBOARD** - HORIZONTAL - FEATURE TIMBER (HERMPAC WEATHERBOARD IN NATURAL STAIN)
- W10 — **BRICK** - RUNNING BOND - WHITE NATURAL FINISH
- W11 — **BRICK** - RUNNING BOND - BLACK FINISH
- W12 — **BRICK** - RUNNING BOND - NATURAL FINISH 3-5 COLOUR MIX FOR VARIETY

ROOFING / JOINERY

- **STEEL RIBBED ROOFING** - REFER TO COLOURS BELOW NOTE: THIS SPECIFICATION CAN ALSO BE USED FOR WALLS
- **ALUMINIUM JOINERY** - REFER TO COLOURS BELOW
- R01 — **STEEL TRAY** - COLORSTEEL TITANIA / CLOUD
- J01 — **ALUMINIUM JOINERY** - COLORSTEEL TITANIA / CLOUD
- R02 — **STEEL TRAY** - COLORSTEEL GULL GREY
- J02 — **ALUMINIUM JOINERY** - COLORSTEEL GULL GREY
- R03 — **STEEL TRAY** - COLORSTEEL IRONSAND
- J03 — **ALUMINIUM JOINERY** - COLORSTEEL IRONSAND
- R04 — **STEEL TRAY** - COLORSTEEL KARAKA / EBONY / WINDSOR GREY
- J04 — **ALUMINIUM JOINERY** - COLORSTEEL KARAKA / EBONY / WINDSOR

ARCHITECTURAL FEATURES

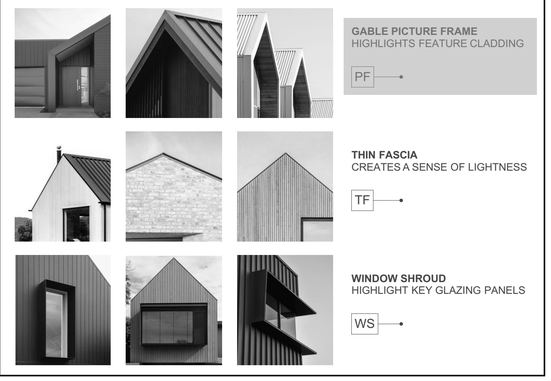

- **GABLE PICTURE FRAME** HIGHLIGHTS FEATURE CLADDING — PF
- **THIN FASCIA** CREATES A SENSE OF LIGHTNESS — TF
- **WINDOW SHROUD** HIGHLIGHT KEY GLAZING PANELS — WS

TERRA STUDIO

B56

FLOOR PLAN SUMMARY

BEDROOMS	5
BATHROOMS	2.5
GARAGE	1
STOREYS	2

GROSS FLOOR AREA

GROUND FLOOR	87.2m²
FIRST FLOOR	87.2m²
BALCONY/DECK	
TOTAL AREA	174.4m²
BUILDING COVERAGE	90.0m²

NOTES:

GROSS FLOOR AREA IS MEASURED FROM THE OUTSIDE OF EXTERNAL WALL FRAMING, AND INCLUDES STAIRS AND STAIRWELLS AT EACH FLOOR. DECKS AND BALCONIES, UNLESS OTHERWISE STATED, ARE NOT INCLUDED IN GFA.

THE BUILDING COVERAGE TOTAL LISTED ON THIS SHEET DOES NOT ACCOUNT FOR ADDITIONAL SITE-SPECIFIC BUILDING COVERAGES SUCH AS DECKS OVER 1m AND OTHER STRUCTURES.

DESIGNS ARE SUBJECT TO RESOURCE CONSENT. REFER TO APPROVED INTERGRATED CONSENT MASTERPLAN DRAWINGS FOR LOT-SPECIFIC INFORMATION AND LANDSCAPE DESIGN.

DIMENSIONS MUST NOT BE SCALED FROM THE DRAWINGS. THE CONTRACTOR SHALL CONFIRM ALL DIMENSIONS AND LEVELS ON SITE PRIOR TO COMMENCING WORK.

LOUVRE WINDOWS MAY BE SUBSTITUTED FOR STANDARD AWNINGS IF REQUIRED TO ACHIEVE COMPLIANCE WITH NZBC H1 AT BUILDING CONSENT

LEGEND

- OUTLOOK
- OUTDOOR LIVING SPACE 4m x 5m / 20m²
- BATTER SLOPE

ELEVATION KEY

2 / 3 / 1 / 4


ROOM KEY

E	ENTRY
L	LIVING ROOM
D	DINING
K	KITCHEN
WC	BATHROOM
EN	ENSUITE
B	BEDROOM
ST	STORAGE
G	GARAGE

CLIENT	MYLAND PARTNERS
PROJECT NAME	PROJECT
DRAWING TITLE	B56
SCALE	1:50
REVISION I.D	B


DRAWING NO.

A-TB-096

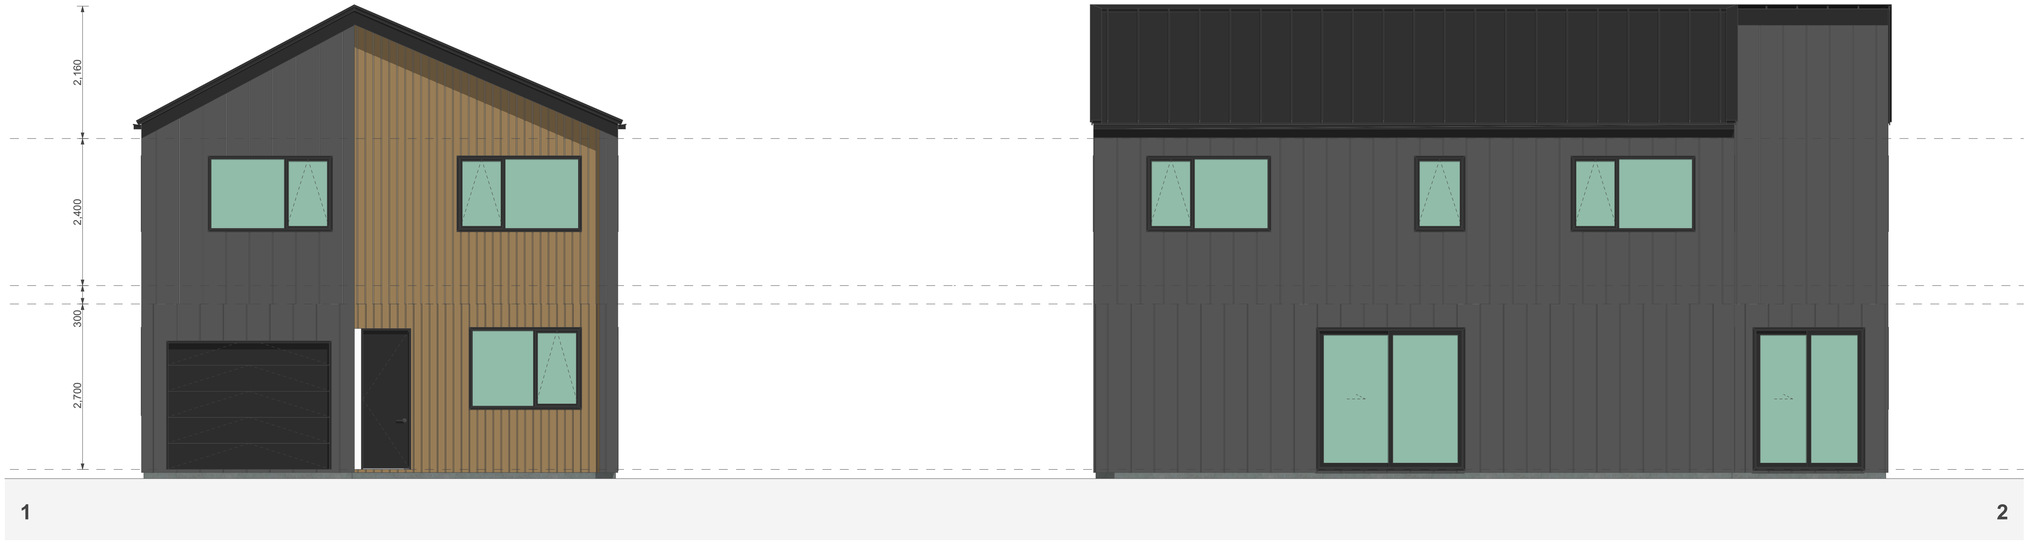

1

2

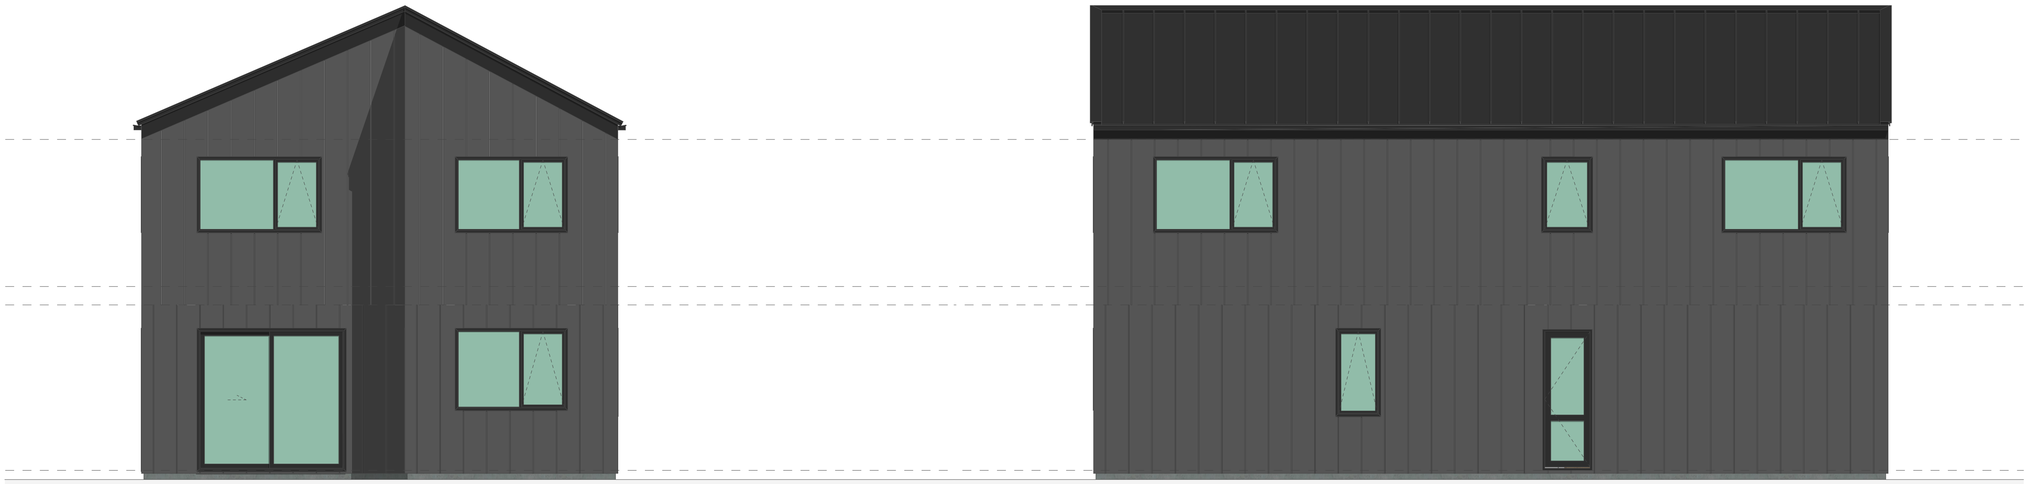

3

4

WALL CLADDING

- W01 — **TIMBER** - VERTICAL - WHITEWASH STAIN (HERMPAC OR ABODO VULCAN IN WHITE, OR SIMILAR)
- W02 — **TIMBER** - VERTICAL - NATURAL STAIN (HERMPAC OR ABODO VULCAN IN NATURAL, OR SIMILAR) NOTE: NO OVERLY SATURATED / VIBRANT STAINS TO BE USED
- W03 — **TIMBER** - VERTICAL - DARK / CHARCOAL STAIN (HERMPAC OR ABODO VULCAN IN EBONY/GRAPHITE, OR SIMILAR)
- W04 — **GROOVED SHEET PRODUCT** - VERTICAL - WHITE / LIGHT PAINT JAMES HARDIE GROOVED AXON PANEL (133mm/400mm)
- W05 — **GROOVED SHEET PRODUCT** - VERTICAL - DARK PAINT JAMES HARDIE GROOVED AXON PANEL (133mm/400mm)
- W06 — **GROOVED SHEET PRODUCT** - VERTICAL - BLACK PAINT JAMES HARDIE GROOVED AXON PANEL (133mm/400mm)
- W07 — **WEATHERBOARD** - HORIZONTAL - LIGHT PAINT
- W08 — **WEATHERBOARD** - HORIZONTAL - DARK PAINT
- W09 — **WEATHERBOARD** - HORIZONTAL - FEATURE TIMBER (HERMPAC WEATHERBOARD IN NATURAL STAIN)
- W10 — **BRICK** - RUNNING BOND - WHITE NATURAL FINISH
- W11 — **BRICK** - RUNNING BOND - BLACK FINISH
- W12 — **BRICK** - RUNNING BOND - NATURAL FINISH 3-5 COLOUR MIX FOR VARIETY

ROOFING / JOINERY

- **STEEL RIBBED ROOFING** - REFER TO COLOURS BELOW NOTE: THIS SPECIFICATION CAN ALSO BE USED FOR WALLS
- **ALUMINIUM JOINERY** - REFER TO COLOURS BELOW
- R01 — **STEEL TRAY** - COLORSTEEL TITANIA / CLOUD
- J01 — **ALUMINIUM JOINERY** - COLORSTEEL TITANIA / CLOUD
- R02 — **STEEL TRAY** - COLORSTEEL GULL GREY
- J02 — **ALUMINIUM JOINERY** - COLORSTEEL GULL GREY
- R03 — **STEEL TRAY** - COLORSTEEL IRONSAND
- J03 — **ALUMINIUM JOINERY** - COLORSTEEL IRONSAND
- R04 — **STEEL TRAY** - COLORSTEEL KARAKA / EBONY / WINDSOR GREY
- J04 — **ALUMINIUM JOINERY** - COLORSTEEL KARAKA / EBONY / WINDSOR

ARCHITECTURAL FEATURES



GABLE PICTURE FRAME
HIGHLIGHTS FEATURE CLADDING
PF

THIN FASCIA
CREATES A SENSE OF LIGHTNESS
TF

WINDOW SHROUD
HIGHLIGHT KEY GLAZING PANELS
WS

TERRA STUDIO

B56

FLOOR PLAN SUMMARY

BEDROOMS	5
BATHROOMS	2.5
GARAGE	1
STOREYS	2

GROSS FLOOR AREA

GROUND FLOOR	87.2m²
FIRST FLOOR	87.2m²
BALCONY/DECK	
TOTAL AREA	174.4m²
BUILDING COVERAGE	90.0m²

NOTES:

GROSS FLOOR AREA IS MEASURED FROM THE OUTSIDE OF EXTERNAL WALL FRAMING, AND INCLUDES STAIRS AND STAIRWELLS AT EACH FLOOR. DECKS AND BALCONIES, UNLESS OTHERWISE STATED, ARE NOT INCLUDED IN GFA.

THE BUILDING COVERAGE TOTAL LISTED ON THIS SHEET DOES NOT ACCOUNT FOR ADDITIONAL SITE-SPECIFIC BUILDING COVERAGES SUCH AS DECKS OVER 1m AND OTHER STRUCTURES.

DESIGNS ARE SUBJECT TO RESOURCE CONSENT. REFER TO APPROVED INTERGRATED CONSENT MASTERPLAN DRAWINGS FOR LOT-SPECIFIC INFORMATION AND LANDSCAPE DESIGN.

DIMENSIONS MUST NOT BE SCALED FROM THE DRAWINGS. THE CONTRACTOR SHALL CONFIRM ALL DIMENSIONS AND LEVELS ON SITE PRIOR TO COMMENCING WORK.

LOUVRE WINDOWS MAY BE SUBSTITUTED FOR STANDARD AWNINGS IF REQUIRED TO ACHIEVE COMPLIANCE WITH NZBC H1 AT BUILDING CONSENT

LEGEND

- OUTLOOK
- OUTDOOR LIVING SPACE 4m x 5m / 20m²
- BATTER SLOPE

ELEVATION KEY

2 / 3 / 1 / 4


ROOM KEY

E	ENTRY
L	LIVING ROOM
D	DINING
K	KITCHEN
WC	BATHROOM
EN	ENSUITE
B	BEDROOM
ST	STORAGE
G	GARAGE

CLIENT	MYLAND PARTNERS
PROJECT NAME	PROJECT
DRAWING TITLE	B56 - ELEVATIONS
SCALE	1:50
REVISION I.D	B

DRAWING NO.

A-TB-097

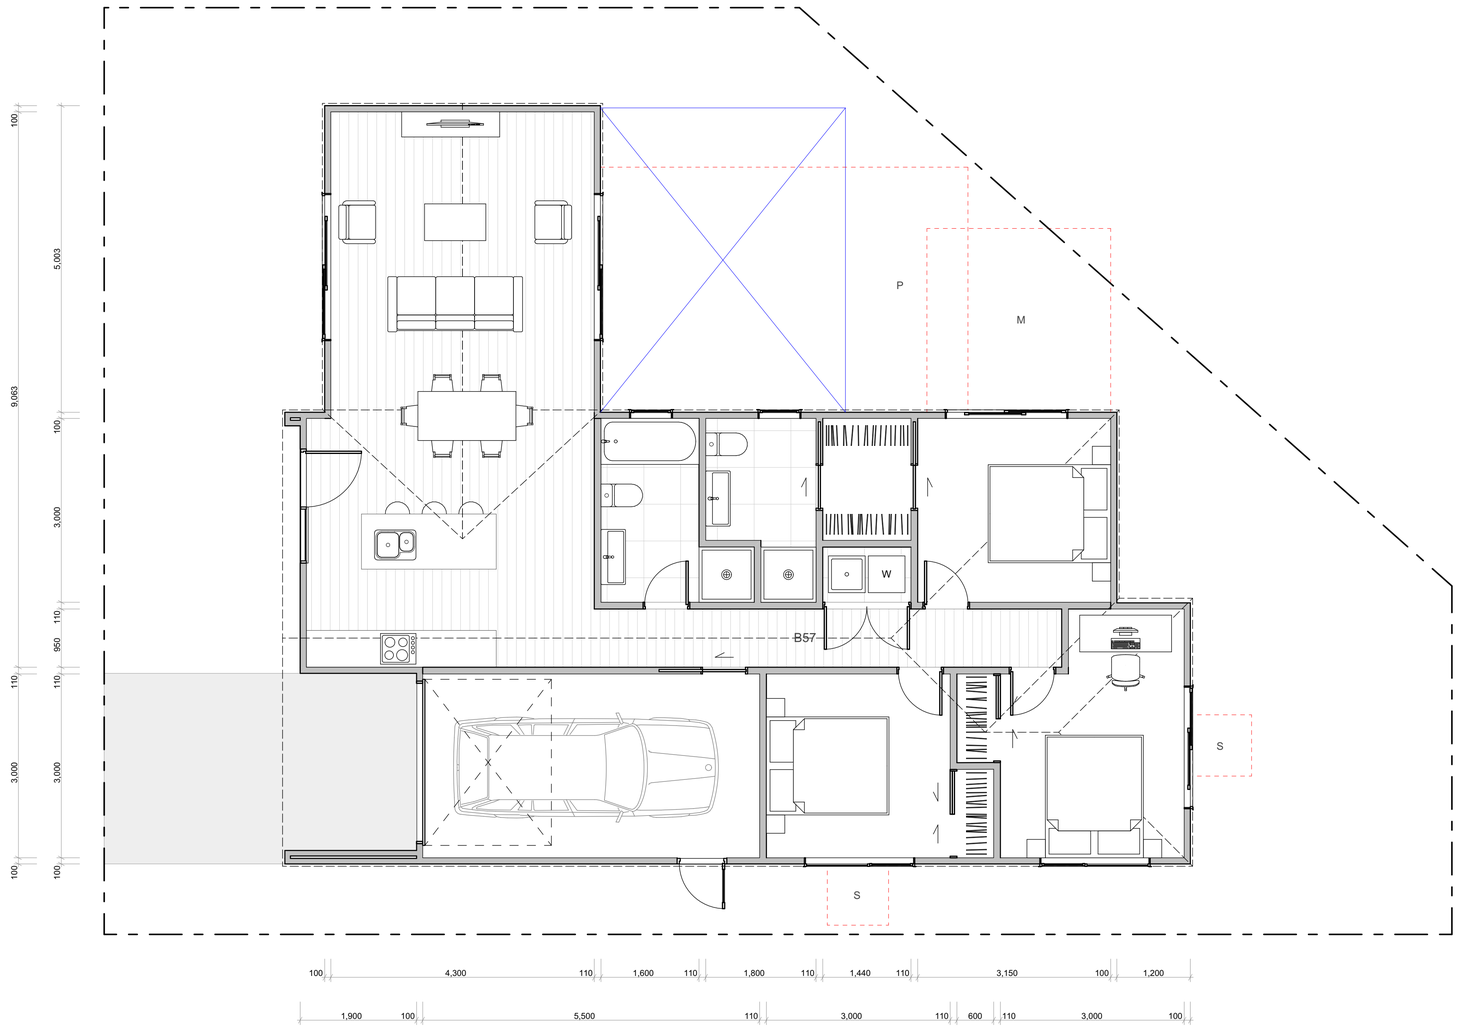


WALL CLADDING

- W01 — **TIMBER** - VERTICAL - WHITEWASH STAIN (HERMPAC OR ABODO VULCAN IN WHITE, OR SIMILAR)
- W02 — **TIMBER** - VERTICAL - NATURAL STAIN (HERMPAC OR ABODO VULCAN IN NATURAL, OR SIMILAR) NOTE: NO OVERLY SATURATED / VIBRANT STAINS TO BE USED
- W03 — **TIMBER** - VERTICAL - DARK / CHARCOAL STAIN (HERMPAC OR ABODO VULCAN IN EBONY/GRAPHITE, OR SIMILAR)
- W04 — **GROOVED SHEET PRODUCT** - VERTICAL - WHITE / LIGHT PAINT JAMES HARDIE GROOVED AXON PANEL (133mm/400mm)
- W05 — **GROOVED SHEET PRODUCT** - VERTICAL - DARK PAINT JAMES HARDIE GROOVED AXON PANEL (133mm/400mm)
- W06 — **GROOVED SHEET PRODUCT** - VERTICAL - BLACK PAINT JAMES HARDIE GROOVED AXON PANEL (133mm/400mm)
- W07 — **WEATHERBOARD** - HORIZONTAL - LIGHT PAINT
- W08 — **WEATHERBOARD** - HORIZONTAL - DARK PAINT
- W09 — **WEATHERBOARD** - HORIZONTAL - FEATURE TIMBER (HERMPAC WEATHERBOARD IN NATURAL STAIN)
- W10 — **BRICK** - RUNNING BOND - WHITE NATURAL FINISH
- W11 — **BRICK** - RUNNING BOND - BLACK FINISH
- W12 — **BRICK** - RUNNING BOND - NATURAL FINISH 3-5 COLOUR MIX FOR VARIETY

ROOFING / JOINERY

- **STEEL RIBBED ROOFING** - REFER TO COLOURS BELOW NOTE: THIS SPECIFICATION CAN ALSO BE USED FOR WALLS
- **ALUMINIUM JOINERY** - REFER TO COLOURS BELOW
- R01 — **STEEL TRAY** - COLORSTEEL TITANIA / CLOUD
- J01 — **ALUMINIUM JOINERY** - COLORSTEEL TITANIA / CLOUD
- R02 — **STEEL TRAY** - COLORSTEEL GULL GREY
- J02 — **ALUMINIUM JOINERY** - COLORSTEEL GULL GREY
- R03 — **STEEL TRAY** - COLORSTEEL IRONSAND
- J03 — **ALUMINIUM JOINERY** - COLORSTEEL IRONSAND
- R04 — **STEEL TRAY** - COLORSTEEL KARAKA / EBONY / WINDSOR GREY
- J04 — **ALUMINIUM JOINERY** - COLORSTEEL KARAKA / EBONY / WINDSOR

ARCHITECTURAL FEATURES

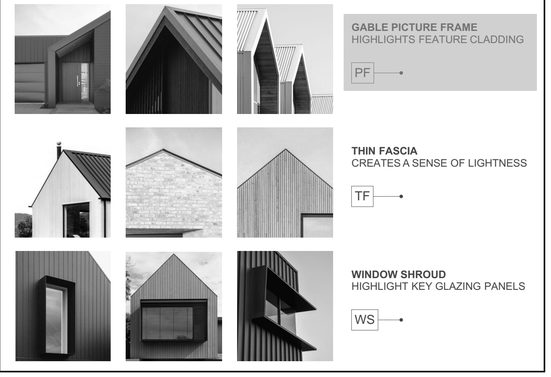

GABLE PICTURE FRAME
HIGHLIGHTS FEATURE CLADDING
PF

THIN FASCIA
CREATES A SENSE OF LIGHTNESS
TF

WINDOW SHROUD
HIGHLIGHT KEY GLAZING PANELS
WS

TERRA STUDIO

B57

FLOOR PLAN SUMMARY

BEDROOMS	3
BATHROOMS	2
GARAGE	1
STOREYS	1

GROSS FLOOR AREA

GROUND FLOOR	120.5m²
FIRST FLOOR	
BALCONY/DECK	
TOTAL AREA	120.5m²
BUILDING COVERAGE	131.0m²

NOTES:

GROSS FLOOR AREA IS MEASURED FROM THE OUTSIDE OF EXTERNAL WALL FRAMING, AND INCLUDES STAIRS AND STAIRWELLS AT EACH FLOOR. DECKS AND BALCONIES, UNLESS OTHERWISE STATED, ARE NOT INCLUDED IN GFA.

THE BUILDING COVERAGE TOTAL LISTED ON THIS SHEET DOES NOT ACCOUNT FOR ADDITIONAL SITE-SPECIFIC BUILDING COVERAGES SUCH AS DECKS OVER 1m AND OTHER STRUCTURES.

DESIGNS ARE SUBJECT TO RESOURCE CONSENT. REFER TO APPROVED INTERGRATED CONSENT MASTERPLAN DRAWINGS FOR LOT-SPECIFIC INFORMATION AND LANDSCAPE DESIGN.

DIMENSIONS MUST NOT BE SCALED FROM THE DRAWINGS. THE CONTRACTOR SHALL CONFIRM ALL DIMENSIONS AND LEVELS ON SITE PRIOR TO COMMENCING WORK.

LOUVRE WINDOWS MAY BE SUBSTITUTED FOR STANDARD AWNINGS IF REQUIRED TO ACHIEVE COMPLIANCE WITH NZBC H1 AT BUILDING CONSENT

LEGEND

OUTLOOK

OUTDOOR LIVING SPACE
4m x 5m / 20m²

BATTER SLOPE

ELEVATION KEY


2 / 3 / 1 / 4

ROOM KEY

E	ENTRY
L	LIVING ROOM
D	DINING
K	KITCHEN
WC	BATHROOM
EN	ENSUITE
B	BEDROOM
ST	STORAGE
G	GARAGE


CLIENT	MYLAND PARTNERS
PROJECT NAME	PROJECT
DRAWING TITLE	B57
SCALE	1:50
REVISION I.D	B

DRAWING NO.
A-TB-098

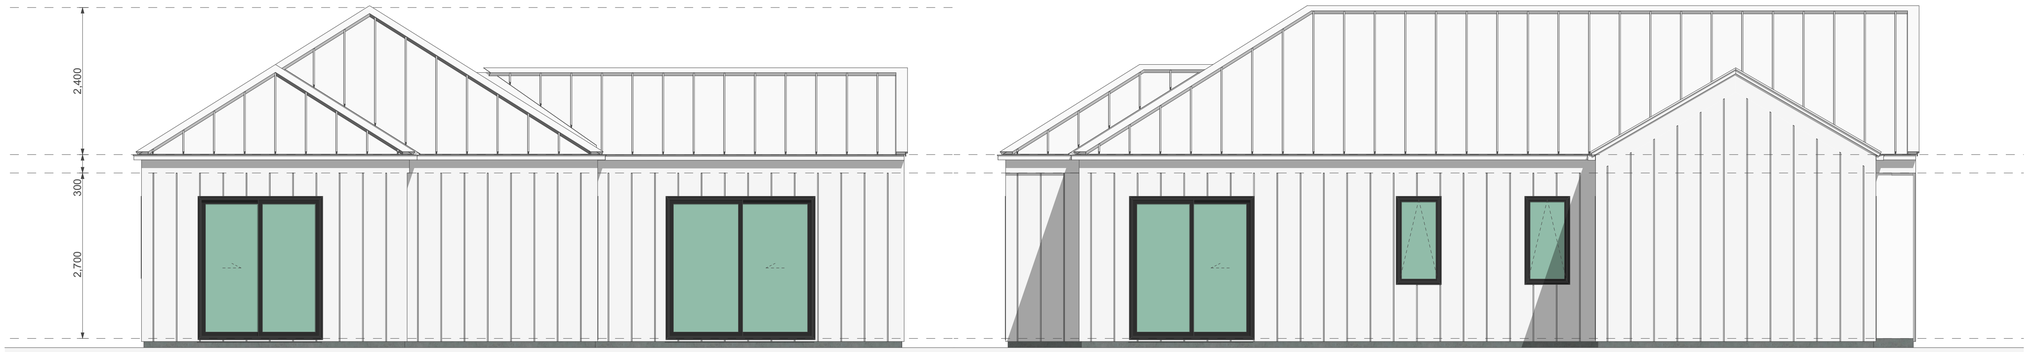

1

2

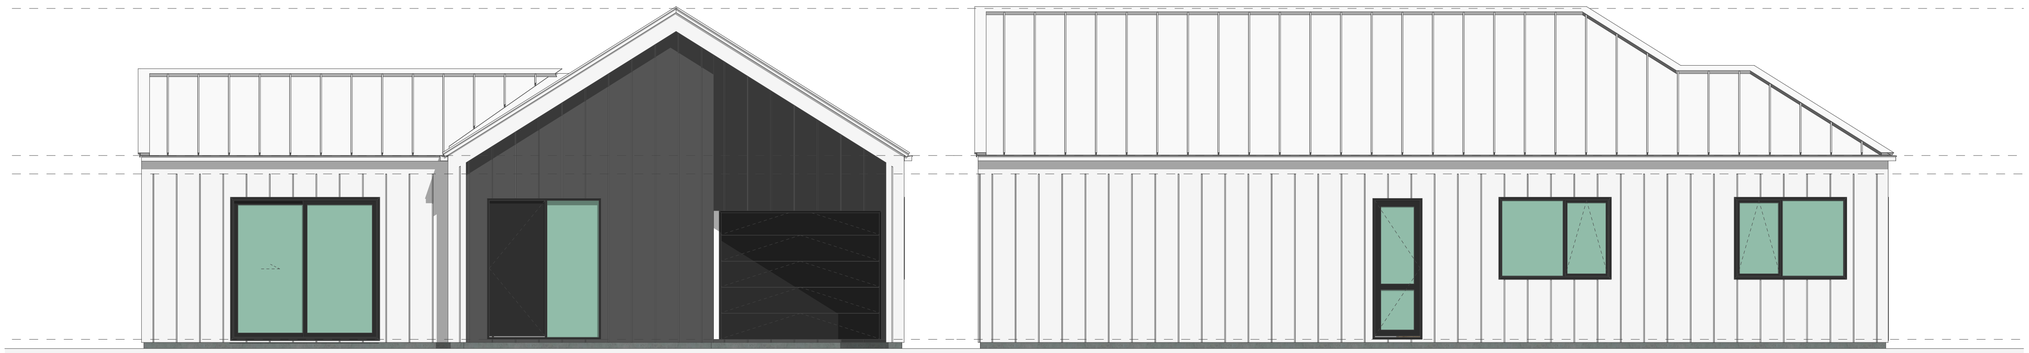

3

4

WALL CLADDING

- W01 — **TIMBER** - VERTICAL - WHITEWASH STAIN (HERMPAC OR ABODO VULCAN IN WHITE, OR SIMILAR)
- W02 — **TIMBER** - VERTICAL - NATURAL STAIN (HERMPAC OR ABODO VULCAN IN NATURAL, OR SIMILAR) NOTE: NO OVERLY SATURATED / VIBRANT STAINS TO BE USED
- W03 — **TIMBER** - VERTICAL - DARK / CHARCOAL STAIN (HERMPAC OR ABODO VULCAN IN EBONY/GRAPHITE, OR SIMILAR)
- W04 — **GROOVED SHEET PRODUCT** - VERTICAL - WHITE / LIGHT PAINT JAMES HARDIE GROOVED AXON PANEL (133mm/400mm)
- W05 — **GROOVED SHEET PRODUCT** - VERTICAL - DARK PAINT JAMES HARDIE GROOVED AXON PANEL (133mm/400mm)
- W06 — **GROOVED SHEET PRODUCT** - VERTICAL - BLACK PAINT JAMES HARDIE GROOVED AXON PANEL (133mm/400mm)
- W07 — **WEATHERBOARD** - HORIZONTAL - LIGHT PAINT
- W08 — **WEATHERBOARD** - HORIZONTAL - DARK PAINT
- W09 — **WEATHERBOARD** - HORIZONTAL - FEATURE TIMBER (HERMPAC WEATHERBOARD IN NATURAL STAIN)
- W10 — **BRICK** - RUNNING BOND - WHITE NATURAL FINISH
- W11 — **BRICK** - RUNNING BOND - BLACK FINISH
- W12 — **BRICK** - RUNNING BOND - NATURAL FINISH 3-5 COLOUR MIX FOR VARIETY

ROOFING / JOINERY

- **STEEL RIBBED ROOFING** - REFER TO COLOURS BELOW NOTE: THIS SPECIFICATION CAN ALSO BE USED FOR WALLS
- **ALUMINIUM JOINERY** - REFER TO COLOURS BELOW
- R01 — **STEEL TRAY** - COLORSTEEL TITANIA / CLOUD
- J01 — **ALUMINIUM JOINERY** - COLORSTEEL TITANIA / CLOUD
- R02 — **STEEL TRAY** - COLORSTEEL GULL GREY
- J02 — **ALUMINIUM JOINERY** - COLORSTEEL GULL GREY
- R03 — **STEEL TRAY** - COLORSTEEL IRONSAND
- J03 — **ALUMINIUM JOINERY** - COLORSTEEL IRONSAND
- R04 — **STEEL TRAY** - COLORSTEEL KARAKA / EBONY / WINDSOR GREY
- J04 — **ALUMINIUM JOINERY** - COLORSTEEL KARAKA / EBONY / WINDSOR

ARCHITECTURAL FEATURES



GABLE PICTURE FRAME
HIGHLIGHTS FEATURE CLADDING
PF

THIN FASCIA
CREATES A SENSE OF LIGHTNESS
TF

WINDOW SHROUD
HIGHLIGHT KEY GLAZING PANELS
WS

TERRA STUDIO

B57

FLOOR PLAN SUMMARY

BEDROOMS	3
BATHROOMS	2
GARAGE	1
STOREYS	1

GROSS FLOOR AREA

GROUND FLOOR	120.5m²
FIRST FLOOR	
BALCONY/DECK	
TOTAL AREA	120.5m²
BUILDING COVERAGE	131.0m²

NOTES:

GROSS FLOOR AREA IS MEASURED FROM THE OUTSIDE OF EXTERNAL WALL FRAMING, AND INCLUDES STAIRS AND STAIRWELLS AT EACH FLOOR. DECKS AND BALCONIES, UNLESS OTHERWISE STATED, ARE NOT INCLUDED IN GFA.

THE BUILDING COVERAGE TOTAL LISTED ON THIS SHEET DOES NOT ACCOUNT FOR ADDITIONAL SITE-SPECIFIC BUILDING COVERAGES SUCH AS DECKS OVER 1m AND OTHER STRUCTURES.

DESIGNS ARE SUBJECT TO RESOURCE CONSENT. REFER TO APPROVED INTERGRATED CONSENT MASTERPLAN DRAWINGS FOR LOT-SPECIFIC INFORMATION AND LANDSCAPE DESIGN.

DIMENSIONS MUST NOT BE SCALED FROM THE DRAWINGS. THE CONTRACTOR SHALL CONFIRM ALL DIMENSIONS AND LEVELS ON SITE PRIOR TO COMMENCING WORK.

LOUVRE WINDOWS MAY BE SUBSTITUTED FOR STANDARD AWNINGS IF REQUIRED TO ACHIEVE COMPLIANCE WITH NZBC H1 AT BUILDING CONSENT

LEGEND

- OUTLOOK
- OUTDOOR LIVING SPACE 4m x 5m / 20m²
- BATTER SLOPE

ELEVATION KEY

2 / 3 / 1 / 4


ROOM KEY

E	ENTRY
L	LIVING ROOM
D	DINING
K	KITCHEN
WC	BATHROOM
EN	ENSUITE
B	BEDROOM
ST	STORAGE
G	GARAGE

CLIENT	MYLAND PARTNERS
PROJECT NAME	PROJECT
DRAWING TITLE	B57 - ELEVATIONS
SCALE	1:50
REVISION I.D	B

DRAWING NO.

A-TB-099

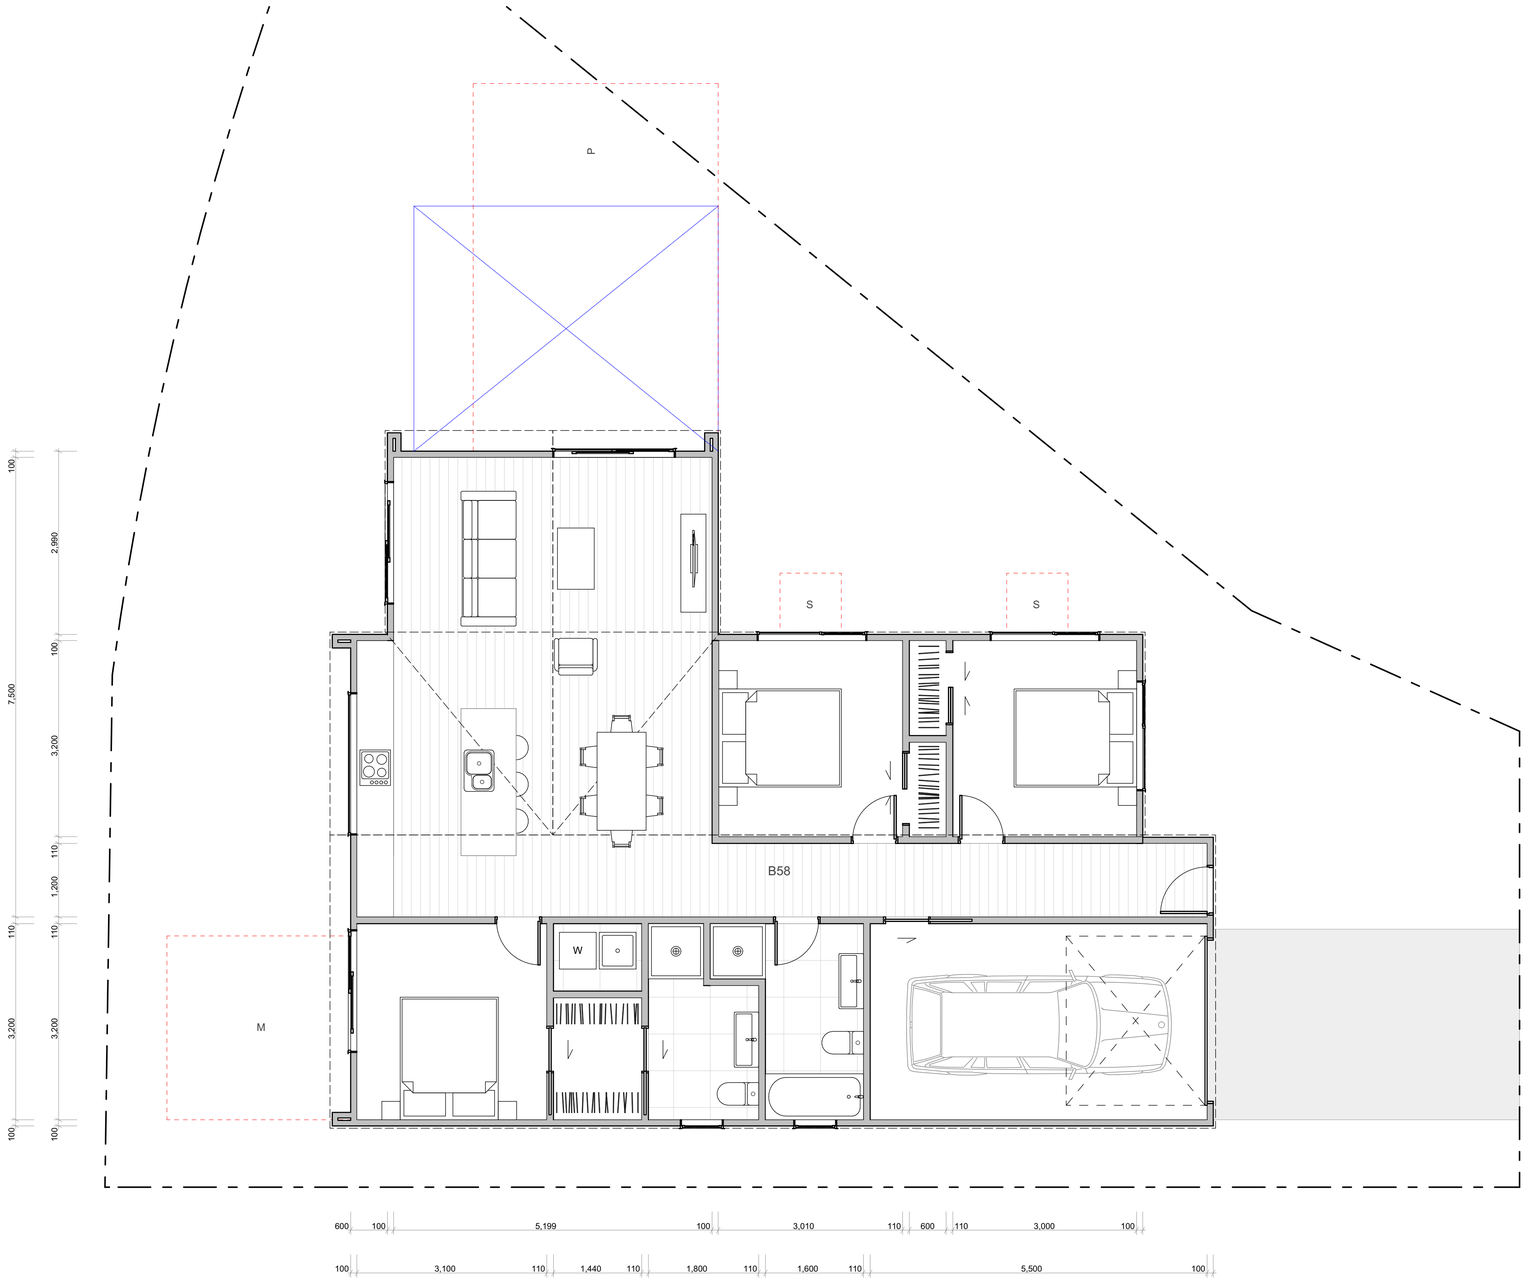


WALL CLADDING

- W01 — **TIMBER** - VERTICAL - WHITEWASH STAIN (HERMPAC OR ABODO VULCAN IN WHITE, OR SIMILAR)
- W02 — **TIMBER** - VERTICAL - NATURAL STAIN (HERMPAC OR ABODO VULCAN IN NATURAL, OR SIMILAR) NOTE: NO OVERLY SATURATED / VIBRANT STAINS TO BE USED
- W03 — **TIMBER** - VERTICAL - DARK / CHARCOAL STAIN (HERMPAC OR ABODO VULCAN IN EBONY/GRAPHITE, OR SIMILAR)
- W04 — **GROOVED SHEET PRODUCT** - VERTICAL - WHITE / LIGHT PAINT JAMES HARDIE GROOVED AXON PANEL (133mm/400mm)
- W05 — **GROOVED SHEET PRODUCT** - VERTICAL - DARK PAINT JAMES HARDIE GROOVED AXON PANEL (133mm/400mm)
- W06 — **GROOVED SHEET PRODUCT** - VERTICAL - BLACK PAINT JAMES HARDIE GROOVED AXON PANEL (133mm/400mm)
- W07 — **WEATHERBOARD** - HORIZONTAL - LIGHT PAINT
- W08 — **WEATHERBOARD** - HORIZONTAL - DARK PAINT
- W09 — **WEATHERBOARD** - HORIZONTAL - FEATURE TIMBER (HERMPAC WEATHERBOARD IN NATURAL STAIN)
- W10 — **BRICK** - RUNNING BOND - WHITE NATURAL FINISH
- W11 — **BRICK** - RUNNING BOND - BLACK FINISH
- W12 — **BRICK** - RUNNING BOND - NATURAL FINISH 3-5 COLOUR MIX FOR VARIETY

ROOFING / JOINERY

- **STEEL RIBBED ROOFING** - REFER TO COLOURS BELOW NOTE: THIS SPECIFICATION CAN ALSO BE USED FOR WALLS
- **ALUMINIUM JOINERY** - REFER TO COLOURS BELOW
- R01 — **STEEL TRAY** - COLORSTEEL TITANIA / CLOUD
- J01 — **ALUMINIUM JOINERY** - COLORSTEEL TITANIA / CLOUD
- R02 — **STEEL TRAY** - COLORSTEEL GULL GREY
- J02 — **ALUMINIUM JOINERY** - COLORSTEEL GULL GREY
- R03 — **STEEL TRAY** - COLORSTEEL IRONSAND
- J03 — **ALUMINIUM JOINERY** - COLORSTEEL IRONSAND
- R04 — **STEEL TRAY** - COLORSTEEL KARAKA / EBONY / WINDSOR GREY
- J04 — **ALUMINIUM JOINERY** - COLORSTEEL KARAKA / EBONY / WINDSOR

ARCHITECTURAL FEATURES

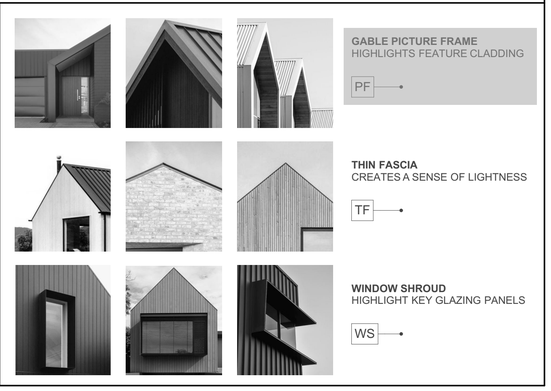

GABLE PICTURE FRAME HIGHLIGHTS FEATURE CLADDING — PF

THIN FASCIA CREATES A SENSE OF LIGHTNESS — TF

WINDOW SHROUD HIGHLIGHT KEY GLAZING PANELS — WS

TERRA STUDIO

B58

FLOOR PLAN SUMMARY

BEDROOMS	3
BATHROOMS	2
GARAGE	1
STOREYS	1

GROSS FLOOR AREA

GROUND FLOOR	125.5m²
FIRST FLOOR	
BALCONY/DECK	
TOTAL AREA	125.5m²
BUILDING COVERAGE	132.0m²

NOTES:

GROSS FLOOR AREA IS MEASURED FROM THE OUTSIDE OF EXTERNAL WALL FRAMING, AND INCLUDES STAIRS AND STAIRWELLS AT EACH FLOOR. DECKS AND BALCONIES, UNLESS OTHERWISE STATED, ARE NOT INCLUDED IN GFA.

THE BUILDING COVERAGE TOTAL LISTED ON THIS SHEET DOES NOT ACCOUNT FOR ADDITIONAL SITE-SPECIFIC BUILDING COVERAGES SUCH AS DECKS OVER 1m AND OTHER STRUCTURES.

DESIGNS ARE SUBJECT TO RESOURCE CONSENT. REFER TO APPROVED INTERGRATED CONSENT MASTERPLAN DRAWINGS FOR LOT-SPECIFIC INFORMATION AND LANDSCAPE DESIGN.

DIMENSIONS MUST NOT BE SCALED FROM THE DRAWINGS. THE CONTRACTOR SHALL CONFIRM ALL DIMENSIONS AND LEVELS ON SITE PRIOR TO COMMENCING WORK.

LOUVRE WINDOWS MAY BE SUBSTITUTED FOR STANDARD AWNINGS IF REQUIRED TO ACHIEVE COMPLIANCE WITH NZBC H1 AT BUILDING CONSENT

LEGEND

- OUTLOOK
- OUTDOOR LIVING SPACE 4m x 5m / 20m²
- BATTER SLOPE

ELEVATION KEY

2 / 3 / 1 / 4


ROOM KEY

E	ENTRY
L	LIVING ROOM
D	DINING
K	KITCHEN
WC	BATHROOM
EN	ENSUITE
B	BEDROOM
ST	STORAGE
G	GARAGE


CLIENT	MYLAND PARTNERS
PROJECT NAME	PROJECT
DRAWING TITLE	B58
SCALE	1:50
REVISION I.D	B

DRAWING NO.


A-TB-100

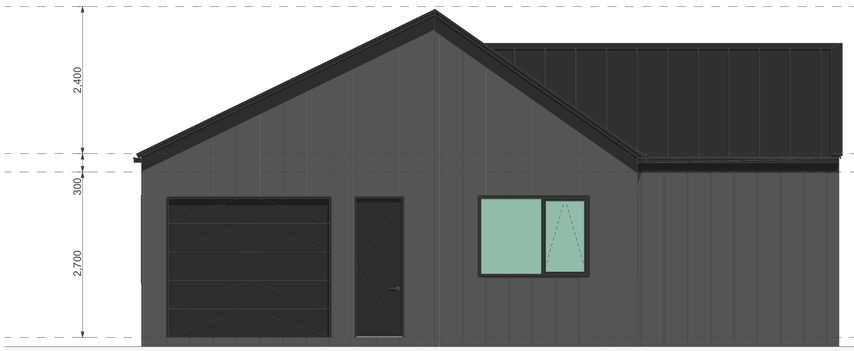


1

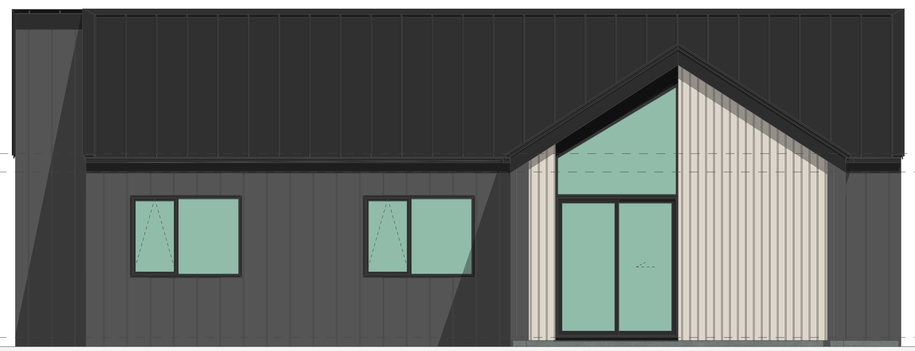

2

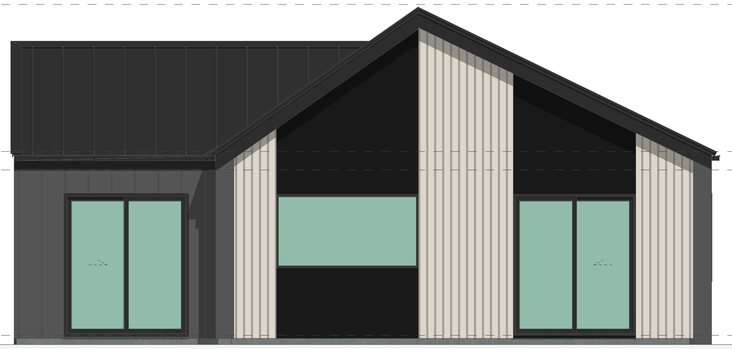

3

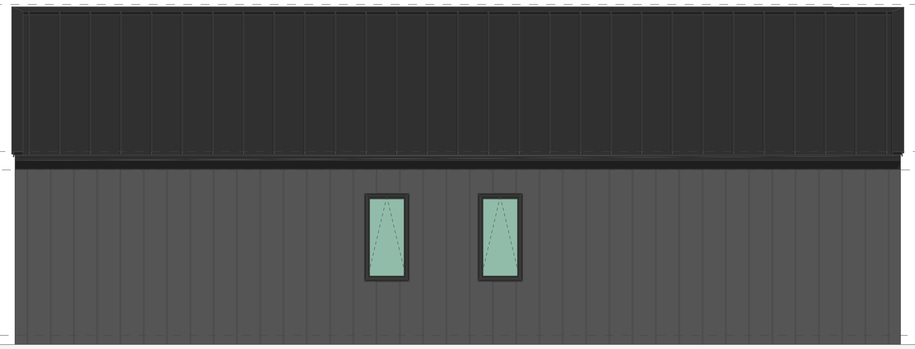

4

WALL CLADDING

- W01 — **TIMBER** - VERTICAL - WHITEWASH STAIN (HERMPAC OR ABODO VULCAN IN WHITE, OR SIMILAR)
- W02 — **TIMBER** - VERTICAL - NATURAL STAIN (HERMPAC OR ABODO VULCAN IN NATURAL, OR SIMILAR) NOTE: NO OVERLY SATURATED / VIBRANT STAINS TO BE USED
- W03 — **TIMBER** - VERTICAL - DARK / CHARCOAL STAIN (HERMPAC OR ABODO VULCAN IN EBONY/GRAPHITE, OR SIMILAR)
- W04 — **GROOVED SHEET PRODUCT** - VERTICAL - WHITE / LIGHT PAINT JAMES HARDIE GROOVED AXON PANEL (133mm/400mm)
- W05 — **GROOVED SHEET PRODUCT** - VERTICAL - DARK PAINT JAMES HARDIE GROOVED AXON PANEL (133mm/400mm)
- W06 — **GROOVED SHEET PRODUCT** - VERTICAL - BLACK PAINT JAMES HARDIE GROOVED AXON PANEL (133mm/400mm)
- W07 — **WEATHERBOARD** - HORIZONTAL - LIGHT PAINT
- W08 — **WEATHERBOARD** - HORIZONTAL - DARK PAINT
- W09 — **WEATHERBOARD** - HORIZONTAL - FEATURE TIMBER (HERMPAC WEATHERBOARD IN NATURAL STAIN)
- W10 — **BRICK** - RUNNING BOND - WHITE NATURAL FINISH
- W11 — **BRICK** - RUNNING BOND - BLACK FINISH
- W12 — **BRICK** - RUNNING BOND - NATURAL FINISH 3-5 COLOUR MIX FOR VARIETY

ROOFING / JOINERY

- **STEEL RIBBED ROOFING** - REFER TO COLOURS BELOW NOTE: THIS SPECIFICATION CAN ALSO BE USED FOR WALLS
- **ALUMINIUM JOINERY** - REFER TO COLOURS BELOW
- R01 — **STEEL TRAY** - COLORSTEEL TITANIA / CLOUD
- J01 — **ALUMINIUM JOINERY** - COLORSTEEL TITANIA / CLOUD
- R02 — **STEEL TRAY** - COLORSTEEL GULL GREY
- J02 — **ALUMINIUM JOINERY** - COLORSTEEL GULL GREY
- R03 — **STEEL TRAY** - COLORSTEEL IRONSAND
- J03 — **ALUMINIUM JOINERY** - COLORSTEEL IRONSAND
- R04 — **STEEL TRAY** - COLORSTEEL KARAKA / EBONY / WINDSOR GREY
- J04 — **ALUMINIUM JOINERY** - COLORSTEEL KARAKA / EBONY / WINDSOR

ARCHITECTURAL FEATURES



GABLE PICTURE FRAME HIGHLIGHTS FEATURE CLADDING — PF



THIN FASCIA CREATES A SENSE OF LIGHTNESS — TF



WINDOW SHROUD HIGHLIGHT KEY GLAZING PANELS — WS

TERRA STUDIO

B58

FLOOR PLAN SUMMARY

BEDROOMS	3
BATHROOMS	2
GARAGE	1
STOREYS	1

GROSS FLOOR AREA

GROUND FLOOR	125.5m²
FIRST FLOOR	
BALCONY/DECK	
TOTAL AREA	125.5m²
BUILDING COVERAGE	132.0m²

NOTES:

GROSS FLOOR AREA IS MEASURED FROM THE OUTSIDE OF EXTERNAL WALL FRAMING, AND INCLUDES STAIRS AND STAIRWELLS AT EACH FLOOR. DECKS AND BALCONIES, UNLESS OTHERWISE STATED, ARE NOT INCLUDED IN GFA.

THE BUILDING COVERAGE TOTAL LISTED ON THIS SHEET DOES NOT ACCOUNT FOR ADDITIONAL SITE-SPECIFIC BUILDING COVERAGES SUCH AS DECKS OVER 1m AND OTHER STRUCTURES.

DESIGNS ARE SUBJECT TO RESOURCE CONSENT. REFER TO APPROVED INTERGRATED CONSENT MASTERPLAN DRAWINGS FOR LOT-SPECIFIC INFORMATION AND LANDSCAPE DESIGN.

DIMENSIONS MUST NOT BE SCALED FROM THE DRAWINGS. THE CONTRACTOR SHALL CONFIRM ALL DIMENSIONS AND LEVELS ON SITE PRIOR TO COMMENCING WORK.

LOUVRE WINDOWS MAY BE SUBSTITUTED FOR STANDARD AWNINGS IF REQUIRED TO ACHIEVE COMPLIANCE WITH NZBC H1 AT BUILDING CONSENT

LEGEND

- OUTLOOK
- OUTDOOR LIVING SPACE 4m x 5m / 20m²
- BATTER SLOPE

ELEVATION KEY

2 / 3 / 1 / 4


ROOM KEY

E	ENTRY
L	LIVING ROOM
D	DINING
K	KITCHEN
WC	BATHROOM
EN	ENSUITE
B	BEDROOM
ST	STORAGE
G	GARAGE

CLIENT	MYLAND PARTNERS
PROJECT NAME	PROJECT
DRAWING TITLE	B58 - ELEVATIONS
SCALE	1:50
REVISION I.D	B

DRAWING NO.

A-TB-101

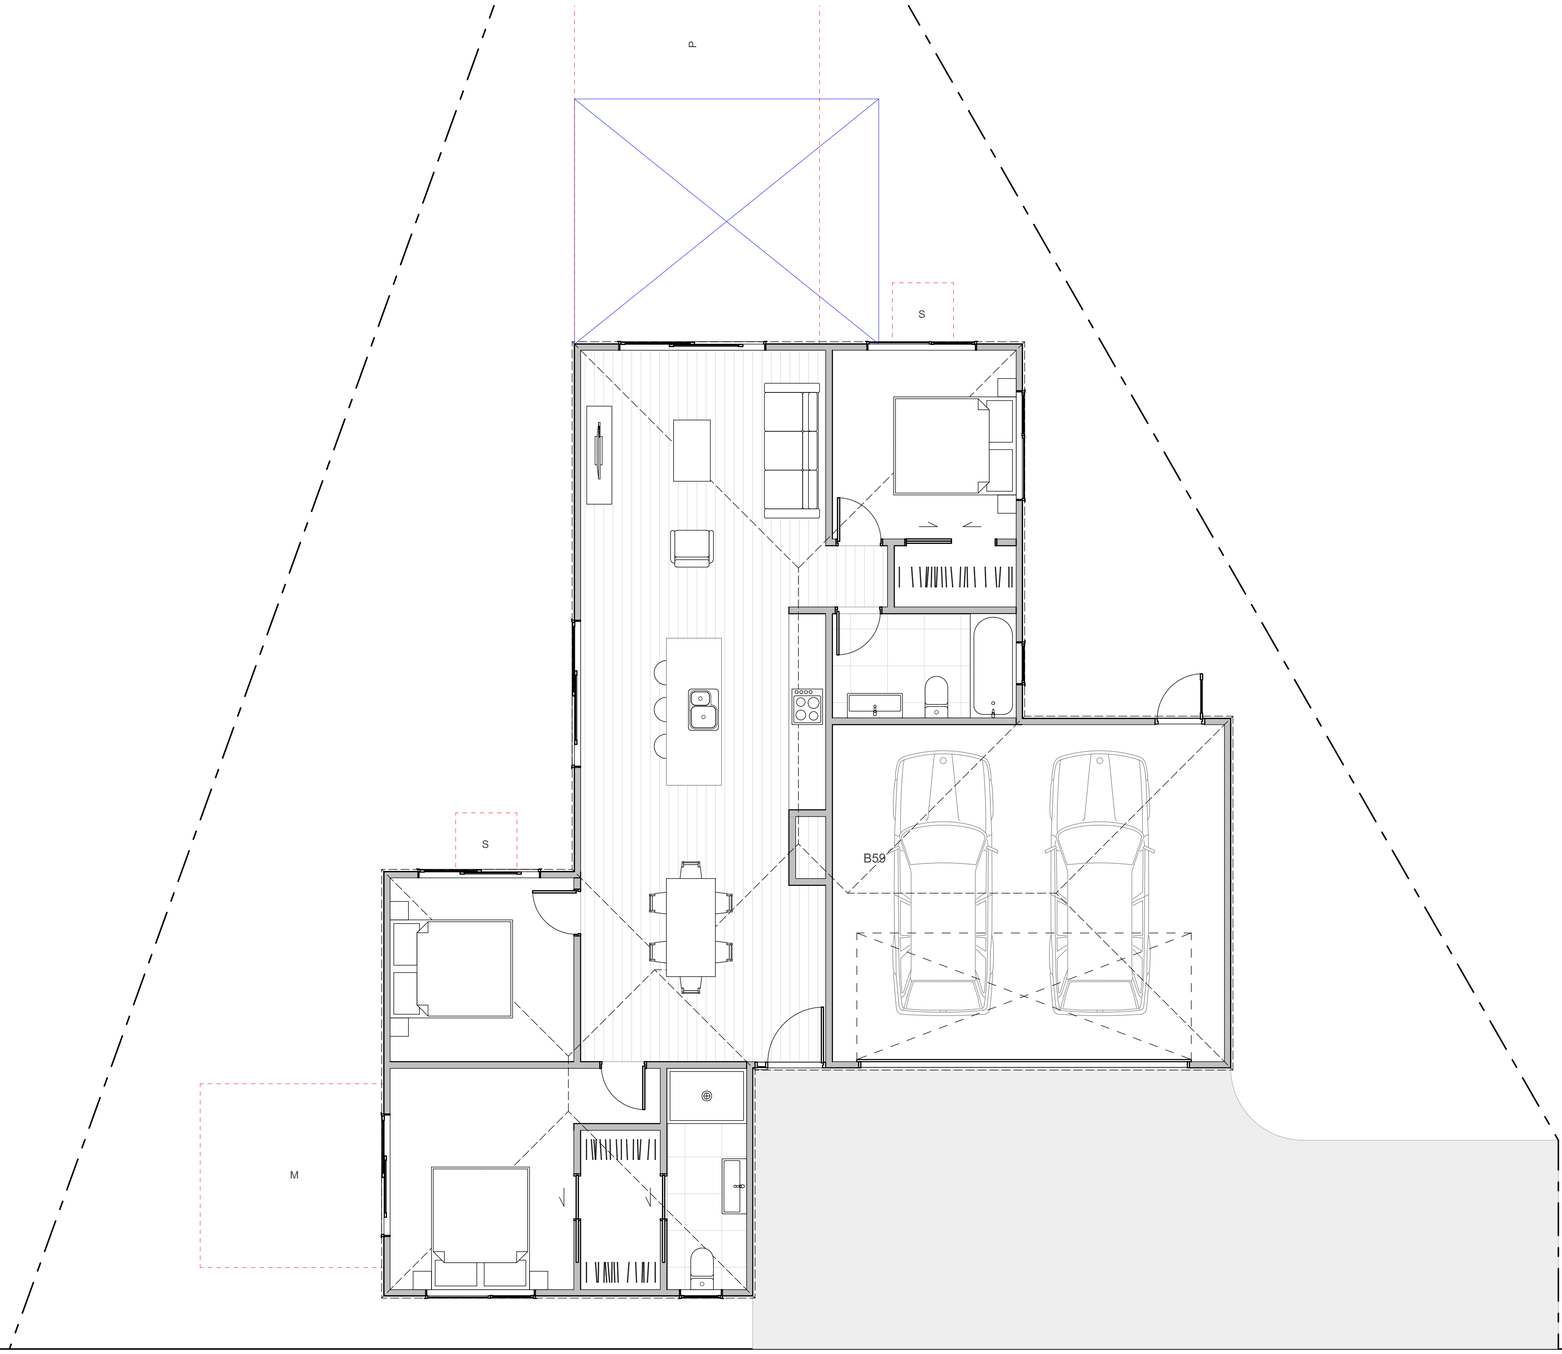

WALL CLADDING

- W01 — **TIMBER** - VERTICAL - WHITEWASH STAIN (HERMPAC OR ABODO VULCAN IN WHITE, OR SIMILAR)
- W02 — **TIMBER** - VERTICAL - NATURAL STAIN (HERMPAC OR ABODO VULCAN IN NATURAL, OR SIMILAR) NOTE: NO OVERLY SATURATED / VIBRANT STAINS TO BE USED
- W03 — **TIMBER** - VERTICAL - DARK / CHARCOAL STAIN (HERMPAC OR ABODO VULCAN IN EBONY/GRAPHITE, OR SIMILAR)
- W04 — **GROOVED SHEET PRODUCT** - VERTICAL - WHITE / LIGHT PAINT JAMES HARDIE GROOVED AXON PANEL (133mm/400mm)
- W05 — **GROOVED SHEET PRODUCT** - VERTICAL - DARK PAINT JAMES HARDIE GROOVED AXON PANEL (133mm/400mm)
- W06 — **GROOVED SHEET PRODUCT** - VERTICAL - BLACK PAINT JAMES HARDIE GROOVED AXON PANEL (133mm/400mm)
- W07 — **WEATHERBOARD** - HORIZONTAL - LIGHT PAINT
- W08 — **WEATHERBOARD** - HORIZONTAL - DARK PAINT
- W09 — **WEATHERBOARD** - HORIZONTAL - FEATURE TIMBER (HERMPAC WEATHERBOARD IN NATURAL STAIN)
- W10 — **BRICK** - RUNNING BOND - WHITE NATURAL FINISH
- W11 — **BRICK** - RUNNING BOND - BLACK FINISH
- W12 — **BRICK** - RUNNING BOND - NATURAL FINISH 3-5 COLOUR MIX FOR VARIETY

ROOFING / JOINERY

- **STEEL RIBBED ROOFING** - REFER TO COLOURS BELOW NOTE: THIS SPECIFICATION CAN ALSO BE USED FOR WALLS
- **ALUMINIUM JOINERY** - REFER TO COLOURS BELOW
- R01 — **STEEL TRAY** - COLORSTEEL TITANIA / CLOUD
- J01 — **ALUMINIUM JOINERY** - COLORSTEEL TITANIA / CLOUD
- R02 — **STEEL TRAY** - COLORSTEEL GULL GREY
- J02 — **ALUMINIUM JOINERY** - COLORSTEEL GULL GREY
- R03 — **STEEL TRAY** - COLORSTEEL IRONSAND
- J03 — **ALUMINIUM JOINERY** - COLORSTEEL IRONSAND
- R04 — **STEEL TRAY** - COLORSTEEL KARAKA / EBONY / WINDSOR GREY
- J04 — **ALUMINIUM JOINERY** - COLORSTEEL KARAKA / EBONY / WINDSOR

ARCHITECTURAL FEATURES



- **GABLE PICTURE FRAME** HIGHLIGHTS FEATURE CLADDING — PF
- **THIN FASCIA** CREATES A SENSE OF LIGHTNESS — TF
- **WINDOW SHROUD** HIGHLIGHT KEY GLAZING PANELS — WS

TERRA STUDIO

B59

FLOOR PLAN SUMMARY

BEDROOMS	3
BATHROOMS	2
GARAGE	2
STOREYS	1

GROSS FLOOR AREA

GROUND FLOOR	138.0m²
FIRST FLOOR	
BALCONY/DECK	
TOTAL AREA	138.0m²
BUILDING COVERAGE	141.0m²

NOTES:

GROSS FLOOR AREA IS MEASURED FROM THE OUTSIDE OF EXTERNAL WALL FRAMING, AND INCLUDES STAIRS AND STAIRWELLS AT EACH FLOOR. DECKS AND BALCONIES, UNLESS OTHERWISE STATED, ARE NOT INCLUDED IN GFA.

THE BUILDING COVERAGE TOTAL LISTED ON THIS SHEET DOES NOT ACCOUNT FOR ADDITIONAL SITE-SPECIFIC BUILDING COVERAGES SUCH AS DECKS OVER 1m AND OTHER STRUCTURES.

DESIGNS ARE SUBJECT TO RESOURCE CONSENT. REFER TO APPROVED INTERGRATED CONSENT MASTERPLAN DRAWINGS FOR LOT-SPECIFIC INFORMATION AND LANDSCAPE DESIGN.

DIMENSIONS MUST NOT BE SCALED FROM THE DRAWINGS. THE CONTRACTOR SHALL CONFIRM ALL DIMENSIONS AND LEVELS ON SITE PRIOR TO COMMENCING WORK.

LOUVRE WINDOWS MAY BE SUBSTITUTED FOR STANDARD AWNINGS IF REQUIRED TO ACHIEVE COMPLIANCE WITH NZBC H1 AT BUILDING CONSENT

LEGEND

- OUTLOOK
- OUTDOOR LIVING SPACE 4m x 5m / 20m²
- BATTER SLOPE

ELEVATION KEY

2 / 3 / 1 / 4

ROOM KEY

E	ENTRY
L	LIVING ROOM
D	DINING
K	KITCHEN
WC	BATHROOM
EN	ENSUITE
B	BEDROOM
ST	STORAGE
G	GARAGE

CLIENT	MYLAND PARTNERS
PROJECT NAME	PROJECT
DRAWING TITLE	B59
SCALE	1:50
REVISION I.D	B

DRAWING NO.

A-TB-102



1

2



3

4

WALL CLADDING



W01 → **TIMBER** - VERTICAL - WHITEWASH STAIN
(HERMPAC OR ABODO VULCAN IN WHITE, OR SIMILAR)



W02 → **TIMBER** - VERTICAL - NATURAL STAIN
(HERMPAC OR ABODO VULCAN IN NATURAL, OR SIMILAR)
NOTE: NO OVERLY SATURATED / VIBRANT STAINS TO BE USED



W03 → **TIMBER** - VERTICAL - DARK / CHARCOAL STAIN
(HERMPAC OR ABODO VULCAN IN EBONY/GRAPHITE, OR SIMILAR)



W04 → **GROOVED SHEET PRODUCT** - VERTICAL - WHITE / LIGHT PAINT
JAMES HARDIE GROOVED AXON PANEL (133mm/400mm)



W05 → **GROOVED SHEET PRODUCT** - VERTICAL - DARK PAINT
JAMES HARDIE GROOVED AXON PANEL (133mm/400mm)



W06 → **GROOVED SHEET PRODUCT** - VERTICAL - BLACK PAINT
JAMES HARDIE GROOVED AXON PANEL (133mm/400mm)



W07 → **WEATHERBOARD** - HORIZONTAL - LIGHT PAINT



W08 → **WEATHERBOARD** - HORIZONTAL - DARK PAINT



W09 → **WEATHERBOARD** - HORIZONTAL - FEATURE TIMBER
(HERMPAC WEATHERBOARD IN NATURAL STAIN)



W10 → **BRICK** - RUNNING BOND - WHITE NATURAL FINISH



W11 → **BRICK** - RUNNING BOND - BLACK FINISH



W12 → **BRICK** - RUNNING BOND - NATURAL FINISH
3-5 COLOUR MIX FOR VARIETY

ROOFING / JOINERY



STEEL RIBBED ROOFING - REFER TO COLOURS BELOW
NOTE: THIS SPECIFICATION CAN ALSO BE USED FOR WALLS



ALUMINIUM JOINERY - REFER TO COLOURS BELOW

R01 → **STEEL TRAY** - COLORSTEEL TITANIA / CLOUD
J01 → **ALUMINIUM JOINERY** - COLORSTEEL TITANIA / CLOUD



R02 → **STEEL TRAY** - COLORSTEEL GULL GREY
J02 → **ALUMINIUM JOINERY** - COLORSTEEL GULL GREY



R03 → **STEEL TRAY** - COLORSTEEL IRONSAND
J03 → **ALUMINIUM JOINERY** - COLORSTEEL IRONSAND



R04 → **STEEL TRAY** - COLORSTEEL KARAKA / EBONY / WINDSOR GREY
J04 → **ALUMINIUM JOINERY** - COLORSTEEL KARAKA / EBONY / WINDSOR

ARCHITECTURAL FEATURES



GABLE PICTURE FRAME
HIGHLIGHTS FEATURE CLADDING

PF →



THIN FASCIA
CREATES A SENSE OF LIGHTNESS

TF →



WINDOW SHROUD
HIGHLIGHT KEY GLAZING PANELS

WS →

TERRA STUDIO

B59

FLOOR PLAN SUMMARY

BEDROOMS	3
BATHROOMS	2
GARAGE	2
STOREYS	1

GROSS FLOOR AREA

GROUND FLOOR	138.0m^2
FIRST FLOOR	
BALCONY/DECK	
TOTAL AREA	138.0m^2
BUILDING COVERAGE	141.0m^2

NOTES:

GROSS FLOOR AREA IS MEASURED FROM THE OUTSIDE OF EXTERNAL WALL FRAMING, AND INCLUDES STAIRS AND STAIRWELLS AT EACH FLOOR. DECKS AND BALCONIES, UNLESS OTHERWISE STATED, ARE NOT INCLUDED IN GFA.

THE BUILDING COVERAGE TOTAL LISTED ON THIS SHEET DOES NOT ACCOUNT FOR ADDITIONAL SITE-SPECIFIC BUILDING COVERAGES SUCH AS DECKS OVER 1m AND OTHER STRUCTURES.

DESIGNS ARE SUBJECT TO RESOURCE CONSENT. REFER TO APPROVED INTERGRATED CONSENT MASTERPLAN DRAWINGS FOR LOT-SPECIFIC INFORMATION AND LANDSCAPE DESIGN.

DIMENSIONS MUST NOT BE SCALED FROM THE DRAWINGS. THE CONTRACTOR SHALL CONFIRM ALL DIMENSIONS AND LEVELS ON SITE PRIOR TO COMMENCING WORK.

LOUVRE WINDOWS MAY BE SUBSTITUTED FOR STANDARD AWNINGS IF REQUIRED TO ACHIEVE COMPLIANCE WITH NZBC H1 AT BUILDING CONSENT

LEGEND

OUTLOOK

OUTDOOR LIVING SPACE
4m x 5m / 20m^2

BATTER SLOPE

ELEVATION KEY

2
3 1
4


ROOM KEY

E	ENTRY
L	LIVING ROOM
D	DINING
K	KITCHEN
WC	BATHROOM
EN	ENSUITE
B	BEDROOM
ST	STORAGE
G	GARAGE

CLIENT	MYLAND PARTNERS
PROJECT NAME	PROJECT
DRAWING TITLE	B59 - ELEVATIONS
SCALE	1:50
REVISION I.D	B

DRAWING NO.

A-TB-103

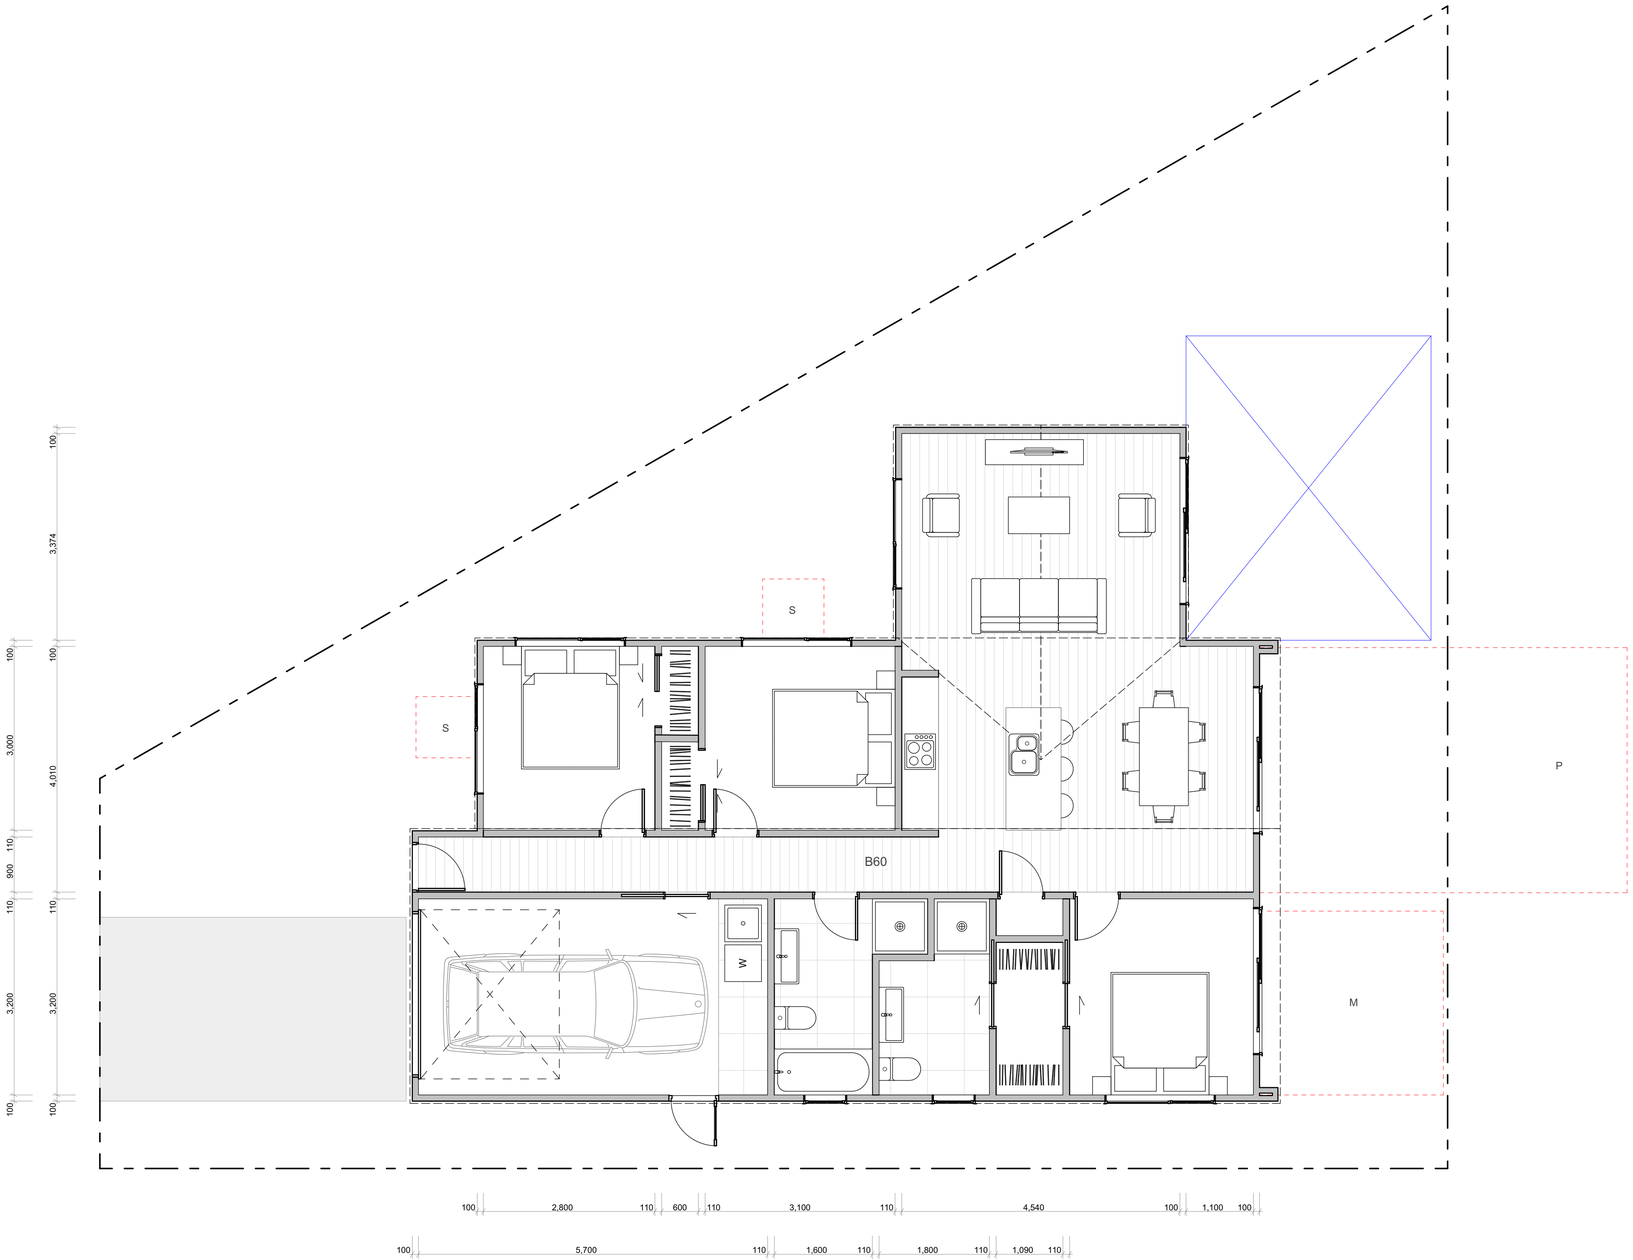


WALL CLADDING

- W01 — **TIMBER** - VERTICAL - WHITEWASH STAIN (HERMPAC OR ABODO VULCAN IN WHITE, OR SIMILAR)
- W02 — **TIMBER** - VERTICAL - NATURAL STAIN (HERMPAC OR ABODO VULCAN IN NATURAL, OR SIMILAR) NOTE: NO OVERLY SATURATED / VIBRANT STAINS TO BE USED
- W03 — **TIMBER** - VERTICAL - DARK / CHARCOAL STAIN (HERMPAC OR ABODO VULCAN IN EBONY/GRAPHITE, OR SIMILAR)
- W04 — **GROOVED SHEET PRODUCT** - VERTICAL - WHITE / LIGHT PAINT JAMES HARDIE GROOVED AXON PANEL (133mm/400mm)
- W05 — **GROOVED SHEET PRODUCT** - VERTICAL - DARK PAINT JAMES HARDIE GROOVED AXON PANEL (133mm/400mm)
- W06 — **GROOVED SHEET PRODUCT** - VERTICAL - BLACK PAINT JAMES HARDIE GROOVED AXON PANEL (133mm/400mm)
- W07 — **WEATHERBOARD** - HORIZONTAL - LIGHT PAINT
- W08 — **WEATHERBOARD** - HORIZONTAL - DARK PAINT
- W09 — **WEATHERBOARD** - HORIZONTAL - FEATURE TIMBER (HERMPAC WEATHERBOARD IN NATURAL STAIN)
- W10 — **BRICK** - RUNNING BOND - WHITE NATURAL FINISH
- W11 — **BRICK** - RUNNING BOND - BLACK FINISH
- W12 — **BRICK** - RUNNING BOND - NATURAL FINISH 3-5 COLOUR MIX FOR VARIETY

ROOFING / JOINERY

- **STEEL RIBBED ROOFING** - REFER TO COLOURS BELOW NOTE: THIS SPECIFICATION CAN ALSO BE USED FOR WALLS
- **ALUMINIUM JOINERY** - REFER TO COLOURS BELOW
- R01 — **STEEL TRAY** - COLORSTEEL TITANIA / CLOUD
- J01 — **ALUMINIUM JOINERY** - COLORSTEEL TITANIA / CLOUD
- R02 — **STEEL TRAY** - COLORSTEEL GULL GREY
- J02 — **ALUMINIUM JOINERY** - COLORSTEEL GULL GREY
- R03 — **STEEL TRAY** - COLORSTEEL IRONSAND
- J03 — **ALUMINIUM JOINERY** - COLORSTEEL IRONSAND
- R04 — **STEEL TRAY** - COLORSTEEL KARAKA / EBONY / WINDSOR GREY
- J04 — **ALUMINIUM JOINERY** - COLORSTEEL KARAKA / EBONY / WINDSOR

ARCHITECTURAL FEATURES

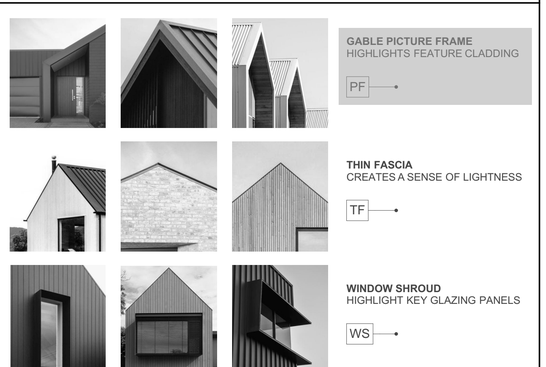

GABLE PICTURE FRAME HIGHLIGHTS FEATURE CLADDING — PF

THIN FASCIA CREATES A SENSE OF LIGHTNESS — TF

WINDOW SHROUD HIGHLIGHT KEY GLAZING PANELS — WS

TERRA STUDIO

B60

FLOOR PLAN SUMMARY

BEDROOMS	3
BATHROOMS	2
GARAGE	1
STOREYS	1

GROSS FLOOR AREA

GROUND FLOOR	117.2m^2
FIRST FLOOR	
BALCONY/DECK	
TOTAL AREA	117.2m^2
BUILDING COVERAGE	121.5m^2

NOTES:

GROSS FLOOR AREA IS MEASURED FROM THE OUTSIDE OF EXTERNAL WALL FRAMING, AND INCLUDES STAIRS AND STAIRWELLS AT EACH FLOOR. DECKS AND BALCONIES, UNLESS OTHERWISE STATED, ARE NOT INCLUDED IN GFA.

THE BUILDING COVERAGE TOTAL LISTED ON THIS SHEET DOES NOT ACCOUNT FOR ADDITIONAL SITE-SPECIFIC BUILDING COVERAGES SUCH AS DECKS OVER 1m AND OTHER STRUCTURES.

DESIGNS ARE SUBJECT TO RESOURCE CONSENT. REFER TO APPROVED INTERGRATED CONSENT MASTERPLAN DRAWINGS FOR LOT-SPECIFIC INFORMATION AND LANDSCAPE DESIGN.

DIMENSIONS MUST NOT BE SCALED FROM THE DRAWINGS. THE CONTRACTOR SHALL CONFIRM ALL DIMENSIONS AND LEVELS ON SITE PRIOR TO COMMENCING WORK.

LOUVRE WINDOWS MAY BE SUBSTITUTED FOR STANDARD AWNINGS IF REQUIRED TO ACHIEVE COMPLIANCE WITH NZBC H1 AT BUILDING CONSENT

LEGEND

- OUTLOOK
- OUTDOOR LIVING SPACE 4m x 5m / 20m^2
- BATTER SLOPE

ELEVATION KEY

2 / 3 / 1 / 4

ROOM KEY

E	ENTRY
L	LIVING ROOM
D	DINING
K	KITCHEN
WC	BATHROOM
EN	ENSUITE
B	BEDROOM
ST	STORAGE
G	GARAGE


CLIENT	MYLAND PARTNERS
PROJECT NAME	PROJECT
DRAWING TITLE	B60
SCALE	1:50
REVISION I.D	B

DRAWING NO.

A-TB-104




1

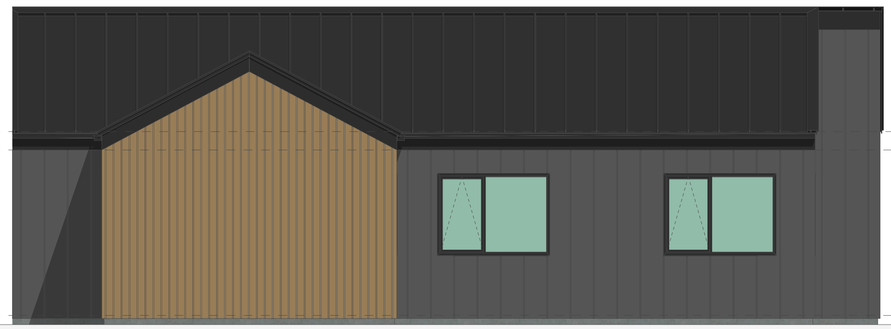

2



3

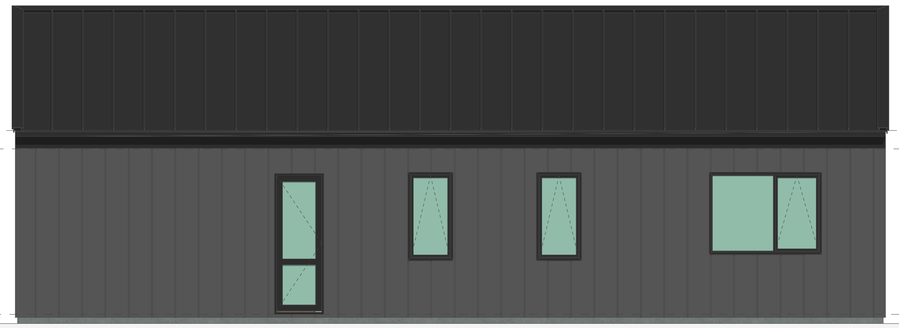

4

WALL CLADDING



W01 — **TIMBER** - VERTICAL - WHITEWASH STAIN
(HERMPAC OR ABODO VULCAN IN WHITE, OR SIMILAR)



W02 — **TIMBER** - VERTICAL - NATURAL STAIN
(HERMPAC OR ABODO VULCAN IN NATURAL, OR SIMILAR)
NOTE: NO OVERLY SATURATED / VIBRANT STAINS TO BE USED



W03 — **TIMBER** - VERTICAL - DARK / CHARCOAL STAIN
(HERMPAC OR ABODO VULCAN IN EBONY/GRAPHITE, OR SIMILAR)



W04 — **GROOVED SHEET PRODUCT** - VERTICAL - WHITE / LIGHT PAINT
JAMES HARDIE GROOVED AXON PANEL (133mm/400mm)



W05 — **GROOVED SHEET PRODUCT** - VERTICAL - DARK PAINT
JAMES HARDIE GROOVED AXON PANEL (133mm/400mm)



W06 — **GROOVED SHEET PRODUCT** - VERTICAL - BLACK PAINT
JAMES HARDIE GROOVED AXON PANEL (133mm/400mm)



W07 — **WEATHERBOARD** - HORIZONTAL - LIGHT PAINT



W08 — **WEATHERBOARD** - HORIZONTAL - DARK PAINT



W09 — **WEATHERBOARD** - HORIZONTAL - FEATURE TIMBER
(HERMPAC WEATHERBOARD IN NATURAL STAIN)



W10 — **BRICK** - RUNNING BOND - WHITE NATURAL FINISH



W11 — **BRICK** - RUNNING BOND - BLACK FINISH



W12 — **BRICK** - RUNNING BOND - NATURAL FINISH
3-5 COLOUR MIX FOR VARIETY

ROOFING / JOINERY



STEEL RIBBED ROOFING - REFER TO COLOURS BELOW
NOTE: THIS SPECIFICATION CAN ALSO BE USED FOR WALLS



ALUMINIUM JOINERY - REFER TO COLOURS BELOW

R01 — **STEEL TRAY** - COLORSTEEL TITANIA / CLOUD
J01 — **ALUMINIUM JOINERY** - COLORSTEEL TITANIA / CLOUD



R02 — **STEEL TRAY** - COLORSTEEL GULL GREY
J02 — **ALUMINIUM JOINERY** - COLORSTEEL GULL GREY



R03 — **STEEL TRAY** - COLORSTEEL IRONSAND
J03 — **ALUMINIUM JOINERY** - COLORSTEEL IRONSAND



R04 — **STEEL TRAY** - COLORSTEEL KARAKA / EBONY / WINDSOR GREY
J04 — **ALUMINIUM JOINERY** - COLORSTEEL KARAKA / EBONY / WINDSOR

ARCHITECTURAL FEATURES



GABLE PICTURE FRAME
HIGHLIGHTS FEATURE CLADDING

PF



THIN FASCIA
CREATES A SENSE OF LIGHTNESS

TF



WINDOW SHROUD
HIGHLIGHT KEY GLAZING PANELS

WS

TERRA STUDIO

B60

FLOOR PLAN SUMMARY

BEDROOMS	3
BATHROOMS	2
GARAGE	1
STOREYS	1

GROSS FLOOR AREA

GROUND FLOOR	117.2m^2
FIRST FLOOR	
BALCONY/DECK	
TOTAL AREA	117.2m^2
BUILDING COVERAGE	121.5m^2

NOTES:

GROSS FLOOR AREA IS MEASURED FROM THE OUTSIDE OF EXTERNAL WALL FRAMING, AND INCLUDES STAIRS AND STAIRWELLS AT EACH FLOOR. DECKS AND BALCONIES, UNLESS OTHERWISE STATED, ARE NOT INCLUDED IN GFA.

THE BUILDING COVERAGE TOTAL LISTED ON THIS SHEET DOES NOT ACCOUNT FOR ADDITIONAL SITE-SPECIFIC BUILDING COVERAGES SUCH AS DECKS OVER 1m AND OTHER STRUCTURES.

DESIGNS ARE SUBJECT TO RESOURCE CONSENT. REFER TO APPROVED INTERGRATED CONSENT MASTERPLAN DRAWINGS FOR LOT-SPECIFIC INFORMATION AND LANDSCAPE DESIGN.

DIMENSIONS MUST NOT BE SCALED FROM THE DRAWINGS. THE CONTRACTOR SHALL CONFIRM ALL DIMENSIONS AND LEVELS ON SITE PRIOR TO COMMENCING WORK.

LOUVRE WINDOWS MAY BE SUBSTITUTED FOR STANDARD AWNINGS IF REQUIRED TO ACHIEVE COMPLIANCE WITH NZBC H1 AT BUILDING CONSENT

LEGEND

OUTLOOK

OUTDOOR LIVING SPACE
4m x 5m / 20m^2

BATTER SLOPE

ELEVATION KEY

2
3 1
4


ROOM KEY

E	ENTRY
L	LIVING ROOM
D	DINING
K	KITCHEN
WC	BATHROOM
EN	ENSUITE
B	BEDROOM
ST	STORAGE
G	GARAGE

CLIENT	MYLAND PARTNERS
PROJECT NAME	PROJECT
DRAWING TITLE	B60 - ELEVATIONS
SCALE	1:50
REVISION I.D	B

DRAWING NO.

A-TB-105

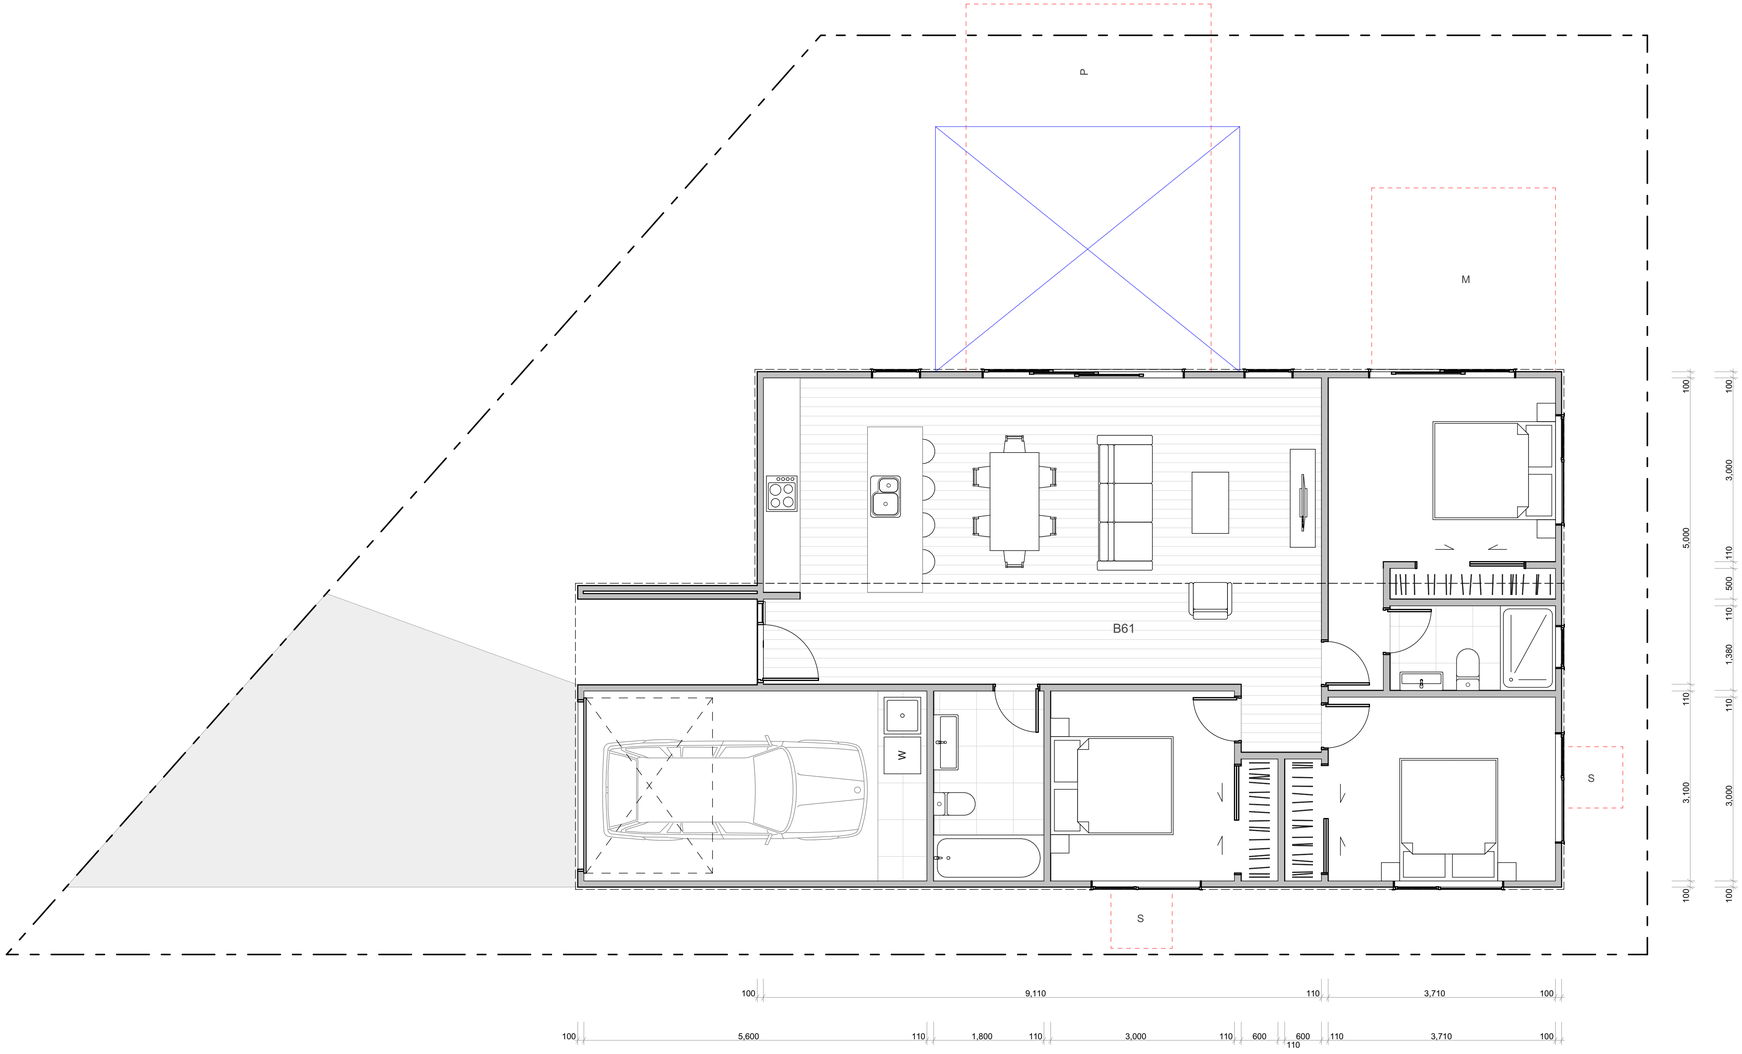

TERRA STUDIO

B61

FLOOR PLAN SUMMARY

BEDROOMS	3
BATHROOMS	2
GARAGE	1
STOREYS	1

GROSS FLOOR AREA

GROUND FLOOR	120.8m^2
FIRST FLOOR	
BALCONY/DECK	
TOTAL AREA	120.8m^2
BUILDING COVERAGE	128.0m^2

NOTES:

GROSS FLOOR AREA IS MEASURED FROM THE OUTSIDE OF EXTERNAL WALL FRAMING, AND INCLUDES STAIRS AND STAIRWELLS AT EACH FLOOR. DECKS AND BALCONIES, UNLESS OTHERWISE STATED, ARE NOT INCLUDED IN GFA.

THE BUILDING COVERAGE TOTAL LISTED ON THIS SHEET DOES NOT ACCOUNT FOR ADDITIONAL SITE-SPECIFIC BUILDING COVERAGES SUCH AS DECKS OVER 1m AND OTHER STRUCTURES.

DESIGNS ARE SUBJECT TO RESOURCE CONSENT. REFER TO APPROVED INTERGRATED CONSENT MASTERPLAN DRAWINGS FOR LOT-SPECIFIC INFORMATION AND LANDSCAPE DESIGN.

DIMENSIONS MUST NOT BE SCALED FROM THE DRAWINGS. THE CONTRACTOR SHALL CONFIRM ALL DIMENSIONS AND LEVELS ON SITE PRIOR TO COMMENCING WORK.

LOUVRE WINDOWS MAY BE SUBSTITUTED FOR STANDARD AWNINGS IF REQUIRED TO ACHIEVE COMPLIANCE WITH NZBC H1 AT BUILDING CONSENT

LEGEND

OUTLOOK

OUTDOOR LIVING SPACE
4m x 5m / 20m^2

BATTER SLOPE

ELEVATION KEY

2 / 3 / 1 / 4

ROOM KEY

E	ENTRY
L	LIVING ROOM
D	DINING
K	KITCHEN
WC	BATHROOM
EN	ENSUITE
B	BEDROOM
ST	STORAGE
G	GARAGE


WALL CLADDING

- W01 — **TIMBER** - VERTICAL - WHITEWASH STAIN (HERMPAC OR ABODO VULCAN IN WHITE, OR SIMILAR)
- W02 — **TIMBER** - VERTICAL - NATURAL STAIN (HERMPAC OR ABODO VULCAN IN NATURAL, OR SIMILAR) NOTE: NO OVERLY SATURATED / VIBRANT STAINS TO BE USED
- W03 — **TIMBER** - VERTICAL - DARK / CHARCOAL STAIN (HERMPAC OR ABODO VULCAN IN EBONY/GRAPHITE, OR SIMILAR)
- W04 — **GROOVED SHEET PRODUCT** - VERTICAL - WHITE / LIGHT PAINT JAMES HARDIE GROOVED AXON PANEL (133mm/400mm)
- W05 — **GROOVED SHEET PRODUCT** - VERTICAL - DARK PAINT JAMES HARDIE GROOVED AXON PANEL (133mm/400mm)
- W06 — **GROOVED SHEET PRODUCT** - VERTICAL - BLACK PAINT JAMES HARDIE GROOVED AXON PANEL (133mm/400mm)
- W07 — **WEATHERBOARD** - HORIZONTAL - LIGHT PAINT
- W08 — **WEATHERBOARD** - HORIZONTAL - DARK PAINT
- W09 — **WEATHERBOARD** - HORIZONTAL - FEATURE TIMBER (HERMPAC WEATHERBOARD IN NATURAL STAIN)
- W10 — **BRICK** - RUNNING BOND - WHITE NATURAL FINISH
- W11 — **BRICK** - RUNNING BOND - BLACK FINISH
- W12 — **BRICK** - RUNNING BOND - NATURAL FINISH 3-5 COLOUR MIX FOR VARIETY

ROOFING / JOINERY

- **STEEL RIBBED ROOFING** - REFER TO COLOURS BELOW NOTE: THIS SPECIFICATION CAN ALSO BE USED FOR WALLS
- **ALUMINIUM JOINERY** - REFER TO COLOURS BELOW
- R01 — **STEEL TRAY** - COLORSTEEL TITANIA / CLOUD
- J01 — **ALUMINIUM JOINERY** - COLORSTEEL TITANIA / CLOUD
- R02 — **STEEL TRAY** - COLORSTEEL GULL GREY
- J02 — **ALUMINIUM JOINERY** - COLORSTEEL GULL GREY
- R03 — **STEEL TRAY** - COLORSTEEL IRONSAND
- J03 — **ALUMINIUM JOINERY** - COLORSTEEL IRONSAND
- R04 — **STEEL TRAY** - COLORSTEEL KARAKA / EBONY / WINDSOR GREY
- J04 — **ALUMINIUM JOINERY** - COLORSTEEL KARAKA / EBONY / WINDSOR

ARCHITECTURAL FEATURES

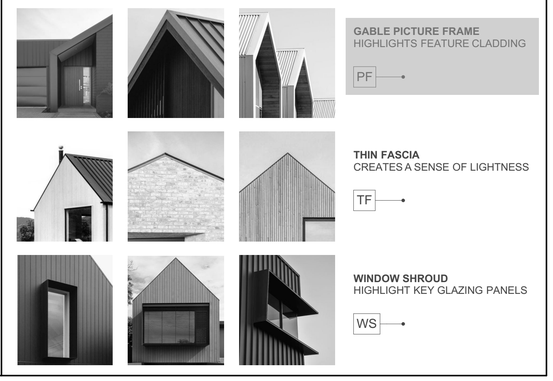

GABLE PICTURE FRAME
HIGHLIGHTS FEATURE CLADDING
PF

THIN FASCIA
CREATES A SENSE OF LIGHTNESS
TF

WINDOW SHROUD
HIGHLIGHT KEY GLAZING PANELS
WS

CLIENT	MYLAND PARTNERS
PROJECT NAME	PROJECT
DRAWING TITLE	B61
SCALE	1:50
REVISION I.D	B

DRAWING NO.

A-TB-106




1

2



3

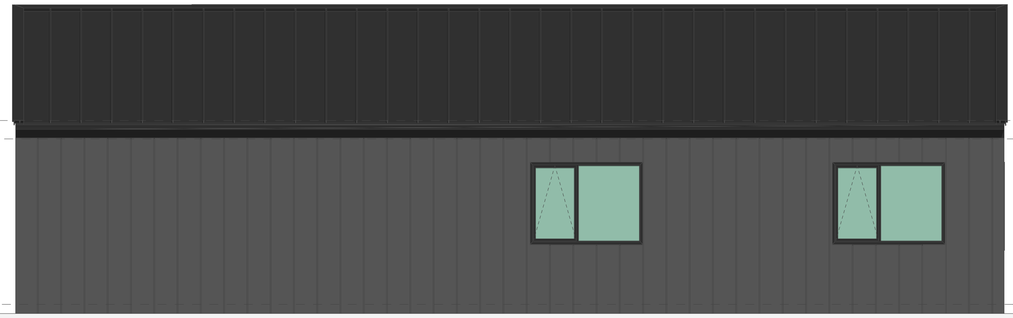

4

WALL CLADDING

W01 — **TIMBER** - VERTICAL - WHITEWASH STAIN
(HERMPAC OR ABODO VULCAN IN WHITE, OR SIMILAR)

W02 — **TIMBER** - VERTICAL - NATURAL STAIN
(HERMPAC OR ABODO VULCAN IN NATURAL, OR SIMILAR)
NOTE: NO OVERLY SATURATED / VIBRANT STAINS TO BE USED

W03 — **TIMBER** - VERTICAL - DARK / CHARCOAL STAIN
(HERMPAC OR ABODO VULCAN IN EBONY/GRAPHITE, OR SIMILAR)

W04 — **GROOVED SHEET PRODUCT** - VERTICAL - WHITE / LIGHT PAINT
JAMES HARDIE GROOVED AXON PANEL (133mm/400mm)

W05 — **GROOVED SHEET PRODUCT** - VERTICAL - DARK PAINT
JAMES HARDIE GROOVED AXON PANEL (133mm/400mm)

W06 — **GROOVED SHEET PRODUCT** - VERTICAL - BLACK PAINT
JAMES HARDIE GROOVED AXON PANEL (133mm/400mm)

W07 — **WEATHERBOARD** - HORIZONTAL - LIGHT PAINT

W08 — **WEATHERBOARD** - HORIZONTAL - DARK PAINT

W09 — **WEATHERBOARD** - HORIZONTAL - FEATURE TIMBER
(HERMPAC WEATHERBOARD IN NATURAL STAIN)

W10 — **BRICK** - RUNNING BOND - WHITE NATURAL FINISH

W11 — **BRICK** - RUNNING BOND - BLACK FINISH

W12 — **BRICK** - RUNNING BOND - NATURAL FINISH
3-5 COLOUR MIX FOR VARIETY

ROOFING / JOINERY

STEEL RIBBED ROOFING - REFER TO COLOURS BELOW
NOTE: THIS SPECIFICATION CAN ALSO BE USED FOR WALLS

ALUMINIUM JOINERY - REFER TO COLOURS BELOW


R01 — **STEEL TRAY** - COLORSTEEL TITANIA / CLOUD
J01 — **ALUMINIUM JOINERY** - COLORSTEEL TITANIA / CLOUD

R02 — **STEEL TRAY** - COLORSTEEL GULL GREY
J02 — **ALUMINIUM JOINERY** - COLORSTEEL GULL GREY

R03 — **STEEL TRAY** - COLORSTEEL IRONSAND
J03 — **ALUMINIUM JOINERY** - COLORSTEEL IRONSAND

R04 — **STEEL TRAY** - COLORSTEEL KARAKA / EBONY / WINDSOR GREY
J04 — **ALUMINIUM JOINERY** - COLORSTEEL KARAKA / EBONY / WINDSOR

ARCHITECTURAL FEATURES

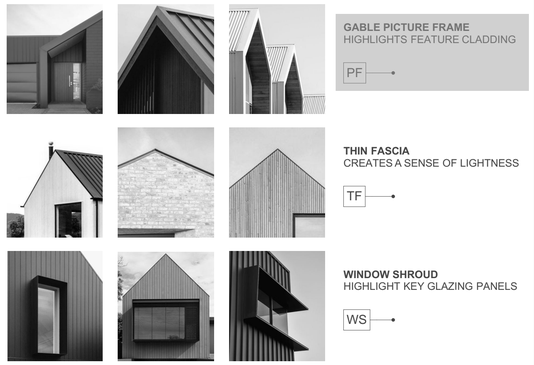

GABLE PICTURE FRAME
HIGHLIGHTS FEATURE CLADDING
PF

THIN FASCIA
CREATES A SENSE OF LIGHTNESS
TF

WINDOW SHROUD
HIGHLIGHT KEY GLAZING PANELS
WS

TERRA STUDIO

B61

FLOOR PLAN SUMMARY

BEDROOMS	3
BATHROOMS	2
GARAGE	1
STOREYS	1

GROSS FLOOR AREA

GROUND FLOOR	120.8m^2
FIRST FLOOR	
BALCONY/DECK	
TOTAL AREA	120.8m^2
BUILDING COVERAGE	128.0m^2

NOTES:

GROSS FLOOR AREA IS MEASURED FROM THE OUTSIDE OF EXTERNAL WALL FRAMING, AND INCLUDES STAIRS AND STAIRWELLS AT EACH FLOOR. DECKS AND BALCONIES, UNLESS OTHERWISE STATED, ARE NOT INCLUDED IN GFA.

THE BUILDING COVERAGE TOTAL LISTED ON THIS SHEET DOES NOT ACCOUNT FOR ADDITIONAL SITE-SPECIFIC BUILDING COVERAGES SUCH AS DECKS OVER 1m AND OTHER STRUCTURES.

DESIGNS ARE SUBJECT TO RESOURCE CONSENT. REFER TO APPROVED INTERGRATED CONSENT MASTERPLAN DRAWINGS FOR LOT-SPECIFIC INFORMATION AND LANDSCAPE DESIGN.

DIMENSIONS MUST NOT BE SCALED FROM THE DRAWINGS. THE CONTRACTOR SHALL CONFIRM ALL DIMENSIONS AND LEVELS ON SITE PRIOR TO COMMENCING WORK.

LOUVRE WINDOWS MAY BE SUBSTITUTED FOR STANDARD AWNINGS IF REQUIRED TO ACHIEVE COMPLIANCE WITH NZBC H1 AT BUILDING CONSENT

LEGEND

OUTLOOK

OUTDOOR LIVING SPACE
4m x 5m / 20m^2

BATTER SLOPE

ELEVATION KEY

2
3 1
4


ROOM KEY

E	ENTRY
L	LIVING ROOM
D	DINING
K	KITCHEN
WC	BATHROOM
EN	ENSUITE
B	BEDROOM
ST	STORAGE
G	GARAGE

CLIENT	MYLAND PARTNERS
PROJECT NAME	PROJECT
DRAWING TITLE	B61 - ELEVATIONS
SCALE	1:50
REVISION I.D	B

DRAWING NO.

A-TB-107

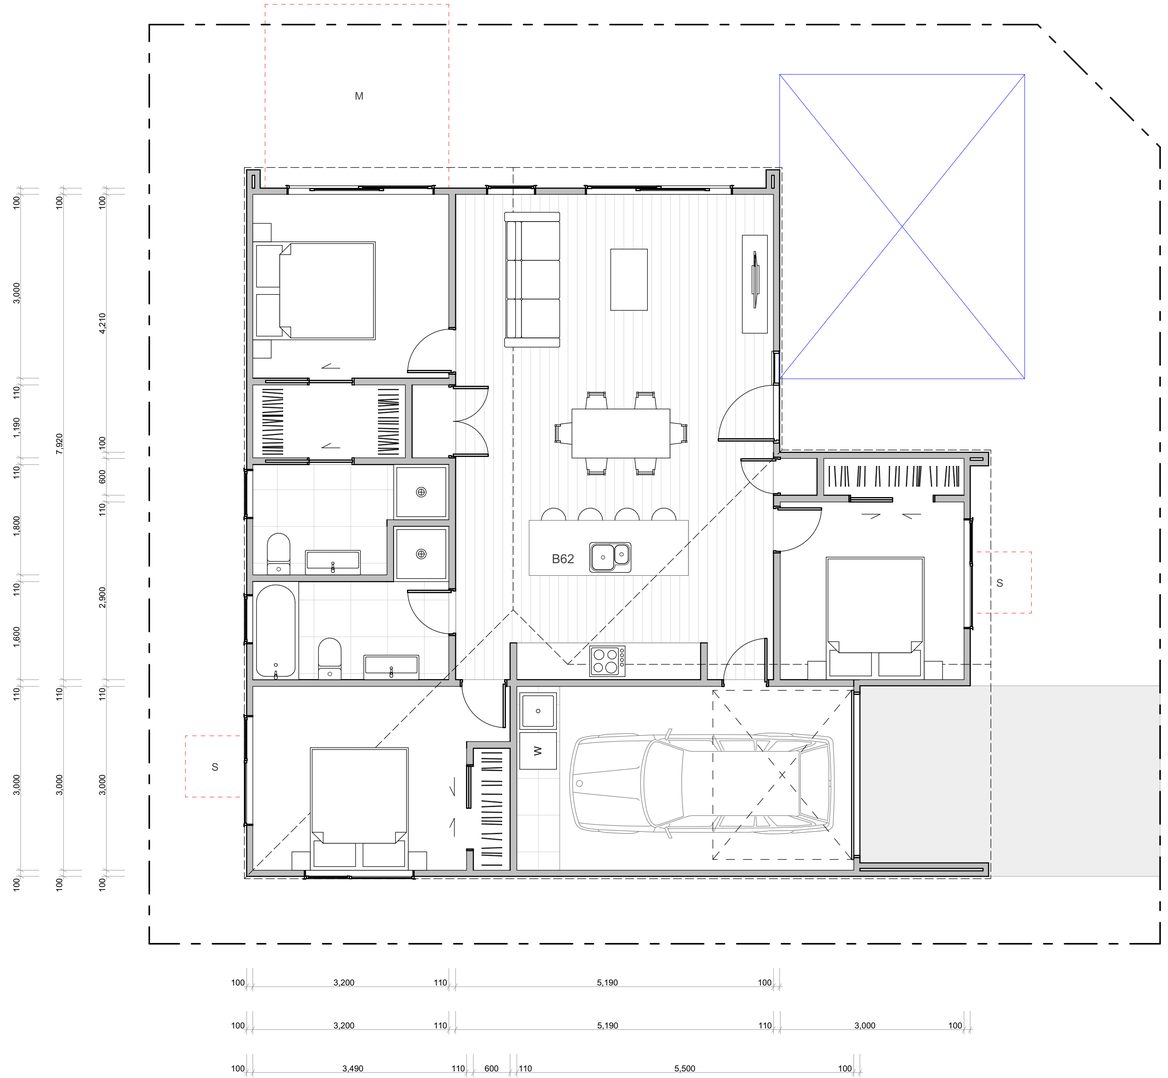


WALL CLADDING

- W01 — **TIMBER** - VERTICAL - WHITEWASH STAIN (HERMPAC OR ABODO VULCAN IN WHITE, OR SIMILAR)
- W02 — **TIMBER** - VERTICAL - NATURAL STAIN (HERMPAC OR ABODO VULCAN IN NATURAL, OR SIMILAR) NOTE: NO OVERLY SATURATED / VIBRANT STAINS TO BE USED
- W03 — **TIMBER** - VERTICAL - DARK / CHARCOAL STAIN (HERMPAC OR ABODO VULCAN IN EBONY/GRAPHITE, OR SIMILAR)
- W04 — **GROOVED SHEET PRODUCT** - VERTICAL - WHITE / LIGHT PAINT JAMES HARDIE GROOVED AXON PANEL (133mm/400mm)
- W05 — **GROOVED SHEET PRODUCT** - VERTICAL - DARK PAINT JAMES HARDIE GROOVED AXON PANEL (133mm/400mm)
- W06 — **GROOVED SHEET PRODUCT** - VERTICAL - BLACK PAINT JAMES HARDIE GROOVED AXON PANEL (133mm/400mm)
- W07 — **WEATHERBOARD** - HORIZONTAL - LIGHT PAINT
- W08 — **WEATHERBOARD** - HORIZONTAL - DARK PAINT
- W09 — **WEATHERBOARD** - HORIZONTAL - FEATURE TIMBER (HERMPAC WEATHERBOARD IN NATURAL STAIN)
- W10 — **BRICK** - RUNNING BOND - WHITE NATURAL FINISH
- W11 — **BRICK** - RUNNING BOND - BLACK FINISH
- W12 — **BRICK** - RUNNING BOND - NATURAL FINISH 3-5 COLOUR MIX FOR VARIETY

ROOFING / JOINERY

- **STEEL RIBBED ROOFING** - REFER TO COLOURS BELOW NOTE: THIS SPECIFICATION CAN ALSO BE USED FOR WALLS
- **ALUMINIUM JOINERY** - REFER TO COLOURS BELOW
- R01 — **STEEL TRAY** - COLORSTEEL TITANIA / CLOUD
- J01 — **ALUMINIUM JOINERY** - COLORSTEEL TITANIA / CLOUD
- R02 — **STEEL TRAY** - COLORSTEEL GULL GREY
- J02 — **ALUMINIUM JOINERY** - COLORSTEEL GULL GREY
- R03 — **STEEL TRAY** - COLORSTEEL IRONSAND
- J03 — **ALUMINIUM JOINERY** - COLORSTEEL IRONSAND
- R04 — **STEEL TRAY** - COLORSTEEL KARAKA / EBONY / WINDSOR GREY
- J04 — **ALUMINIUM JOINERY** - COLORSTEEL KARAKA / EBONY / WINDSOR

ARCHITECTURAL FEATURES

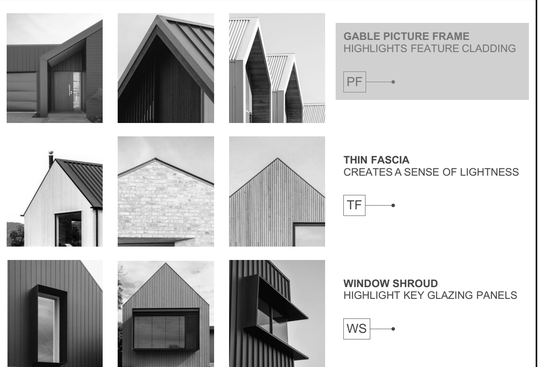

GABLE PICTURE FRAME HIGHLIGHTS FEATURE CLADDING — PF

THIN FASCIA CREATES A SENSE OF LIGHTNESS — TF

WINDOW SHROUD HIGHLIGHT KEY GLAZING PANELS — WS

TERRA STUDIO

B62

FLOOR PLAN SUMMARY

BEDROOMS	3
BATHROOMS	2
GARAGE	1
STOREYS	1

GROSS FLOOR AREA

GROUND FLOOR	114.3m²
FIRST FLOOR	
BALCONY/DECK	
TOTAL AREA	114.3m²
BUILDING COVERAGE	126.0m²

NOTES:

GROSS FLOOR AREA IS MEASURED FROM THE OUTSIDE OF EXTERNAL WALL FRAMING, AND INCLUDES STAIRS AND STAIRWELLS AT EACH FLOOR. DECKS AND BALCONIES, UNLESS OTHERWISE STATED, ARE NOT INCLUDED IN GFA.

THE BUILDING COVERAGE TOTAL LISTED ON THIS SHEET DOES NOT ACCOUNT FOR ADDITIONAL SITE-SPECIFIC BUILDING COVERAGES SUCH AS DECKS OVER 1m AND OTHER STRUCTURES.

DESIGNS ARE SUBJECT TO RESOURCE CONSENT. REFER TO APPROVED INTERGRATED CONSENT MASTERPLAN DRAWINGS FOR LOT-SPECIFIC INFORMATION AND LANDSCAPE DESIGN.

DIMENSIONS MUST NOT BE SCALED FROM THE DRAWINGS. THE CONTRACTOR SHALL CONFIRM ALL DIMENSIONS AND LEVELS ON SITE PRIOR TO COMMENCING WORK.

LOUVRE WINDOWS MAY BE SUBSTITUTED FOR STANDARD AWNINGS IF REQUIRED TO ACHIEVE COMPLIANCE WITH NZBC H1 AT BUILDING CONSENT

LEGEND

- OUTLOOK
- OUTDOOR LIVING SPACE 4m x 5m / 20m²
- BATTER SLOPE

ELEVATION KEY

2 / 3 / 1 / 4


ROOM KEY

E	ENTRY
L	LIVING ROOM
D	DINING
K	KITCHEN
WC	BATHROOM
EN	ENSUITE
B	BEDROOM
ST	STORAGE
G	GARAGE

CLIENT	MYLAND PARTNERS
PROJECT NAME	PROJECT
DRAWING TITLE	B62
SCALE	1:50
REVISION I.D	B

DRAWING NO.

A-TB-108

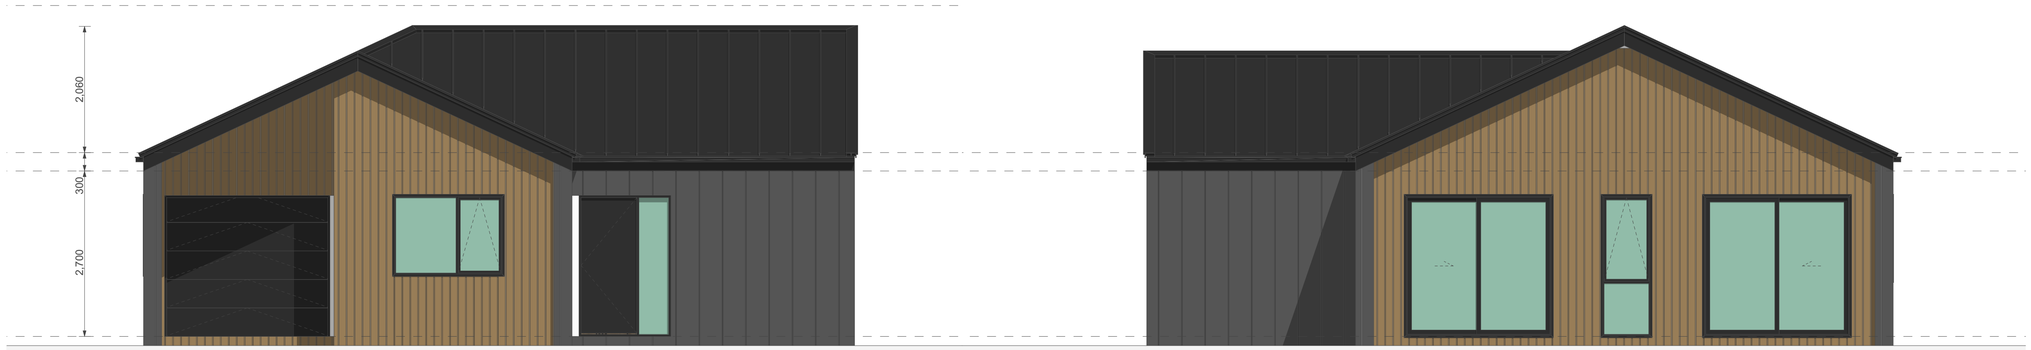

1

2

3

4


WALL CLADDING

- W01 — **TIMBER** - VERTICAL - WHITEWASH STAIN (HERMPAC OR ABODO VULCAN IN WHITE, OR SIMILAR)
- W02 — **TIMBER** - VERTICAL - NATURAL STAIN (HERMPAC OR ABODO VULCAN IN NATURAL, OR SIMILAR) NOTE: NO OVERLY SATURATED / VIBRANT STAINS TO BE USED
- W03 — **TIMBER** - VERTICAL - DARK / CHARCOAL STAIN (HERMPAC OR ABODO VULCAN IN EBONY/GRAPHITE, OR SIMILAR)
- W04 — **GROOVED SHEET PRODUCT** - VERTICAL - WHITE / LIGHT PAINT JAMES HARDIE GROOVED AXON PANEL (133mm/400mm)
- W05 — **GROOVED SHEET PRODUCT** - VERTICAL - DARK PAINT JAMES HARDIE GROOVED AXON PANEL (133mm/400mm)
- W06 — **GROOVED SHEET PRODUCT** - VERTICAL - BLACK PAINT JAMES HARDIE GROOVED AXON PANEL (133mm/400mm)
- W07 — **WEATHERBOARD** - HORIZONTAL - LIGHT PAINT
- W08 — **WEATHERBOARD** - HORIZONTAL - DARK PAINT
- W09 — **WEATHERBOARD** - HORIZONTAL - FEATURE TIMBER (HERMPAC WEATHERBOARD IN NATURAL STAIN)
- W10 — **BRICK** - RUNNING BOND - WHITE NATURAL FINISH
- W11 — **BRICK** - RUNNING BOND - BLACK FINISH
- W12 — **BRICK** - RUNNING BOND - NATURAL FINISH 3-5 COLOUR MIX FOR VARIETY

ROOFING / JOINERY

- **STEEL RIBBED ROOFING** - REFER TO COLOURS BELOW NOTE: THIS SPECIFICATION CAN ALSO BE USED FOR WALLS
- **ALUMINIUM JOINERY** - REFER TO COLOURS BELOW
- R01 — **STEEL TRAY** - COLORSTEEL TITANIA / CLOUD
- J01 — **ALUMINIUM JOINERY** - COLORSTEEL TITANIA / CLOUD
- R02 — **STEEL TRAY** - COLORSTEEL GULL GREY
- J02 — **ALUMINIUM JOINERY** - COLORSTEEL GULL GREY
- R03 — **STEEL TRAY** - COLORSTEEL IRONSAND
- J03 — **ALUMINIUM JOINERY** - COLORSTEEL IRONSAND
- R04 — **STEEL TRAY** - COLORSTEEL KARAKA / EBONY / WINDSOR GREY
- J04 — **ALUMINIUM JOINERY** - COLORSTEEL KARAKA / EBONY / WINDSOR

ARCHITECTURAL FEATURES

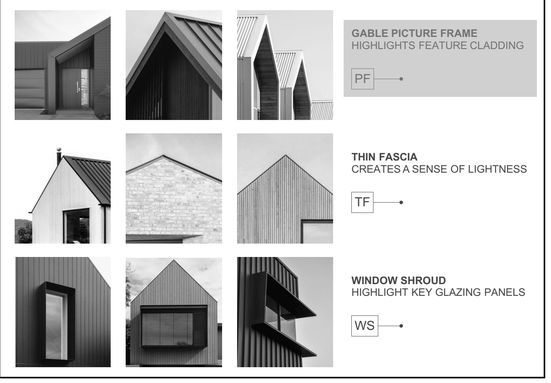

GABLE PICTURE FRAME HIGHLIGHTS FEATURE CLADDING — PF

THIN FASCIA CREATES A SENSE OF LIGHTNESS — TF

WINDOW SHROUD HIGHLIGHT KEY GLAZING PANELS — WS

TERRA STUDIO

B62

FLOOR PLAN SUMMARY

BEDROOMS	3
BATHROOMS	2
GARAGE	1
STOREYS	1

GROSS FLOOR AREA

GROUND FLOOR	114.3m^2
FIRST FLOOR	
BALCONY/DECK	
TOTAL AREA	114.3m^2
BUILDING COVERAGE	126.0m^2

NOTES:

GROSS FLOOR AREA IS MEASURED FROM THE OUTSIDE OF EXTERNAL WALL FRAMING, AND INCLUDES STAIRS AND STAIRWELLS AT EACH FLOOR. DECKS AND BALCONIES, UNLESS OTHERWISE STATED, ARE NOT INCLUDED IN GFA.

THE BUILDING COVERAGE TOTAL LISTED ON THIS SHEET DOES NOT ACCOUNT FOR ADDITIONAL SITE-SPECIFIC BUILDING COVERAGES SUCH AS DECKS OVER 1m AND OTHER STRUCTURES.

DESIGNS ARE SUBJECT TO RESOURCE CONSENT. REFER TO APPROVED INTERGRATED CONSENT MASTERPLAN DRAWINGS FOR LOT-SPECIFIC INFORMATION AND LANDSCAPE DESIGN.

DIMENSIONS MUST NOT BE SCALED FROM THE DRAWINGS. THE CONTRACTOR SHALL CONFIRM ALL DIMENSIONS AND LEVELS ON SITE PRIOR TO COMMENCING WORK.

LOUVRE WINDOWS MAY BE SUBSTITUTED FOR STANDARD AWNINGS IF REQUIRED TO ACHIEVE COMPLIANCE WITH NZBC H1 AT BUILDING CONSENT

LEGEND

- OUTLOOK
- OUTDOOR LIVING SPACE 4m x 5m / 20m^2
- BATTER SLOPE

ELEVATION KEY

2 / 3 / 1 / 4


ROOM KEY

E	ENTRY
L	LIVING ROOM
D	DINING
K	KITCHEN
WC	BATHROOM
EN	ENSUITE
B	BEDROOM
ST	STORAGE
G	GARAGE

CLIENT	MYLAND PARTNERS
PROJECT NAME	PROJECT
DRAWING TITLE	B62 - ELEVATIONS
SCALE	1:50
REVISION I.D	B

DRAWING NO.

A-TB-109

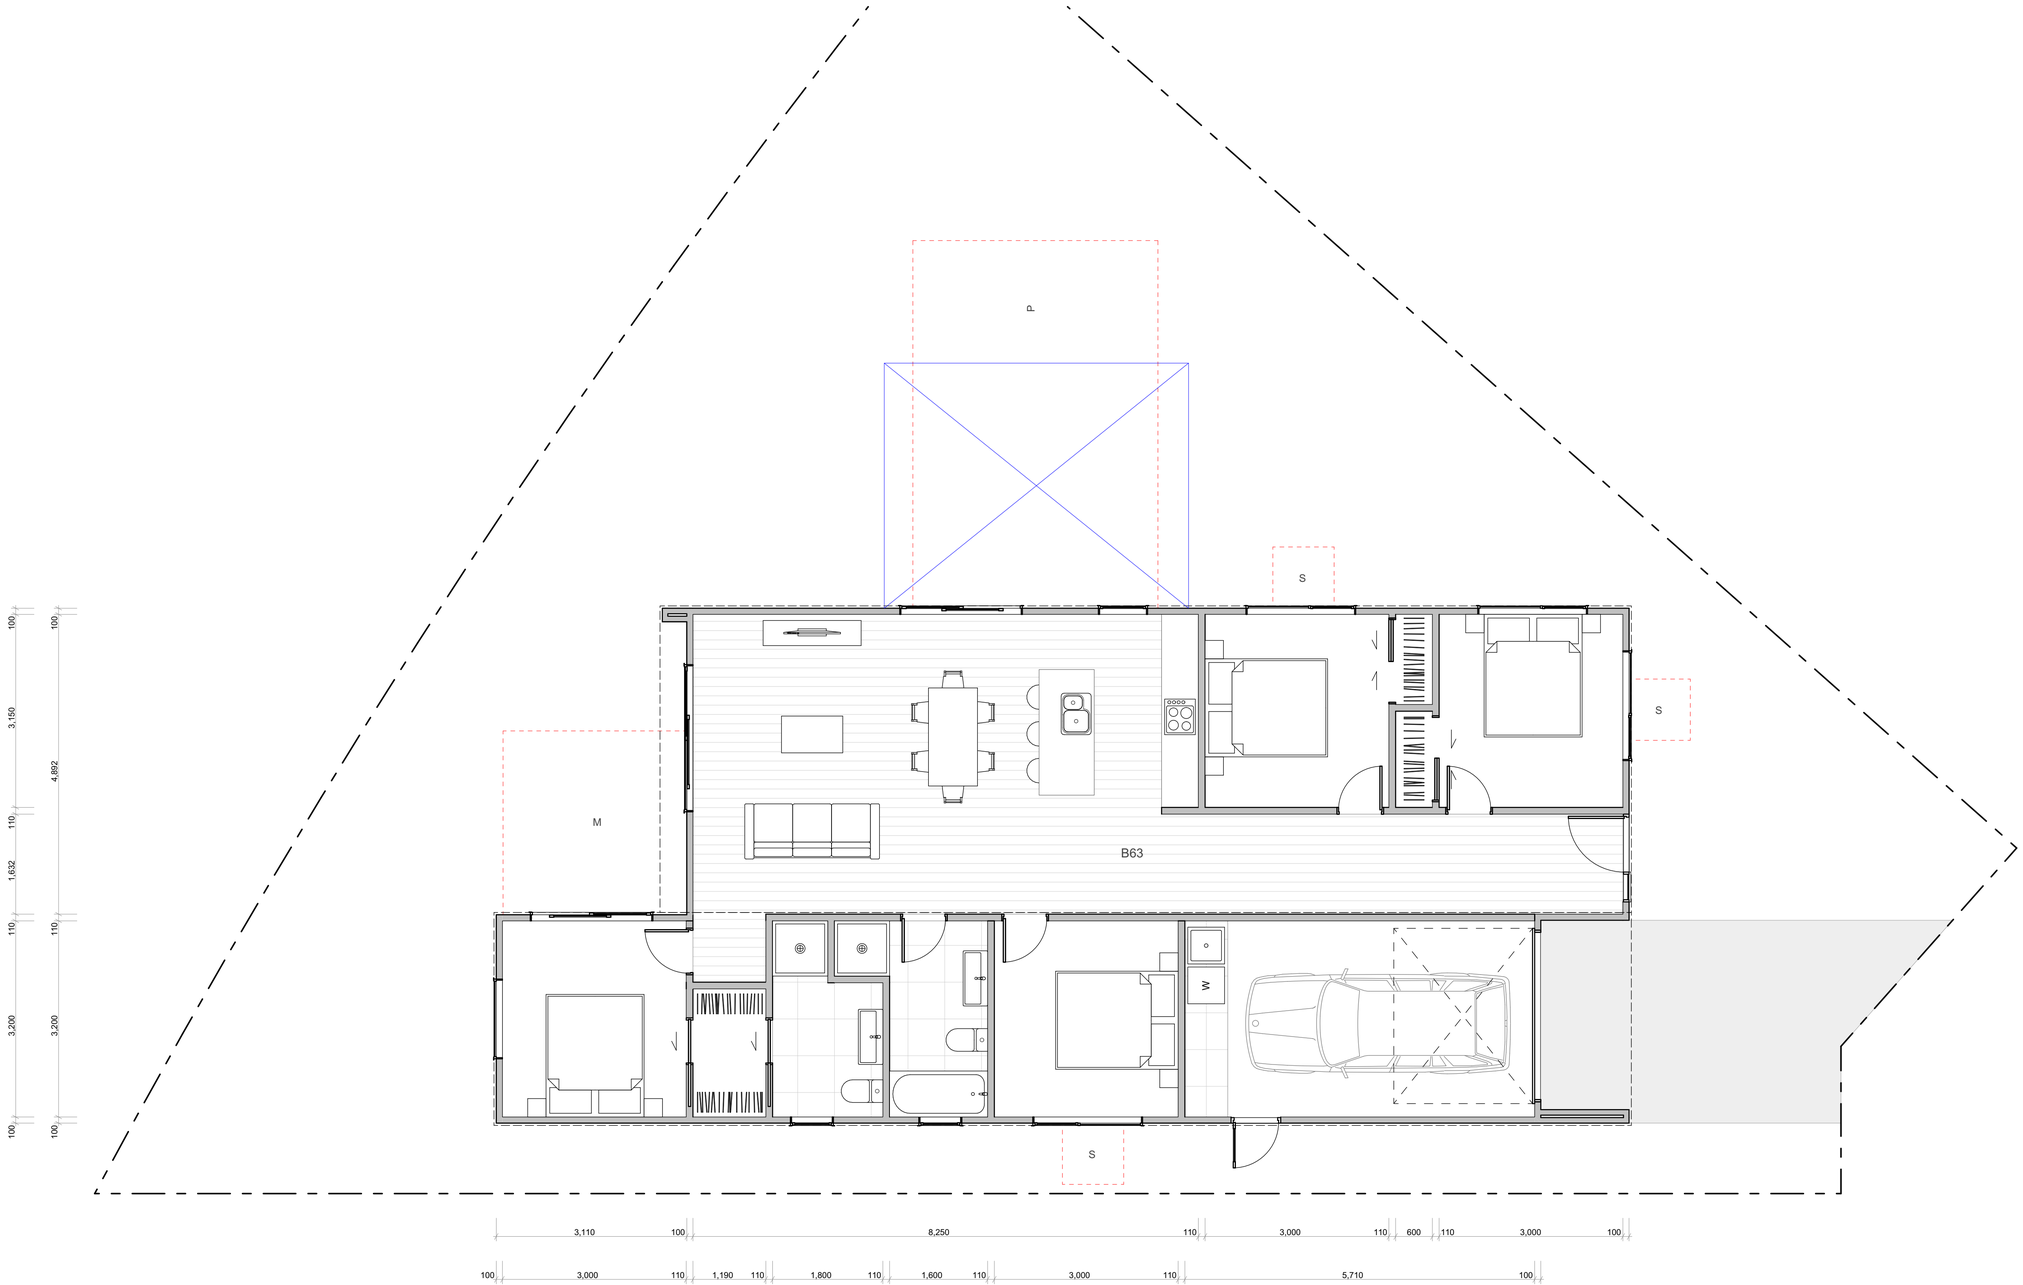


WALL CLADDING

- W01 — **TIMBER** - VERTICAL - WHITEWASH STAIN (HERMPAC OR ABODO VULCAN IN WHITE, OR SIMILAR)
- W02 — **TIMBER** - VERTICAL - NATURAL STAIN (HERMPAC OR ABODO VULCAN IN NATURAL, OR SIMILAR) NOTE: NO OVERLY SATURATED / VIBRANT STAINS TO BE USED
- W03 — **TIMBER** - VERTICAL - DARK / CHARCOAL STAIN (HERMPAC OR ABODO VULCAN IN EBONY/GRAPHITE, OR SIMILAR)
- W04 — **GROOVED SHEET PRODUCT** - VERTICAL - WHITE / LIGHT PAINT JAMES HARDIE GROOVED AXON PANEL (133mm/400mm)
- W05 — **GROOVED SHEET PRODUCT** - VERTICAL - DARK PAINT JAMES HARDIE GROOVED AXON PANEL (133mm/400mm)
- W06 — **GROOVED SHEET PRODUCT** - VERTICAL - BLACK PAINT JAMES HARDIE GROOVED AXON PANEL (133mm/400mm)
- W07 — **WEATHERBOARD** - HORIZONTAL - LIGHT PAINT
- W08 — **WEATHERBOARD** - HORIZONTAL - DARK PAINT
- W09 — **WEATHERBOARD** - HORIZONTAL - FEATURE TIMBER (HERMPAC WEATHERBOARD IN NATURAL STAIN)
- W10 — **BRICK** - RUNNING BOND - WHITE NATURAL FINISH
- W11 — **BRICK** - RUNNING BOND - BLACK FINISH
- W12 — **BRICK** - RUNNING BOND - NATURAL FINISH 3-5 COLOUR MIX FOR VARIETY

ROOFING / JOINERY

- **STEEL RIBBED ROOFING** - REFER TO COLOURS BELOW NOTE: THIS SPECIFICATION CAN ALSO BE USED FOR WALLS
- **ALUMINIUM JOINERY** - REFER TO COLOURS BELOW
- R01 — **STEEL TRAY** - COLORSTEEL TITANIA / CLOUD
- J01 — **ALUMINIUM JOINERY** - COLORSTEEL TITANIA / CLOUD
- R02 — **STEEL TRAY** - COLORSTEEL GULL GREY
- J02 — **ALUMINIUM JOINERY** - COLORSTEEL GULL GREY
- R03 — **STEEL TRAY** - COLORSTEEL IRONSAND
- J03 — **ALUMINIUM JOINERY** - COLORSTEEL IRONSAND
- R04 — **STEEL TRAY** - COLORSTEEL KARAKA / EBONY / WINDSOR GREY
- J04 — **ALUMINIUM JOINERY** - COLORSTEEL KARAKA / EBONY / WINDSOR

ARCHITECTURAL FEATURES

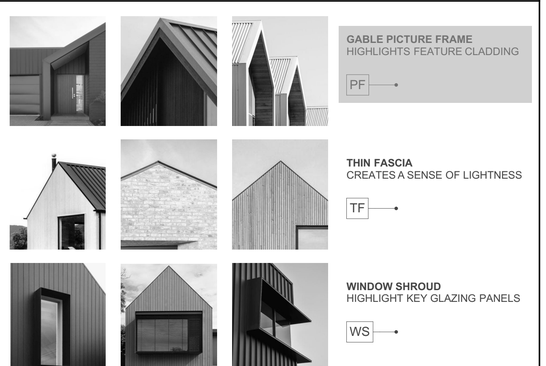

GABLE PICTURE FRAME HIGHLIGHTS FEATURE CLADDING — PF

THIN FASCIA CREATES A SENSE OF LIGHTNESS — TF

WINDOW SHROUD HIGHLIGHT KEY GLAZING PANELS — WS

TERRA STUDIO

B63

FLOOR PLAN SUMMARY

BEDROOMS	4
BATHROOMS	2
GARAGE	1
STOREYS	1

GROSS FLOOR AREA

GROUND FLOOR	135.5m^2
FIRST FLOOR	
BALCONY/DECK	
TOTAL AREA	135.5m^2
BUILDING COVERAGE	145.0m^2

NOTES:

GROSS FLOOR AREA IS MEASURED FROM THE OUTSIDE OF EXTERNAL WALL FRAMING, AND INCLUDES STAIRS AND STAIRWELLS AT EACH FLOOR. DECKS AND BALCONIES, UNLESS OTHERWISE STATED, ARE NOT INCLUDED IN GFA.

THE BUILDING COVERAGE TOTAL LISTED ON THIS SHEET DOES NOT ACCOUNT FOR ADDITIONAL SITE-SPECIFIC BUILDING COVERAGES SUCH AS DECKS OVER 1m AND OTHER STRUCTURES.

DESIGNS ARE SUBJECT TO RESOURCE CONSENT. REFER TO APPROVED INTERGRATED CONSENT MASTERPLAN DRAWINGS FOR LOT-SPECIFIC INFORMATION AND LANDSCAPE DESIGN.

DIMENSIONS MUST NOT BE SCALED FROM THE DRAWINGS. THE CONTRACTOR SHALL CONFIRM ALL DIMENSIONS AND LEVELS ON SITE PRIOR TO COMMENCING WORK.

LOUVRE WINDOWS MAY BE SUBSTITUTED FOR STANDARD AWNINGS IF REQUIRED TO ACHIEVE COMPLIANCE WITH NZBC H1 AT BUILDING CONSENT

LEGEND

- OUTLOOK
- OUTDOOR LIVING SPACE 4m x 5m / 20m^2
- BATTER SLOPE

ELEVATION KEY

2 / 3 / 1 / 4

ROOM KEY

E	ENTRY
L	LIVING ROOM
D	DINING
K	KITCHEN
WC	BATHROOM
EN	ENSUITE
B	BEDROOM
ST	STORAGE
G	GARAGE

CLIENT	MYLAND PARTNERS
PROJECT NAME	PROJECT
DRAWING TITLE	B63
SCALE	1:50
REVISION I.D	B


DRAWING NO.

A-TB-110



1

2

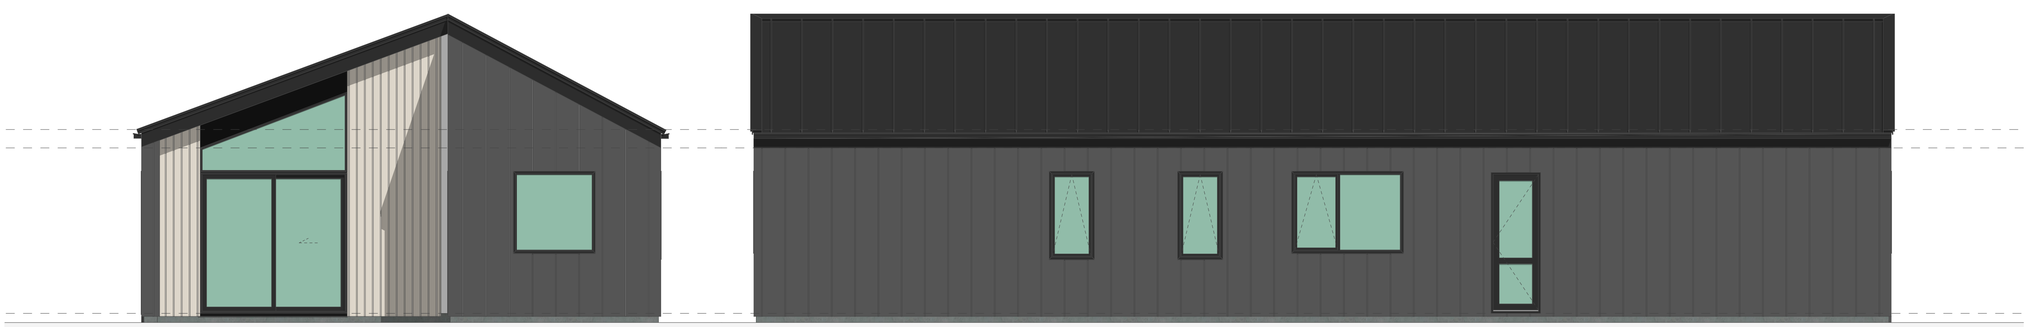

3

4

WALL CLADDING

- W01 — **TIMBER** - VERTICAL - WHITEWASH STAIN (HERMPAC OR ABODO VULCAN IN WHITE, OR SIMILAR)
- W02 — **TIMBER** - VERTICAL - NATURAL STAIN (HERMPAC OR ABODO VULCAN IN NATURAL, OR SIMILAR) NOTE: NO OVERLY SATURATED / VIBRANT STAINS TO BE USED
- W03 — **TIMBER** - VERTICAL - DARK / CHARCOAL STAIN (HERMPAC OR ABODO VULCAN IN EBONY/GRAPHITE, OR SIMILAR)
- W04 — **GROOVED SHEET PRODUCT** - VERTICAL - WHITE / LIGHT PAINT JAMES HARDIE GROOVED AXON PANEL (133mm/400mm)
- W05 — **GROOVED SHEET PRODUCT** - VERTICAL - DARK PAINT JAMES HARDIE GROOVED AXON PANEL (133mm/400mm)
- W06 — **GROOVED SHEET PRODUCT** - VERTICAL - BLACK PAINT JAMES HARDIE GROOVED AXON PANEL (133mm/400mm)
- W07 — **WEATHERBOARD** - HORIZONTAL - LIGHT PAINT
- W08 — **WEATHERBOARD** - HORIZONTAL - DARK PAINT
- W09 — **WEATHERBOARD** - HORIZONTAL - FEATURE TIMBER (HERMPAC WEATHERBOARD IN NATURAL STAIN)
- W10 — **BRICK** - RUNNING BOND - WHITE NATURAL FINISH
- W11 — **BRICK** - RUNNING BOND - BLACK FINISH
- W12 — **BRICK** - RUNNING BOND - NATURAL FINISH 3-5 COLOUR MIX FOR VARIETY


ROOFING / JOINERY

STEEL RIBBED ROOFING - REFER TO COLOURS BELOW
NOTE: THIS SPECIFICATION CAN ALSO BE USED FOR WALLS

ALUMINIUM JOINERY - REFER TO COLOURS BELOW

- R01 — **STEEL TRAY** - COLORSTEEL TITANIA / CLOUD
- J01 — **ALUMINIUM JOINERY** - COLORSTEEL TITANIA / CLOUD
- R02 — **STEEL TRAY** - COLORSTEEL GULL GREY
- J02 — **ALUMINIUM JOINERY** - COLORSTEEL GULL GREY
- R03 — **STEEL TRAY** - COLORSTEEL IRONSAND
- J03 — **ALUMINIUM JOINERY** - COLORSTEEL IRONSAND
- R04 — **STEEL TRAY** - COLORSTEEL KARAKA / EBONY / WINDSOR GREY
- J04 — **ALUMINIUM JOINERY** - COLORSTEEL KARAKA / EBONY / WINDSOR

ARCHITECTURAL FEATURES

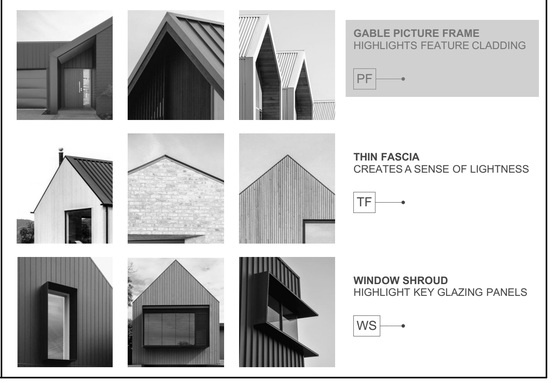

GABLE PICTURE FRAME
HIGHLIGHTS FEATURE CLADDING
PF

THIN FASCIA
CREATES A SENSE OF LIGHTNESS
TF

WINDOW SHROUD
HIGHLIGHT KEY GLAZING PANELS
WS

TERRA STUDIO

B63

FLOOR PLAN SUMMARY

BEDROOMS	4
BATHROOMS	2
GARAGE	1
STOREYS	1

GROSS FLOOR AREA

GROUND FLOOR	135.5m^2
FIRST FLOOR	
BALCONY/DECK	
TOTAL AREA	135.5m^2
BUILDING COVERAGE	145.0m^2

NOTES:

GROSS FLOOR AREA IS MEASURED FROM THE OUTSIDE OF EXTERNAL WALL FRAMING, AND INCLUDES STAIRS AND STAIRWELLS AT EACH FLOOR. DECKS AND BALCONIES, UNLESS OTHERWISE STATED, ARE NOT INCLUDED IN GFA.

THE BUILDING COVERAGE TOTAL LISTED ON THIS SHEET DOES NOT ACCOUNT FOR ADDITIONAL SITE-SPECIFIC BUILDING COVERAGES SUCH AS DECKS OVER 1m AND OTHER STRUCTURES.

DESIGNS ARE SUBJECT TO RESOURCE CONSENT. REFER TO APPROVED INTERGRATED CONSENT MASTERPLAN DRAWINGS FOR LOT-SPECIFIC INFORMATION AND LANDSCAPE DESIGN.

DIMENSIONS MUST NOT BE SCALED FROM THE DRAWINGS. THE CONTRACTOR SHALL CONFIRM ALL DIMENSIONS AND LEVELS ON SITE PRIOR TO COMMENCING WORK.

LOUVRE WINDOWS MAY BE SUBSTITUTED FOR STANDARD AWNINGS IF REQUIRED TO ACHIEVE COMPLIANCE WITH NZBC H1 AT BUILDING CONSENT

LEGEND

OUTLOOK

OUTDOOR LIVING SPACE
4m x 5m / 20m^2

BATTER SLOPE

ELEVATION KEY

2 / 3 / 1 / 4


ROOM KEY

E	ENTRY
L	LIVING ROOM
D	DINING
K	KITCHEN
WC	BATHROOM
EN	ENSUITE
B	BEDROOM
ST	STORAGE
G	GARAGE

CLIENT	MYLAND PARTNERS
PROJECT NAME	PROJECT
DRAWING TITLE	B63 - ELEVATIONS
SCALE	1:50
REVISION I.D	B

DRAWING NO.

A-TB-111

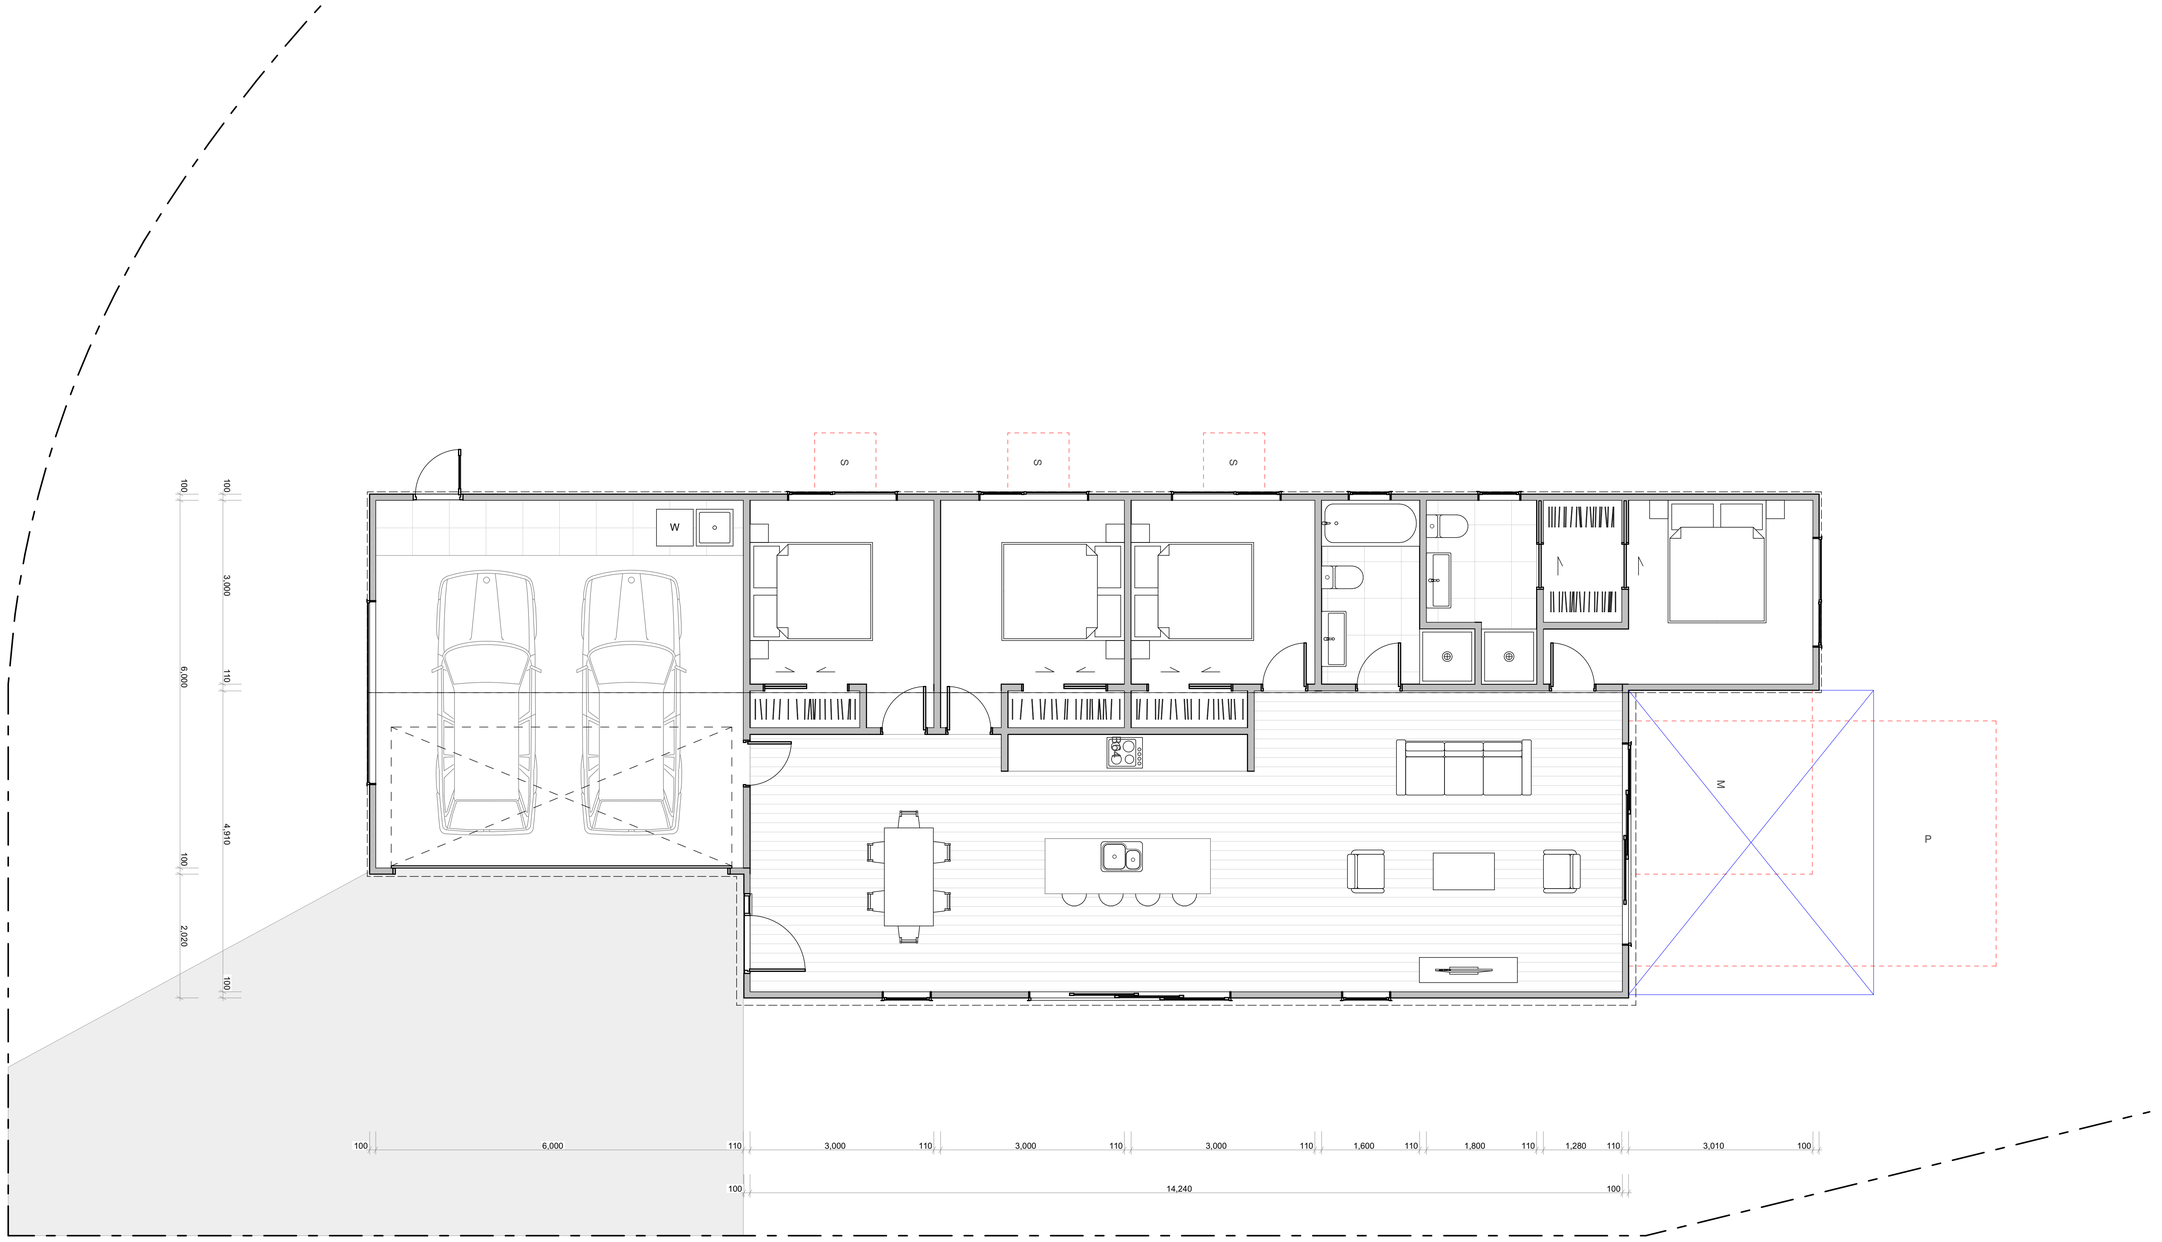

WALL CLADDING

- W01 — **TIMBER** - VERTICAL - WHITEWASH STAIN (HERMPAC OR ABODO VULCAN IN WHITE, OR SIMILAR)
- W02 — **TIMBER** - VERTICAL - NATURAL STAIN (HERMPAC OR ABODO VULCAN IN NATURAL, OR SIMILAR) NOTE: NO OVERLY SATURATED / VIBRANT STAINS TO BE USED
- W03 — **TIMBER** - VERTICAL - DARK / CHARCOAL STAIN (HERMPAC OR ABODO VULCAN IN EBONY/GRAPHITE, OR SIMILAR)
- W04 — **GROOVED SHEET PRODUCT** - VERTICAL - WHITE / LIGHT PAINT JAMES HARDIE GROOVED AXON PANEL (133mm/400mm)
- W05 — **GROOVED SHEET PRODUCT** - VERTICAL - DARK PAINT JAMES HARDIE GROOVED AXON PANEL (133mm/400mm)
- W06 — **GROOVED SHEET PRODUCT** - VERTICAL - BLACK PAINT JAMES HARDIE GROOVED AXON PANEL (133mm/400mm)
- W07 — **WEATHERBOARD** - HORIZONTAL - LIGHT PAINT
- W08 — **WEATHERBOARD** - HORIZONTAL - DARK PAINT
- W09 — **WEATHERBOARD** - HORIZONTAL - FEATURE TIMBER (HERMPAC WEATHERBOARD IN NATURAL STAIN)
- W10 — **BRICK** - RUNNING BOND - WHITE NATURAL FINISH
- W11 — **BRICK** - RUNNING BOND - BLACK FINISH
- W12 — **BRICK** - RUNNING BOND - NATURAL FINISH 3-5 COLOUR MIX FOR VARIETY

ROOFING / JOINERY

- **STEEL RIBBED ROOFING** - REFER TO COLOURS BELOW NOTE: THIS SPECIFICATION CAN ALSO BE USED FOR WALLS
- **ALUMINIUM JOINERY** - REFER TO COLOURS BELOW
- R01 — **STEEL TRAY** - COLORSTEEL TITANIA / CLOUD
- J01 — **ALUMINIUM JOINERY** - COLORSTEEL TITANIA / CLOUD
- R02 — **STEEL TRAY** - COLORSTEEL GULL GREY
- J02 — **ALUMINIUM JOINERY** - COLORSTEEL GULL GREY
- R03 — **STEEL TRAY** - COLORSTEEL IRONSAND
- J03 — **ALUMINIUM JOINERY** - COLORSTEEL IRONSAND
- R04 — **STEEL TRAY** - COLORSTEEL KARAKA / EBONY / WINDSOR GREY
- J04 — **ALUMINIUM JOINERY** - COLORSTEEL KARAKA / EBONY / WINDSOR

ARCHITECTURAL FEATURES



- **GABLE PICTURE FRAME** HIGHLIGHTS FEATURE CLADDING — PF
- **THIN FASCIA** CREATES A SENSE OF LIGHTNESS — TF
- **WINDOW SHROUD** HIGHLIGHT KEY GLAZING PANELS — WS

TERRA STUDIO

B64

FLOOR PLAN SUMMARY

BEDROOMS	4
BATHROOMS	2
GARAGE	2
STOREYS	1

GROSS FLOOR AREA

GROUND FLOOR	166.5m²
FIRST FLOOR	
BALCONY/DECK	
TOTAL AREA	166.5m²
BUILDING COVERAGE	171.0m²

NOTES:

GROSS FLOOR AREA IS MEASURED FROM THE OUTSIDE OF EXTERNAL WALL FRAMING, AND INCLUDES STAIRS AND STAIRWELLS AT EACH FLOOR. DECKS AND BALCONIES, UNLESS OTHERWISE STATED,ARE NOT INCLUDED IN GFA.

THE BUILDING COVERAGE TOTAL LISTED ON THIS SHEET DOES NOT ACCOUNT FOR ADDITIONAL SITE-SPECIFIC BUILDING COVERAGES SUCH AS DECKS OVER 1m AND OTHER STRUCTURES.

DESIGNS ARE SUBJECT TO RESOURCE CONSENT. REFER TO APPROVED INTERGRATED CONSENT MASTERPLAN DRAWINGS FOR LOT-SPECIFIC INFORMATION AND LANDSCAPE DESIGN.

DIMENSIONS MUST NOT BE SCALED FROM THE DRAWINGS. THE CONTRACTOR SHALL CONFIRM ALL DIMENSIONS AND LEVELS ON SITE PRIOR TO COMMENCING WORK.

LOUVRE WINDOWS MAY BE SUBSTITUTED FOR STANDARD AWNINGS IF REQUIRED TO ACHIEVE COMPLIANCE WITH NZBC H1 AT BUILDING CONSENT

LEGEND

- OUTLOOK
- OUTDOOR LIVING SPACE 4m x 5m / 20m²
- BATTER SLOPE

ELEVATION KEY

2 / 3 / 1 / 4


ROOM KEY

E	ENTRY
L	LIVING ROOM
D	DINING
K	KITCHEN
WC	BATHROOM
EN	ENSUITE
B	BEDROOM
ST	STORAGE
G	GARAGE

CLIENT	MYLAND PARTNERS
PROJECT NAME	PROJECT
DRAWING TITLE	B64
SCALE	1:50
REVISION I.D	B


DRAWING NO.

A-TB-112

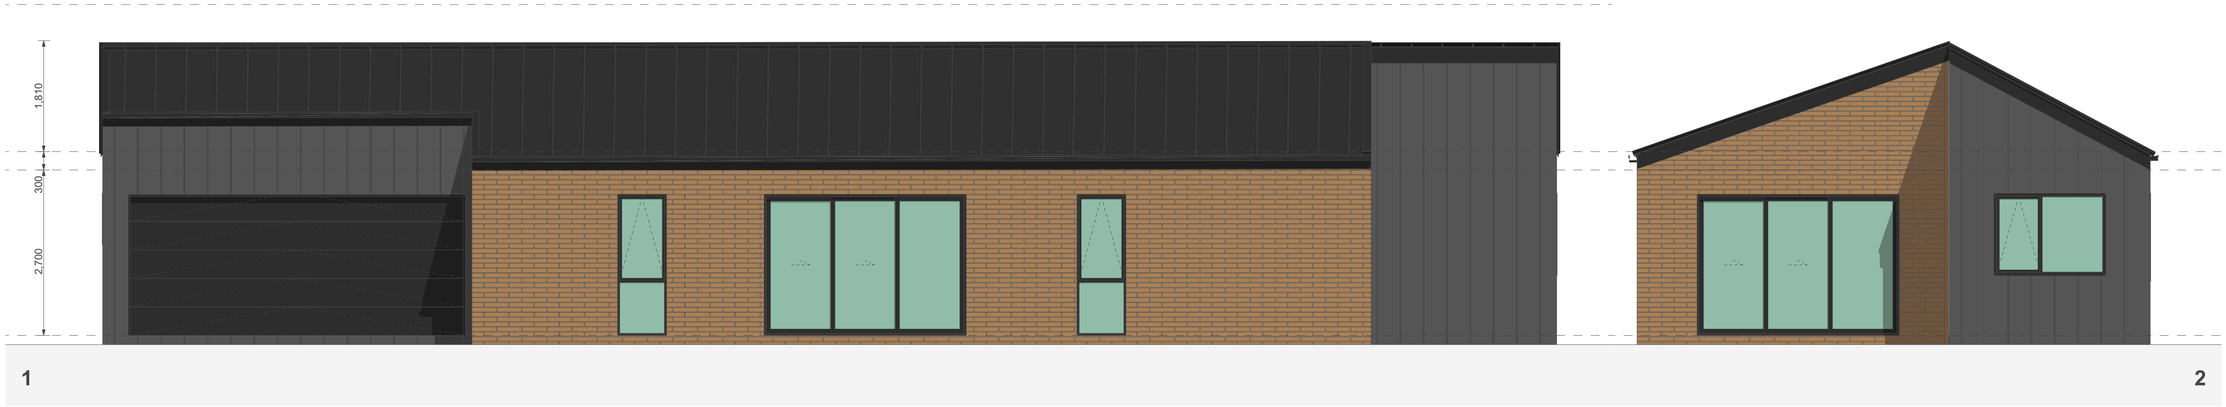


1

2

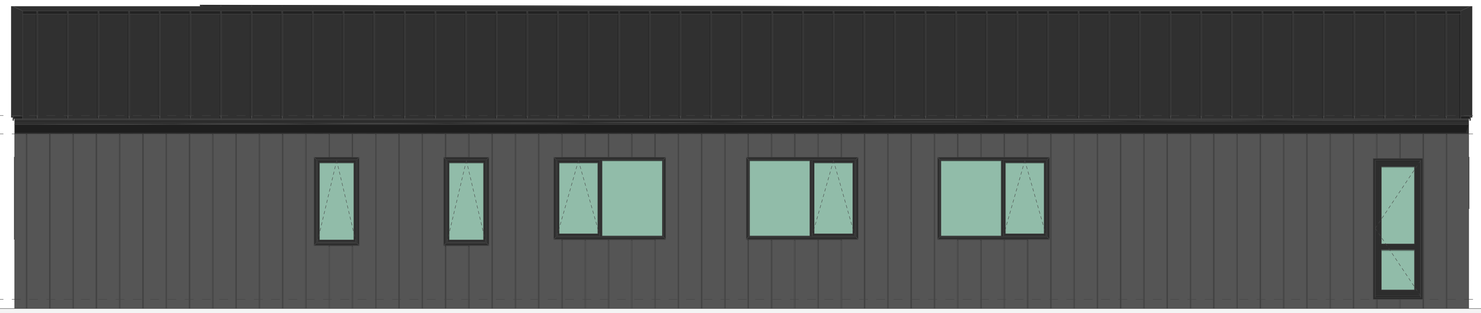

3

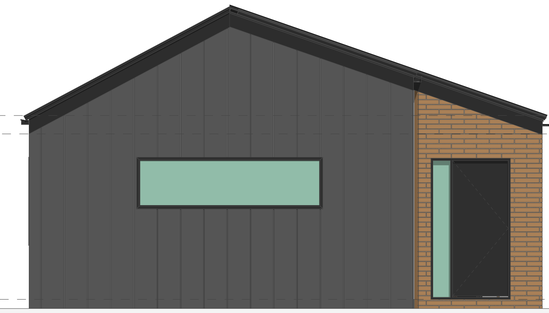

4

WALL CLADDING



W01 → **TIMBER** - VERTICAL - WHITEWASH STAIN
(HERMPAC OR ABODO VULCAN IN WHITE, OR SIMILAR)



W02 → **TIMBER** - VERTICAL - NATURAL STAIN
(HERMPAC OR ABODO VULCAN IN NATURAL, OR SIMILAR)
NOTE: NO OVERLY SATURATED / VIBRANT STAINS TO BE USED



W03 → **TIMBER** - VERTICAL - DARK / CHARCOAL STAIN
(HERMPAC OR ABODO VULCAN IN EBONY/GRAPHITE, OR SIMILAR)



W04 → **GROOVED SHEET PRODUCT** - VERTICAL - WHITE / LIGHT PAINT
JAMES HARDIE GROOVED AXON PANEL (133mm/400mm)



W05 → **GROOVED SHEET PRODUCT** - VERTICAL - DARK PAINT
JAMES HARDIE GROOVED AXON PANEL (133mm/400mm)



W06 → **GROOVED SHEET PRODUCT** - VERTICAL - BLACK PAINT
JAMES HARDIE GROOVED AXON PANEL (133mm/400mm)



W07 → **WEATHERBOARD** - HORIZONTAL - LIGHT PAINT



W08 → **WEATHERBOARD** - HORIZONTAL - DARK PAINT



W09 → **WEATHERBOARD** - HORIZONTAL - FEATURE TIMBER
(HERMPAC WEATHERBOARD IN NATURAL STAIN)



W10 → **BRICK** - RUNNING BOND - WHITE NATURAL FINISH



W11 → **BRICK** - RUNNING BOND - BLACK FINISH



W12 → **BRICK** - RUNNING BOND - NATURAL FINISH
3-5 COLOUR MIX FOR VARIETY

ROOFING / JOINERY



STEEL RIBBED ROOFING - REFER TO COLOURS BELOW
NOTE: THIS SPECIFICATION CAN ALSO BE USED FOR WALLS



ALUMINIUM JOINERY - REFER TO COLOURS BELOW

R01 → **STEEL TRAY** - COLORSTEEL TITANIA / CLOUD
J01 → **ALUMINIUM JOINERY** - COLORSTEEL TITANIA / CLOUD



R02 → **STEEL TRAY** - COLORSTEEL GULL GREY
J02 → **ALUMINIUM JOINERY** - COLORSTEEL GULL GREY



R03 → **STEEL TRAY** - COLORSTEEL IRONSAND
J03 → **ALUMINIUM JOINERY** - COLORSTEEL IRONSAND



R04 → **STEEL TRAY** - COLORSTEEL KARAKA / EBONY / WINDSOR GREY
J04 → **ALUMINIUM JOINERY** - COLORSTEEL KARAKA / EBONY / WINDSOR

ARCHITECTURAL FEATURES



GABLE PICTURE FRAME
HIGHLIGHTS FEATURE CLADDING

PF →



THIN FASCIA
CREATES A SENSE OF LIGHTNESS

TF →



WINDOW SHROUD
HIGHLIGHT KEY GLAZING PANELS

WS →

TERRA STUDIO

B64

FLOOR PLAN SUMMARY

BEDROOMS	4
BATHROOMS	2
GARAGE	2
STOREYS	1

GROSS FLOOR AREA

GROUND FLOOR	166.5m^2
FIRST FLOOR	
BALCONY/DECK	
TOTAL AREA	166.5m^2
BUILDING COVERAGE	171.0m^2

NOTES:

GROSS FLOOR AREA IS MEASURED FROM THE OUTSIDE OF EXTERNAL WALL FRAMING, AND INCLUDES STAIRS AND STAIRWELLS AT EACH FLOOR. DECKS AND BALCONIES, UNLESS OTHERWISE STATED, ARE NOT INCLUDED IN GFA.

THE BUILDING COVERAGE TOTAL LISTED ON THIS SHEET DOES NOT ACCOUNT FOR ADDITIONAL SITE-SPECIFIC BUILDING COVERAGES SUCH AS DECKS OVER 1m AND OTHER STRUCTURES.

DESIGNS ARE SUBJECT TO RESOURCE CONSENT. REFER TO APPROVED INTERGRATED CONSENT MASTERPLAN DRAWINGS FOR LOT-SPECIFIC INFORMATION AND LANDSCAPE DESIGN.

DIMENSIONS MUST NOT BE SCALED FROM THE DRAWINGS. THE CONTRACTOR SHALL CONFIRM ALL DIMENSIONS AND LEVELS ON SITE PRIOR TO COMMENCING WORK.

LOUVRE WINDOWS MAY BE SUBSTITUTED FOR STANDARD AWNINGS IF REQUIRED TO ACHIEVE COMPLIANCE WITH NZBC H1 AT BUILDING CONSENT

LEGEND

OUTLOOK

OUTDOOR LIVING SPACE
4m x 5m / 20m^2

BATTER SLOPE

ELEVATION KEY

2
3 1
4


ROOM KEY

E	ENTRY
L	LIVING ROOM
D	DINING
K	KITCHEN
WC	BATHROOM
EN	ENSUITE
B	BEDROOM
ST	STORAGE
G	GARAGE

CLIENT	MYLAND PARTNERS
PROJECT NAME	PROJECT
DRAWING TITLE	B64 - ELEVATIONS
SCALE	1:50
REVISION I.D	B

DRAWING NO.

A-TB-113

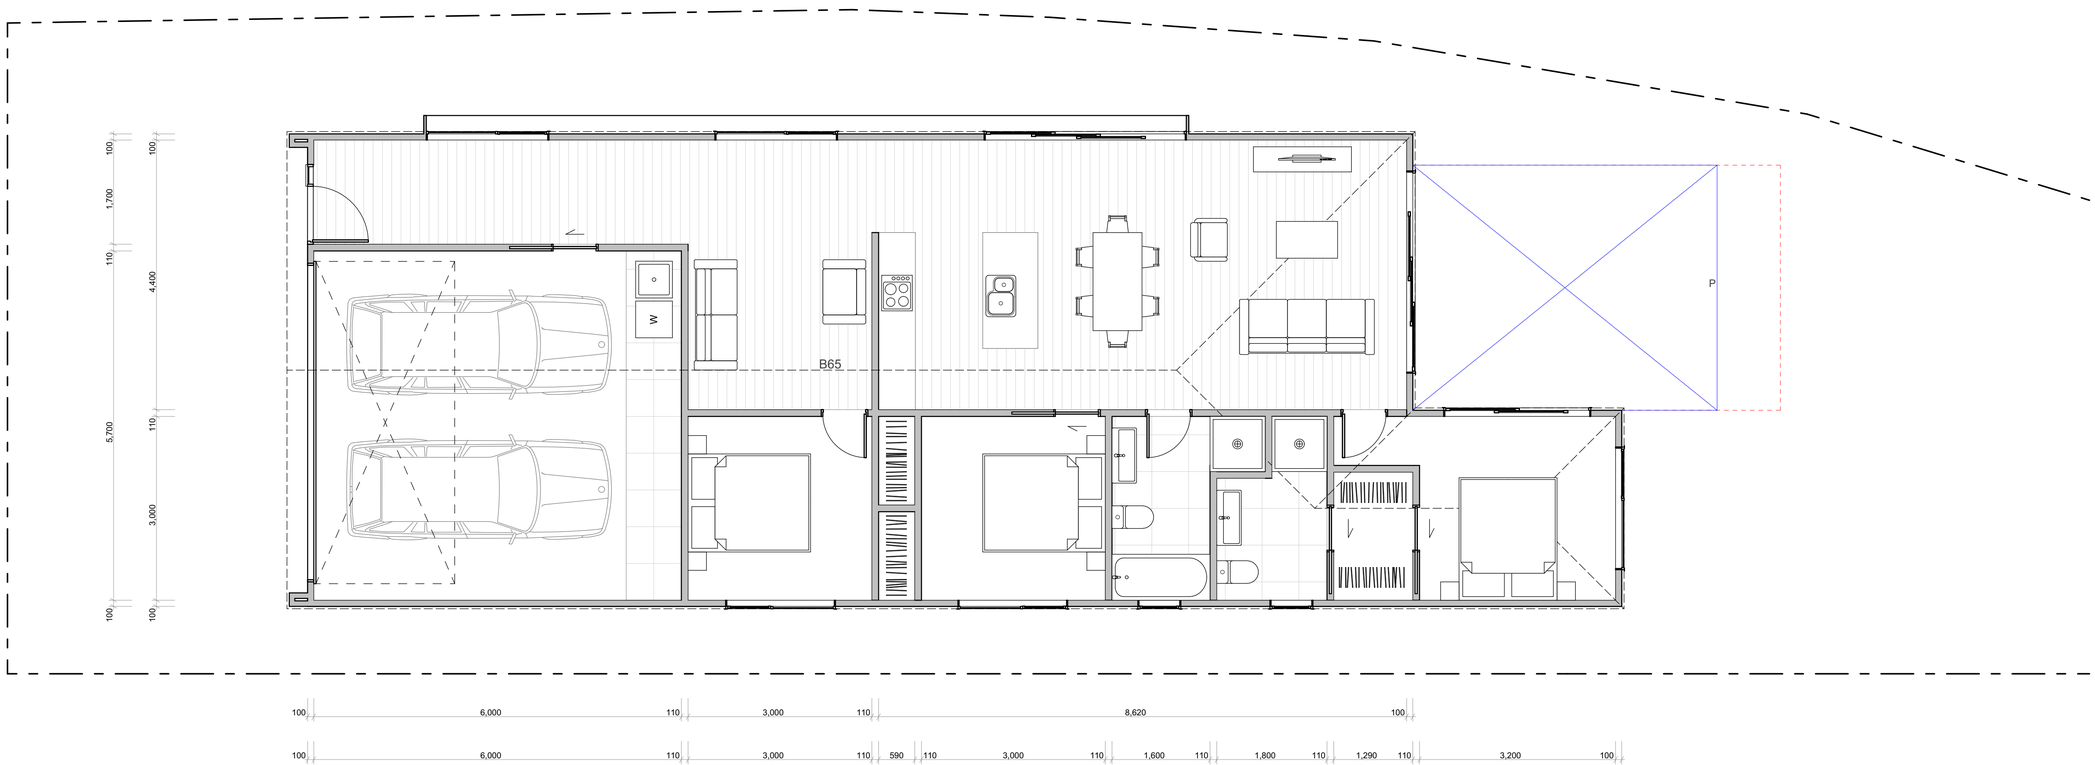


WALL CLADDING

- W01 — **TIMBER** - VERTICAL - WHITEWASH STAIN (HERMPAC OR ABODO VULCAN IN WHITE, OR SIMILAR)
- W02 — **TIMBER** - VERTICAL - NATURAL STAIN (HERMPAC OR ABODO VULCAN IN NATURAL, OR SIMILAR) NOTE: NO OVERLY SATURATED / VIBRANT STAINS TO BE USED
- W03 — **TIMBER** - VERTICAL - DARK / CHARCOAL STAIN (HERMPAC OR ABODO VULCAN IN EBONY/GRAPHITE, OR SIMILAR)
- W04 — **GROOVED SHEET PRODUCT** - VERTICAL - WHITE / LIGHT PAINT JAMES HARDIE GROOVED AXON PANEL (133mm/400mm)
- W05 — **GROOVED SHEET PRODUCT** - VERTICAL - DARK PAINT JAMES HARDIE GROOVED AXON PANEL (133mm/400mm)
- W06 — **GROOVED SHEET PRODUCT** - VERTICAL - BLACK PAINT JAMES HARDIE GROOVED AXON PANEL (133mm/400mm)
- W07 — **WEATHERBOARD** - HORIZONTAL - LIGHT PAINT
- W08 — **WEATHERBOARD** - HORIZONTAL - DARK PAINT
- W09 — **WEATHERBOARD** - HORIZONTAL - FEATURE TIMBER (HERMPAC WEATHERBOARD IN NATURAL STAIN)
- W10 — **BRICK** - RUNNING BOND - WHITE NATURAL FINISH
- W11 — **BRICK** - RUNNING BOND - BLACK FINISH
- W12 — **BRICK** - RUNNING BOND - NATURAL FINISH 3-5 COLOUR MIX FOR VARIETY

ROOFING / JOINERY

- **STEEL RIBBED ROOFING** - REFER TO COLOURS BELOW NOTE: THIS SPECIFICATION CAN ALSO BE USED FOR WALLS
- **ALUMINIUM JOINERY** - REFER TO COLOURS BELOW
- R01 — **STEEL TRAY** - COLORSTEEL TITANIA / CLOUD
- J01 — **ALUMINIUM JOINERY** - COLORSTEEL TITANIA / CLOUD
- R02 — **STEEL TRAY** - COLORSTEEL GULL GREY
- J02 — **ALUMINIUM JOINERY** - COLORSTEEL GULL GREY
- R03 — **STEEL TRAY** - COLORSTEEL IRONSAND
- J03 — **ALUMINIUM JOINERY** - COLORSTEEL IRONSAND
- R04 — **STEEL TRAY** - COLORSTEEL KARAKA / EBONY / WINDSOR GREY
- J04 — **ALUMINIUM JOINERY** - COLORSTEEL KARAKA / EBONY / WINDSOR

ARCHITECTURAL FEATURES

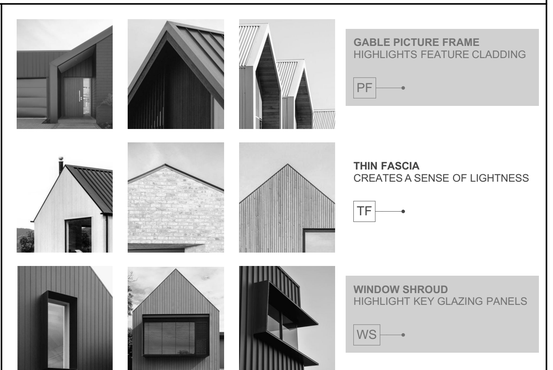

GABLE PICTURE FRAME HIGHLIGHTS FEATURE CLADDING — PF

THIN FASCIA CREATES A SENSE OF LIGHTNESS — TF

WINDOW SHROUD HIGHLIGHT KEY GLAZING PANELS — WS

TERRA STUDIO

B65

FLOOR PLAN SUMMARY

BEDROOMS	3-4
BATHROOMS	2
GARAGE	2
STOREYS	1

GROSS FLOOR AREA

GROUND FLOOR	150.0m²
FIRST FLOOR	
BALCONY/DECK	
TOTAL AREA	150.0m²
BUILDING COVERAGE	155.0m²

NOTES:

GROSS FLOOR AREA IS MEASURED FROM THE OUTSIDE OF EXTERNAL WALL FRAMING, AND INCLUDES STAIRS AND STAIRWELLS AT EACH FLOOR. DECKS AND BALCONIES, UNLESS OTHERWISE STATED, ARE NOT INCLUDED IN GFA.

THE BUILDING COVERAGE TOTAL LISTED ON THIS SHEET DOES NOT ACCOUNT FOR ADDITIONAL SITE-SPECIFIC BUILDING COVERAGES SUCH AS DECKS OVER 1m AND OTHER STRUCTURES.

DESIGNS ARE SUBJECT TO RESOURCE CONSENT. REFER TO APPROVED INTERGRATED CONSENT MASTERPLAN DRAWINGS FOR LOT-SPECIFIC INFORMATION AND LANDSCAPE DESIGN.

DIMENSIONS MUST NOT BE SCALED FROM THE DRAWINGS. THE CONTRACTOR SHALL CONFIRM ALL DIMENSIONS AND LEVELS ON SITE PRIOR TO COMMENCING WORK.

LOUVRE WINDOWS MAY BE SUBSTITUTED FOR STANDARD AWNINGS IF REQUIRED TO ACHIEVE COMPLIANCE WITH NZBC H1 AT BUILDING CONSENT

LEGEND

- OUTLOOK
- OUTDOOR LIVING SPACE 4m x 5m / 20m²
- BATTER SLOPE

ELEVATION KEY



ROOM KEY

E	ENTRY
L	LIVING ROOM
D	DINING
K	KITCHEN
WC	BATHROOM
EN	ENSUITE
B	BEDROOM
ST	STORAGE
G	GARAGE

CLIENT	MYLAND PARTNERS
PROJECT NAME	PROJECT
DRAWING TITLE	B65
SCALE	1:50
REVISION I.D	B


DRAWING NO.

A-TB-114



1

2

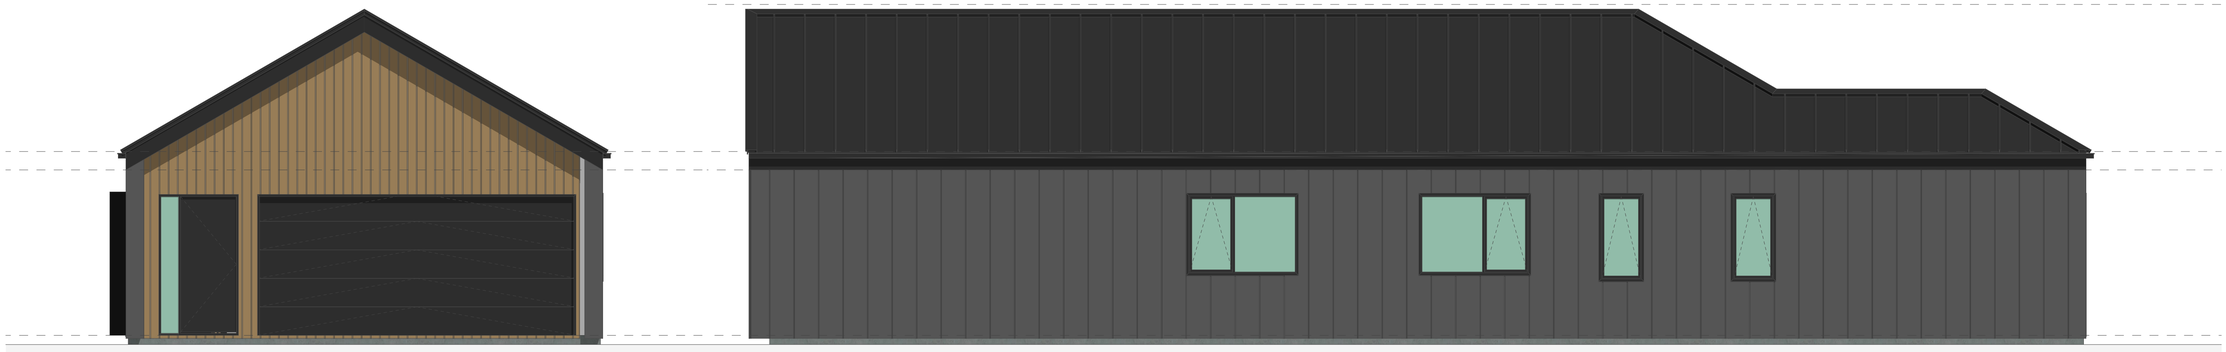

3

4


WALL CLADDING

- W01 — **TIMBER** - VERTICAL - WHITEWASH STAIN (HERMPAC OR ABODO VULCAN IN WHITE, OR SIMILAR)
- W02 — **TIMBER** - VERTICAL - NATURAL STAIN (HERMPAC OR ABODO VULCAN IN NATURAL, OR SIMILAR) NOTE: NO OVERLY SATURATED / VIBRANT STAINS TO BE USED
- W03 — **TIMBER** - VERTICAL - DARK / CHARCOAL STAIN (HERMPAC OR ABODO VULCAN IN EBONY/GRAPHITE, OR SIMILAR)
- W04 — **GROOVED SHEET PRODUCT** - VERTICAL - WHITE / LIGHT PAINT JAMES HARDIE GROOVED AXON PANEL (133mm/400mm)
- W05 — **GROOVED SHEET PRODUCT** - VERTICAL - DARK PAINT JAMES HARDIE GROOVED AXON PANEL (133mm/400mm)
- W06 — **GROOVED SHEET PRODUCT** - VERTICAL - BLACK PAINT JAMES HARDIE GROOVED AXON PANEL (133mm/400mm)
- W07 — **WEATHERBOARD** - HORIZONTAL - LIGHT PAINT
- W08 — **WEATHERBOARD** - HORIZONTAL - DARK PAINT
- W09 — **WEATHERBOARD** - HORIZONTAL - FEATURE TIMBER (HERMPAC WEATHERBOARD IN NATURAL STAIN)
- W10 — **BRICK** - RUNNING BOND - WHITE NATURAL FINISH
- W11 — **BRICK** - RUNNING BOND - BLACK FINISH
- W12 — **BRICK** - RUNNING BOND - NATURAL FINISH 3-5 COLOUR MIX FOR VARIETY

ROOFING / JOINERY

- **STEEL RIBBED ROOFING** - REFER TO COLOURS BELOW NOTE: THIS SPECIFICATION CAN ALSO BE USED FOR WALLS
- **ALUMINIUM JOINERY** - REFER TO COLOURS BELOW
- R01 — **STEEL TRAY** - COLORSTEEL TITANIA / CLOUD
  J01 — **ALUMINIUM JOINERY** - COLORSTEEL TITANIA / CLOUD
- R02 — **STEEL TRAY** - COLORSTEEL GULL GREY
  J02 — **ALUMINIUM JOINERY** - COLORSTEEL GULL GREY
- R03 — **STEEL TRAY** - COLORSTEEL IRONSAND
  J03 — **ALUMINIUM JOINERY** - COLORSTEEL IRONSAND
- R04 — **STEEL TRAY** - COLORSTEEL KARAKA / EBONY / WINDSOR GREY
  J04 — **ALUMINIUM JOINERY** - COLORSTEEL KARAKA / EBONY / WINDSOR

ARCHITECTURAL FEATURES

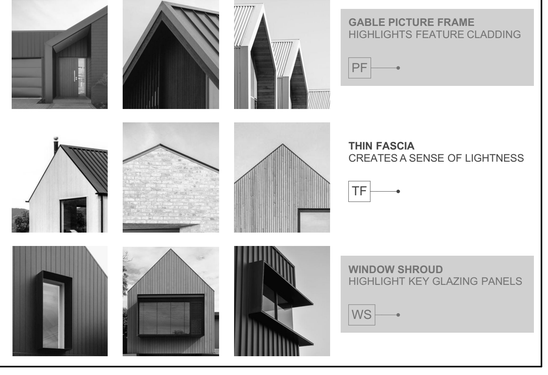

GABLE PICTURE FRAME
HIGHLIGHTS FEATURE CLADDING
PF

THIN FASCIA
CREATES A SENSE OF LIGHTNESS
TF

WINDOW SHROUD
HIGHLIGHT KEY GLAZING PANELS
WS

TERRA STUDIO

B65

FLOOR PLAN SUMMARY

BEDROOMS	3-4
BATHROOMS	2
GARAGE	2
STOREYS	1

GROSS FLOOR AREA

GROUND FLOOR	150.0m^2
FIRST FLOOR	
BALCONY/DECK	
TOTAL AREA	150.0m^2
BUILDING COVERAGE	155.0m^2

NOTES:

GROSS FLOOR AREA IS MEASURED FROM THE OUTSIDE OF EXTERNAL WALL FRAMING, AND INCLUDES STAIRS AND STAIRWELLS AT EACH FLOOR. DECKS AND BALCONIES, UNLESS OTHERWISE STATED, ARE NOT INCLUDED IN GFA.

THE BUILDING COVERAGE TOTAL LISTED ON THIS SHEET DOES NOT ACCOUNT FOR ADDITIONAL SITE-SPECIFIC BUILDING COVERAGES SUCH AS DECKS OVER 1m AND OTHER STRUCTURES.

DESIGNS ARE SUBJECT TO RESOURCE CONSENT. REFER TO APPROVED INTERGRATED CONSENT MASTERPLAN DRAWINGS FOR LOT-SPECIFIC INFORMATION AND LANDSCAPE DESIGN.

DIMENSIONS MUST NOT BE SCALED FROM THE DRAWINGS. THE CONTRACTOR SHALL CONFIRM ALL DIMENSIONS AND LEVELS ON SITE PRIOR TO COMMENCING WORK.

LOUVRE WINDOWS MAY BE SUBSTITUTED FOR STANDARD AWNINGS IF REQUIRED TO ACHIEVE COMPLIANCE WITH NZBC H1 AT BUILDING CONSENT

LEGEND

- OUTLOOK
- OUTDOOR LIVING SPACE 4m x 5m / 20m^2
- BATTER SLOPE

ELEVATION KEY

2 / 3 / 1 / 4


ROOM KEY

E	ENTRY
L	LIVING ROOM
D	DINING
K	KITCHEN
WC	BATHROOM
EN	ENSUITE
B	BEDROOM
ST	STORAGE
G	GARAGE

CLIENT	MYLAND PARTNERS
PROJECT NAME	PROJECT
DRAWING TITLE	B65 - ELEVATIONS
SCALE	1:50
REVISION I.D	B

DRAWING NO.

A-TB-115

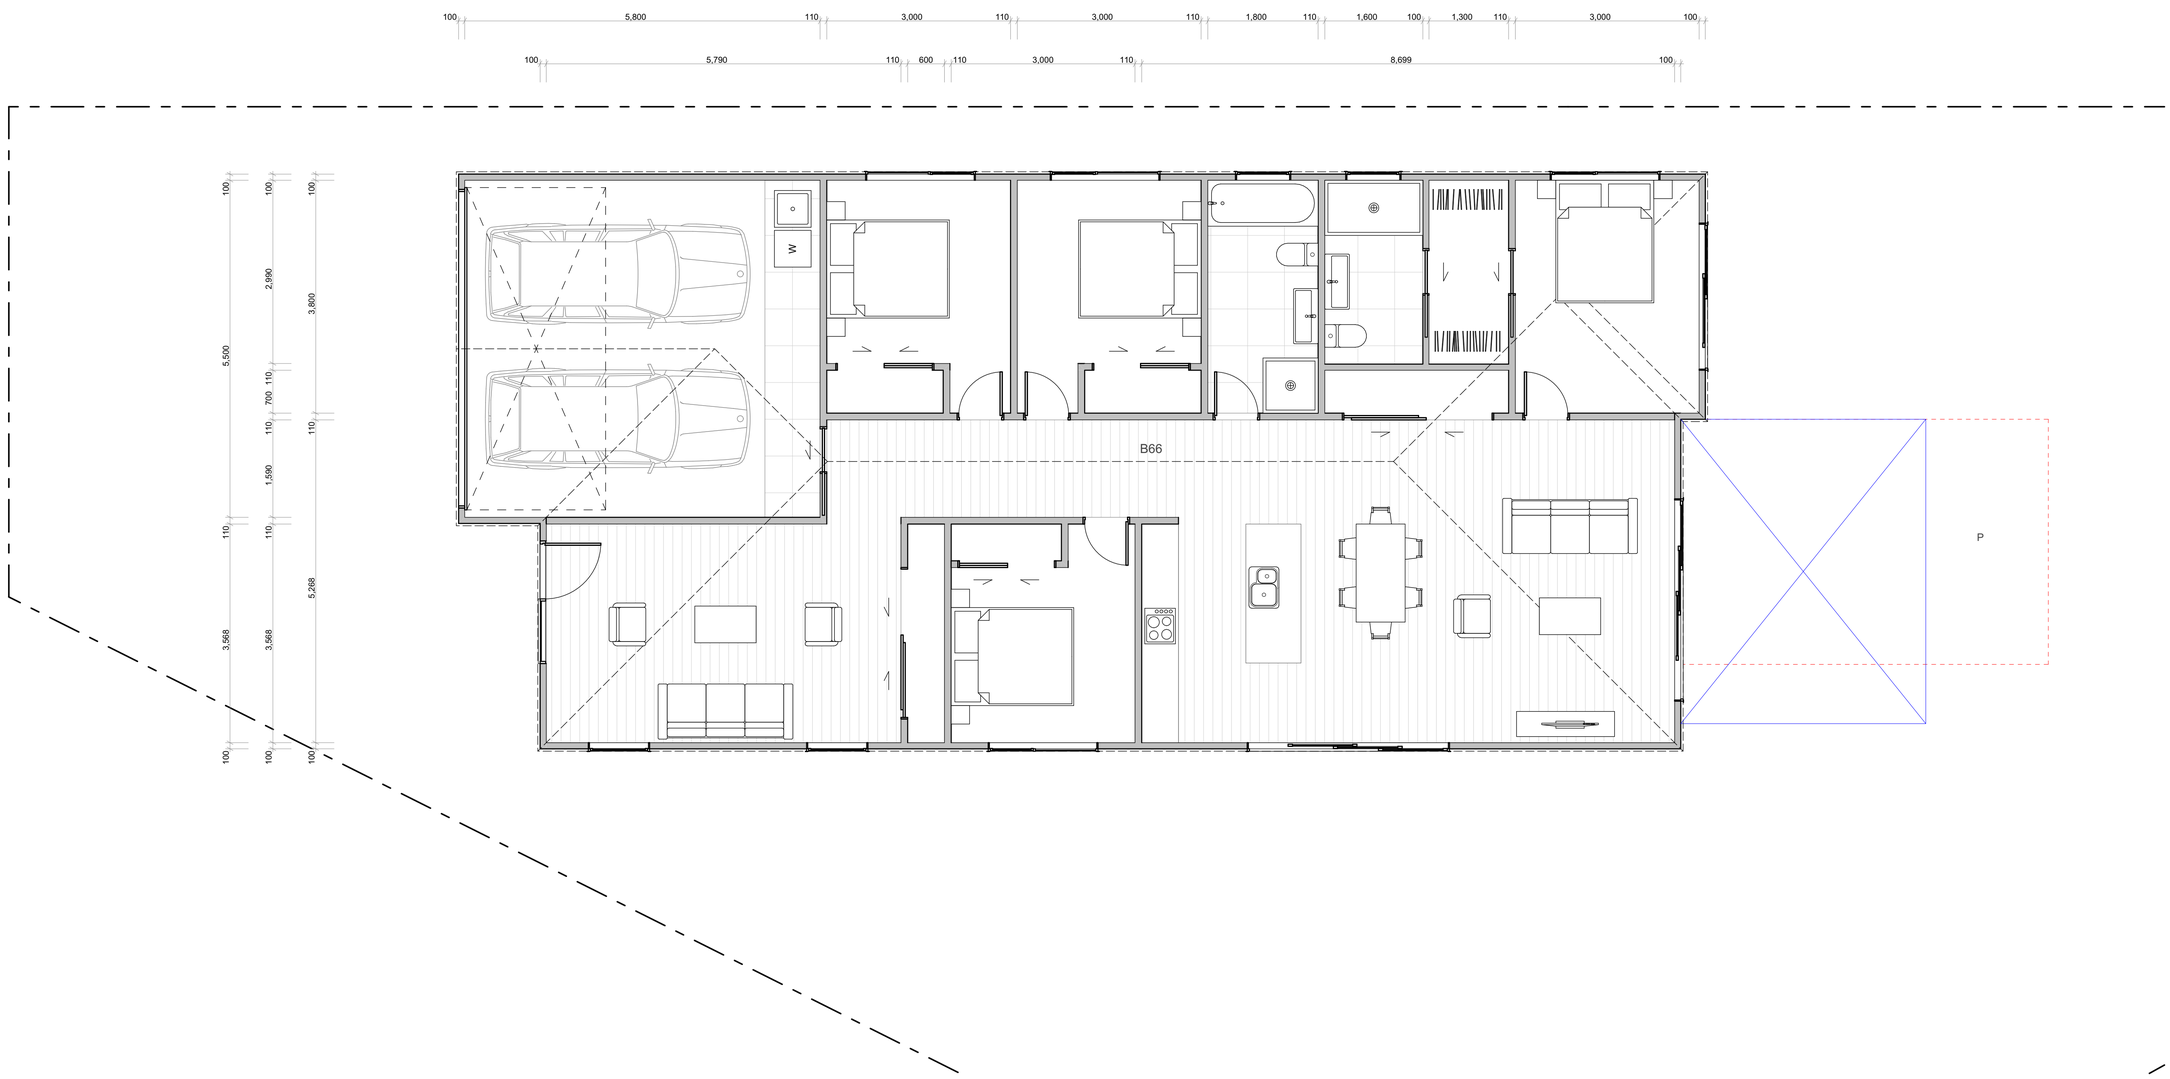

WALL CLADDING

- W01 — **TIMBER** - VERTICAL - WHITEWASH STAIN (HERMPAC OR ABODO VULCAN IN WHITE, OR SIMILAR)
- W02 — **TIMBER** - VERTICAL - NATURAL STAIN (HERMPAC OR ABODO VULCAN IN NATURAL, OR SIMILAR) NOTE: NO OVERLY SATURATED / VIBRANT STAINS TO BE USED
- W03 — **TIMBER** - VERTICAL - DARK / CHARCOAL STAIN (HERMPAC OR ABODO VULCAN IN EBONY/GRAPHITE, OR SIMILAR)
- W04 — **GROOVED SHEET PRODUCT** - VERTICAL - WHITE / LIGHT PAINT JAMES HARDIE GROOVED AXON PANEL (133mm/400mm)
- W05 — **GROOVED SHEET PRODUCT** - VERTICAL - DARK PAINT JAMES HARDIE GROOVED AXON PANEL (133mm/400mm)
- W06 — **GROOVED SHEET PRODUCT** - VERTICAL - BLACK PAINT JAMES HARDIE GROOVED AXON PANEL (133mm/400mm)
- W07 — **WEATHERBOARD** - HORIZONTAL - LIGHT PAINT
- W08 — **WEATHERBOARD** - HORIZONTAL - DARK PAINT
- W09 — **WEATHERBOARD** - HORIZONTAL - FEATURE TIMBER (HERMPAC WEATHERBOARD IN NATURAL STAIN)
- W10 — **BRICK** - RUNNING BOND - WHITE NATURAL FINISH
- W11 — **BRICK** - RUNNING BOND - BLACK FINISH
- W12 — **BRICK** - RUNNING BOND - NATURAL FINISH 3-5 COLOUR MIX FOR VARIETY

ROOFING / JOINERY

- **STEEL RIBBED ROOFING** - REFER TO COLOURS BELOW NOTE: THIS SPECIFICATION CAN ALSO BE USED FOR WALLS
- **ALUMINIUM JOINERY** - REFER TO COLOURS BELOW
- R01 — **STEEL TRAY** - COLORSTEEL TITANIA / CLOUD
- J01 — **ALUMINIUM JOINERY** - COLORSTEEL TITANIA / CLOUD
- R02 — **STEEL TRAY** - COLORSTEEL GULL GREY
- J02 — **ALUMINIUM JOINERY** - COLORSTEEL GULL GREY
- R03 — **STEEL TRAY** - COLORSTEEL IRONSAND
- J03 — **ALUMINIUM JOINERY** - COLORSTEEL IRONSAND
- R04 — **STEEL TRAY** - COLORSTEEL KARAKA / EBONY / WINDSOR GREY
- J04 — **ALUMINIUM JOINERY** - COLORSTEEL KARAKA / EBONY / WINDSOR

ARCHITECTURAL FEATURES



GABLE PICTURE FRAME HIGHLIGHTS FEATURE CLADDING — PF

THIN FASCIA CREATES A SENSE OF LIGHTNESS — TF

WINDOW SHROUD HIGHLIGHT KEY GLAZING PANELS — WS

TERRA STUDIO

B66

FLOOR PLAN SUMMARY

BEDROOMS	4-5
BATHROOMS	2
GARAGE	2
STOREYS	1

GROSS FLOOR AREA

GROUND FLOOR	184.0m²
FIRST FLOOR	
BALCONY/DECK	
TOTAL AREA	184.0m²
BUILDING COVERAGE	186.0m²

NOTES:

GROSS FLOOR AREA IS MEASURED FROM THE OUTSIDE OF EXTERNAL WALL FRAMING, AND INCLUDES STAIRS AND STAIRWELLS AT EACH FLOOR. DECKS AND BALCONIES, UNLESS OTHERWISE STATED,ARE NOT INCLUDED IN GFA.

THE BUILDING COVERAGE TOTAL LISTED ON THIS SHEET DOES NOT ACCOUNT FOR ADDITIONAL SITE-SPECIFIC BUILDING COVERAGES SUCH AS DECKS OVER 1m AND OTHER STRUCTURES.

DESIGNS ARE SUBJECT TO RESOURCE CONSENT. REFER TO APPROVED INTERGRATED CONSENT MASTERPLAN DRAWINGS FOR LOT-SPECIFIC INFORMATION AND LANDSCAPE DESIGN.

DIMENSIONS MUST NOT BE SCALED FROM THE DRAWINGS. THE CONTRACTOR SHALL CONFIRM ALL DIMENSIONS AND LEVELS ON SITE PRIOR TO COMMENCING WORK.

LOUVRE WINDOWS MAY BE SUBSTITUTED FOR STANDARD AWNINGS IF REQUIRED TO ACHIEVE COMPLIANCE WITH NZBC H1 AT BUILDING CONSENT

LEGEND

- OUTLOOK
- OUTDOOR LIVING SPACE 4m x 5m / 20m²
- BATTER SLOPE

ELEVATION KEY

2 / 3 / 1 / 4

ROOM KEY

E	ENTRY
L	LIVING ROOM
D	DINING
K	KITCHEN
WC	BATHROOM
EN	ENSUITE
B	BEDROOM
ST	STORAGE
G	GARAGE

CLIENT	MYLAND PARTNERS
PROJECT NAME	PROJECT
DRAWING TITLE	B66
SCALE	1:50
REVISION I.D	B

DRAWING NO.

A-TB-116



1

2



3

4

WALL CLADDING

- W01 — **TIMBER** - VERTICAL - WHITEWASH STAIN (HERMPAC OR ABODO VULCAN IN WHITE, OR SIMILAR)
- W02 — **TIMBER** - VERTICAL - NATURAL STAIN (HERMPAC OR ABODO VULCAN IN NATURAL, OR SIMILAR) NOTE: NO OVERLY SATURATED / VIBRANT STAINS TO BE USED
- W03 — **TIMBER** - VERTICAL - DARK / CHARCOAL STAIN (HERMPAC OR ABODO VULCAN IN EBONY/GRAPHITE, OR SIMILAR)
- W04 — **GROOVED SHEET PRODUCT** - VERTICAL - WHITE / LIGHT PAINT JAMES HARDIE GROOVED AXON PANEL (133mm/400mm)
- W05 — **GROOVED SHEET PRODUCT** - VERTICAL - DARK PAINT JAMES HARDIE GROOVED AXON PANEL (133mm/400mm)
- W06 — **GROOVED SHEET PRODUCT** - VERTICAL - BLACK PAINT JAMES HARDIE GROOVED AXON PANEL (133mm/400mm)
- W07 — **WEATHERBOARD** - HORIZONTAL - LIGHT PAINT
- W08 — **WEATHERBOARD** - HORIZONTAL - DARK PAINT
- W09 — **WEATHERBOARD** - HORIZONTAL - FEATURE TIMBER (HERMPAC WEATHERBOARD IN NATURAL STAIN)
- W10 — **BRICK** - RUNNING BOND - WHITE NATURAL FINISH
- W11 — **BRICK** - RUNNING BOND - BLACK FINISH
- W12 — **BRICK** - RUNNING BOND - NATURAL FINISH 3-5 COLOUR MIX FOR VARIETY

ROOFING / JOINERY

- **STEEL RIBBED ROOFING** - REFER TO COLOURS BELOW NOTE: THIS SPECIFICATION CAN ALSO BE USED FOR WALLS
- **ALUMINIUM JOINERY** - REFER TO COLOURS BELOW
- R01 — **STEEL TRAY** - COLORSTEEL TITANIA / CLOUD
- J01 — **ALUMINIUM JOINERY** - COLORSTEEL TITANIA / CLOUD
- R02 — **STEEL TRAY** - COLORSTEEL GULL GREY
- J02 — **ALUMINIUM JOINERY** - COLORSTEEL GULL GREY
- R03 — **STEEL TRAY** - COLORSTEEL IRONSAND
- J03 — **ALUMINIUM JOINERY** - COLORSTEEL IRONSAND
- R04 — **STEEL TRAY** - COLORSTEEL KARAKA / EBONY / WINDSOR GREY
- J04 — **ALUMINIUM JOINERY** - COLORSTEEL KARAKA / EBONY / WINDSOR

ARCHITECTURAL FEATURES



GABLE PICTURE FRAME HIGHLIGHTS FEATURE CLADDING — PF

THIN FASCIA CREATES A SENSE OF LIGHTNESS — TF

WINDOW SHROUD HIGHLIGHT KEY GLAZING PANELS — WS

TERRA STUDIO

B66

FLOOR PLAN SUMMARY

BEDROOMS	4-5
BATHROOMS	2
GARAGE	2
STOREYS	1

GROSS FLOOR AREA

GROUND FLOOR	184.0m²
FIRST FLOOR	
BALCONY/DECK	
TOTAL AREA	184.0m²
BUILDING COVERAGE	186.0m²

NOTES:

GROSS FLOOR AREA IS MEASURED FROM THE OUTSIDE OF EXTERNAL WALL FRAMING, AND INCLUDES STAIRS AND STAIRWELLS AT EACH FLOOR. DECKS AND BALCONIES, UNLESS OTHERWISE STATED, ARE NOT INCLUDED IN GFA.

THE BUILDING COVERAGE TOTAL LISTED ON THIS SHEET DOES NOT ACCOUNT FOR ADDITIONAL SITE-SPECIFIC BUILDING COVERAGES SUCH AS DECKS OVER 1m AND OTHER STRUCTURES.

DESIGNS ARE SUBJECT TO RESOURCE CONSENT. REFER TO APPROVED INTERGRATED CONSENT MASTERPLAN DRAWINGS FOR LOT-SPECIFIC INFORMATION AND LANDSCAPE DESIGN.

DIMENSIONS MUST NOT BE SCALED FROM THE DRAWINGS. THE CONTRACTOR SHALL CONFIRM ALL DIMENSIONS AND LEVELS ON SITE PRIOR TO COMMENCING WORK.

LOUVRE WINDOWS MAY BE SUBSTITUTED FOR STANDARD AWNINGS IF REQUIRED TO ACHIEVE COMPLIANCE WITH NZBC H1 AT BUILDING CONSENT

LEGEND

- OUTLOOK
- OUTDOOR LIVING SPACE 4m x 5m / 20m²
- BATTER SLOPE

ELEVATION KEY

2 / 3 / 1 / 4


ROOM KEY

E	ENTRY
L	LIVING ROOM
D	DINING
K	KITCHEN
WC	BATHROOM
EN	ENSUITE
B	BEDROOM
ST	STORAGE
G	GARAGE

CLIENT	MYLAND PARTNERS
PROJECT NAME	PROJECT
DRAWING TITLE	B66 - ELEVATIONS
SCALE	1:50
REVISION I.D	B

DRAWING NO.

A-TB-117

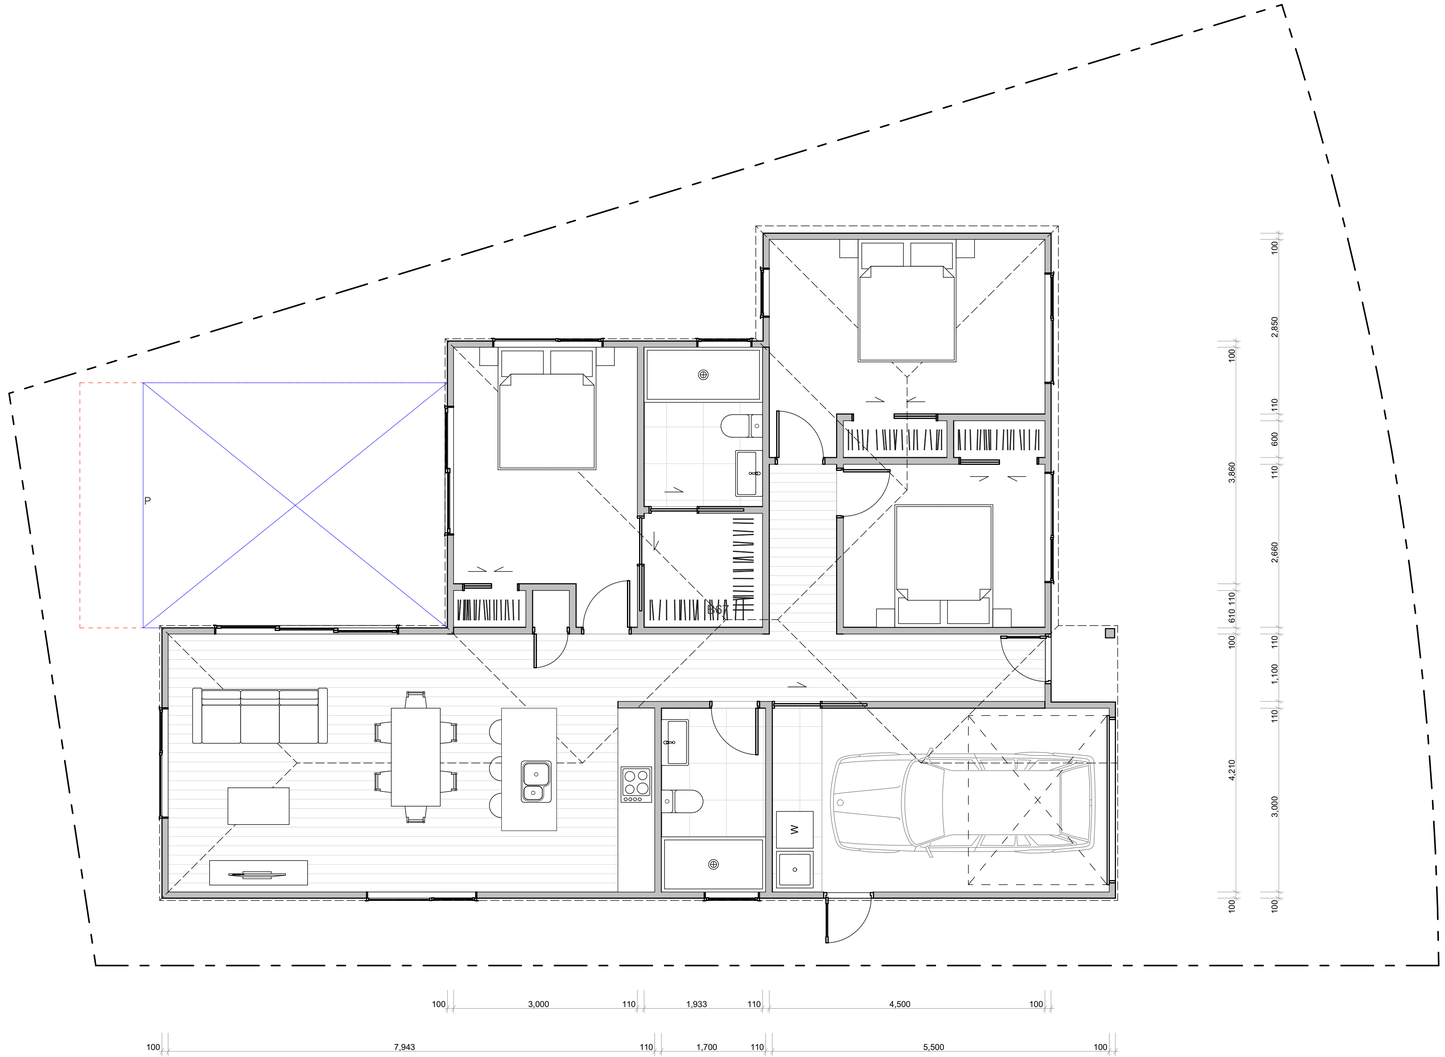

WALL CLADDING

- W01 — **TIMBER** - VERTICAL - WHITEWASH STAIN (HERMPAC OR ABODO VULCAN IN WHITE, OR SIMILAR)
- W02 — **TIMBER** - VERTICAL - NATURAL STAIN (HERMPAC OR ABODO VULCAN IN NATURAL, OR SIMILAR) NOTE: NO OVERLY SATURATED / VIBRANT STAINS TO BE USED
- W03 — **TIMBER** - VERTICAL - DARK / CHARCOAL STAIN (HERMPAC OR ABODO VULCAN IN EBONY/GRAPHITE, OR SIMILAR)
- W04 — **GROOVED SHEET PRODUCT** - VERTICAL - WHITE / LIGHT PAINT JAMES HARDIE GROOVED AXON PANEL (133mm/400mm)
- W05 — **GROOVED SHEET PRODUCT** - VERTICAL - DARK PAINT JAMES HARDIE GROOVED AXON PANEL (133mm/400mm)
- W06 — **GROOVED SHEET PRODUCT** - VERTICAL - BLACK PAINT JAMES HARDIE GROOVED AXON PANEL (133mm/400mm)
- W07 — **WEATHERBOARD** - HORIZONTAL - LIGHT PAINT
- W08 — **WEATHERBOARD** - HORIZONTAL - DARK PAINT
- W09 — **WEATHERBOARD** - HORIZONTAL - FEATURE TIMBER (HERMPAC WEATHERBOARD IN NATURAL STAIN)
- W10 — **BRICK** - RUNNING BOND - WHITE NATURAL FINISH
- W11 — **BRICK** - RUNNING BOND - BLACK FINISH
- W12 — **BRICK** - RUNNING BOND - NATURAL FINISH 3-5 COLOUR MIX FOR VARIETY

ROOFING / JOINERY

- **STEEL RIBBED ROOFING** - REFER TO COLOURS BELOW NOTE: THIS SPECIFICATION CAN ALSO BE USED FOR WALLS
- **ALUMINIUM JOINERY** - REFER TO COLOURS BELOW
- R01 — **STEEL TRAY** - COLORSTEEL TITANIA / CLOUD
- J01 — **ALUMINIUM JOINERY** - COLORSTEEL TITANIA / CLOUD
- R02 — **STEEL TRAY** - COLORSTEEL GULL GREY
- J02 — **ALUMINIUM JOINERY** - COLORSTEEL GULL GREY
- R03 — **STEEL TRAY** - COLORSTEEL IRONSAND
- J03 — **ALUMINIUM JOINERY** - COLORSTEEL IRONSAND
- R04 — **STEEL TRAY** - COLORSTEEL KARAKA / EBONY / WINDSOR GREY
- J04 — **ALUMINIUM JOINERY** - COLORSTEEL KARAKA / EBONY / WINDSOR

ARCHITECTURAL FEATURES



- **GABLE PICTURE FRAME** HIGHLIGHTS FEATURE CLADDING — PF
- **THIN FASCIA** CREATES A SENSE OF LIGHTNESS — TF
- **WINDOW SHROUD** HIGHLIGHT KEY GLAZING PANELS — WS

TERRA STUDIO

B67

FLOOR PLAN SUMMARY

BEDROOMS	3
BATHROOMS	2
GARAGE	1
STOREYS	1

GROSS FLOOR AREA

GROUND FLOOR	121.8m²
FIRST FLOOR	
BALCONY/DECK	
TOTAL AREA	121.8m²
BUILDING COVERAGE	125.0m²

NOTES:

GROSS FLOOR AREA IS MEASURED FROM THE OUTSIDE OF EXTERNAL WALL FRAMING, AND INCLUDES STAIRS AND STAIRWELLS AT EACH FLOOR. DECKS AND BALCONIES, UNLESS OTHERWISE STATED, ARE NOT INCLUDED IN GFA.

THE BUILDING COVERAGE TOTAL LISTED ON THIS SHEET DOES NOT ACCOUNT FOR ADDITIONAL SITE-SPECIFIC BUILDING COVERAGES SUCH AS DECKS OVER 1m AND OTHER STRUCTURES.

DESIGNS ARE SUBJECT TO RESOURCE CONSENT. REFER TO APPROVED INTERGRATED CONSENT MASTERPLAN DRAWINGS FOR LOT-SPECIFIC INFORMATION AND LANDSCAPE DESIGN.

DIMENSIONS MUST NOT BE SCALED FROM THE DRAWINGS. THE CONTRACTOR SHALL CONFIRM ALL DIMENSIONS AND LEVELS ON SITE PRIOR TO COMMENCING WORK.

LOUVRE WINDOWS MAY BE SUBSTITUTED FOR STANDARD AWNINGS IF REQUIRED TO ACHIEVE COMPLIANCE WITH NZBC H1 AT BUILDING CONSENT

LEGEND

- OUTLOOK
- OUTDOOR LIVING SPACE 4m x 5m / 20m²
- BATTER SLOPE

ELEVATION KEY

2 / 3 / 1 / 4


ROOM KEY

E	ENTRY
L	LIVING ROOM
D	DINING
K	KITCHEN
WC	BATHROOM
EN	ENSUITE
B	BEDROOM
ST	STORAGE
G	GARAGE

CLIENT	MYLAND PARTNERS
PROJECT NAME	PROJECT
DRAWING TITLE	B67
SCALE	1:50
REVISION I.D	B


DRAWING NO.

A-TB-118

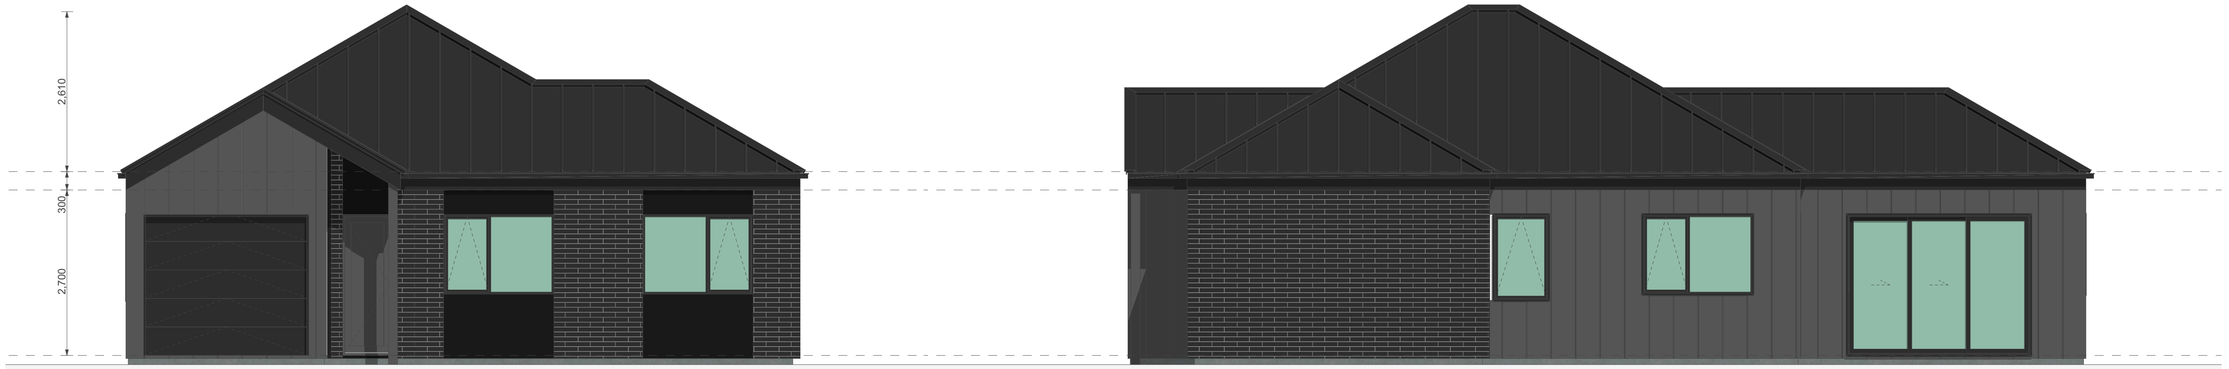

1

2

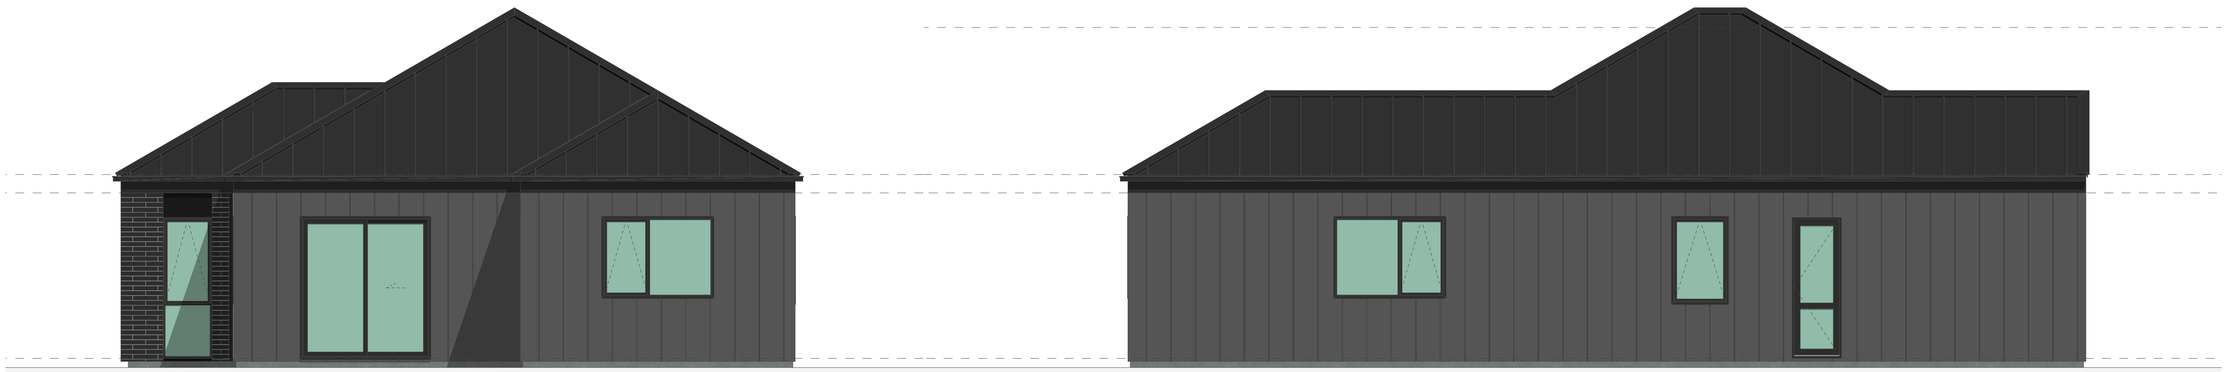

3

4

WALL CLADDING



W01 — **TIMBER** - VERTICAL - WHITEWASH STAIN
(HERMPAC OR ABODO VULCAN IN WHITE, OR SIMILAR)



W02 — **TIMBER** - VERTICAL - NATURAL STAIN
(HERMPAC OR ABODO VULCAN IN NATURAL, OR SIMILAR)
NOTE: NO OVERLY SATURATED / VIBRANT STAINS TO BE USED



W03 — **TIMBER** - VERTICAL - DARK / CHARCOAL STAIN
(HERMPAC OR ABODO VULCAN IN EBONY/GRAPHITE, OR SIMILAR)



W04 — **GROOVED SHEET PRODUCT** - VERTICAL - WHITE / LIGHT PAINT
JAMES HARDIE GROOVED AXON PANEL (133mm/400mm)



W05 — **GROOVED SHEET PRODUCT** - VERTICAL - DARK PAINT
JAMES HARDIE GROOVED AXON PANEL (133mm/400mm)



W06 — **GROOVED SHEET PRODUCT** - VERTICAL - BLACK PAINT
JAMES HARDIE GROOVED AXON PANEL (133mm/400mm)



W07 — **WEATHERBOARD** - HORIZONTAL - LIGHT PAINT



W08 — **WEATHERBOARD** - HORIZONTAL - DARK PAINT



W09 — **WEATHERBOARD** - HORIZONTAL - FEATURE TIMBER
(HERMPAC WEATHERBOARD IN NATURAL STAIN)



W10 — **BRICK** - RUNNING BOND - WHITE NATURAL FINISH



W11 — **BRICK** - RUNNING BOND - BLACK FINISH



W12 — **BRICK** - RUNNING BOND - NATURAL FINISH
3-5 COLOUR MIX FOR VARIETY

ROOFING / JOINERY



STEEL RIBBED ROOFING - REFER TO COLOURS BELOW
NOTE: THIS SPECIFICATION CAN ALSO BE USED FOR WALLS



ALUMINIUM JOINERY - REFER TO COLOURS BELOW


R01 — **STEEL TRAY** - COLORSTEEL TITANIA / CLOUD
J01 — **ALUMINIUM JOINERY** - COLORSTEEL TITANIA / CLOUD



R02 — **STEEL TRAY** - COLORSTEEL GULL GREY
J02 — **ALUMINIUM JOINERY** - COLORSTEEL GULL GREY




R03 — **STEEL TRAY** - COLORSTEEL IRONSAND
J03 — **ALUMINIUM JOINERY** - COLORSTEEL IRONSAND

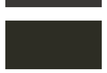

R04 — **STEEL TRAY** - COLORSTEEL KARAKA / EBONY / WINDSOR GREY
J04 — **ALUMINIUM JOINERY** - COLORSTEEL KARAKA / EBONY / WINDSOR

ARCHITECTURAL FEATURES

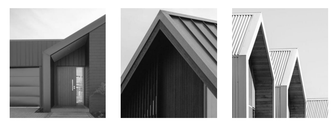

GABLE PICTURE FRAME
HIGHLIGHTS FEATURE CLADDING

PF



THIN FASCIA
CREATES A SENSE OF LIGHTNESS

TF



WINDOW SHROUD
HIGHLIGHT KEY GLAZING PANELS

WS

TERRA STUDIO

B67

FLOOR PLAN SUMMARY

BEDROOMS	3
BATHROOMS	2
GARAGE	1
STOREYS	1

GROSS FLOOR AREA

GROUND FLOOR	121.8m^2
FIRST FLOOR	
BALCONY/DECK	
TOTAL AREA	121.8m^2
BUILDING COVERAGE	125.0m^2

NOTES:

GROSS FLOOR AREA IS MEASURED FROM THE OUTSIDE OF EXTERNAL WALL FRAMING, AND INCLUDES STAIRS AND STAIRWELLS AT EACH FLOOR. DECKS AND BALCONIES, UNLESS OTHERWISE STATED, ARE NOT INCLUDED IN GFA.

THE BUILDING COVERAGE TOTAL LISTED ON THIS SHEET DOES NOT ACCOUNT FOR ADDITIONAL SITE-SPECIFIC BUILDING COVERAGES SUCH AS DECKS OVER 1m AND OTHER STRUCTURES.

DESIGNS ARE SUBJECT TO RESOURCE CONSENT. REFER TO APPROVED INTERGRATED CONSENT MASTERPLAN DRAWINGS FOR LOT-SPECIFIC INFORMATION AND LANDSCAPE DESIGN.

DIMENSIONS MUST NOT BE SCALED FROM THE DRAWINGS. THE CONTRACTOR SHALL CONFIRM ALL DIMENSIONS AND LEVELS ON SITE PRIOR TO COMMENCING WORK.

LOUVRE WINDOWS MAY BE SUBSTITUTED FOR STANDARD AWNINGS IF REQUIRED TO ACHIEVE COMPLIANCE WITH NZBC H1 AT BUILDING CONSENT

LEGEND

OUTLOOK

OUTDOOR LIVING SPACE
4m x 5m / 20m^2

BATTER SLOPE

ELEVATION KEY

2
3 1
4

ROOM KEY

E	ENTRY
L	LIVING ROOM
D	DINING
K	KITCHEN
WC	BATHROOM
EN	ENSUITE
B	BEDROOM
ST	STORAGE
G	GARAGE

CLIENT	MYLAND PARTNERS
PROJECT NAME	PROJECT
DRAWING TITLE	B67 - ELEVATIONS
SCALE	1:50
REVISION I.D	B

DRAWING NO.

A-TB-119