
COPYRIGHT ON THIS FIGURE IS RESERVED DO NOT SCALE FROM THIS FIGURE.

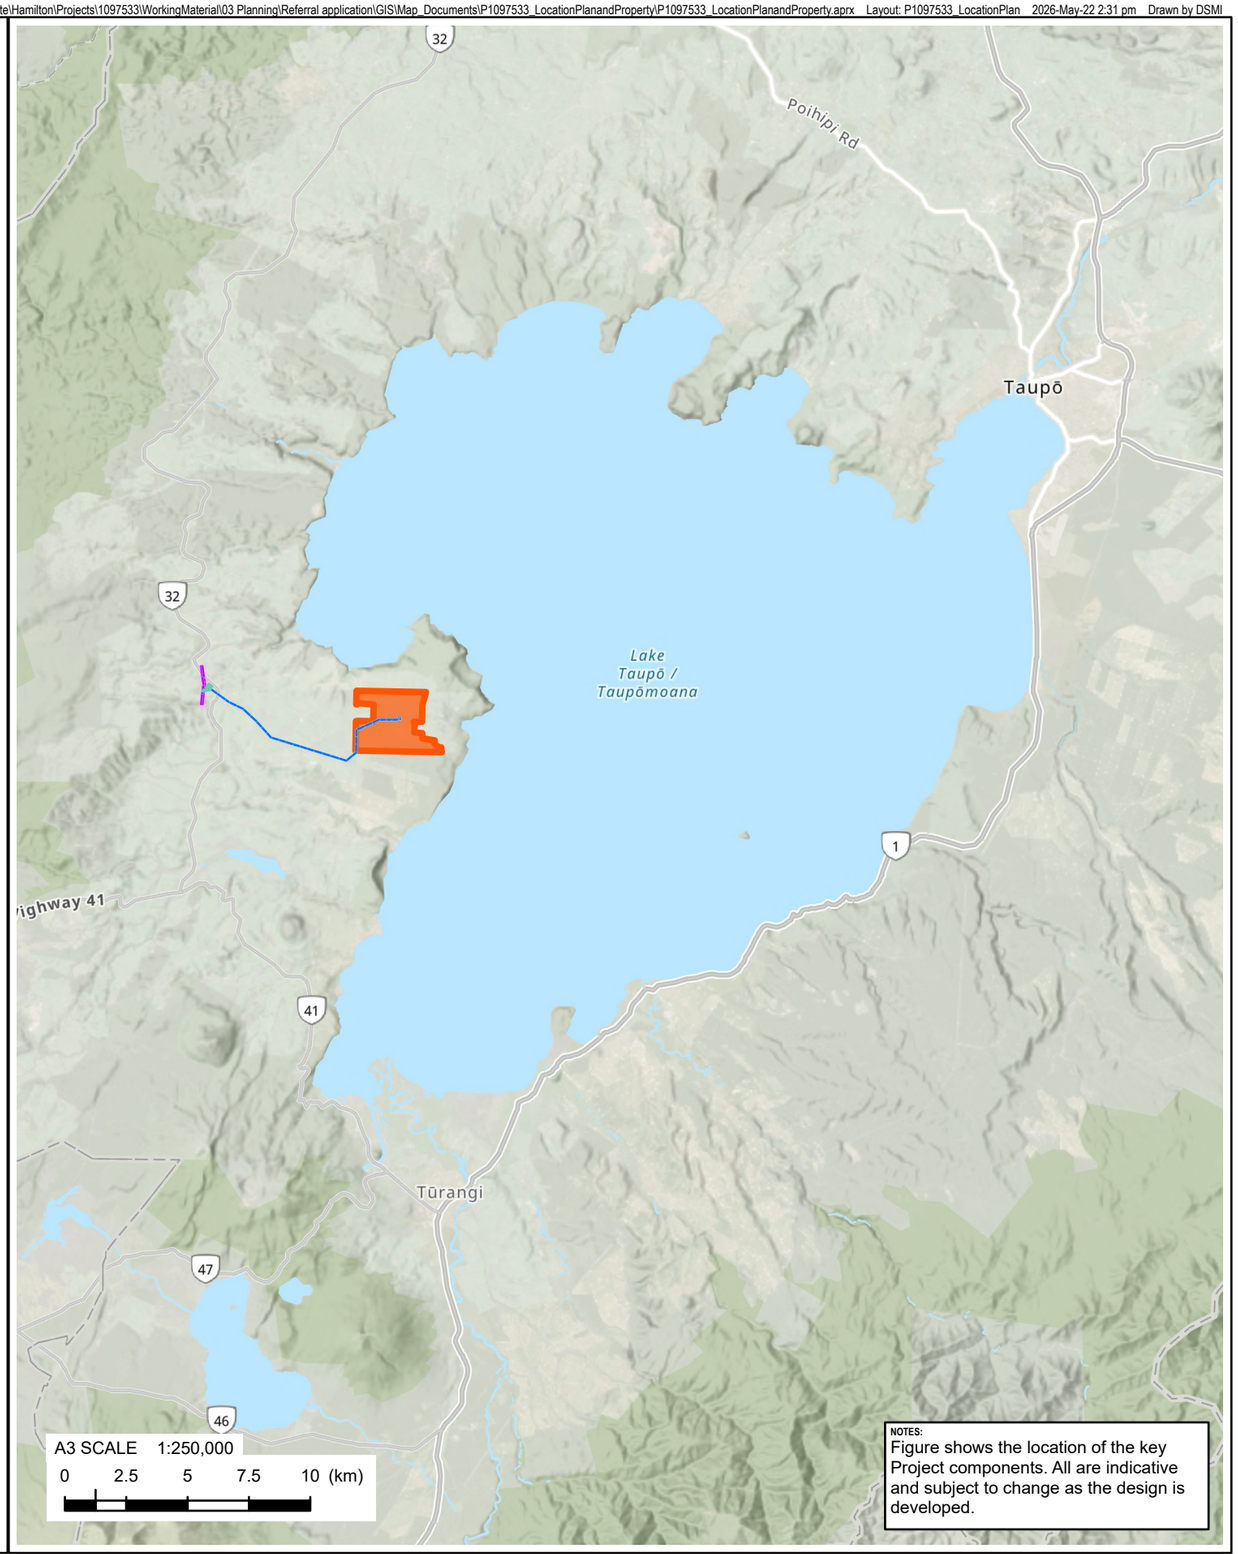



Tonkin+Taylor

Exceptional thinking together www.tonkintaylor.co.nz

NOTES:
Basemap NZ Navigation Map: Eagle Technology, LINZ, StatsNZ, NIWA, Natural Earth, © OpenStreetMap contributors.. NZ Topographic Relief (Vector): Eagle Technology, LINZ, StatsNZ, NIWA, Natural Earth, © OpenStreetMap contributors.. NZ Imagery: Eagle Technology, Land Information New Zealand, GEBCO, Community maps contributors. Aotearoa New Zealand Hillshade - Alpha: Eagle Technology, Land Information New Zealand

REV	DESCRIPTION	GIS	CHK	DATE	APPROVED	DATE
1	First version	DSMI	CHSA	02/06/26		

PROJECT No.	1097533		
DESIGNED	JORB	JUN.26	
DRAWN	DSMI	JUN.26	
CHECKED	CHSA	JUN.26	

CLIENT **MERIDIAN ENERGY LIMITED**


PROJECT **WESTERN BAYS SOLAR FARM CONSENTING**

TITLE LOCATION PLAN

SCALE (A3) 1:1,500,000 FIG No. WBS_1 REV 1

COPYRIGHT ON THIS FIGURE IS RESERVED DO NOT SCALE FROM THIS FIGURE.

\\ttgroup.local\corporate\Hamilton\Projects\1097533\WorkingMaterial\03 Planning\Referral application\GIS\Map_Documents\P1097533_LocationPlanandProperty\P1097533_LocationPlanandProperty.aprx Layout: P1097533_Site Plan Overview 2026-May-22 2:31 pm Drawn by DSMI

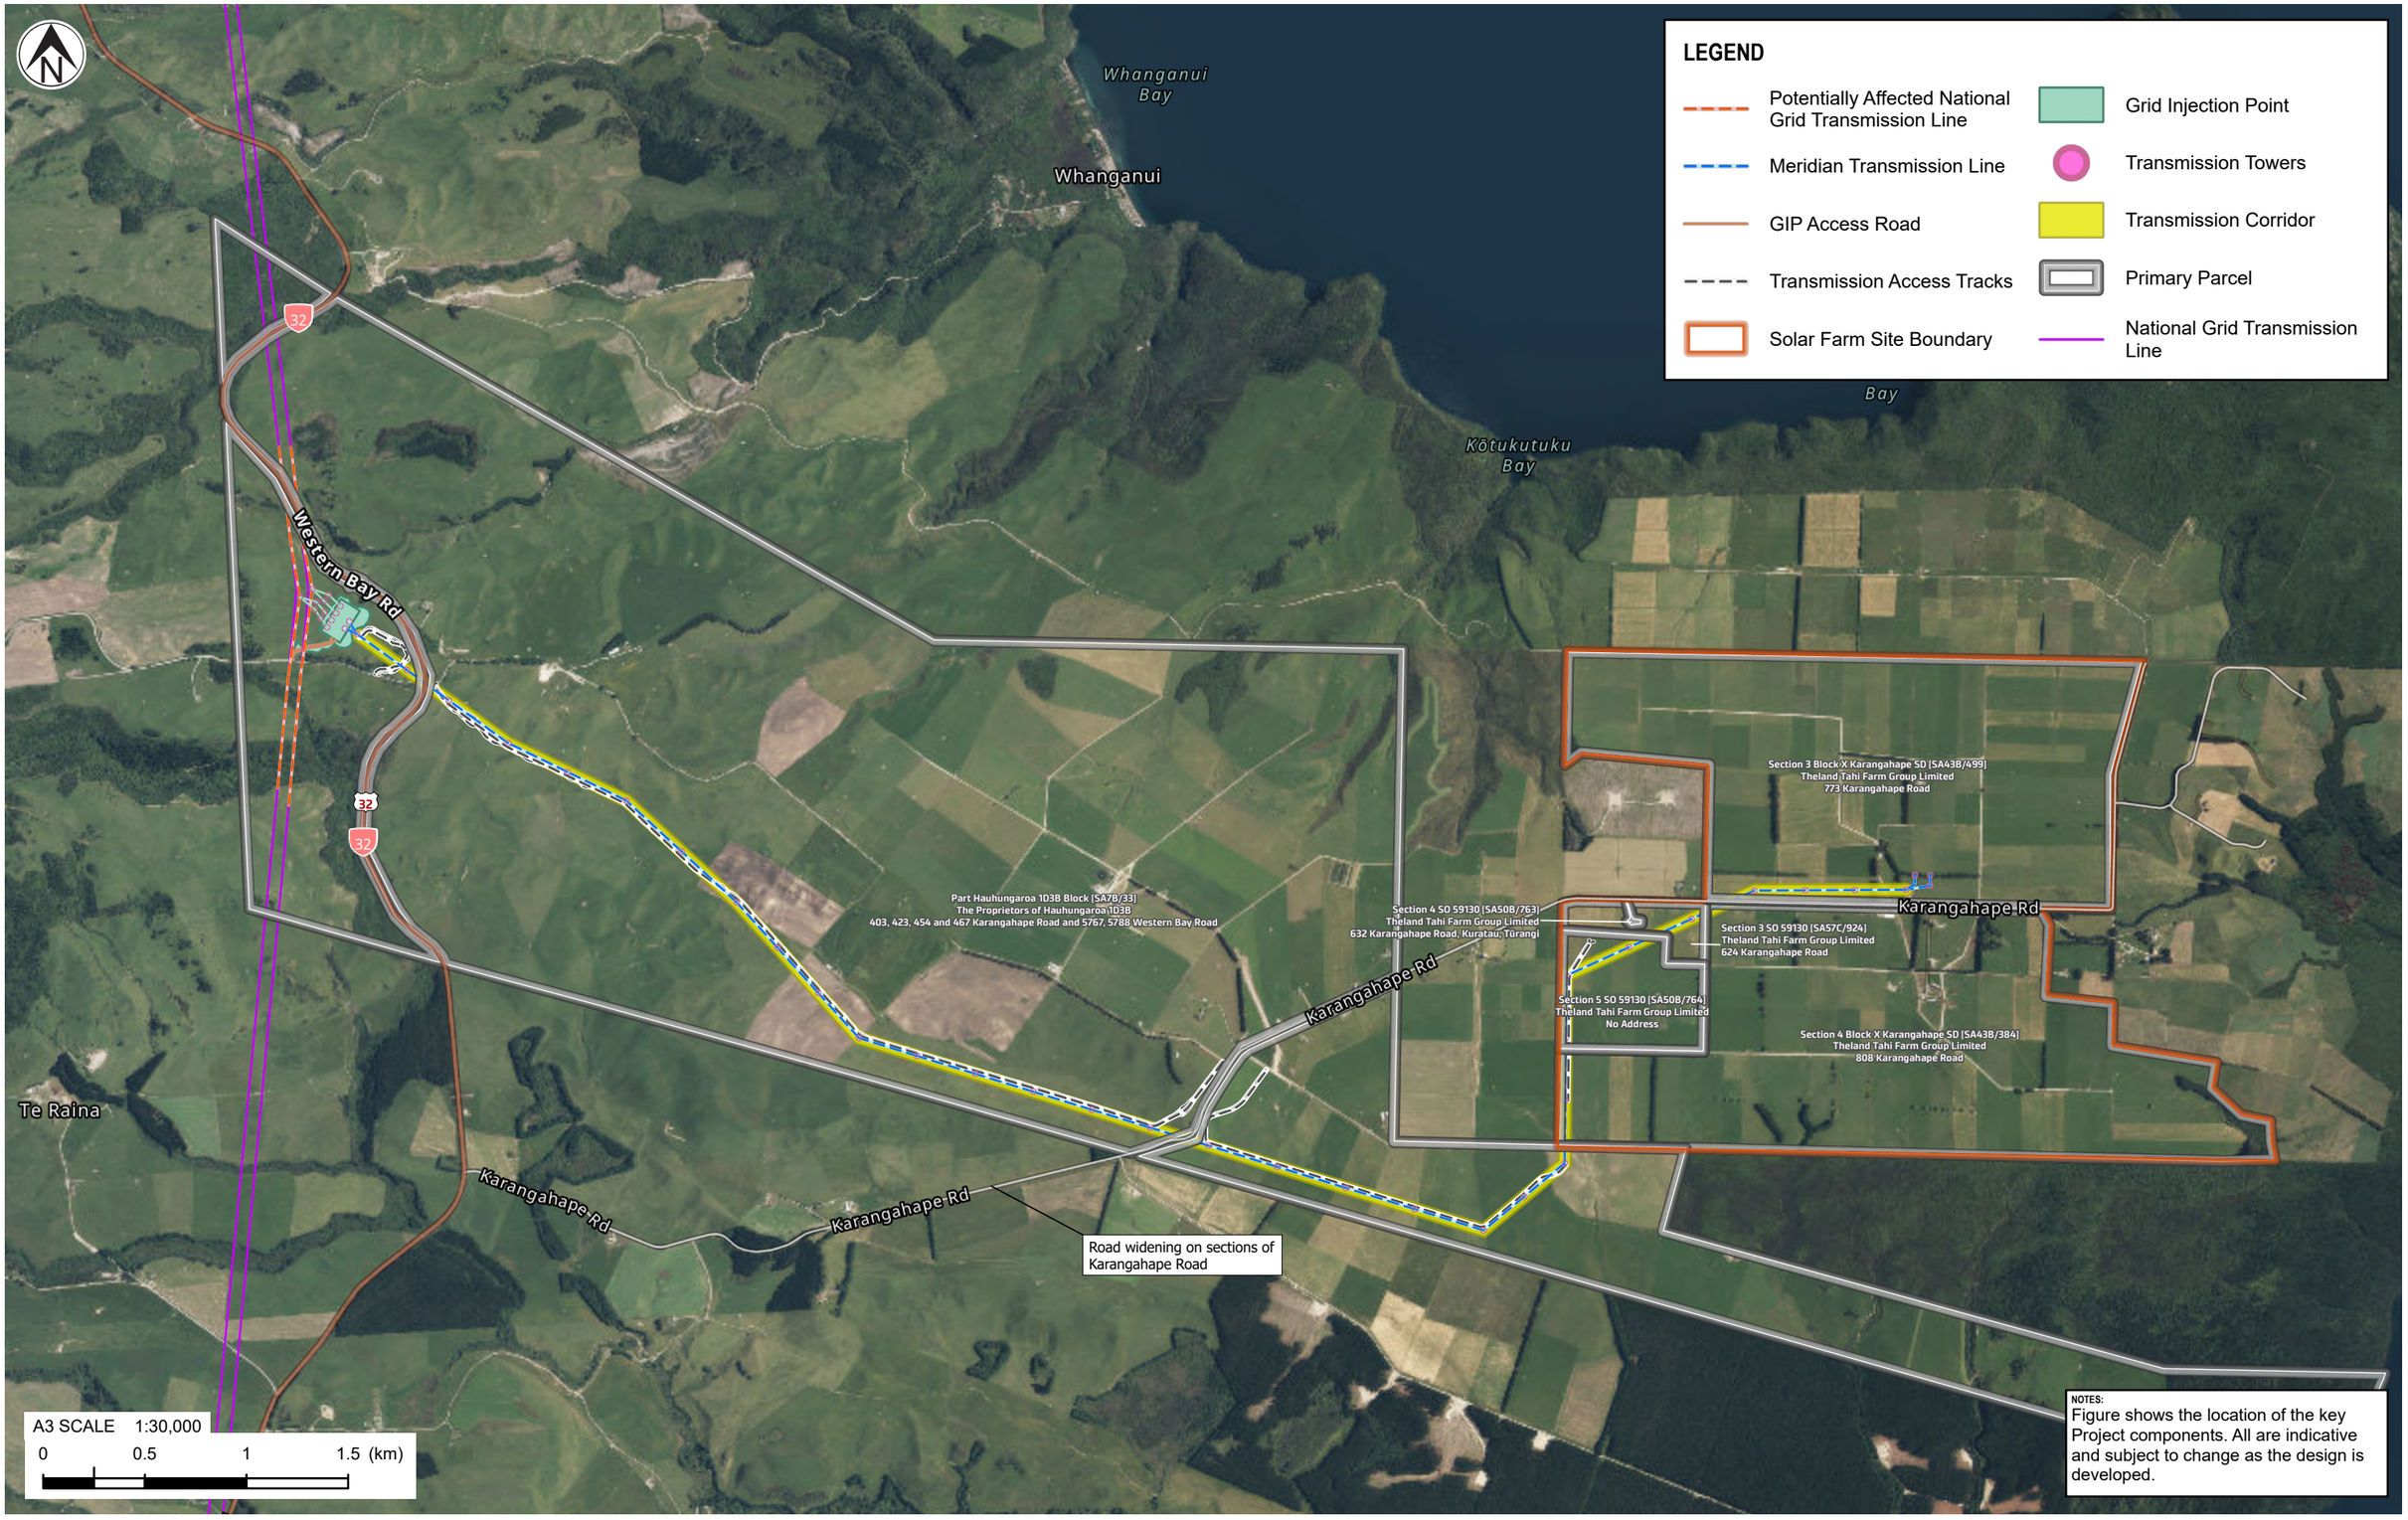

Tonkin+Taylor

Exceptional thinking together www.tonkintaylor.co.nz

NOTES:
Basemap NZ Navigation Map: Eagle Technology, LINZ, StatsNZ, NIWA, Natural Earth, © OpenStreetMap contributors.. NZ Hybrid Reference (Vector): Eagle Technology, LINZ, StatsNZ, NIWA, Natural Earth, © OpenStreetMap contributors.. Transline: . NZ Imagery: Eagle Technology, Land Information New Zealand, GEBCO, Community maps contributors

REV	DESCRIPTION	GIS	CHK	DATE
1	First version	DSMI	CHSA	02/06/26

LOCATION PLAN

PROJECT No.	1097533	
DESIGNED	JORB	JUN.26
DRAWN	DSMI	JUN.26
CHECKED	CHSA	JUN.26
APPROVED		DATE


CLIENT **MERIDIAN ENERGY LIMITED**

PROJECT **WESTERN BAYS SOLAR FARM CONSENTING**

TITLE SITE PLAN OVERVIEW

SCALE (A3) 1:30,000 FIG No. WBS_2 REV 1

Drawing Plotted: 8:25 am

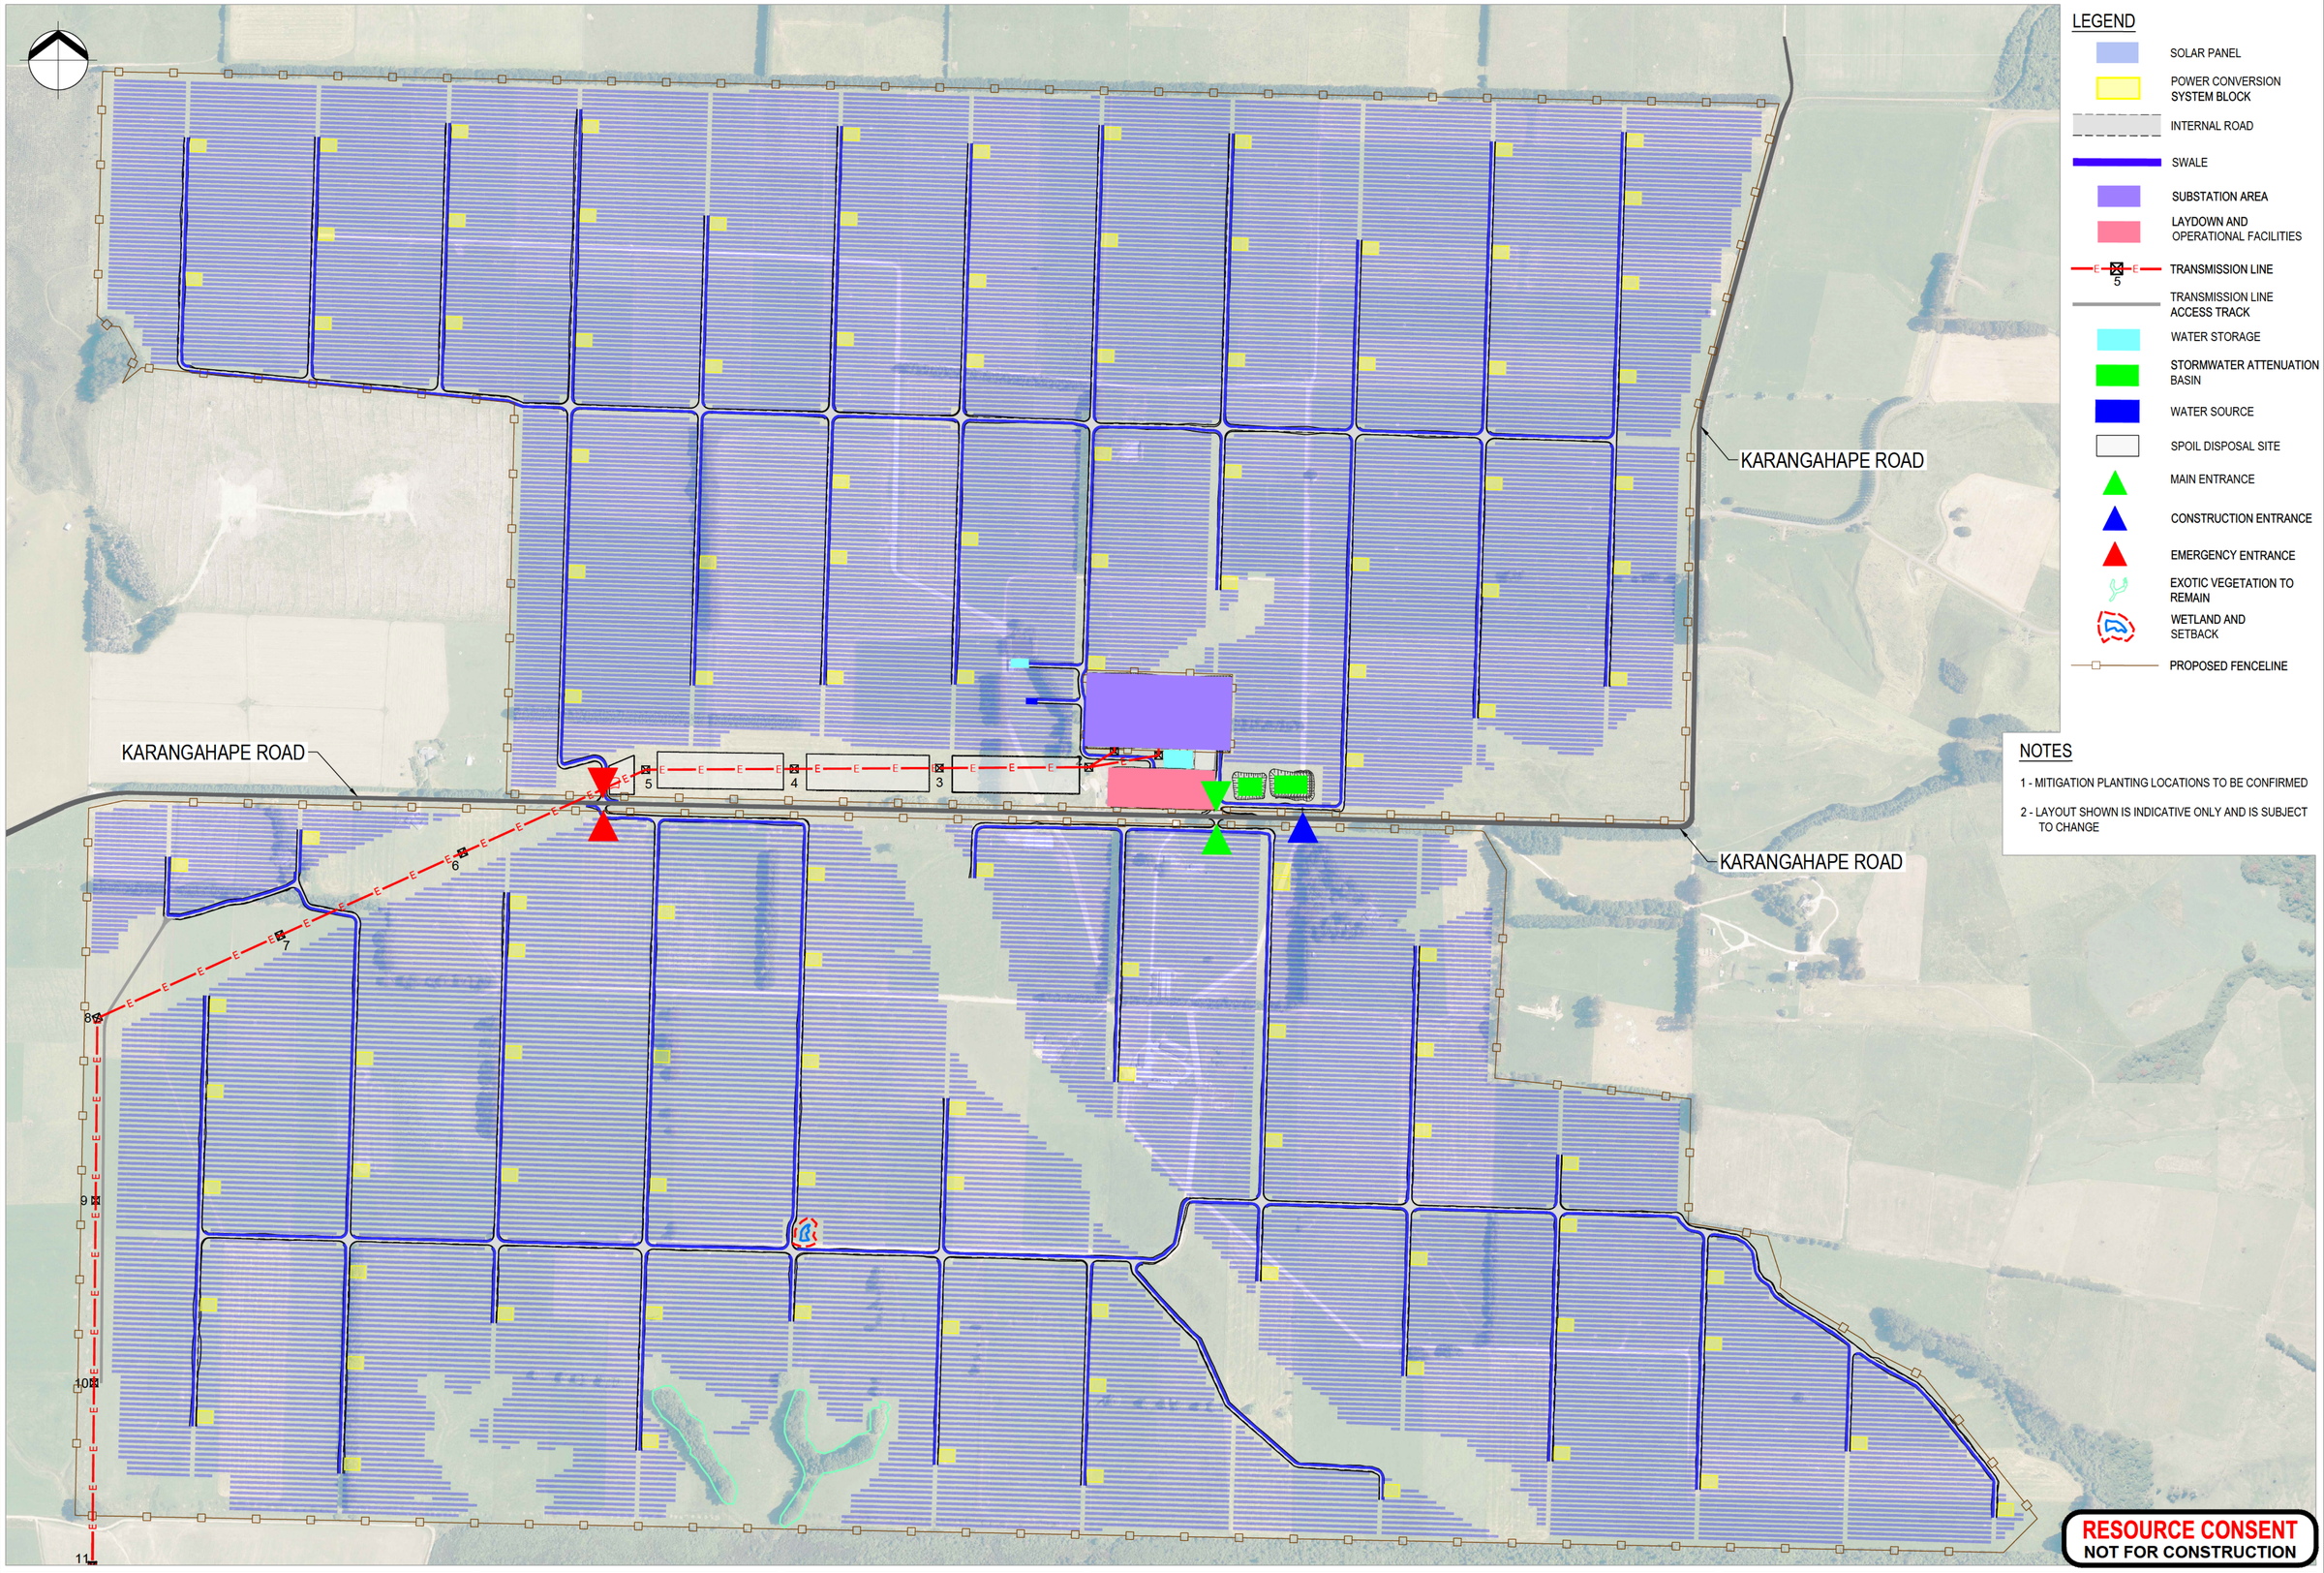

LEGEND

- SOLAR PANEL
- POWER CONVERSION SYSTEM BLOCK
- INTERNAL ROAD
- SWALE
- SUBSTATION AREA
- LAYDOWN AND OPERATIONAL FACILITIES
- TRANSMISSION LINE
- TRANSMISSION LINE ACCESS TRACK
- WATER STORAGE
- STORMWATER ATTENUATION BASIN
- WATER SOURCE
- SPOIL DISPOSAL SITE
- MAIN ENTRANCE
- CONSTRUCTION ENTRANCE
- EMERGENCY ENTRANCE
- EXOTIC VEGETATION TO REMAIN
- WETLAND AND SETBACK
- PROPOSED FENCELINE

NOTES

1 - MITIGATION PLANTING LOCATIONS TO BE CONFIRMED

2 - LAYOUT SHOWN IS INDICATIVE ONLY AND IS SUBJECT TO CHANGE

RESOURCE CONSENT
NOT FOR CONSTRUCTION

No.	Revision	By	Chk	Appd	Date
B	FINAL LAYOUT	JM	TH	SW	28.05.26
A	APPROVED FOR CLIENT REVIEW	GE	TH	SW	16.01.26

Original Scale (A1) 1:5000	Design	M. BEBEDZAKOV	19.12.25
	Drawn	G.EVANS	19.12.25
Reduced Scale (A3) 1:10000	Dsg Verifier	S. WATERS	19.12.25
	Drg Check	M. BEBEDZAKOV	19.12.25

Approved For Construction* Date

* Refer to Revision 1 for Original Signature

Client: Meridian.

Project: WESTERN BAYS SOLAR DEVELOPMENT

Title: SOLAR FARM GENERAL SITE LAYOUT

Discipline: GENERAL

Drawing No.: 2319195-UA-9001

Rev.: B

Document No. 2319195-UA-9001.DWG

DO NOT SCALE FOR SET OUT DIMENSIONS

© Beca 2026

www.beca.com