


EARL DESIGN
URBAN DESIGN + LANDSCAPE ARCHITECTURE

Date.	07.05.2026
Scale.	1:12,500 at A3
Sheet.	1/5
Drawn by.	J.Earl
Revision.	1

Horsham Downs Estate
Graphic Supplement
Context Map - Wide

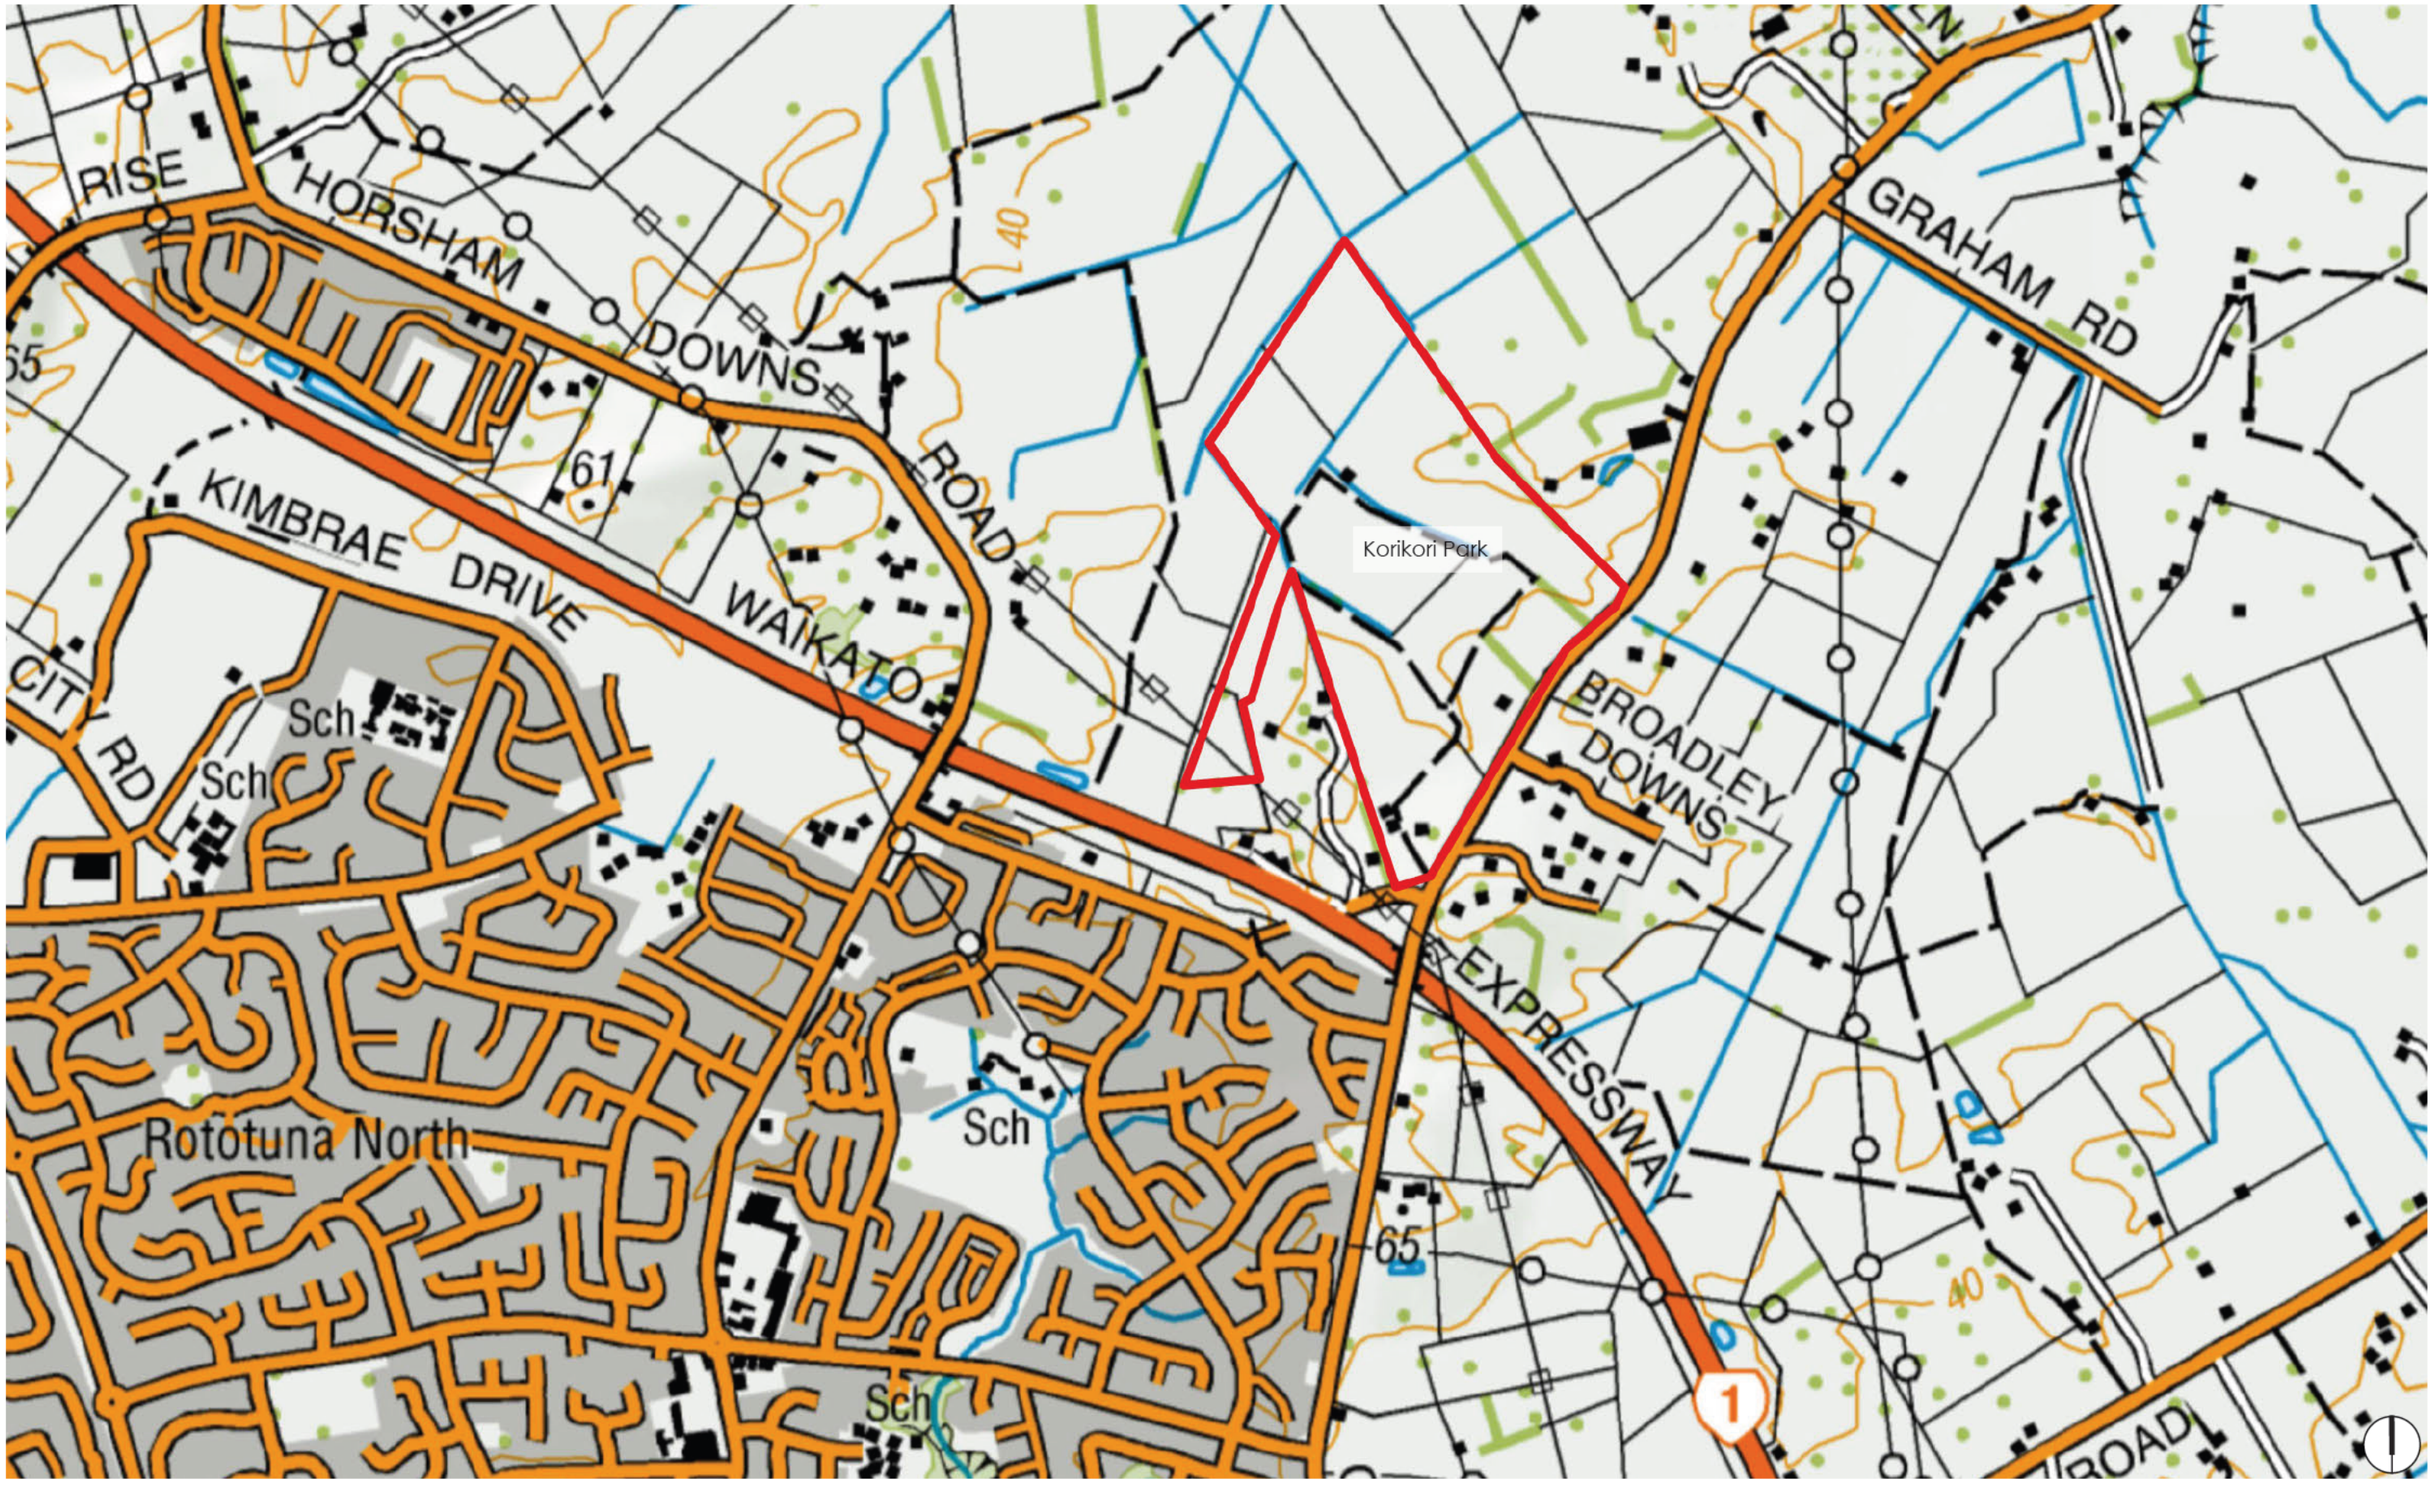

EARL DESIGN
URBAN DESIGN + LANDSCAPE ARCHITECTURE

Date.	07.05.2026
Scale.	1:12,500 at A3
Sheet.	2/5
Drawn by.	J.Earl
Revision.	1

Horsham Downs Estate
Graphic Supplement
Topographical Map - Wide



Legend.

Site outline

1m contours

Horsham Downs Estate


Graphic Supplement

Site Map

Date.	07.05.2026
Scale.	1:5,000 at A3
Sheet.	3/5
Drawn by.	J.Earl
Revision.	1

EARL DESIGN

URBAN DESIGN + LANDSCAPE ARCHITECTURE

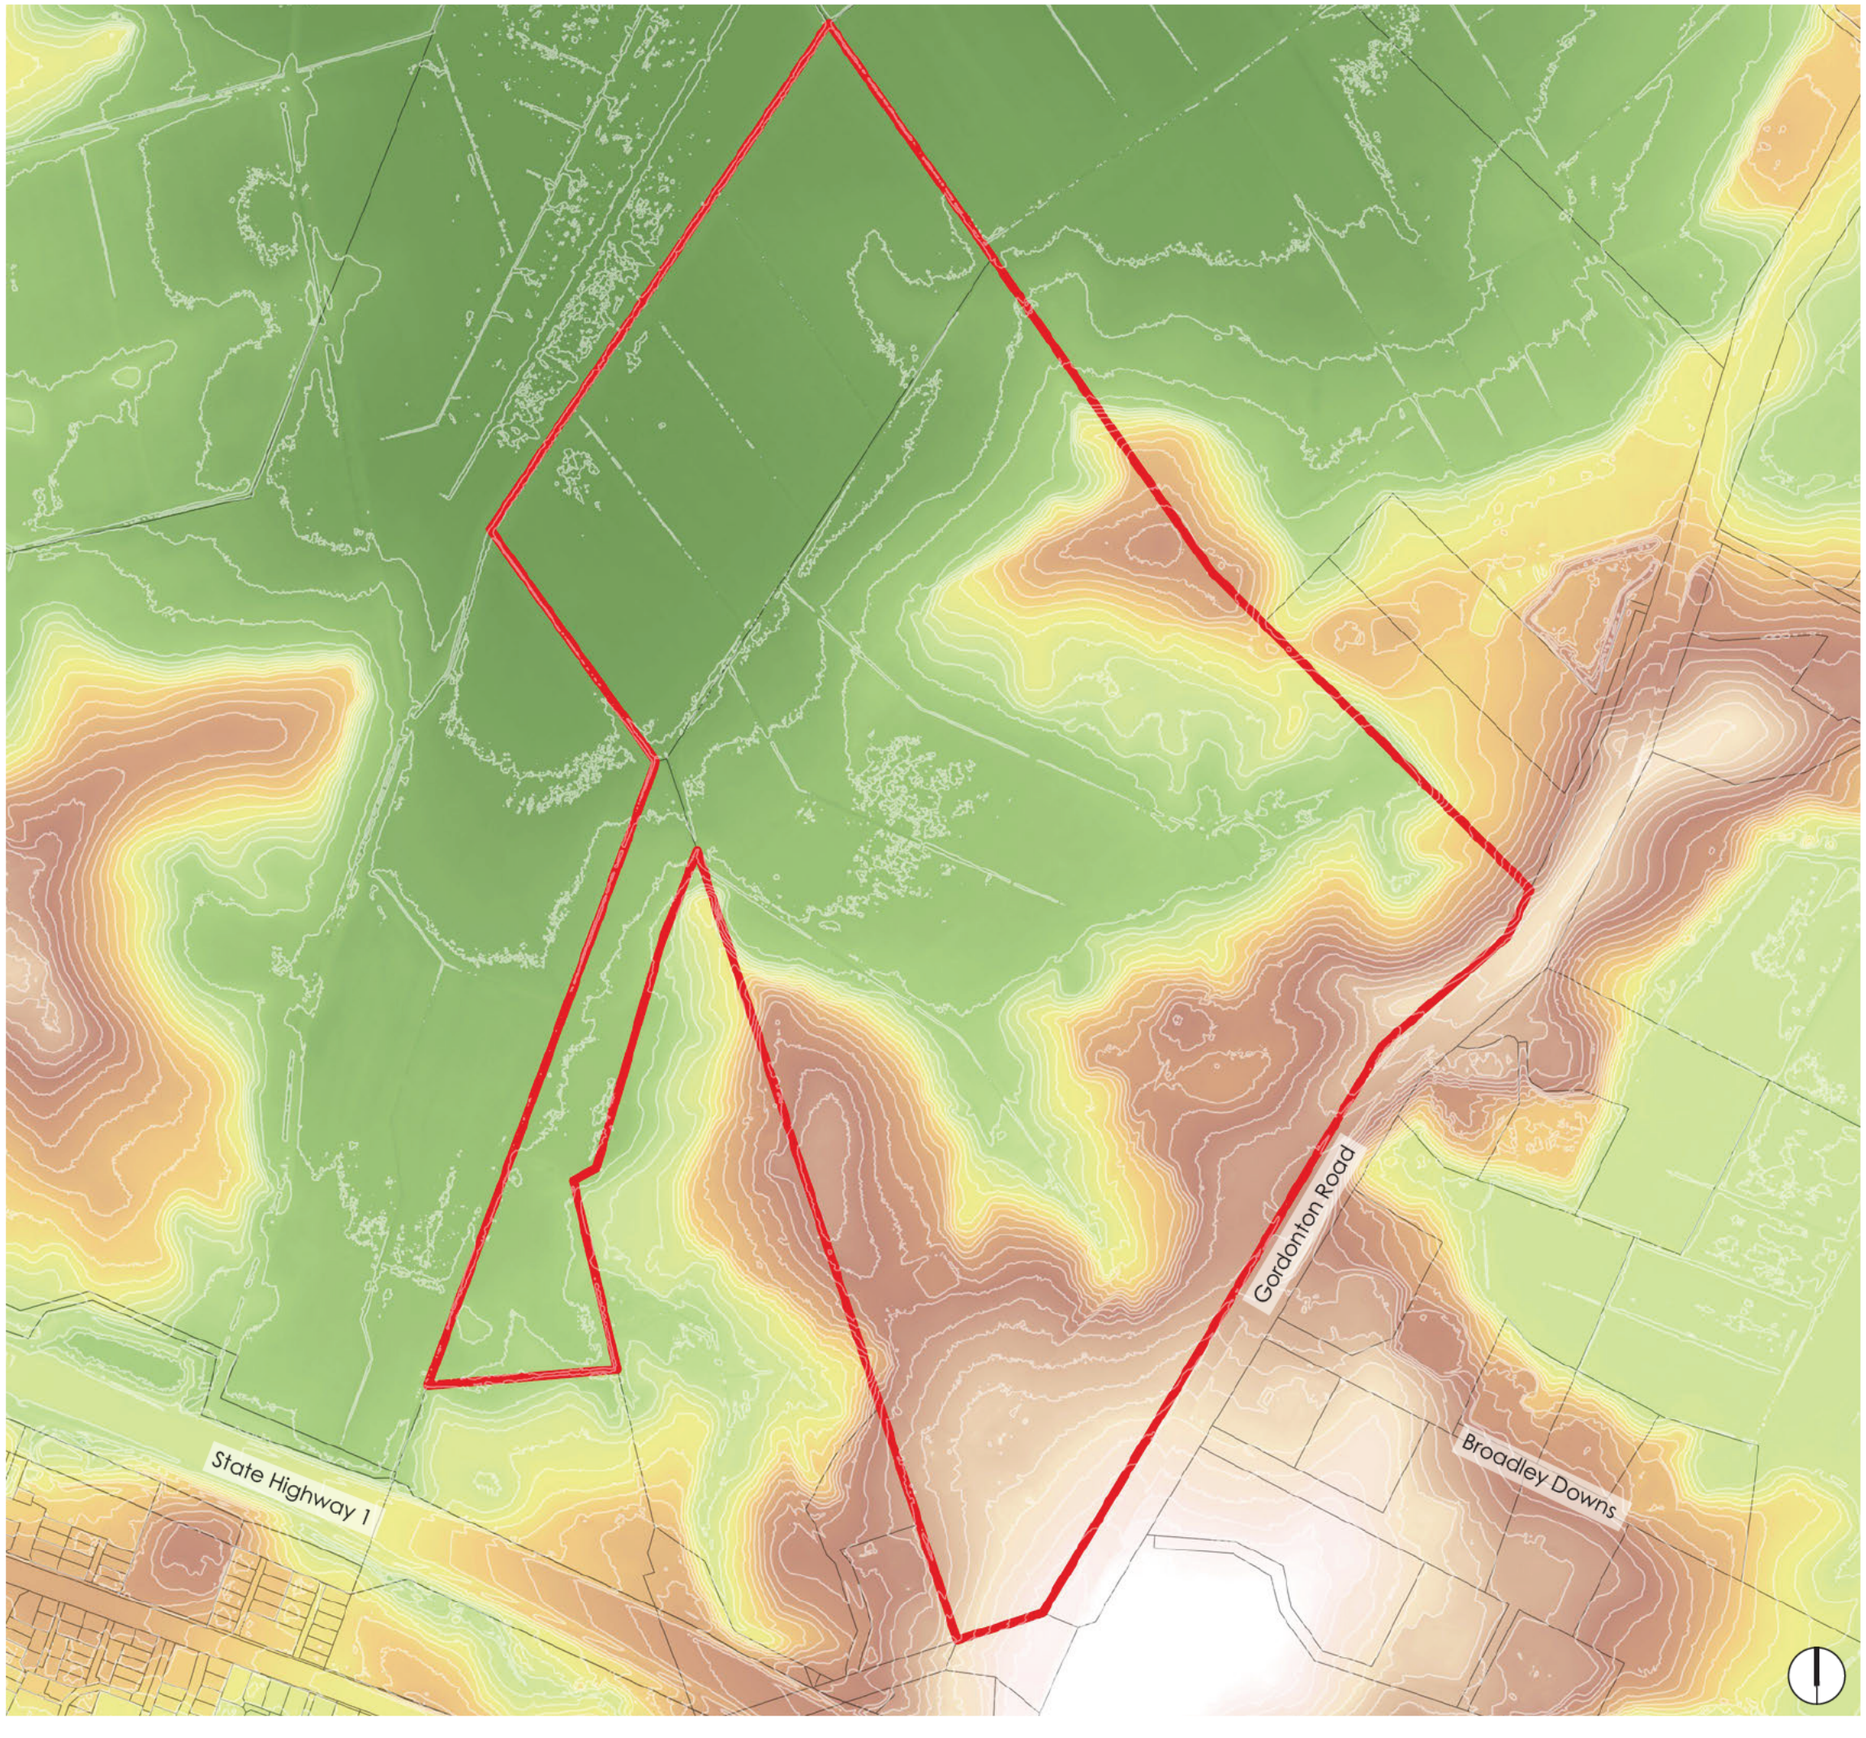

Legend.

- Site outline
- 1m contours
- Greater elevation
- Lesser elevation

Horsham Downs Estate

Graphic Supplement

Elevation Map

Date.	07.05.2026
Scale.	1:5,000 at A3
Sheet.	4/5
Drawn by.	J.Earl
Revision.	1

EARL DESIGN

URBAN DESIGN + LANDSCAPE ARCHITECTURE