
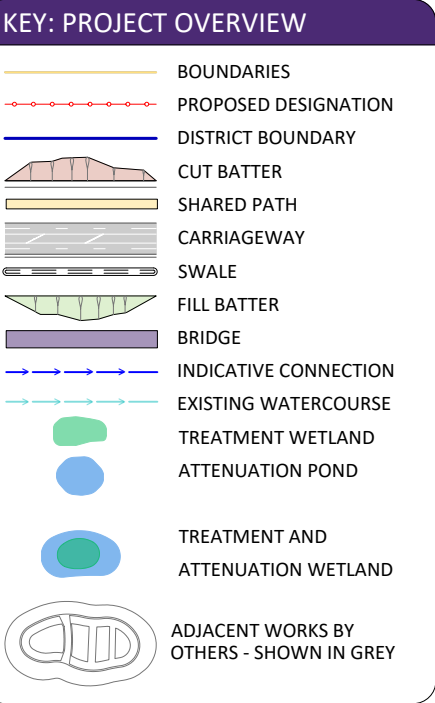
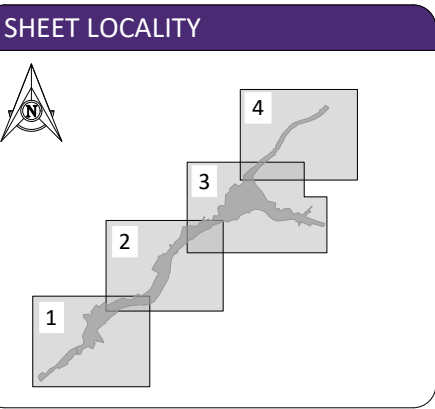


100mm

SCALE FOR VALIDATING SIZE OF A3 PLOT ONLY

0

C:\12\45\data\10.7.20.14\150000 - Tauriko West_1550022 WIP\03 Drawings\001 1922-29-14-GM-DRW-BBO-1050.dwg 29/7/2026 5:32 pm erichardson Plotted: 29 Jul 2026 5:32 pm

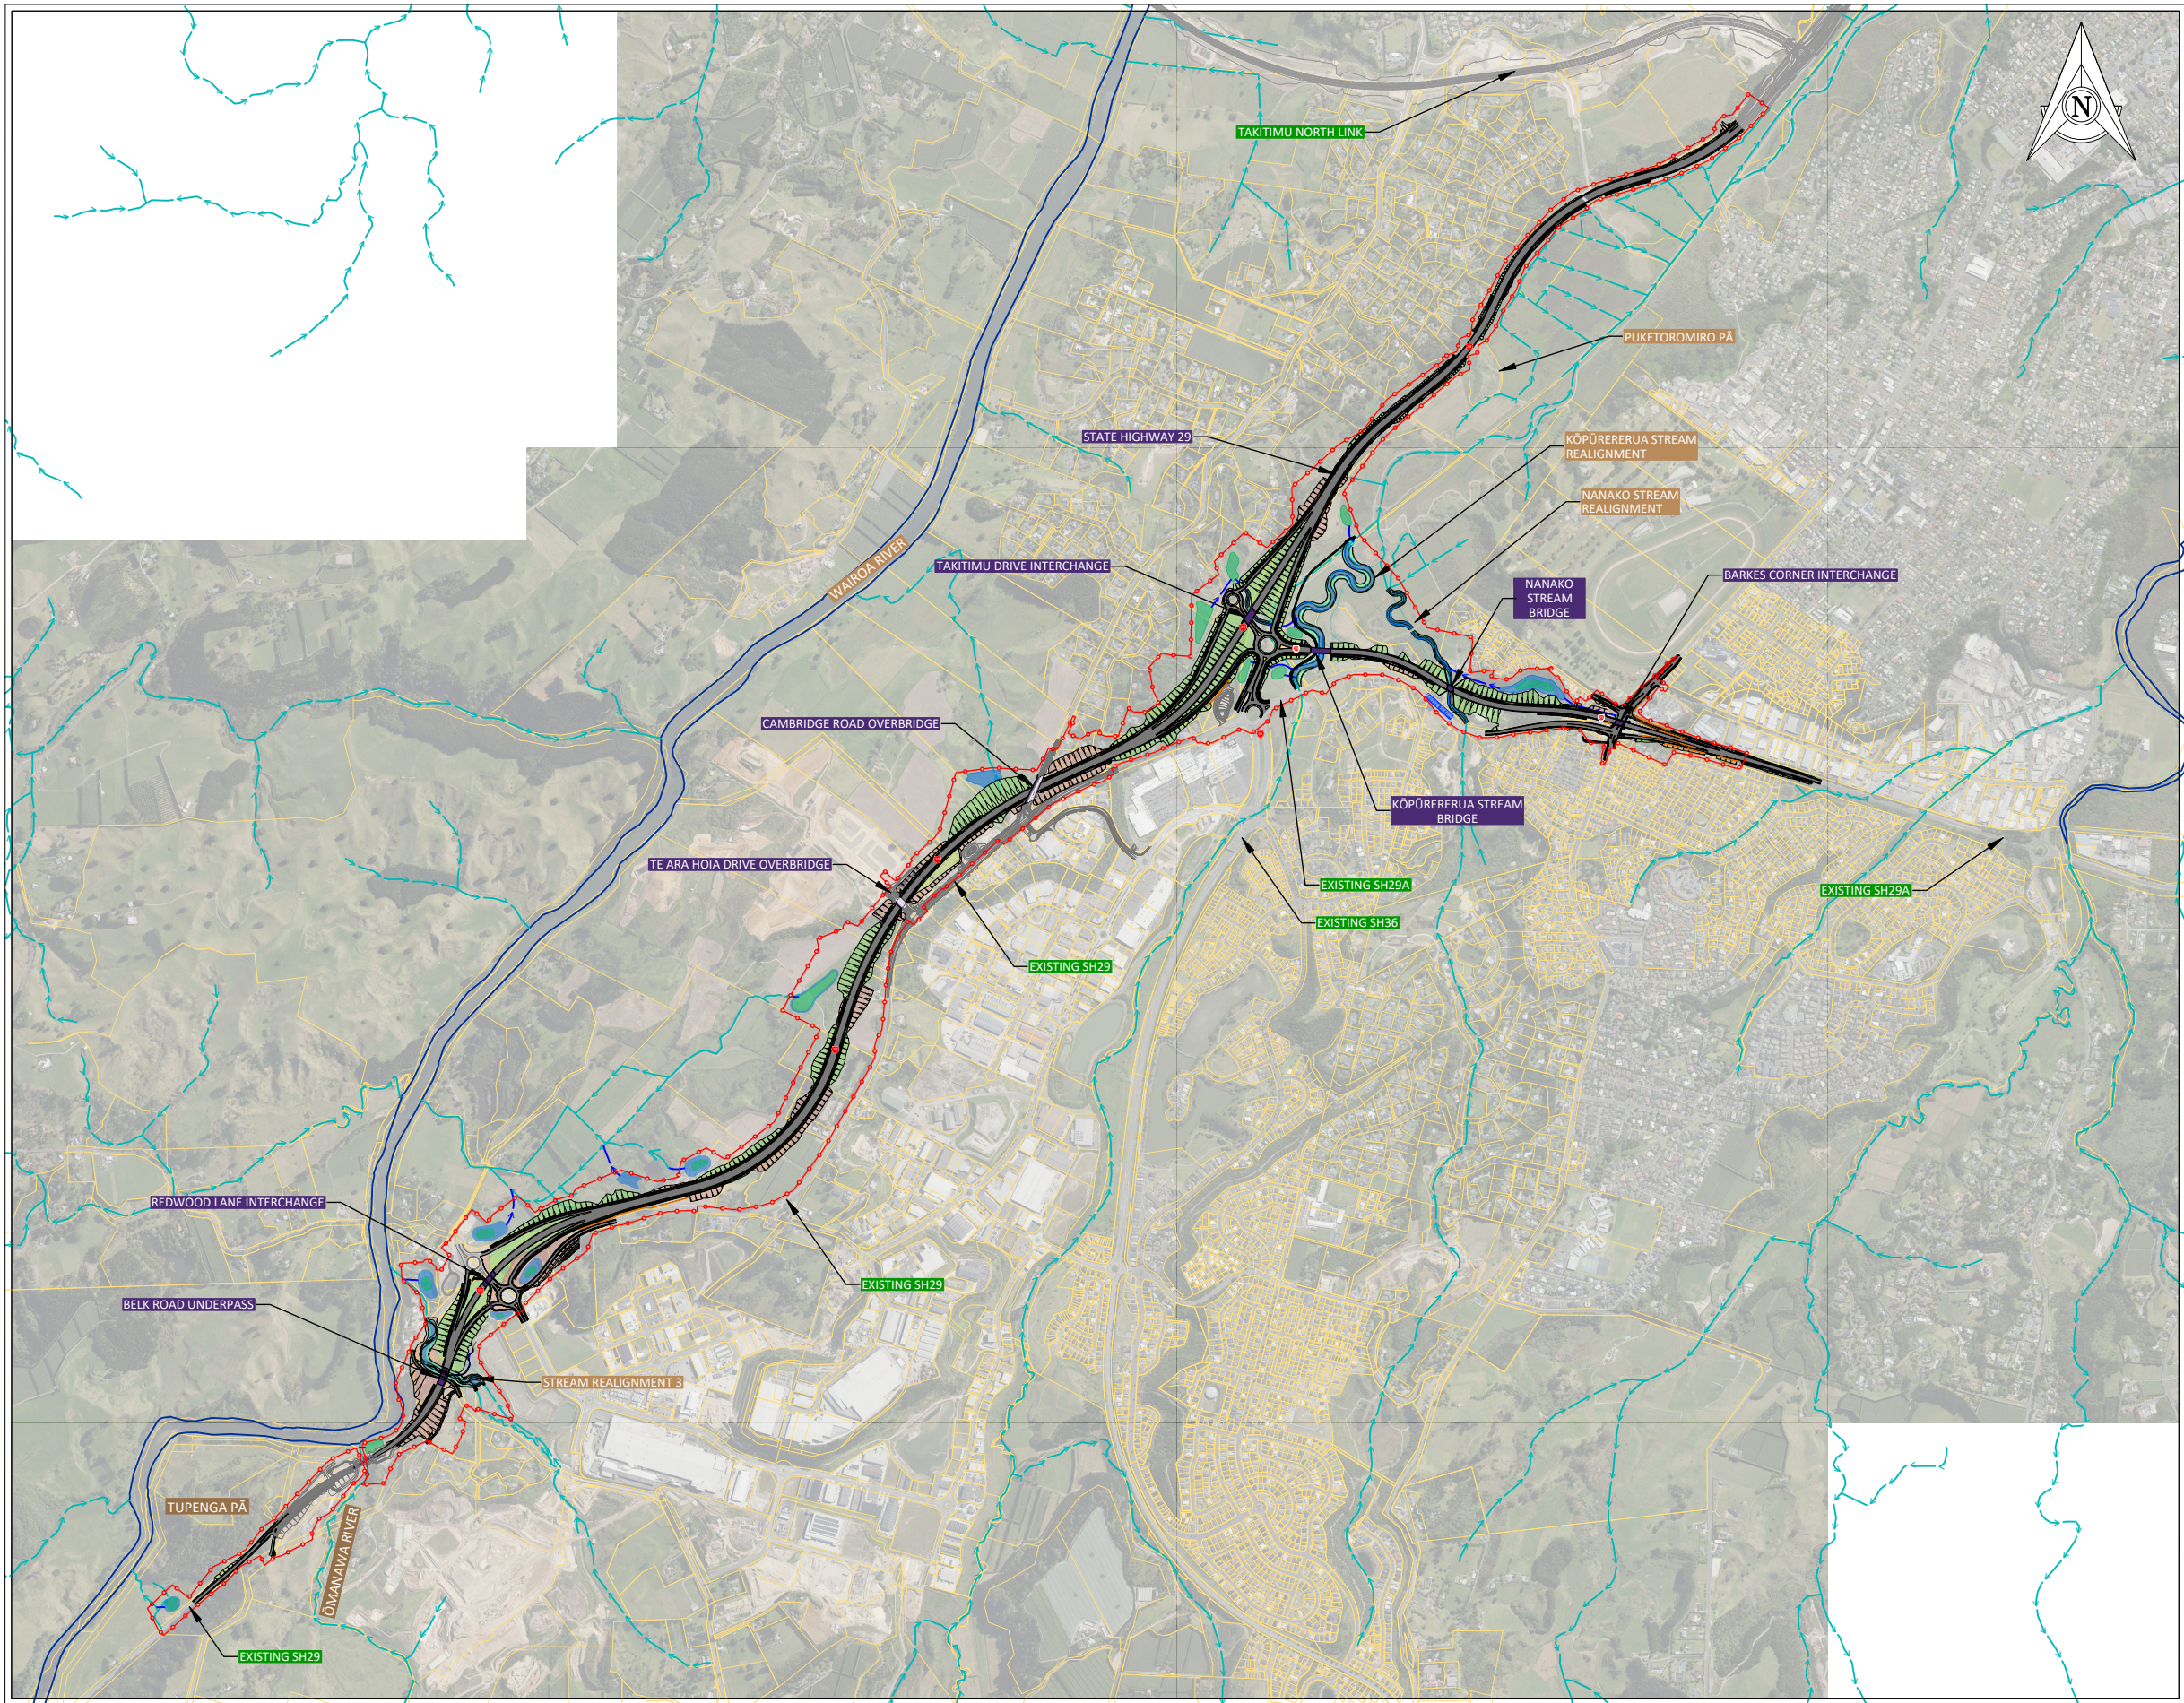

DRAWING ISSUE	REV	DATE	DESCRIPTION	BY	DES	CHK	APPR
P3	29.07.2026	INDICATIVE DESIGN	ER	LV	KD	JG	
P2	23.06.2026	PRELIMINARY CONSENT LEVEL DESIGN	ER	LV	BH	JG	
P1	19-12-2025	DRAFT PRELIMINARY CONSENT LEVEL DESIGN	ER	LV	BH	JG	

APPROVAL:	
NAME: J GIBBONS	SIGNATURE: JG
DATE: 29.07.2026	
NOTE: THIS DRAWING IS NOT APPROVED UNLESS ALL FIELDS ARE SIGNED.	



CLIENT: TAURIKO WEST - TUPENGA

DRAWING: PROJECT OVERVIEW PLAN


DRAWING ISSUED FOR: NOT APPROVED FOR CONSTRUCTION		
SHARED		
HORIZONTAL DATUM	NZTM2000	SCALE (A3)
VERTICAL DATUM	NZVD16	-
DRAWING NUMBER:	11922-29-14-GM-DRW-BBO-1050	REVISION: P3

100mm


SCALE FOR VALIDATING SIZE OF A3 PLOT ONLY

0


C:\12\45\data\10.7.20\14150000 - Tauriko West_565002 WIP\03 Drawing\001 1922-29-14-GM-DRW-BBO-1050.dwg 29/7/2026 5:35 pm erichardson Plotted: 29 Jul 2026 5:35 pm

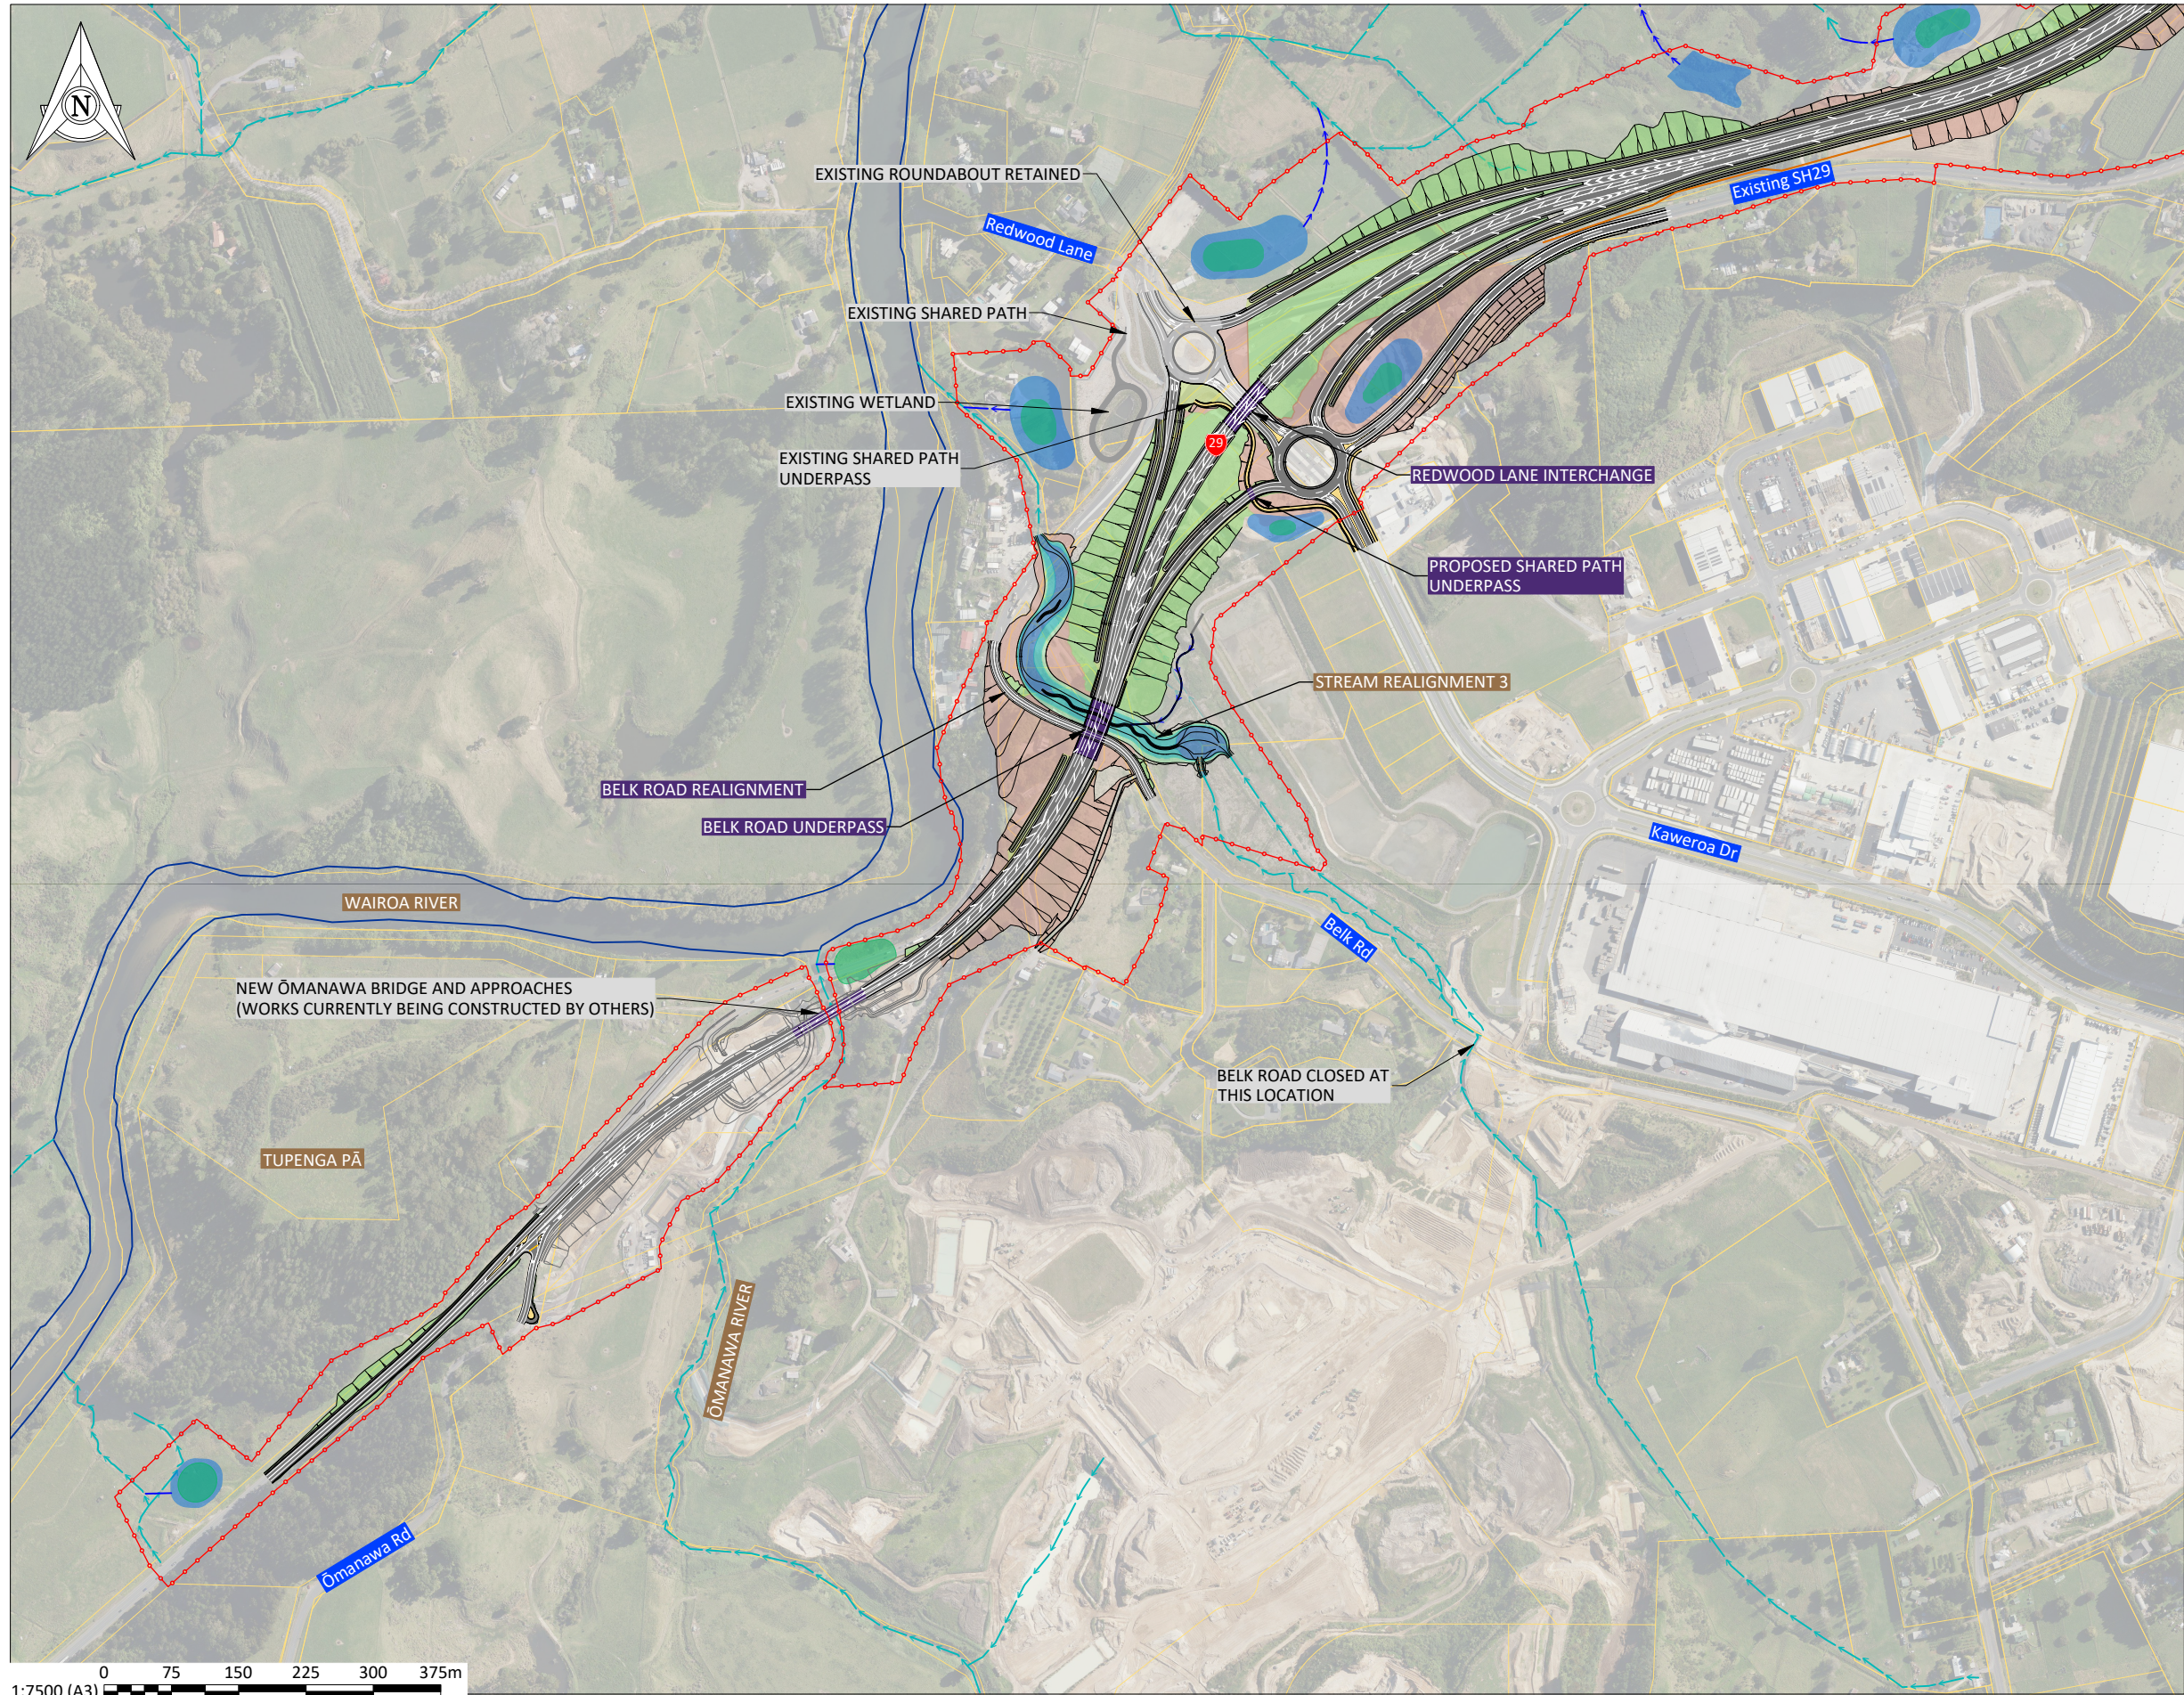

SHEET LOCALITY

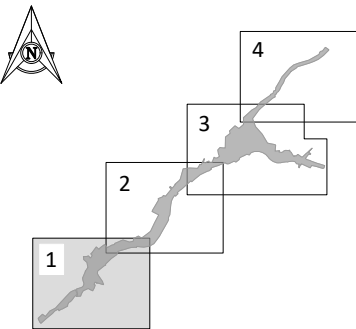

KEY: PROJECT OVERVIEW

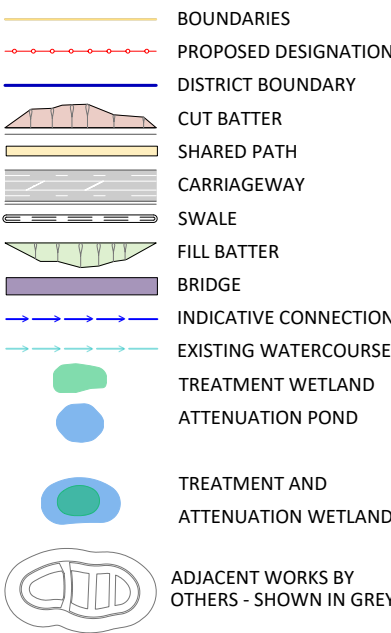

REV	DATE	DESCRIPTION	BY	DES	CHK	APPR
P3	29.07.2026	INDICATIVE DESIGN	ER	LV	KD	JG
P2	23.06.2026	PRELIMINARY CONSENT LEVEL DESIGN	ER	LV	BH	JG
P1	19-12-2025	DRAFT PRELIMINARY CONSENT LEVEL DESIGN	ER	LV	BH	JG

APPROVAL:	J GIBBONS	JG
NAME:		SIGNATURE:
DATE:	29.07.2026	
NOTE: THIS DRAWING IS NOT APPROVED UNLESS ALL FIELDS ARE SIGNED.		



CLIENT:
PROJECT:
TAURIKO WEST - TUPENGA

DRAWING:
PROJECT OVERVIEW PLAN
SHEET 1


DRAWING ISSUED FOR:		NOT APPROVED FOR CONSTRUCTION	
SHARED			
HORIZONTAL DATUM	NZTM2000	SCALE (A3)	1:7,500
VERTICAL DATUM	NZVD16		
DRAWING NUMBER:		REVISION:	
11922-29-14-GM-DRW-BBO-1051		P3	

100mm


SCALE FOR VALIDATING SIZE OF A3 PLOT ONLY

0


C:\12\05\data\107.7.20.14\1500000 - Tauriko West_1550002 WIP\03 Drawing\001 1922-29-14-GM-DRW-BBO-1050.dwg 29/7/2026 5:41 pm erichardson Plotted: 29 Jul 2026 5:41 pm

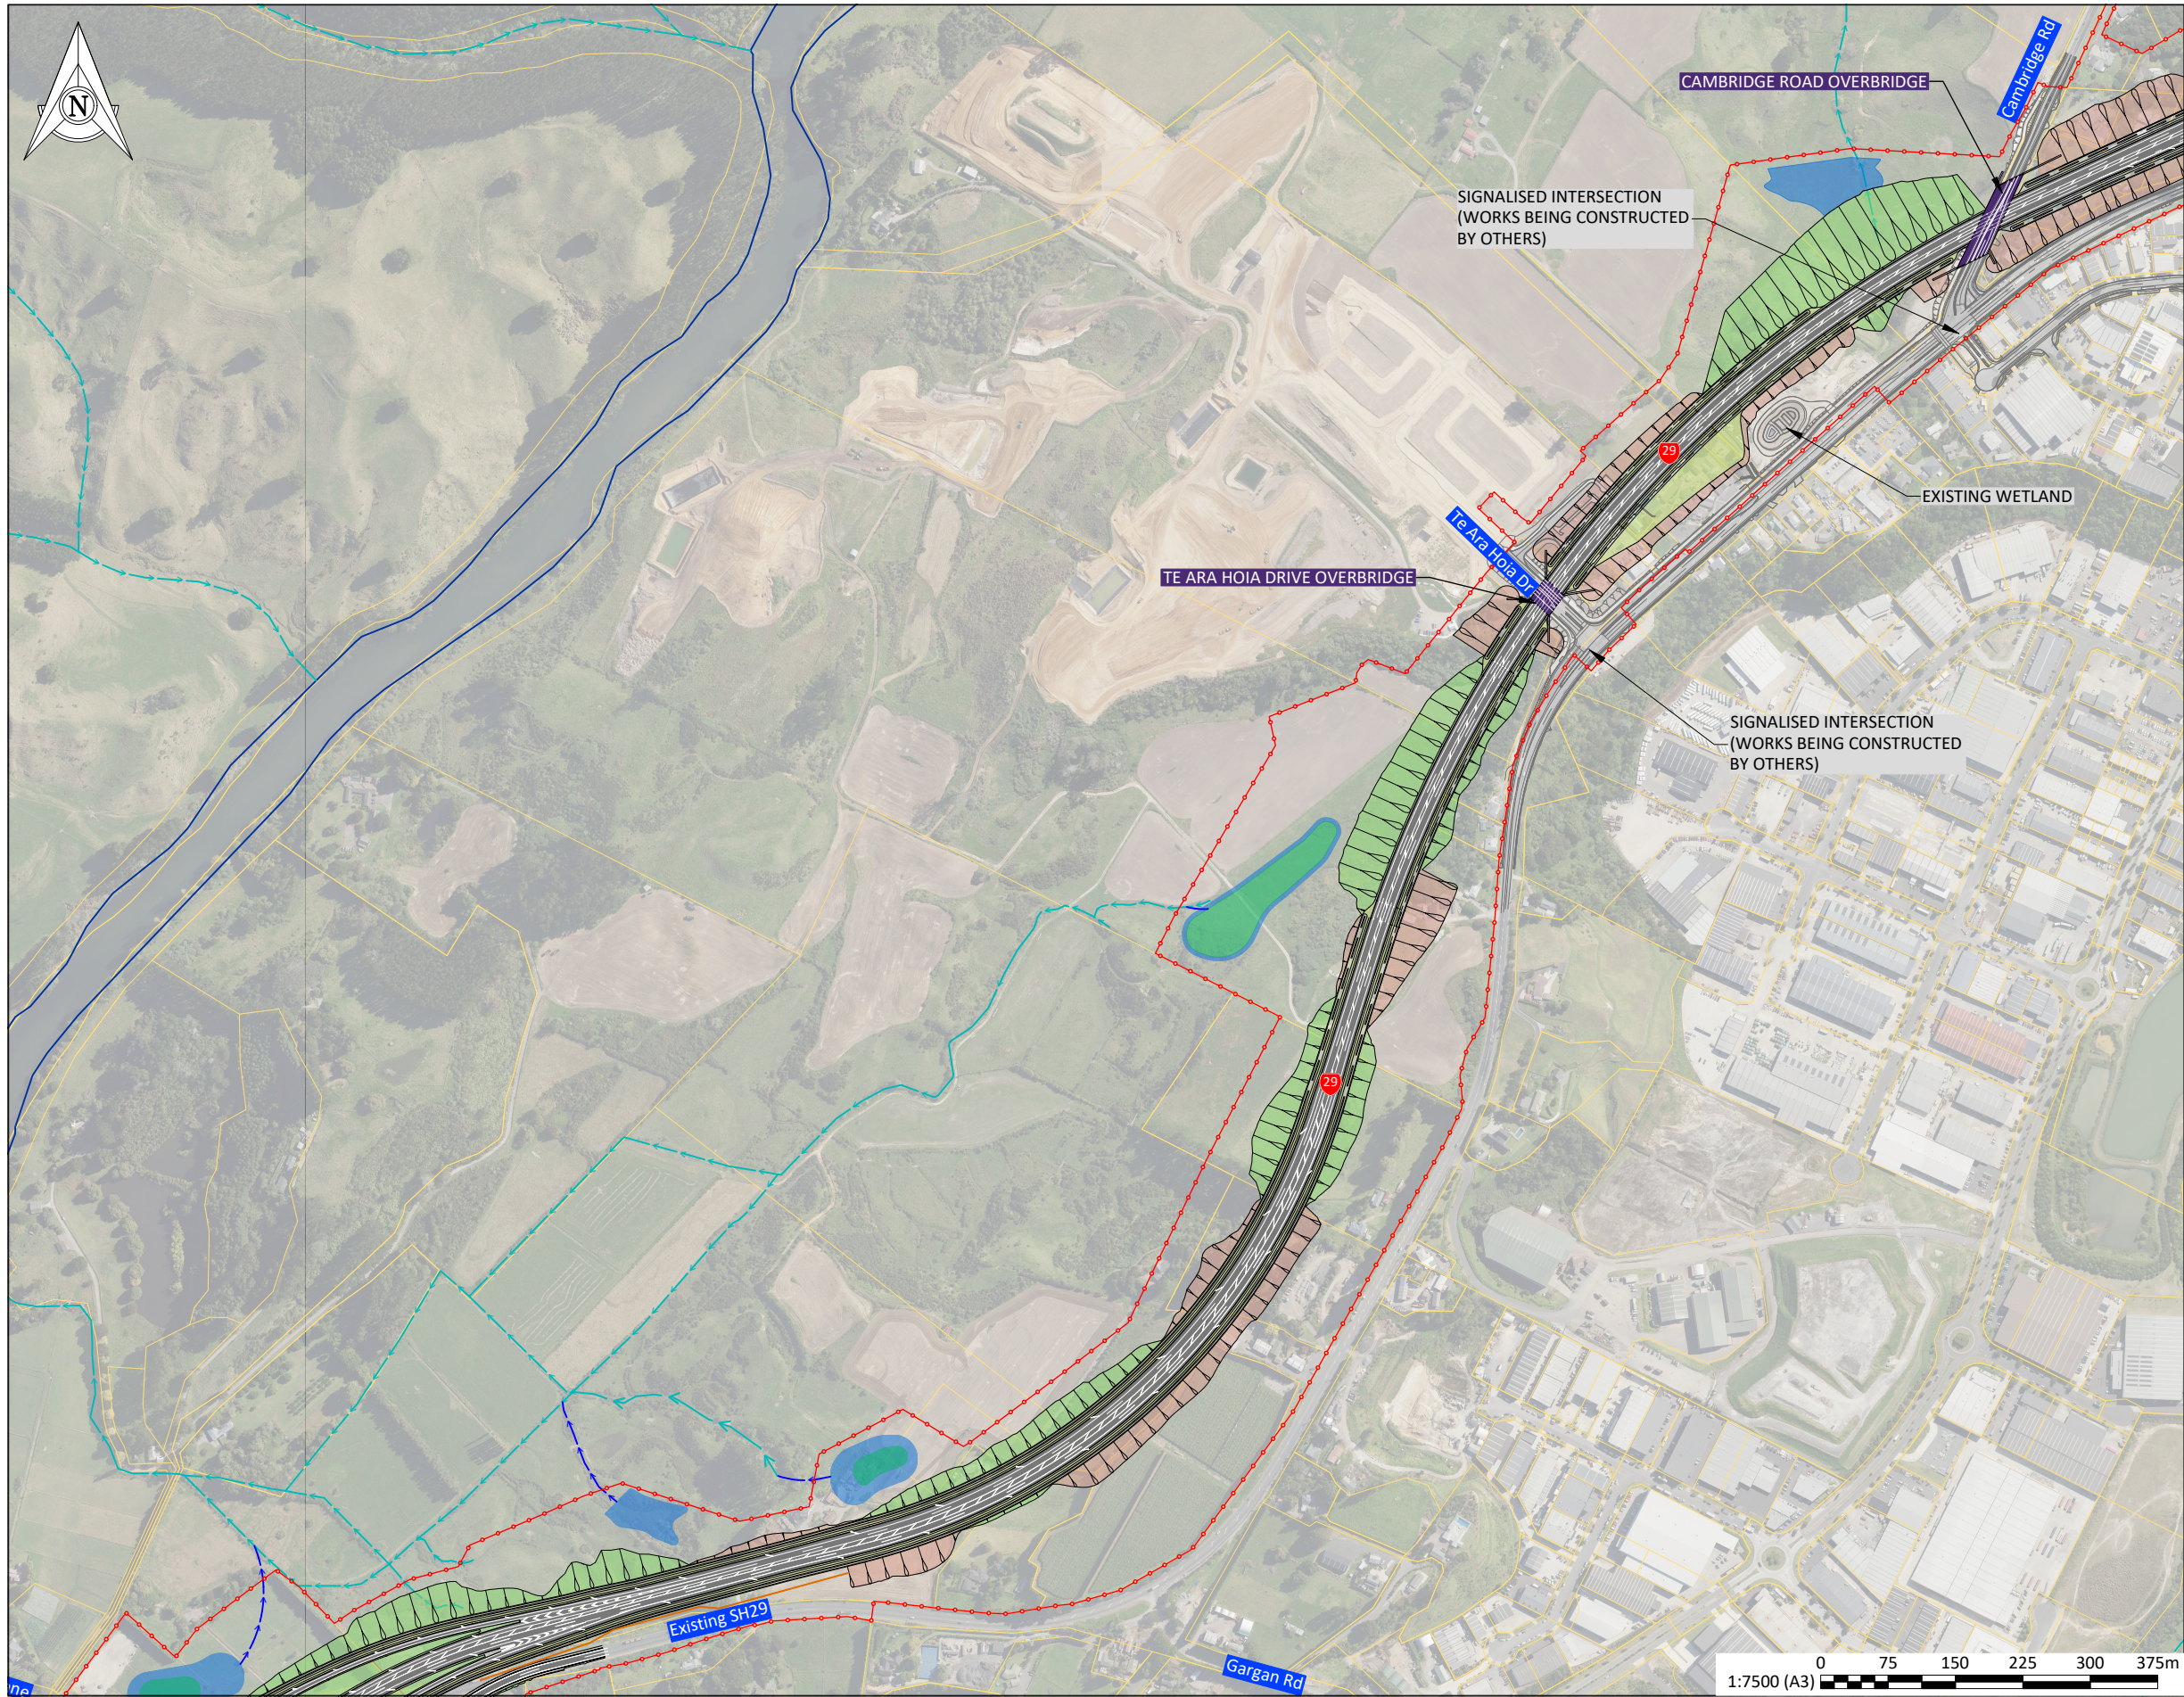

SHEET LOCALITY

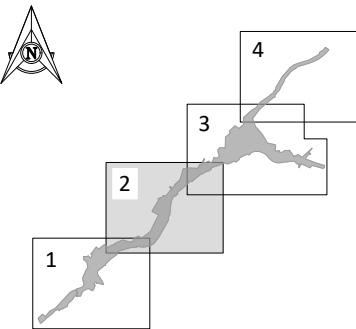

KEY: PROJECT OVERVIEW

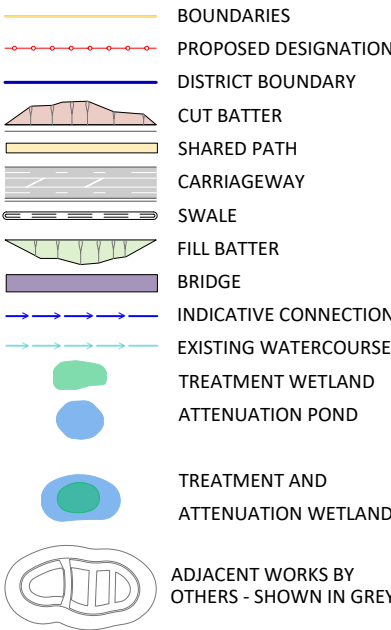

REV	DATE	DESCRIPTION	BY	DES	CHK	APPR
P3	29.07.2026	INDICATIVE DESIGN	ER	LV	KD	JG
P2	23.06.2026	PRELIMINARY CONSENT LEVEL DESIGN	ER	LV	BH	JG
P1	19-12-2025	DRAFT PRELIMINARY CONSENT LEVEL DESIGN	ER	LV	BH	JG

APPROVAL:	
NAME:	J GIBBONS
DATE:	29.07.2026
SIGNATURE:	JG



CLIENT:	
PROJECT:	TAURIKO WEST - TUPENGA

DRAWING:	
PROJECT OVERVIEW PLAN	
SHEET 2	

DRAWING ISSUED FOR:		NOT APPROVED FOR CONSTRUCTION	
SHARED			
HORIZONTAL DATUM	NZTM2000		SCALE (A3)
VERTICAL DATUM	NZVD16		1:7,500
DRAWING NUMBER:			REVISION:
11922-29-14-GM-DRW-BBO-1052			P3

100mm

SCALE FOR VALIDATING SIZE OF A3 PLOT ONLY

0

C:\12\45\data\107.7.20.14\150000 - Tauriko West_1650022_WIP\03 Drawings\001 1922-29-14-GM-DRW-BBO-1050.dwg 29/7/2026 5:44 pm erichardson Plotted: 29 Jul 2026 5:44 pm

KEY: PROJECT OVERVIEW



BOUNDARIES



PROPOSED DESIGNATION




DISTRICT BOUNDARY



CUT BATTER



SHARED PATH

 

CARRIAGEWAY



SWALE



FILL BATTER



BRIDGE



INDICATIVE CONNECTION



EXISTING WATERCOURSE



TREATMENT WETLAND



ATTENUATION POND





TREATMENT AND ATTENUATION WETLAND



ADJACENT WORKS BY OTHERS - SHOWN IN GREY

SHEET LOCALITY

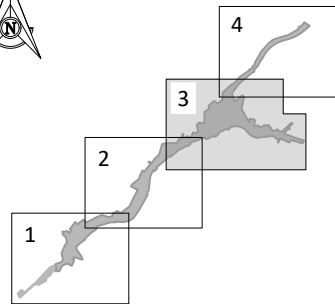

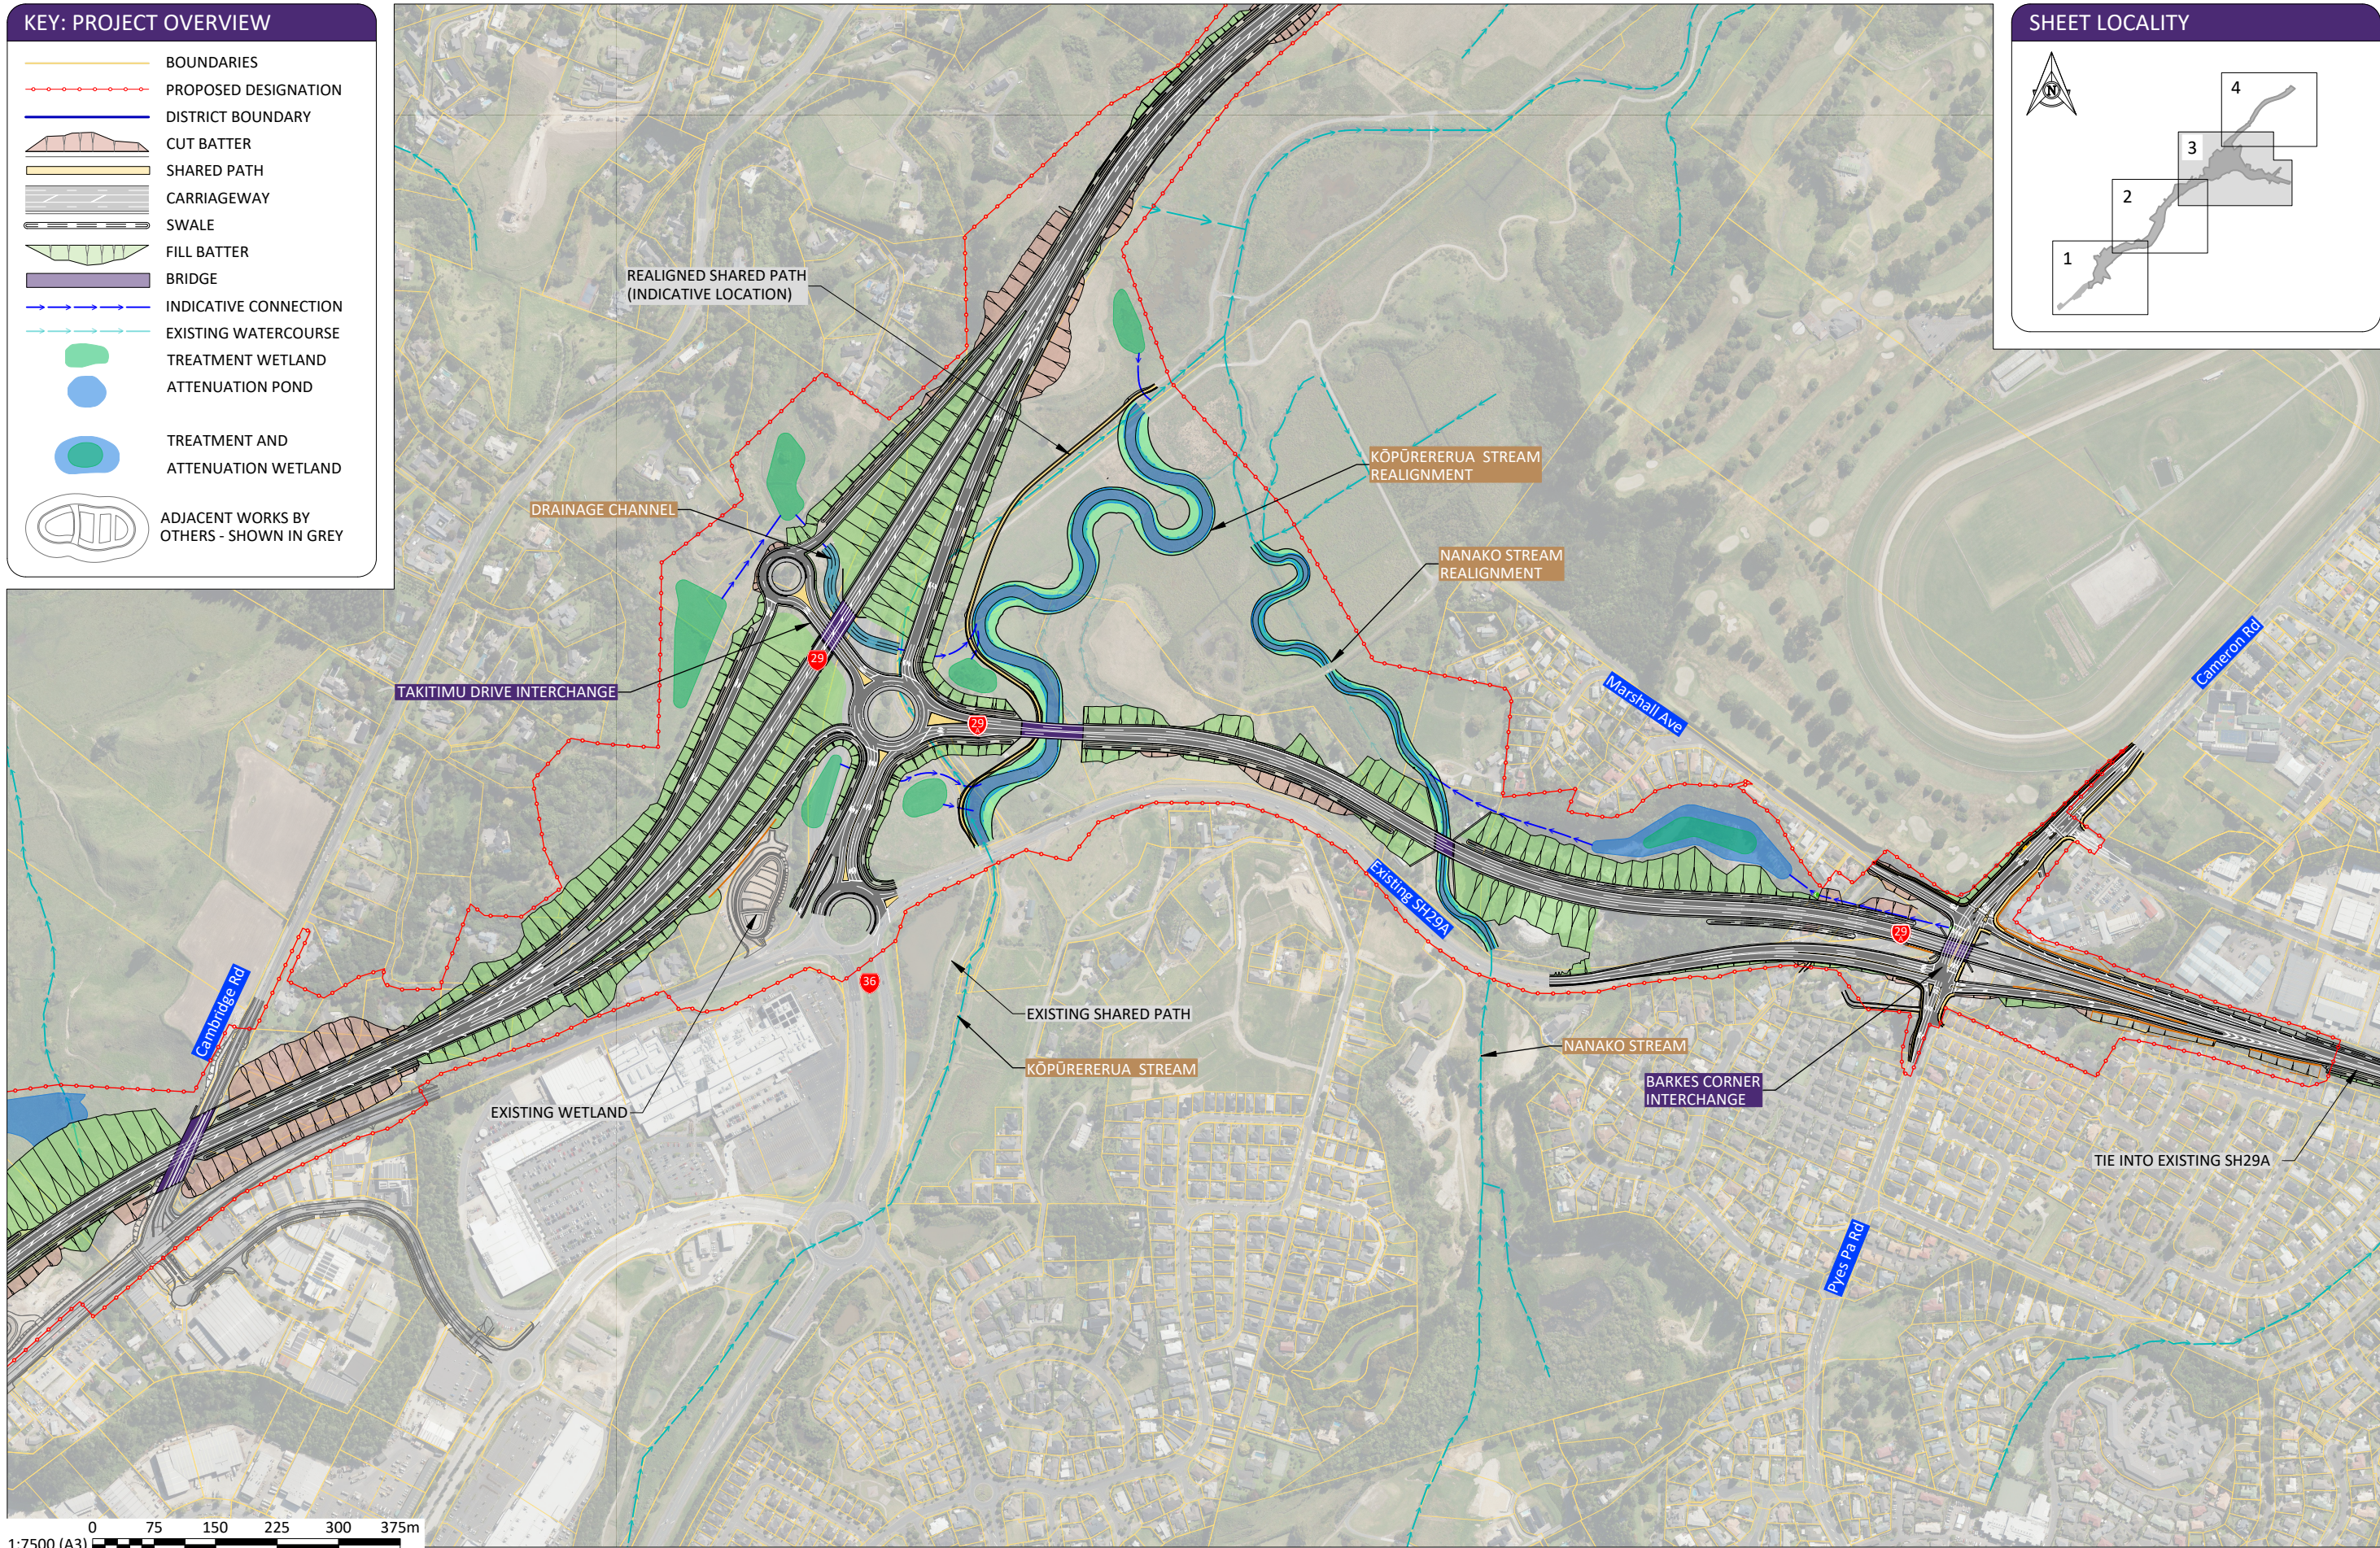

REV	DATE	DESCRIPTION	BY	DES	CHK	APPR
P3	29.07.2026	INDICATIVE DESIGN	ER	LV	KD	JG
P2	23.06.2026	PRELIMINARY CONSENT LEVEL DESIGN	ER	LV	BH	JG
P1	19-12-2025	DRAFT PRELIMINARY CONSENT LEVEL DESIGN	ER	LV	BH	JG

APPROVAL:

J GIBBONS

NAME:

29.07.2026

DATE:

JG

SIGNATURE:

NOTE: THIS DRAWING IS NOT APPROVED UNLESS ALL FIELDS ARE SIGNED.



CLIENT:



PROJECT:

TAURIKO WEST - TUPENGA

DRAWING:

PROJECT OVERVIEW PLAN
SHEET 3

DRAWING ISSUED FOR:

NOT APPROVED FOR CONSTRUCTION
SHARED

HORIZONTAL DATUM

NZTM2000

SCALE (A3)

1:7,500

VERTICAL DATUM

NZVD16

DRAWING NUMBER:

11922-29-14-GM-DRW-BBO-1053

REVISION:

P3

Version 5.1 - August 2025


©copyright

100mm


SCALE FOR VALIDATING SIZE OF A3 PLOT ONLY

0


C:\12\05\data\10.7.20.14\150000 - Tauriko West_1550002 WIP\03 Drawing\001 1922-29-14-GM-DRW-BBO-1050.dwg 29/7/2026 5:44 pm erichardson Plotted: 29 Jul 2026 5:44 pm

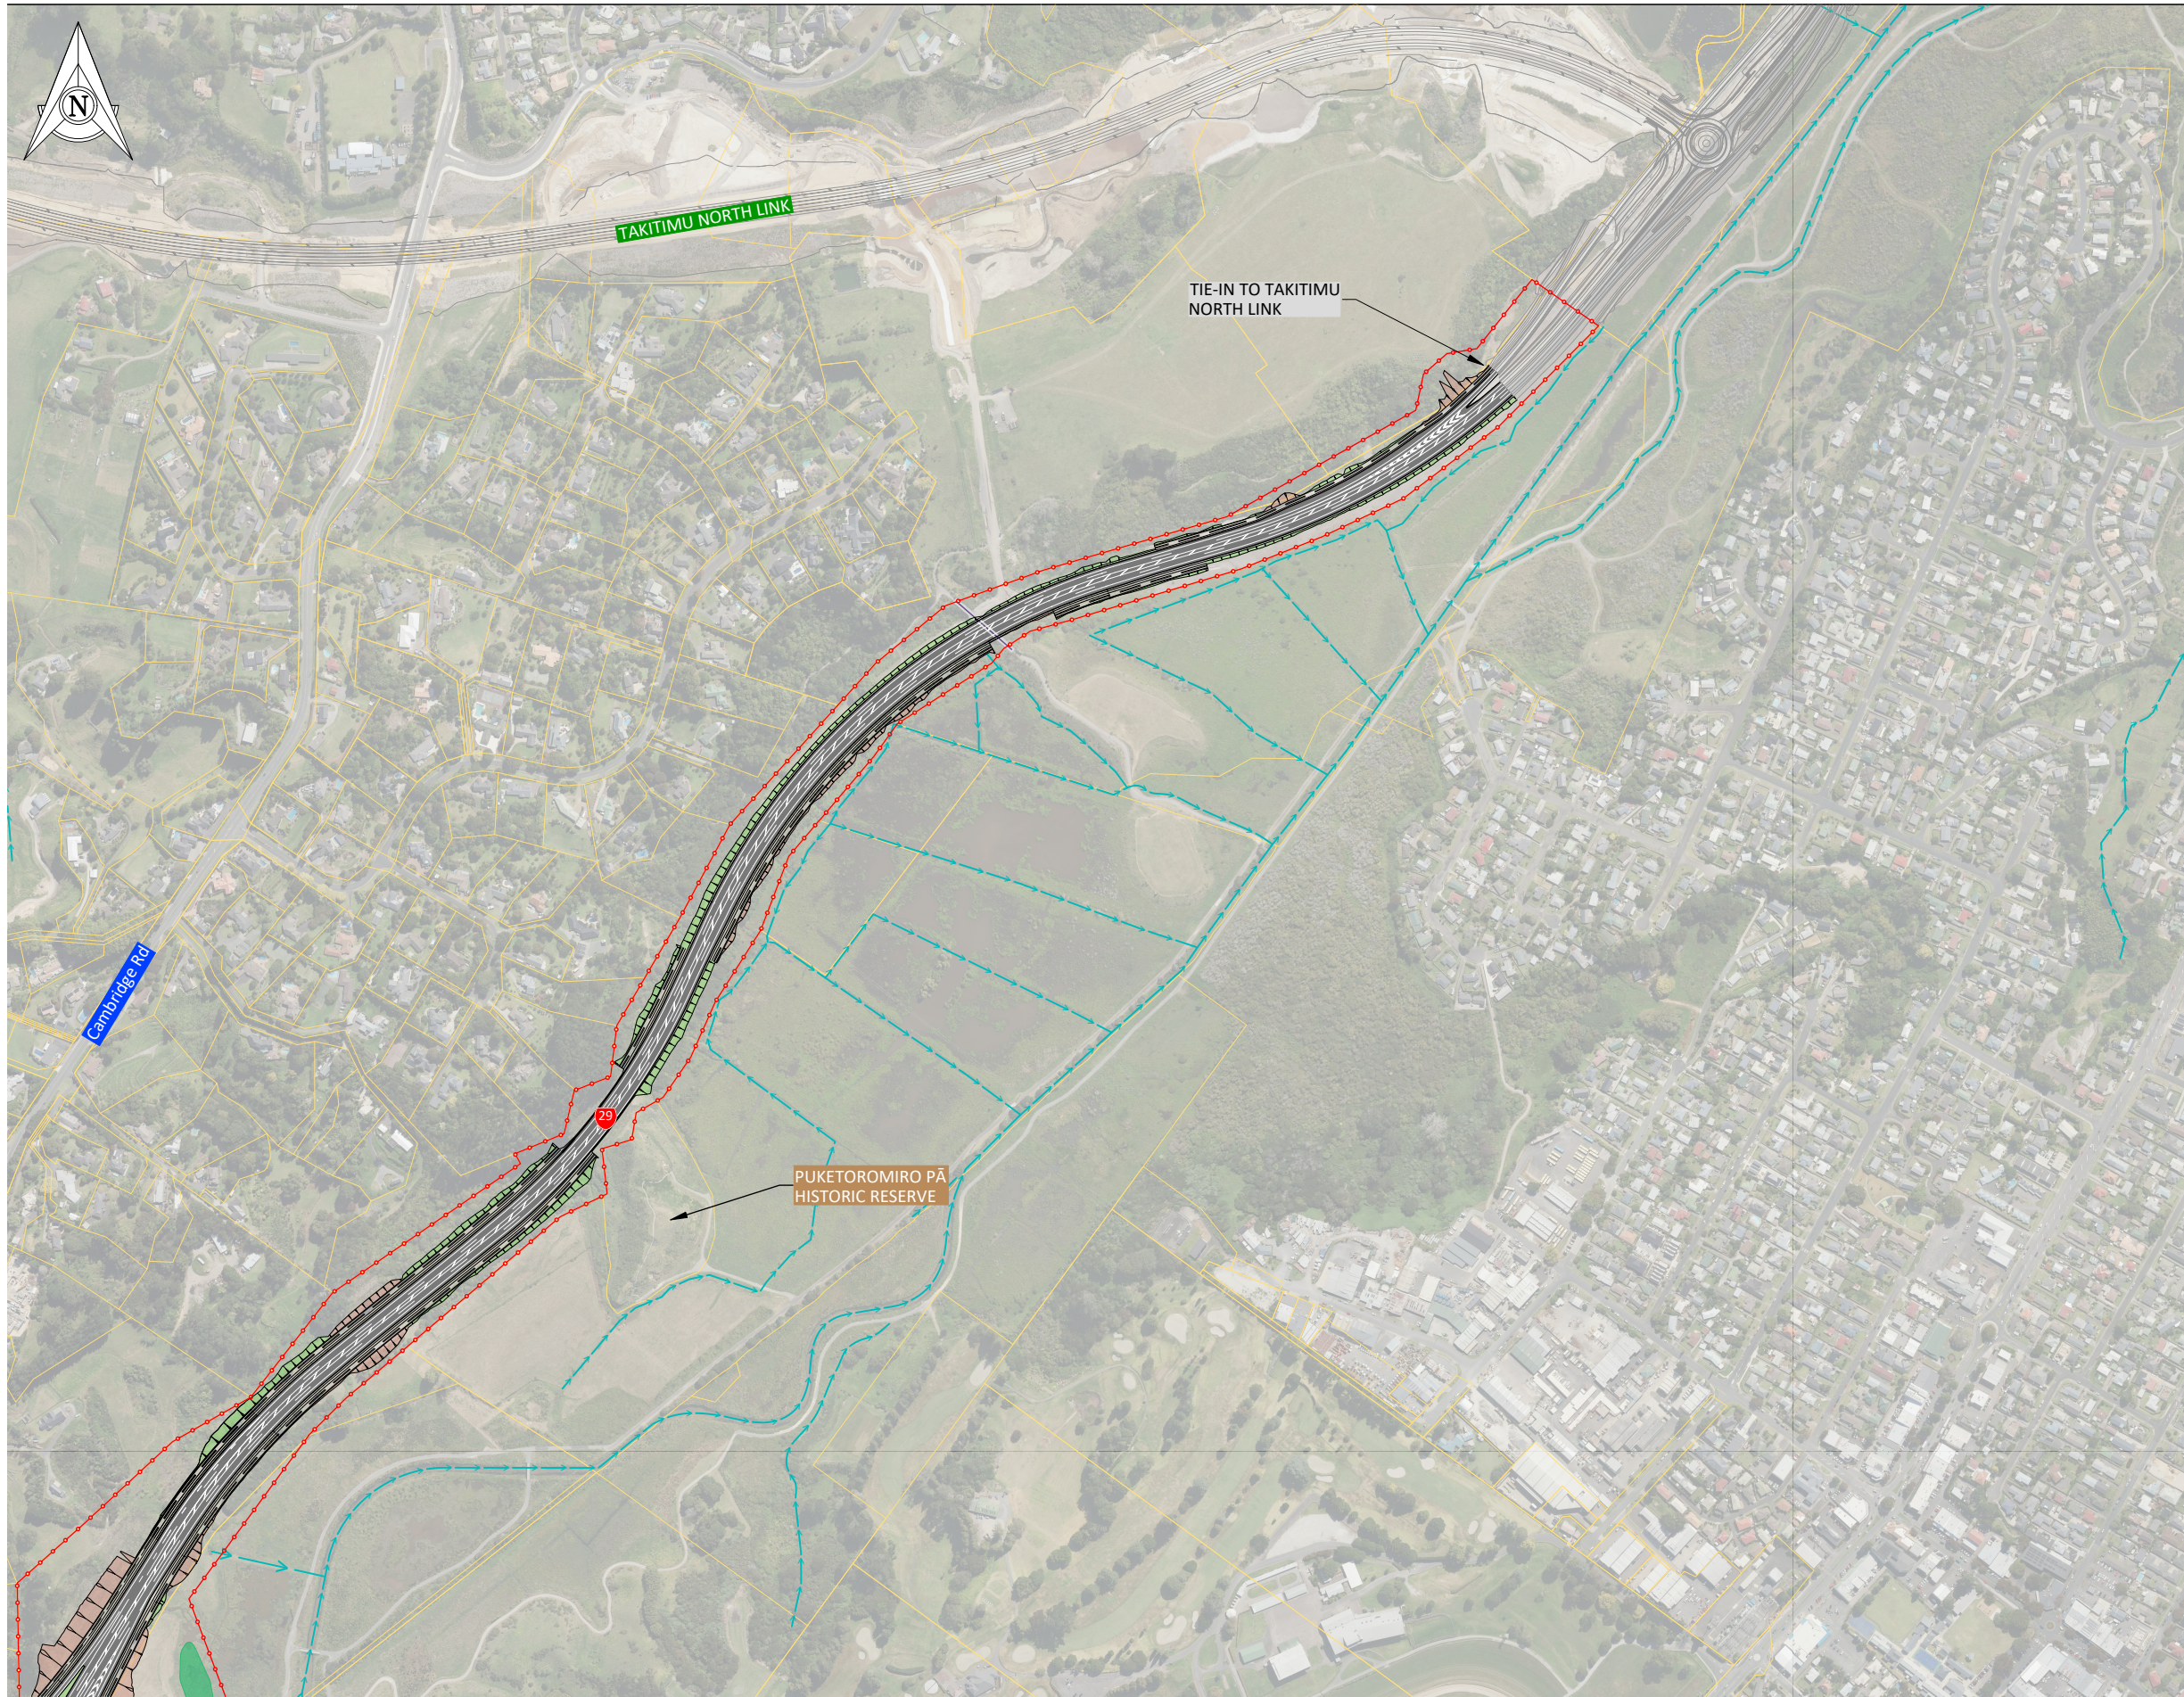

SHEET LOCALITY

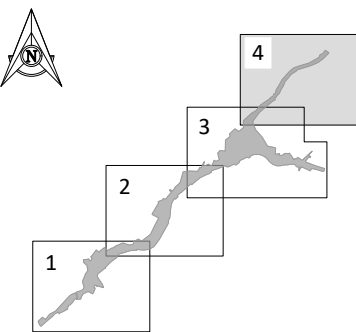

KEY: PROJECT OVERVIEW

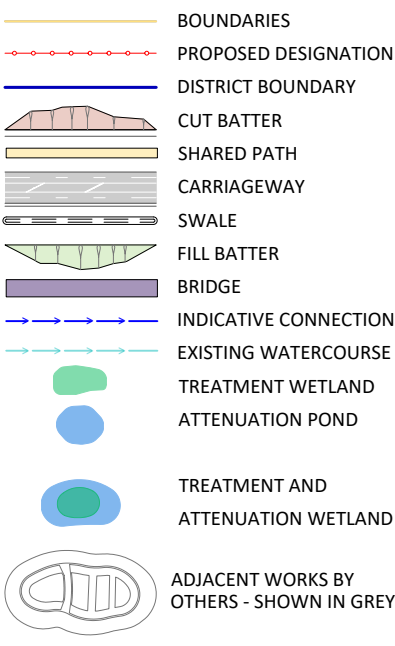

REV	DATE	DESCRIPTION	BY	DES	CHK	APPR
P3	29.07.2026	INDICATIVE DESIGN	ER	LV	KD	JG
P2	23.06.2026	PRELIMINARY CONSENT LEVEL DESIGN	ER	LV	BH	JG
P1	19-12-2025	DRAFT PRELIMINARY CONSENT LEVEL DESIGN	ER	LV	BH	JG

APPROVAL:	
NAME:	J GIBBONS
DATE:	29.07.2026
SIGNATURE:	JG

NOTE: THIS DRAWING IS NOT APPROVED UNLESS ALL FIELDS ARE SIGNED.



PROJECT: TAURIKO WEST - TUPENGA

DRAWING: PROJECT OVERVIEW PLAN
SHEET 4

DRAWING ISSUED FOR:			NOT APPROVED FOR CONSTRUCTION	
			SHARED	
HORIZONTAL DATUM	NZTM2000	SCALE (A3)	1:7,500	
VERTICAL DATUM	NZVD16			
DRAWING NUMBER:	11922-29-14-GM-DRW-BBO-1054	REVISION:	P3	