

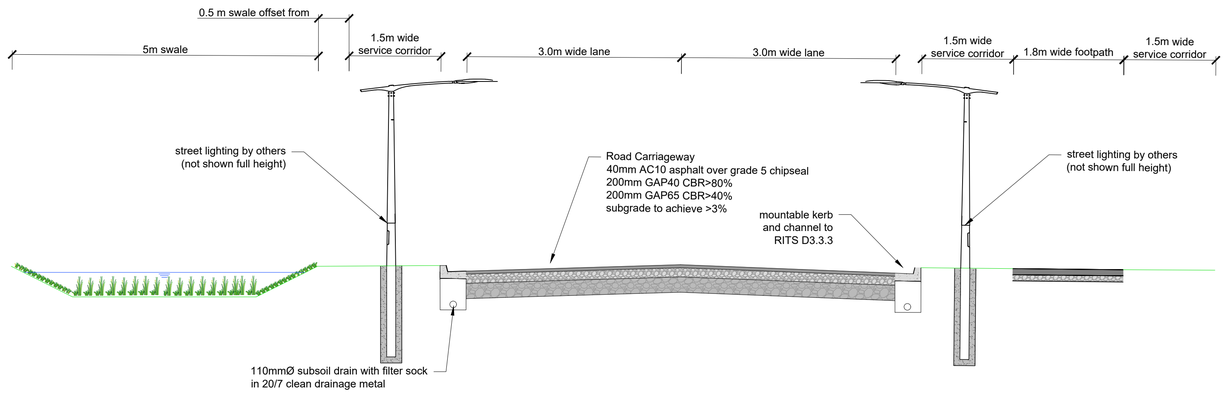


Type 1 Road
1:50 scale

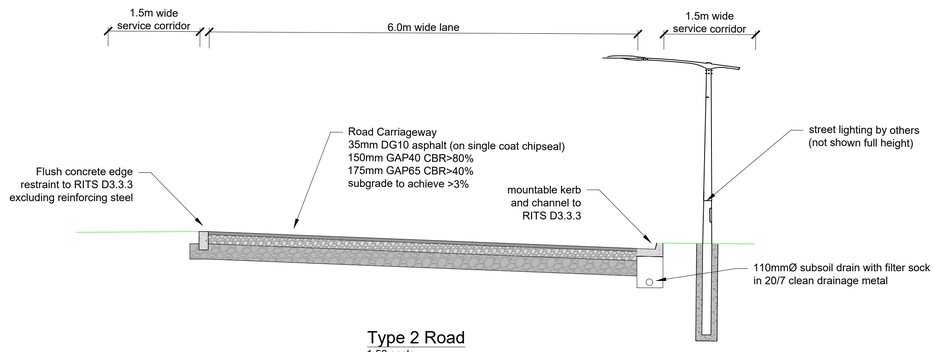

Type 2 Road
1:50 scale

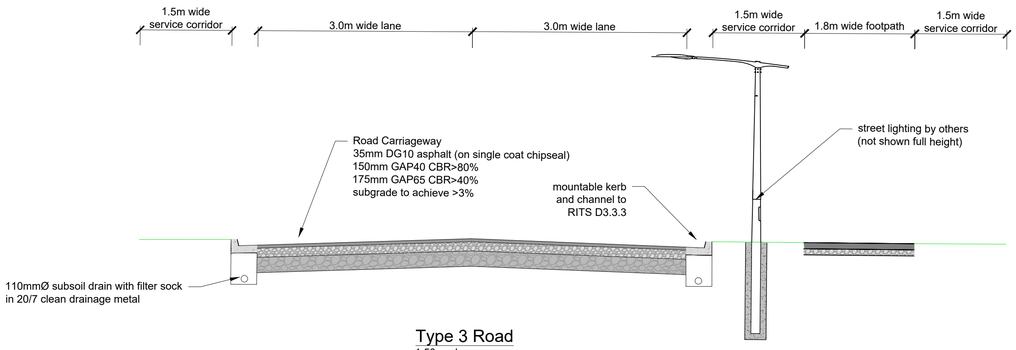

Type 3 Road
1:50 scale

Client: WAIKATO THOROUGHBRED RACING — TE RAPA · CAMBRIDGE · WAIPA

Contractor

BCD GROUP

Sheet: **ROADING - TYPICAL CROSS SECTIONS SHEET 1**

Project Title: **WAIKATO THOROUGHBRED RACING**

PENCARROW ROAD, TAMAHERE

Rev	Date	By	Reason
3	30-09-2026	SD	FOR CONSENT
2	16-09-2026	SD	FOR APPROVAL
1	27/08/2026	SD	PRELIMINARY


Drawn: SD | Scale: 1:50 | at A1

Engineer: -

Job No: 23-1883 | Sheet No: C-350 | Revision: 3


all dimensions to be verified on site before making any shop drawings or commencing any work.

the copyright of this drawing remains with BCD Group

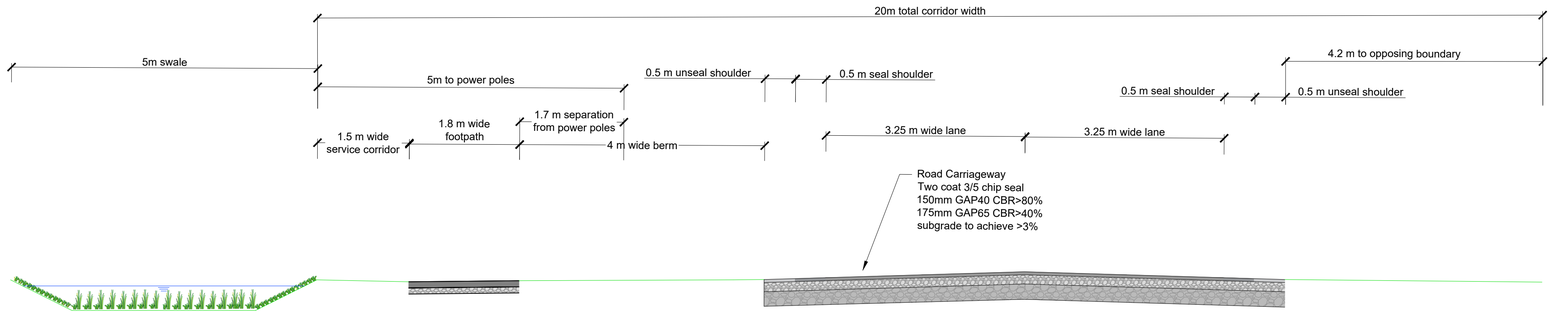


Type 4 Road - Duncan Road Upgrade

1:50 scale

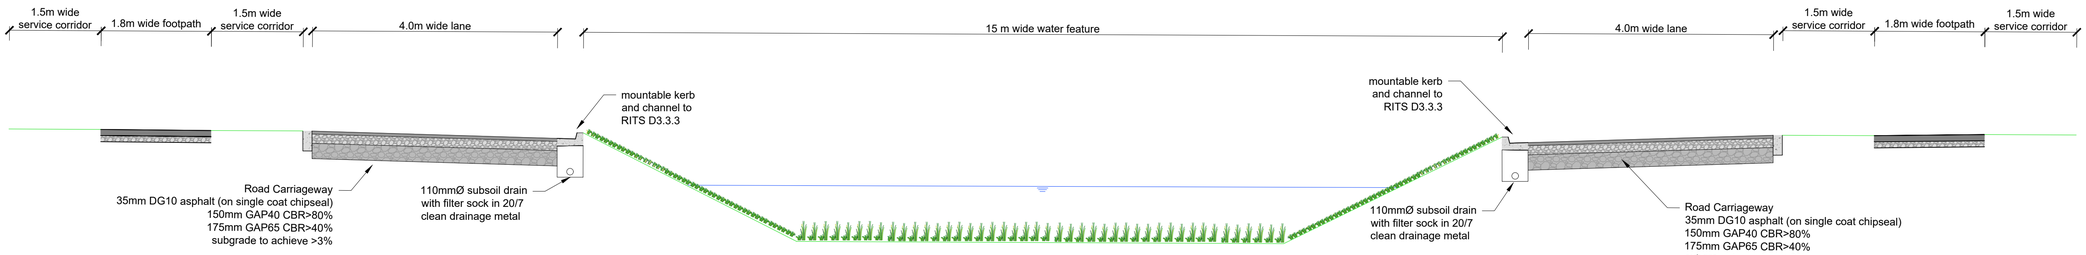

Type 5 Road - Boulevard

1:50 scale

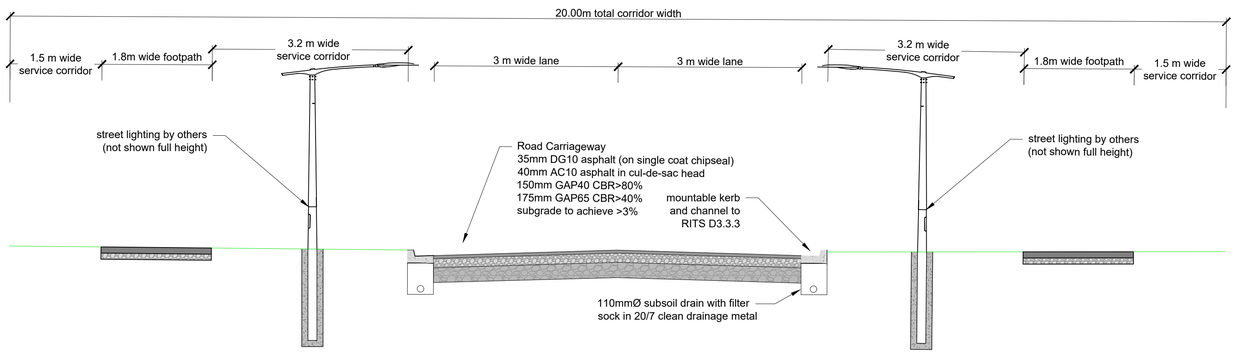

Type 6 Road - Public Road

1:50 scale

Client: WAIKATO THOROUGHBRED RACING — TE RAPA · CAMBRIDGE · WAIPA

Contractor

BCD GROUP

Sheet: **ROADING - TYPICAL CROSS SECTIONS SHEET 2**

Project Title: **WAIKATO THOROUGHBRED RACING**

PENCARROW ROAD, TAMAHERE

Rev	Date	By	Reason
3	30-09-2026	SD	FOR CONSENT
2	16-09-2026	SD	FOR APPROVAL
1	27/08/2026	SD	PRELIMINARY


Drawn: SD | Scale: 1:50 | at A1

Engineer: -

Job No: 23-1883 | Sheet No: C-351 | Revision: 3


all dimensions to be verified on site before making any shop drawings or commencing any work.

the copyright of this drawing remains with BCD Group

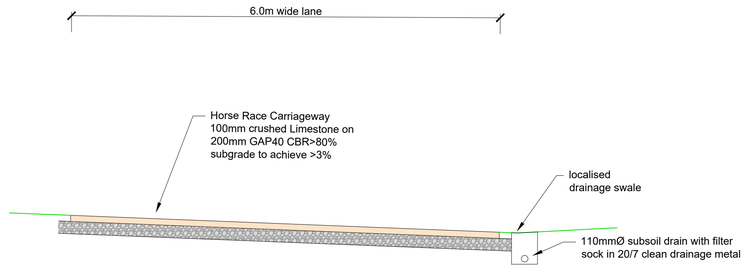


Type 7 Road - Horse Race

1:50 scale

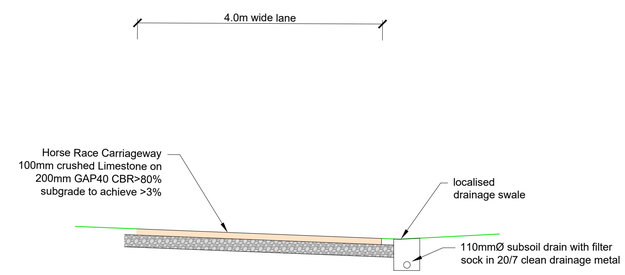

Type 8 Road - Horse Race

1:50 scale

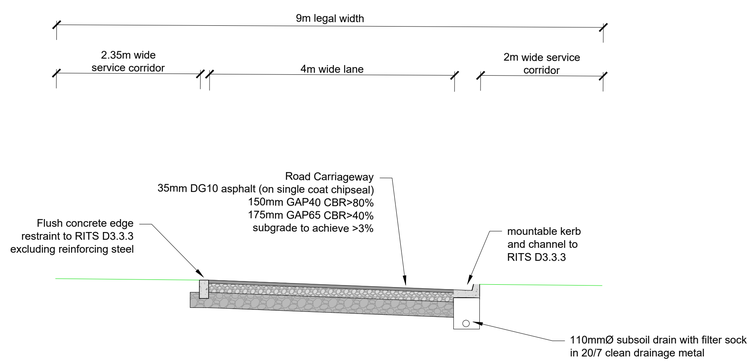

Type 9 Private Right of Way

1:50 scale

Client	Contractor

BCD GROUP

Sheet
ROADING - TYPICAL CROSS SECTION SHEET 3

Project Title
WAIKATO THOROUGHBRED RACING
PENCARROW ROAD, TAMAHERE

Rev	Date	By	Reason
3	30-09-2026	SD	FOR CONSENT
2	16-09-2026	SD	FOR APPROVAL
1	27/08/2026	SD	PRELIMINARY

Drawn: SD | Scale: 1:50 | at A1
Engineer: -
Job No: 23-1883 | Sheet No: C-352 | Revision: 3

all dimensions to be verified on site before making any shop drawings or commencing any work.

the copyright of this drawing remains with BCD Group