



LEGEND

CWB

CWB

Ex CWB

Ex CWB

DWB

DWB

TCS

TCS

CLEAN WATER DIVERSIONS

EXISTING CLEAN WATER DIVERSIONS

DIRTY WATER DIVERSIONS

TRAFFICABLE CONTOUR BUND

HAUL ROAD

SILT FENCE

SILT CURTAIN

INFILTRATION BASIN

SPILLWAY

STABILISED CONSTRUCTION ENTRANCE

GENERALISED OVERLAND FLOW DIRECTION

NOTES

1. THIS PLAN IS TO BE VIEWED AND IMPLEMENTED IN CONJUNCTION WITH THE ASSOCIATED ENVIRONMENTAL MANAGEMENT PLAN (EMP) FOR THE PROJECT.

2. ESC LOCATIONS AND/OR ALIGNMENTS ARE INDICATIVE ONLY, WITH EXACT PLACEMENT TO BE CONFIRMED VIA DETAILED DESIGN AND IN COLLABORATION WITH THE SQEP/ENVIRONMENTAL CONSULTANT.

3. ESCs ARE TO BE INSPECTED DAILY, PRIOR TO AND FOLLOWING RAIN EVENTS. ANY REQUIRED MAINTENANCE SHOULD BE SCHEDULED ASAP.

4. A GEOTECHNICAL ENGINEER SHOULD BE CONSULTED IN RELATION TO LARGER ESCs THAT MIGHT HAVE A RISK OF INSTABILITY OR FAILURE, SUCH AS INFILTRATION BASINS.

ISSUED FOR CONSENT

LANDPRO.

OFFICES IN CROMWELL, WANAKA, AND NEW PLYMOUTH - www.landpro.co.nz

Client

FH LAND DEVELOPMENT LTD

NOTES

All dimensions shown are in metres unless otherwise shown

Copyright on this drawing is reserved

Check any electronic data against the hardcopy plan to ensure it is the latest version

If this plan is being used as part of sale and purchase agreement then it is done so on the basis that it is preliminary only, final dimensions and areas may vary on final survey

EROSION AND SEDIMENT CONTROL - OVERVIEW - EXISTING GROUND

PARKBURN DEVELOPMENT PROJECT

922 LUGGATE - CROMWELL ROAD

Rev.	Date	Revision Details	By	Designed	Date	Job No.	Drawing No.
				WN	04 2026	24113	114_01
				Drawn	Date	Scale	
				KA	05 2026	1:5000 @ A3	
				Checked	Date	Datum & Level	Rev.
				NKA	06 2026	LP2000 & NZVD16	-

Folder Location: c:\12ds\data\SERVER2008R2\24113-Parkburn concept_6168\12d\24113 Bulk Earthworks Staging 12dmodel Project: 24113 Bulk Earthworks Staging Plotted: 19 /06 /26 17:29


LEGEND

- Site Boundary
- 1 Possible Primary School
- 2 Neighbourhood Centre and Preschool
- 3 Lakeside Park



NOTES

1. THIS PLAN IS TO BE VIEWED AND IMPLEMENTED IN CONJUNCTION WITH THE ASSOCIATED ENVIRONMENTAL MANAGEMENT PLAN (EMP) FOR THE PROJECT.
2. ESC LOCATIONS AND/OR ALIGNMENTS ARE INDICATIVE ONLY, WITH EXACT PLACEMENT TO BE CONFIRMED VIA DETAILED DESIGN AND IN COLLABORATION WITH THE SQEP/ENVIRONMENTAL CONSULTANT.
3. ESCs ARE TO BE INSPECTED DAILY, PRIOR TO AND FOLLOWING RAIN EVENTS. ANY REQUIRED MAINTENANCE SHOULD BE SCHEDULED ASAP.
4. A GEOTECHNICAL ENGINEER SHOULD BE CONSULTED IN RELATION TO LARGER ESCs THAT MIGHT HAVE A RISK OF INSTABILITY OR FAILURE, SUCH AS INFILTRATION BASINS.

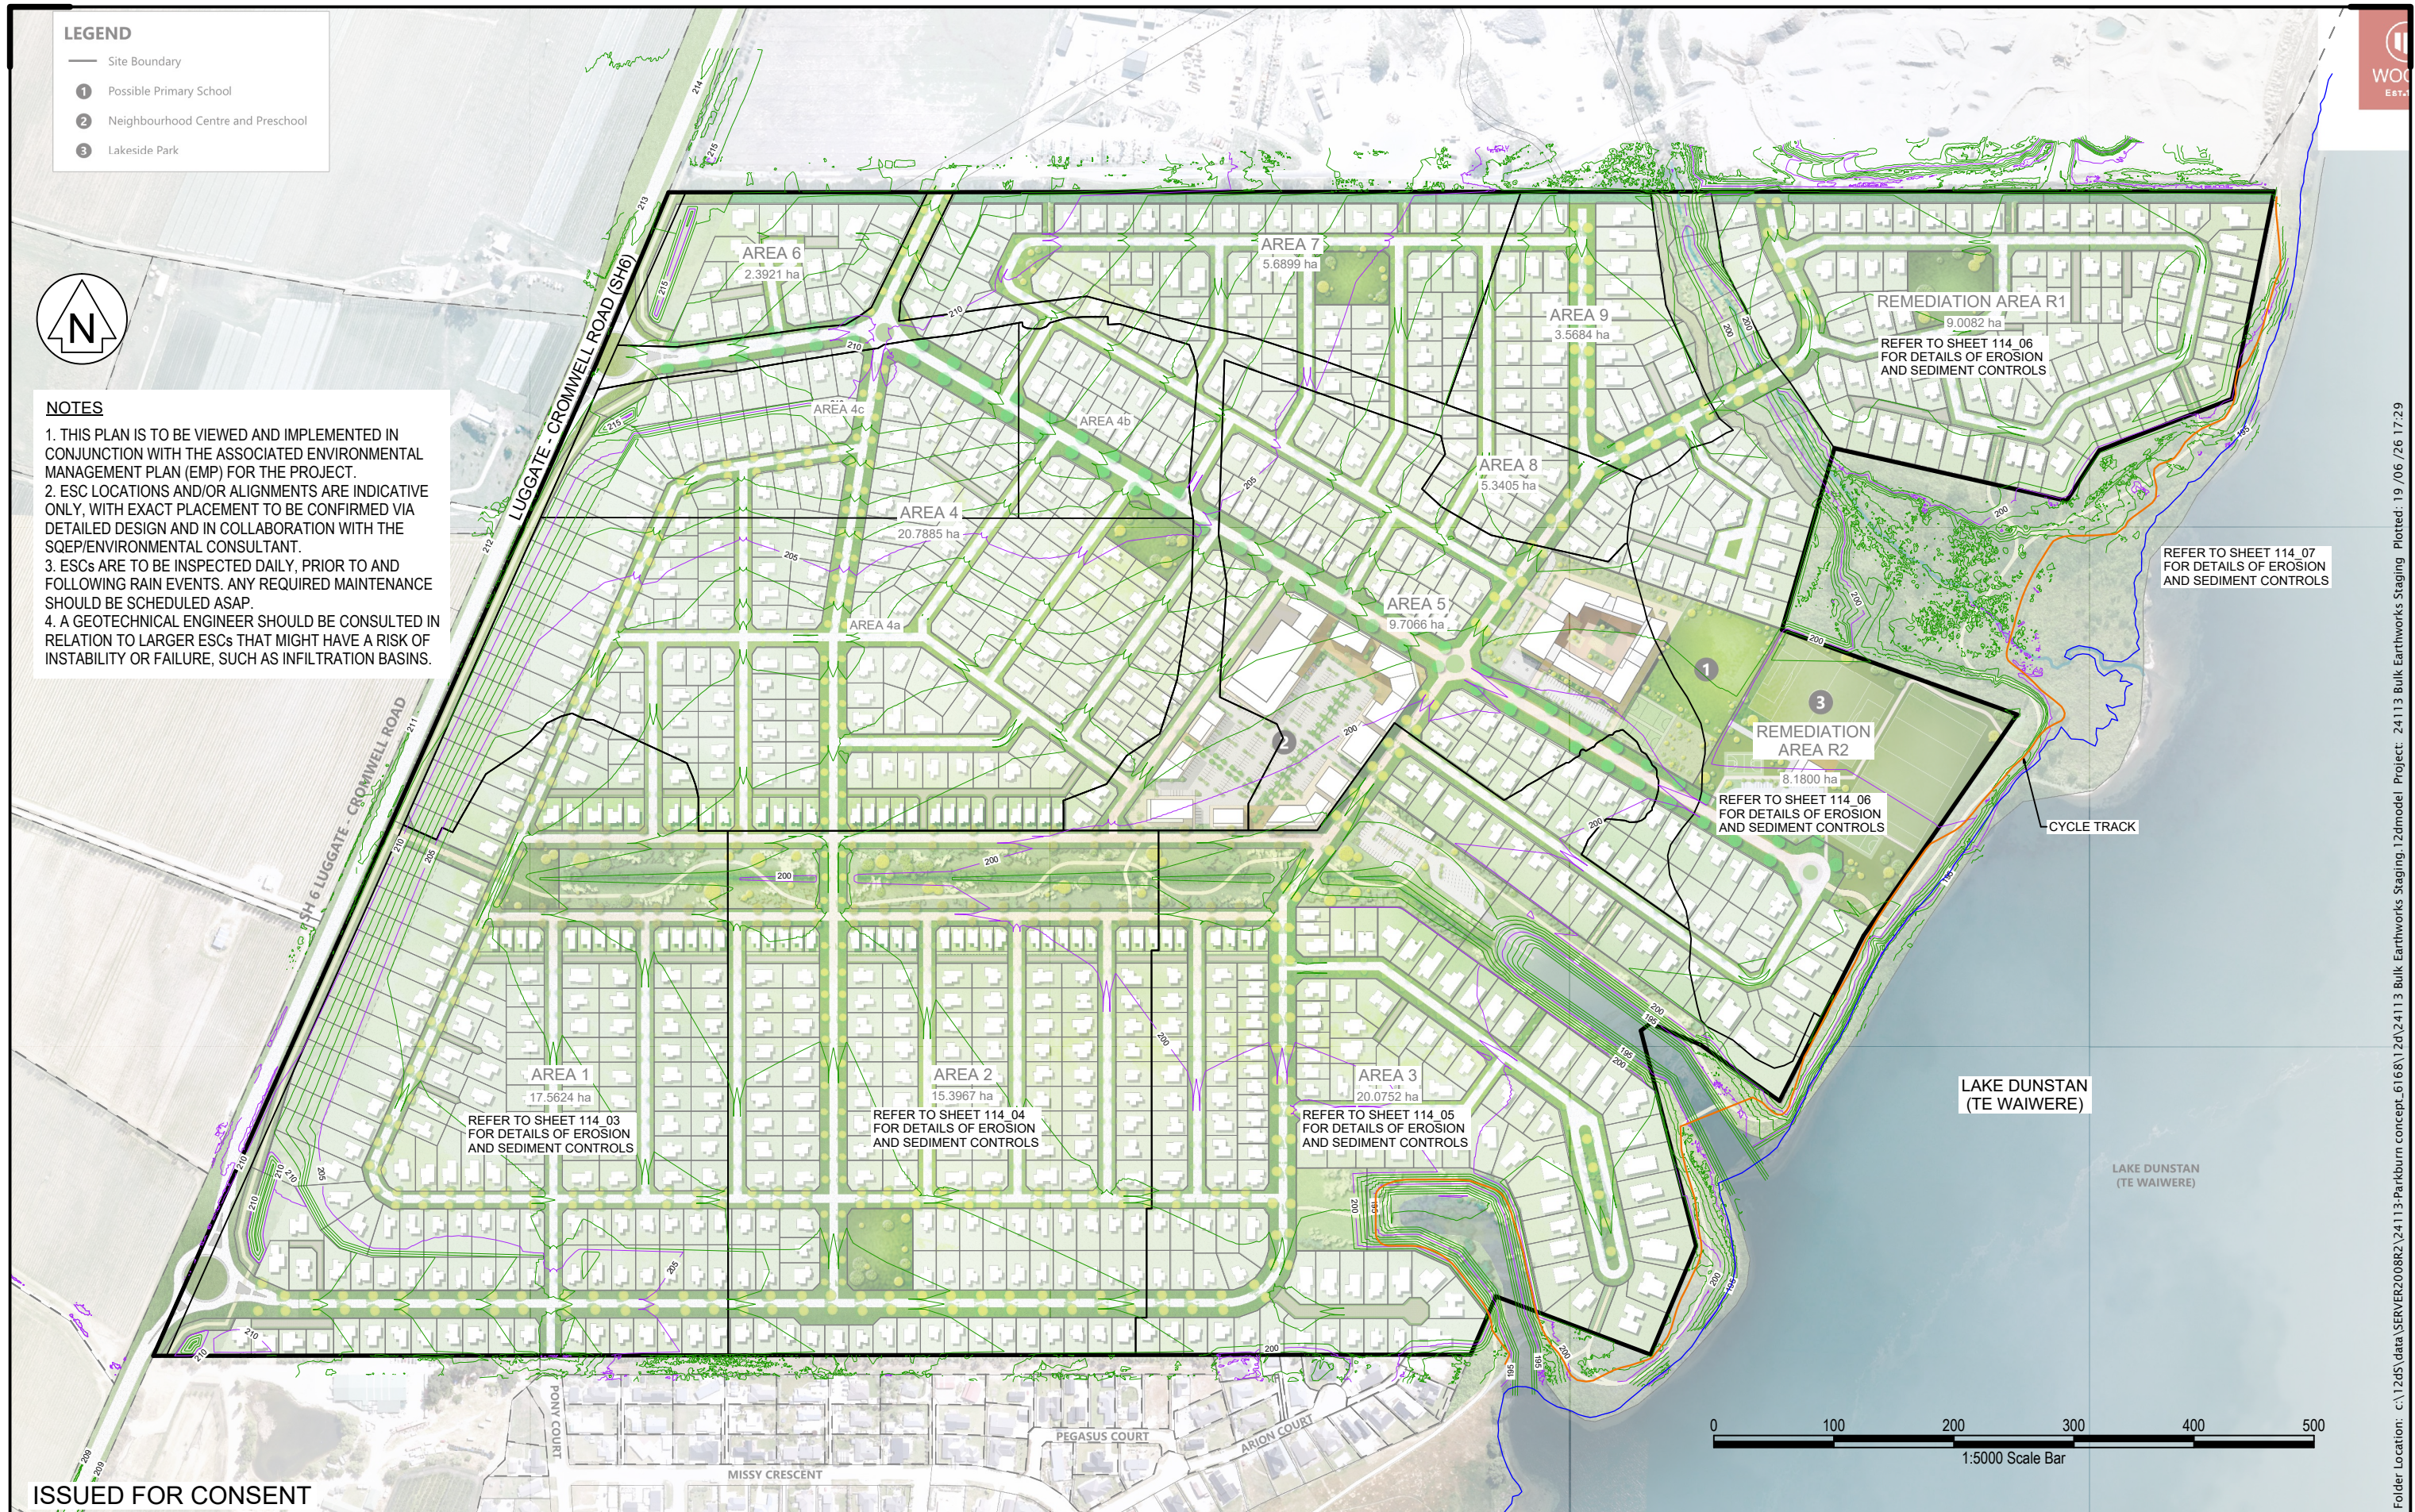

ISSUED FOR CONSENT

LANDPRO.
OFFICES IN CROMWELL, WANAKA, AND NEW PLYMOUTH - www.landpro.co.nz

Client
FH LAND DEVELOPMENT LTD

NOTES
- All dimensions shown are in metres unless otherwise shown
- Copyright on this drawing is reserved
- Check any electronic data against the hardcopy plan to ensure it is the latest version
- If this plan is being used as part of sale and purchase agreement then it is done so on the basis that it is preliminary only, final dimensions and areas may vary on final survey

EROSION AND SEDIMENT CONTROL - OVERVIEW - DESIGN SURFACE
PARKBURN DEVELOPMENT PROJECT
922 LUGGATE - CROMWELL ROAD

Rev.	Date	Revision Details	By	Designed	Date	Job No.	Drawing No.
				WN	04 2026	24113	114_02
				Drawn	Date	Scale	
				KA	05 2026	1:5000 @ A3	
				Checked	Date	Datum & Level	Rev.
				NKA	06 2026	LP2000 & NZVD16	-

Folder Location: c:\12d\data\SERVER2008R2\24113-Parkburn concept_6168\12d\24113 Bulk Earthworks Staging, 12dmodel Project: 24113 Bulk Earthworks Staging Plotted: 19/06/26 17:29