Notes:

- Contours shown at 0.5m intervals
- Secondary flow paths are that of the 1% AEP storm

Legend

- property boundary
- design contours
- secondary flow path

Client

WTR WAIKATO THOROUGHBRED RACING
TE RAPA · CAMBRIDGE · WAIPA

Contractor

BCD GROUP

Sheet
SITE LEVELS - OVERALL

Project Title
WAIKATO THOROUGHBRED RACING
PENCARROW ROAD, TAMAHERE

Rev	Date	By	Reason
3	30-09-2026	BF	FOR CONSENT
2	16-09-2026	BF	FOR APPROVAL
1	28/08/2026	BF	FOR INFORMATION

Drawn: BF | Scale: 1:5000 | at A1
Engineer: BCD
Job No: 23-1883 | Sheet No: C-110 | Revision 3

all dimensions to be verified on site before making any shop drawings or commencing any work.

the copyright of this drawing remains with BCD Group

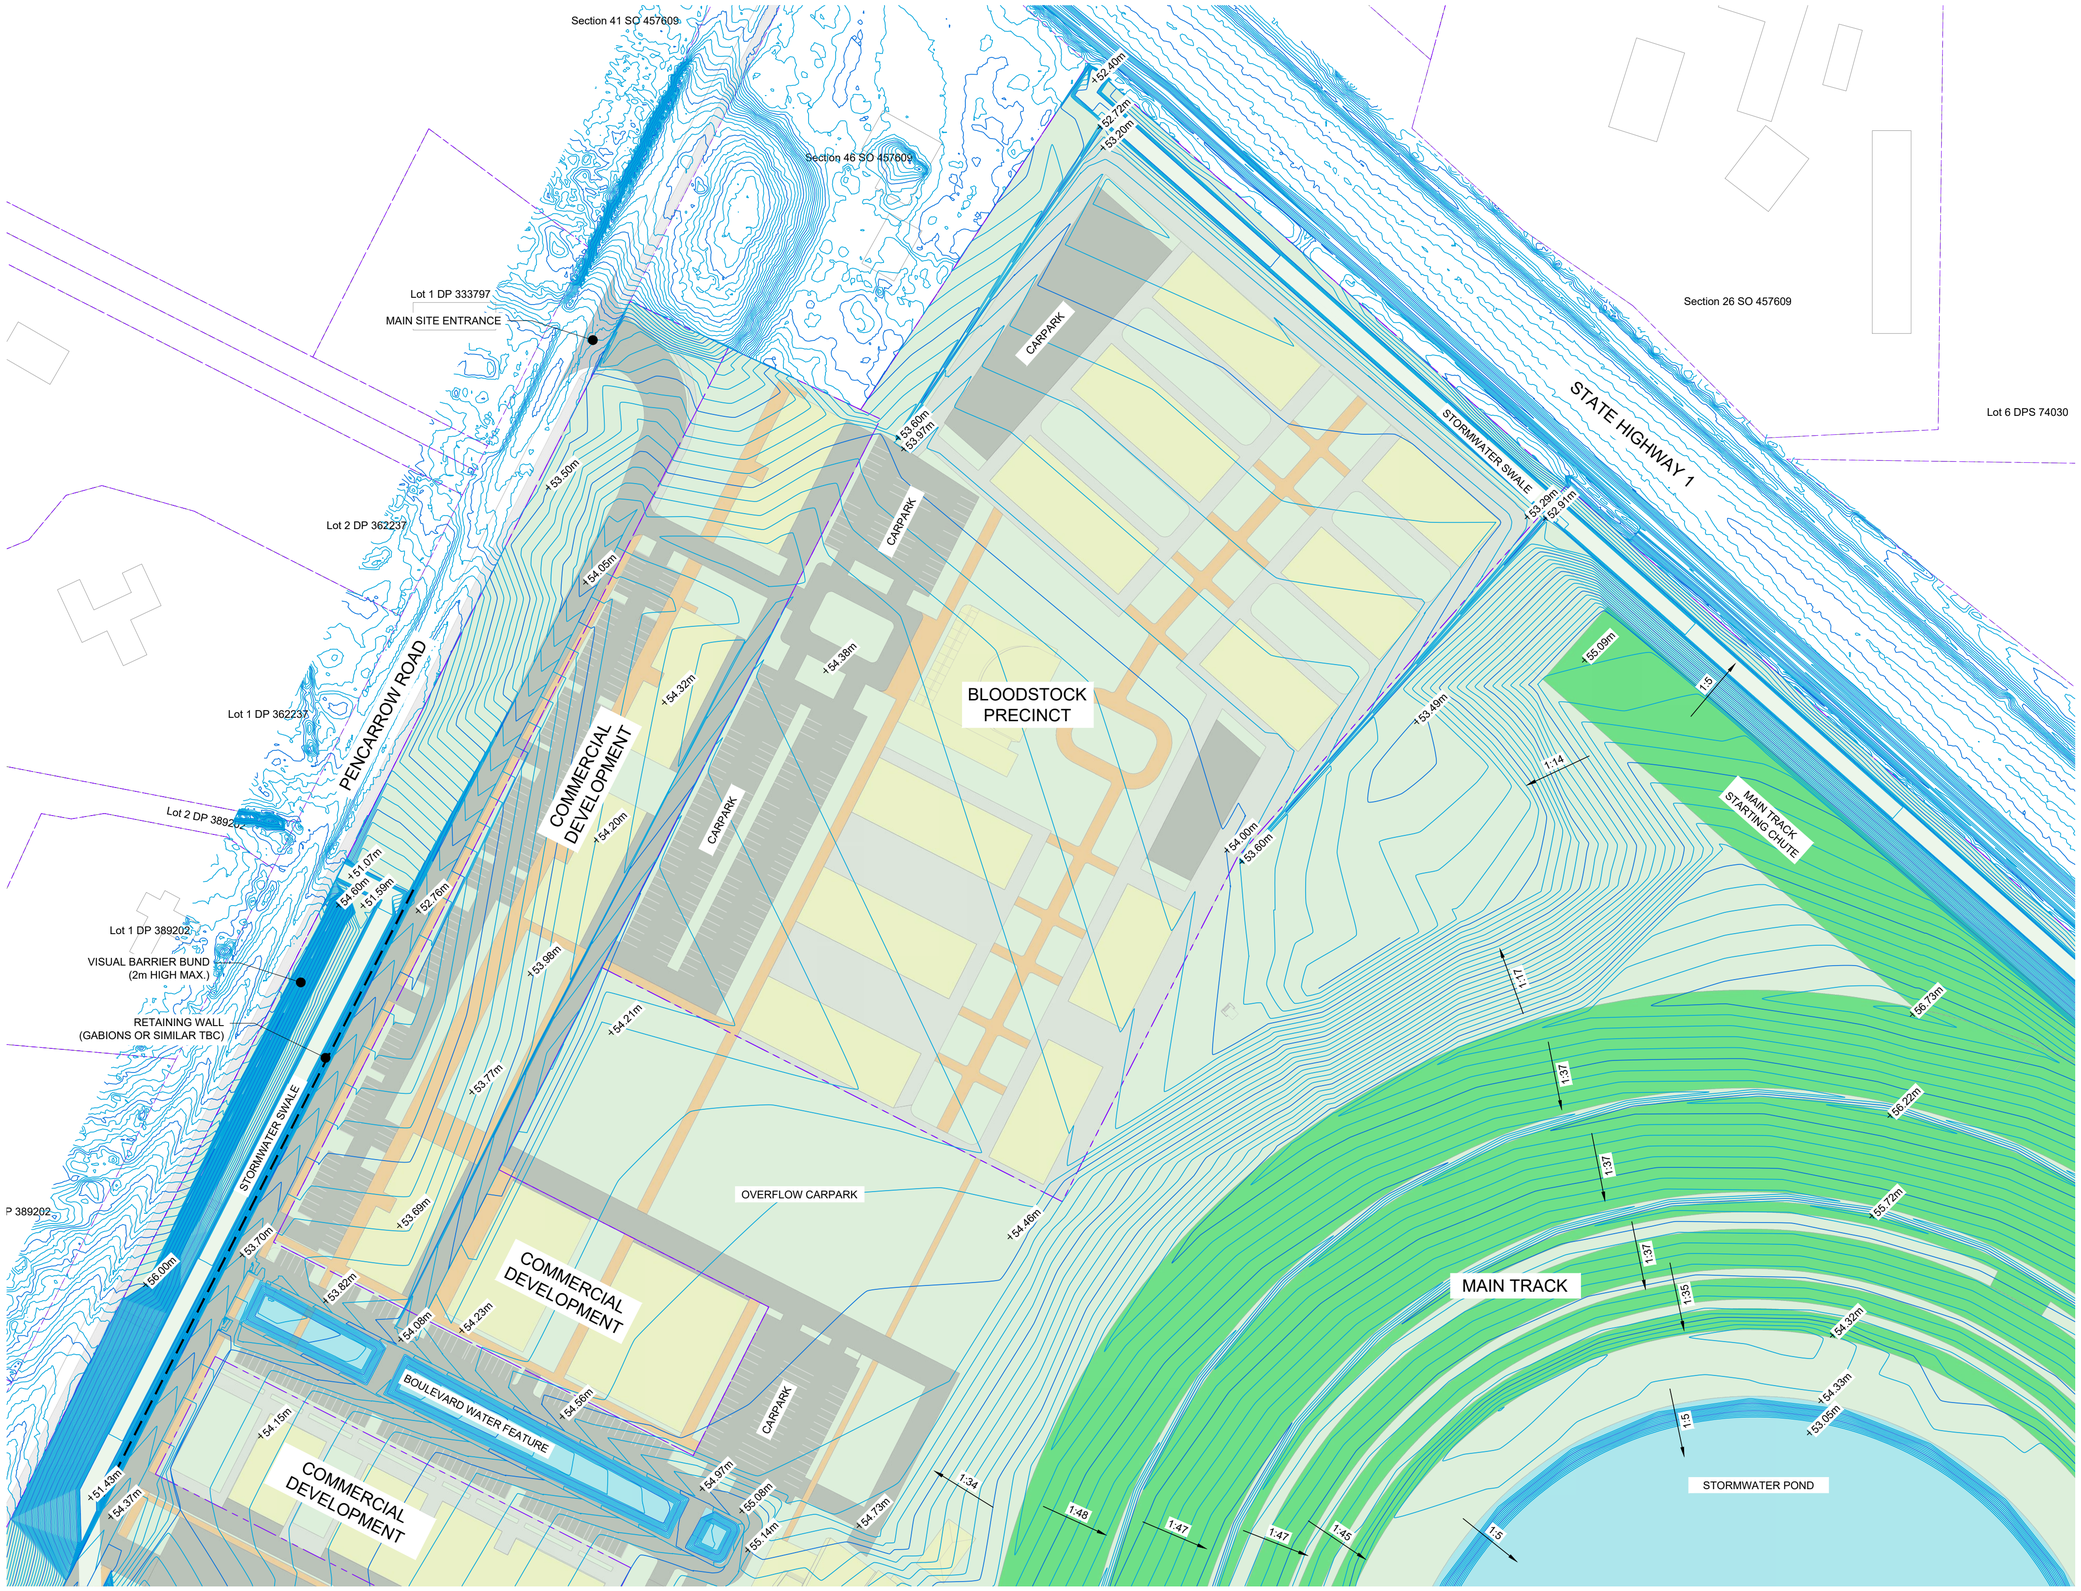

Notes:

- Contours shown at 0.1m intervals
- Levels in terms of NZVD 2016

Legend

	property boundary
	design contours
+55.16m	design level
1:94	design slope

Client: WTR WAIKATO THOROUGHBRED RACING — TE RAPA · CAMBRIDGE · WAIPA

Contractor:

BCD GROUP

Sheet: **SITE LEVELS - BLOODSTOCK**

Project Title: **WAIKATO THOROUGHBRED RACING**

PENCARROW ROAD, TAMAHERE

Rev	Date	By	Reason
3	30-09-2026	BF	FOR CONSENT
2	16-09-2026	BF	FOR APPROVAL
1	28/08/2026	BF	FOR INFORMATION

Drawn: BF | Scale: 1:1000 | at A1

Engineer: BCD

Job No:	Sheet No:	Revision
23-1883	C-111	3

all dimensions to be verified on site before making any shop drawings or commencing any work.

the copyright of this drawing remains with BCD Group

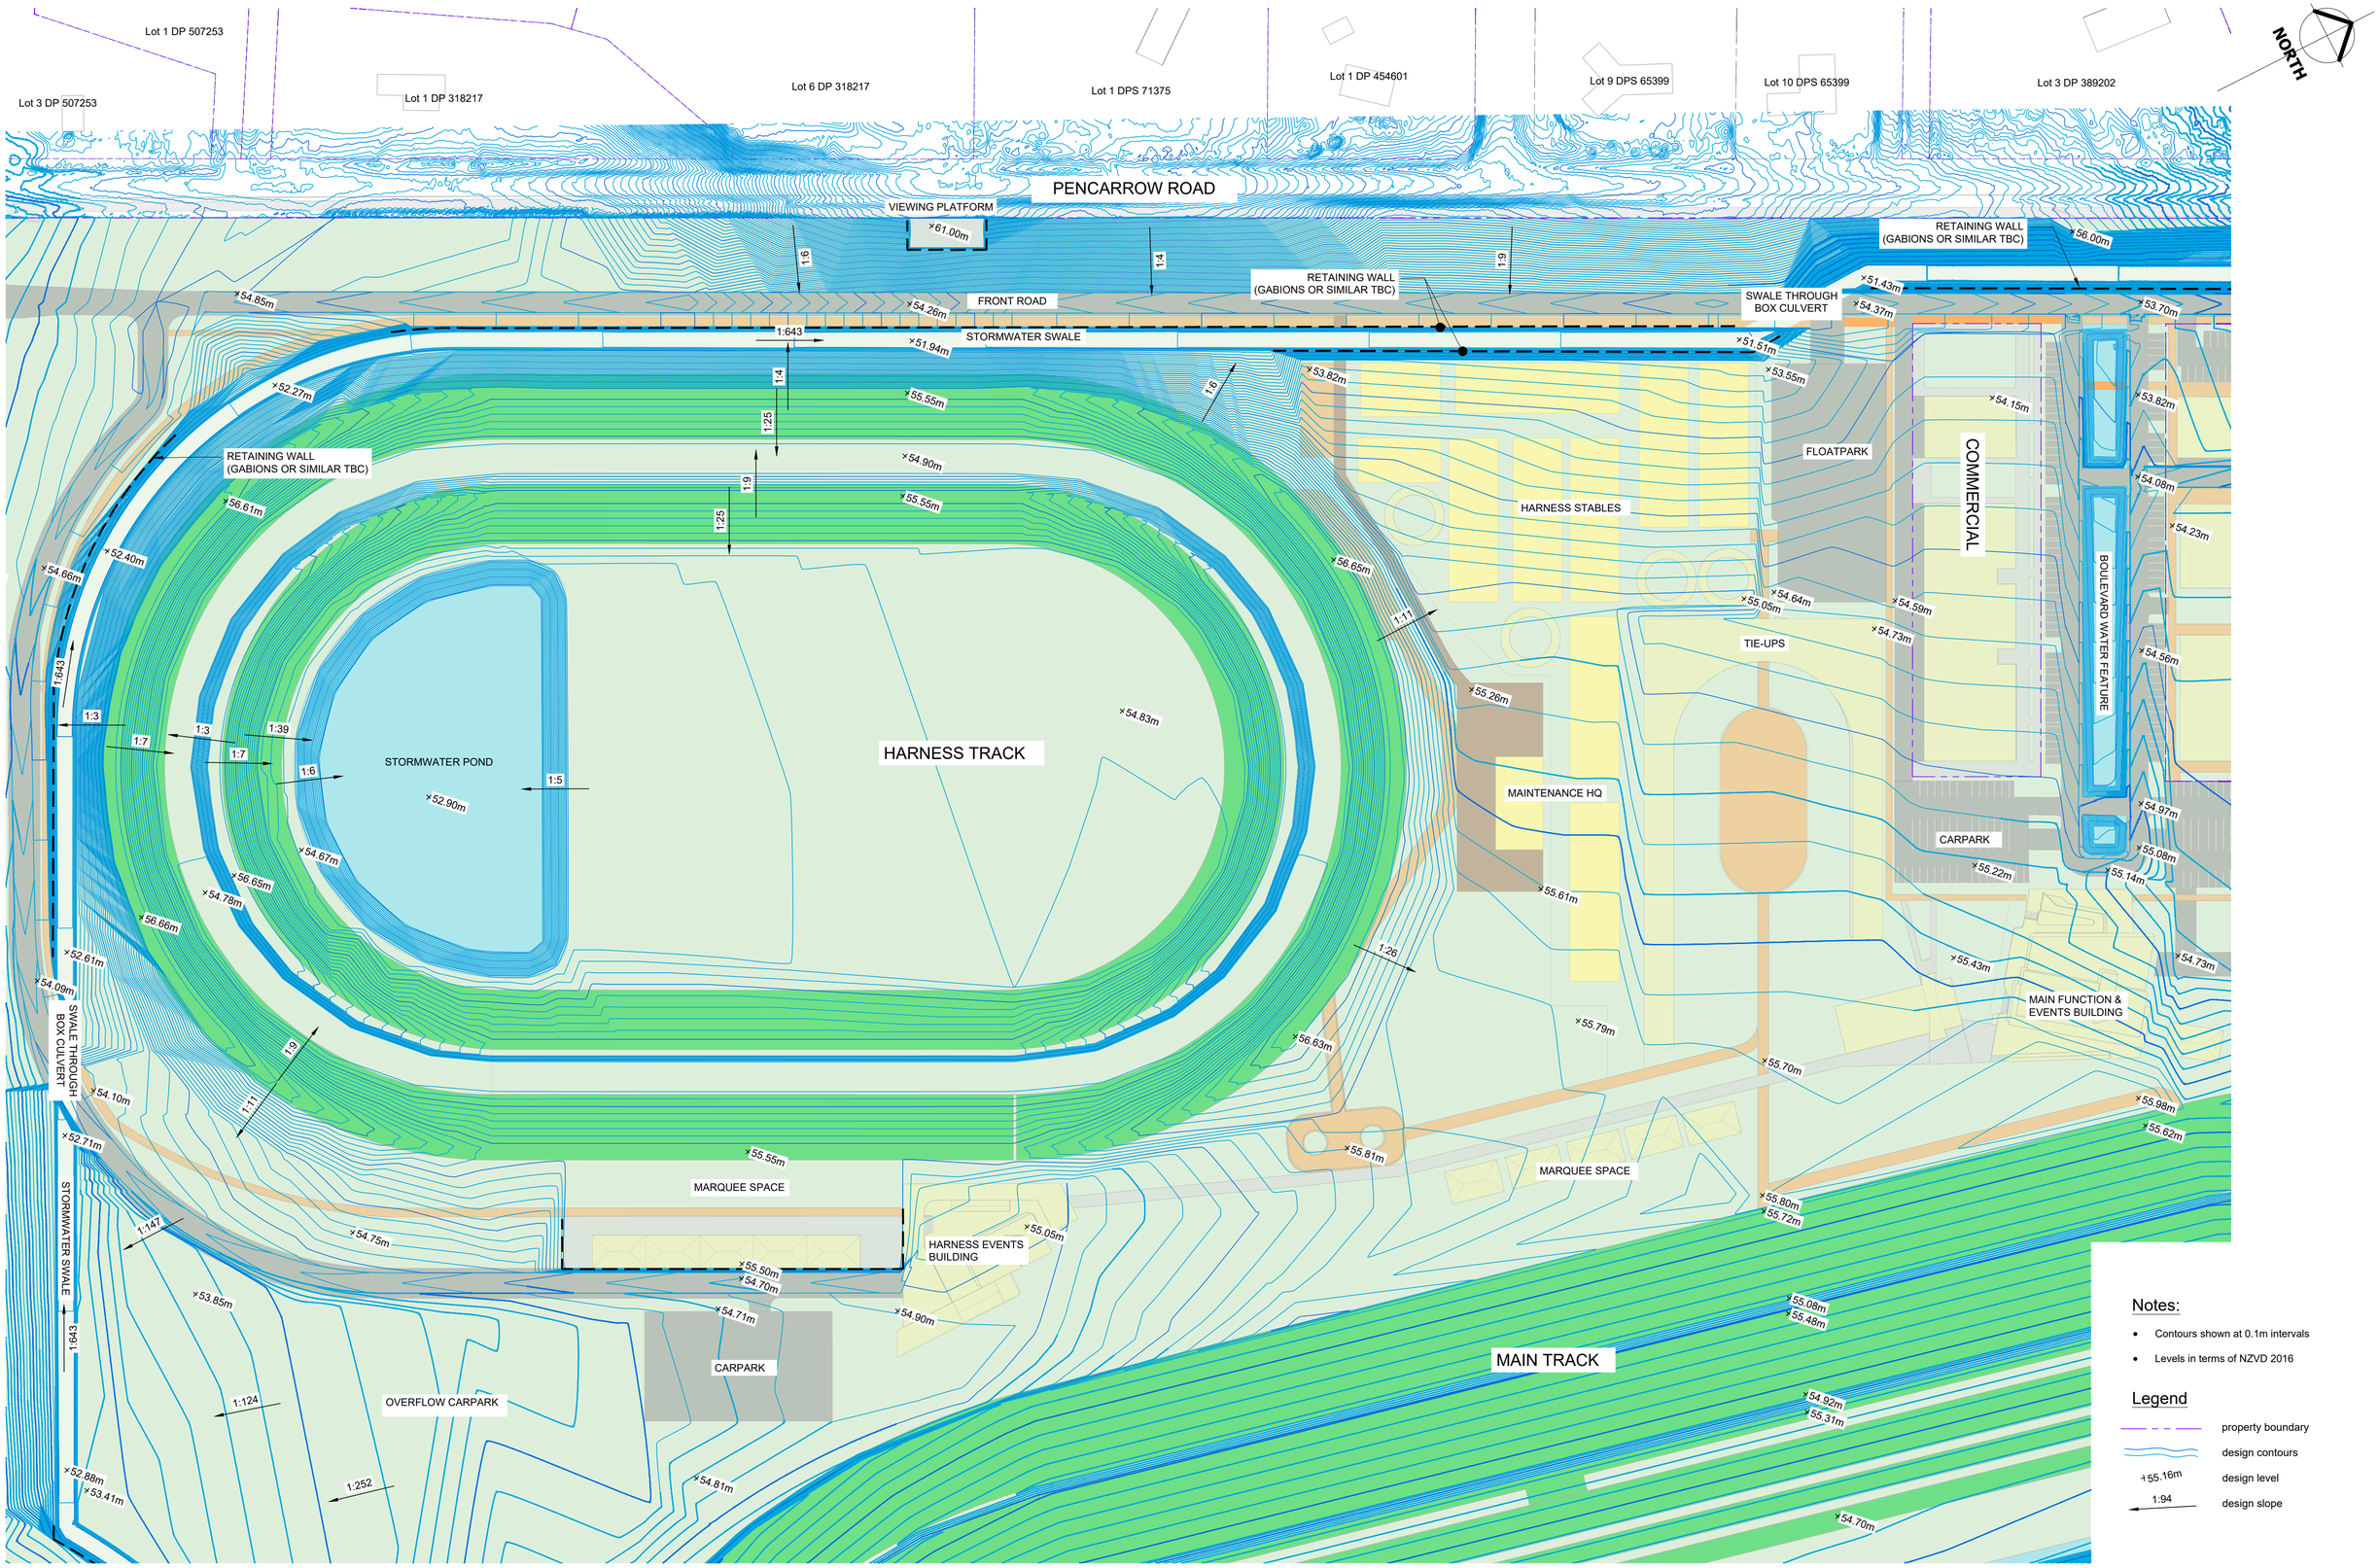

Notes:

- Contours shown at 0.1m intervals
- Levels in terms of NZVD 2016

Legend

property boundary

design contours

55.16m design level

1:94 design slope

Client	Contractor	Sheet	Drawn: BF	Scale: 1:1000	at A1
WTR WAIKATO THOROUGHBRED RACING TE RAPA · CAMBRIDGE · WAIPA	BCD GROUP	**SITE LEVELS - MAIN & HARNESS**	Engineer: BCD		
		Project Title **WAIKATO THOROUGHBRED RACING** PENCARROW ROAD, TAMAHERE	Job No: 23-1883	Sheet No: C-112	Revision 3

Rev	Date	By	Reason
3	30-09-2026	BF	FOR CONSENT
2	16-09-2026	BF	FOR APPROVAL
1	28/08/2026	BF	FOR INFORMATION

all dimensions to be verified on site before making any shop drawings or commencing any work.

the copyright of this drawing remains with BCD Group

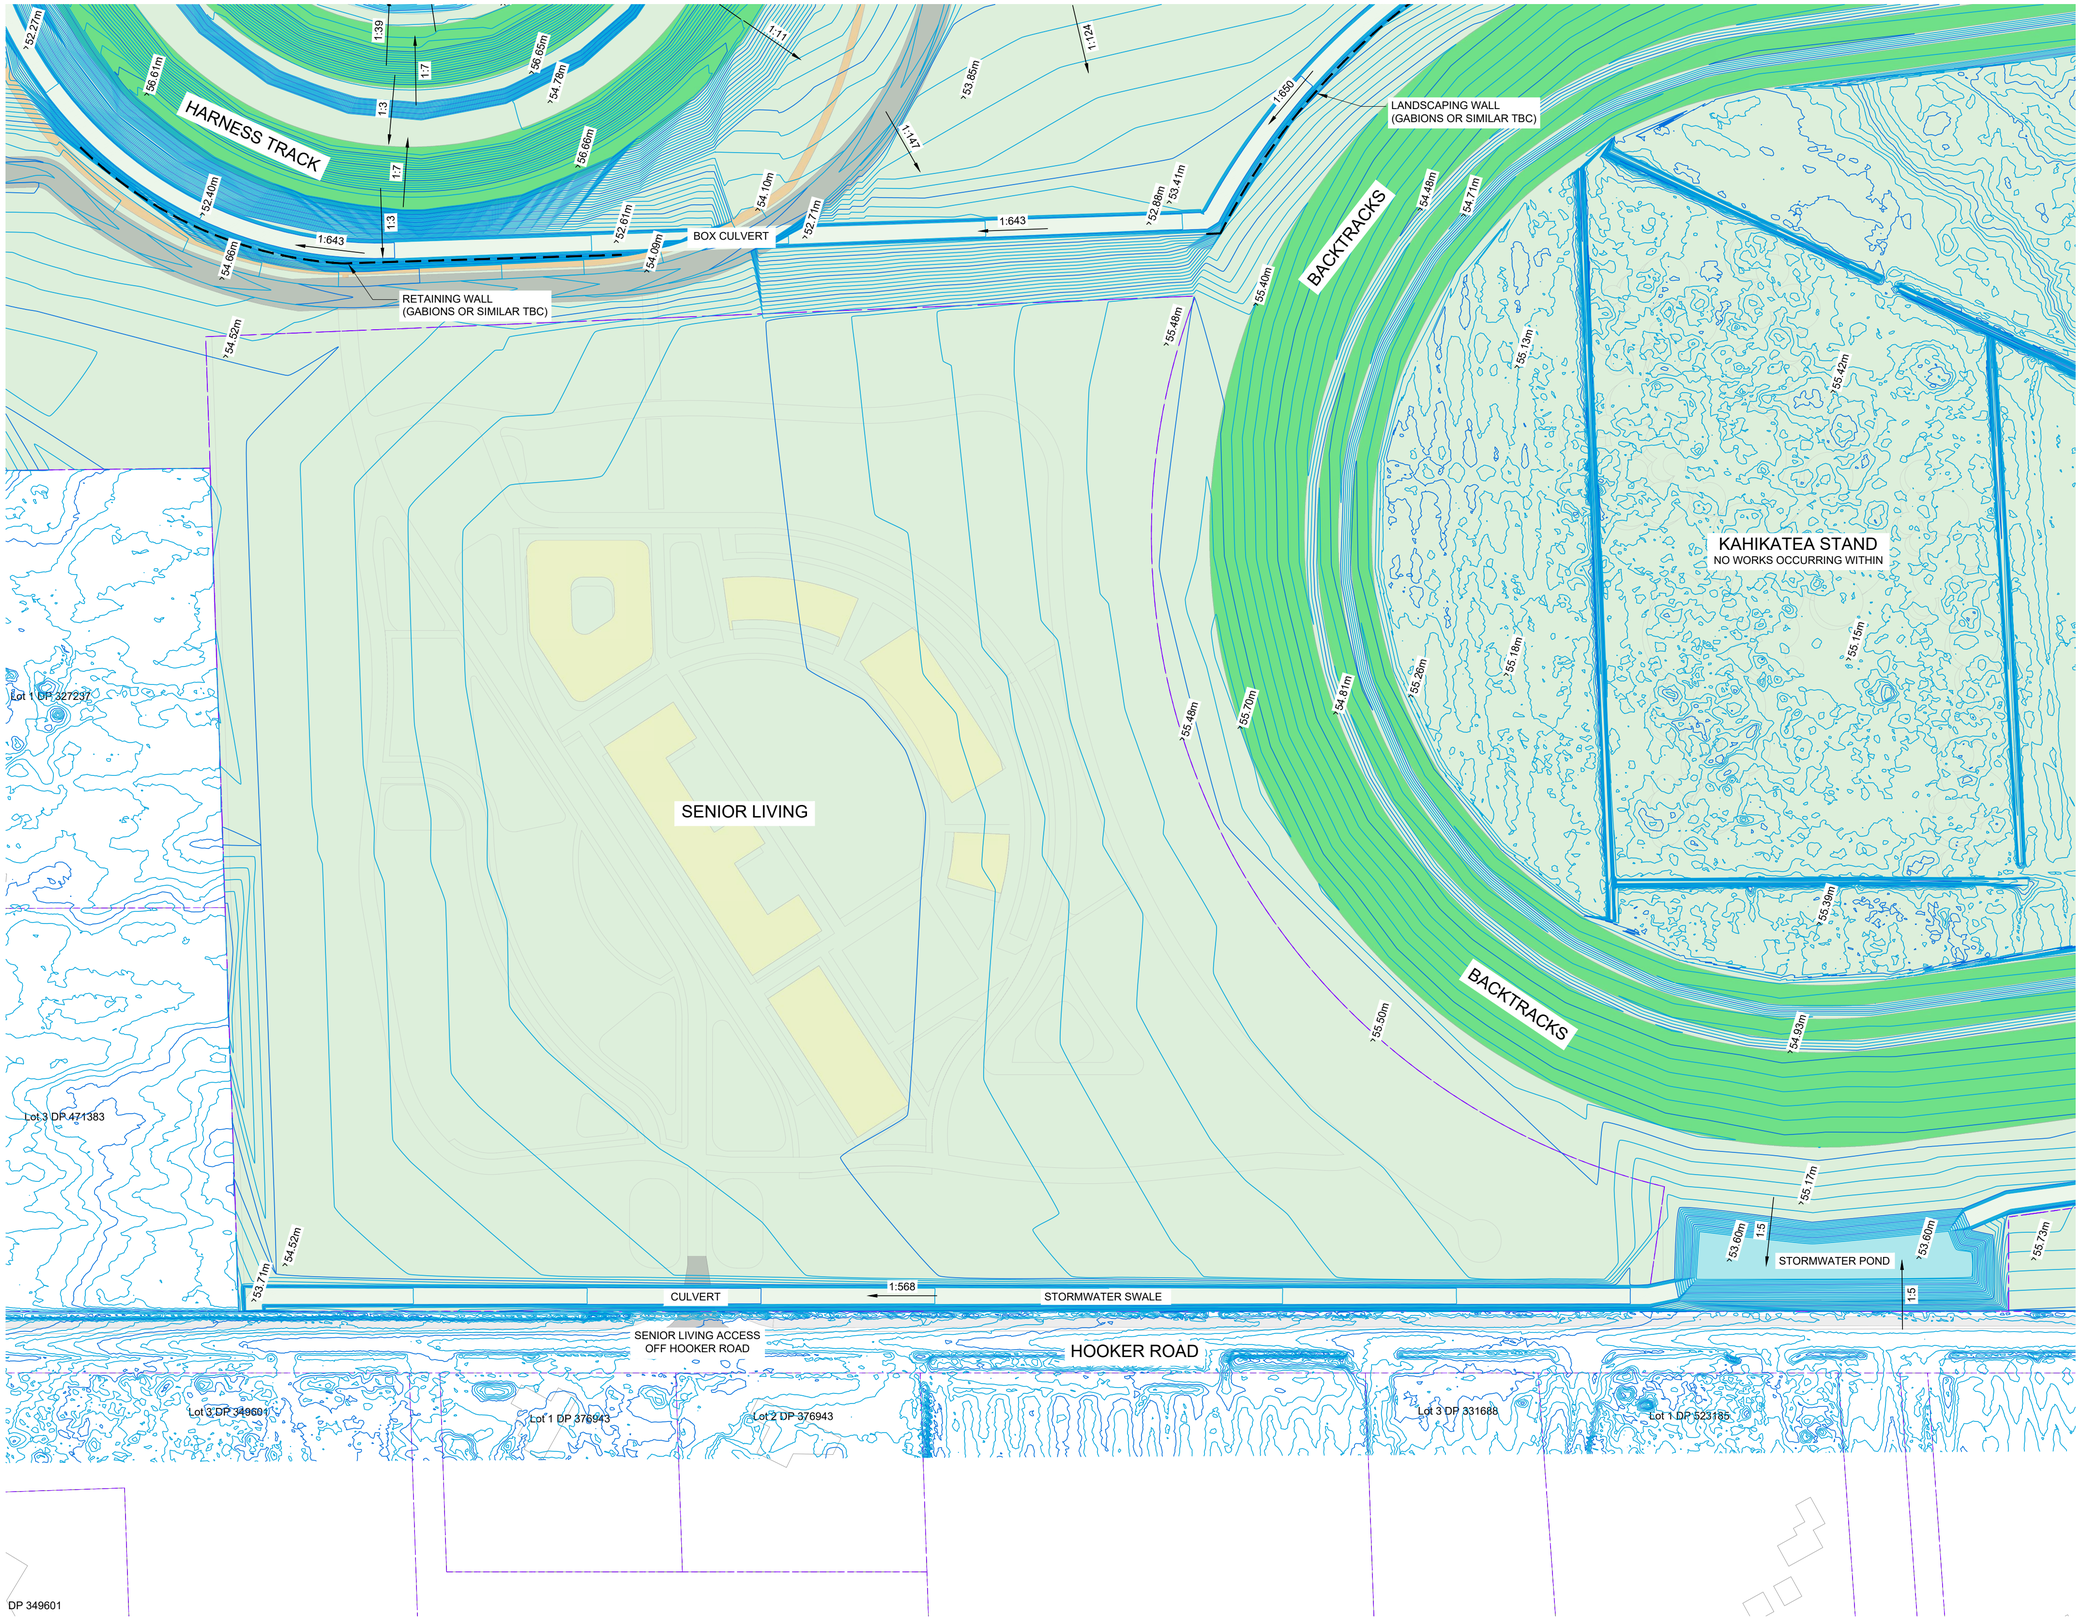

NORTH

Notes:

- Contours shown at 0.1m intervals
- Levels in terms of NZVD 2016

Legend

	property boundary
	design contours
55.16m	design level
1:94	design slope

Client: WTR WAIKATO THOROUGHBRED RACING — TE RAPA · CAMBRIDGE · WAIPA

Contractor:

BCD GROUP

Sheet: **SITE LEVELS - SENIOR LIVING**

Project Title: **WAIKATO THOROUGHBRED RACING**

PENCARROW ROAD, TAMAHERE

Rev	Date	By	Reason
3	30-09-2026	BF	FOR CONSENT
2	16-09-2026	BF	FOR APPROVAL
1	28/08/2026	BF	FOR INFORMATION

Drawn: BF | Scale: 1:1000 | at A1

Engineer: BCD

Job No:	Sheet No:	Revision
23-1883	C-113	3

all dimensions to be verified on site before making any shop drawings or commencing any work.

the copyright of this drawing remains with BCD Group

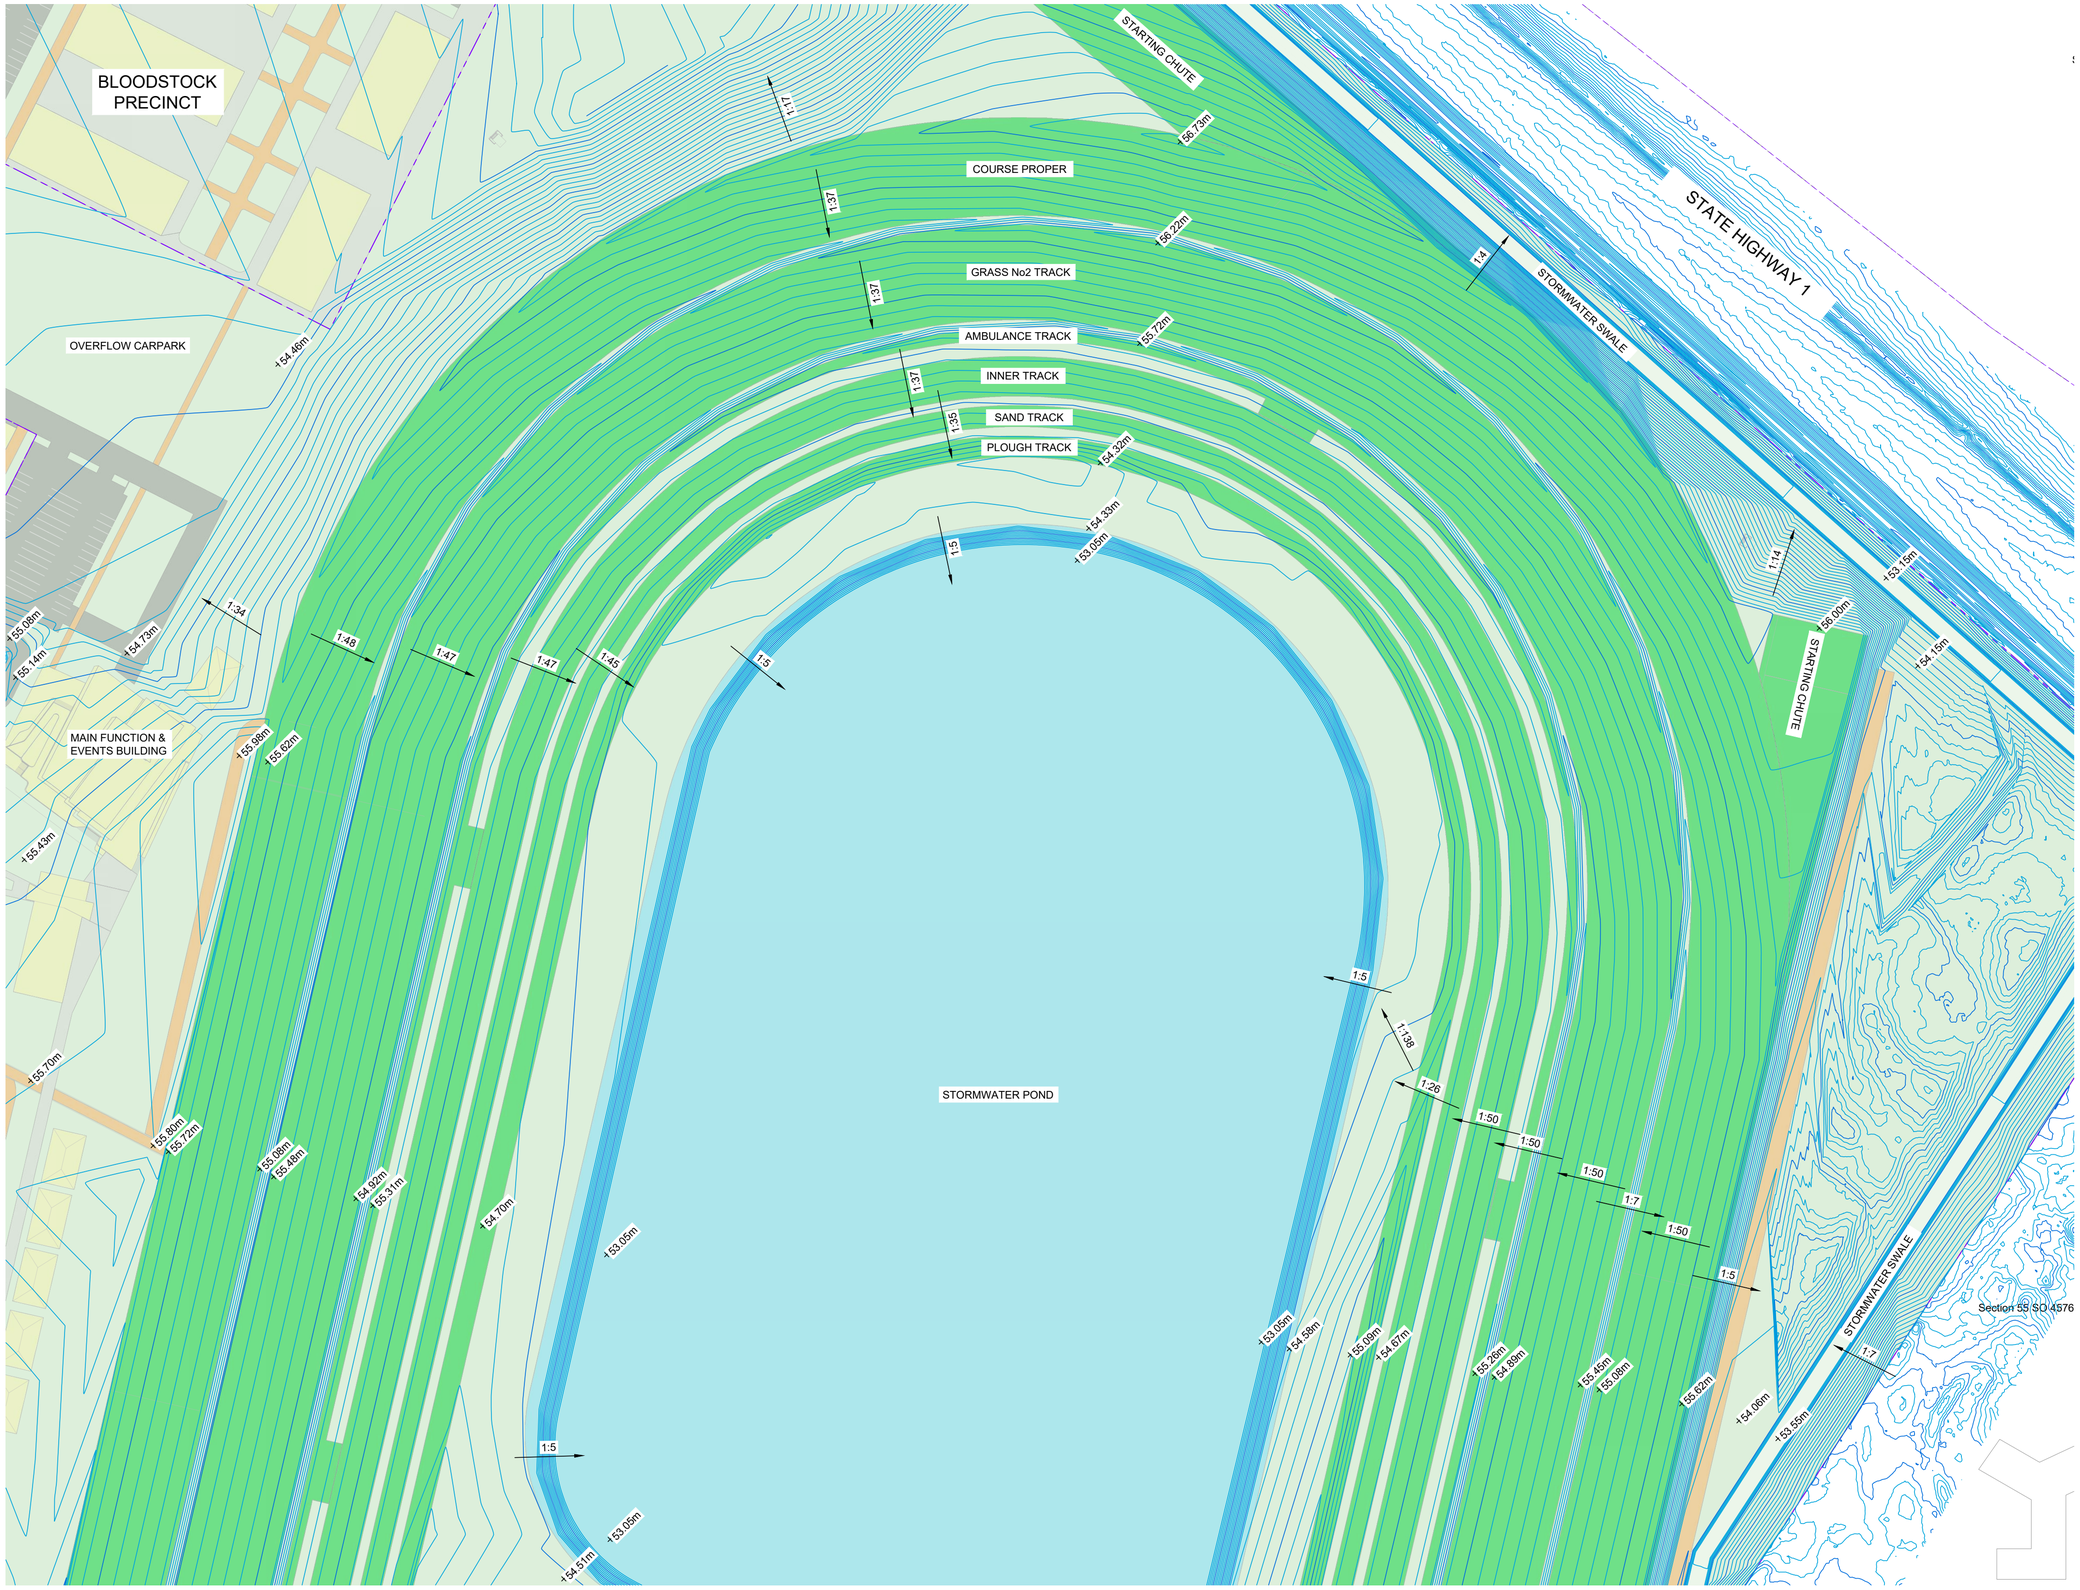

NORTH

Notes:

- Contours shown at 0.1m intervals
- Levels in terms of NZVD 2016

Legend

- property boundary
- design contours
- +55.16m design level
- 1:94 design slope

Client	Contractor	Sheet					
WTR WAIKATO THOROUGHBRED RACING TE RAPA · CAMBRIDGE · WAIPA		**SITE LEVELS - MAIN TRACK (NORTH)**				Drawn: BF	Scale: 1:1000 at A1
		Project Title				Engineer: BCD	
		WAIKATO THOROUGHBRED RACING				Job No:	Sheet No: / Revision
		PENCARROW ROAD, TAMAHERE				23-1883	C-114 / 3

Rev	Date	By	Reason
3	30-09-2026	BF	FOR CONSENT
2	16-09-2026	BF	FOR APPROVAL
1	28/08/2026	BF	FOR INFORMATION

BCD GROUP

all dimensions to be verified on site before making any shop drawings or commencing any work.

the copyright of this drawing remains with BCD Group

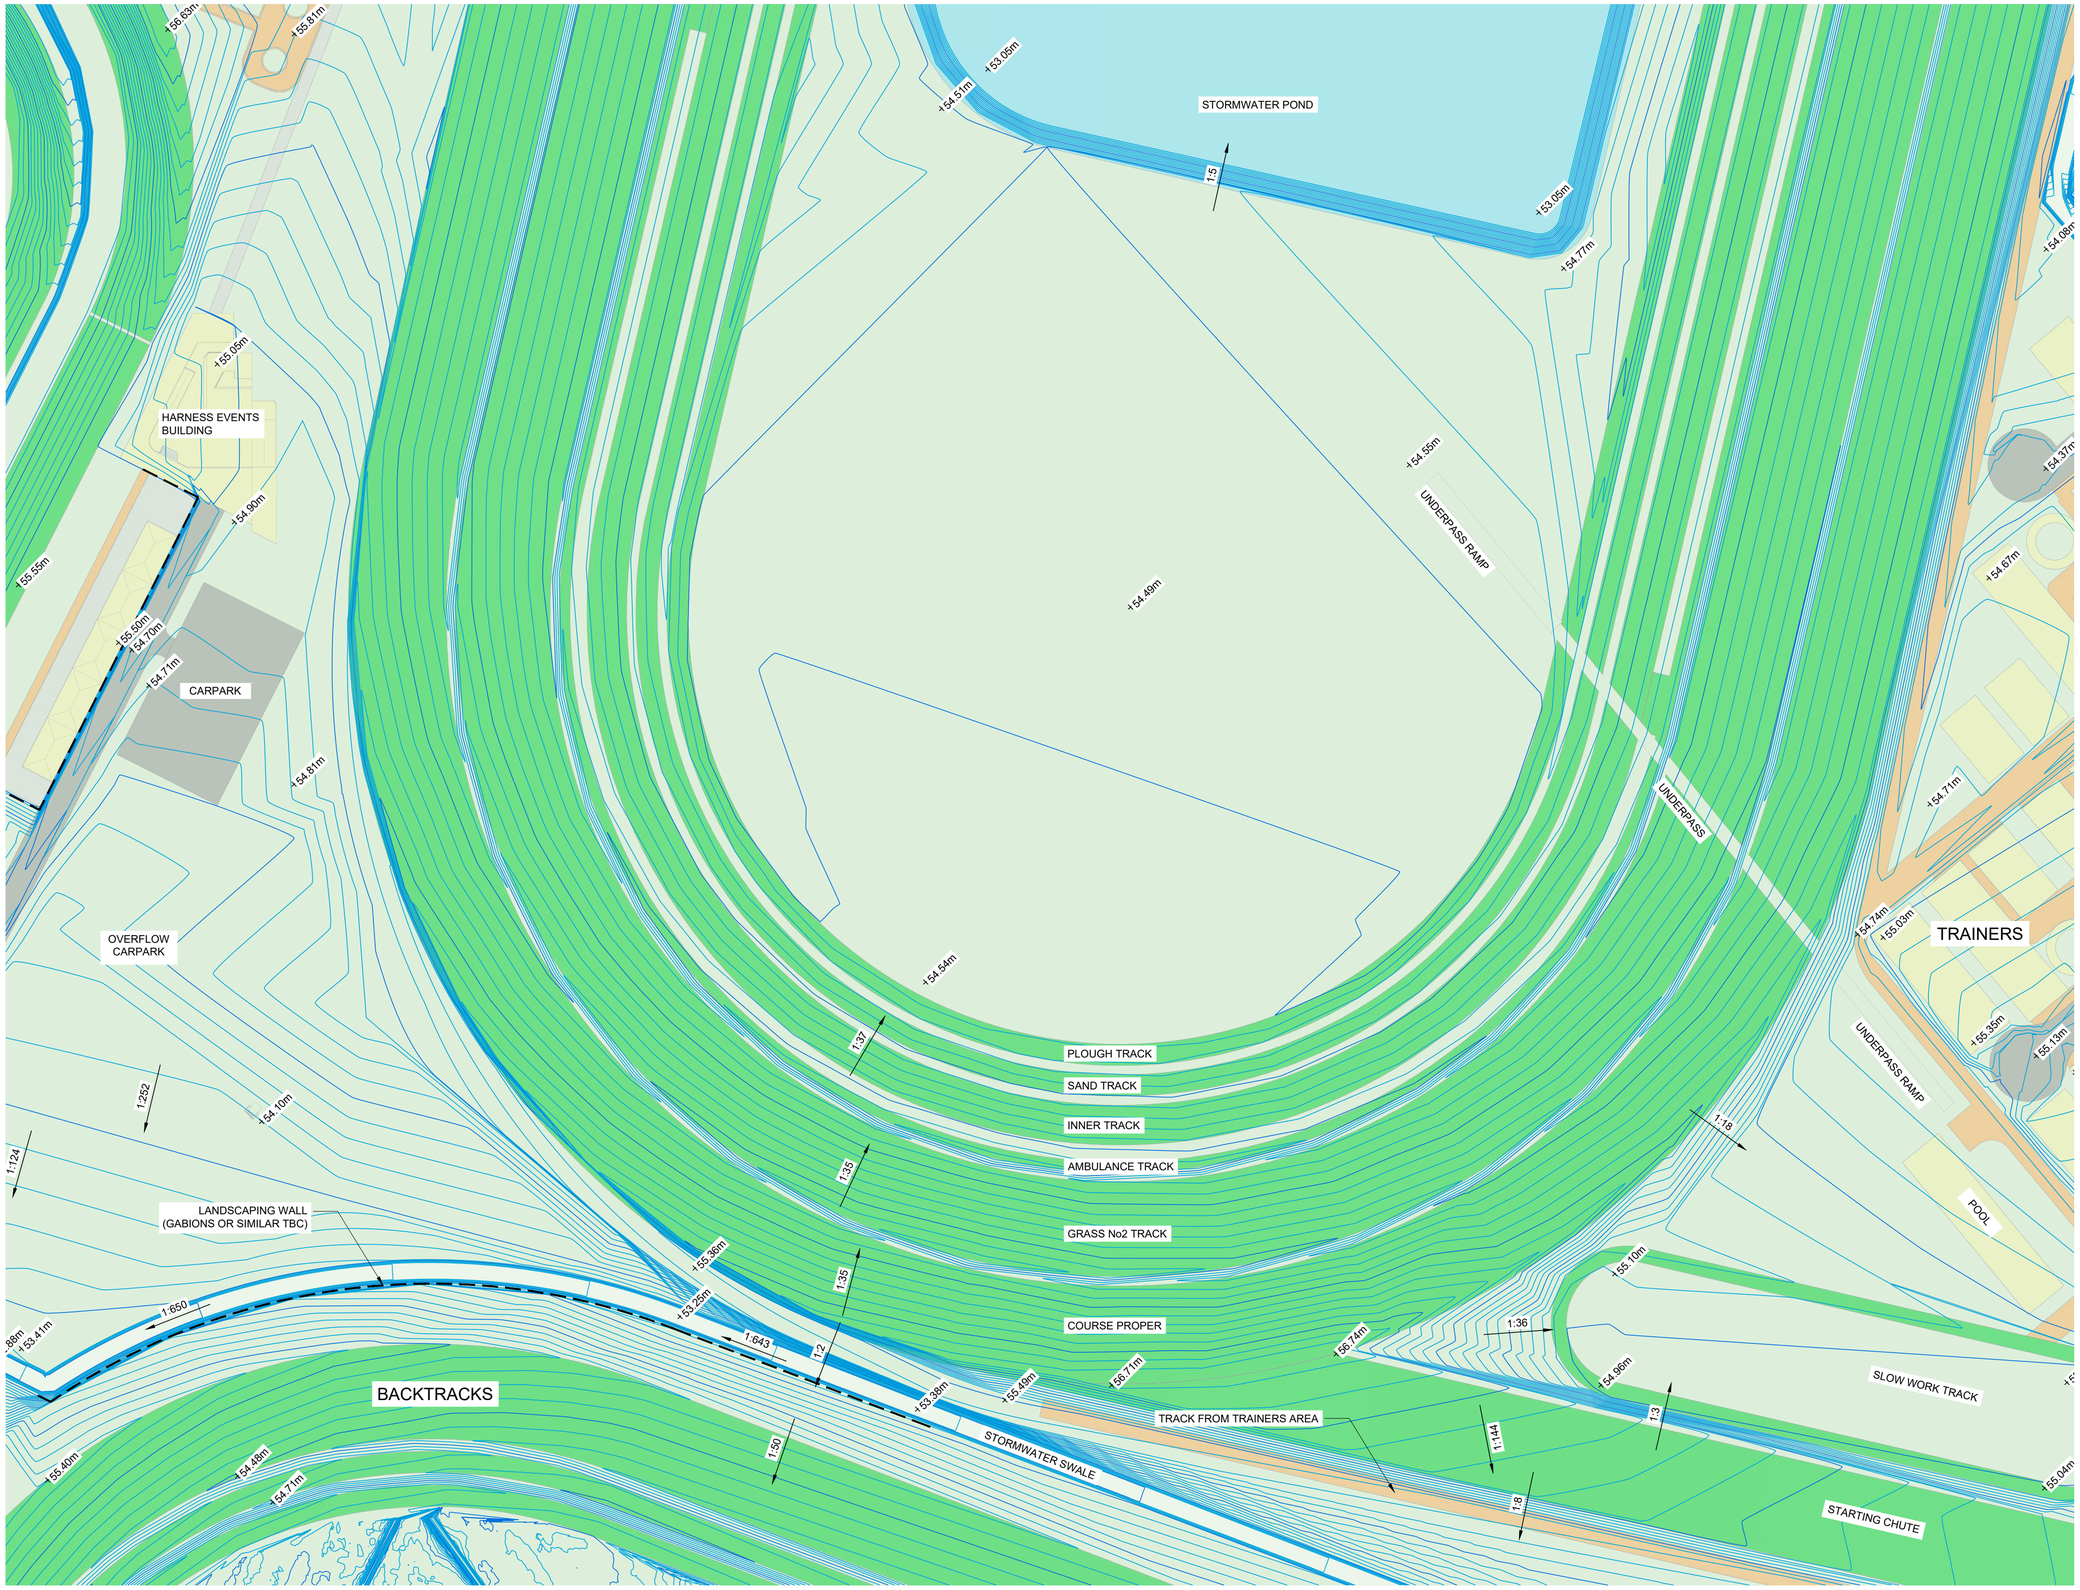

Notes:

- Contours shown at 0.1m intervals
- Levels in terms of NZVD 2016

Legend

	property boundary
	design contours
+55.16m	design level
1:94	design slope

Client: WTR WAIKATO THOROUGHBRED RACING — TE RAPA · CAMBRIDGE · WAIPA

Contractor:

BCD GROUP

Sheet: **SITE LEVELS - MAIN TRACK (SOUTH)**

Project Title: **WAIKATO THOROUGHBRED RACING**

PENCARROW ROAD, TAMAHERE

Rev	Date	By	Reason
3	30-09-2026	BF	FOR CONSENT
2	16-09-2026	BF	FOR APPROVAL
1	28/08/2026	BF	FOR INFORMATION

Drawn: BF | Scale: 1:1000 | at A1

Engineer: BCD

Job No:	Sheet No:	Revision
23-1883	C-115	3

all dimensions to be verified on site before making any shop drawings or commencing any work.

the copyright of this drawing remains with BCD Group

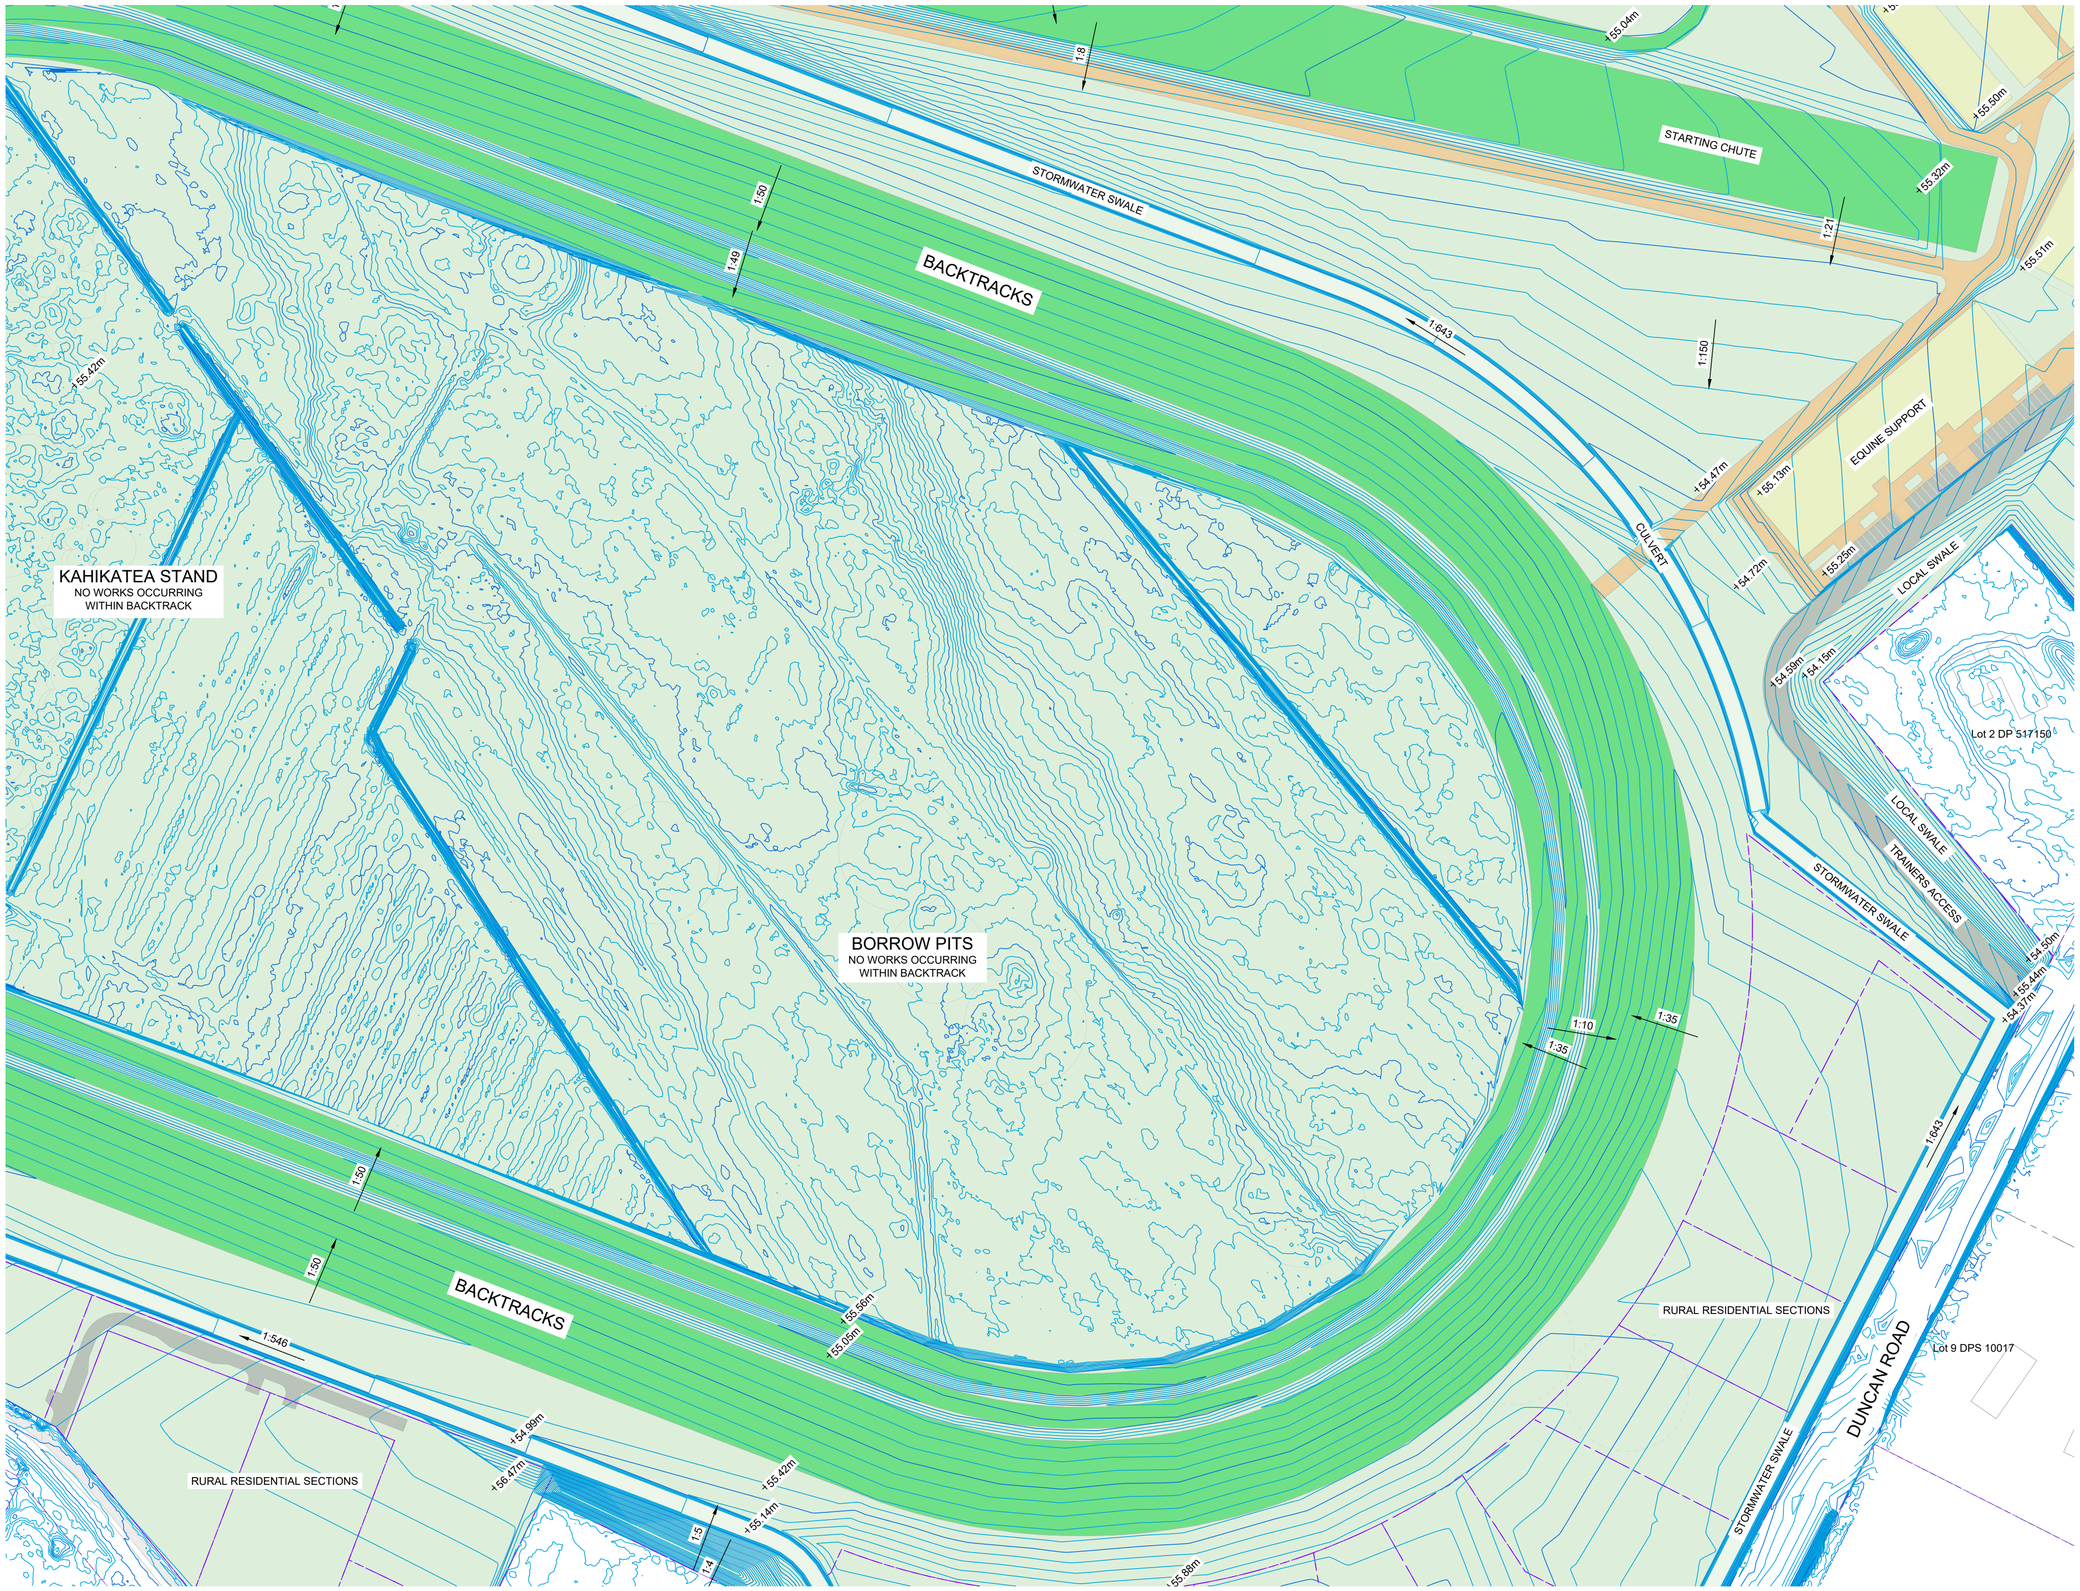

Notes:

- Contours shown at 0.1m intervals
- Levels in terms of NZVD 2016

Legend

	property boundary
	design contours
+55.16m	design level
1:94	design slope

Client	Contractor	Sheet	Drawn: BF	Scale: 1:1000	at A1
WTR WAIKATO THOROUGHBRED RACING TE RAPA · CAMBRIDGE · WAIPA		**SITE LEVELS - PRACTICE TRACK (WEST)**	Engineer: BCD		
		Project Title **WAIKATO THOROUGHBRED RACING** PENCARROW ROAD, TAMAHERE	Job No: 23-1883	Sheet No: C-116	Revision 3

Rev	Date	By	Reason
3	30-09-2026	BF	FOR CONSENT
2	16-09-2026	BF	FOR APPROVAL
1	28/08/2026	BF	FOR INFORMATION

all dimensions to be verified on site before making any shop drawings or commencing any work.

the copyright of this drawing remains with BCD Group

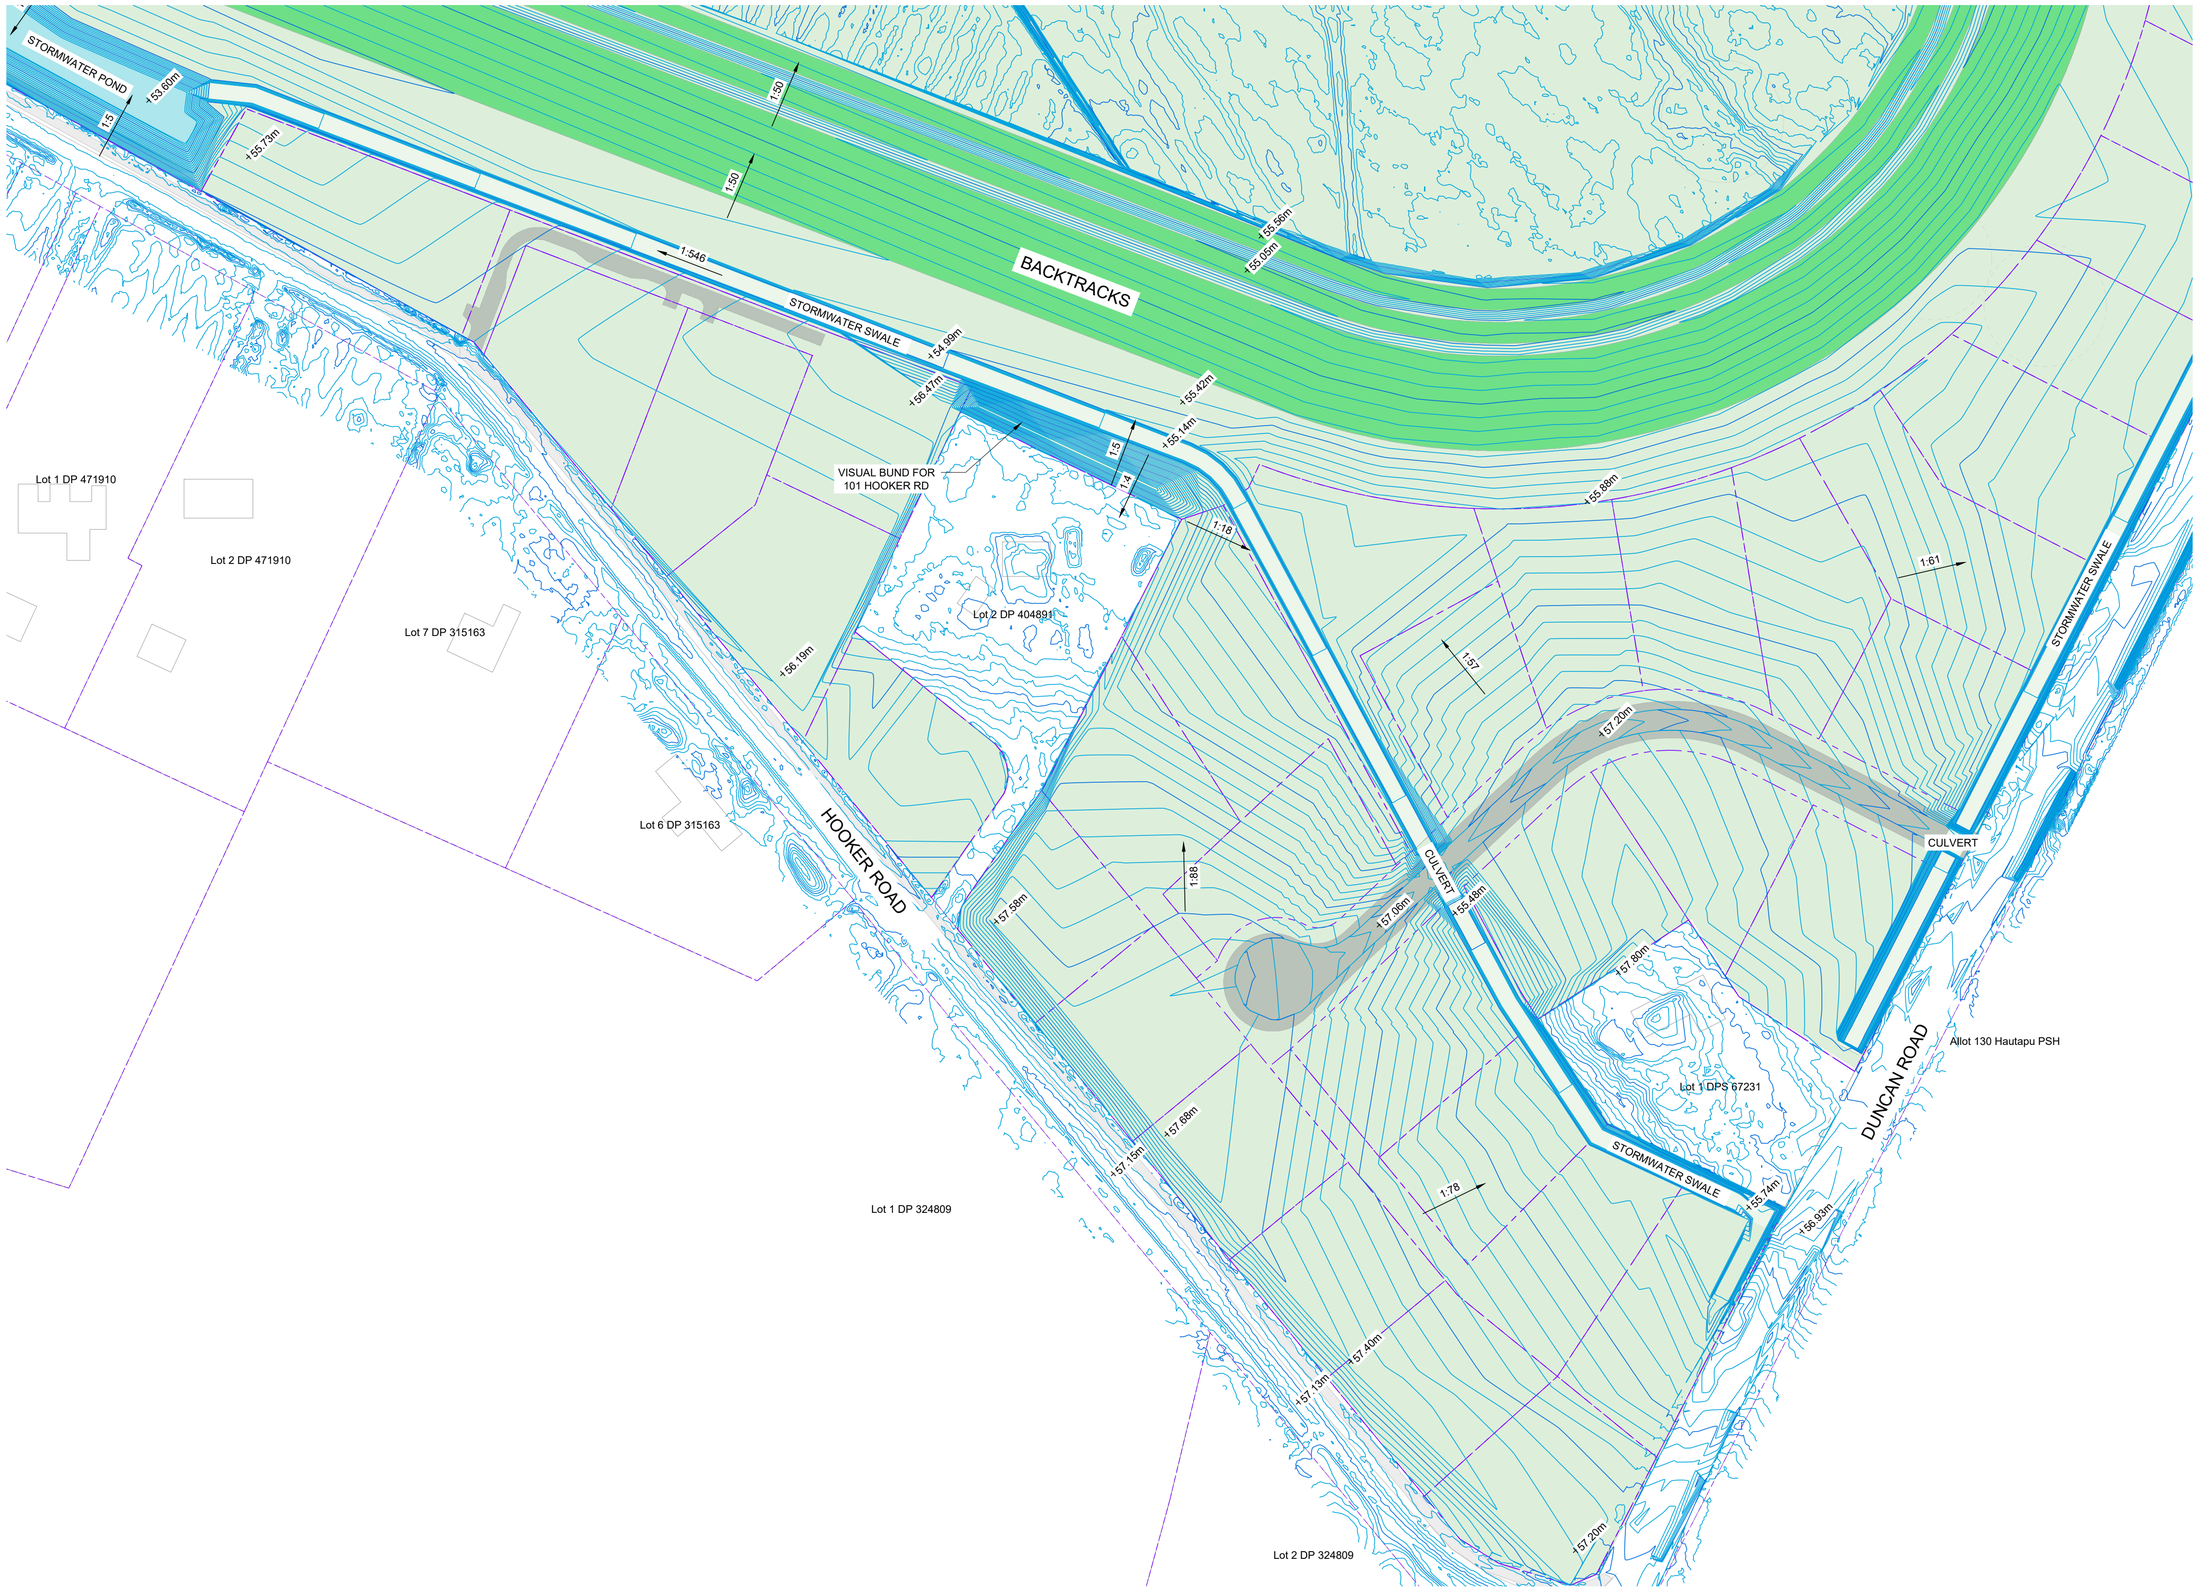

NORTH

Notes:

- Contours shown at 0.1m intervals
- Levels in terms of NZVD 2016

Legend

	property boundary
	design contours
+55.16m	design level
1:94	design slope

Client	Contractor	Sheet	Drawn: BF	Scale: 1:1000	at A1
WTR WAIKATO THOROUGHBRED RACING TE RAPA · CAMBRIDGE · WAIPA	BCD GROUP	**SITE LEVELS - RURAL LIVING**	Engineer: BCD		
		Project Title **WAIKATO THOROUGHBRED RACING** PENCARROW ROAD, TAMAHERE	Job No: 23-1883	Sheet No: C-117	Revision 3

Rev	Date	By	Reason
3	30-09-2026	BF	FOR CONSENT
2	16-09-2026	BF	FOR APPROVAL
1	28/08/2026	BF	FOR INFORMATION

all dimensions to be verified on site before making any shop drawings or commencing any work.

the copyright of this drawing remains with BCD Group

Notes:

- Contours shown at 0.1m intervals
- Levels in terms of NZVD 2016

Legend

- property boundary
- design contours
- 55.16m — design level
- 1:94 — design slope

Client	Contractor	Sheet	Drawn: BF	Scale: 1:1000	at A1
WTR WAIKATO THOROUGHBRED RACING TE RAPA · CAMBRIDGE · WAIPA	BCD GROUP	**SITE LEVELS - TRAINERS AREA**	Engineer: BCD		
		Project Title: **WAIKATO THOROUGHBRED RACING** PENCARROW ROAD, TAMAHERE	Job No: 23-1883	Sheet No: C-118	Revision 3

Rev	Date	By	Reason
3	30-09-2026	BF	FOR CONSENT
2	16-09-2026	BF	FOR APPROVAL
1	28/08/2026	BF	FOR INFORMATION

all dimensions to be verified on site before making any shop drawings or commencing any work.

the copyright of this drawing remains with BCD Group