


Reserves

Landscape Masterplan Part 08 - Lookout and Wetland Reserves

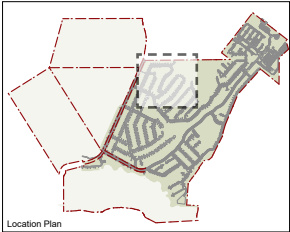

- ① Walking Track
- ② 6m Development Edge Rural Landscape Buffer
- ③ Revegetated Existing Wetland
- ④ Stormwater Basin
- ⑤ Native Dry Shrubland Management Areas of Ecological Restoration
- ⑥ Revegetated Battered Slope
- ⑦ Community node including playground and gathering shelter
- ⑧ Picnic area
- ⑨ Informal Orchard

Legend

	Play Areas
	Exercise Equipment Area
	Gravel
	Lawn
	Grassed Areas
	Dry Shrubland Reserve Slope
	Riparian Margins - Upper Bank
	Riparian Margins - Mid Bank
	Riparian Margins - Stream Edge
	Stormwater / Wastewater Basin Planting
	Wetland Revegetation Planting
	Tussock Planting
	Amenity Planting
	Amenity Hedge

Contour Interval = 1m
Scale 1: 1,500 @A3



Reserves

Landscape Masterplan Part 09 - Escarpment and Morven Hill Reserves

- ①

Relocated Haybarn Providing a Community Shelter With Toilets
- ②

Carpark
- ③

Development Water Tanks
- ④

70x 450m Sports Field Area
- ⑤

Public Track Up Morven Hill
- ⑥

Playground, Learn to Ride Area
- ⑦

Pumptrack
- ⑧

Pétanque
- ⑨

Revegetated Kawarau Escarpment
- ⑩

Development Edge 30m Escarpment Landscape Buffer
- ⑪

Connection to Twin Rivers Trail
- ⑫

Native Dry Shrubland Management Areas of Ecological Restoration

Legend

	Play Areas
	Exercise Equipment Area
	Gravel
	Lawn
	Grassed Areas
	Dry Shrubland Reserve Slope
	Riparian Margins - Upper Bank
	Riparian Margins - Mid Bank
	Riparian Margins - Stream Edge
	Stormwater / Wastewater Basin Planting
	Wetland Revegetation Planting
	Tussock Planting
	Amenity Planting
	Amenity Hedge

Contour Interval = 1m
Scale 1: 1,500 @A3


0

10

20


50

70m

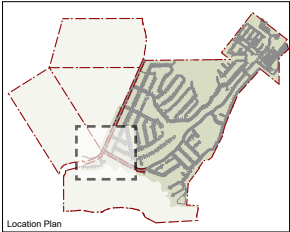

Reserves

Landscape Masterplan Part 10 - Escarpment and Morven Hill Reserves

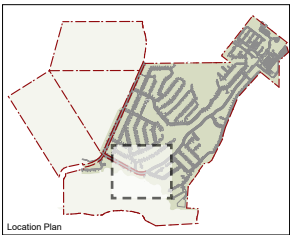

- ① Playground, Learn to Ride Area
- ② Pumptrack
- ③ Revegetated Kawarau Escarpment
- ④ Connection to Twin Rivers Trail
- ⑤ Revegetated Battered Slope
- ⑥ Community node including playground and gathering shelter

Legend


	Play Areas
	Exercise Equipment Area
	Gravel
	Lawn
	Grassed Areas
	Dry Shrubland Reserve Slope
	Riparian Margins - Upper Bank
	Riparian Margins - Mid Bank
	Riparian Margins - Stream Edge
	Stormwater / Wastewater Basin Planting
	Wetland Revegetation Planting
	Tussock Planting
	Amenity Planting
	Amenity Hedge

Contour Interval = 1m
Scale 1: 1,500 @A3



Reserves

Landscape Masterplan Part 11 - Morven Hill Reserve

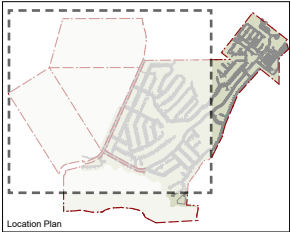

- ①

Community Shelter With Toilets
- ②

Carpark
- ③

Development Water Tanks
- ④

70 x 45m Sports Field Area
- ⑤

Lookout
- ⑥

Public Track Up Morven Hill
- ⑦

Pumptrack
- ⑧

Development Edge Rural Landscape Buffer
- ⑨

Playground
- ⑩

Development Edge 30m Escarpment Landscape Buffer
- ⑪

Connection to Twin Rivers Trail
- ⑫

Revegetated Wetlands/ Stormwater Management Areas
- ⑬

Revegetated Kawarau Escarpment
- ⑭

Native Dry Shrubland Management Areas of Ecological Restoration

Legend

- Play Areas
- Exercise Equipment Area
- Gravel
- Lawn
- Grassed Areas
- Dry Shrubland Reserve Slope
- Riparian Margins - Upper Bank
- Riparian Margins - Mid Bank
- Riparian Margins - Stream Edge
- Stormwater / Wastewater Basin Planting
- Wetland Revegetation Planting
- Tussock Planting
- Amenity Planting
- Amenity Hedge

Contour Interval = 1m
Scale 1: 6000 @A3


0 10 50 100 300m



Reserves

Landscape Cross Sections


The Ridgeburn reserves have a variety of different uses and topography.

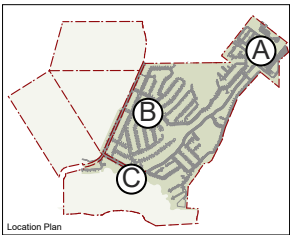

A - Entrance Reserve:

Development edge 30m Morven Ferry road landscape buffer cross section.


Scale 1: 200 @A3

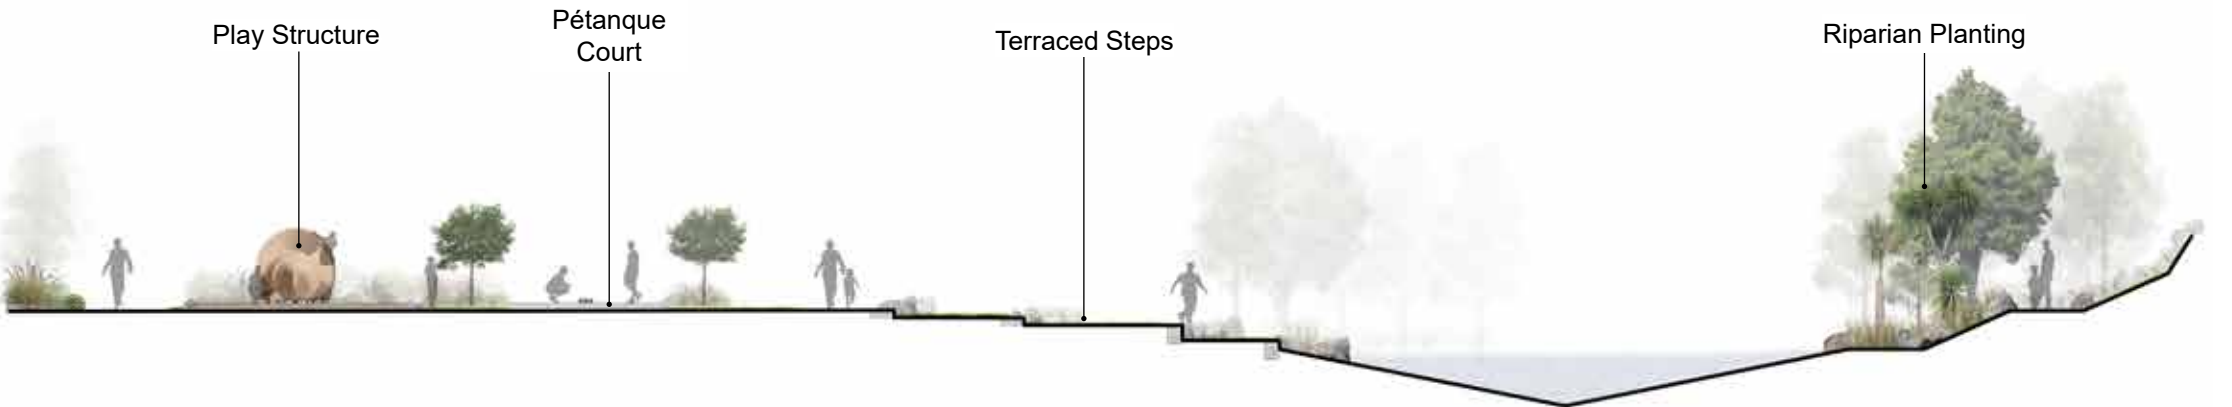

B - Central Reserve:

Landscape cross section through stormwater, play area and hillside.

Scale 1: 400 @A3

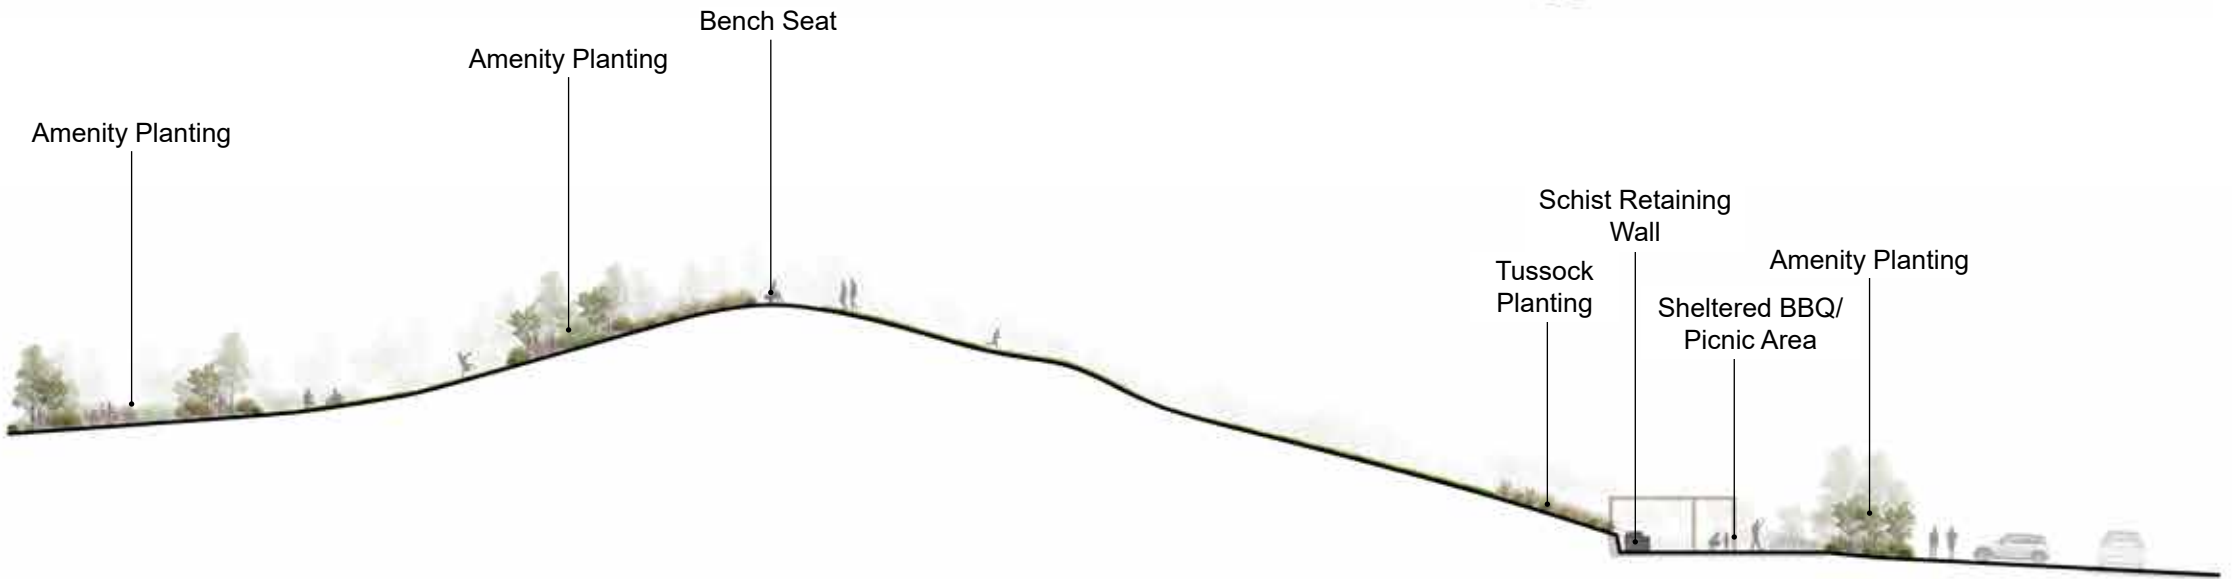

C - Escarpment Reserve:

Development edge 30m escarpment landscape buffer and reserve cross section.

Scale 1: 200 @A3

