


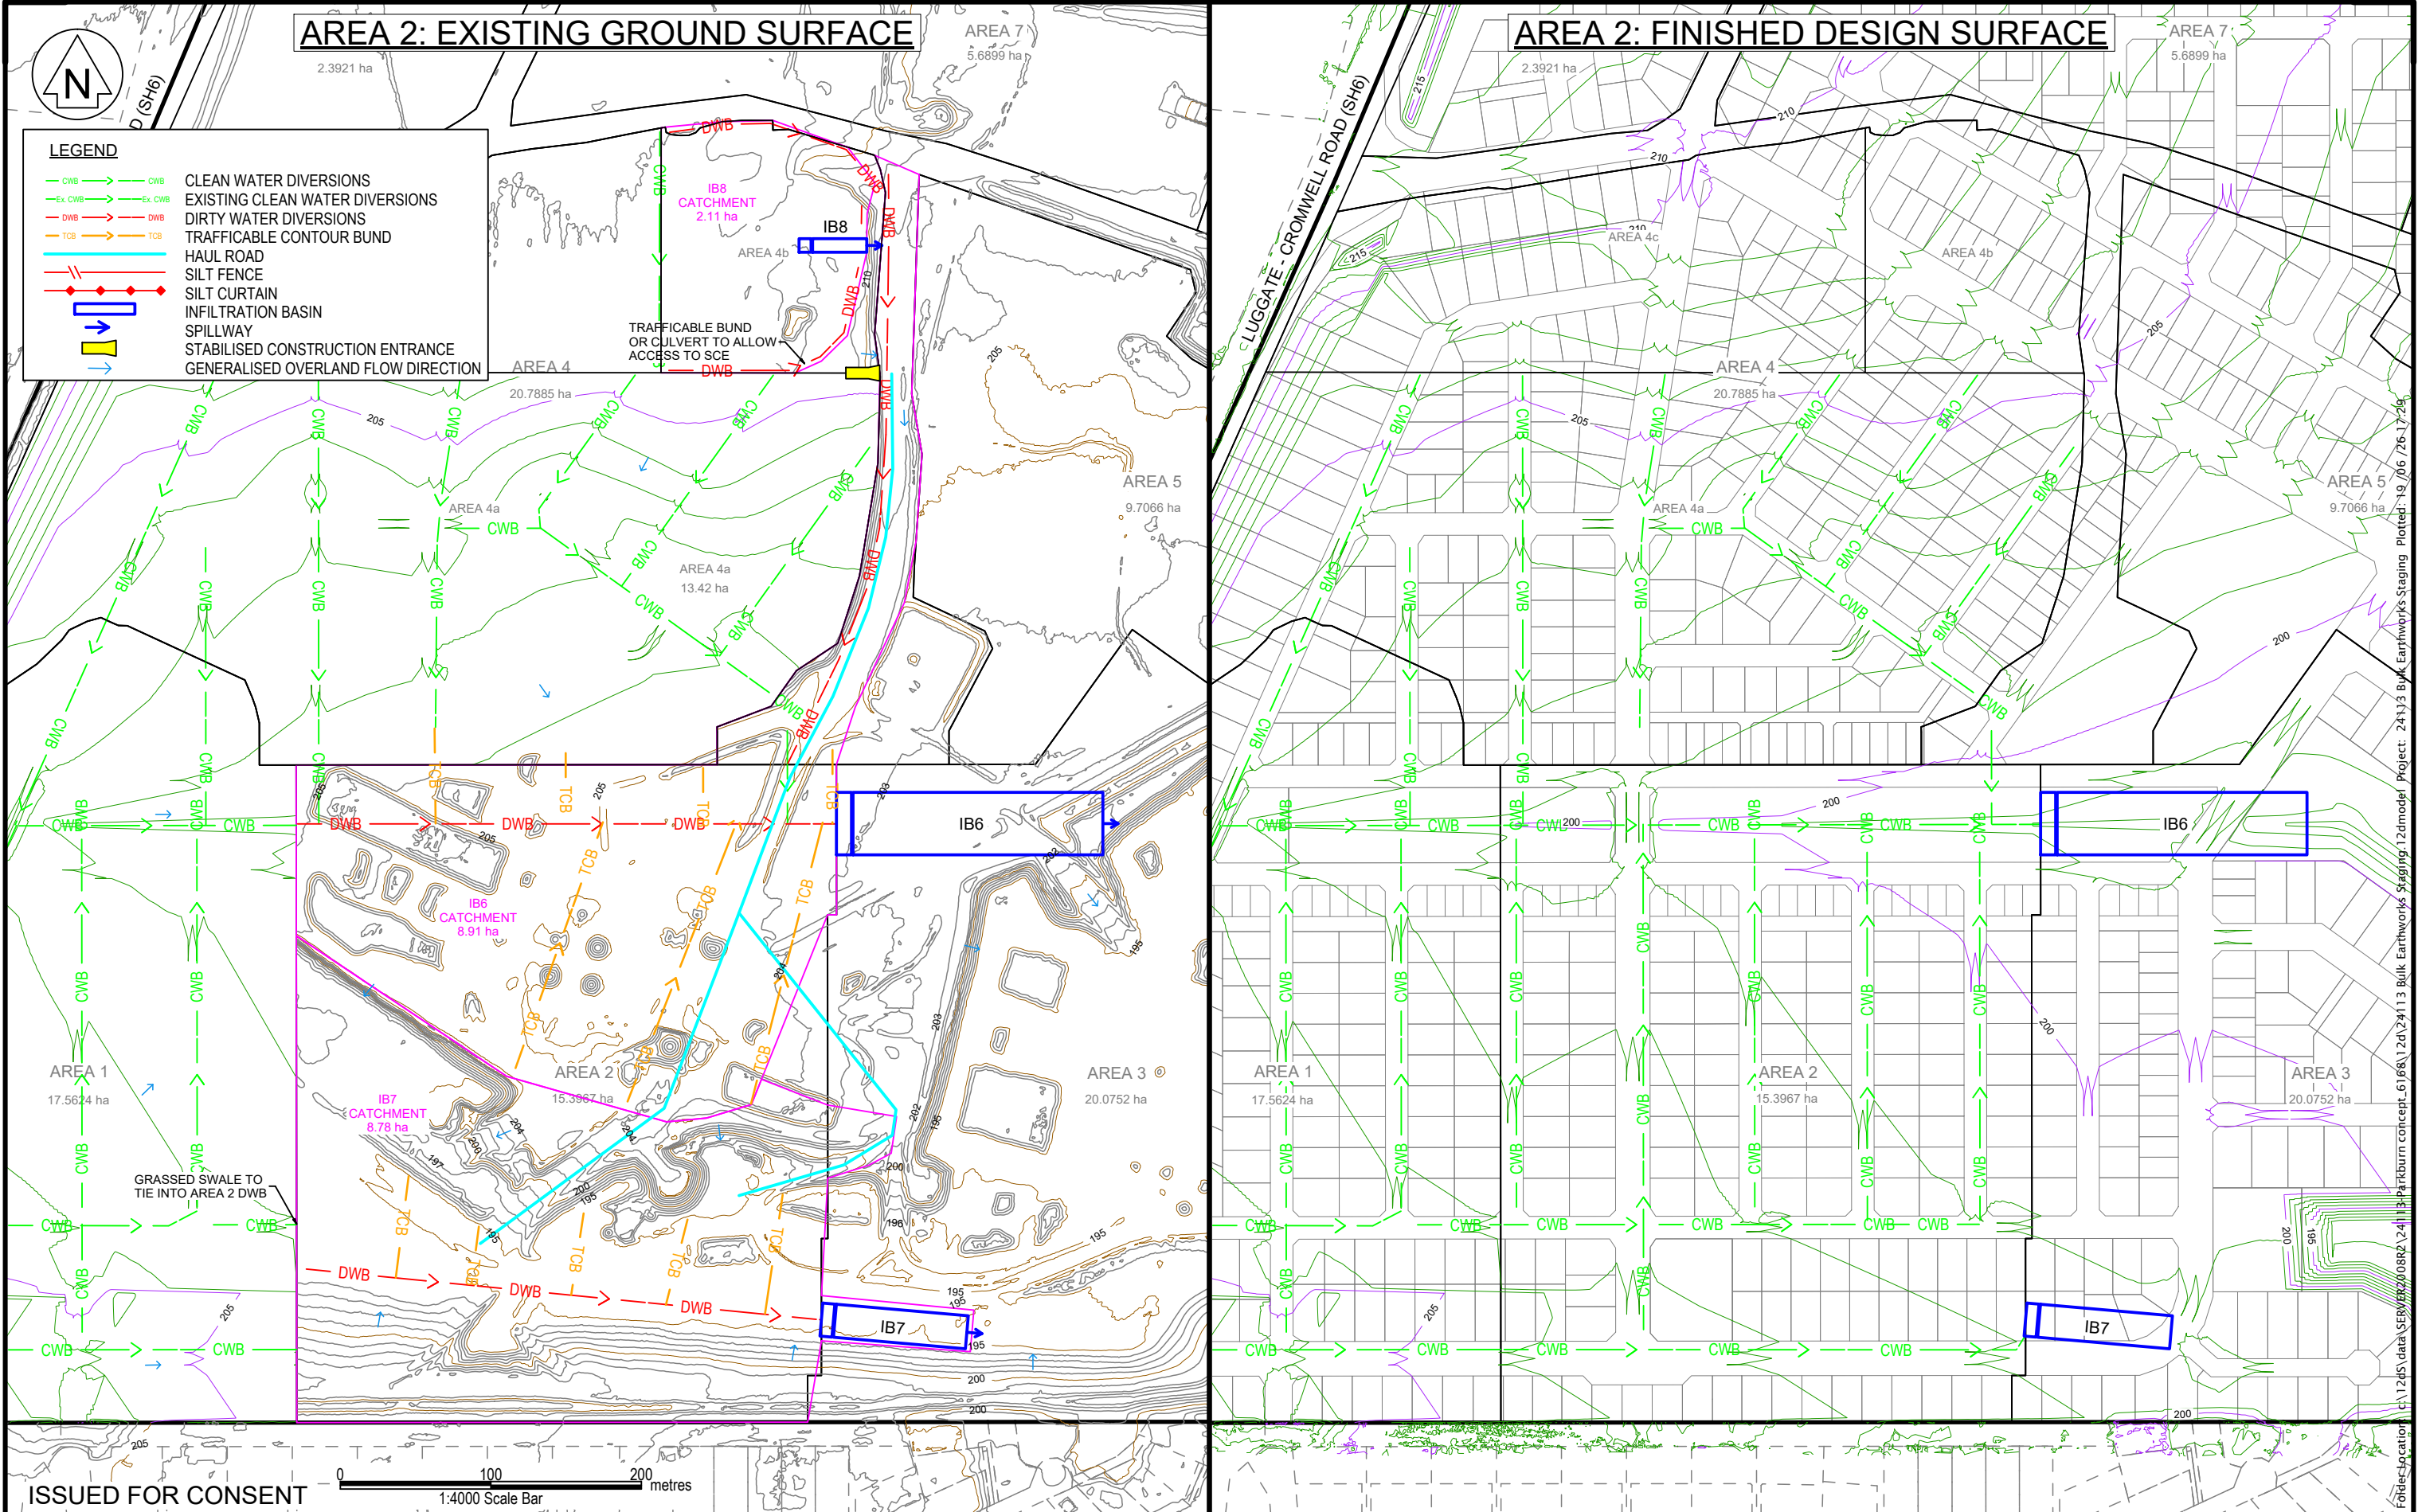

ISSUED FOR CONSENT

0 100 200 metres
1:4000 Scale Bar


LANDPRO.
OFFICES IN CROMWELL, WANAKA, AND NEW PLYMOUTH - www.landpro.co.nz

Client
FH LAND DEVELOPMENT LTD


NOTES
- All dimensions shown are in metres unless otherwise shown
- Copyright on this drawing is reserved
- Check any electronic data against the hardcopy plan to ensure it is the latest version
- If this plan is being used as part of sale and purchase agreement then it is done so on the basis that it is preliminary only, final dimensions and areas may vary on final survey

EROSION AND SEDIMENT CONTROL - AREA 2
PARKBURN DEVELOPMENT PROJECT
922 LUGGATE - CROMWELL ROAD


Rev.	Date	Revision Details	By	Designed	Date	Job No.	Drawing No.
				WN	04 2026	24113	114_04
				KA	05 2026	Scale 1:4000 @ A3	
				Checked	Date	Datum & Level	Rev.
				NKA	06 2026	LP2000 & NZVD16	-

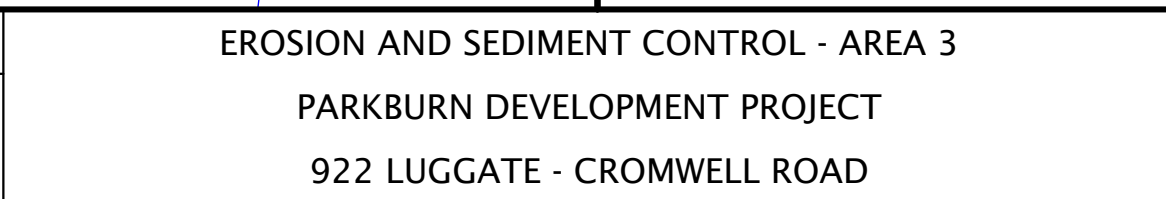

Rev.	Date	Revision Details	By	Designed	Date	Job No.	Drawing No.
				WN	04 2026	24113	114_05
				Drawn	Date	Scale	
				KA	05 2026	1:5000 @ A3	
				Checked	Date	Datum & Level	Rev.
				NKA	06 2026	LP2000 & NZVD16	-

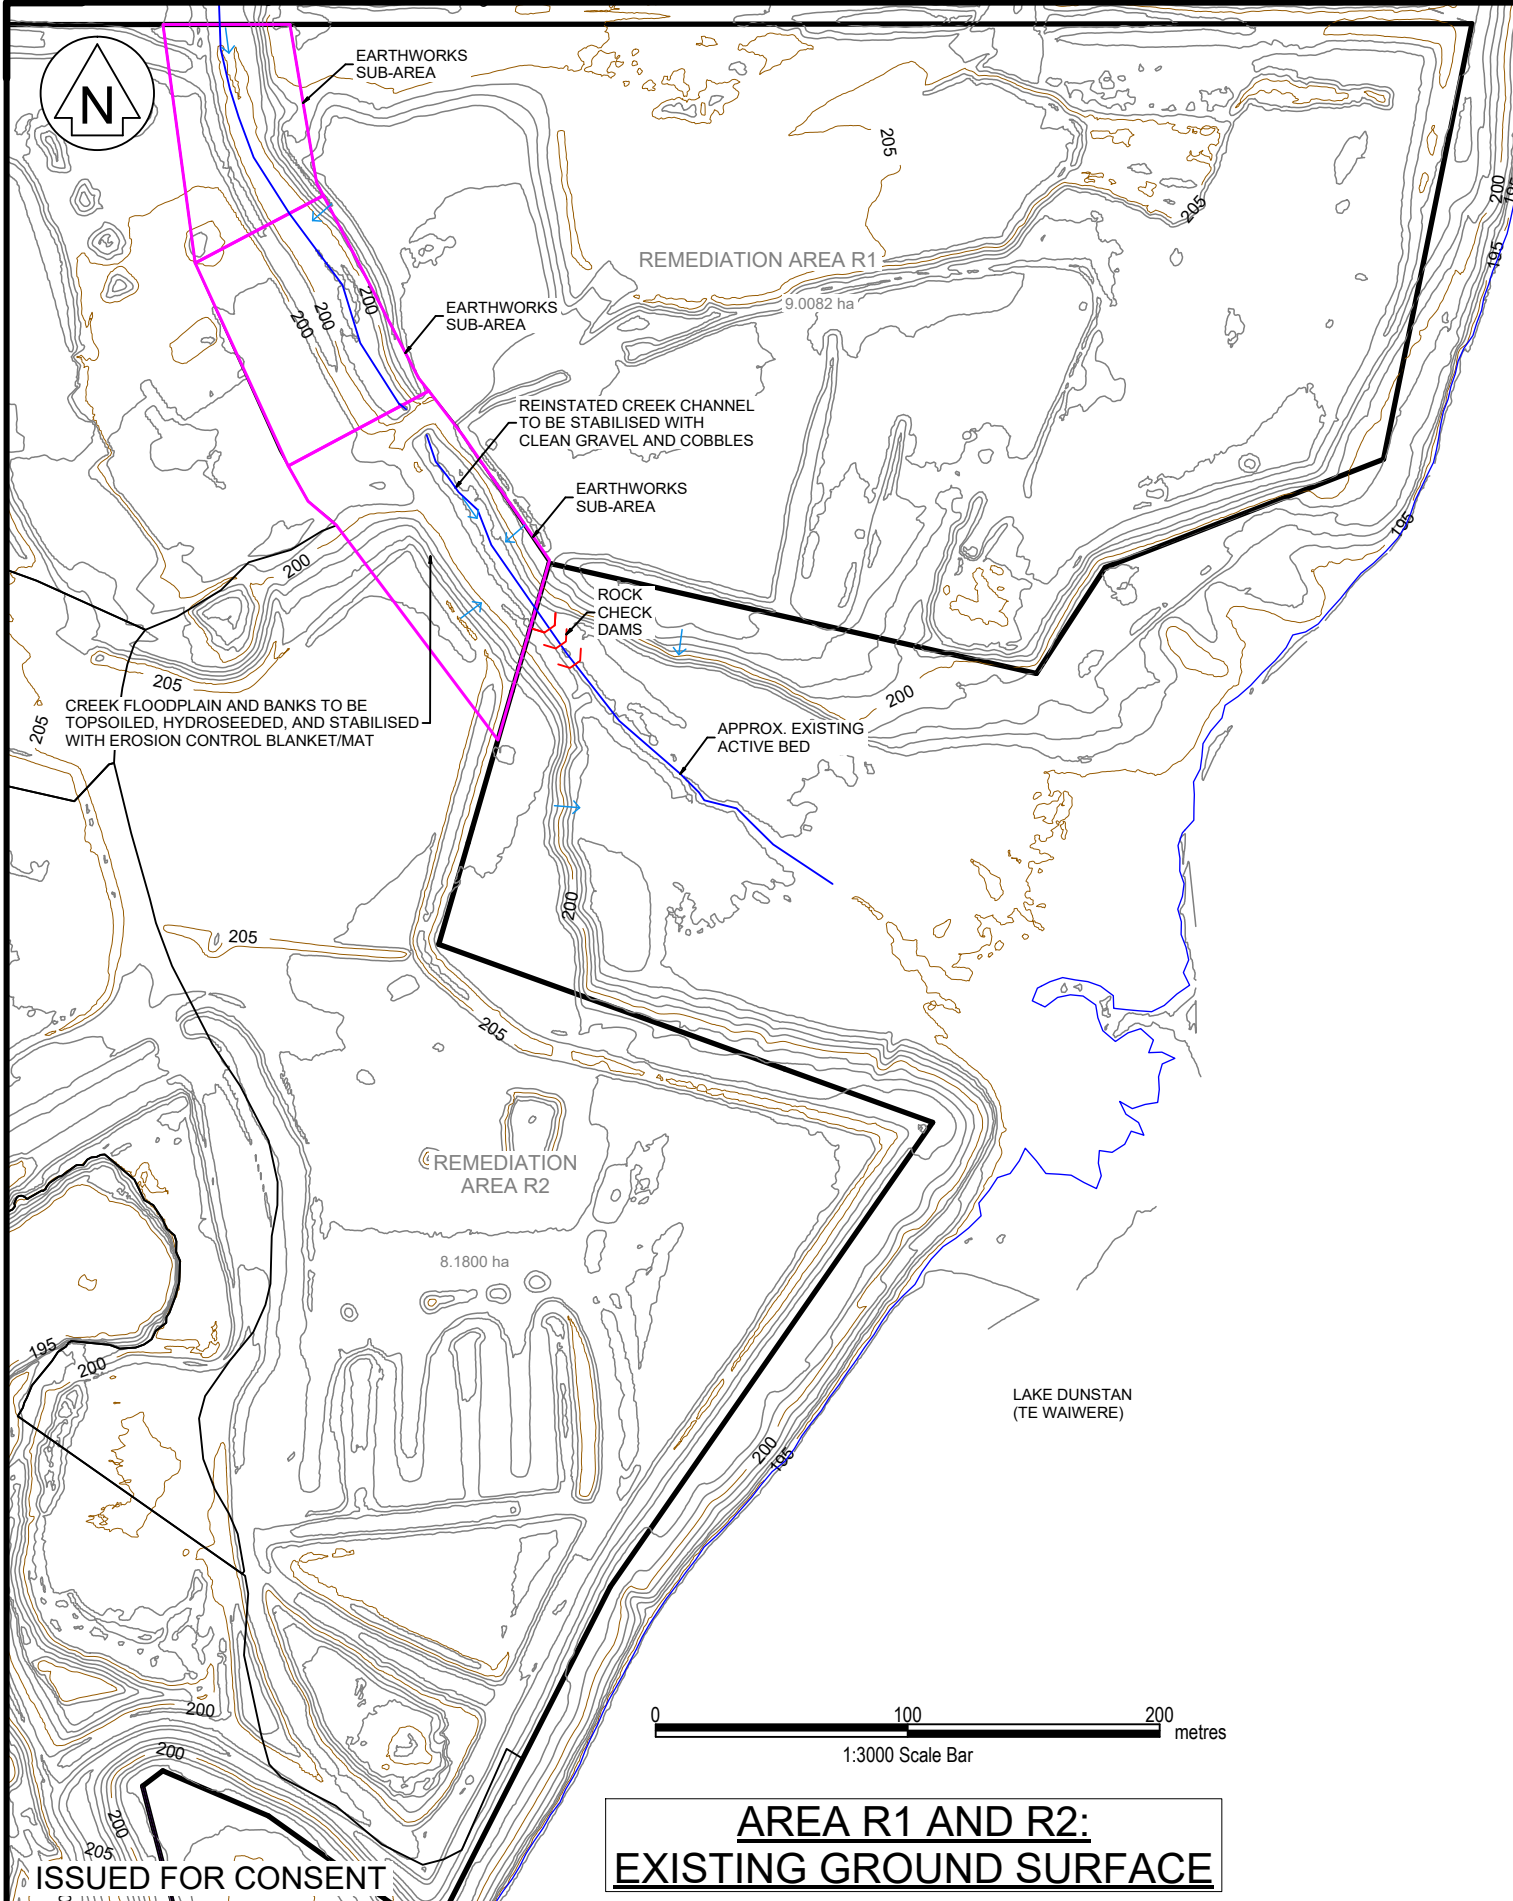

AREA R1 AND R2:
EXISTING GROUND SURFACE

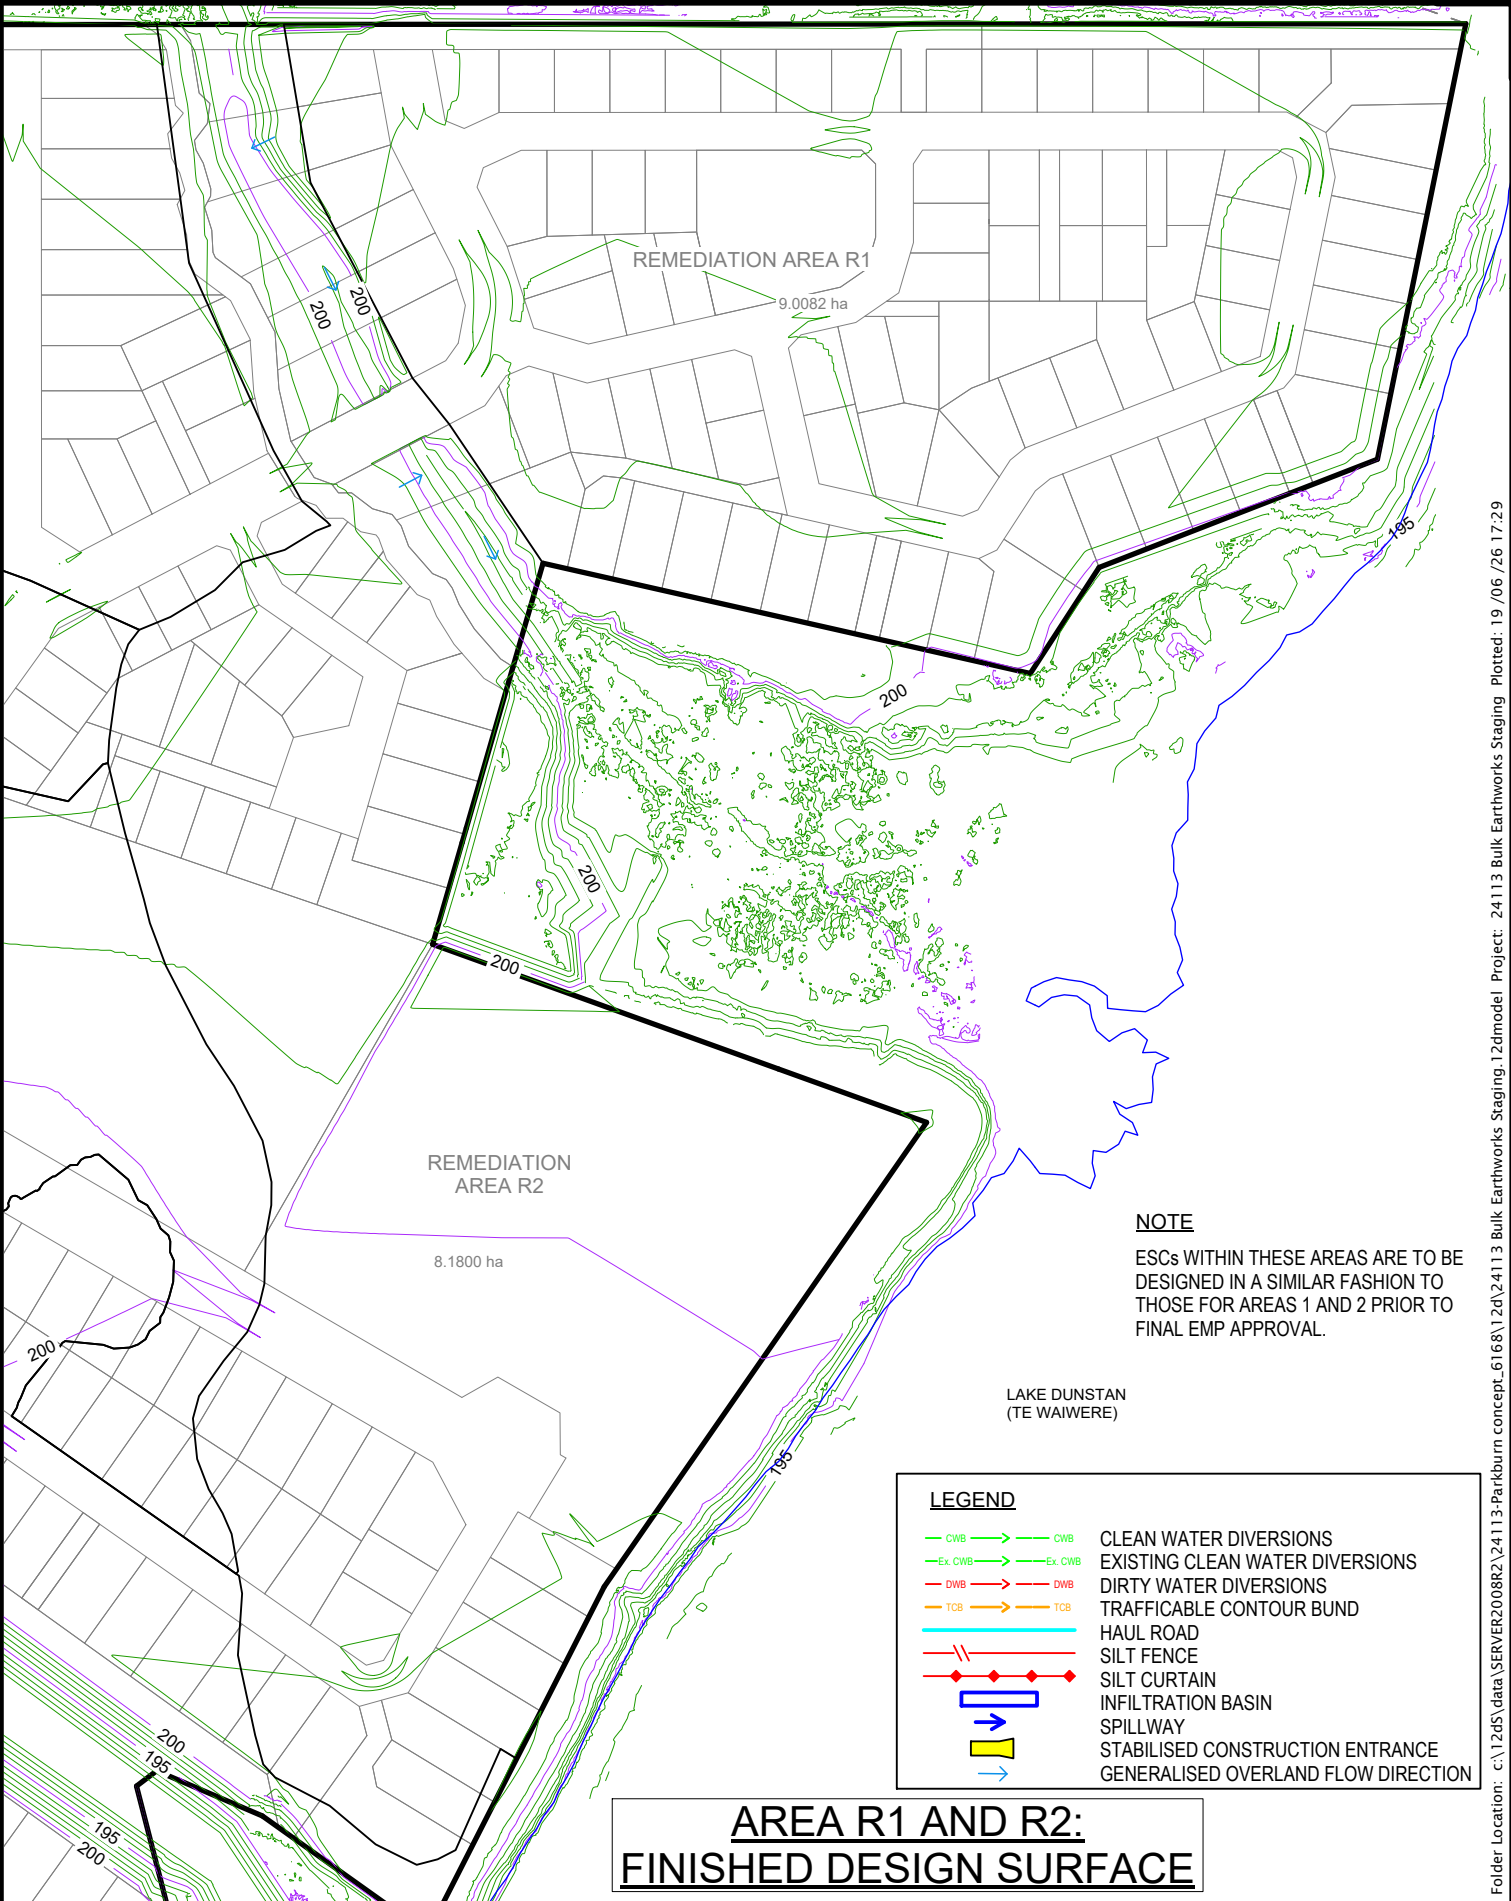


AREA R1 AND R2:
FINISHED DESIGN SURFACE

NOTE
ESCs WITHIN THESE AREAS ARE TO BE DESIGNED IN A SIMILAR FASHION TO THOSE FOR AREAS 1 AND 2 PRIOR TO FINAL EMP APPROVAL.

LEGEND

CWB	CWB	CLEAN WATER DIVERSIONS
Ex CWB	Ex CWB	EXISTING CLEAN WATER DIVERSIONS
DWB	DWB	DIRTY WATER DIVERSIONS
TCB	TCB	TRAFFICABLE CONTOUR BUND
		HAUL ROAD
		SILT FENCE
		SILT CURTAIN
		INFILTRATION BASIN
		SPILLWAY
		STABILISED CONSTRUCTION ENTRANCE
		GENERALISED OVERLAND FLOW DIRECTION

Rev.	Date	Revision Details	By	Designed	Date	Job No.	Drawing No.
				WN	04 2026	24113	114_06
				Drawn	Date	Scale	
				KA	05 2026	1:3000 @ A3	
				Checked	Date	Datum & Level	Rev.
				NKA	06 2026	LP2000 & NZVD16	-

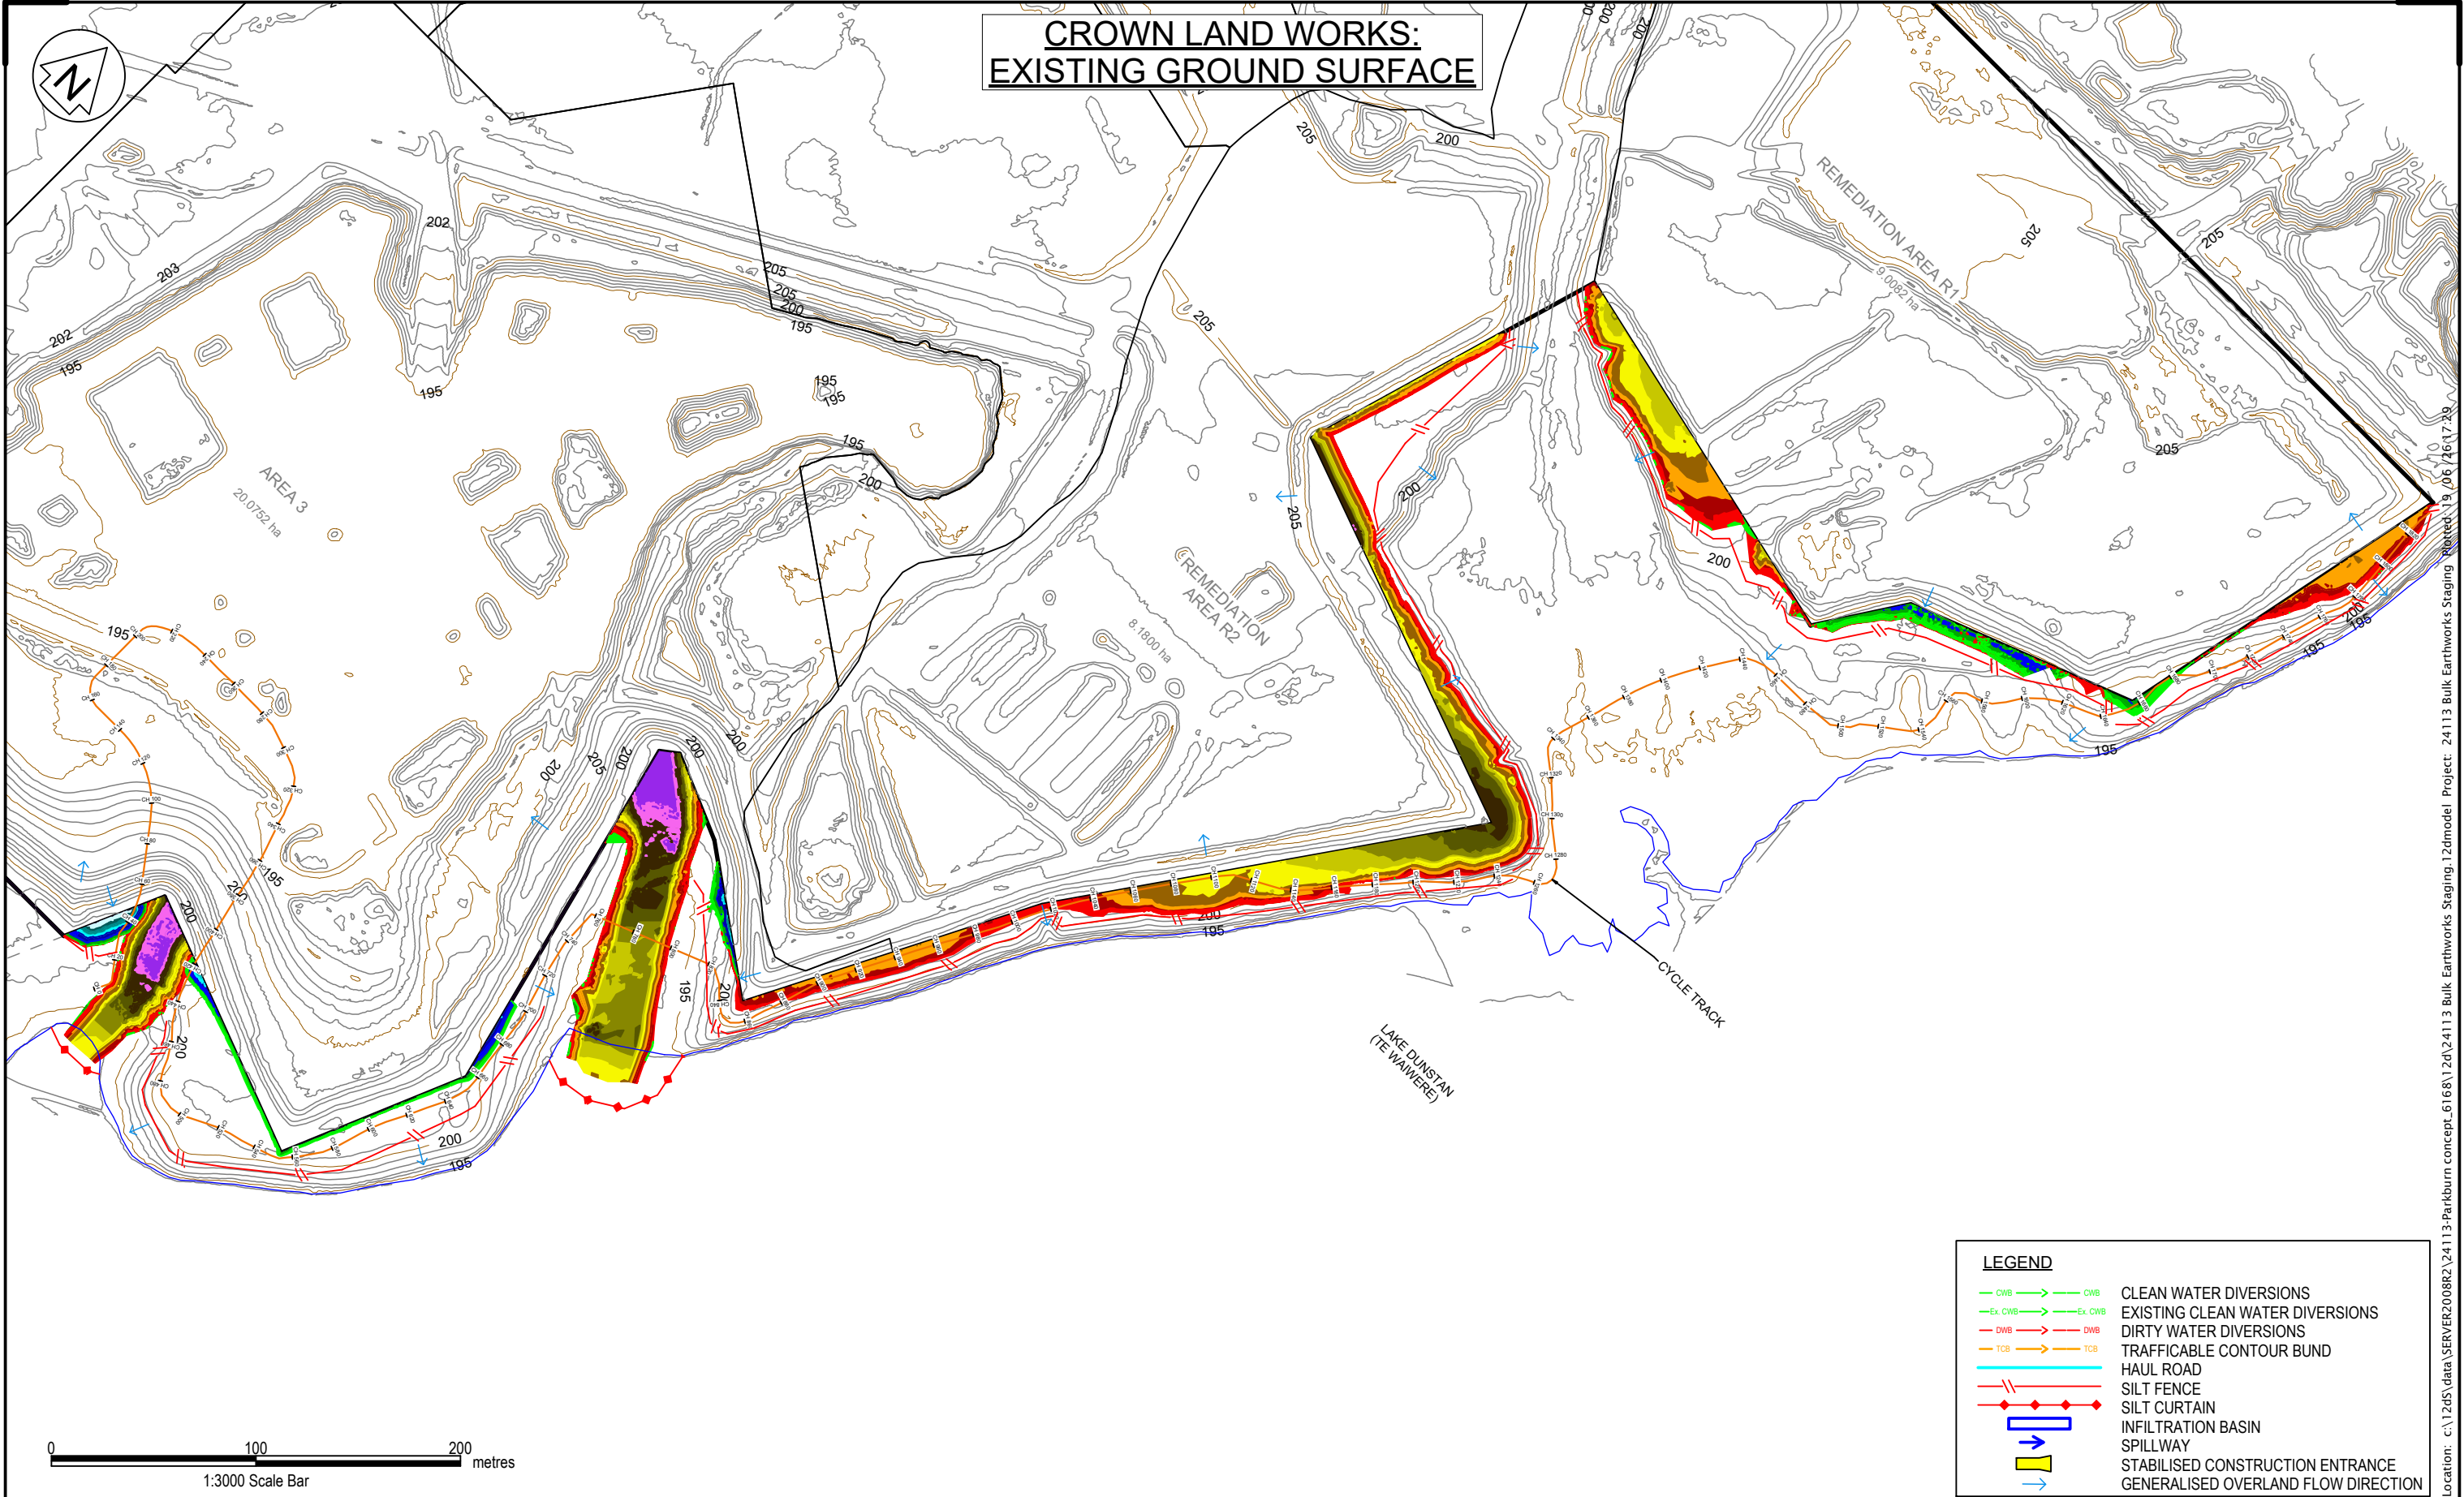

ISSUED FOR CONSENT



Client
FH LAND DEVELOPMENT LTD

NOTES
- All dimensions shown are in metres unless otherwise shown
- Copyright on this drawing is reserved
- Check any electronic data against the hardcopy plan to ensure it is the latest version
- If this plan is being used as part of sale and purchase agreement then it is done so on the basis that it is preliminary only, final dimensions and areas may vary on final survey

EROSION AND SEDIMENT CONTROL - CROWN LAND WORKS
PARKBURN DEVELOPMENT PROJECT
922 LUGGATE - CROMWELL ROAD

Rev.	Date	Revision Details	By	Designed	Date	Job No.	Drawing No.
				WN	04 2026	24113	114_07
				Drawn	Date	Scale	
				KA	05 2026	1:3000 @ A3	
				Checked	Date	Datum & Level	Rev.
				NKA	06 2026	LP2000 & NZVD16	-

Folder Location: c:\12ds\data\SERVER2008R2\24113-Parkburn concept_6168\12d\24113 Bulk Earthworks Staging 12dmodel Project: 24113 Bulk Earthworks Staging Plotted: 19/06/26 17:29