


ANNEXURE D: Ruahine Street Cross-Sections

State Highway 1 Wellington Improvements

Project Technical Assessment #7 Urban Form, Landscape and Visual Effects Assessment

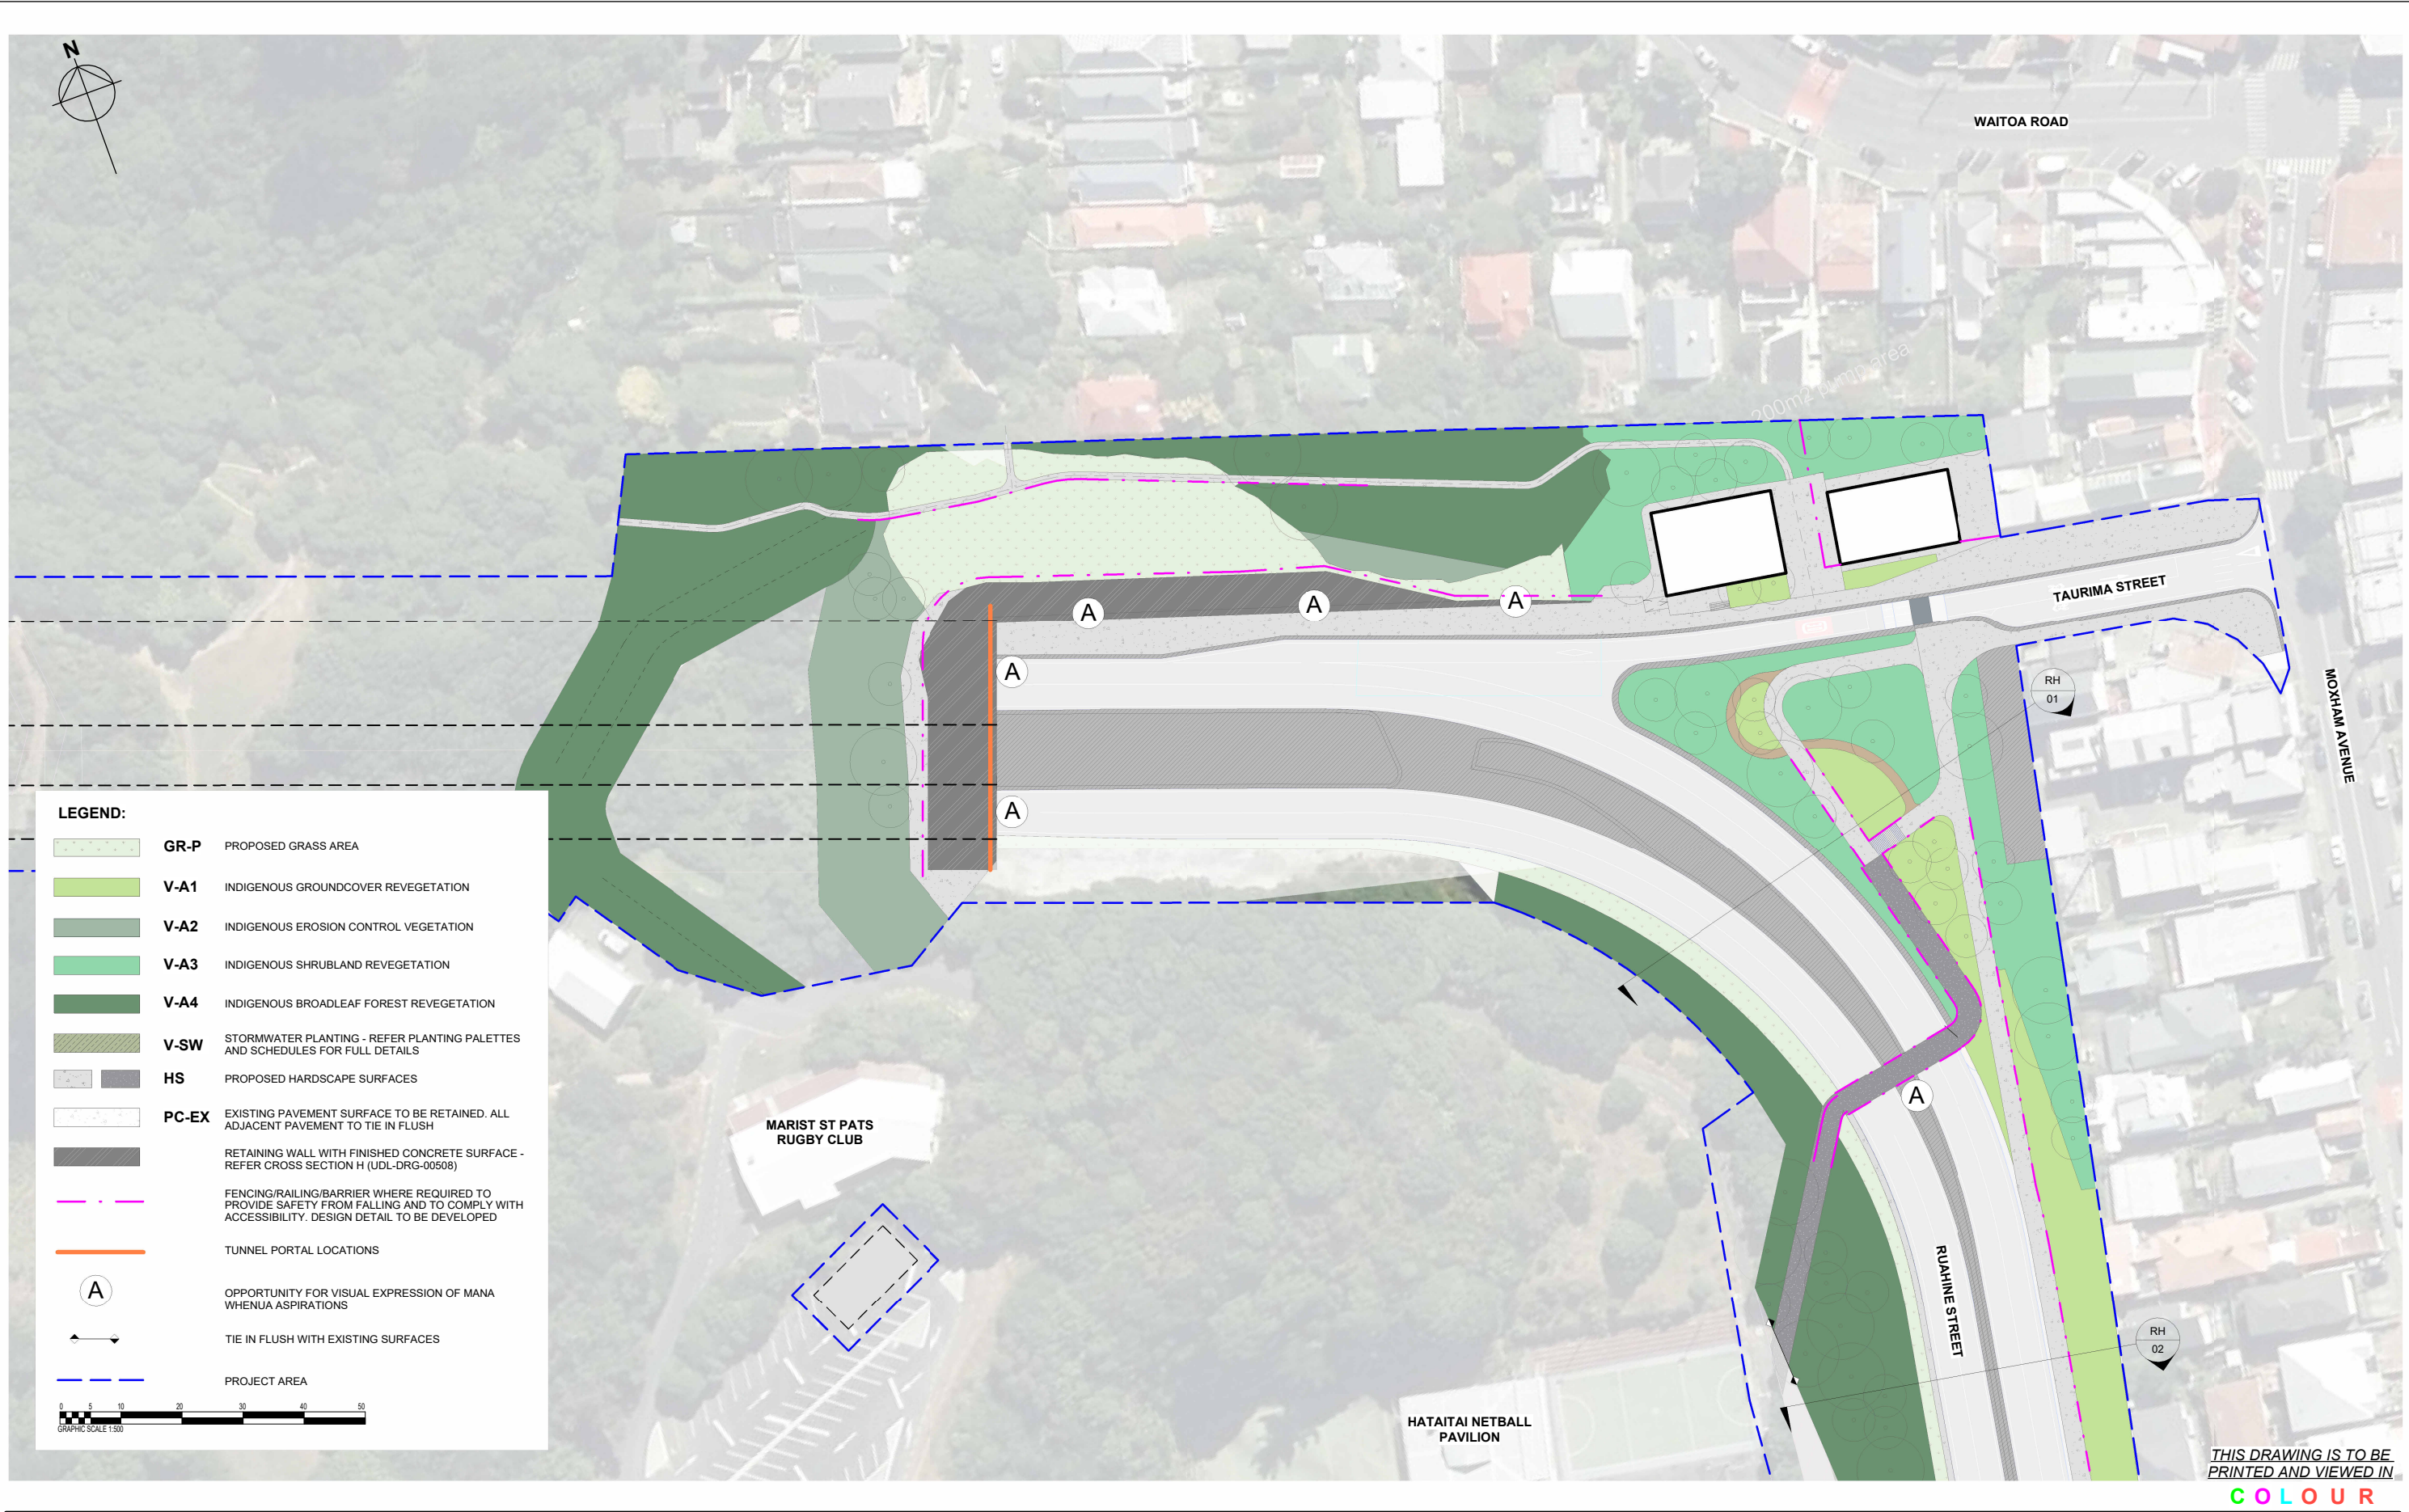


THIS DRAWING IS TO BE
PRINTED AND VIEWED IN
COLOUR

REVISION	AMENDMENT	APPROVED	DATE
A	CONSENT DESIGN	ES	2026-07-09



SCALE 1 : 500 @ A1		ORIGINAL SIZE A1
DRAWN B NARBHEY	DESIGNED A HUNTER	APPROVED E SUTTON
DRAWING VERIFIED A WHITELEY	DESIGN VERIFIED A WHITELEY	APPROVED DATE 2026-07-09
FOR INFORMATION		

PROJECT NZ TRANSPORT AGENCY WELLINGTON STATE HIGHWAY ONE IMPROVEMENTS PROJECT			
TITLE RUAHINE ROAD CROSS SECTIONS - HATAITAI SHEET 1 KEY PLAN			
WSP PROJECT NO. 1-23456.78	PROJ-ORIG-VOL-TYPE SH1WI-DES-00-UDL-SKT-	SHEET NO. 00900	REVISION A

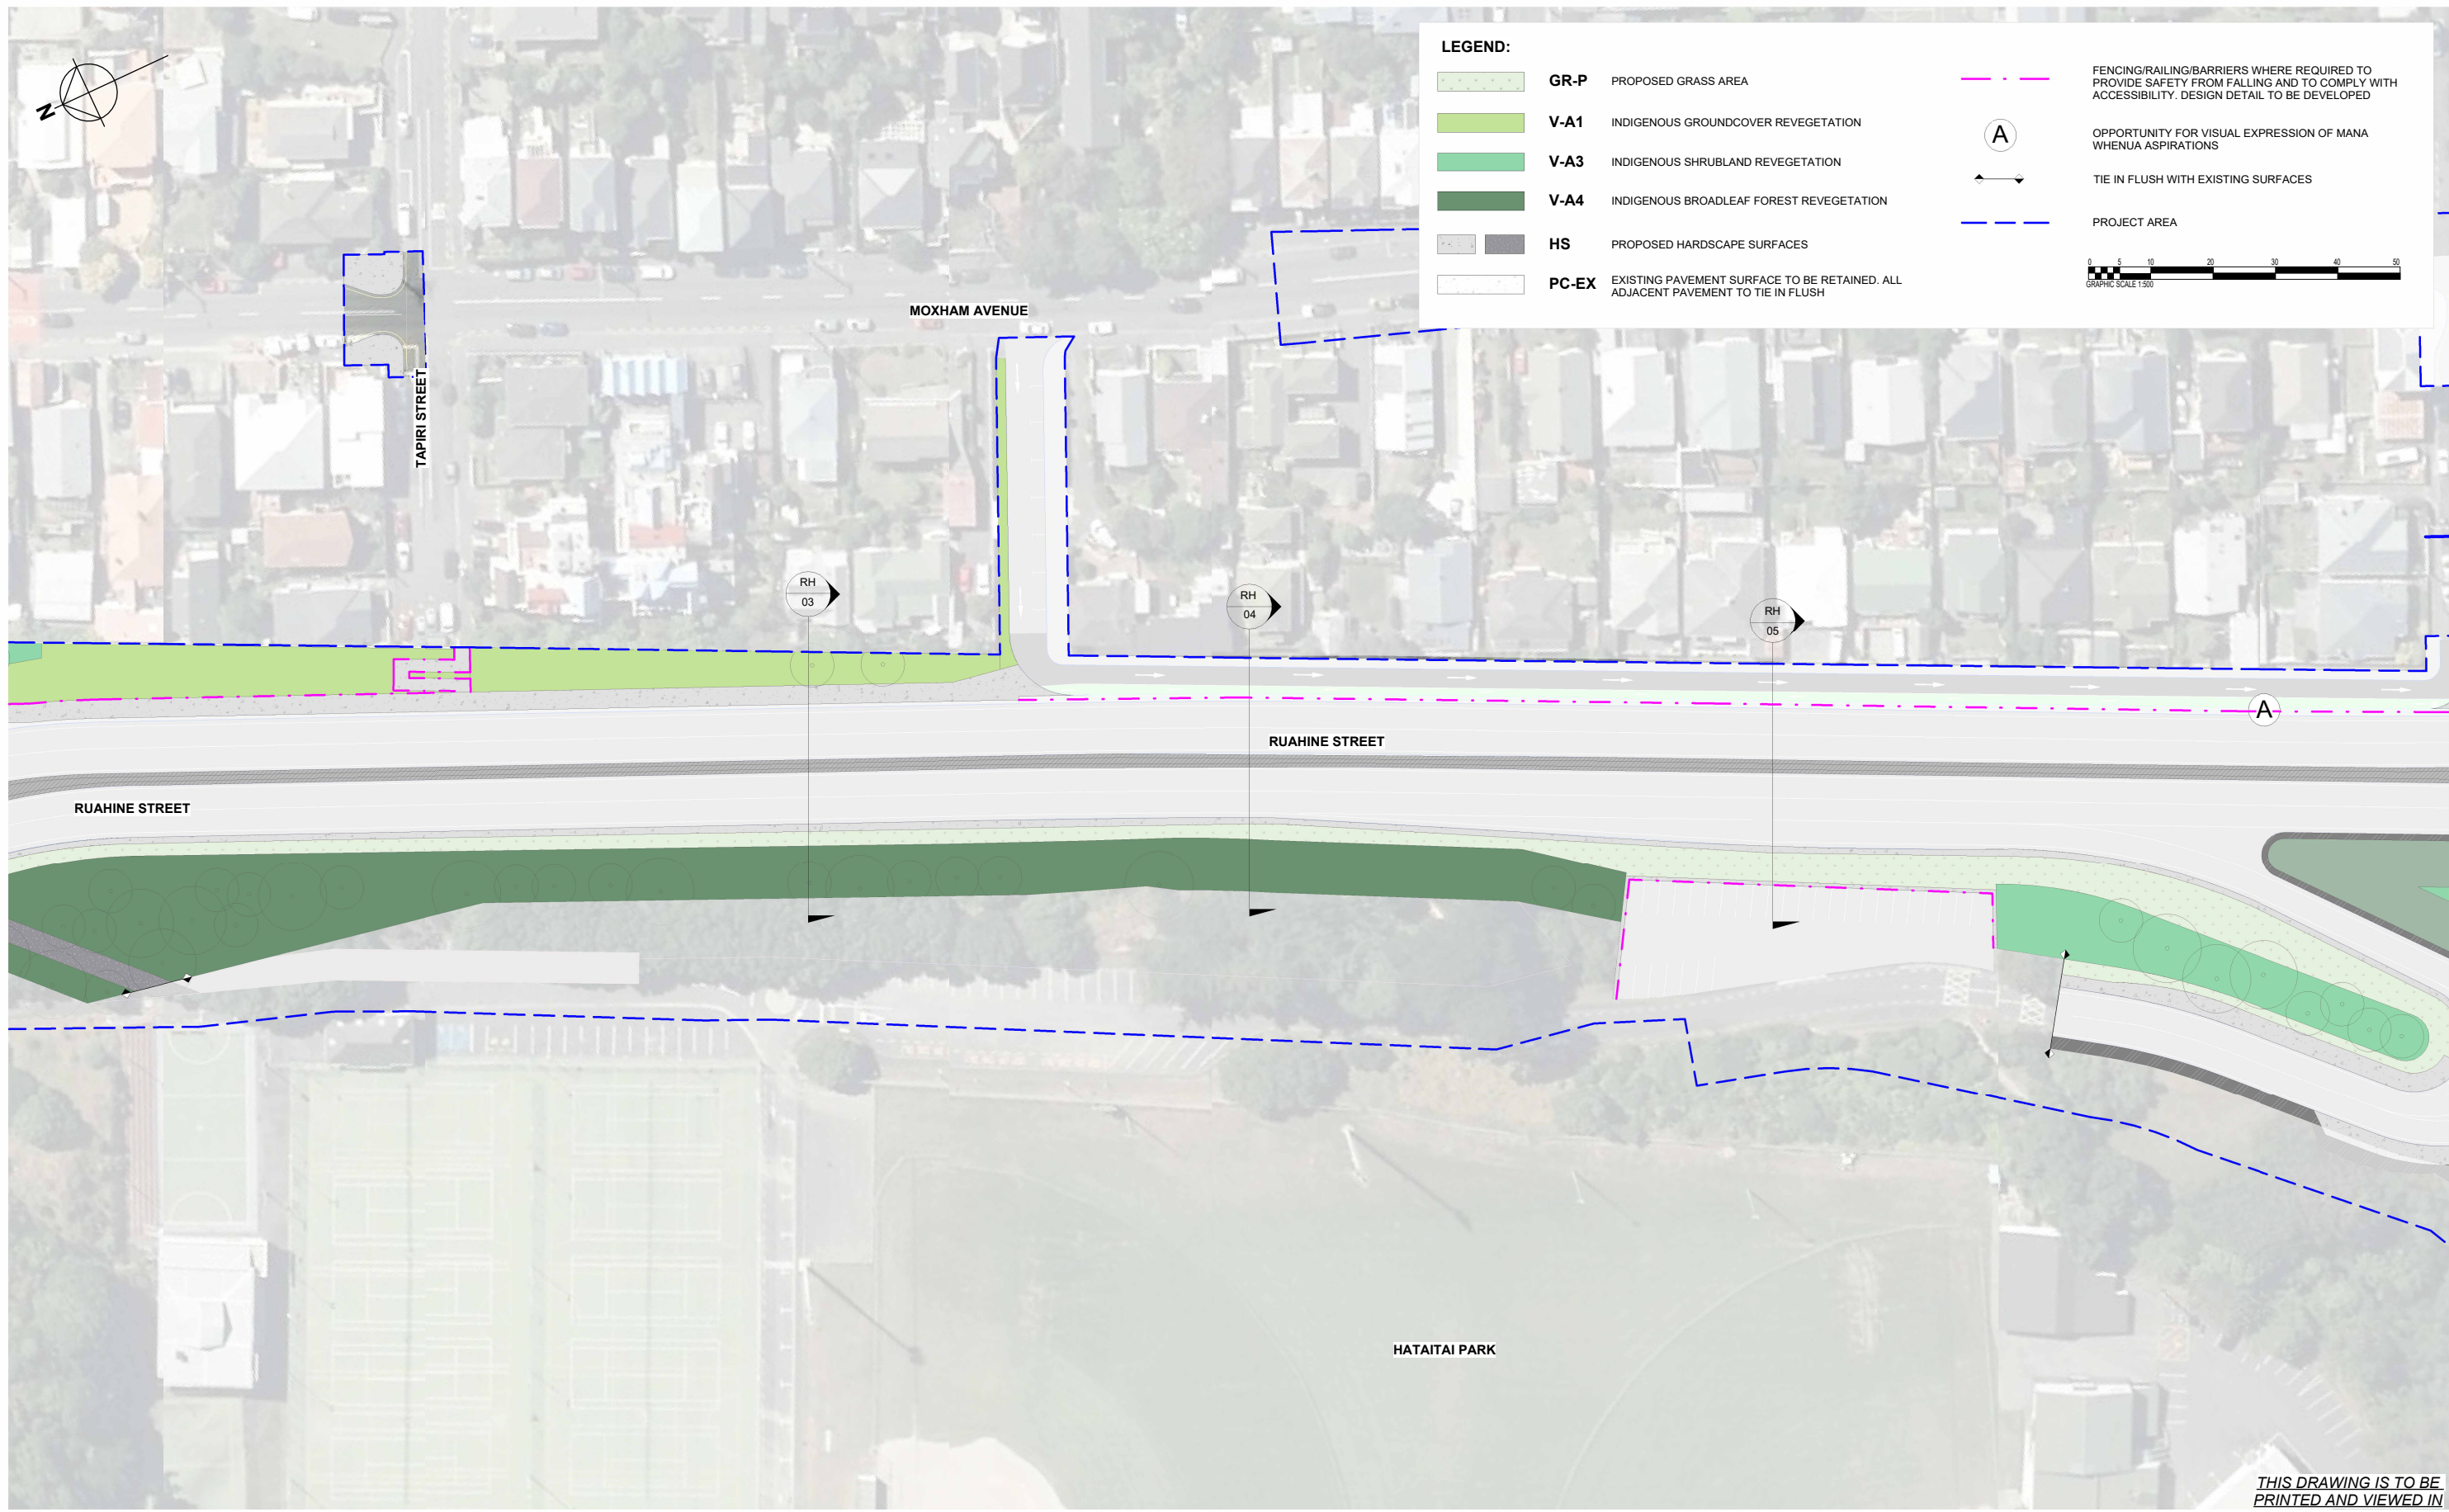


THIS DRAWING IS TO BE
PRINTED AND VIEWED IN
COLOUR

REVISION	AMENDMENT	APPROVED	DATE
A	CONSENT DESIGN	ES	2026-07-09



SCALE 1 : 500 @ A1		ORIGINAL SIZE A1
DRAWN B NARBHEY	DESIGNED A HUNTER	APPROVED E SUTTON
DRAWING VERIFIED A WHITELEY	DESIGN VERIFIED A WHITELEY	APPROVED DATE 2026-07-09
FOR INFORMATION		

PROJECT NZ TRANSPORT AGENCY WELLINGTON STATE HIGHWAY ONE IMPROVEMENTS PROJECT			
TITLE RUAHINE ROAD CROSS SECTIONS - HATAITAI SHEET 2 KEY PLAN			
WSP PROJECT NO. 1-23456.78	PROJ-ORIG-VOL-TYPE SH1WI-DES-00-UDL-SKT-	SHEET NO. 00901	REVISION A

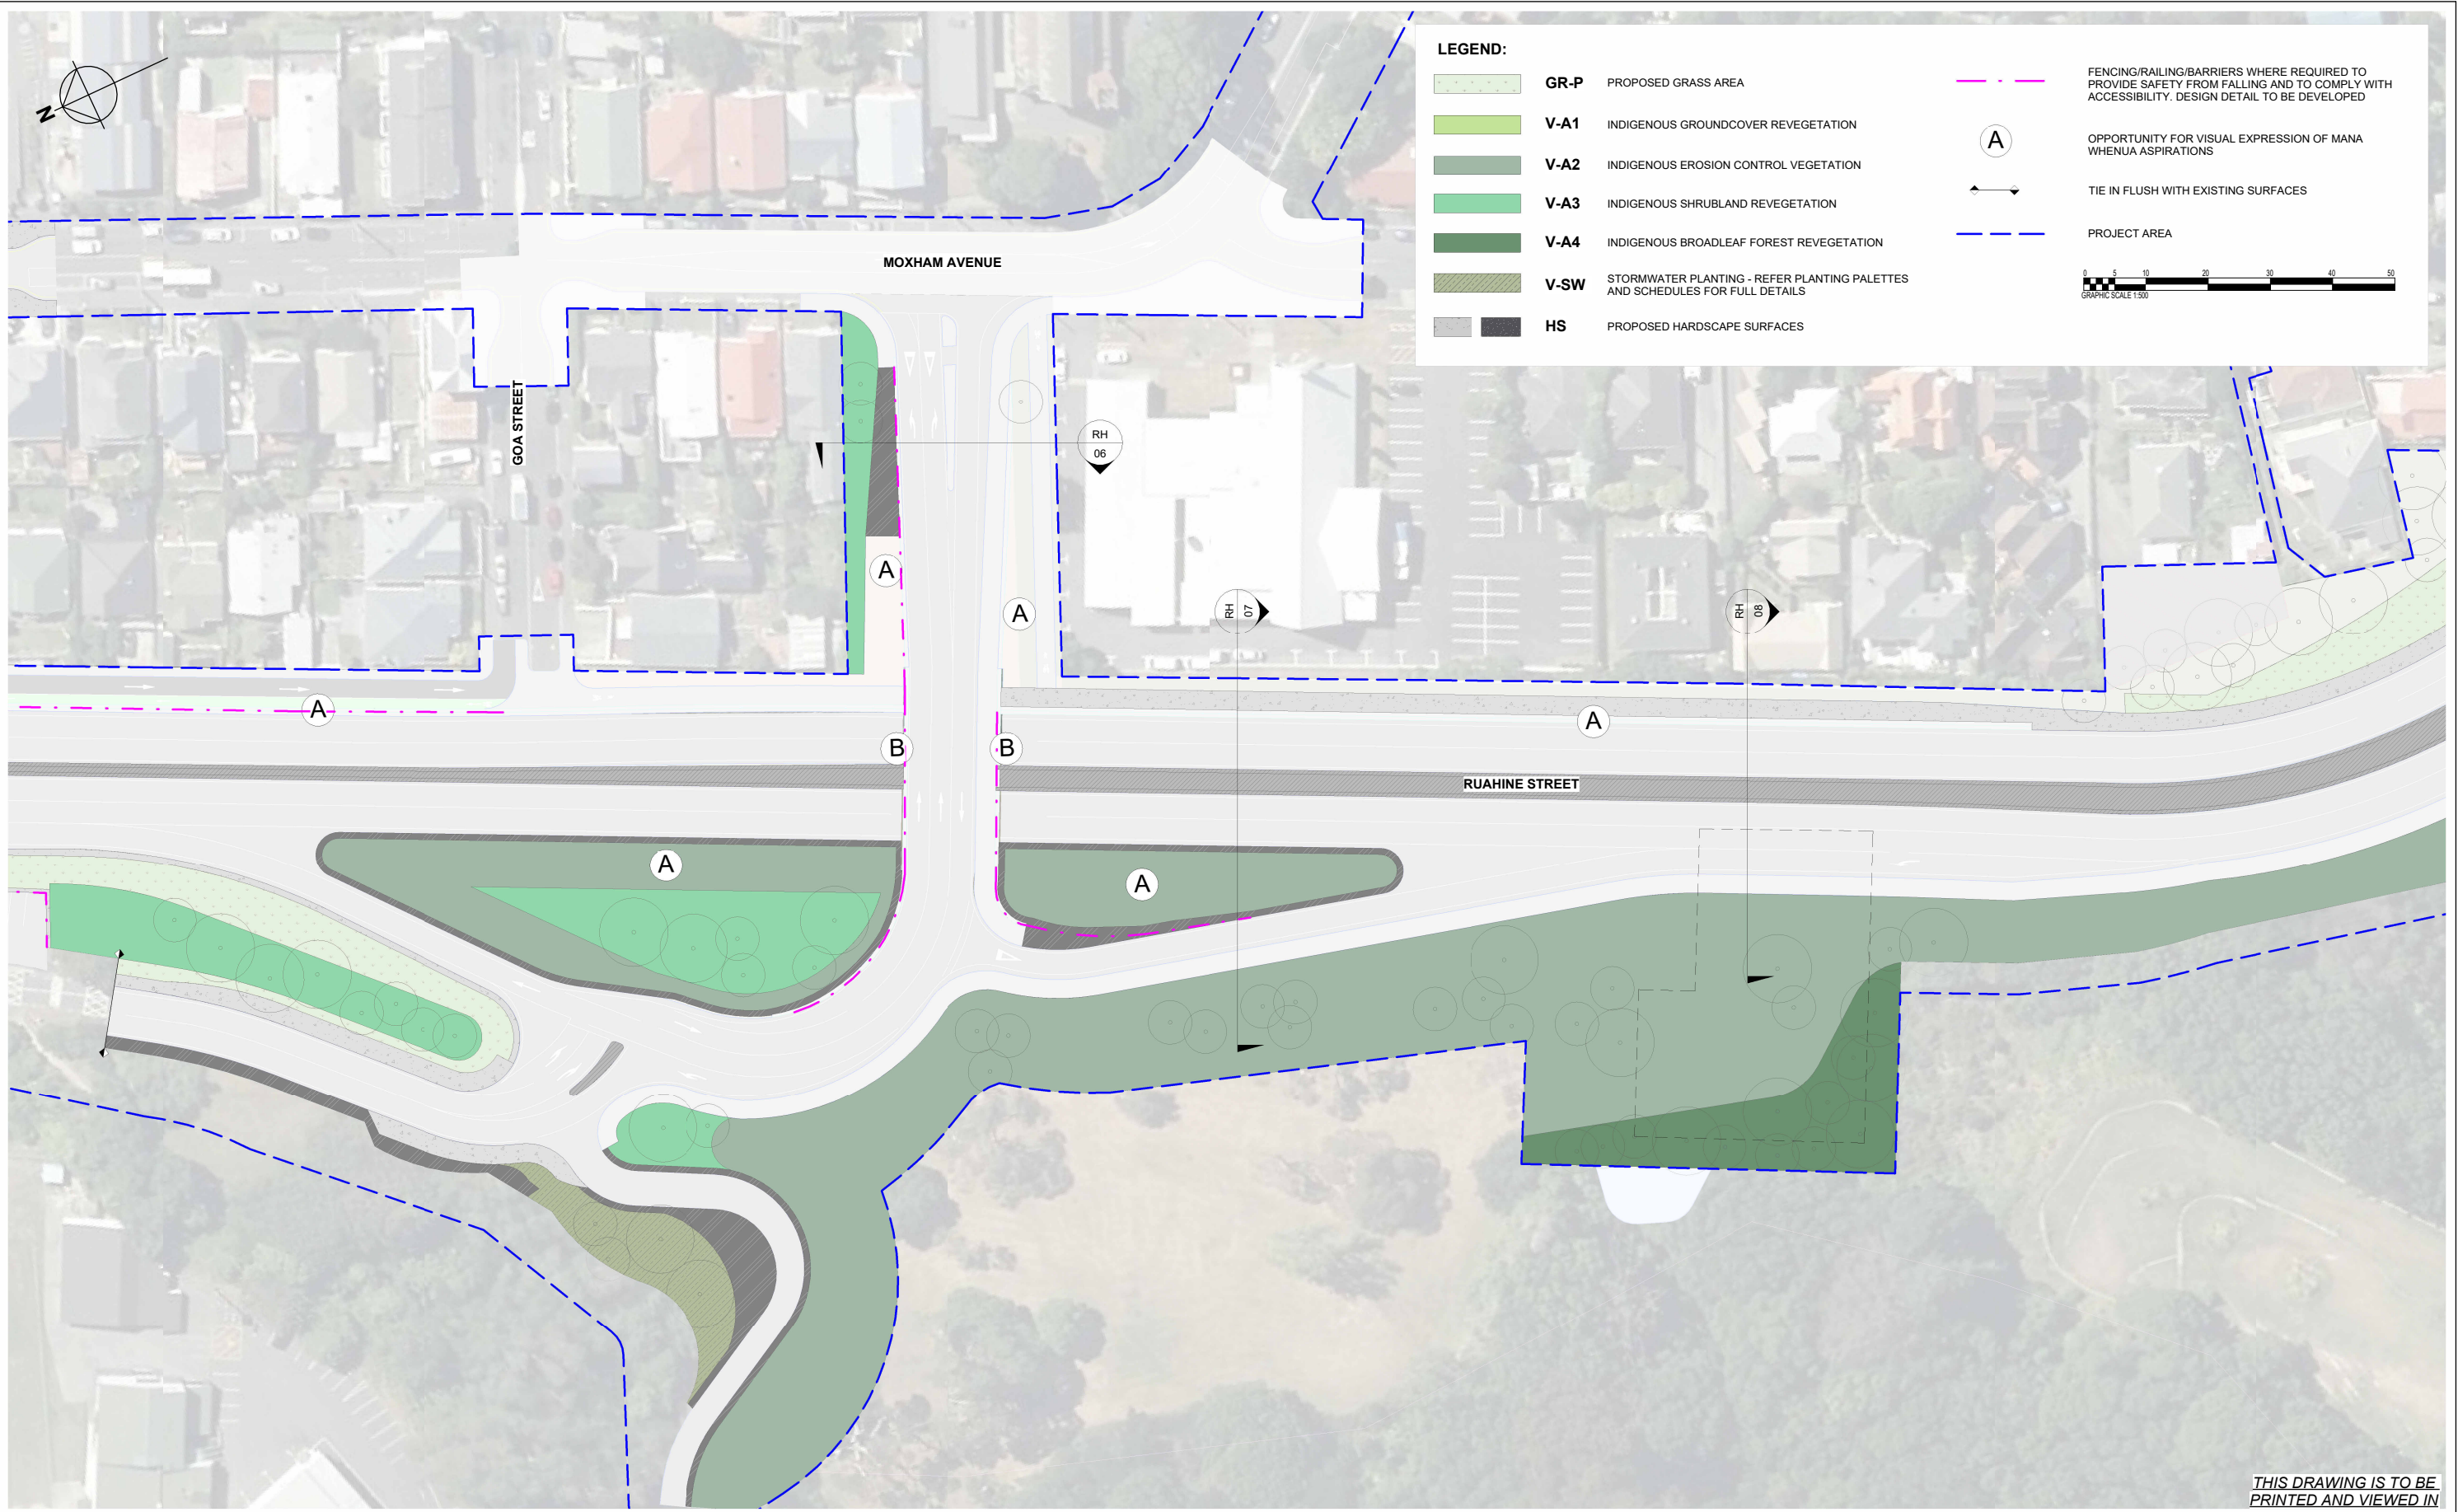


THIS DRAWING IS TO BE
PRINTED AND VIEWED IN
COLOUR

REVISION	AMENDMENT	APPROVED	DATE
A	CONSENT DESIGN	ES	2026-07-09



SCALE 1 : 500 @ A1		ORIGINAL SIZE A1
DRAWN B NARBHEY	DESIGNED A HUNTER	APPROVED E SUTTON
DRAWING VERIFIED A WHITELEY	DESIGN VERIFIED A WHITELEY	APPROVED DATE 2026-07-09
FOR INFORMATION		

PROJECT NZ TRANSPORT AGENCY WELLINGTON STATE HIGHWAY ONE IMPROVEMENTS PROJECT			
TITLE RUAHINE ROAD CROSS SECTIONS - HATAITAI SHEET 3 KEY PLAN			
WSP PROJECT NO. 1-23456.78	PROJ-ORIG-VOL-TYPE SH1WI-DES-00-UDL-SKT-	SHEET NO. 00902	REVISION A

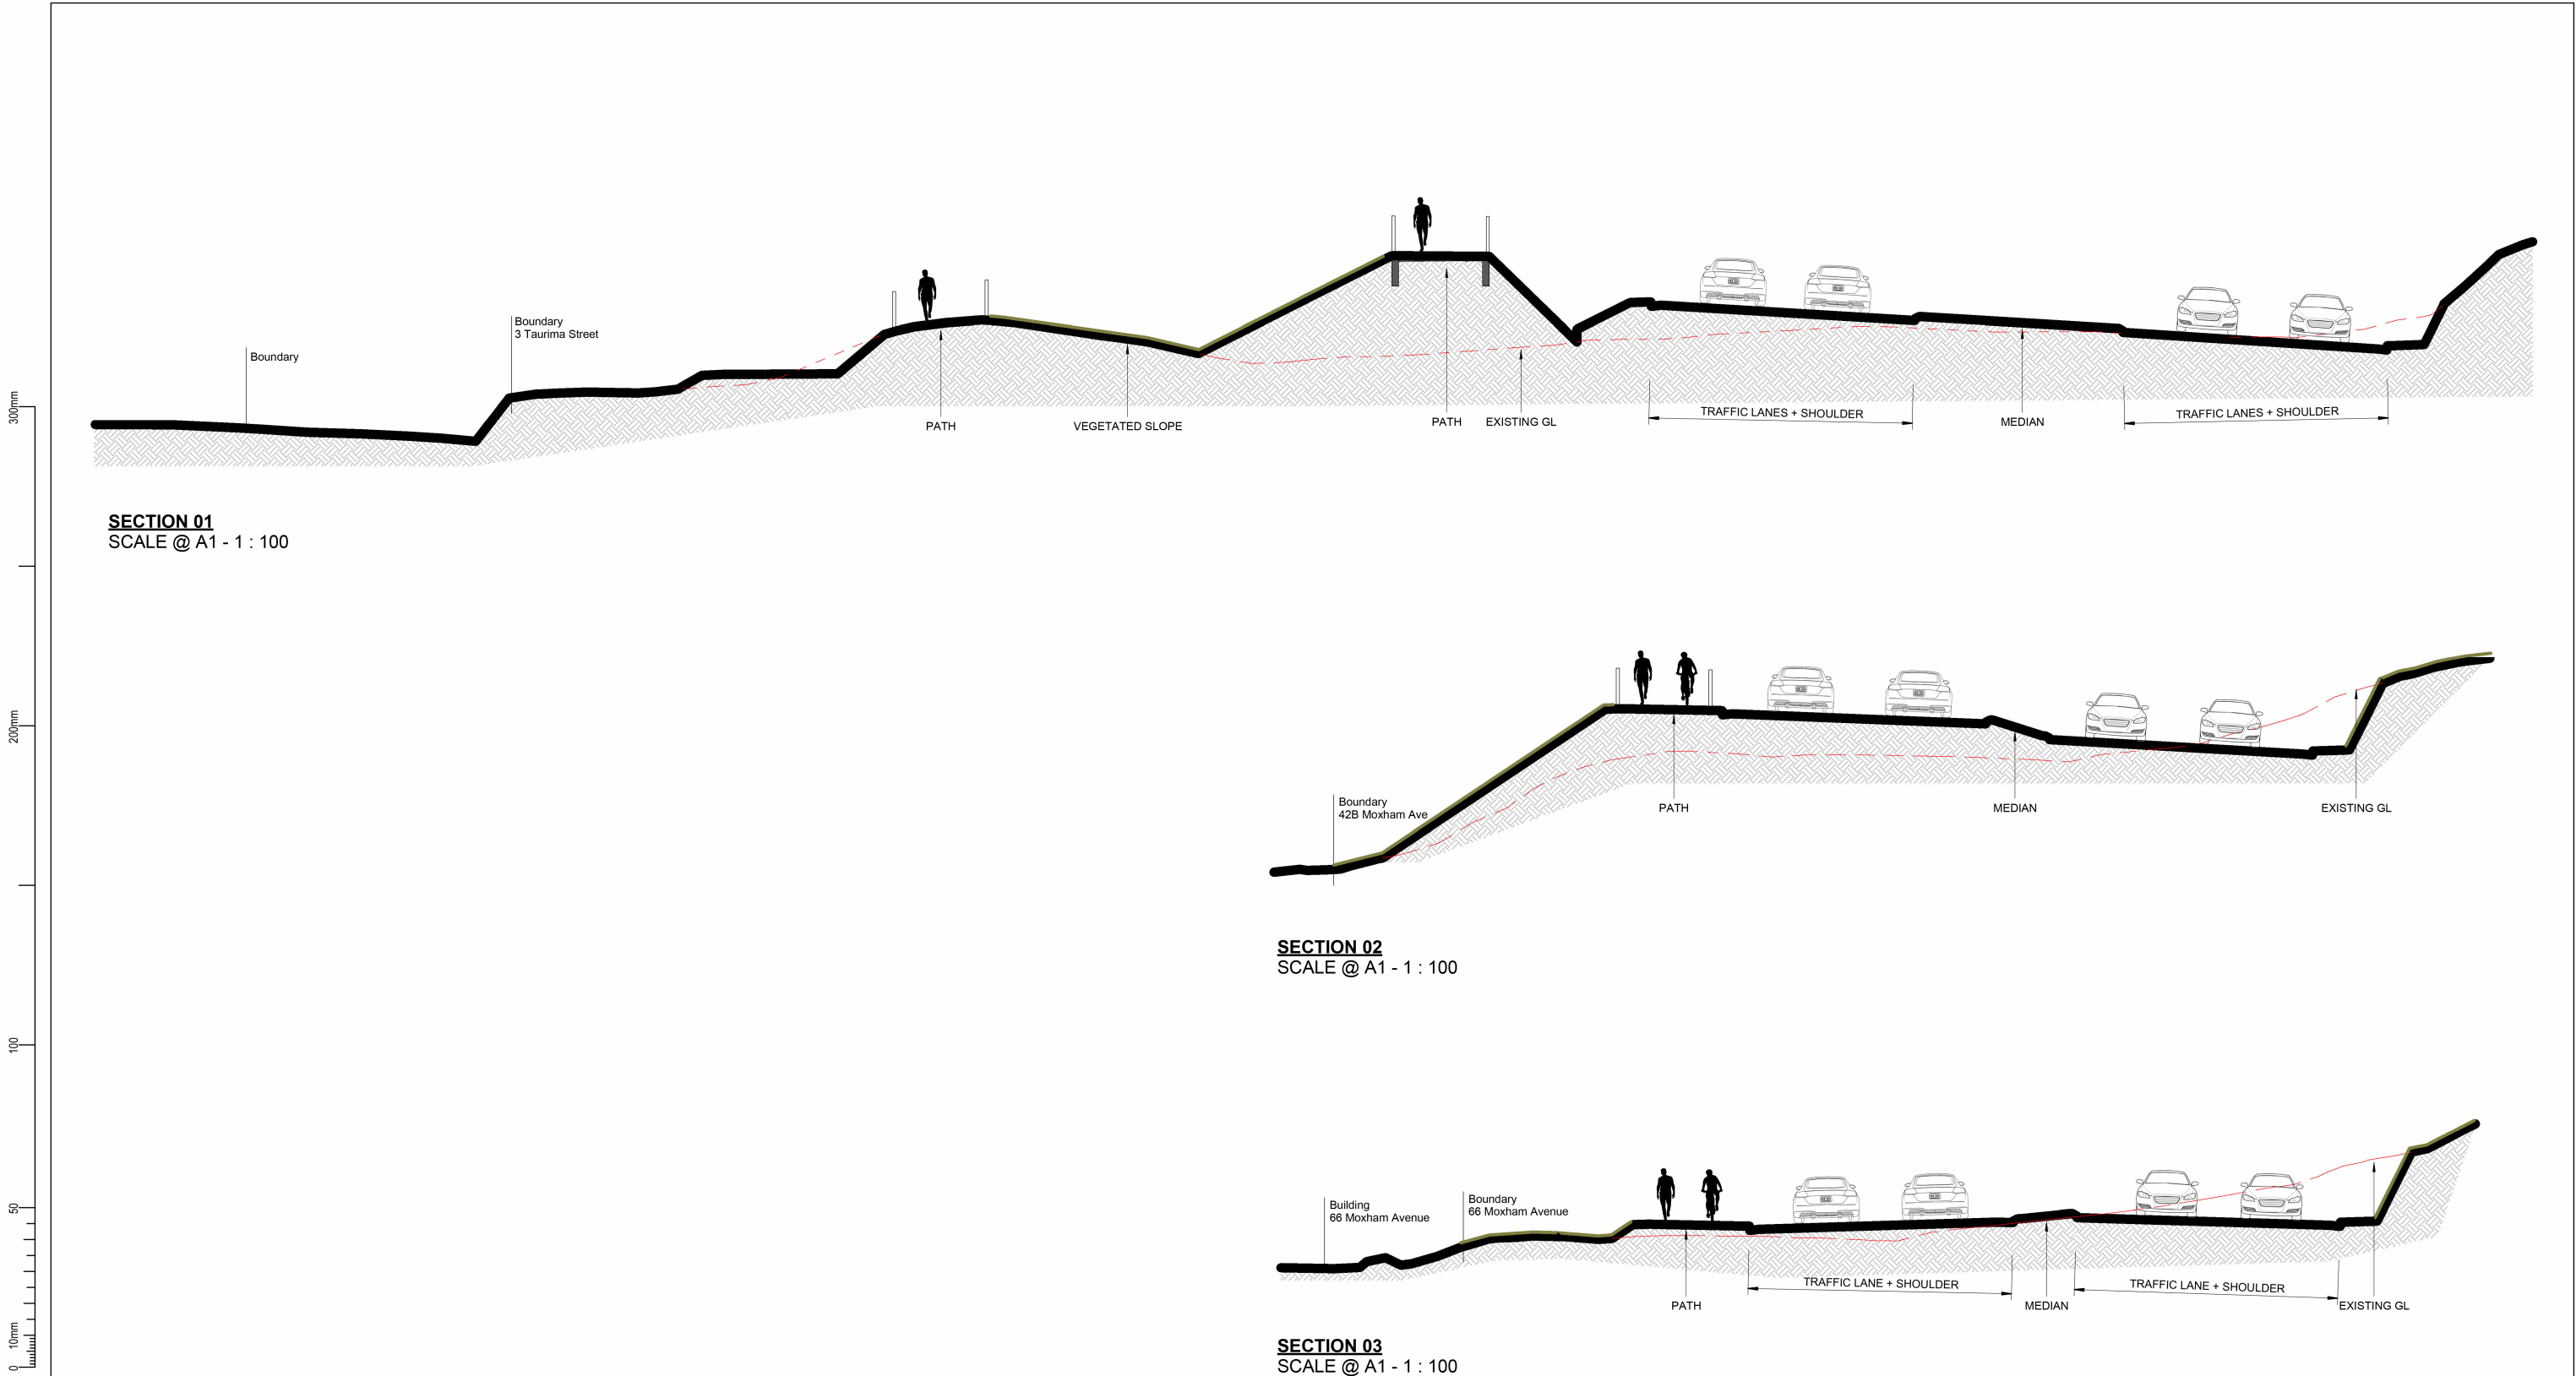

THIS DRAWING IS TO BE
PRINTED AND VIEWED IN
COLOUR


REVISION	AMENDMENT	APPROVED	DATE
A	CONSENT DESIGN	ES	2026-07-09




SCALE 1 : 100 @ A1		ORIGINAL SIZE A1
DRAWN B NARBHEY	DESIGNED A HUNTER	APPROVED E SUTTON
DRAWING VERIFIED A WHITELEY	DESIGN VERIFIED A WHITELEY	APPROVED DATE 2026-07-09
FOR INFORMATION		

PROJECT NZ TRANSPORT AGENCY WELLINGTON STATE HIGHWAY ONE IMPROVEMENTS PROJECT			
TITLE RUAHINE ROAD CROSS SECTIONS - SECTION 01-03			
WSP PROJECT NO. 1-23456.78	PROJ-ORIG-VOL-TYPE SH1WI-DES-00-UDL-SKT-	SHEET NO. 00903	REVISION A


300mm
200mm
100
50
10mm
0

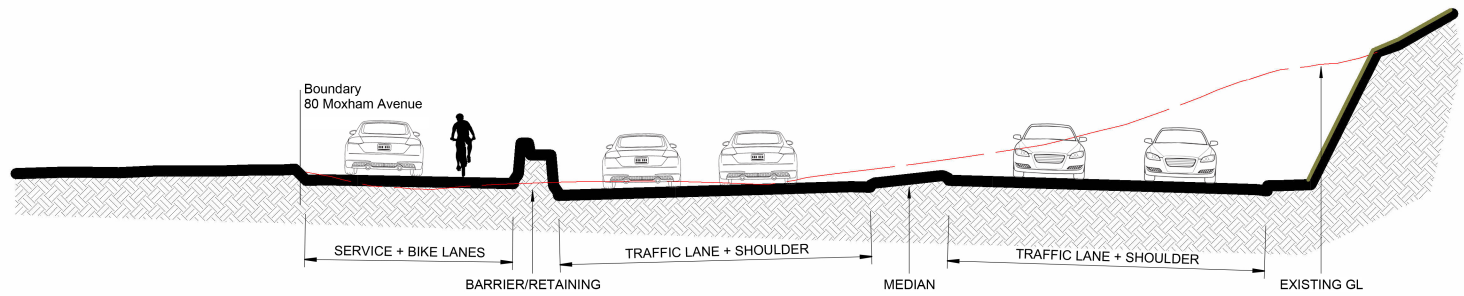

SECTION 04
SCALE @ A1 - 1 : 100

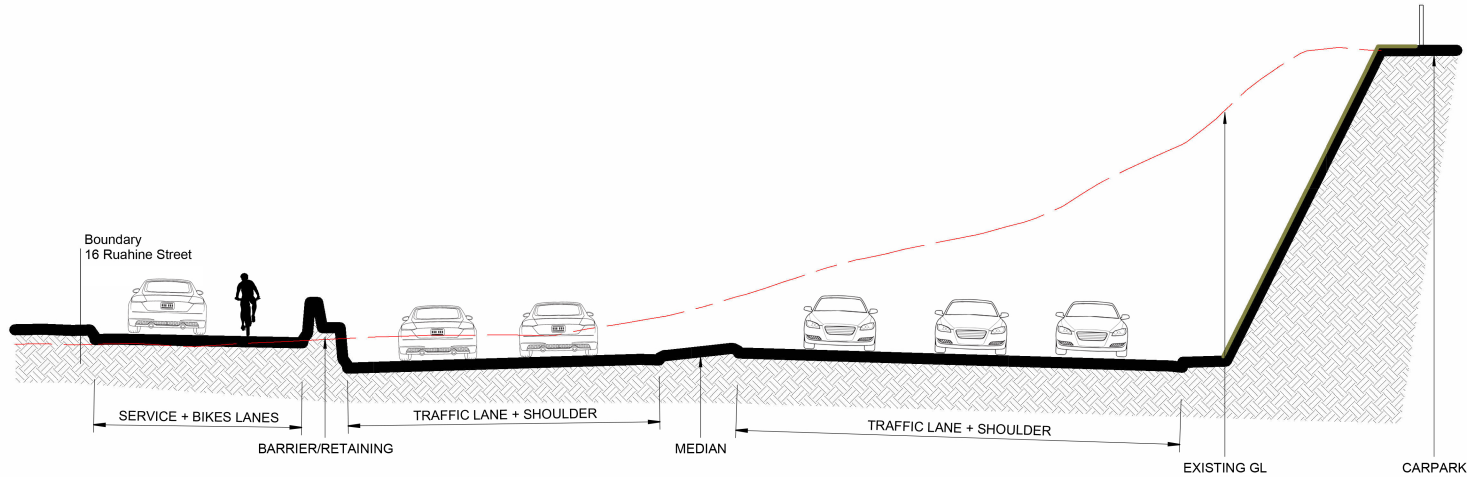

SECTION 05
SCALE @ A1 - 1 : 100

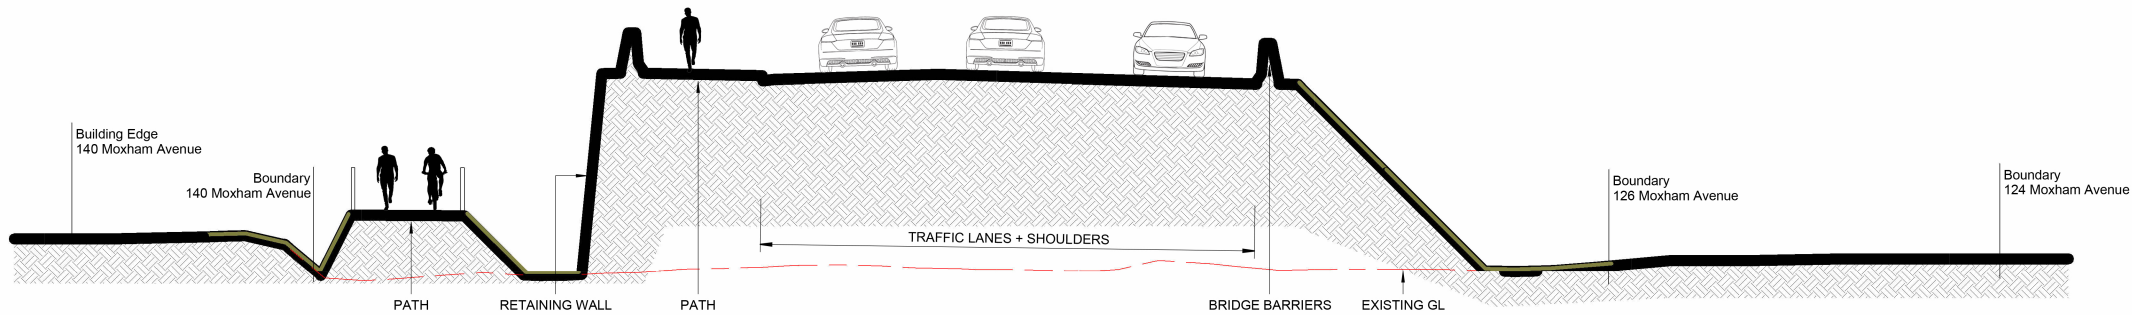

SECTION 06
SCALE @ A1 - 1 : 100

THIS DRAWING IS TO BE
PRINTED AND VIEWED IN
COLOUR


REVISION	AMENDMENT	APPROVED	DATE
A	CONSENT DESIGN	ES	2026-07-09



UDLA + ARCHITECTURE

SCALE 1 : 100 @ A1		ORIGINAL SIZE A1
DRAWN B NARBHEY	DESIGNED A HUNTER	APPROVED E SUTTON
DRAWING VERIFIED A WHITELEY	DESIGN VERIFIED A WHITELEY	APPROVED DATE 2026-07-09
FOR INFORMATION		

PROJECT NZ TRANSPORT AGENCY WELLINGTON STATE HIGHWAY ONE IMPROVEMENTS PROJECT			
TITLE RUAHINE ROAD CROSS SECTIONS - SECTION 04-06			
WSP PROJECT NO. 1-23456.78	PROJ-ORIG-VOL-TYPE SH1WI-DES-00-UDL-SKT-	SHEET NO. 00904	REVISION A

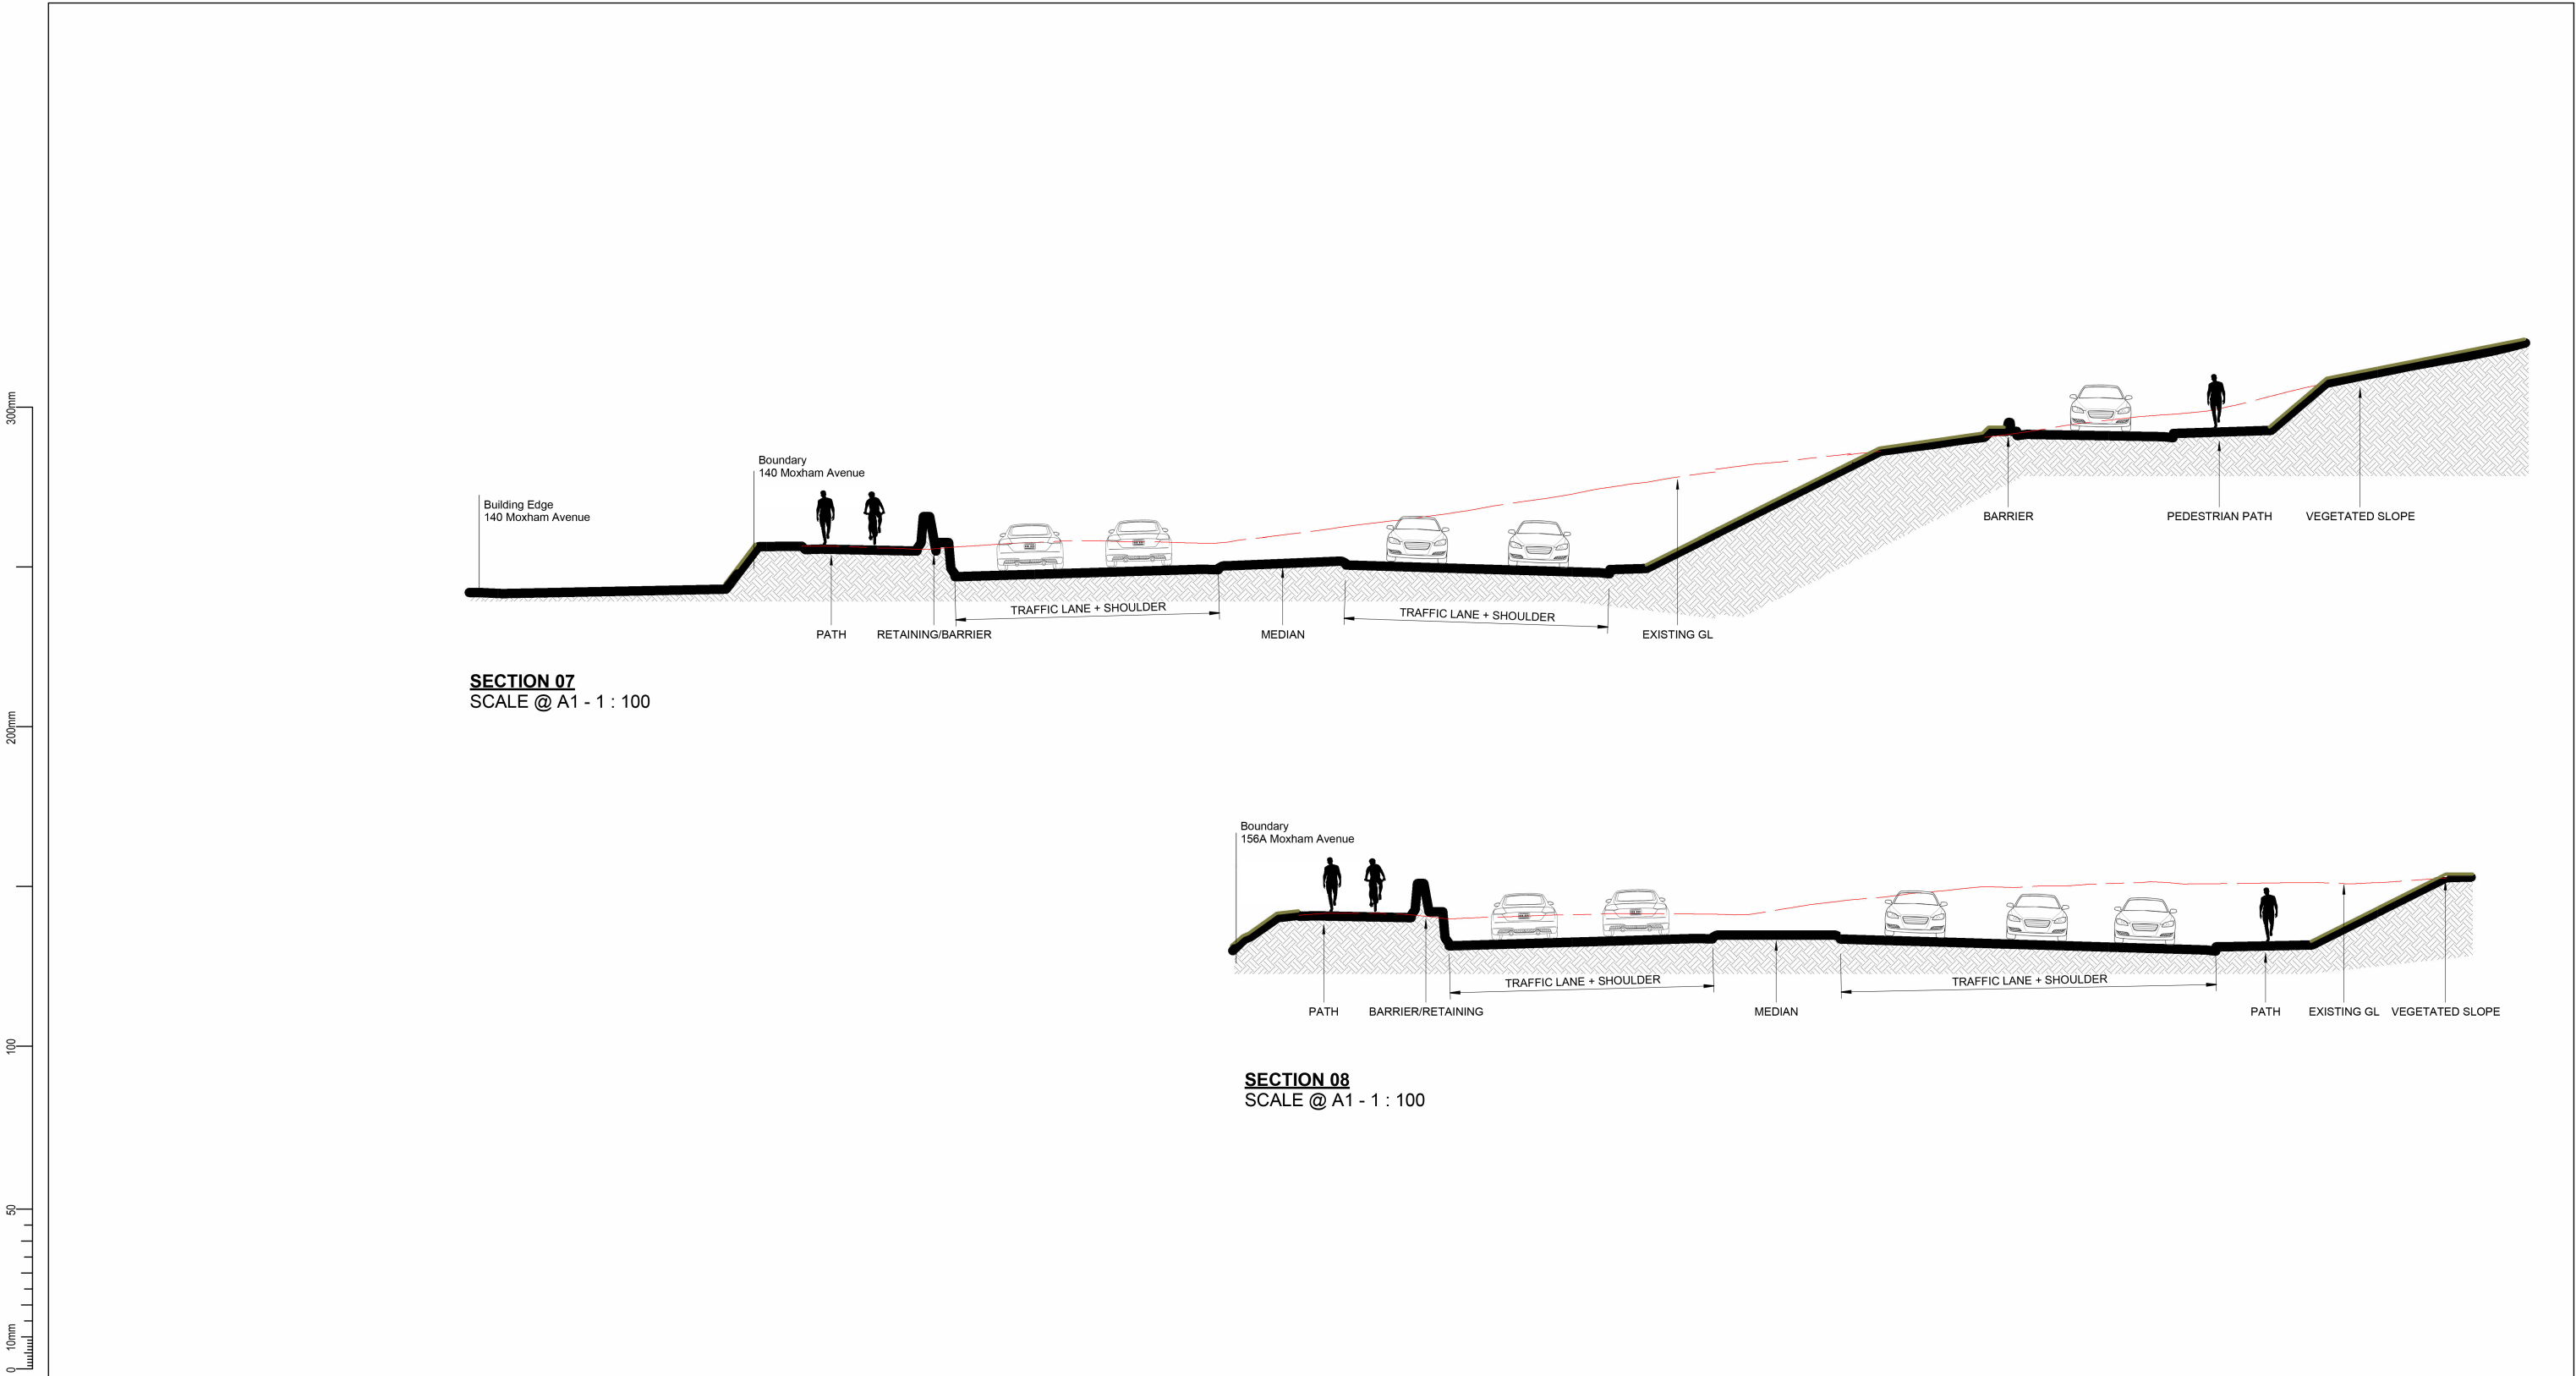

SECTION 07
SCALE @ A1 - 1 : 100

SECTION 08
SCALE @ A1 - 1 : 100

THIS DRAWING IS TO BE
PRINTED AND VIEWED IN
COLOUR

REVISION	AMENDMENT	APPROVED	DATE
A	CONSENT DESIGN	ES	2026-07-09



SCALE 1 : 100 @ A1		ORIGINAL SIZE A1
DRAWN B NARBHEY	DESIGNED A HUNTER	APPROVED E SUTTON
DRAWING VERIFIED A WHITELEY	DESIGN VERIFIED A WHITELEY	APPROVED DATE 2026-07-09
FOR INFORMATION		

PROJECT NZ TRANSPORT AGENCY WELLINGTON STATE HIGHWAY ONE IMPROVEMENTS PROJECT			
TITLE RUAHINE ROAD CROSS SECTIONS - SECTION 07-08			
WSP PROJECT NO. 1-23456.78	PROJ-ORIG-VOL-TYPE SH1WI-DES-00-UDL-SKT-	SHEET NO. 00905	REVISION A