


100mm


SCALE FOR VALIDATING SIZE OF A3 PLOT ONLY

0

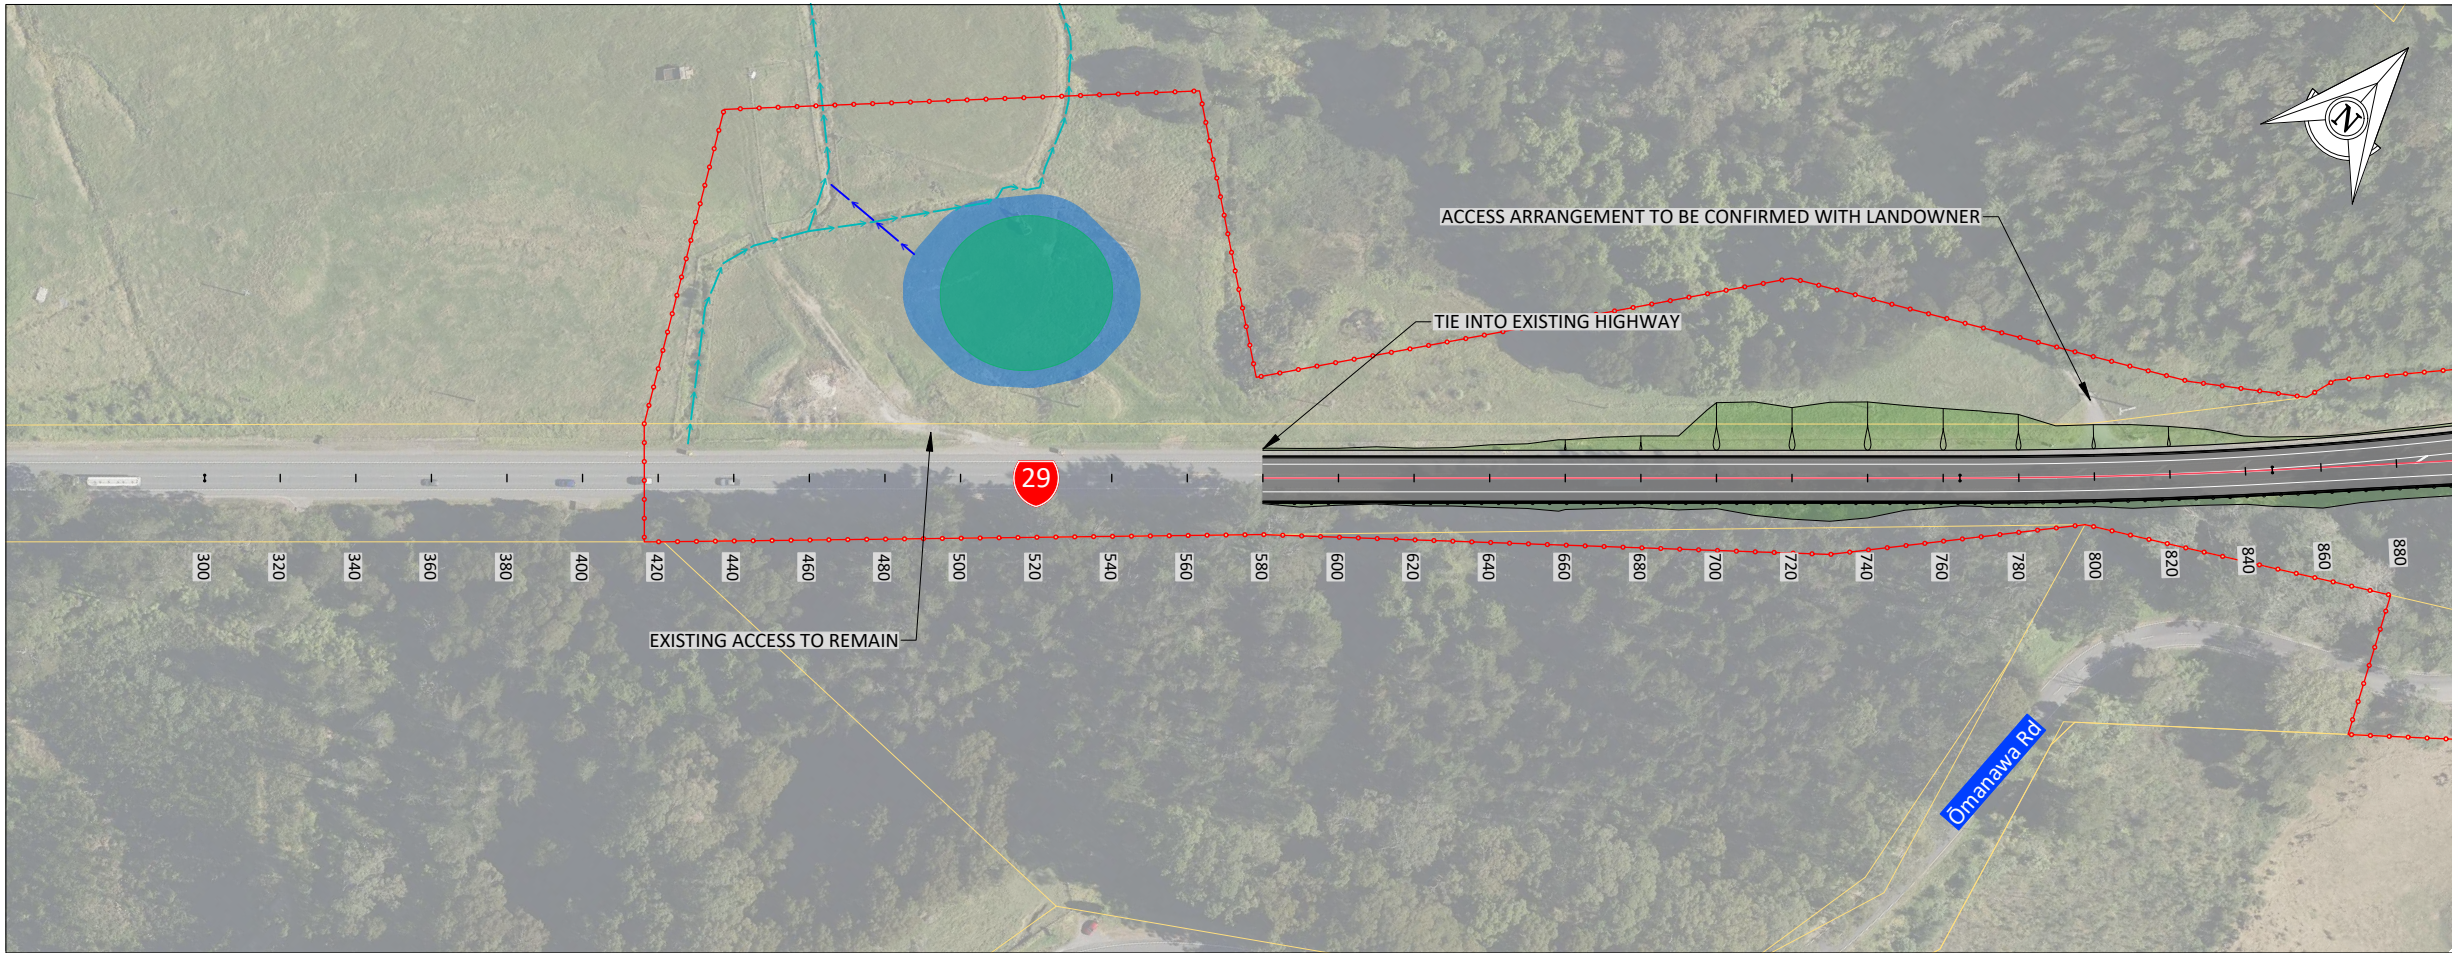


1:2000 (A3)

SHEET LOCALITY

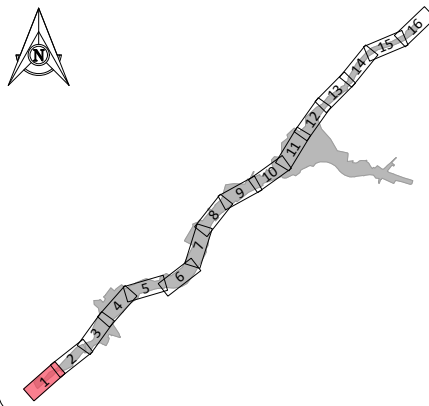

KEY: GENERAL ARRANGEMENT

- BOUNDARIES
- ALIGNMENT
- CHAINAGE
- PROPOSED DESIGNATION
- CUT BATTER
- SHARED PATH & ISLANDS
- CARRIAGEWAY
- SWALE
- FILL BATTER
- BRIDGE
- WALL
- EXTENT OF SOIL NAILS
- PROPOSED CULVERT
- INDICATIVE CONNECTION
- EXISTING WATERCOURSE
- TREATMENT WETLAND
- ATTENUATION POND
- TREATMENT AND ATTENUATION WETLAND
- ADJACENT WORKS BY OTHERS - SHOWN IN GREY

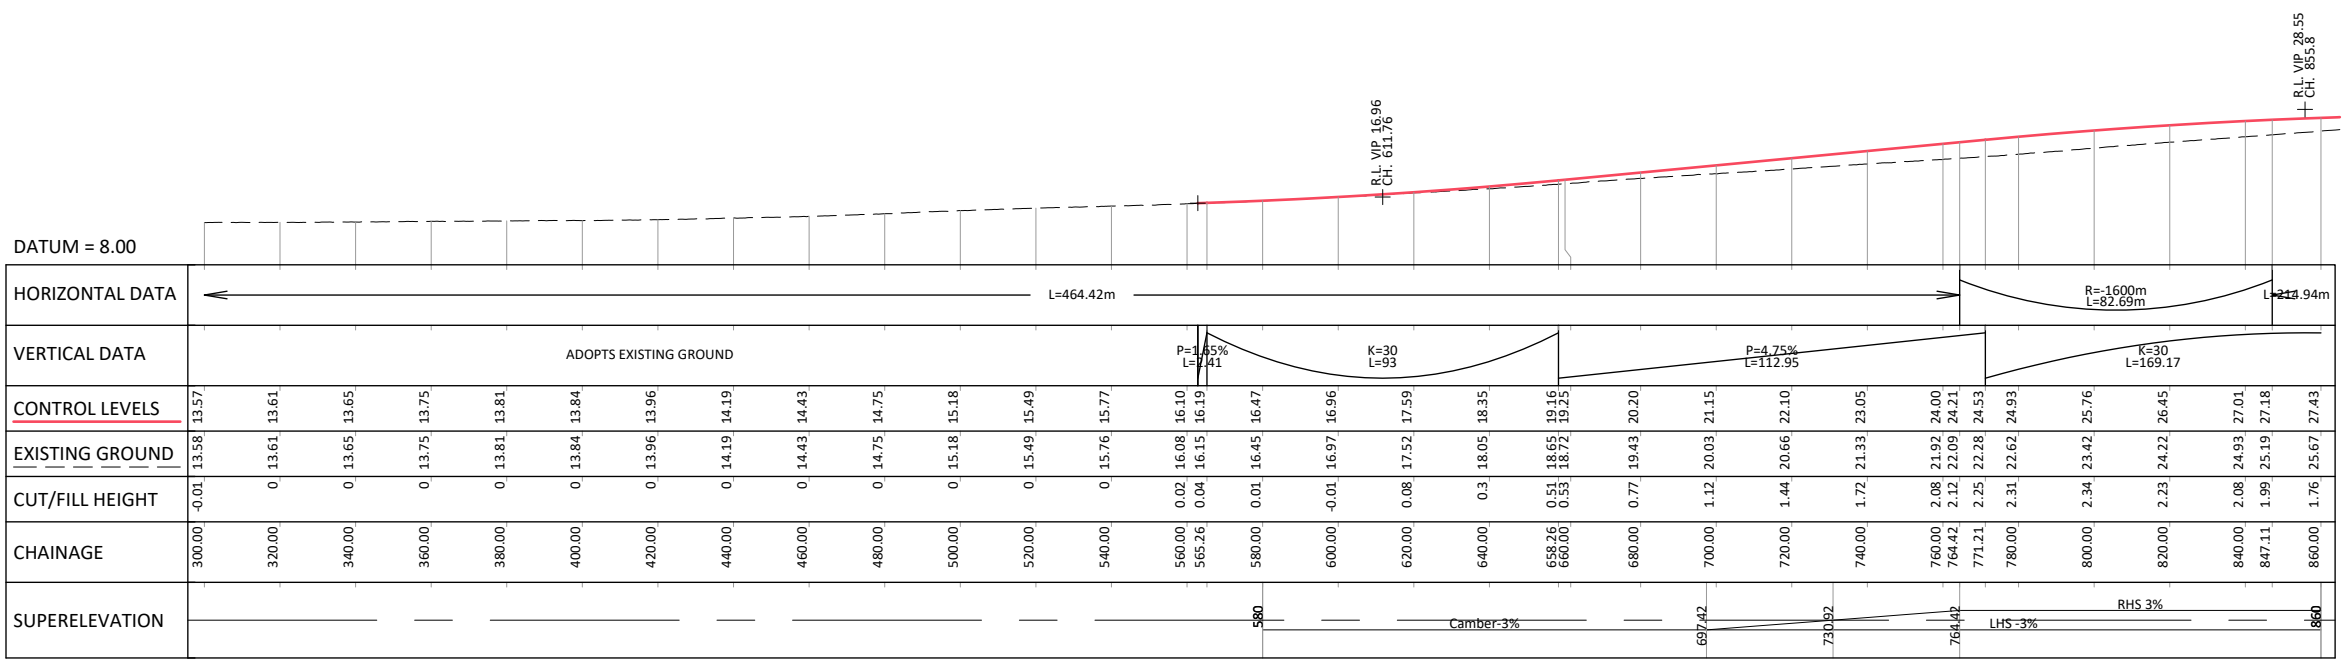

LS RS100 SCALE H 1:2000 - V 1:1000

C:\12\45\data\10.7.20\14150000 - Tauriko West_565002 WIP\03 Drawings\001 1922-29-14-GM-DRW-BBO-1200.dwg 29/7/2026 5:54 pm erichardson Plotted: 29 Jul 2026 5:54 pm

REV	DATE	DESCRIPTION	BY	DES	CHK	APPR
P3	29.07.2026	INDICATIVE DESIGN	ER	LV	KD	JG
P2	27.02.2026	PRELIMINARY CONSENT LEVEL DESIGN	ER	LV	BH	JG
P1	19.12.2025	DRAFT PRELIMINARY CONSENT LEVEL DESIGN	ER	LV	BH	JG

APPROVAL:	J GIBBONS	JG
NAME:		SIGNATURE:
DATE:	29.07.2026	
NOTE: THIS DRAWING IS NOT APPROVED UNLESS ALL FIELDS ARE SIGNED.		



PROJECT: TAURIKO WEST - TUPENGA

DRAWING: STATE HIGHWAY 29 - (RS100)
GENERAL ARRANGEMENT PLAN
AND LONG SECTION
SHEET 1


DRAWING ISSUED FOR: NOT APPROVED FOR CONSTRUCTION SHARED		
HORIZONTAL DATUM	NZTM2000	SCALE (A3)
VERTICAL DATUM	NZVD16	AS SHOWN
DRAWING NUMBER:	11922-29-14-GM-DRW-BBO-1201	REVISION: P3

©copyright

100mm


SCALE FOR VALIDATING SIZE OF A3 PLOT ONLY

0

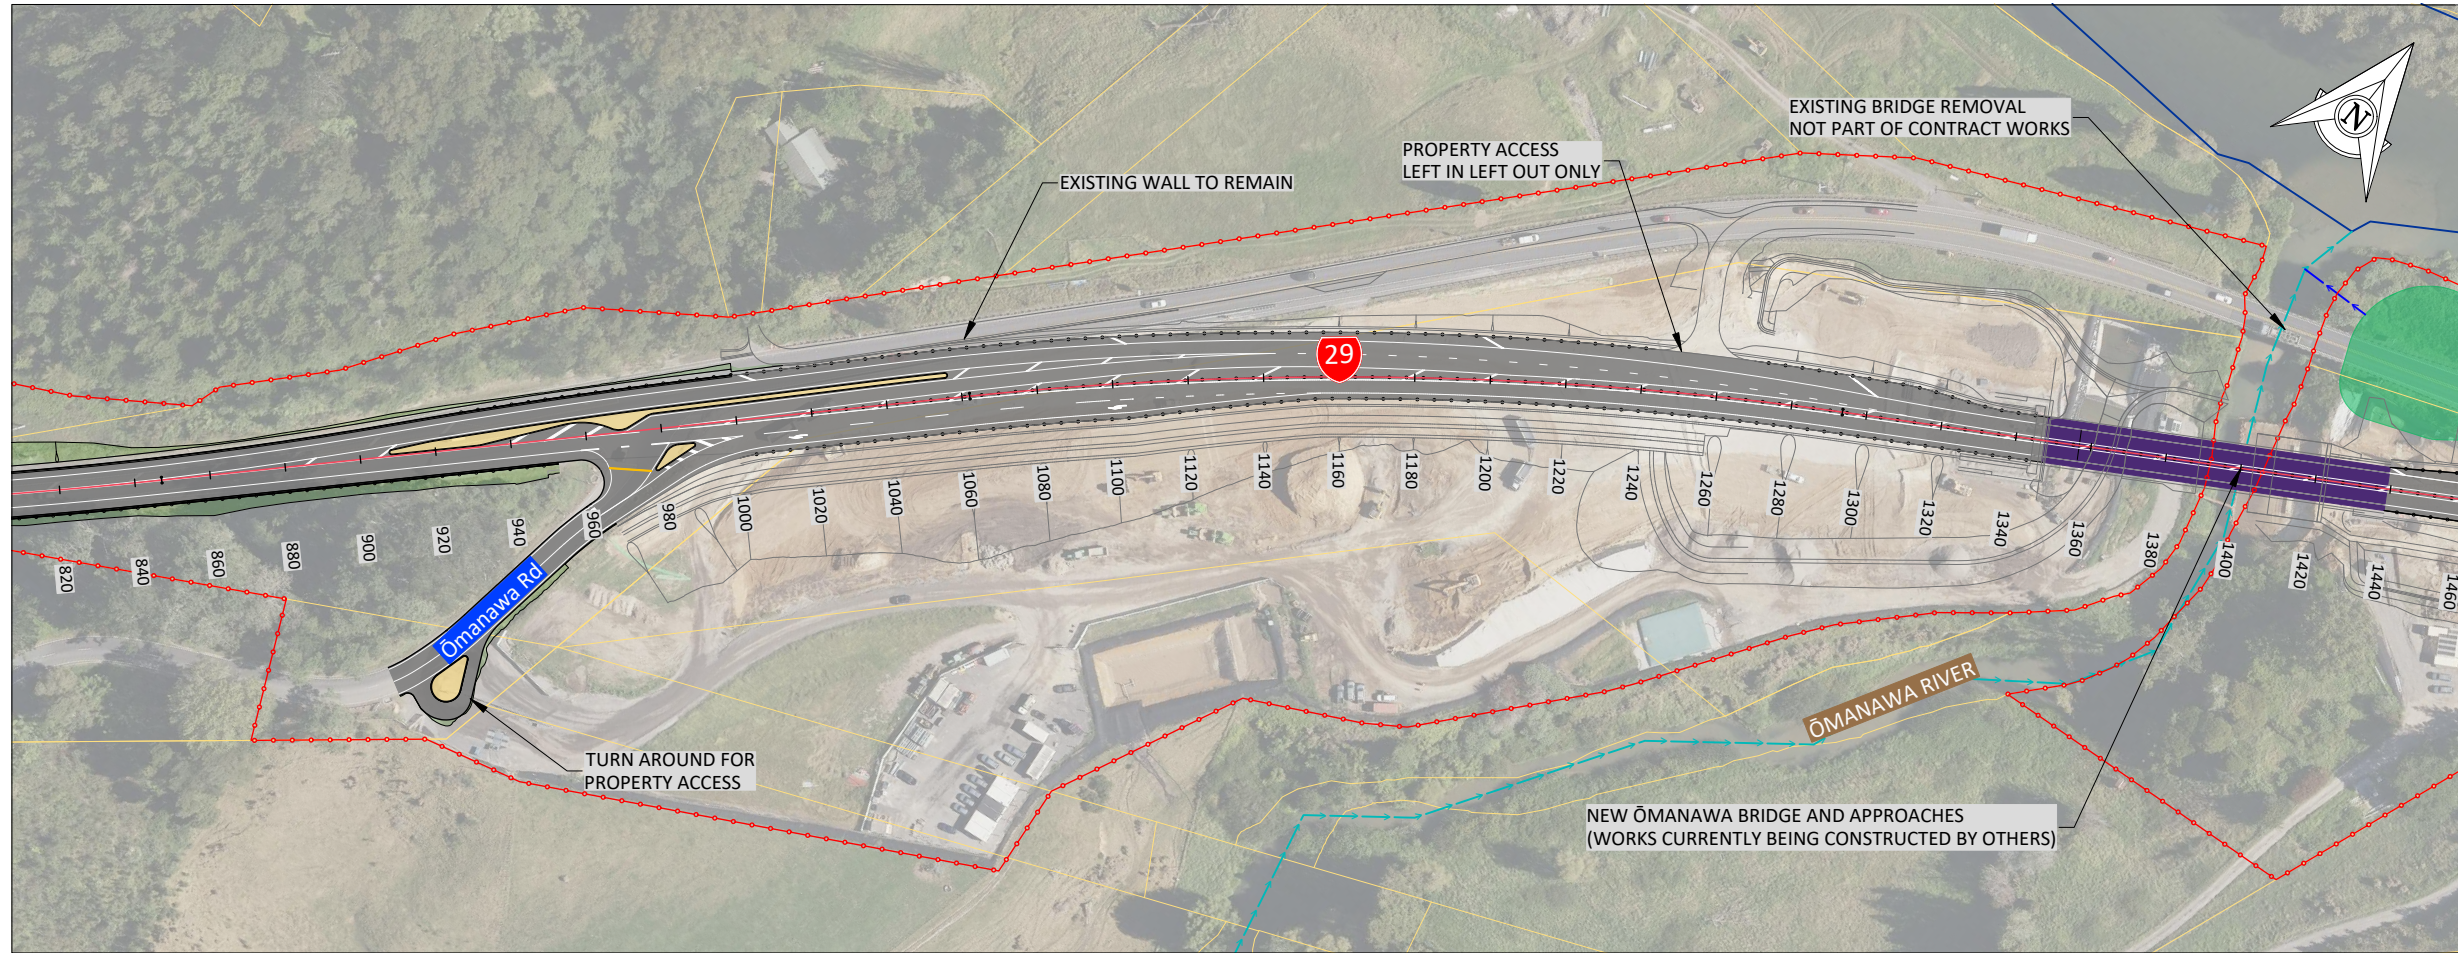


1:2000 (A3) 0 20 40 60 80 100m

SHEET LOCALITY


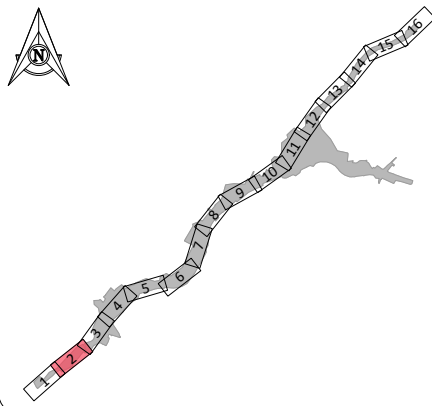


KEY: GENERAL ARRANGEMENT

- BOUNDARIES
- ALIGNMENT
- CHAINAGE
- PROPOSED DESIGNATION
- CUT BATTER
- SHARED PATH & ISLANDS
- CARRIAGEWAY
- SWALE
- FILL BATTER
- BRIDGE
- WALL
- EXTENT OF SOIL NAILS
- PROPOSED CULVERT
- INDICATIVE CONNECTION
- EXISTING WATERCOURSE
- TREATMENT WETLAND
- ATTENUATION POND
- TREATMENT AND ATTENUATION WETLAND
- ADJACENT WORKS BY OTHERS - SHOWN IN GREY

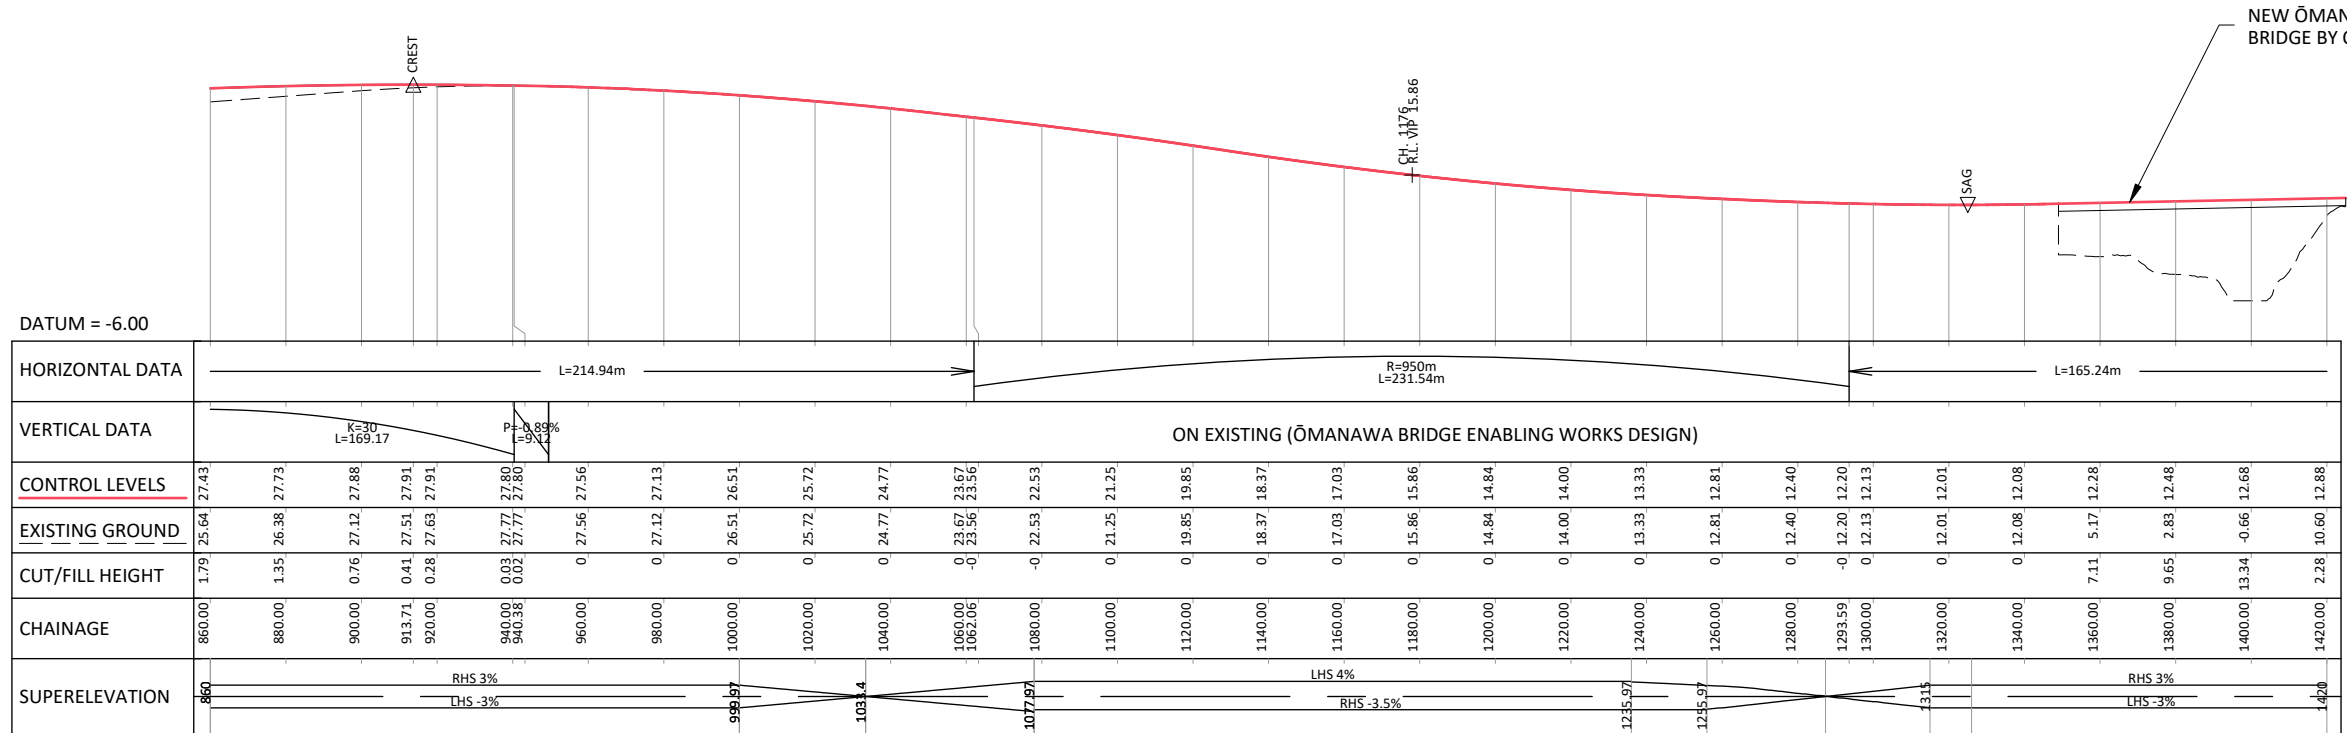

DATUM = -6.00

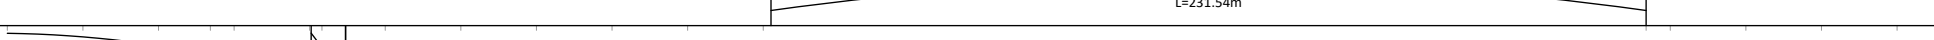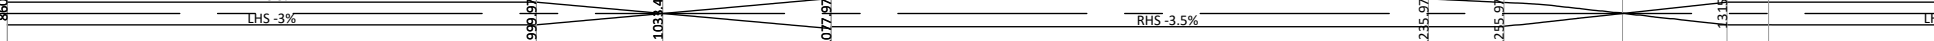
HORIZONTAL DATA																																	
VERTICAL DATA																																	
CONTROL LEVELS	27.43										27.80																						
EXISTING GROUND	25.64	27.73									27.77											12.88											
CUT/FILL HEIGHT	1.79	1.35	0.76	0.712	0.788						0.03											0											
CHAINAGE	860.00	880.00	900.00	913.71	920.00	940.00	940.38	960.00	980.00	1000.00	1020.00	1040.00	1060.00	1062.06	1080.00	1100.00	1120.00	1140.00	1160.00	1180.00	1200.00	1220.00	1240.00	1260.00	1280.00	1293.59	1300.00	1320.00	1340.00	1360.00	1380.00	1400.00	1420.00
SUPERELEVATION																																	

LS RS100 SCALE H 1:2000 - V 1:1000

C:\12\45\data\10.7.20\14150000 - Tauriko West_1550022 WIP\03 Drawings\001 1922-29-14-GM-DRW-BBO-1200.dwg 29/7/2026 6:08 pm erichardson Plotted: 29 Jul 2026 6:08 pm

REV	DATE	DESCRIPTION	BY	DES	CHK	APPR
P3	29.07.2026	INDICATIVE DESIGN	ER	LV	KD	JG
P2	27.02.2026	PRELIMINARY CONSENT LEVEL DESIGN	ER	LV	BH	JG
P1	19.12.2025	DRAFT PRELIMINARY CONSENT LEVEL DESIGN	ER	LV	BH	JG

APPROVAL:	J GIBBONS	JG
NAME:		SIGNATURE:
DATE:	29.07.2026	
NOTE: THIS DRAWING IS NOT APPROVED UNLESS ALL FIELDS ARE SIGNED.		

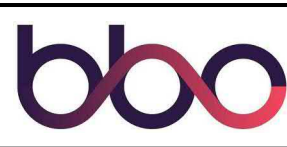

PROJECT: TAURIKO WEST - TUPENGA

DRAWING: STATE HIGHWAY 29 - (RS100)
GENERAL ARRANGEMENT PLAN
AND LONG SECTION
SHEET 2

DRAWING ISSUED FOR: NOT APPROVED FOR CONSTRUCTION SHARED		
HORIZONTAL DATUM	NZTM2000	SCALE (A3)
VERTICAL DATUM	NZVD16	AS SHOWN
DRAWING NUMBER:	11922-29-14-GM-DRW-BBO-1202	REVISION: P3


©copyright

100mm


SCALE FOR VALIDATING SIZE OF A3 PLOT ONLY

0

C:\12\05\data\10.7.20.14\150000 - Tauriko West_565002 WIP\03 Drawings\001 1922-29-14-GM-DRW-BBO-1200.dwg 29/7/2026 6:08 pm erichardson Plotted: 29 Jul 2026 6:08 pm

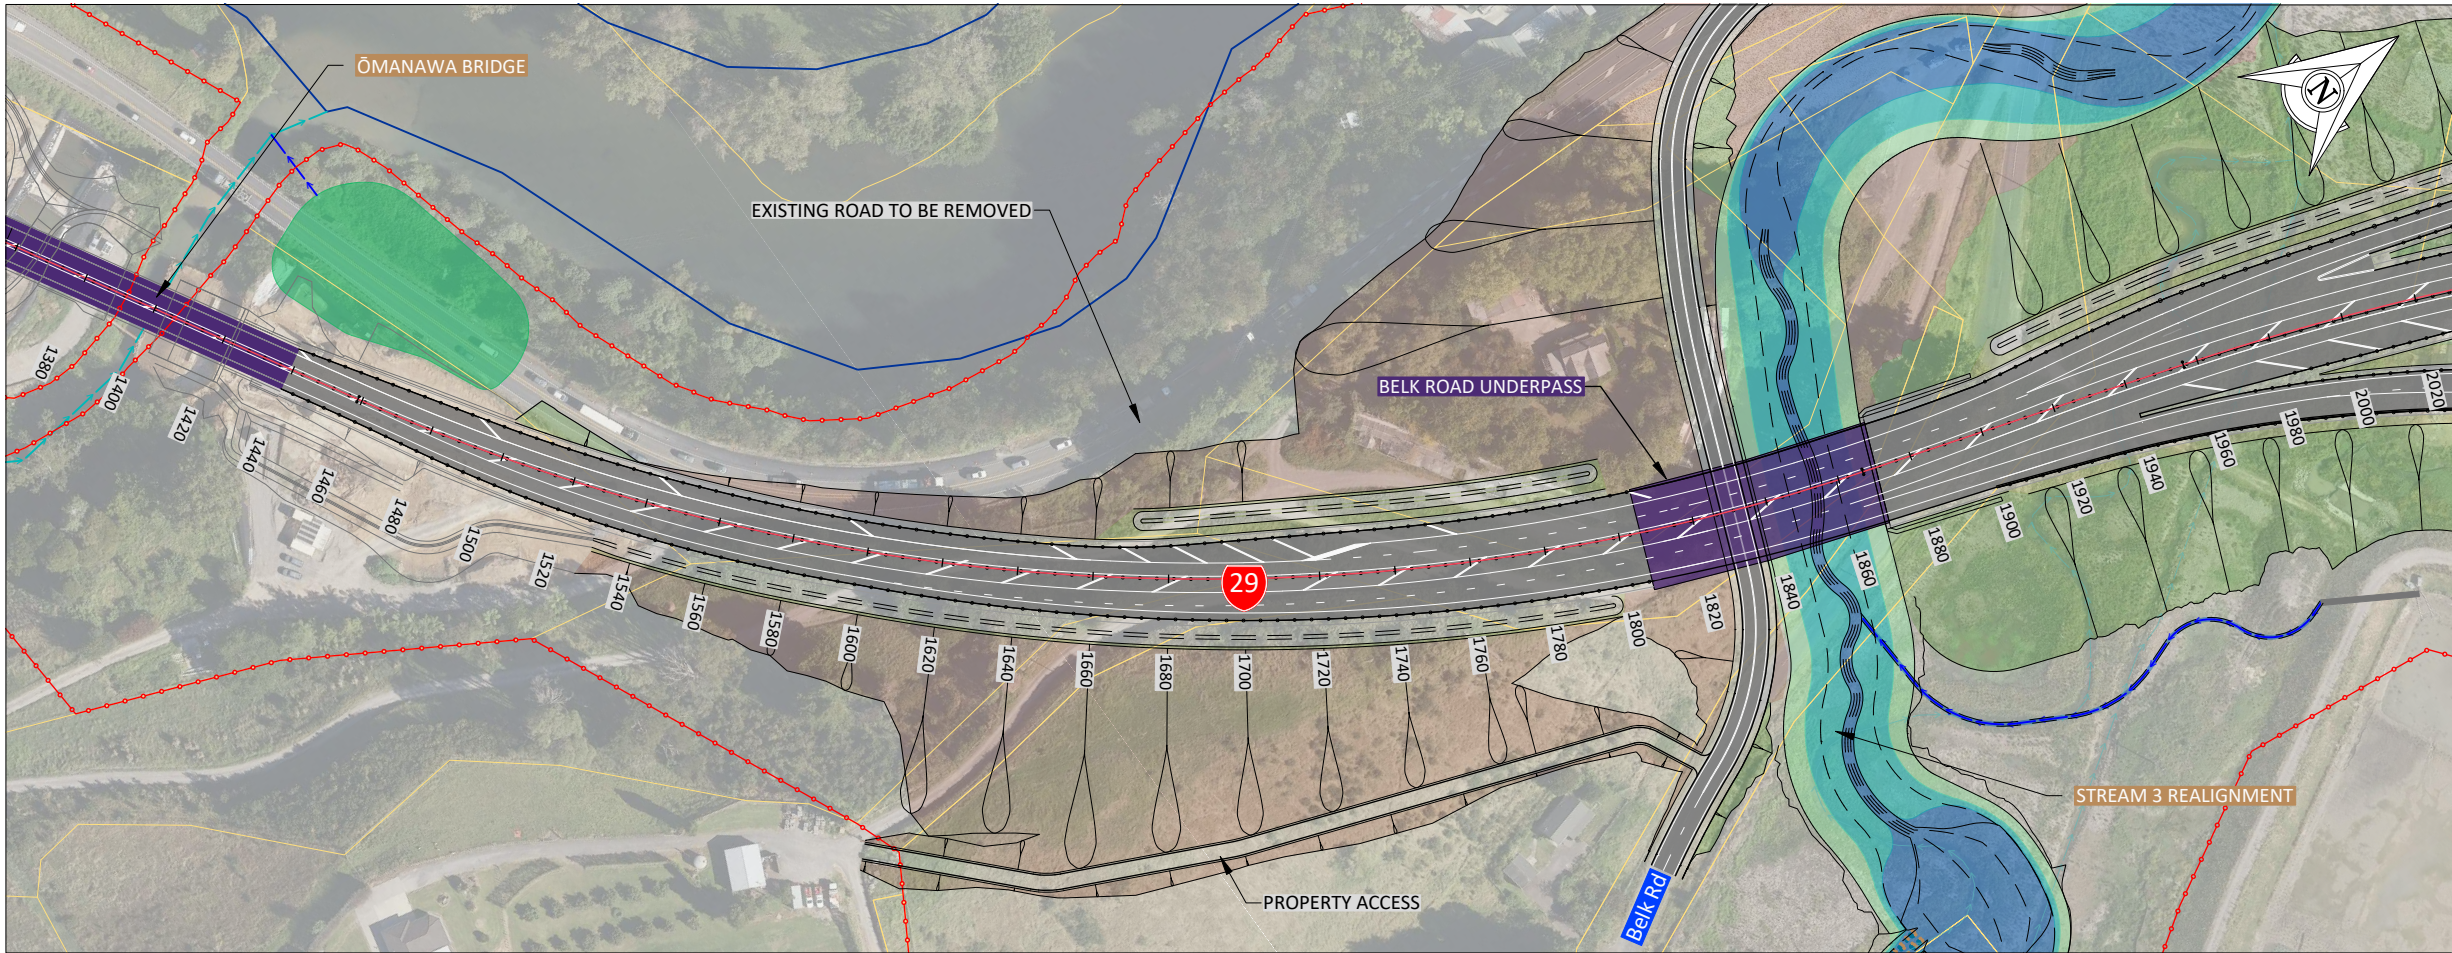


SHEET LOCALITY

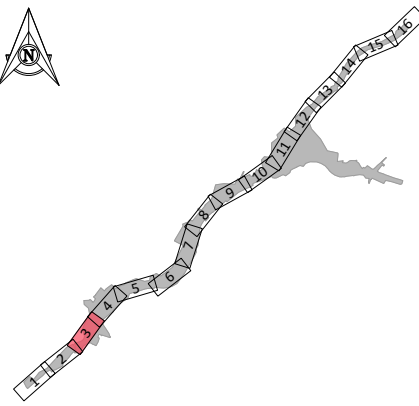

KEY: GENERAL ARRANGEMENT


- BOUNDARIES
- ALIGNMENT
- CHAINAGE
- PROPOSED DESIGNATION
- CUT BATTER
- SHARED PATH & ISLANDS
- CARRIAGEWAY
- SWALE
- FILL BATTER
- BRIDGE
- WALL
- EXTENT OF SOIL NAILS
- PROPOSED CULVERT
- INDICATIVE CONNECTION
- EXISTING WATERCOURSE
- TREATMENT WETLAND
- ATTENUATION POND
- TREATMENT AND ATTENUATION WETLAND
- ADJACENT WORKS BY OTHERS - SHOWN IN GREY

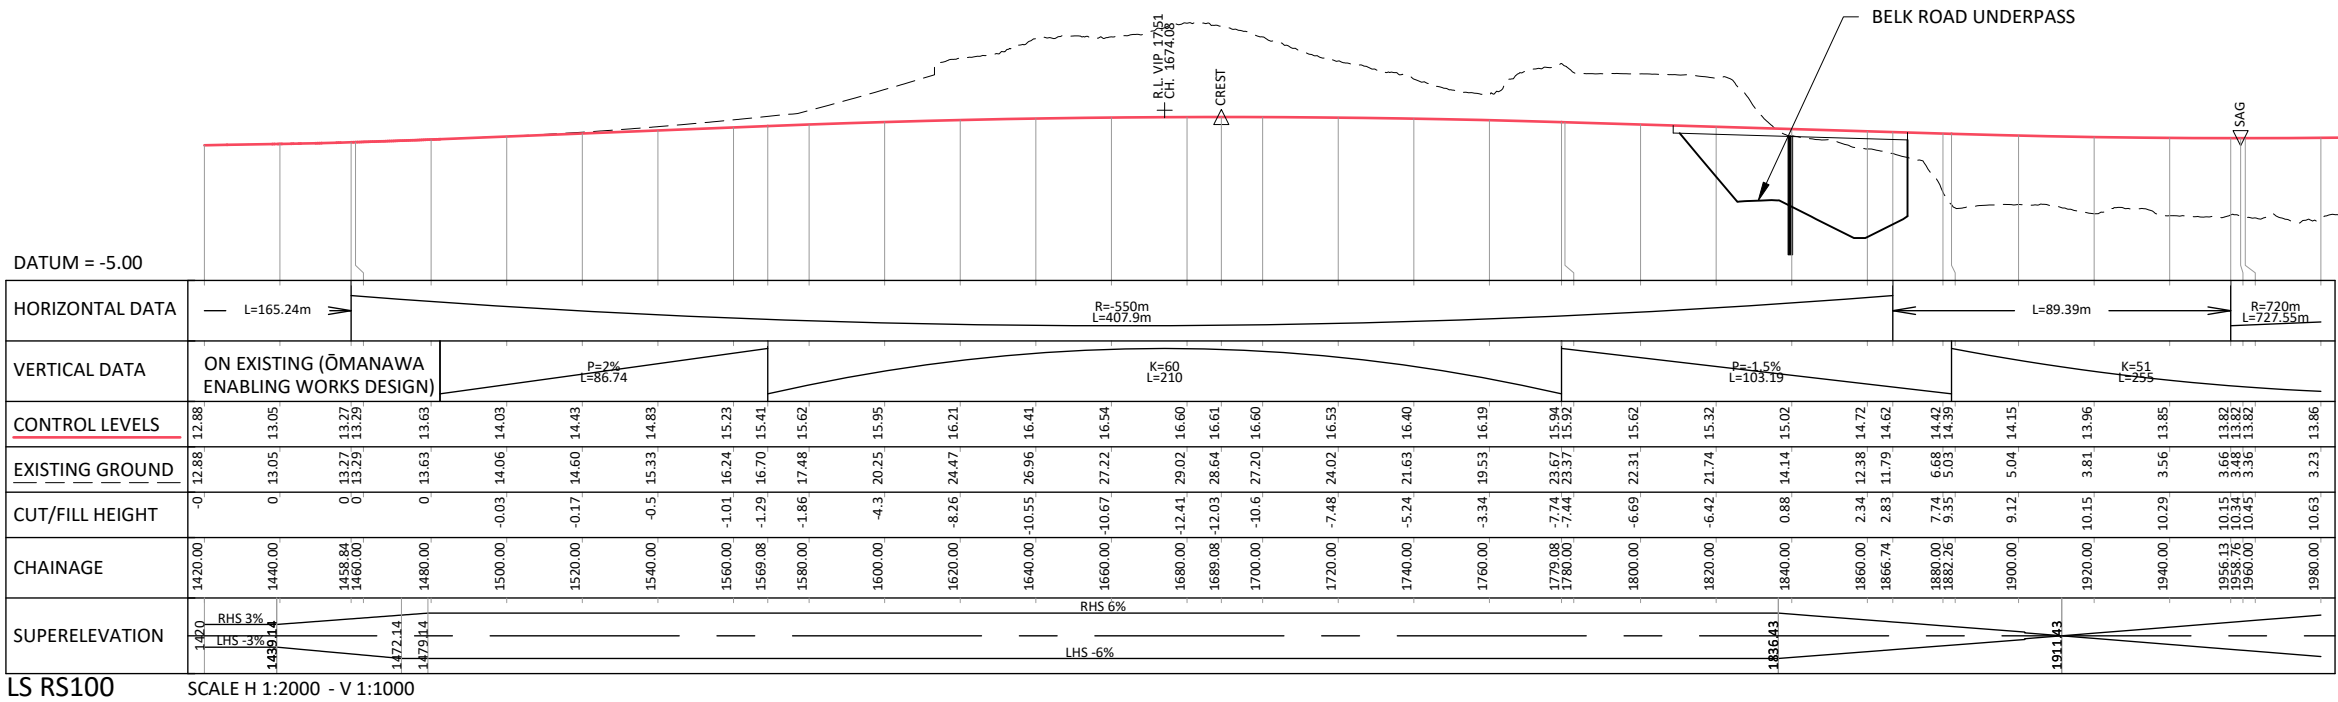

LS RS100 SCALE H 1:2000 - V 1:1000

REV	DATE	DESCRIPTION	BY	DES	CHK	APPR
P3	29.07.2026	INDICATIVE DESIGN	ER	LV	KD	JG
P2	27.02.2026	PRELIMINARY CONSENT LEVEL DESIGN	ER	LV	BH	JG
P1	19.12.2025	DRAFT PRELIMINARY CONSENT LEVEL DESIGN	ER	LV	BH	JG

APPROVAL:	J GIBBONS	JG
NAME:		SIGNATURE:
DATE:	29.07.2026	
NOTE: THIS DRAWING IS NOT APPROVED UNLESS ALL FIELDS ARE SIGNED.		

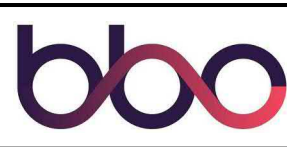

PROJECT: TAURIKO WEST - TUPENGA


DRAWING: STATE HIGHWAY 29 - (RS100)
GENERAL ARRANGEMENT PLAN
AND LONG SECTION
SHEET 3

DRAWING ISSUED FOR: SHARED		
HORIZONTAL DATUM	NZTM2000	SCALE (A3)
VERTICAL DATUM	NZVD16	AS SHOWN
DRAWING NUMBER:	11922-29-14-GM-DRW-BBO-1203	REVISION: P3

100mm


SCALE FOR VALIDATING SIZE OF A3 PLOT ONLY

0

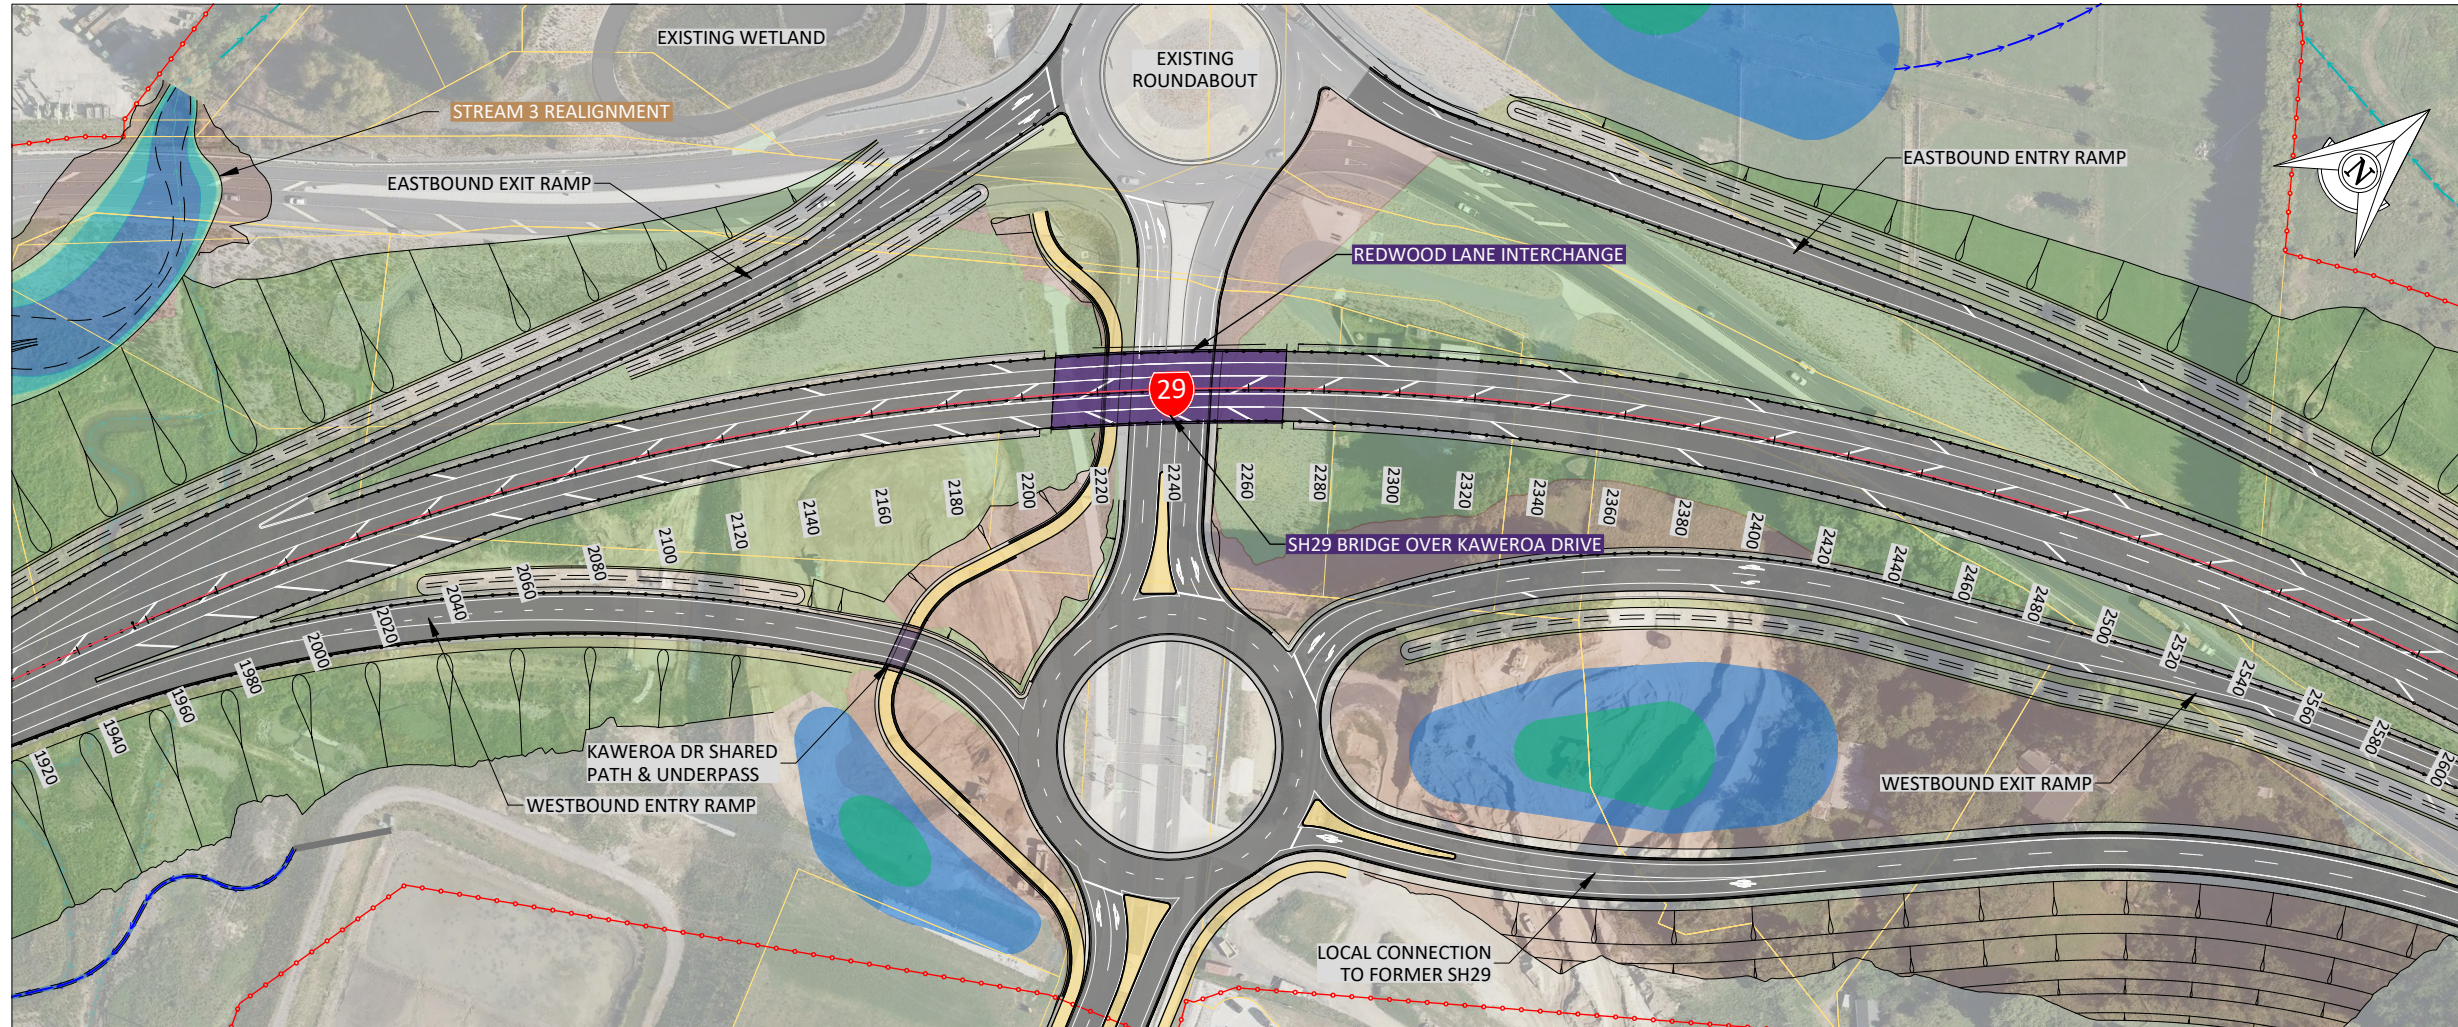


1:2000 (A3) 0 20 40 60 80 100m

SHEET LOCALITY

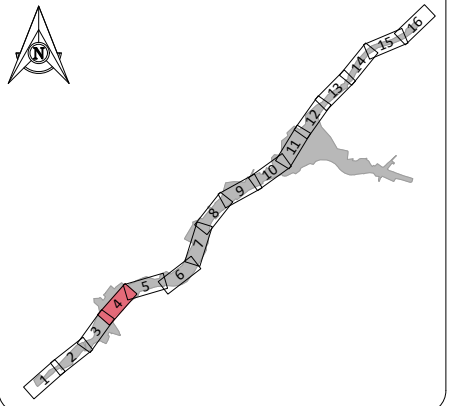

KEY: GENERAL ARRANGEMENT

- BOUNDARIES
- ALIGNMENT
- CHAINAGE
- PROPOSED DESIGNATION
- CUT BATTER
- SHARED PATH & ISLANDS
- CARRIAGEWAY
- SWALE
- FILL BATTER
- BRIDGE
- WALL
- EXTENT OF SOIL NAILS
- PROPOSED CULVERT
- INDICATIVE CONNECTION
- EXISTING WATERCOURSE
- TREATMENT WETLAND
- ATTENUATION POND
- TREATMENT AND ATTENUATION WETLAND
- ADJACENT WORKS BY OTHERS - SHOWN IN GREY

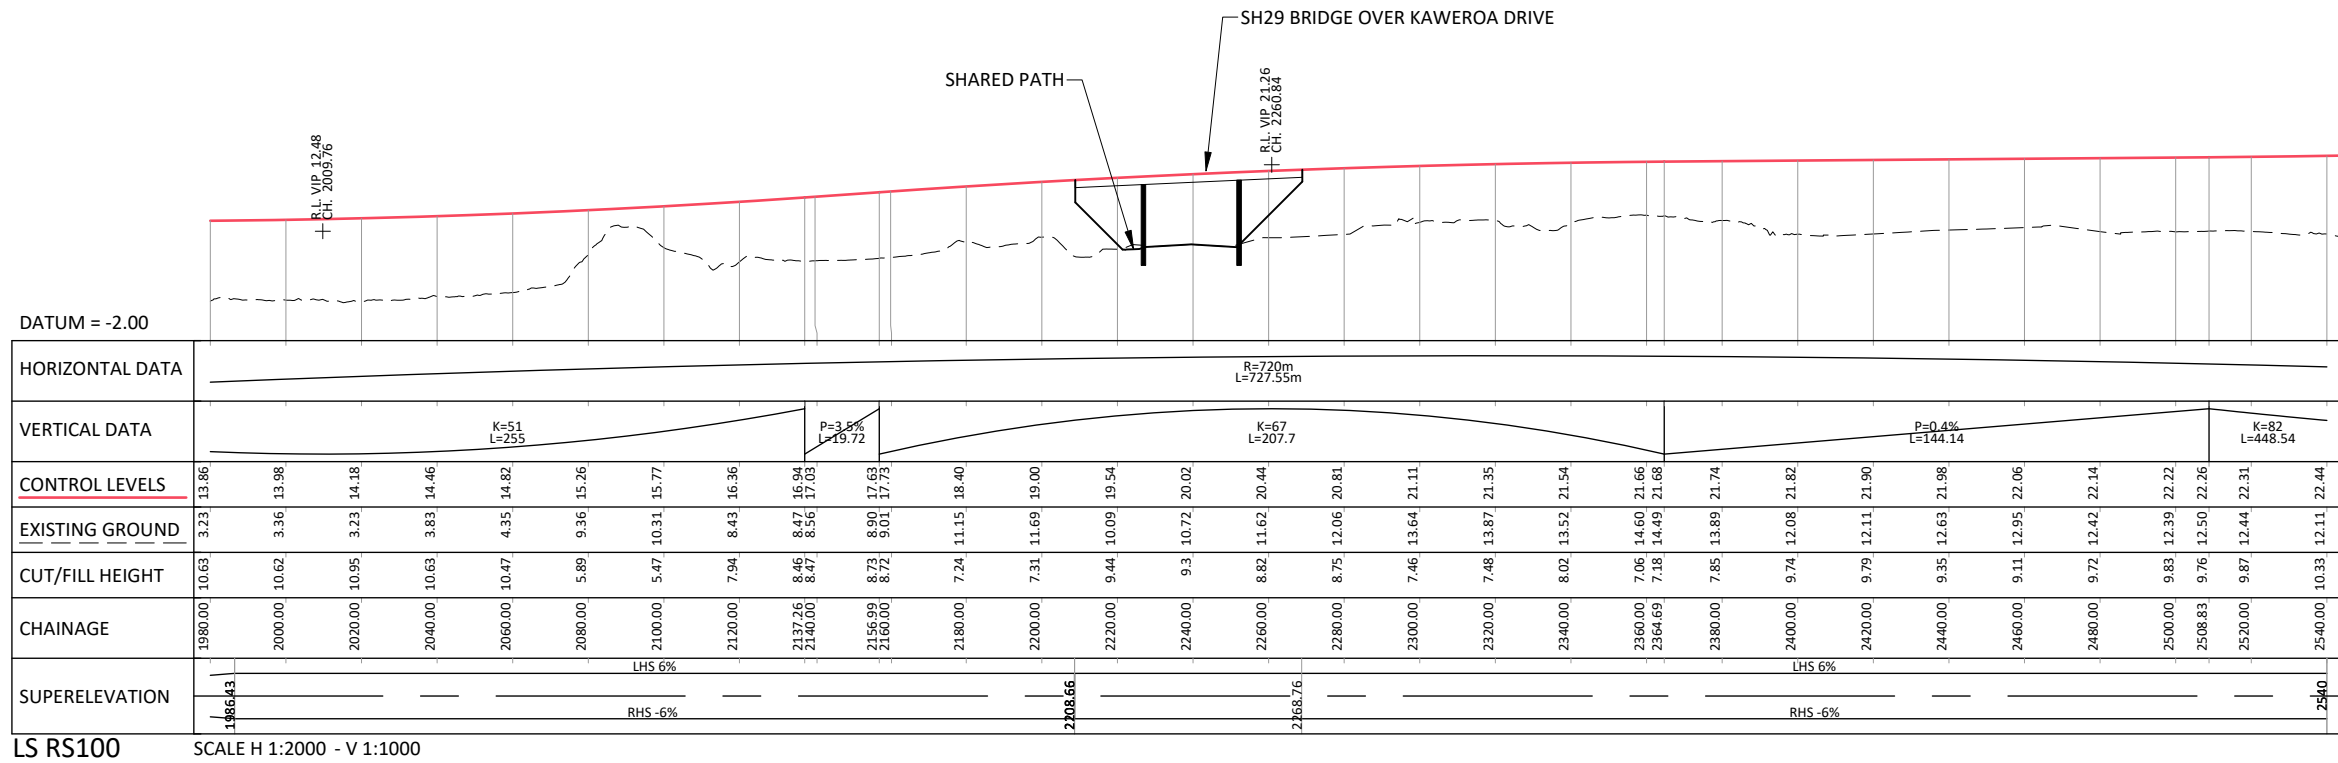

DATUM = -2.00


HORIZONTAL DATA		R=720m L=727.55m																			
VERTICAL DATA		K=5.1 L=255																			
CONTROL LEVELS		1980.00	2000.00	2020.00	2040.00	2060.00	2080.00	2100.00	2120.00	2140.00	2160.00	2180.00	2200.00	2220.00	2240.00	2260.00	2280.00	2300.00	2320.00	2340.00	2360.00
EXISTING GROUND		3.23	3.36	3.23	3.83	4.35	5.89	10.31	8.43	8.47	8.90	11.15	11.69	10.09	10.72	11.62	12.06	13.64	13.87	13.52	14.60
CUT/FILL HEIGHT		10.63	10.62	10.95	10.63	10.47	5.89	5.47	7.94	8.46	8.73	7.24	7.31	9.44	9.3	8.82	8.75	7.46	7.48	8.02	7.06
CHAINAGE		1980.00	2000.00	2020.00	2040.00	2060.00	2080.00	2100.00	2120.00	2140.00	2160.00	2180.00	2200.00	2220.00	2240.00	2260.00	2280.00	2300.00	2320.00	2340.00	2360.00
SUPERELEVATION		1986.43																			

LS RS100 SCALE H 1:2000 - V 1:1000

C:\12\45\data\10.7.20.14\150000 - Tauriko West - Tupenga\11922-29-14-GM-DRAW-BBO-1200.dwg 29/7/2026 6:09 pm erichardson Plotted: 29 Jul 2026 6:09 pm

REV	DATE	DESCRIPTION	BY	DES	CHK	APPR
P3	29.07.2026	INDICATIVE DESIGN	ER	LV	KD	JG
P2	27.02.2026	PRELIMINARY CONSENT LEVEL DESIGN	ER	LV	BH	JG
P1	19.12.2025	DRAFT PRELIMINARY CONSENT LEVEL DESIGN	ER	LV	BH	JG

APPROVAL:	J GIBBONS	JG
NAME:		SIGNATURE
DATE:	29.07.2026	
NOTE: THIS DRAWING IS NOT APPROVED UNLESS ALL FIELDS ARE SIGNED.		

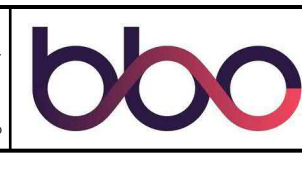

CLIENT: TAURIKO WEST - TUPENGA

PROJECT: STATE HIGHWAY 29 - (RS100)
GENERAL ARRANGEMENT PLAN
AND LONG SECTION
SHEET 4


DRAWING ISSUED FOR: SHARED			NOT APPROVED FOR CONSTRUCTION	
HORIZONTAL DATUM	NZTM2000	SCALE (A3)	AS SHOWN	
VERTICAL DATUM	NZVD16	REVISION:		
DRAWING NUMBER:	11922-29-14-GM-DRAW-BBO-1204	P3		

©copyright


100mm

SCALE FOR VALIDATING SIZE OF A3 PLOT ONLY

0

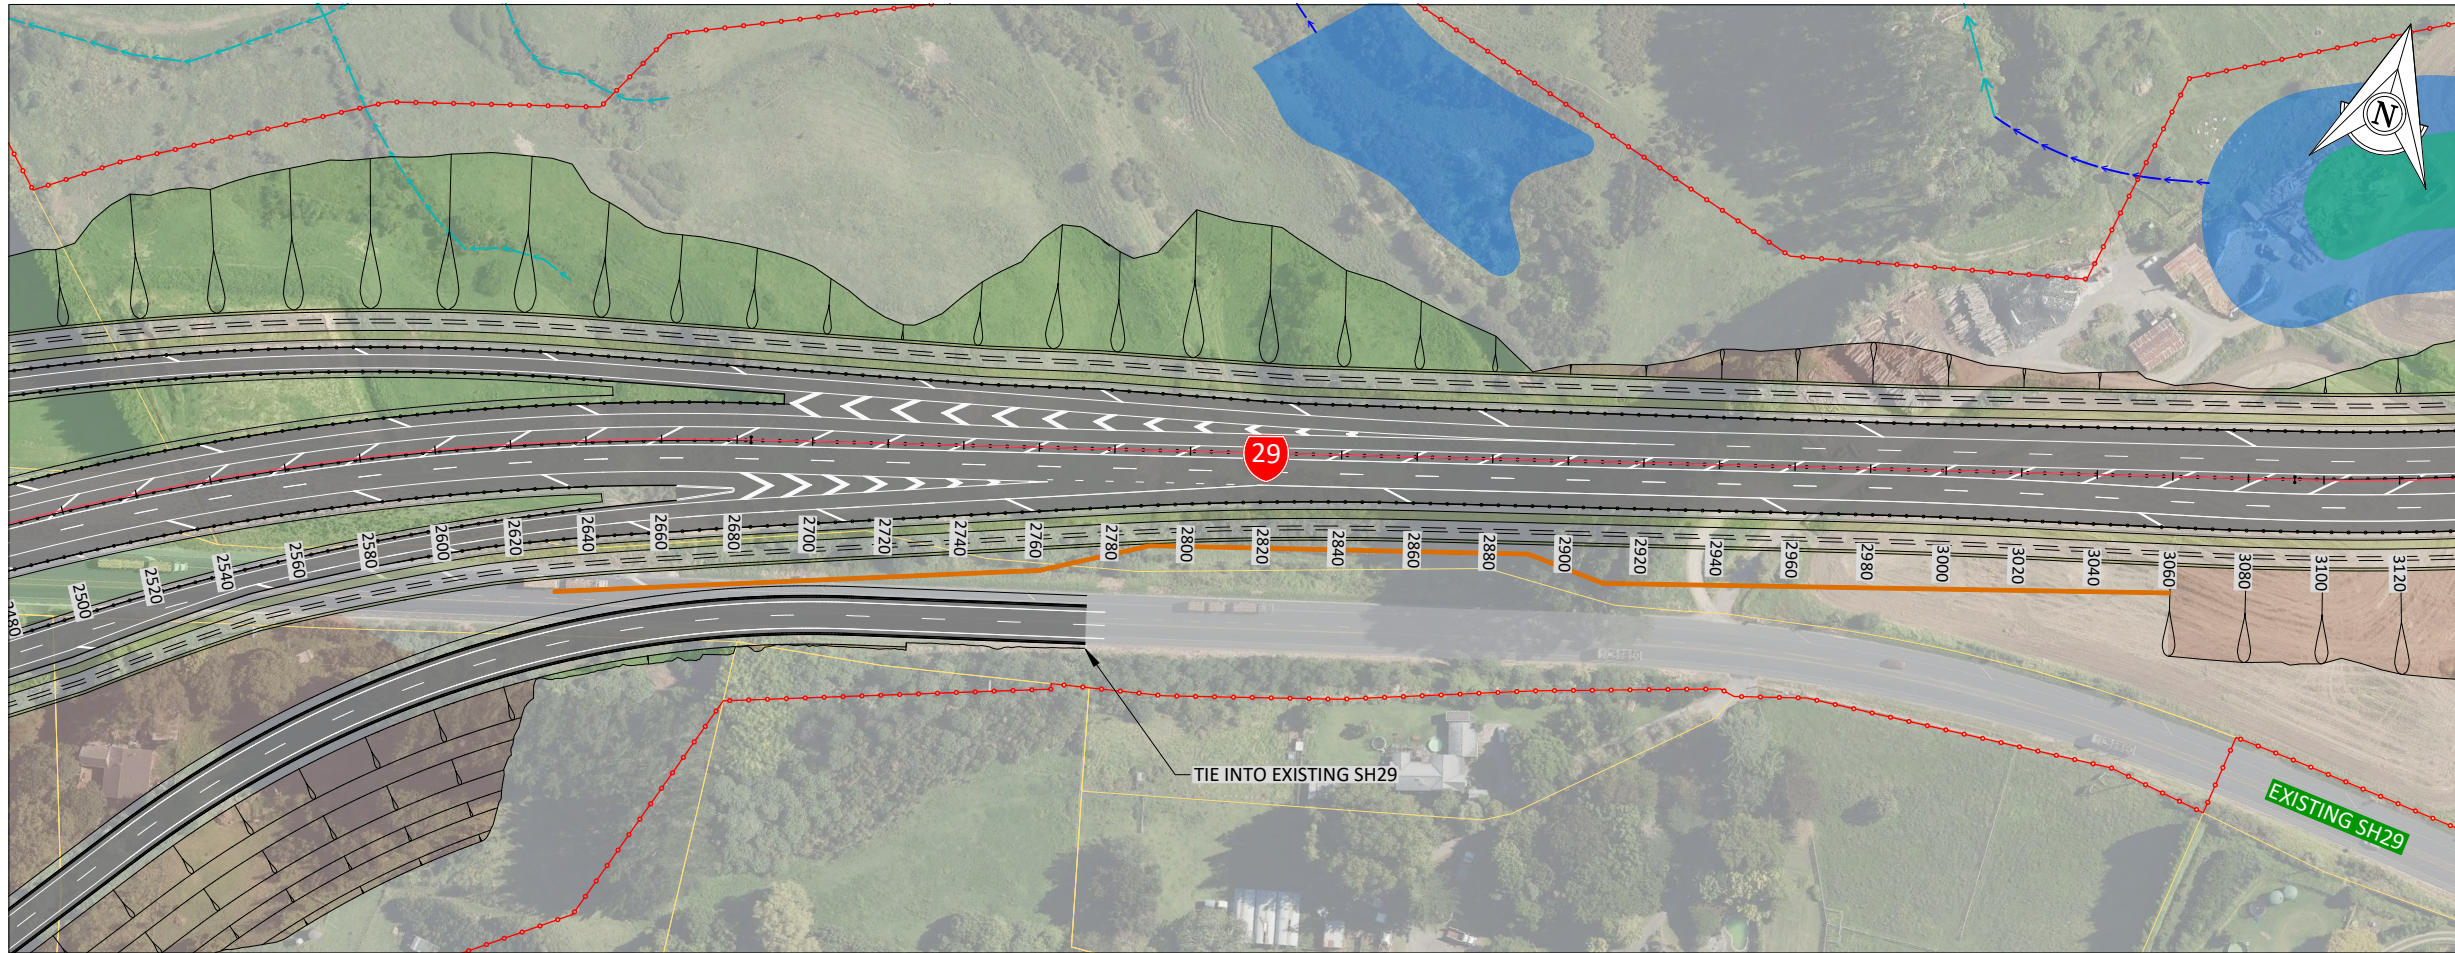

SHEET LOCALITY

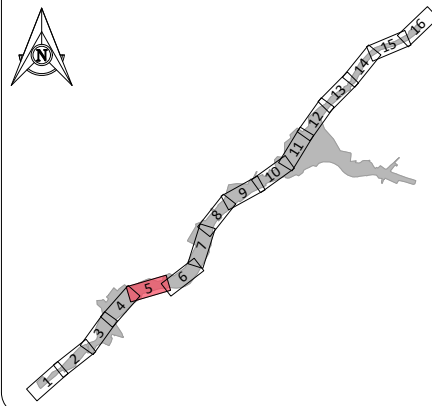

KEY: GENERAL ARRANGEMENT

- BOUNDARIES
- ALIGNMENT
- CHAINAGE
- PROPOSED DESIGNATION
- CUT BATTER
- SHARED PATH & ISLANDS
- CARRIAGEWAY
- SWALE
- FILL BATTER
- BRIDGE
- WALL
- EXTENT OF SOIL NAILS
- PROPOSED CULVERT
- INDICATIVE CONNECTION
- EXISTING WATERCOURSE
- TREATMENT WETLAND
- ATTENUATION POND
- TREATMENT AND ATTENUATION WETLAND
- ADJACENT WORKS BY OTHERS - SHOWN IN GREY

DATUM = 6.00

HORIZONTAL DATA	R=720m L=727.55m		L=408.57m		R=720m L=724.89m	
VERTICAL DATA	K=82 L=448.54		P=5.87% L=60.11		K=78 L=787.02	
CONTROL LEVELS	2540.00	2560.00	2580.00	2600.00	2620.00	2640.00
EXISTING GROUND	12.11	11.61	13.31	14.14	15.11	15.88
CUT/FILL HEIGHT	10.33	11.01	9.54	8.98	8.34	8.25
CHAINAGE	2540.00	2560.00	2580.00	2600.00	2620.00	2640.00
SUPERELEVATION	LHS 6% RHS -6%		LHS 6% RHS -6%		LHS 6% RHS -6%	

LS RS100 SCALE H 1:2000 - V 1:1000

C:\12\45\data\10.7.20.14\150000 - Tauriko West_1550002 WIP\03 Drawings\001 1922-29-14-GM-DRW-BBO-1200.dwg 29/7/2026 6:09 pm erichardson Plotted: 29 Jul 2026 6:09 pm

REV	DATE	DESCRIPTION	BY	DES	CHK	APPR
P3	29.07.2026	INDICATIVE DESIGN	ER	LV	KD	JG
P2	27.02.2026	PRELIMINARY CONSENT LEVEL DESIGN	ER	LV	BH	JG
P1	19.12.2025	DRAFT PRELIMINARY CONSENT LEVEL DESIGN	ER	LV	BH	JG

APPROVAL:	NAME:	SIGNATURE:
J GIBBONS	JG	
29.07.2026		
DATE:		

NOTE: THIS DRAWING IS NOT APPROVED UNLESS ALL FIELDS ARE SIGNED.



CLIENT:

PROJECT:

TAURIKO WEST - TUPENGA



DRAWING:

STATE HIGHWAY 29 - (RS100)
GENERAL ARRANGEMENT PLAN
AND LONG SECTION
SHEET 5


DRAWING ISSUED FOR:

NOT APPROVED FOR CONSTRUCTION
SHARED

HORIZONTAL DATUM	NZTM2000	SCALE (A3)	AS SHOWN
VERTICAL DATUM	NZVD16	REVISION:	
DRAWING NUMBER:	11922-29-14-GM-DRW-BBO-1205	REVISION:	P3

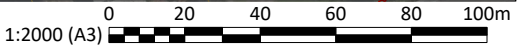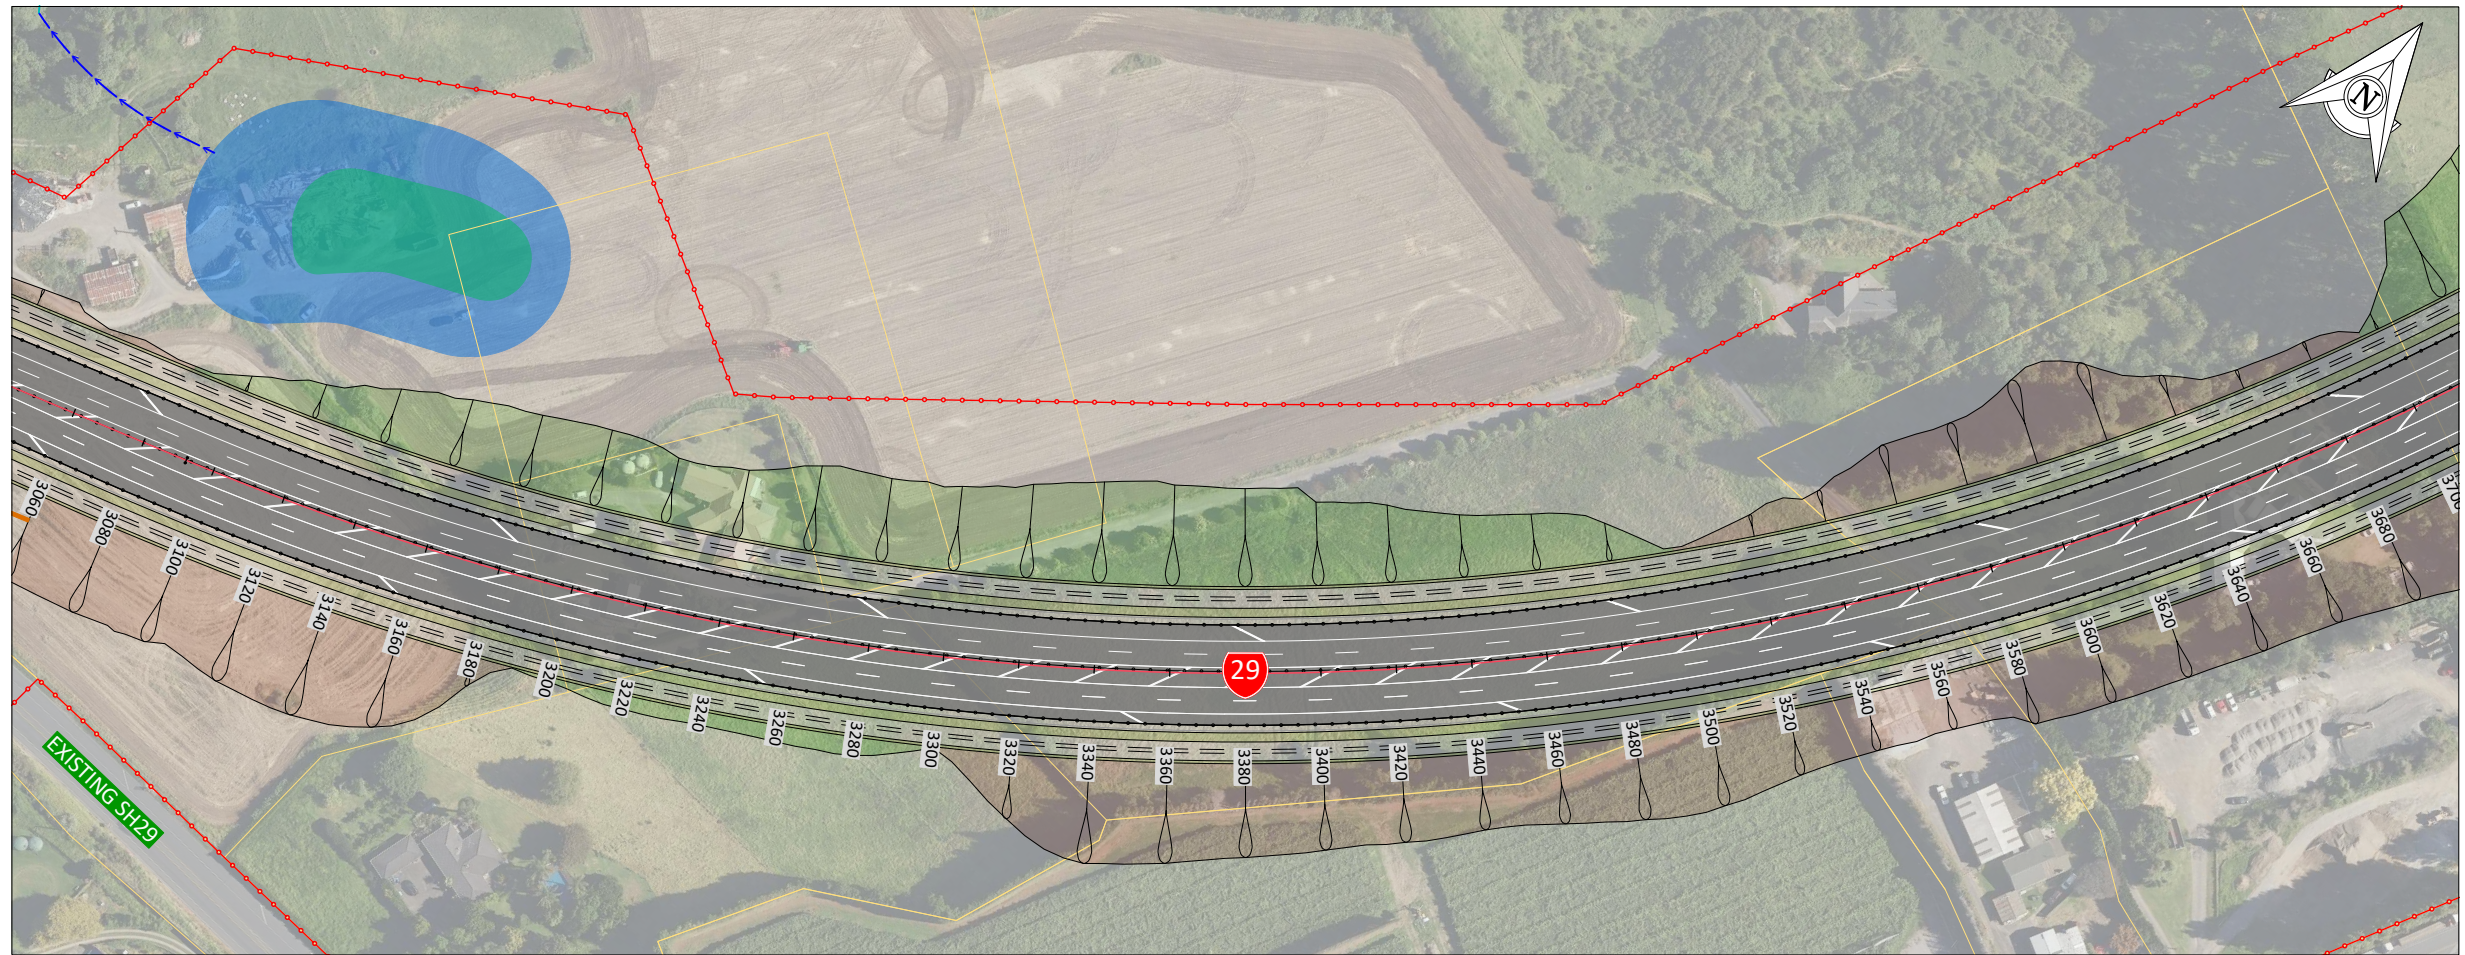


SHEET LOCALITY

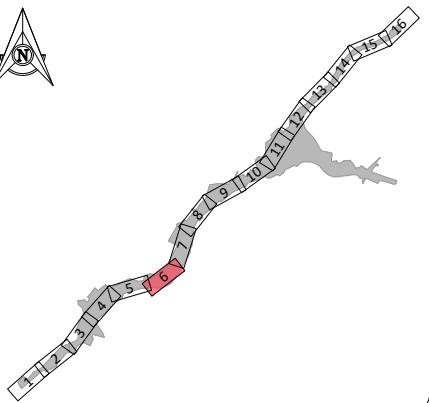

KEY: GENERAL ARRANGEMENT

- | | |
|--|---|
| | BOUNDARIES |
| | ALIGNMENT |
| | CHAINAGE |
| | PROPOSED DESIGNATION |
| | CUT BATTER |
| | SHARED PATH & ISLANDS |
| | CARRIAGEWAY |
| | SWALE |
| | FILL BATTER |
| | BRIDGE |
| | WALL |
| | EXTENT OF SOIL NAILS |
| | PROPOSED CULVERT |
| | INDICATIVE CONNECTION |
| | EXISTING WATERCOURSE |
| | TREATMENT WETLAND |
| | ATTENUATION POND |
| | TREATMENT AND
ATTENUATION WETLAND |
| | ADJACENT WORKS BY
OTHERS - SHOWN IN GREY |

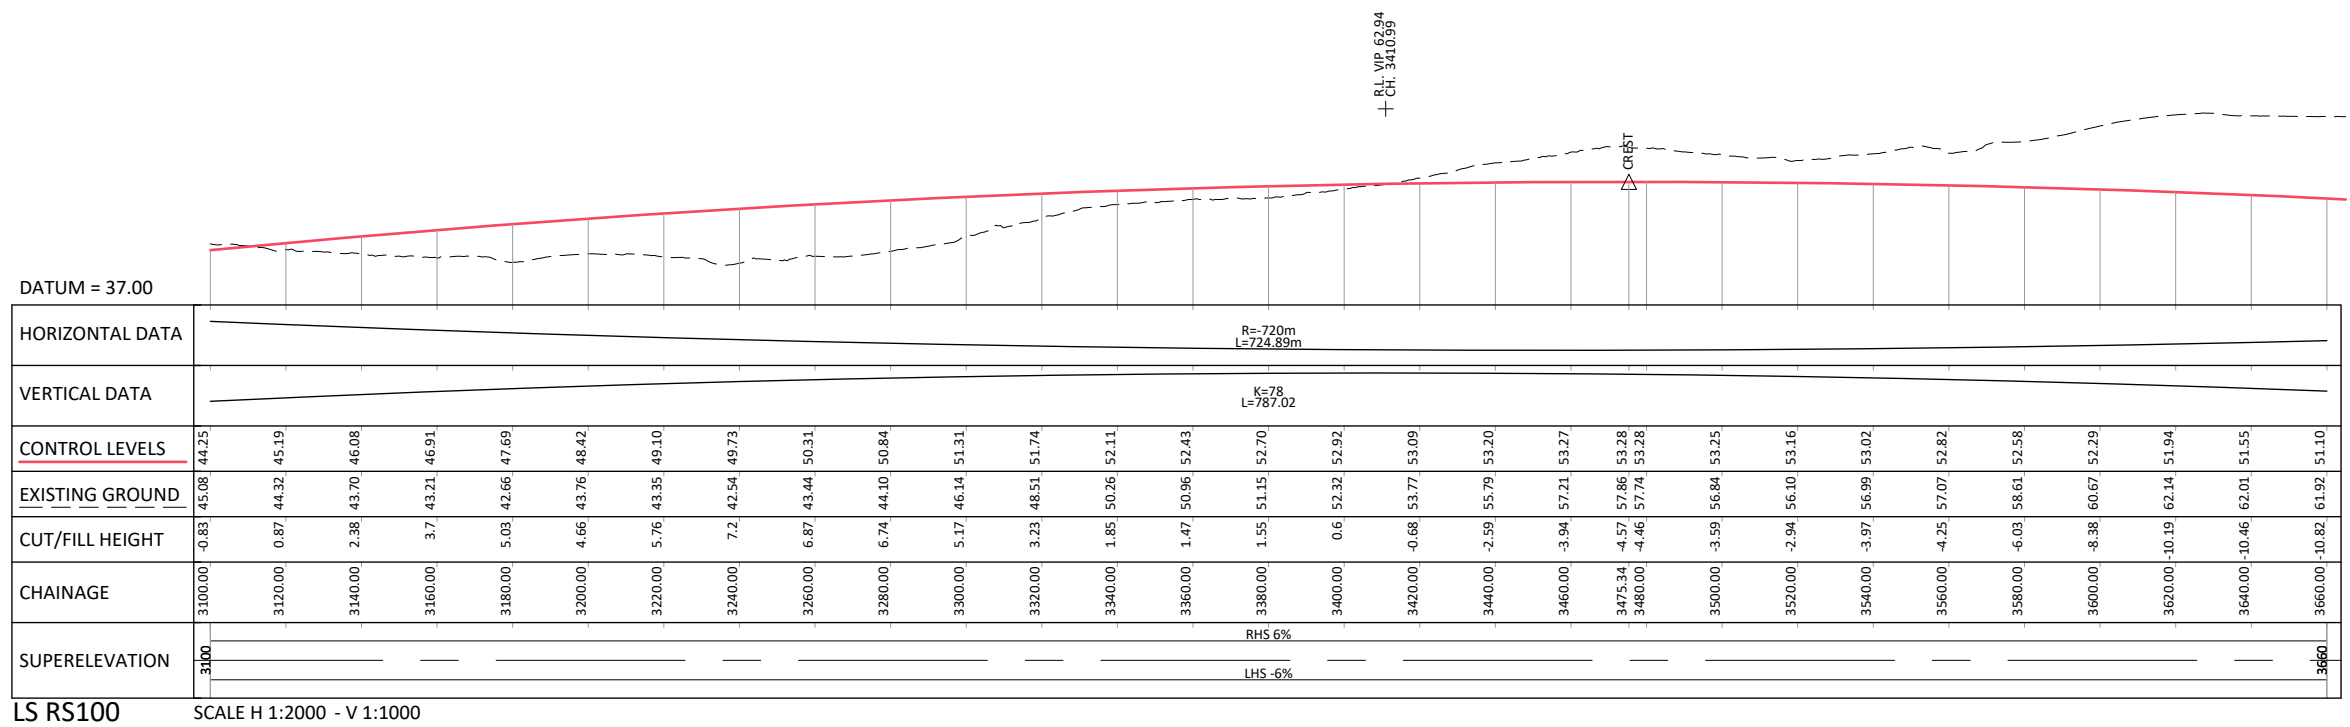

LS RS100

SCALE H 1:2000 - V 1:1000

[illegible]

APPROVAL:

<u>J GIBBONS</u>	<u>JG</u>
NAME:	SIGNATURE:
<u>29.07.2026</u>	
DATE:	

NOTE: THIS DRAWING IS NOT APPROVED
UNLESS ALL FIELDS ARE SIGNED.



CLIENT:

PROJECT:

PROJECT: TAURIKO WEST - TUPENGA

DRAWING:

DRAWING:
STATE HIGHWAY 29 - (RS100)
GENERAL ARRANGEMENT PLAN
AND LONG SECTION
SHEET 6

DRAWING ISSUED FOR:

NOT APPROVED FOR CONSTRUCTION


SHARED

HORIZONTAL DATUM	NZTM2000	SCALE (A3)
VERTICAL DATUM	NZVD16	AS SHOWN
DRAWING NUMBER:		REVISION:
11922-29-14-GM-DRW-BBO-1206		P3


100mm

SCALE FOR VALIDATING SIZE OF A3 PLOT ONLY

0

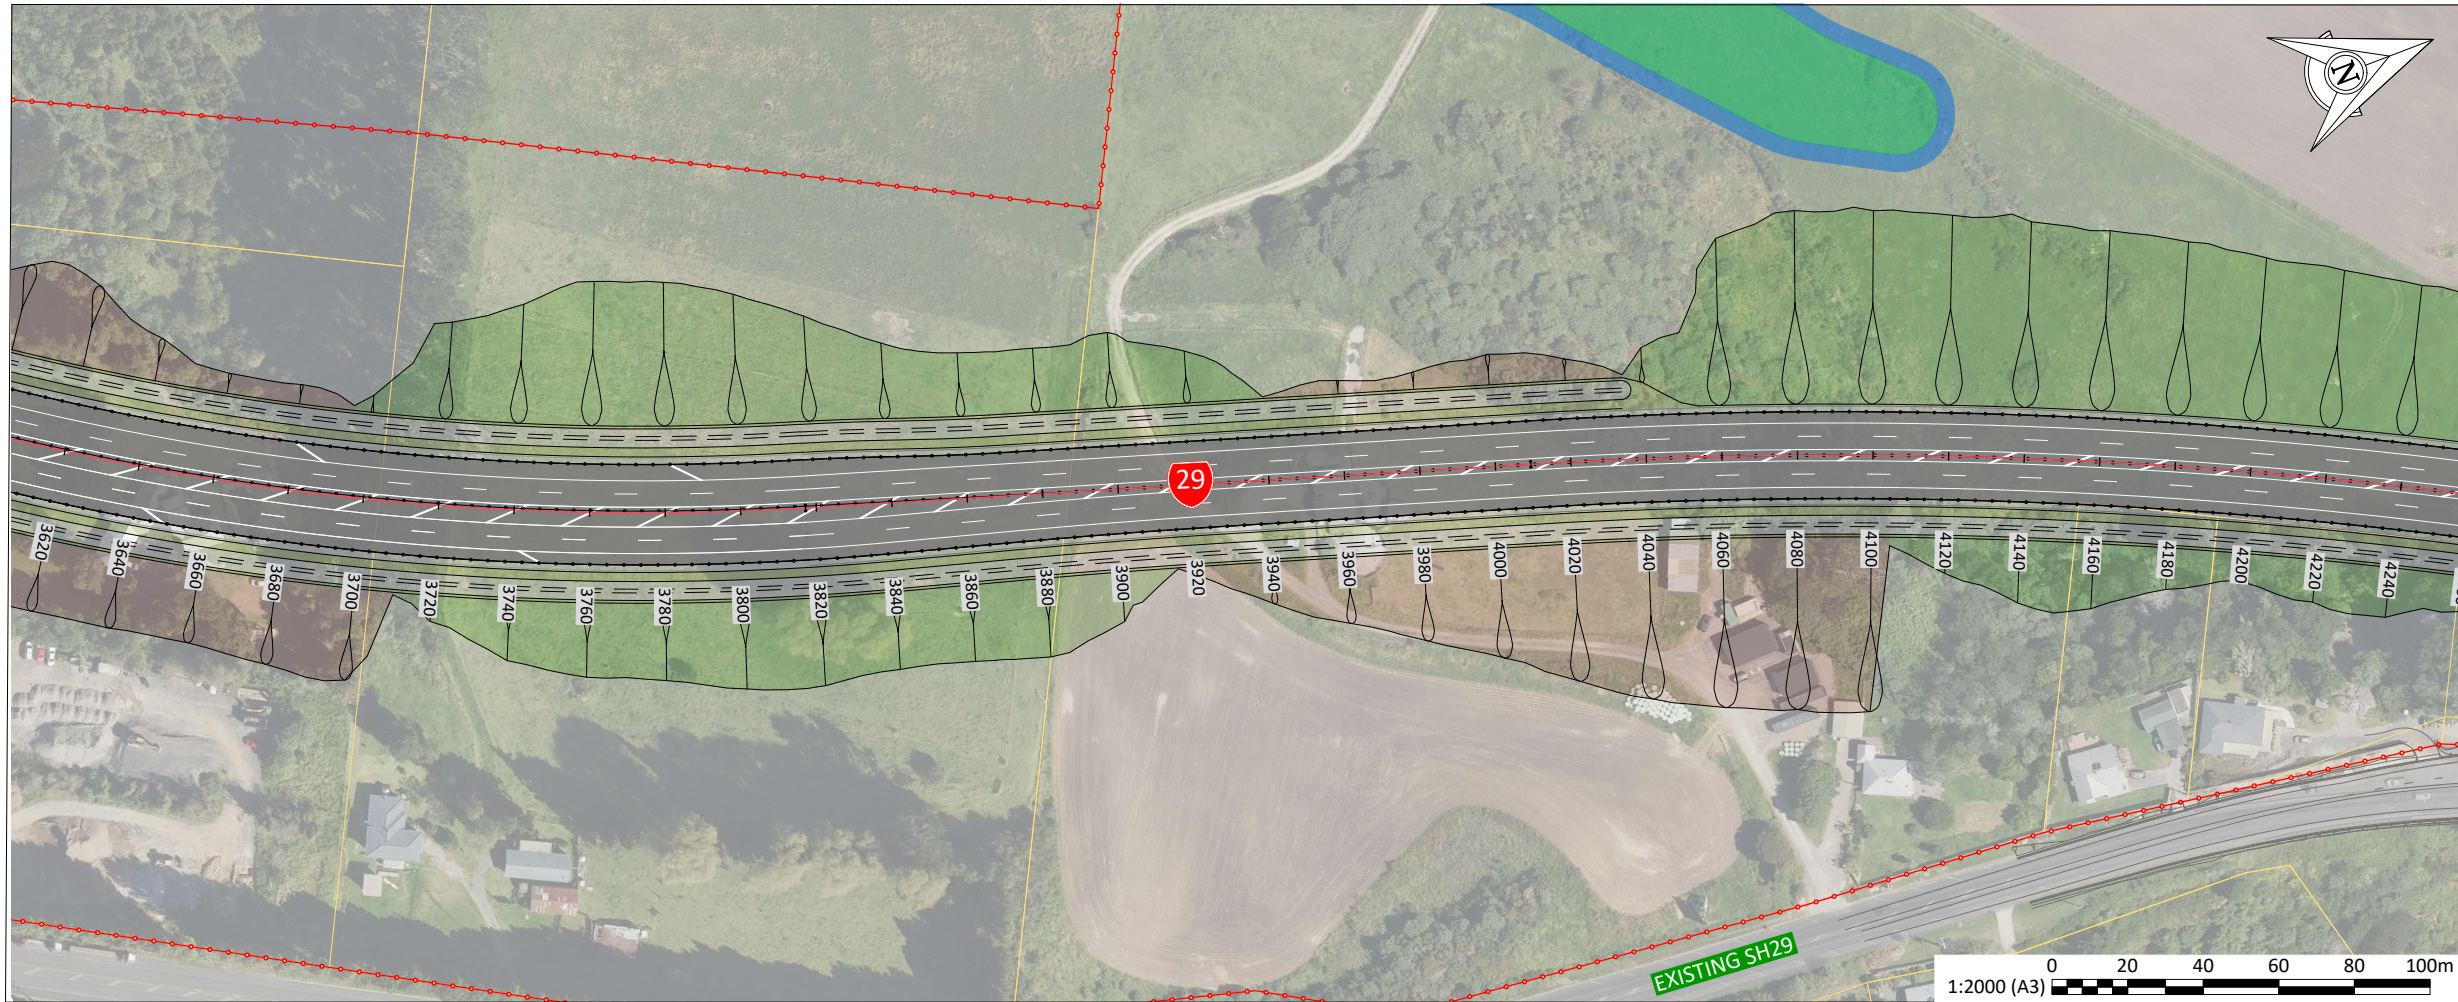


SHEET LOCALITY

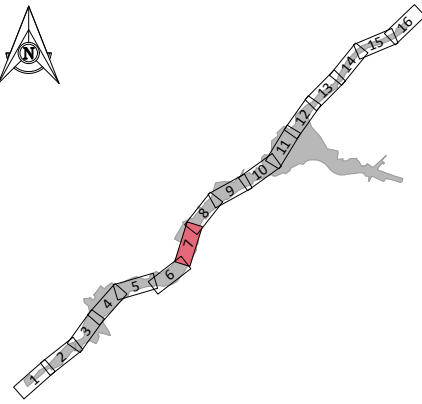

KEY: GENERAL ARRANGEMENT

- BOUNDARIES
- ALIGNMENT
- CHAINAGE
- PROPOSED DESIGNATION
- CUT BATTER
- SHARED PATH & ISLANDS
- CARRIAGEWAY
- SWALE
- FILL BATTER
- BRIDGE
- WALL
- EXTENT OF SOIL NAILS
- PROPOSED CULVERT
- INDICATIVE CONNECTION
- EXISTING WATERCOURSE
- TREATMENT WETLAND
- ATTENUATION POND
- TREATMENT AND ATTENUATION WETLAND
- ADJACENT WORKS BY OTHERS - SHOWN IN GREY

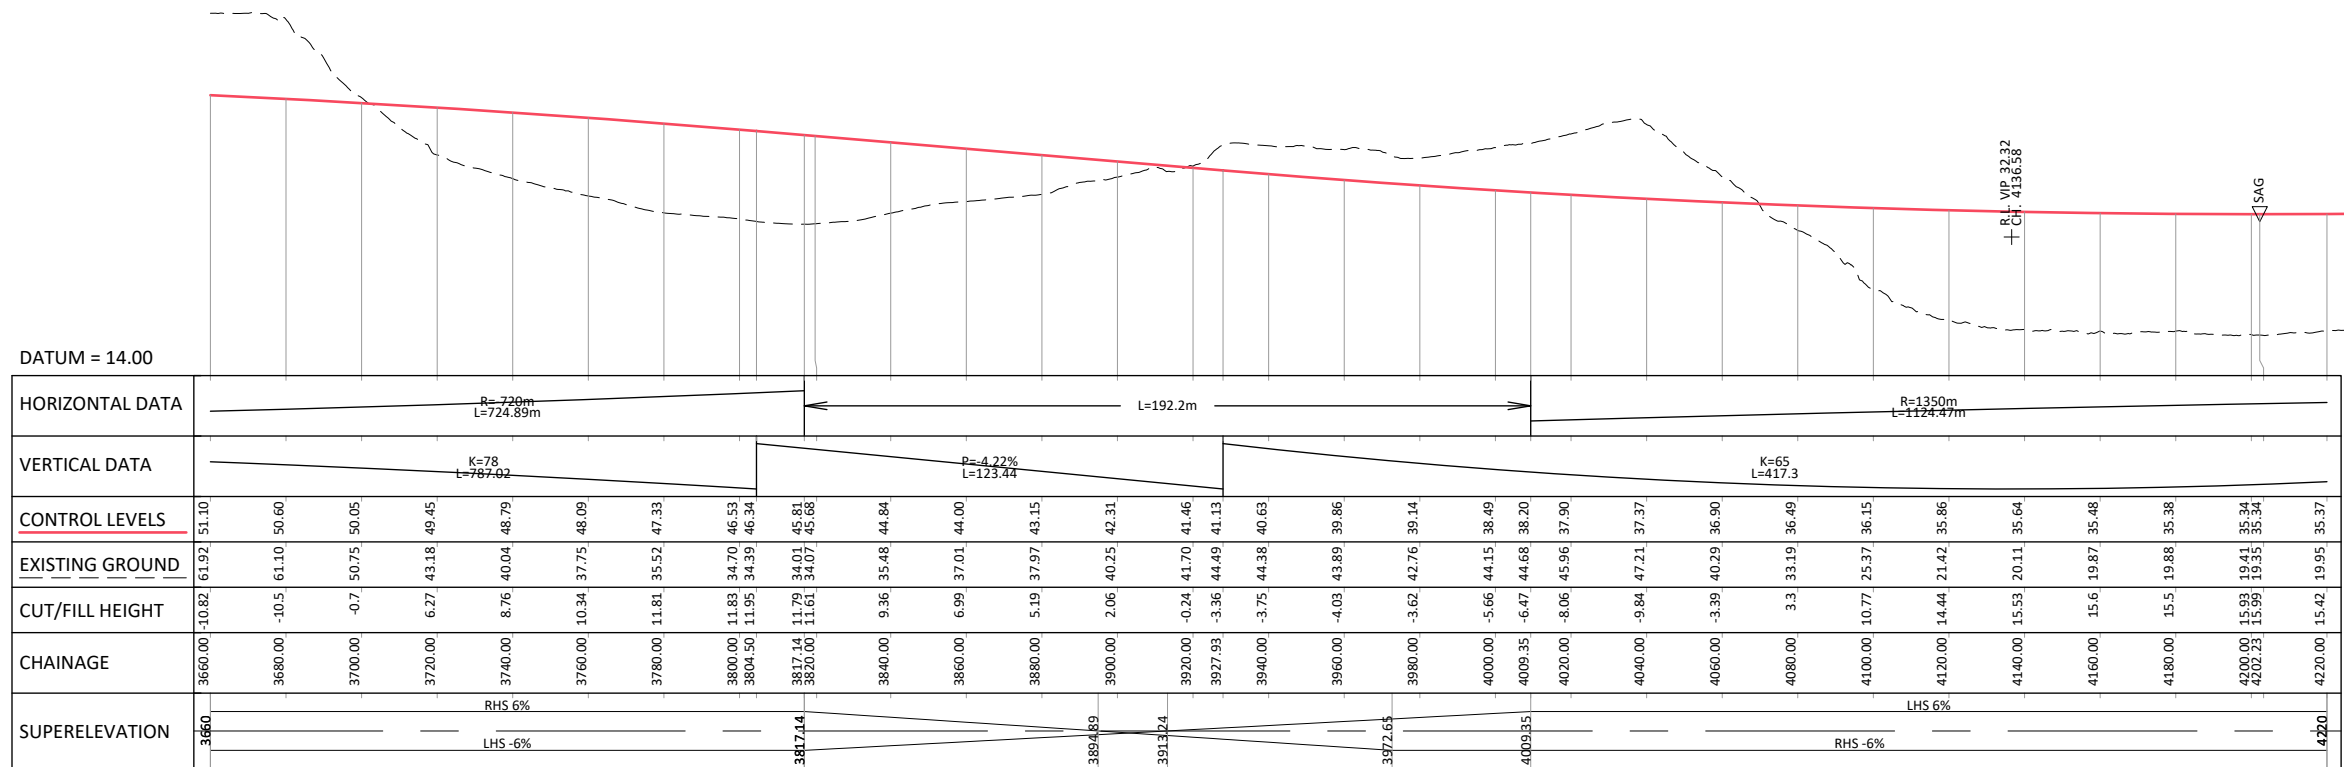

LS RS100 SCALE H 1:2000 - V 1:1000

C:\12\45\data\107.120.14\150000 - Tauriko West_1550002 WIP\03 Drawings\001 1922-29-14-GM-DRW-BBO-1200.dwg 29/7/2026 6:10 pm erichardson Plotted: 29 Jul 2026 6:10 pm

REV	DATE	DESCRIPTION	BY	DES	CHK	APPR
P3	29.07.2026	INDICATIVE DESIGN	ER	LV	KD	JG
P2	27.02.2026	PRELIMINARY CONSENT LEVEL DESIGN	ER	LV	BH	JG
P1	19.12.2025	DRAFT PRELIMINARY CONSENT LEVEL DESIGN	ER	LV	BH	JG

APPROVAL:
NAME: J GIBBONS
DATE: 29.07.2026
NOTE: THIS DRAWING IS NOT APPROVED
UNLESS ALL FIELDS ARE SIGNED.



CLIENT:
PROJECT:
TAURIKO WEST - TUPENGA


DRAWING:
STATE HIGHWAY 29 - (RS100)
GENERAL ARRANGEMENT PLAN
AND LONG SECTION
SHEET 7

DRAWING ISSUED FOR:		
NOT APPROVED FOR CONSTRUCTION SHARED		
HORIZONTAL DATUM	NZTM2000	SCALE (A3)
VERTICAL DATUM	NZVD16	AS SHOWN
DRAWING NUMBER:	11922-29-14-GM-DRW-BBO-1207	REVISION: P3

100mm


SCALE FOR VALIDATING SIZE OF A3 PLOT ONLY

0

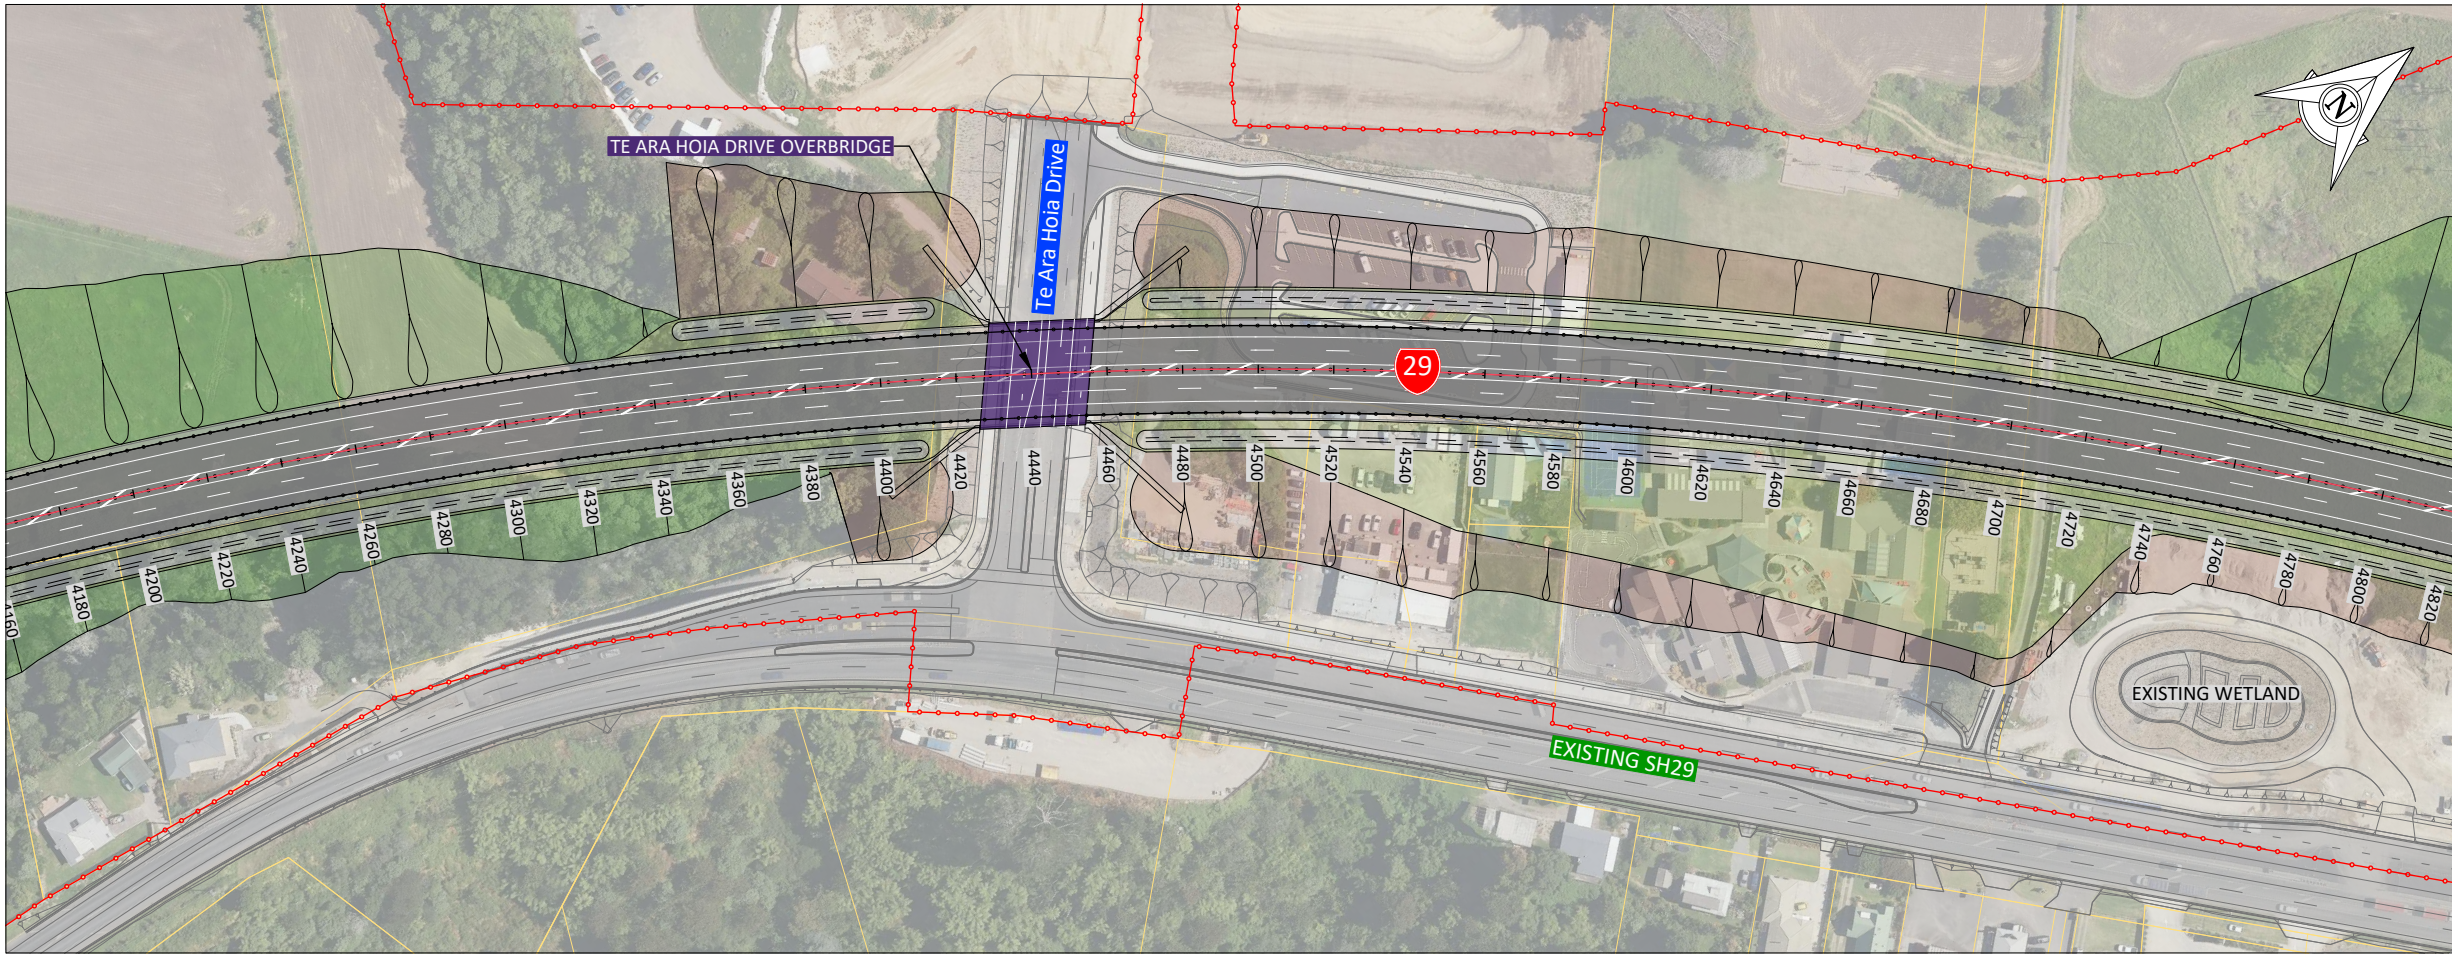


1:2000 (A3) 0 20 40 60 80 100m

SHEET LOCALITY

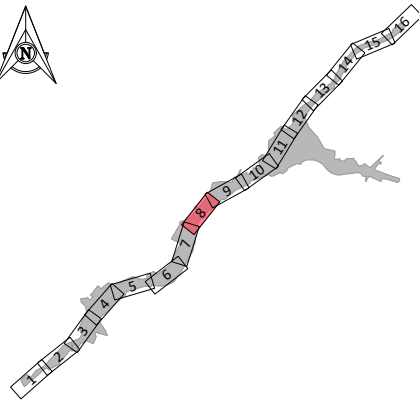

KEY: GENERAL ARRANGEMENT

- BOUNDARIES
- ALIGNMENT
- CHAINAGE
- PROPOSED DESIGNATION
- CUT BATTER
- SHARED PATH & ISLANDS
- CARRIAGEWAY
- SWALE
- FILL BATTER
- BRIDGE
- WALL
- EXTENT OF SOIL NAILS
- PROPOSED CULVERT
- INDICATIVE CONNECTION
- EXISTING WATERCOURSE
- TREATMENT WETLAND
- ATTENUATION POND
- TREATMENT AND ATTENUATION WETLAND
- ADJACENT WORKS BY OTHERS - SHOWN IN GREY

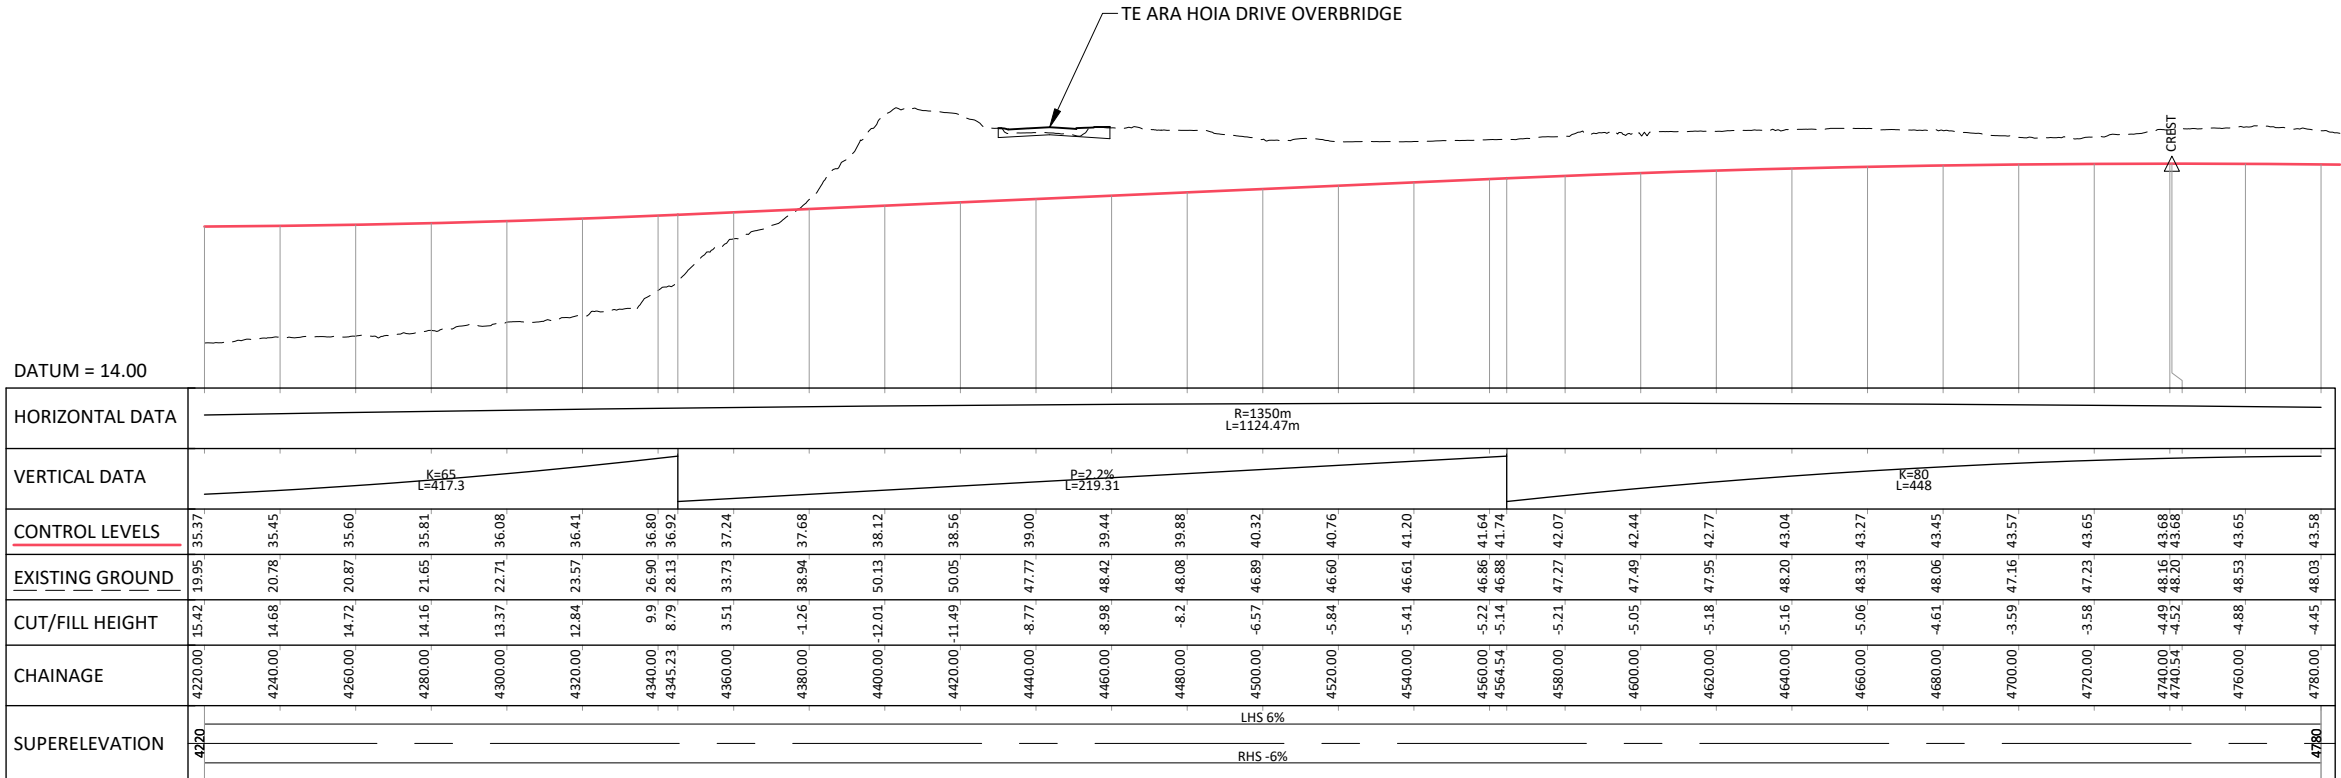

DATUM = 14.00

HORIZONTAL DATA		R=1350m L=1124.47m																			
VERTICAL DATA		K=65 L=417.3										P=2.2% L=219.31									
CONTROL LEVELS		4220.00	4240.00	4260.00	4280.00	4300.00	4320.00	4340.00	4360.00	4380.00	4400.00	4420.00	4440.00	4460.00	4480.00	4500.00	4520.00	4540.00	4560.00	4580.00	4600.00
EXISTING GROUND		35.37	35.45	35.60	35.81	36.08	36.41	36.80	36.92	37.24	37.68	38.12	38.56	39.00	39.44	39.88	40.32	40.76	41.20	41.64	42.07
CUT/FILL HEIGHT		15.42	14.68	14.72	14.16	13.37	12.84	9.9	8.79	3.51	-1.26	-12.01	-8.77	-8.98	-8.2	-6.57	-5.84	-5.41	-5.22	-5.05	-4.49
CHAINAGE		4220.00	4240.00	4260.00	4280.00	4300.00	4320.00	4340.00	4360.00	4380.00	4400.00	4420.00	4440.00	4460.00	4480.00	4500.00	4520.00	4540.00	4560.00	4580.00	4600.00
SUPERELEVATION		4220																			

LS RS100 SCALE H 1:2000 - V 1:1000

C:\12\05\data\10.7.20\14150000 - Tauriko West_1550002 - WIP\03 Drawings\001 1922-29-14-GM-DRW-BBO-1200.dwg 29/7/2026 6:10 pm erichardson Plotted: 29 Jul 2026 6:10 pm

REV	DATE	DESCRIPTION	BY	DES	CHK	APPR
P3	29.07.2026	INDICATIVE DESIGN	ER	LV	KD	JG
P2	27.02.2026	PRELIMINARY CONSENT LEVEL DESIGN	ER	LV	BH	JG
P1	19.12.2025	DRAFT PRELIMINARY CONSENT LEVEL DESIGN	ER	LV	BH	JG

APPROVAL:
J GIBBONS
NAME: JG
SIGNATURE:
29.07.2026
DATE:
NOTE: THIS DRAWING IS NOT APPROVED
UNLESS ALL FIELDS ARE SIGNED.



CLIENT:
NZ TRANSPORT AGENCY
WAKA KOTAHI

PROJECT:
TAURIKO WEST - TUPENGA

DRAWING:
STATE HIGHWAY 29 - (RS100)
GENERAL ARRANGEMENT PLAN
AND LONG SECTION
SHEET 8


DRAWING ISSUED FOR: NOT APPROVED FOR CONSTRUCTION SHARED		
HORIZONTAL DATUM	NZTM2000	SCALE (A3)
VERTICAL DATUM	NZVD16	AS SHOWN
DRAWING NUMBER:	11922-29-14-GM-DRW-BBO-1208	REVISION: P3

©copyright

100mm


SCALE FOR VALIDATING SIZE OF A3 PLOT ONLY

0

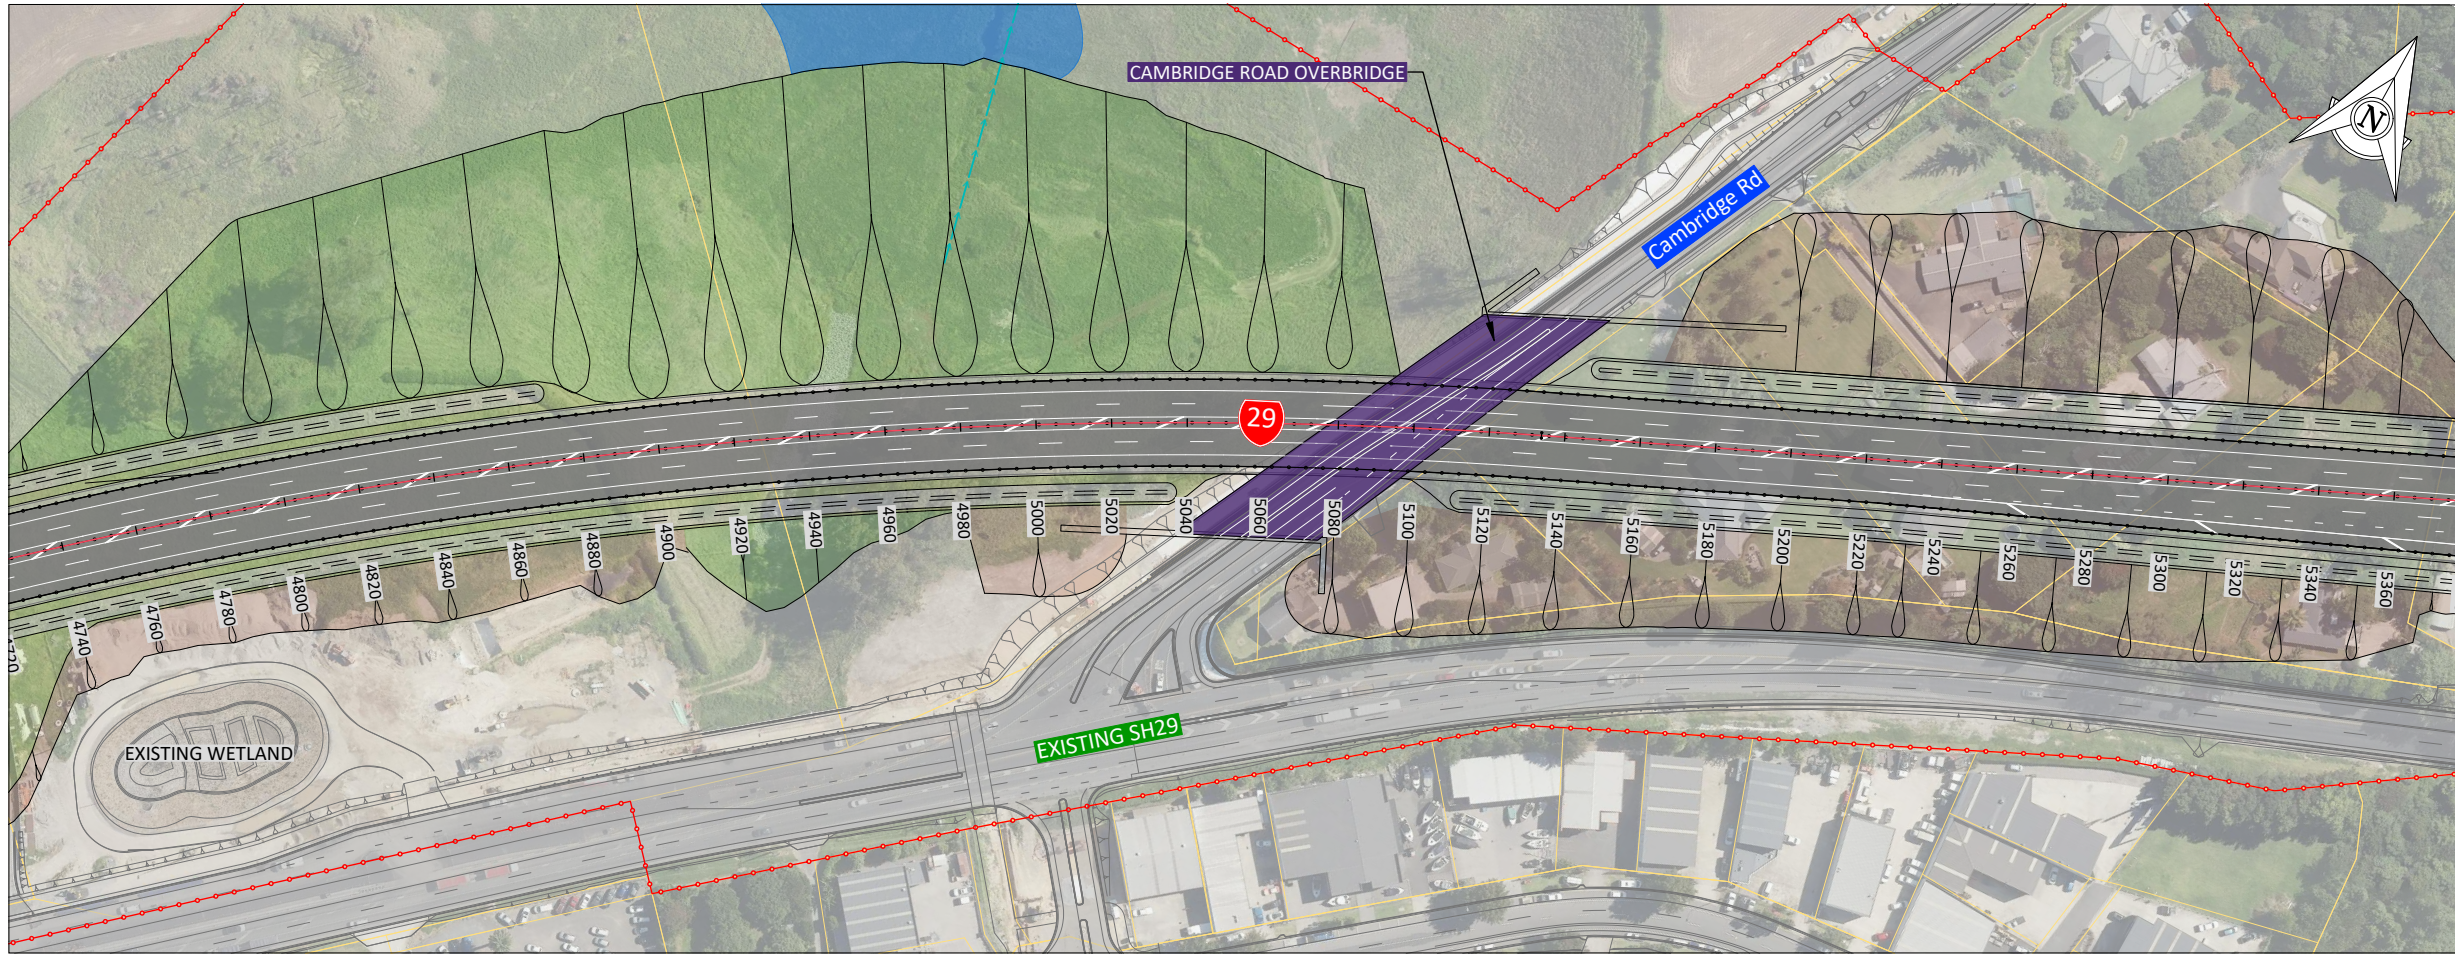


1:2000 (A3) 0 20 40 60 80 100m

SHEET LOCALITY

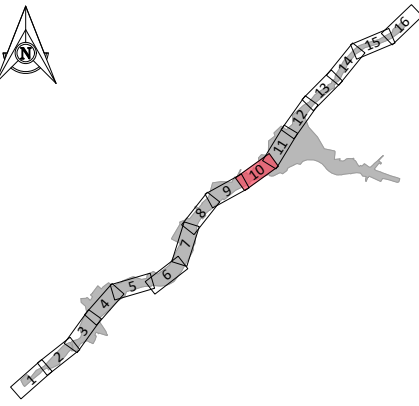

KEY: GENERAL ARRANGEMENT

- BOUNDARIES
- ALIGNMENT
- CHAINAGE
- PROPOSED DESIGNATION
- CUT BATTER
- SHARED PATH & ISLANDS
- CARRIAGEWAY
- SWALE
- FILL BATTER
- BRIDGE
- WALL
- EXTENT OF SOIL NAILS
- PROPOSED CULVERT
- INDICATIVE CONNECTION
- EXISTING WATERCOURSE
- TREATMENT WETLAND
- ATTENUATION POND
- TREATMENT AND ATTENUATION WETLAND
- ADJACENT WORKS BY OTHERS - SHOWN IN GREY

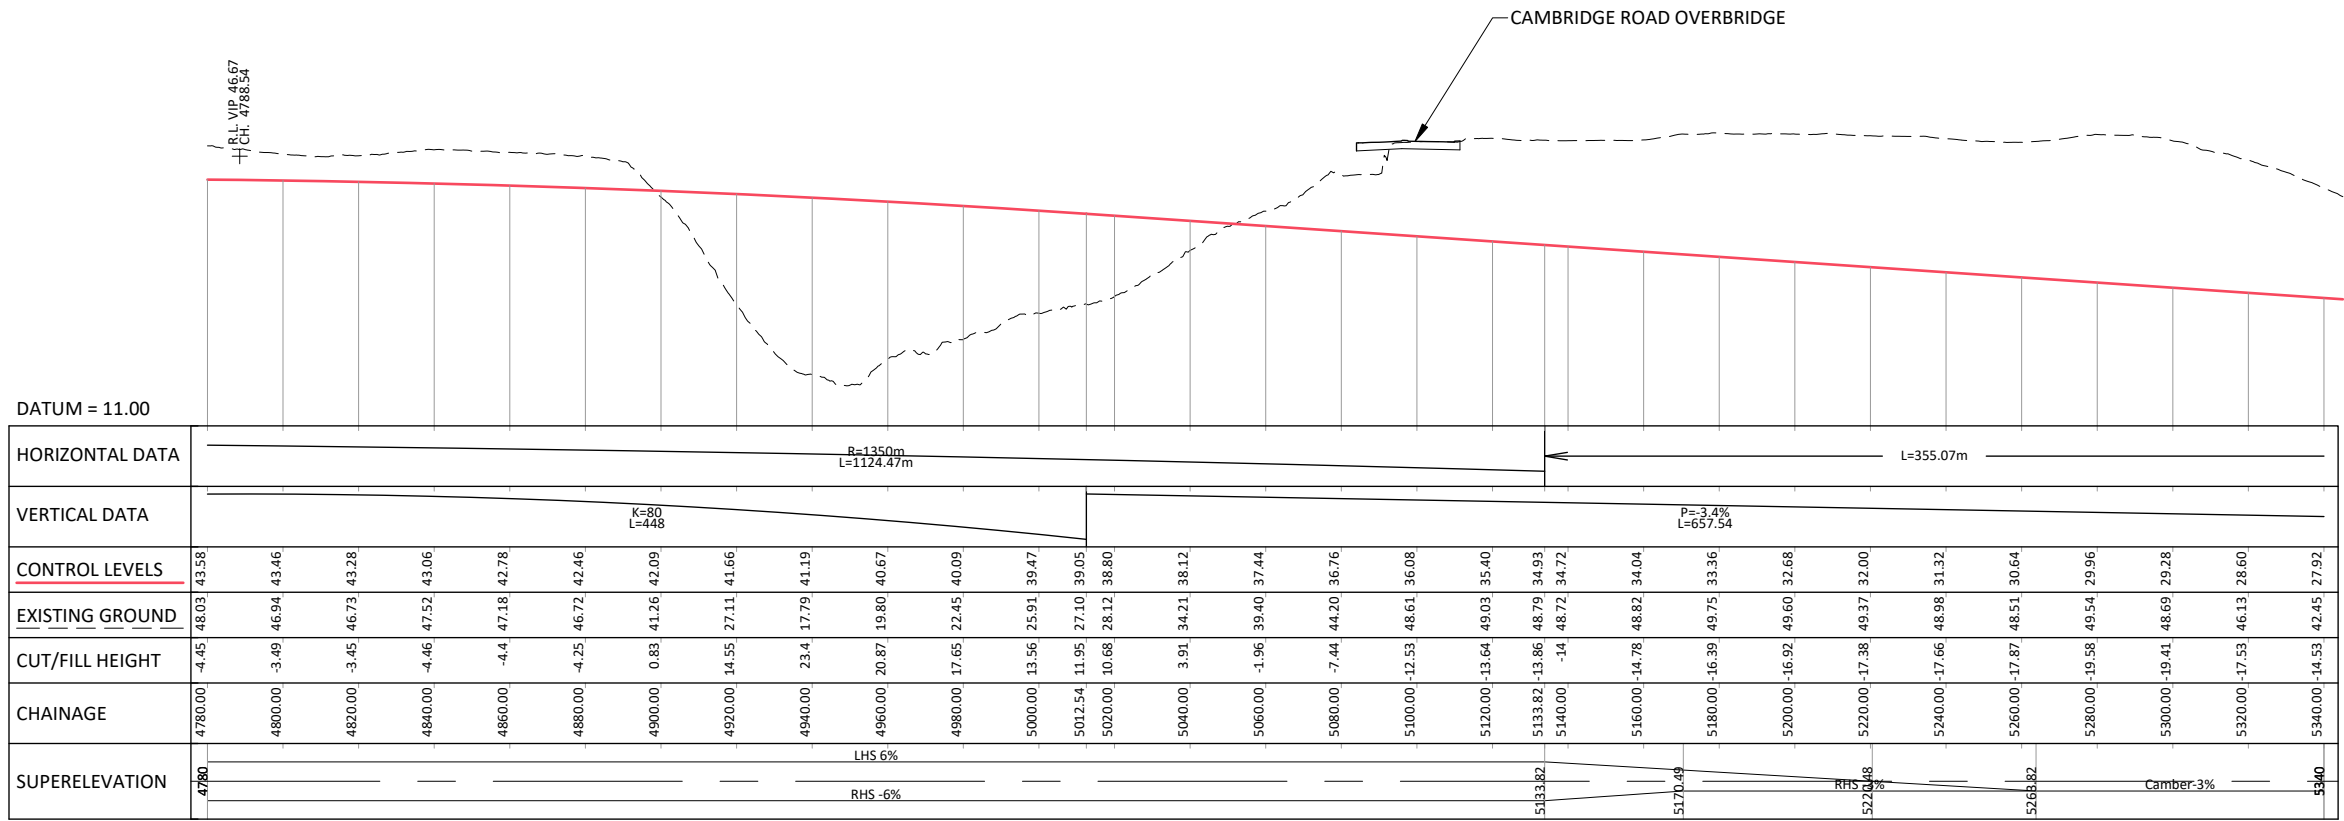

LS RS100 SCALE H 1:2000 - V 1:1000

C:\12\45\data\10.7.20.14\150000 - Tauriko West_565002 WIP\03 Drawings\001 1922-29-14-GM-DRW-BBO-1200.dwg 29/7/2026 6:11 pm erichardson Plotted 29 Jul 2026 6:11 pm

REV	DATE	DESCRIPTION	BY	DES	CHK	APPR
P3	29.07.2026	INDICATIVE DESIGN	ER	LV	KD	JG
P2	27.02.2026	PRELIMINARY CONSENT LEVEL DESIGN	ER	LV	BH	JG
P1	19.12.2025	DRAFT PRELIMINARY CONSENT LEVEL DESIGN	ER	LV	BH	JG

APPROVAL:
NAME: J GIBBONS
DATE: 29.07.2026
NOTE: THIS DRAWING IS NOT APPROVED
UNLESS ALL FIELDS ARE SIGNED.



CLIENT:
PROJECT:
TAURIKO WEST - TUPENGA


DRAWING:
STATE HIGHWAY 29 - (RS100)
GENERAL ARRANGEMENT PLAN
AND LONG SECTION
SHEET 9

DRAWING ISSUED FOR:		
NOT APPROVED FOR CONSTRUCTION SHARED		
HORIZONTAL DATUM	NZTM2000	SCALE (A3)
VERTICAL DATUM	NZVD16	AS SHOWN
DRAWING NUMBER:	11922-29-14-GM-DRW-BBO-1209	REVISION:
		P3

100mm


SCALE FOR VALIDATING SIZE OF A3 PLOT ONLY

0

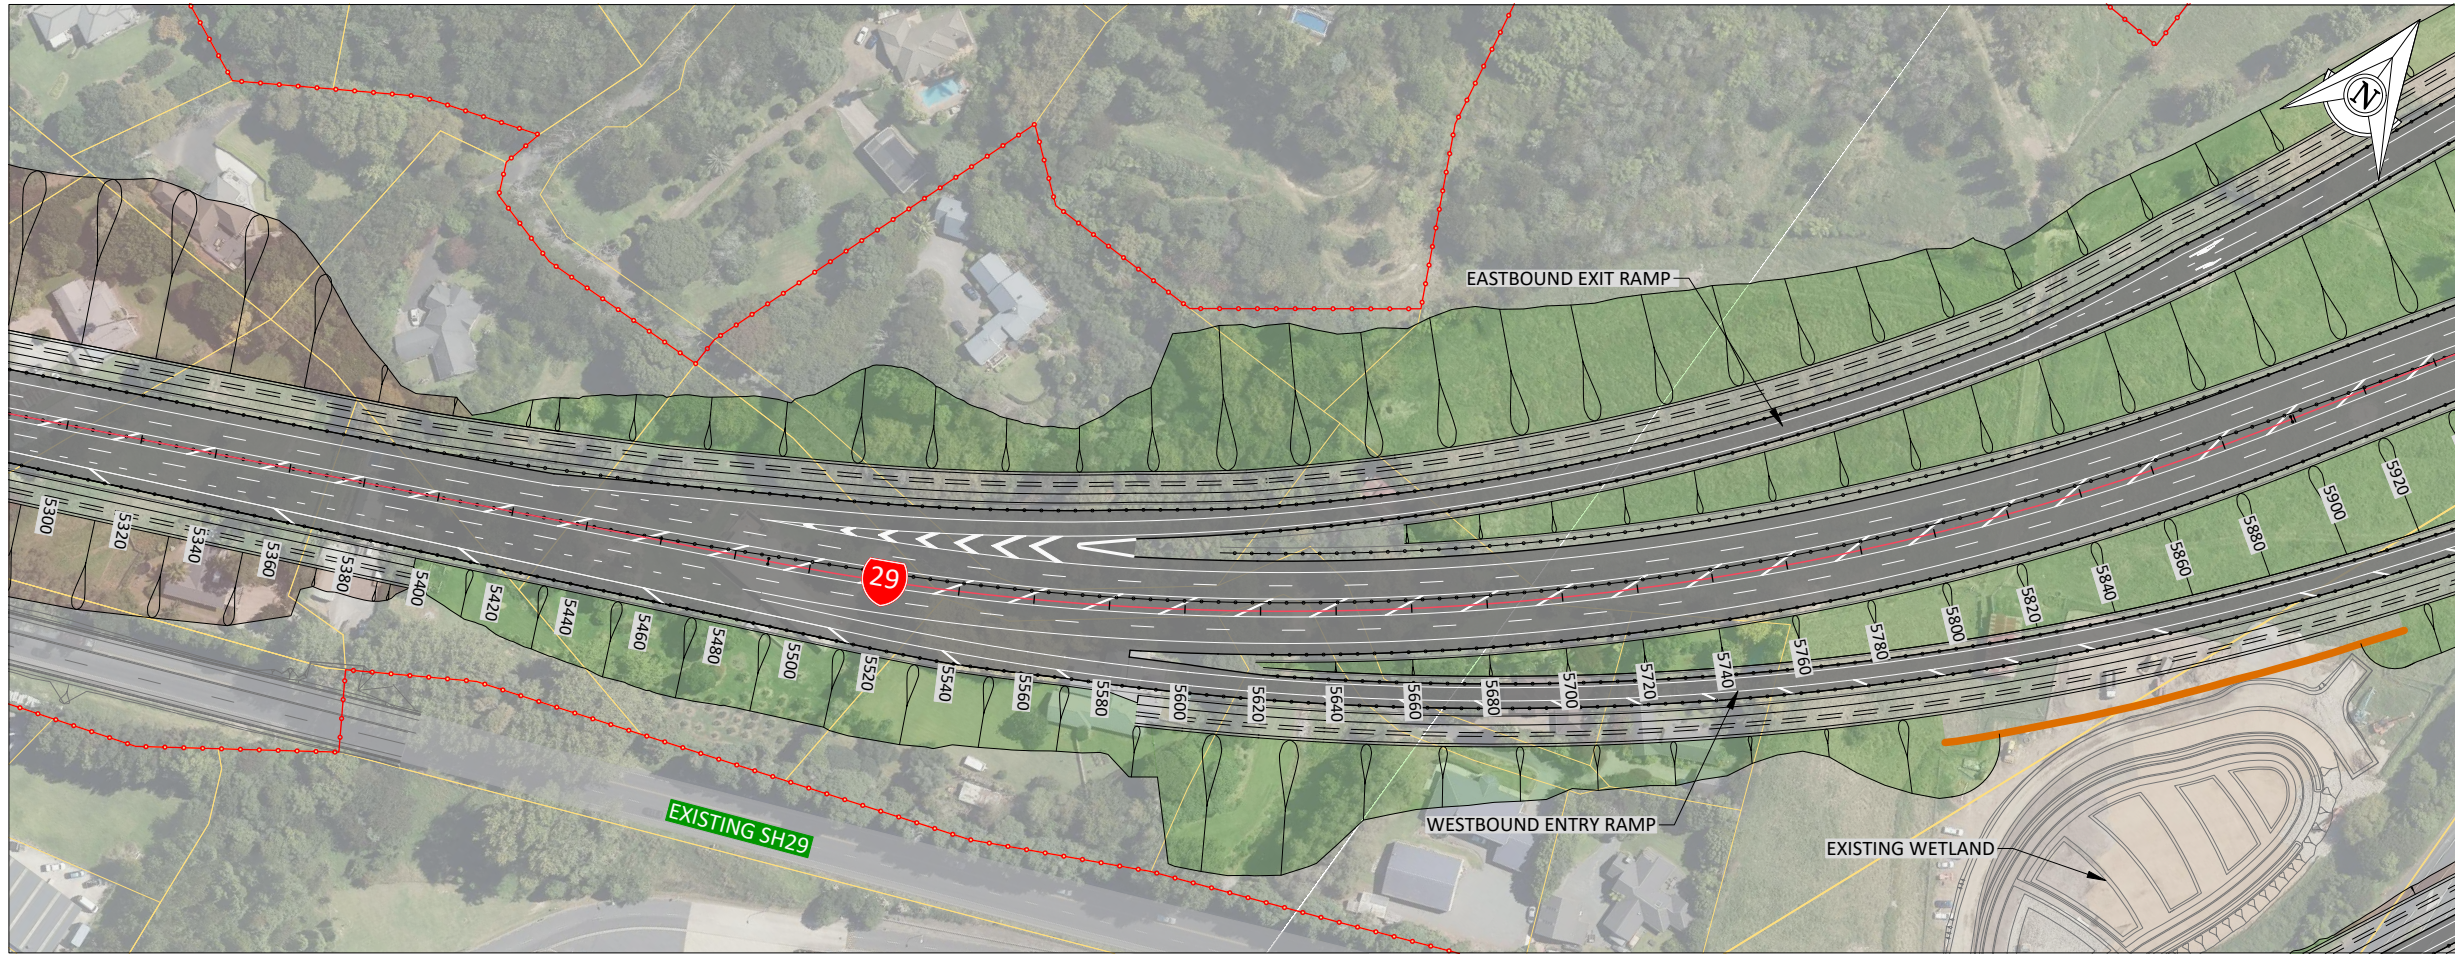


1:2000 (A3) 0 20 40 60 80 100m

SHEET LOCALITY

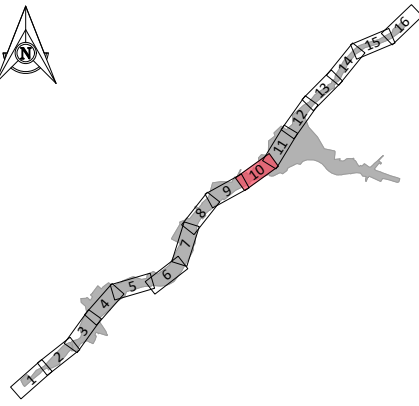

KEY: GENERAL ARRANGEMENT

- BOUNDARIES
- ALIGNMENT
- CHAINAGE
- PROPOSED DESIGNATION
- CUT BATTER
- SHARED PATH & ISLANDS
- CARRIAGEWAY
- SWALE
- FILL BATTER
- BRIDGE
- WALL
- EXTENT OF SOIL NAILS
- PROPOSED CULVERT
- INDICATIVE CONNECTION
- EXISTING WATERCOURSE
- TREATMENT WETLAND
- ATTENUATION POND
- TREATMENT AND ATTENUATION WETLAND
- ADJACENT WORKS BY OTHERS - SHOWN IN GREY

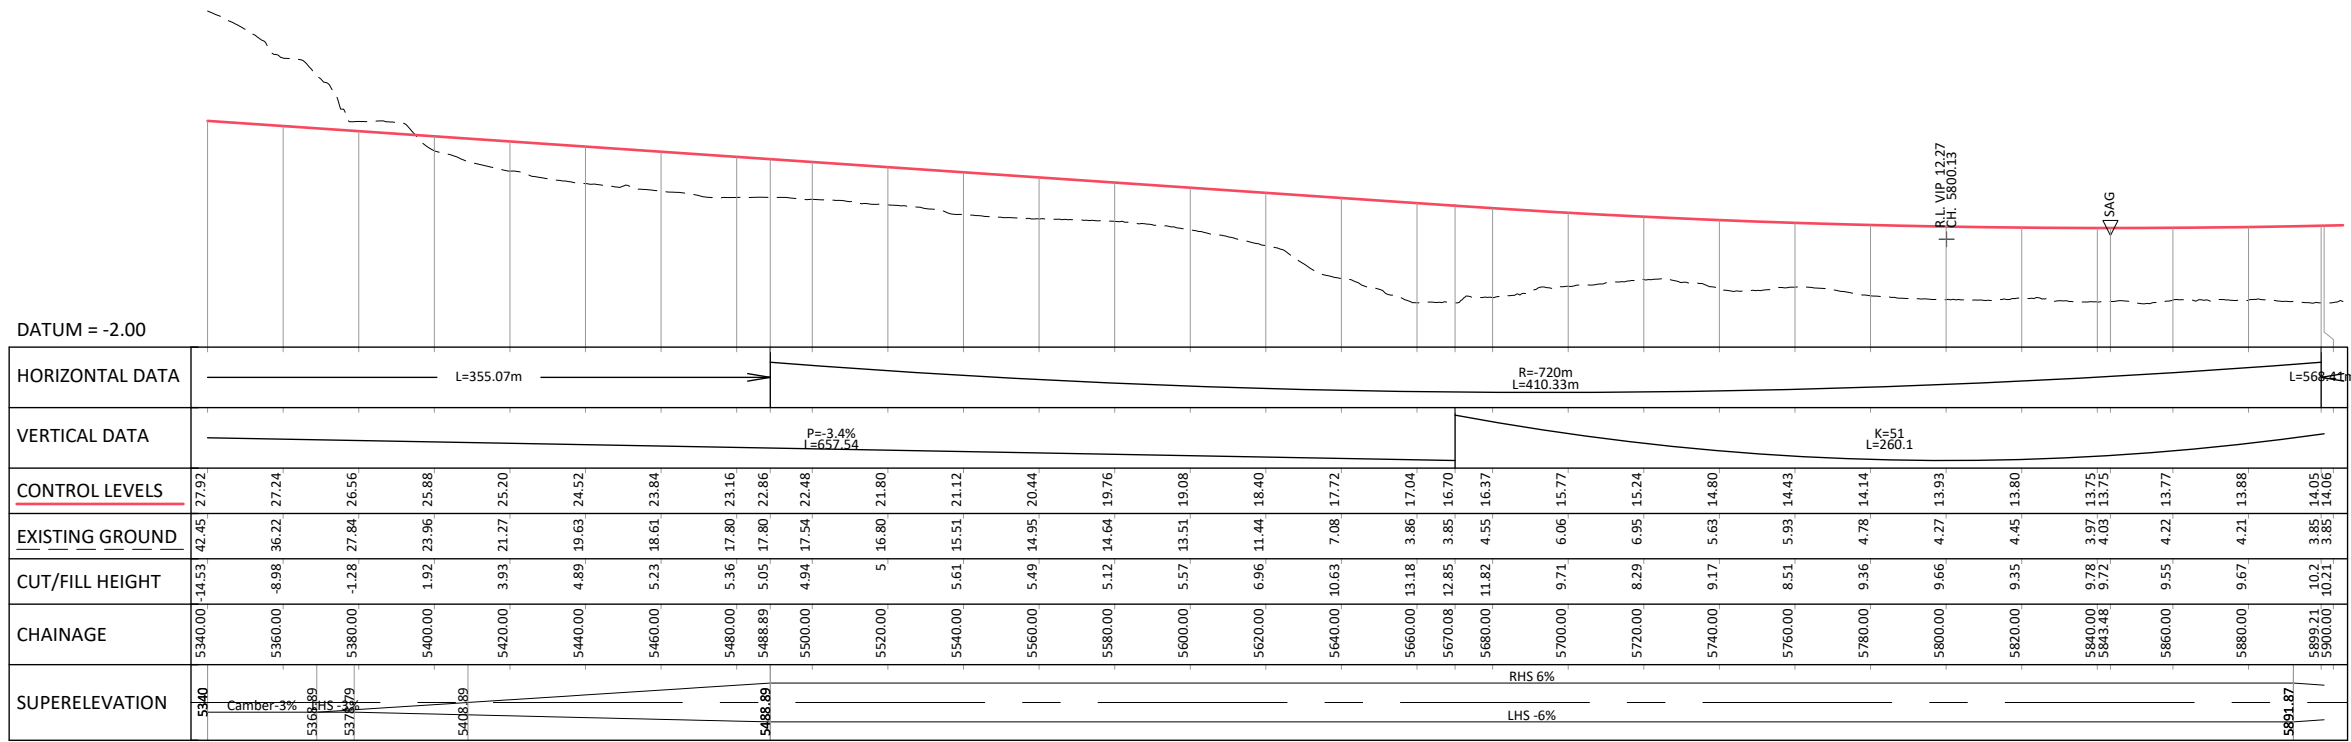

SCALE H 1:2000 - V 1:1000

C:\12\45\data\107.120.14\150000 - Tauriko West - 1550002 - WIP\03 Drawings\001 1922-29-14-GM-DRW-BBO-1200.dwg 29/7/2026 6:11 pm erichardson Plotted: 29 Jul 2026 6:11 pm

REV	DATE	DESCRIPTION	BY	DES	CHK	APPR
P3	29.07.2026	INDICATIVE DESIGN	ER	LV	KD	JG
P2	27.02.2026	PRELIMINARY CONSENT LEVEL DESIGN	ER	LV	BH	JG
P1	19.12.2025	DRAFT PRELIMINARY CONSENT LEVEL DESIGN	ER	LV	BH	JG

APPROVAL:	J GIBBONS
NAME:	JG
SIGNATURE:	
DATE:	29.07.2026

NOTE: THIS DRAWING IS NOT APPROVED UNLESS ALL FIELDS ARE SIGNED.



PROJECT: TAURIKO WEST - TUPENGA

DRAWING: STATE HIGHWAY 29 - (RS100)
GENERAL ARRANGEMENT PLAN
AND LONG SECTION
SHEET 10

DRAWING ISSUED FOR:	NOT APPROVED FOR CONSTRUCTION
HORIZONTAL DATUM	NZTM2000
VERTICAL DATUM	NZVD16
DRAWING NUMBER:	11922-29-14-GM-DRW-BBO-1210
REVISION:	P3

©copyright

100mm


SCALE FOR VALIDATING SIZE OF A3 PLOT ONLY

0




1:2000 (A3) 0 20 40 60 80 100m

SHEET LOCALITY

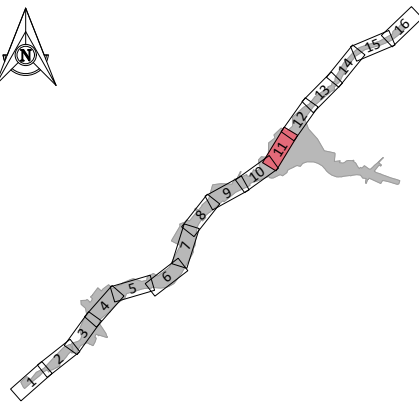

KEY: GENERAL ARRANGEMENT

- BOUNDARIES
- ALIGNMENT
- CHAINAGE
- PROPOSED DESIGNATION
- CUT BATTER
- SHARED PATH & ISLANDS
- CARRIAGEWAY
- SWALE
- FILL BATTER
- BRIDGE
- WALL
- EXTENT OF SOIL NAILS
- PROPOSED CULVERT
- INDICATIVE CONNECTION
- EXISTING WATERCOURSE
- TREATMENT WETLAND
- ATTENUATION POND
- TREATMENT AND ATTENUATION WETLAND
- ADJACENT WORKS BY OTHERS - SHOWN IN GREY

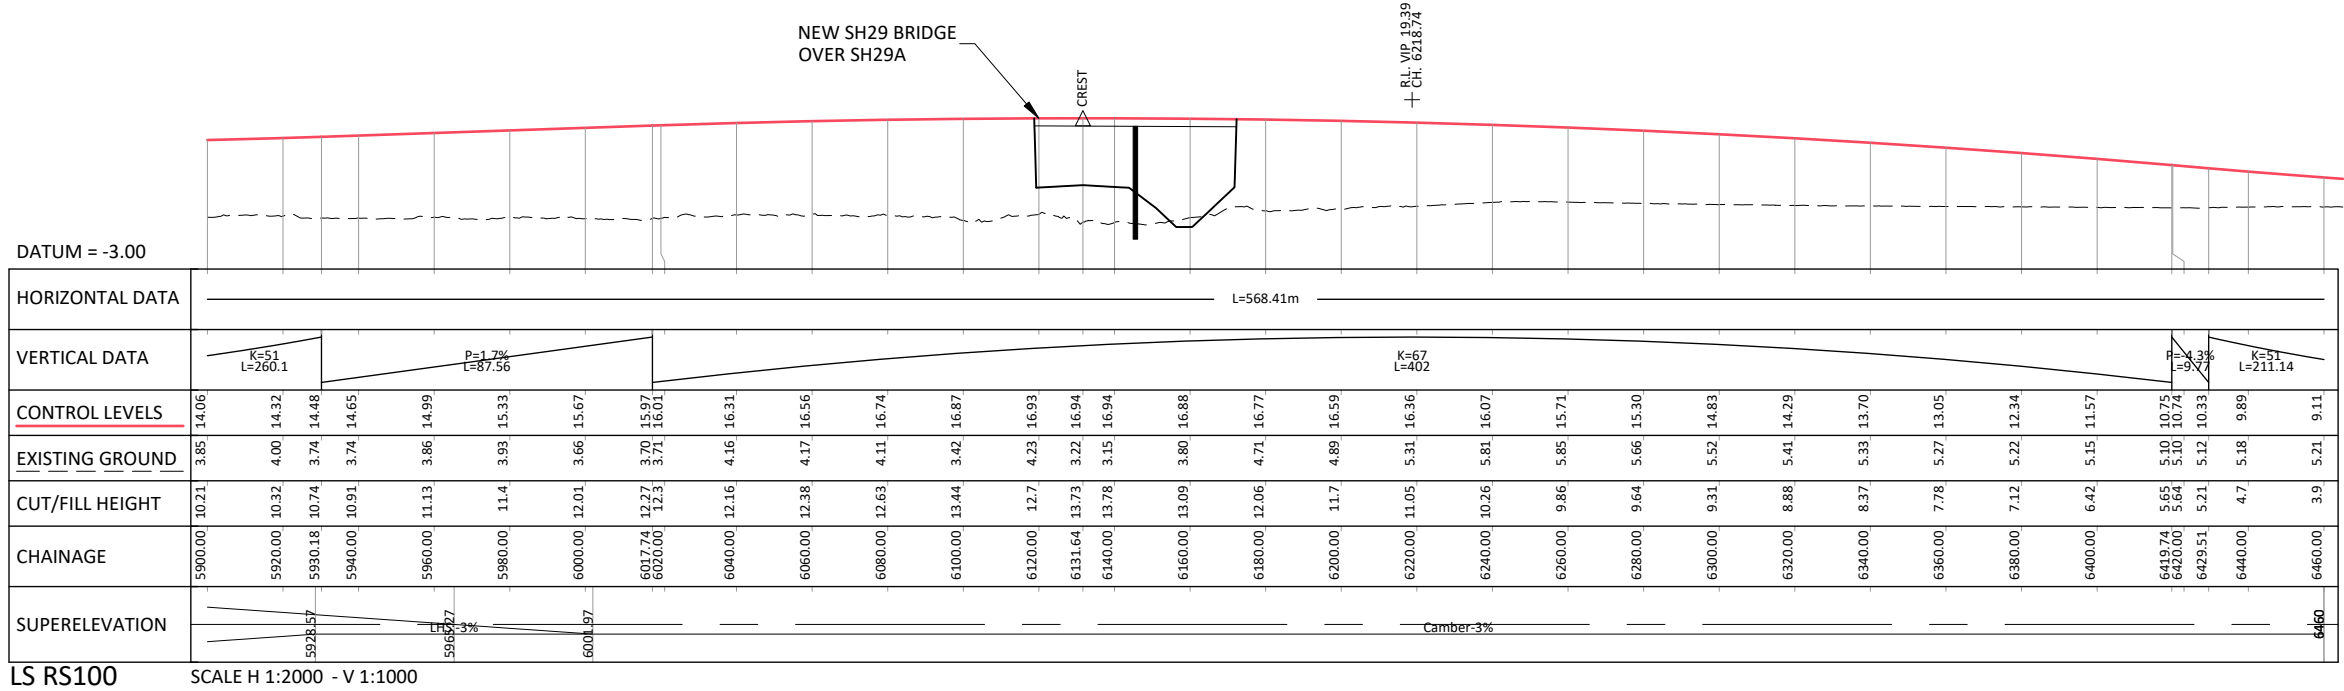


LS RS100

SCALE H 1:2000 - V 1:1000

REV	DATE	DESCRIPTION	BY	DES	CHK	APPR
P3	29.07.2026	INDICATIVE DESIGN	ER	LV	KD	JG
P2	27.02.2026	PRELIMINARY CONSENT LEVEL DESIGN	ER	LV	BH	JG
P1	19.12.2025	DRAFT PRELIMINARY CONSENT LEVEL DESIGN	ER	LV	BH	JG

APPROVAL:	J GIBBONS	JG
NAME:		SIGNATURE:
DATE:	29.07.2026	
NOTE: THIS DRAWING IS NOT APPROVED UNLESS ALL FIELDS ARE SIGNED.		

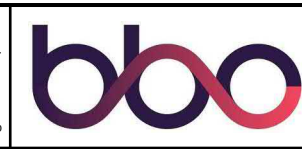

CLIENT: NZ TRANSPORT AGENCY
WAKA KOTAHĪ

PROJECT: TAURIKO WEST - TUPENGA


DRAWING: STATE HIGHWAY 29 - (RS100)
GENERAL ARRANGEMENT PLAN
AND LONG SECTION
SHEET 11

DRAWING ISSUED FOR: SHARED			NOT APPROVED FOR CONSTRUCTION	
HORIZONTAL DATUM	NZTM2000	SCALE (A3)	AS SHOWN	
VERTICAL DATUM	NZVD16	REVISION:		
DRAWING NUMBER:	11922-29-14-GM-DRAW-BBO-1211	P3		

100mm


SCALE FOR VALIDATING SIZE OF A3 PLOT ONLY

0

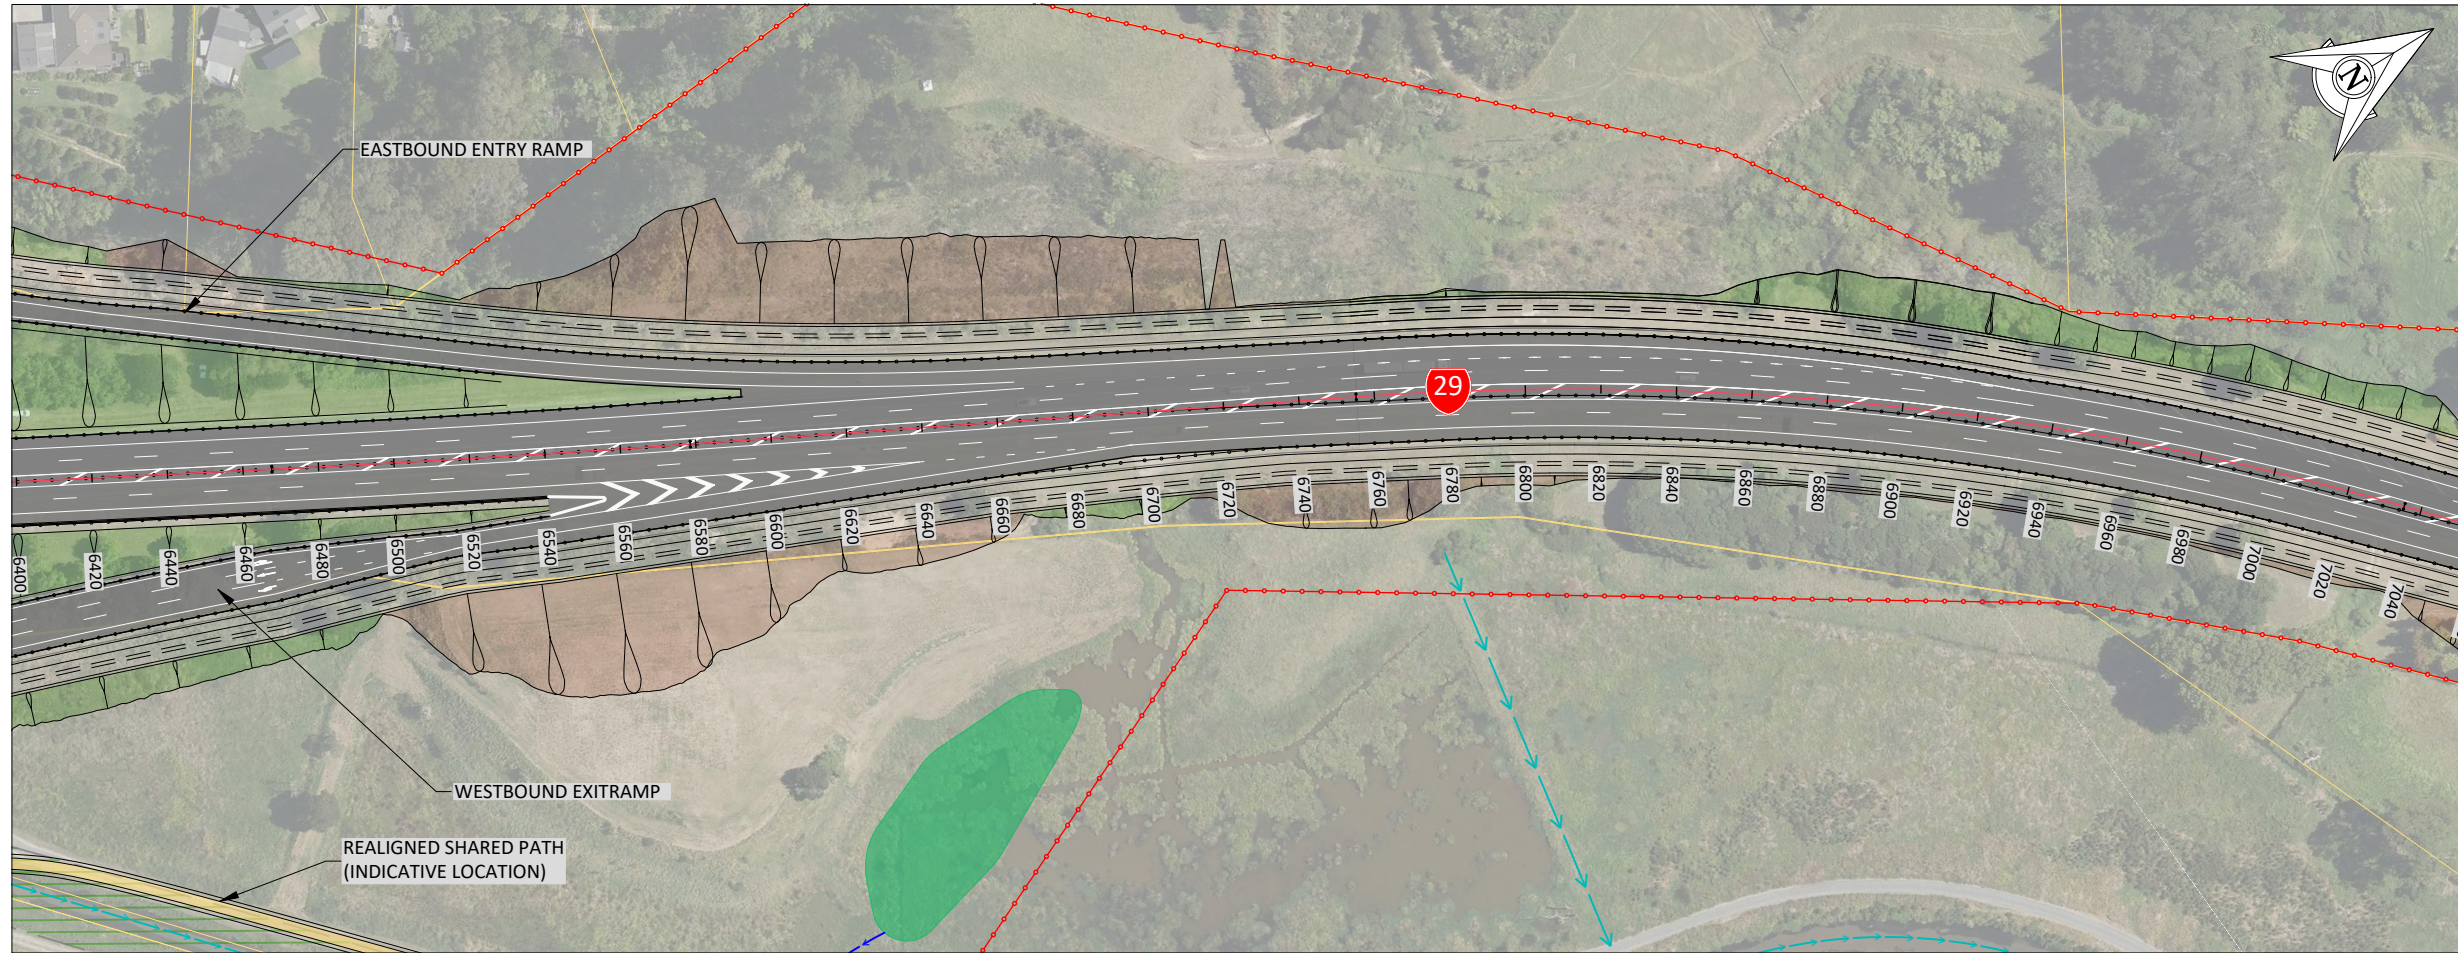


1:2000 (A3) 0 20 40 60 80 100m

SHEET LOCALITY

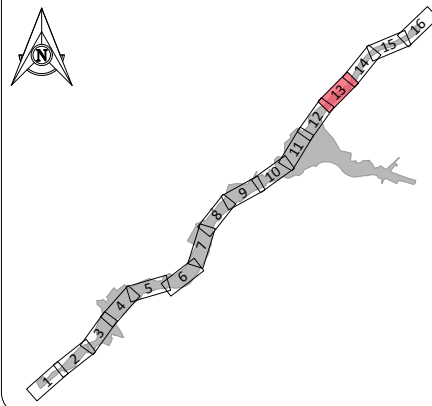

KEY: GENERAL ARRANGEMENT

- BOUNDARIES
- ALIGNMENT
- CHAINAGE
- PROPOSED DESIGNATION
- CUT BATTER
- SHARED PATH & ISLANDS
- CARRIAGEWAY
- SWALE
- FILL BATTER
- BRIDGE
- WALL
- EXTENT OF SOIL NAILS
- PROPOSED CULVERT
- INDICATIVE CONNECTION
- EXISTING WATERCOURSE
- TREATMENT WETLAND
- ATTENUATION POND
- TREATMENT AND ATTENUATION WETLAND
- ADJACENT WORKS BY OTHERS - SHOWN IN GREY

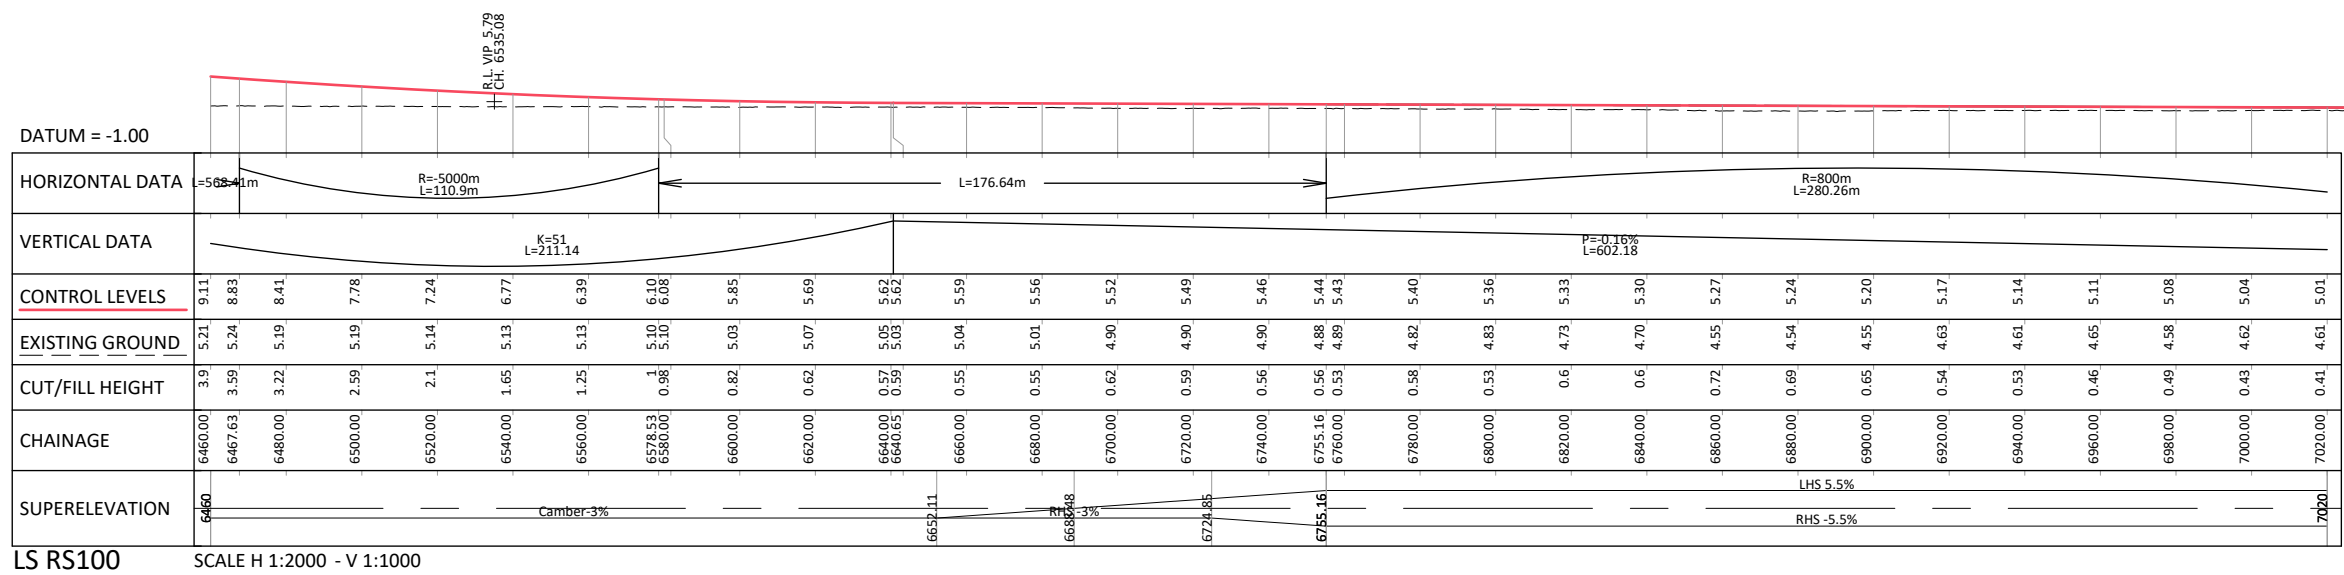


C:\12\05\data\107.7.20.14\150000 - Tauriko West_1550002_VIPV03 Drawing\001-1922-29-14-GM-DRW-BBO-1200.dwg 29/7/2026 6:12 pm erichardson Plotted: 29 Jul 2026 6:12 pm

REV	DATE	DESCRIPTION	BY	DES	CHK	APPR
P3	29.07.2026	INDICATIVE DESIGN	ER	LV	KD	JG
P2	27.02.2026	PRELIMINARY CONSENT LEVEL DESIGN	ER	LV	BH	JG
P1	19.12.2025	DRAFT PRELIMINARY CONSENT LEVEL DESIGN	ER	LV	BH	JG

APPROVAL:
NAME: J GIBBONS
DATE: 29.07.2026
SIGNATURE: JG

NOTE: THIS DRAWING IS NOT APPROVED
UNLESS ALL FIELDS ARE SIGNED.

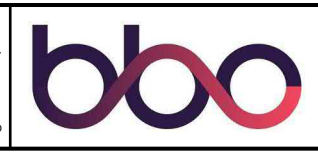

CLIENT: NZ TRANSPORT AGENCY
WAKA KOTAHI

PROJECT: TAURIKO WEST - TUPENGA

DRAWING: STATE HIGHWAY 29 - (RS100)
GENERAL ARRANGEMENT PLAN
AND LONG SECTION
SHEET 12

DRAWING ISSUED FOR: SHARED		
HORIZONTAL DATUM	NZTM2000	SCALE (A3)
VERTICAL DATUM	NZVD16	AS SHOWN
DRAWING NUMBER:	11922-29-14-GM-DRW-BBO-1212	REVISION: P3

100mm


SCALE FOR VALIDATING SIZE OF A3 PLOT ONLY

0




1:2000 (A3) 0 20 40 60 80 100m

SHEET LOCALITY

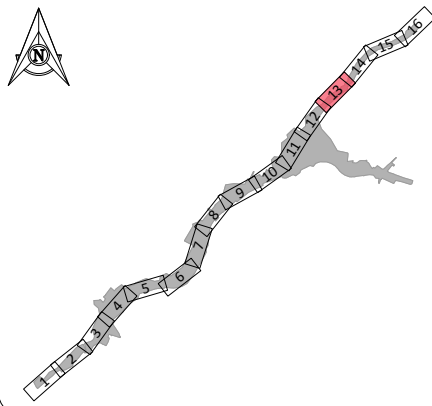

KEY: GENERAL ARRANGEMENT

- BOUNDARIES
- ALIGNMENT
- CHAINAGE
- PROPOSED DESIGNATION
- CUT BATTER
- SHARED PATH & ISLANDS
- CARRIAGEWAY
- SWALE
- FILL BATTER
- BRIDGE
- WALL
- EXTENT OF SOIL NAILS
- PROPOSED CULVERT
- INDICATIVE CONNECTION
- EXISTING WATERCOURSE
- TREATMENT WETLAND
- ATTENUATION POND
- TREATMENT AND ATTENUATION WETLAND
- ADJACENT WORKS BY OTHERS - SHOWN IN GREY

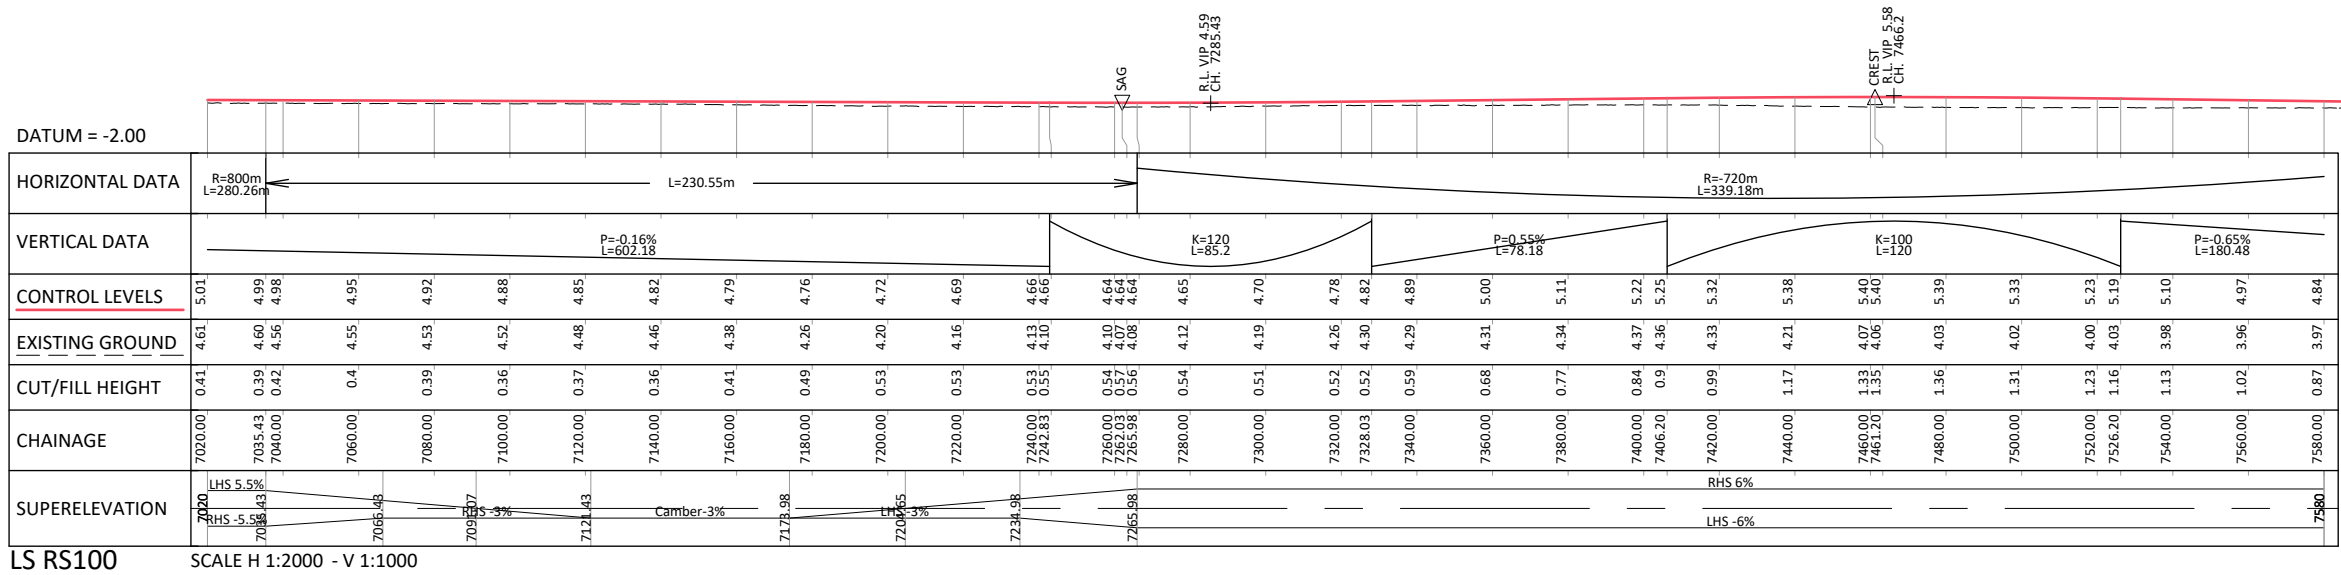


DRAWING ISSUE				APPROVAL:				CLIENT:				PROJECT:				DRAWING:				DRAWING ISSUED FOR:			
P3	29.07.2026	INDICATIVE DESIGN	ER	LV	KD	JG		J GIBBONS		NZ TRANSPORT AGENCY	TAURIKO WEST - TUPENGA	STATE HIGHWAY 29 - (RS100)	GENERAL ARRANGEMENT PLAN			NOT APPROVED FOR CONSTRUCTION				HORIZONTAL DATUM	NZTM2000	SCALE (A3)	AS SHOWN
P2	27.02.2026	PRELIMINARY CONSENT LEVEL DESIGN	ER	LV	BH	JG		NAME:		WAKA KOTAHI										VERTICAL DATUM	NZVD16		
P1	19.12.2025	DRAFT PRELIMINARY CONSENT LEVEL DESIGN	ER	LV	BH	JG		DATE:	29.07.2026											DRAWING NUMBER:	11922-29-14-GM-DRAW-BBO-1213	REVISION:	P3
REV	DATE	DESCRIPTION	BY	DES	CHK	APPR		NOTE: THIS DRAWING IS NOT APPROVED UNLESS ALL FIELDS ARE SIGNED.															

100mm


SCALE FOR VALIDATING SIZE OF A3 PLOT ONLY

0

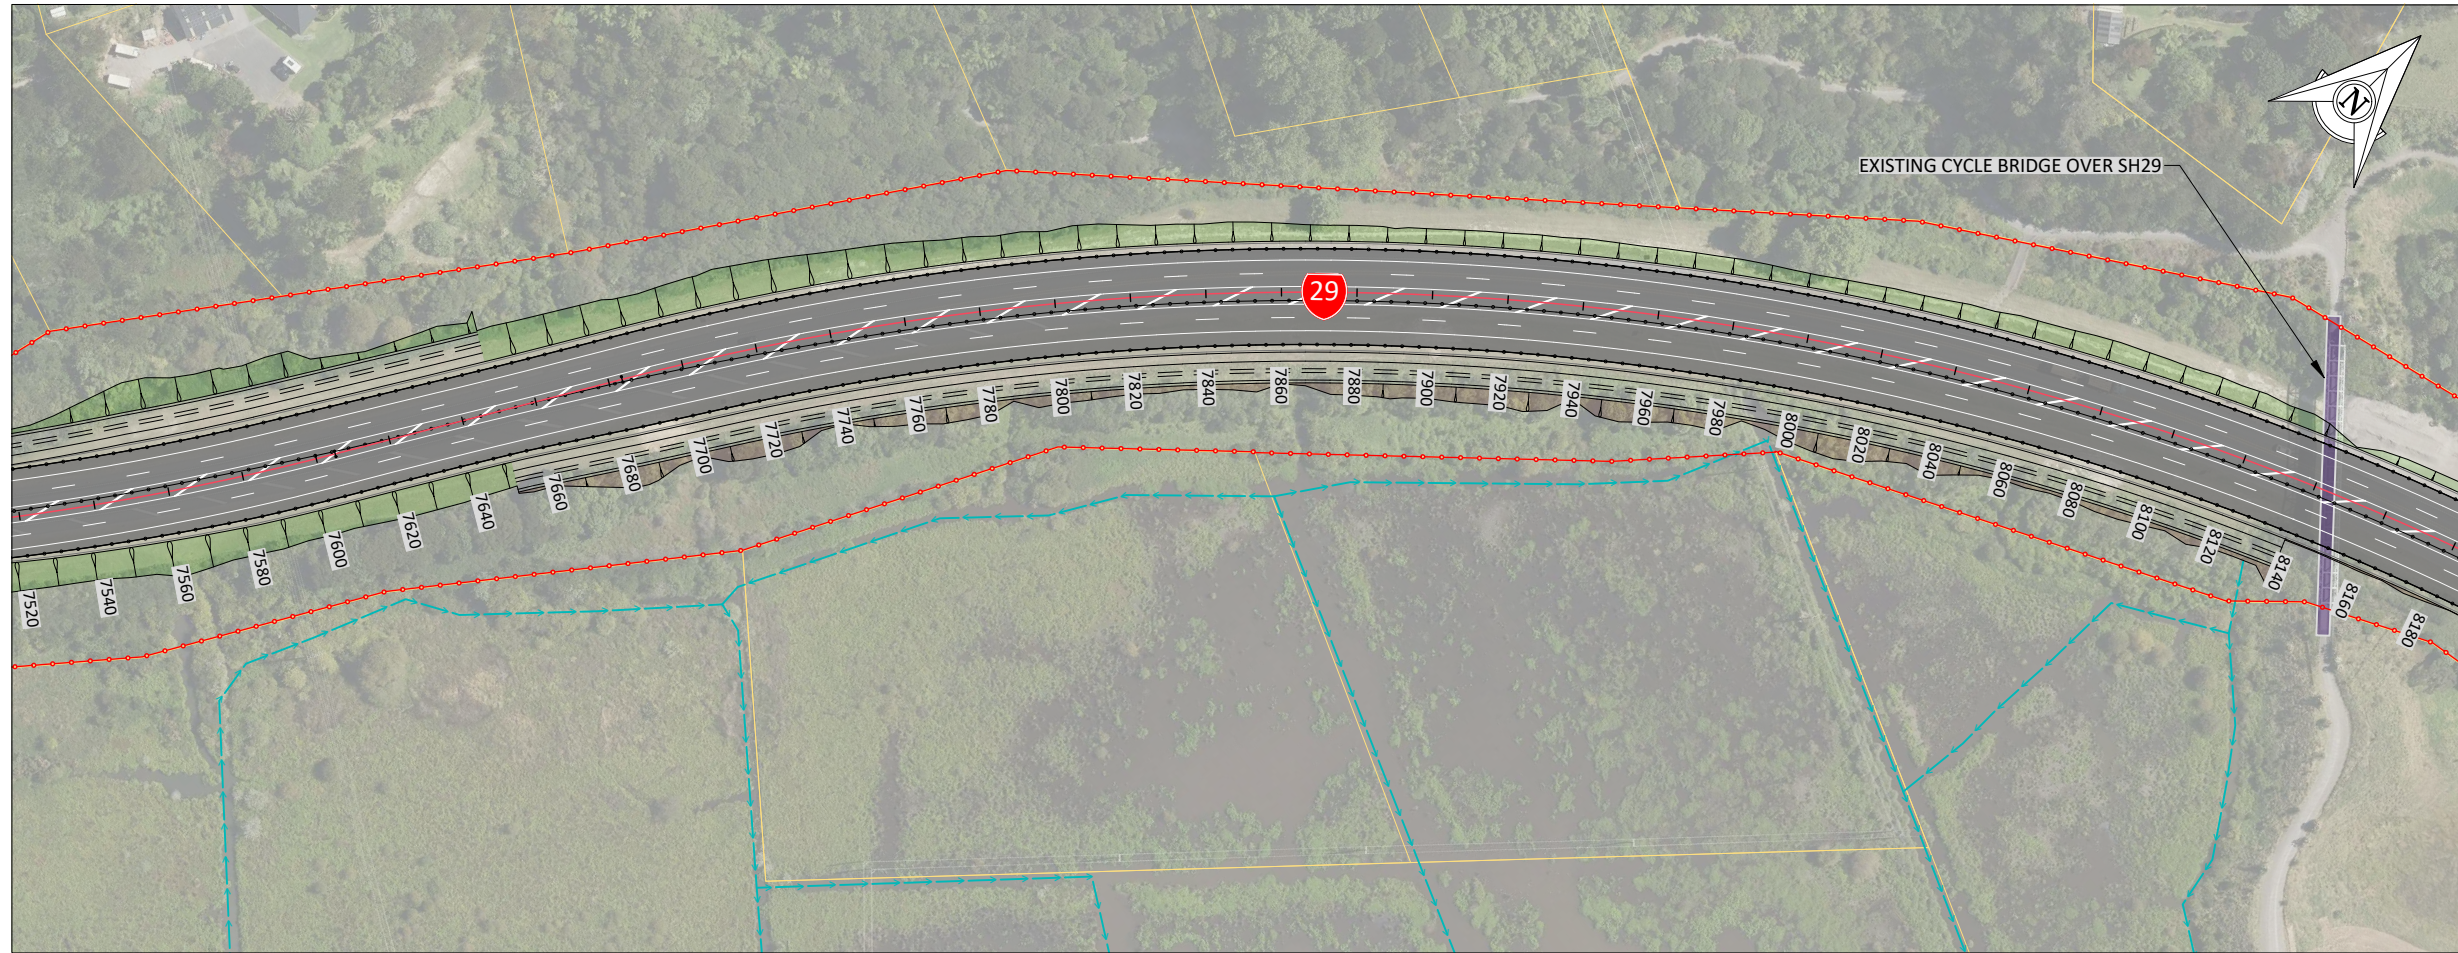


1:2000 (A3) 0 20 40 60 80 100m

SHEET LOCALITY

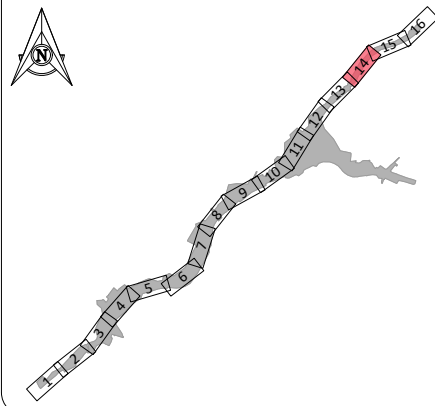

KEY: GENERAL ARRANGEMENT

- BOUNDARIES
- ALIGNMENT
- CHAINAGE
- PROPOSED DESIGNATION
- CUT BATTER
- SHARED PATH & ISLANDS
- CARRIAGEWAY
- SWALE
- FILL BATTER
- BRIDGE
- WALL
- EXTENT OF SOIL NAILS
- PROPOSED CULVERT
- INDICATIVE CONNECTION
- EXISTING WATERCOURSE
- TREATMENT WETLAND
- ATTENUATION POND
- TREATMENT AND ATTENUATION WETLAND
- ADJACENT WORKS BY OTHERS - SHOWN IN GREY

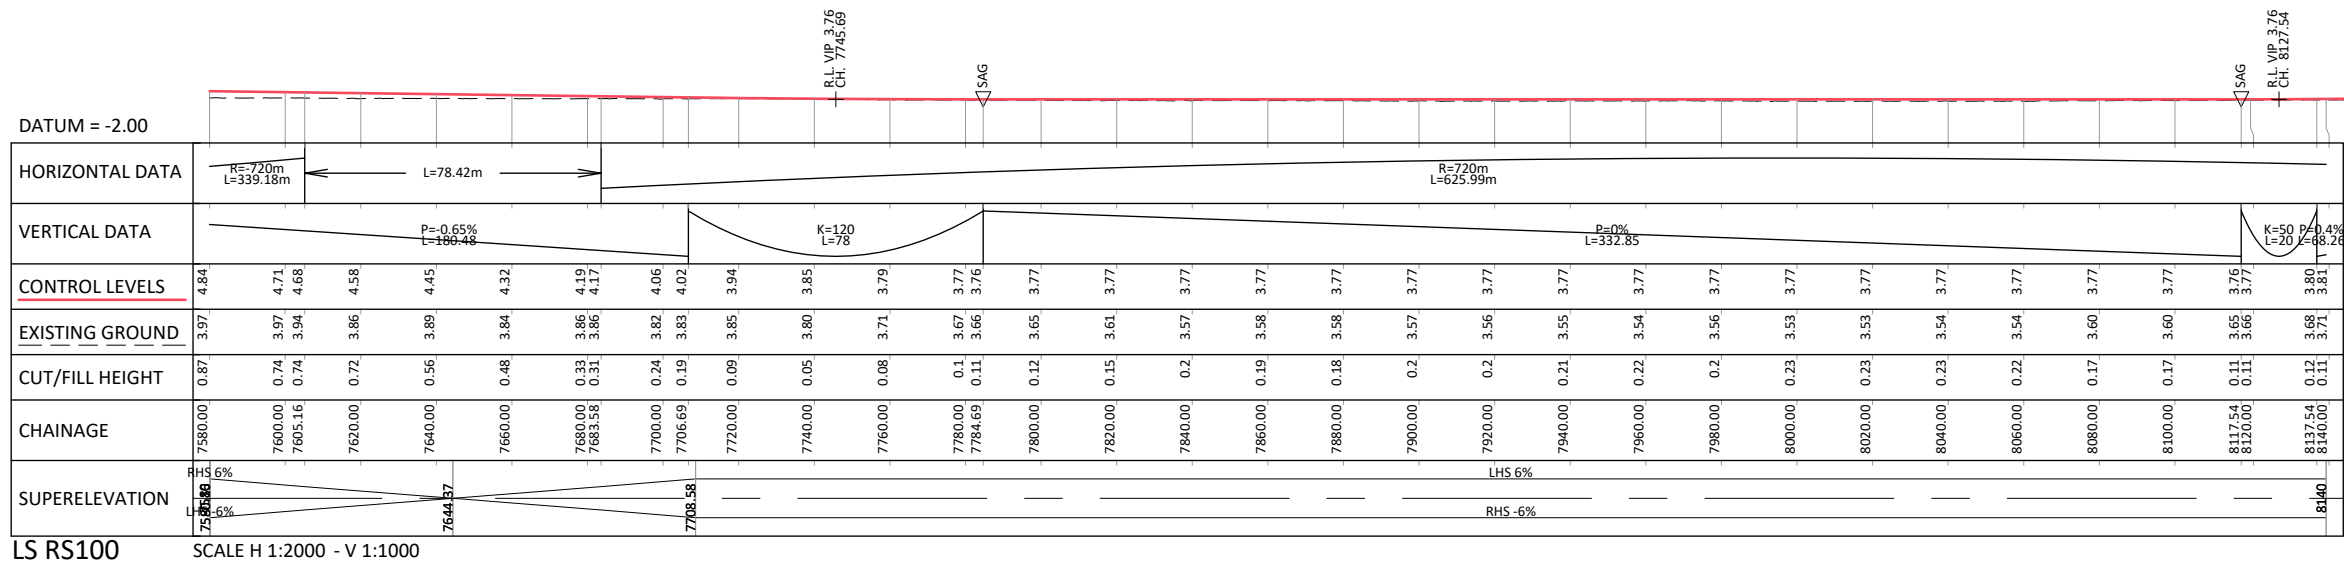


LS RS100 SCALE H 1:2000 - V 1:1000

C:\12\45\data\107.7.20.14\150000 - Tauriko West - 1550002 - WIP\03 Drawings\001 1922-29-14-GM-DRW-BBO-1200.dwg 29/7/2026 6:13 pm erichardson Plotted: 29 Jul 2026 6:13 pm

REV	DATE	DESCRIPTION	BY	DES	CHK	APPR
P3	29.07.2026	INDICATIVE DESIGN	ER	LV	KD	JG
P2	27.02.2026	PRELIMINARY CONSENT LEVEL DESIGN	ER	LV	BH	JG
P1	19.12.2025	DRAFT PRELIMINARY CONSENT LEVEL DESIGN	ER	LV	BH	JG

APPROVAL:	
NAME:	JG
SIGNATURE:	
DATE:	29.07.2026

NOTE: THIS DRAWING IS NOT APPROVED UNLESS ALL FIELDS ARE SIGNED.

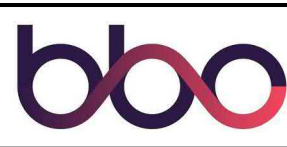

PROJECT: TAURIKO WEST - TUPENGA

DRAWING: STATE HIGHWAY 29 - (RS100)
GENERAL ARRANGEMENT PLAN
AND LONG SECTION
SHEET 14


DRAWING ISSUED FOR:	NOT APPROVED FOR CONSTRUCTION
HORIZONTAL DATUM:	NZTM2000
VERTICAL DATUM:	NZVD16
DRAWING NUMBER:	11922-29-14-GM-DRW-BBO-1214
REVISION:	P3

©copyright

100mm


SCALE FOR VALIDATING SIZE OF A3 PLOT ONLY

0

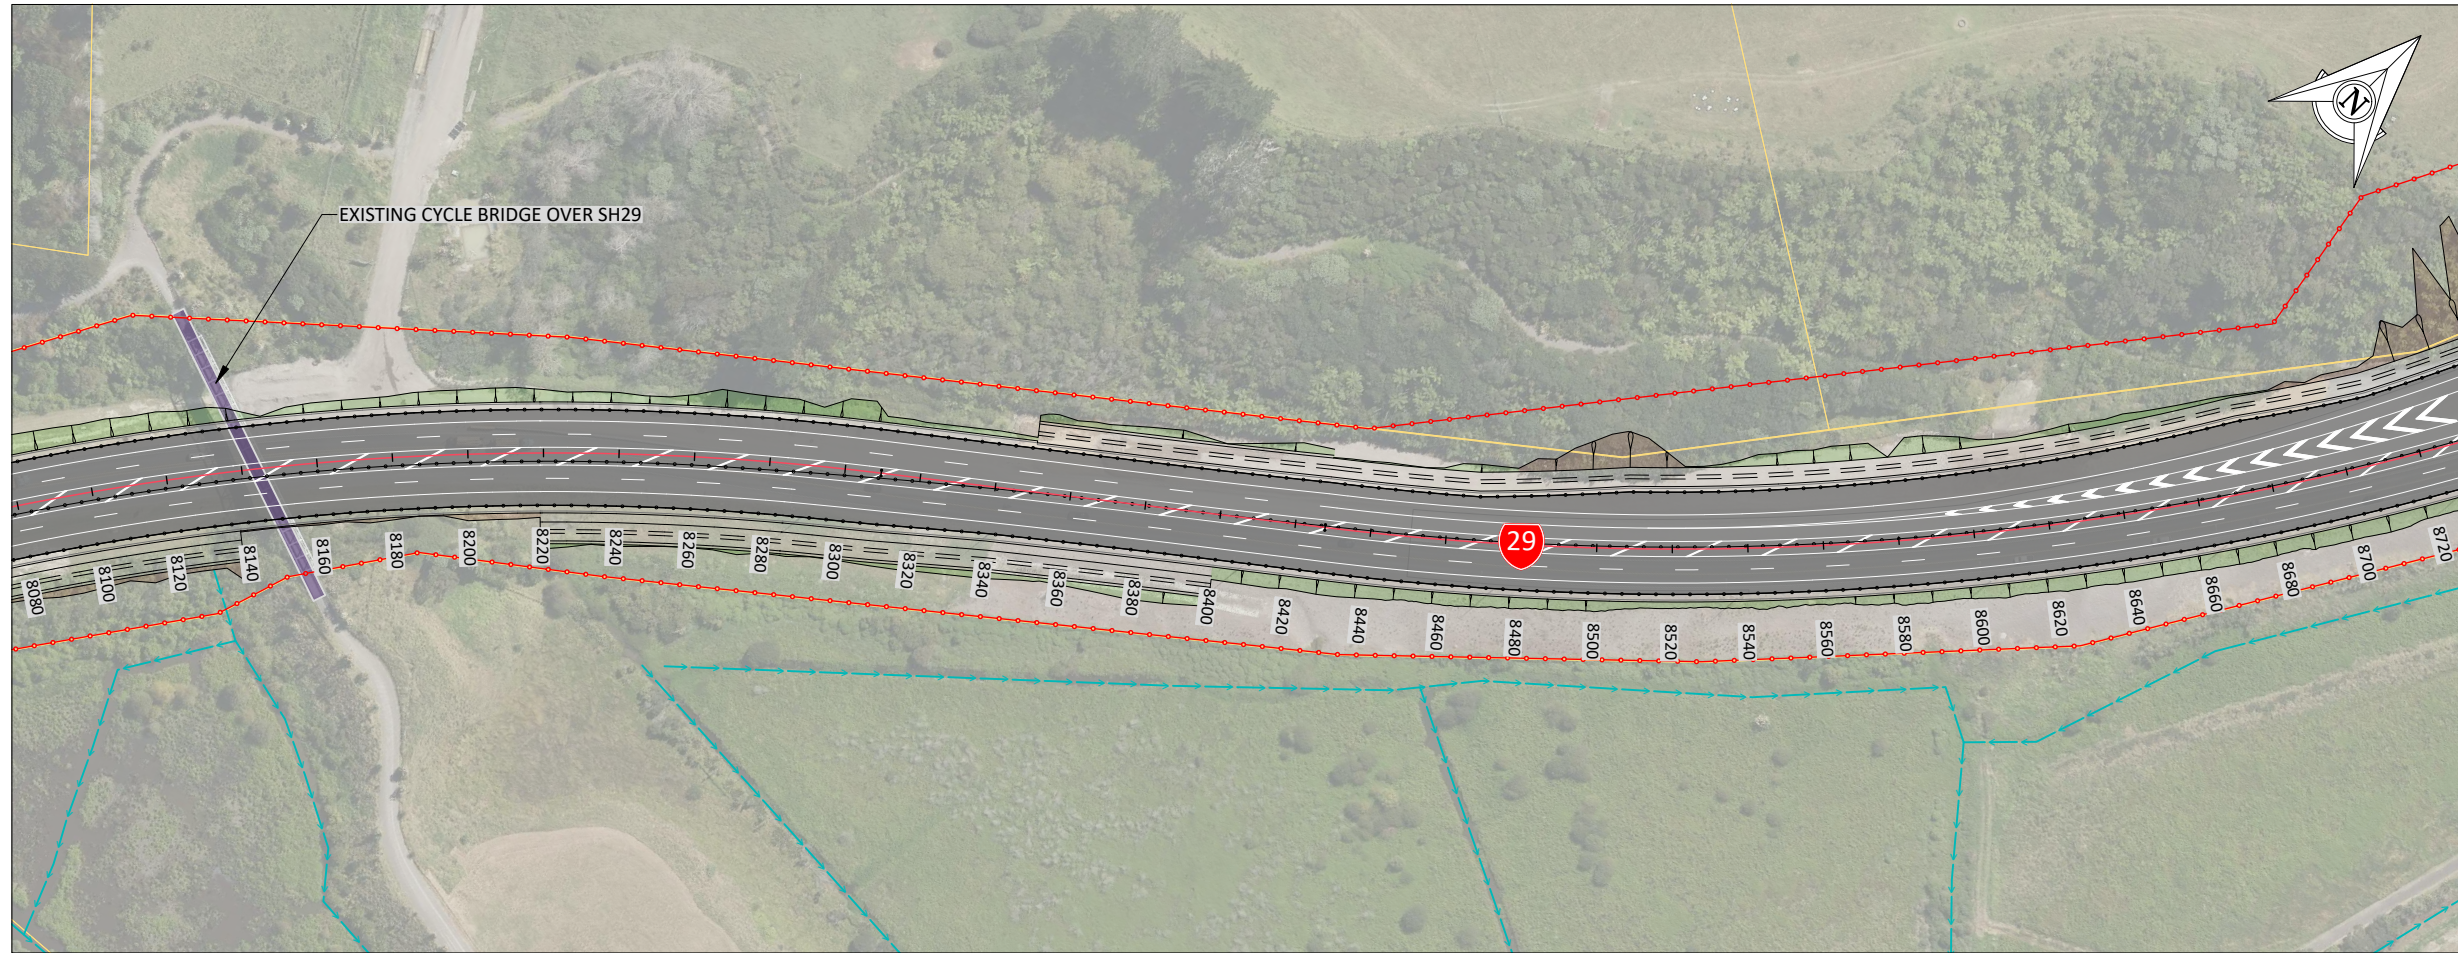


1:2000 (A3) 0 20 40 60 80 100m

SHEET LOCALITY

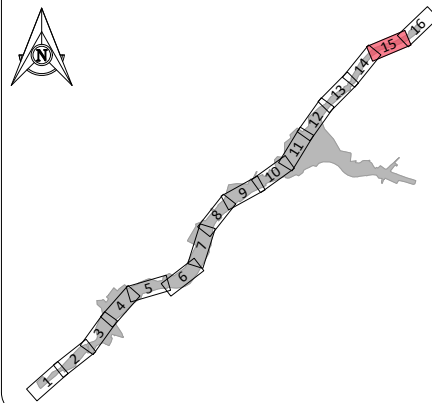

KEY: GENERAL ARRANGEMENT

- BOUNDARIES
- ALIGNMENT
- CHAINAGE
- PROPOSED DESIGNATION
- CUT BATTER
- SHARED PATH & ISLANDS
- CARRIAGEWAY
- SWALE
- FILL BATTER
- BRIDGE
- WALL
- EXTENT OF SOIL NAILS
- PROPOSED CULVERT
- INDICATIVE CONNECTION
- EXISTING WATERCOURSE
- TREATMENT WETLAND
- ATTENUATION POND
- TREATMENT AND ATTENUATION WETLAND
- ADJACENT WORKS BY OTHERS - SHOWN IN GREY

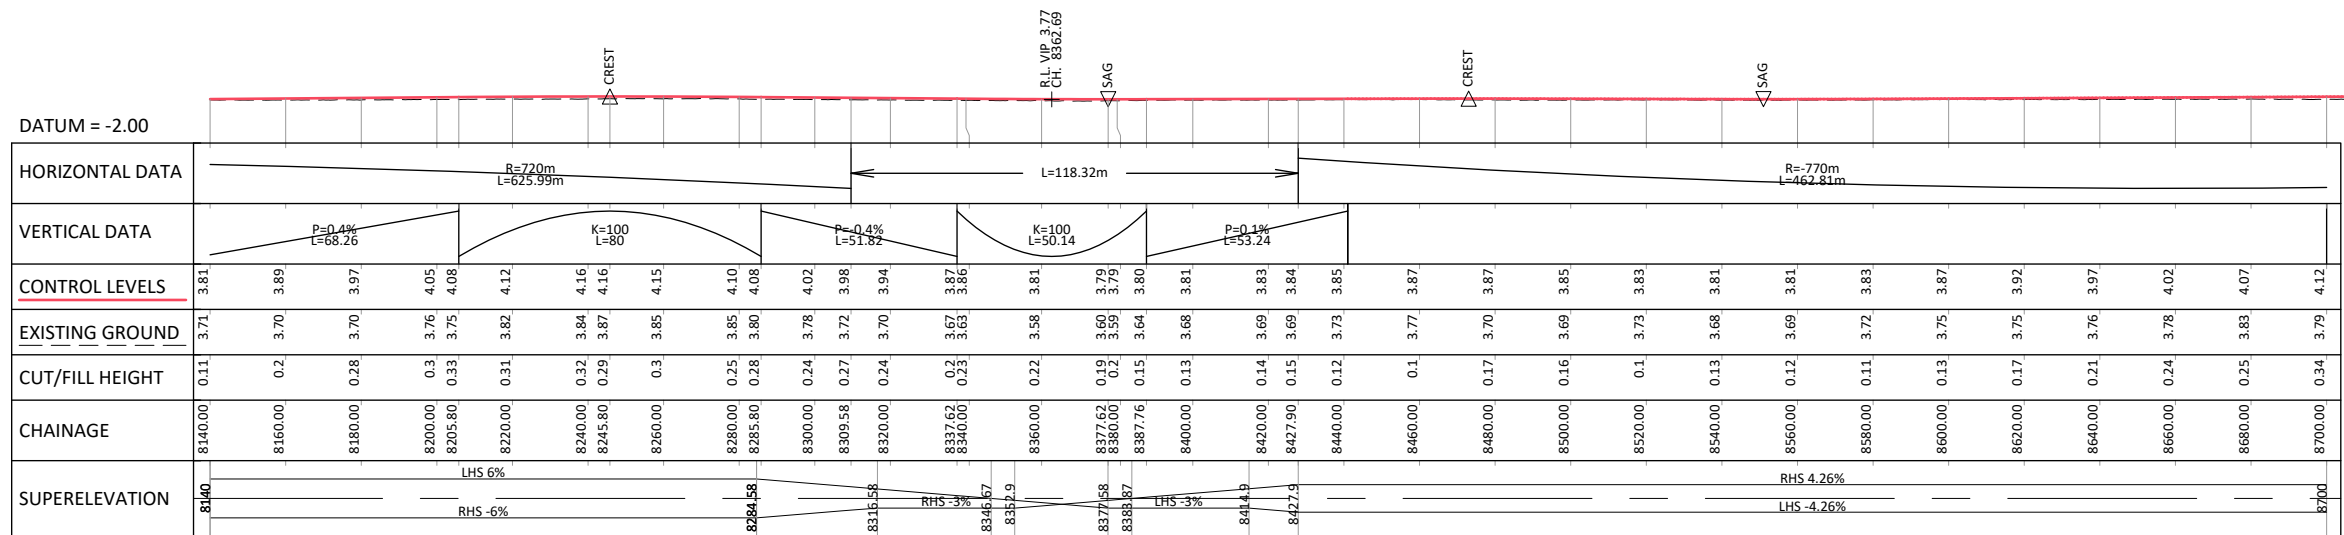

LS RS100

SCALE H 1:2000 - V 1:1000

C:\12\45\data\10.7.20.14\150000 - Tauriko West_1550002 WIP\03 Drawings\001 1922-29-14-GM-DRW-BBO-1200.dwg 29/7/2026 6:13 pm erichardson Plotted: 29 Jul 2026 6:13 pm

REV	DATE	DESCRIPTION	BY	DES	CHK	APPR
P3	29.07.2026	INDICATIVE DESIGN	ER	LV	KD	JG
P2	27.02.2026	PRELIMINARY CONSENT LEVEL DESIGN	ER	LV	BH	JG
P1	19.12.2025	DRAFT PRELIMINARY CONSENT LEVEL DESIGN	ER	LV	BH	JG

APPROVAL:	
NAME:	J GIBBONS
DATE:	29.07.2026
SIGNATURE:	JG



CLIENT: Tauriko West - TUPENGA


PROJECT: STATE HIGHWAY 29 - (RS100)
GENERAL ARRANGEMENT PLAN
AND LONG SECTION
SHEET 15

DRAWING ISSUED FOR: NOT APPROVED FOR CONSTRUCTION		
SHARED		
HORIZONTAL DATUM	NZTM2000	SCALE (A3)
VERTICAL DATUM	NZVD16	AS SHOWN
DRAWING NUMBER:	11922-29-14-GM-DRW-BBO-1215	REVISION: P3

100mm


SCALE FOR VALIDATING SIZE OF A3 PLOT ONLY

0

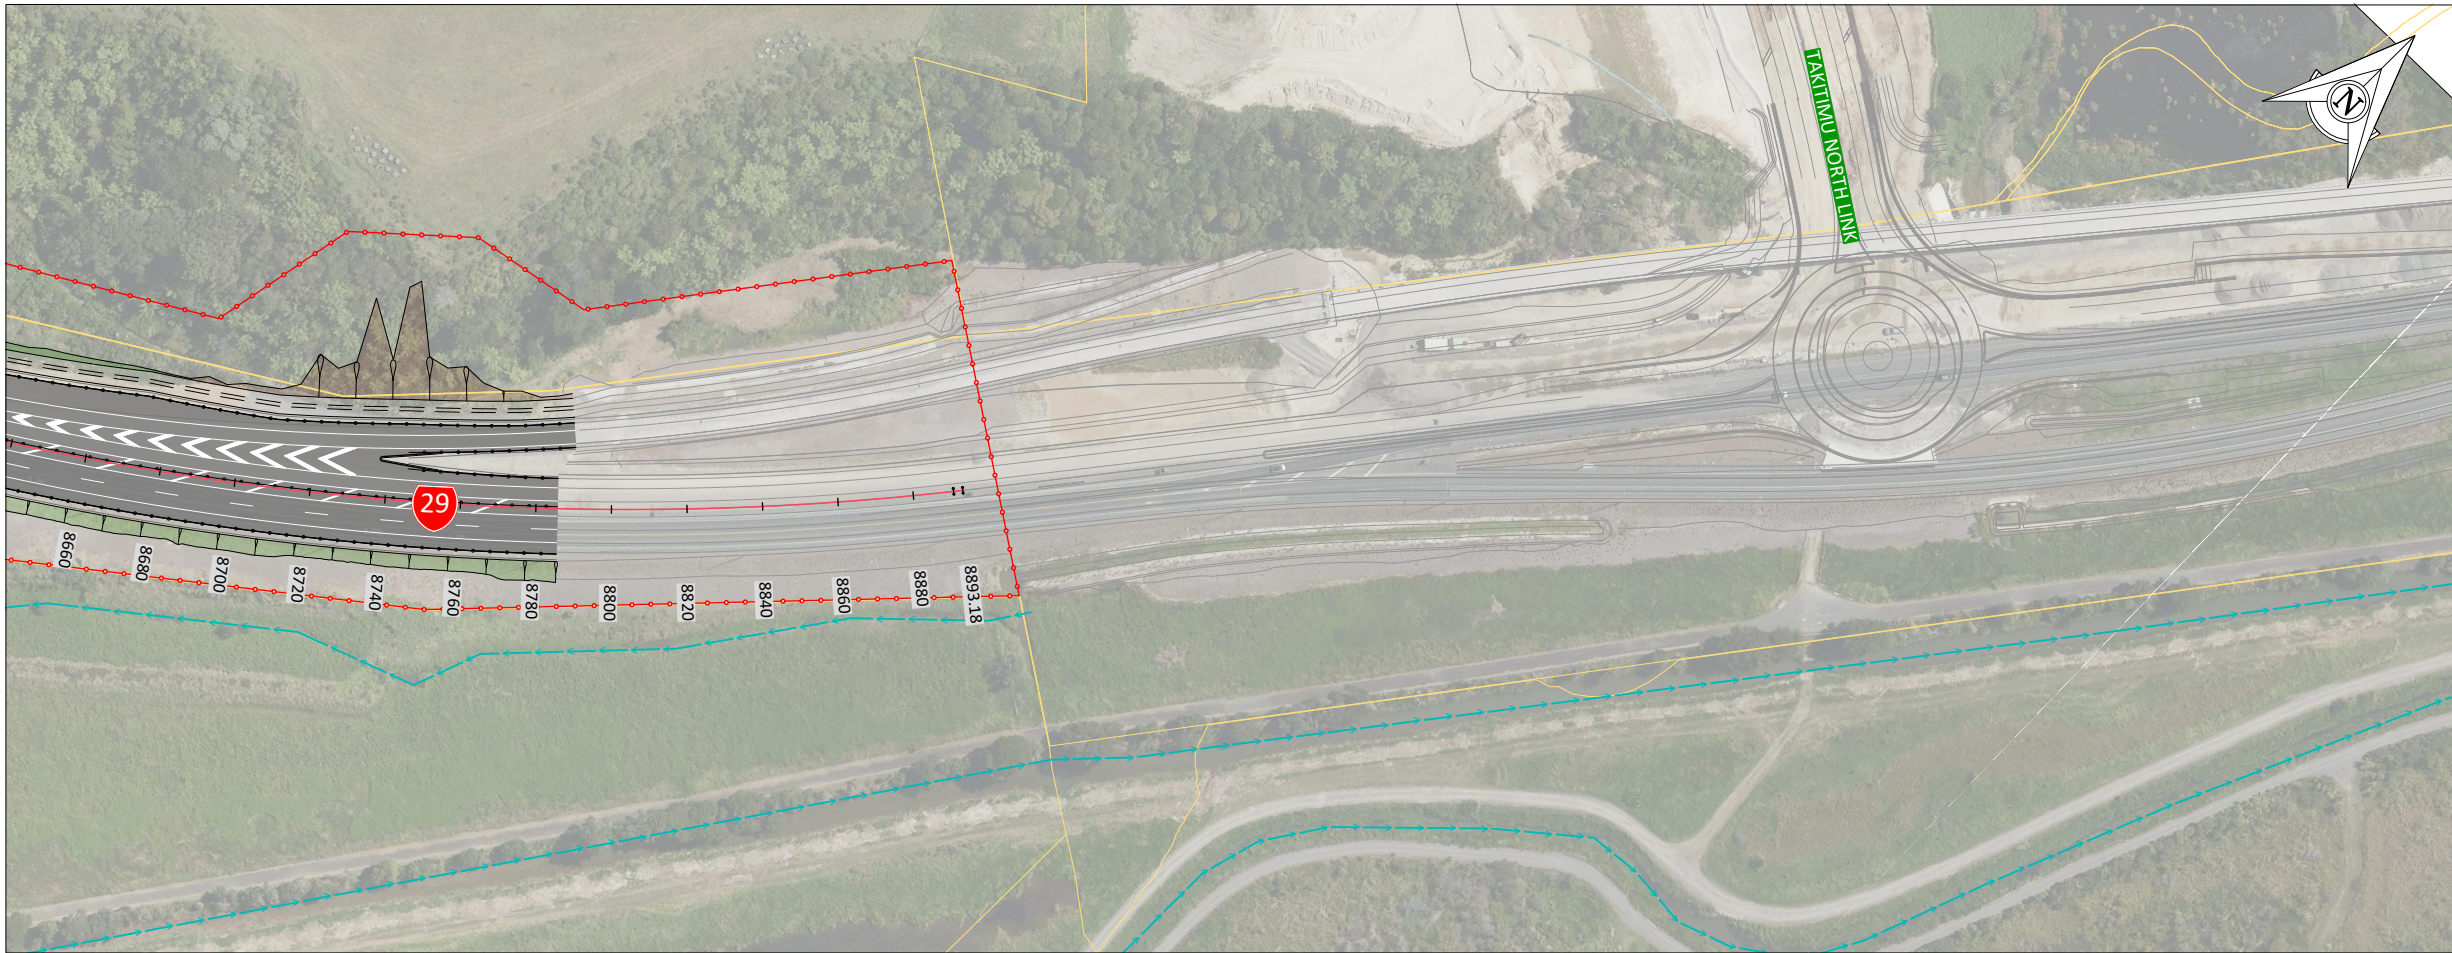


1:2000 (A3) 0 20 40 60 80 100m

SHEET LOCALITY

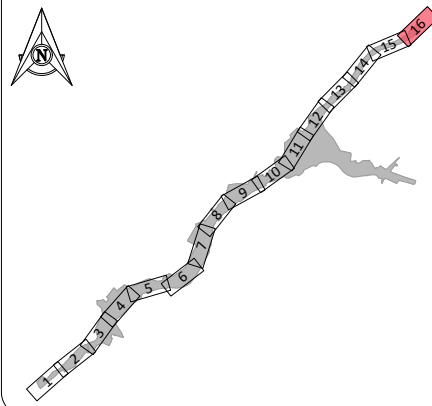

KEY: GENERAL ARRANGEMENT

- BOUNDARIES
- ALIGNMENT
- CHAINAGE
- PROPOSED DESIGNATION
- CUT BATTER
- SHARED PATH & ISLANDS
- CARRIAGEWAY
- SWALE
- FILL BATTER
- BRIDGE
- WALL
- EXTENT OF SOIL NAILS
- PROPOSED CULVERT
- INDICATIVE CONNECTION
- EXISTING WATERCOURSE
- TREATMENT WETLAND
- ATTENUATION POND
- TREATMENT AND ATTENUATION WETLAND
- ADJACENT WORKS BY OTHERS - SHOWN IN GREY

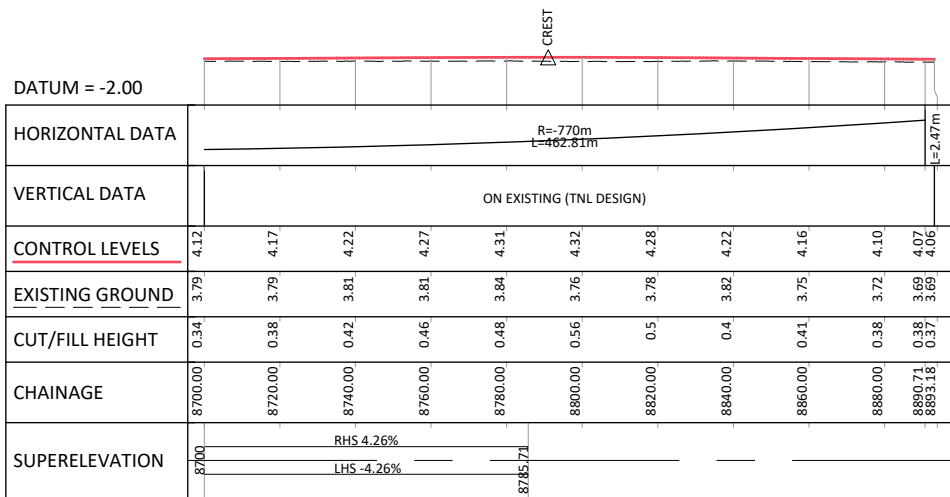


LS RS100 SCALE H 1:2000 - V 1:1000

C:\12\45\data\107.7.20.14\150000 - Tauriko West_565002 WPV03 Drawing\001 1922-29-14-GM-DRW-BBO-1200.dwg 29/7/2026 6:14 pm erichardson Plotted 29 Jul 2026 6:14 pm

REV	DATE	DESCRIPTION	BY	DES	CHK	APPR
P3	29.07.2026	INDICATIVE DESIGN	ER	LV	KD	JG
P2	27.02.2026	PRELIMINARY CONSENT LEVEL DESIGN	ER	LV	BH	JG
P1	19.12.2025	DRAFT PRELIMINARY CONSENT LEVEL DESIGN	ER	LV	BH	JG

APPROVAL:	
NAME:	JG
DATE:	29.07.2026
SIGNATURE:	

NOTE: THIS DRAWING IS NOT APPROVED UNLESS ALL FIELDS ARE SIGNED.

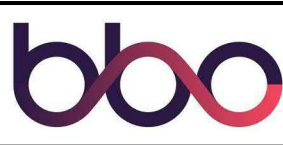

PROJECT: TAURIKO WEST - TUPENGA

DRAWING: STATE HIGHWAY 29 - (RS100)
GENERAL ARRANGEMENT PLAN
AND LONG SECTION
SHEET 16


DRAWING ISSUED FOR:	NOT APPROVED FOR CONSTRUCTION
HORIZONTAL DATUM	NZTM2000
VERTICAL DATUM	NZVD16
DRAWING NUMBER:	11922-29-14-GM-DRW-BBO-1216
REVISION:	P3

©copyright


100mm

SCALE FOR VALIDATING SIZE OF A3 PLOT ONLY

0

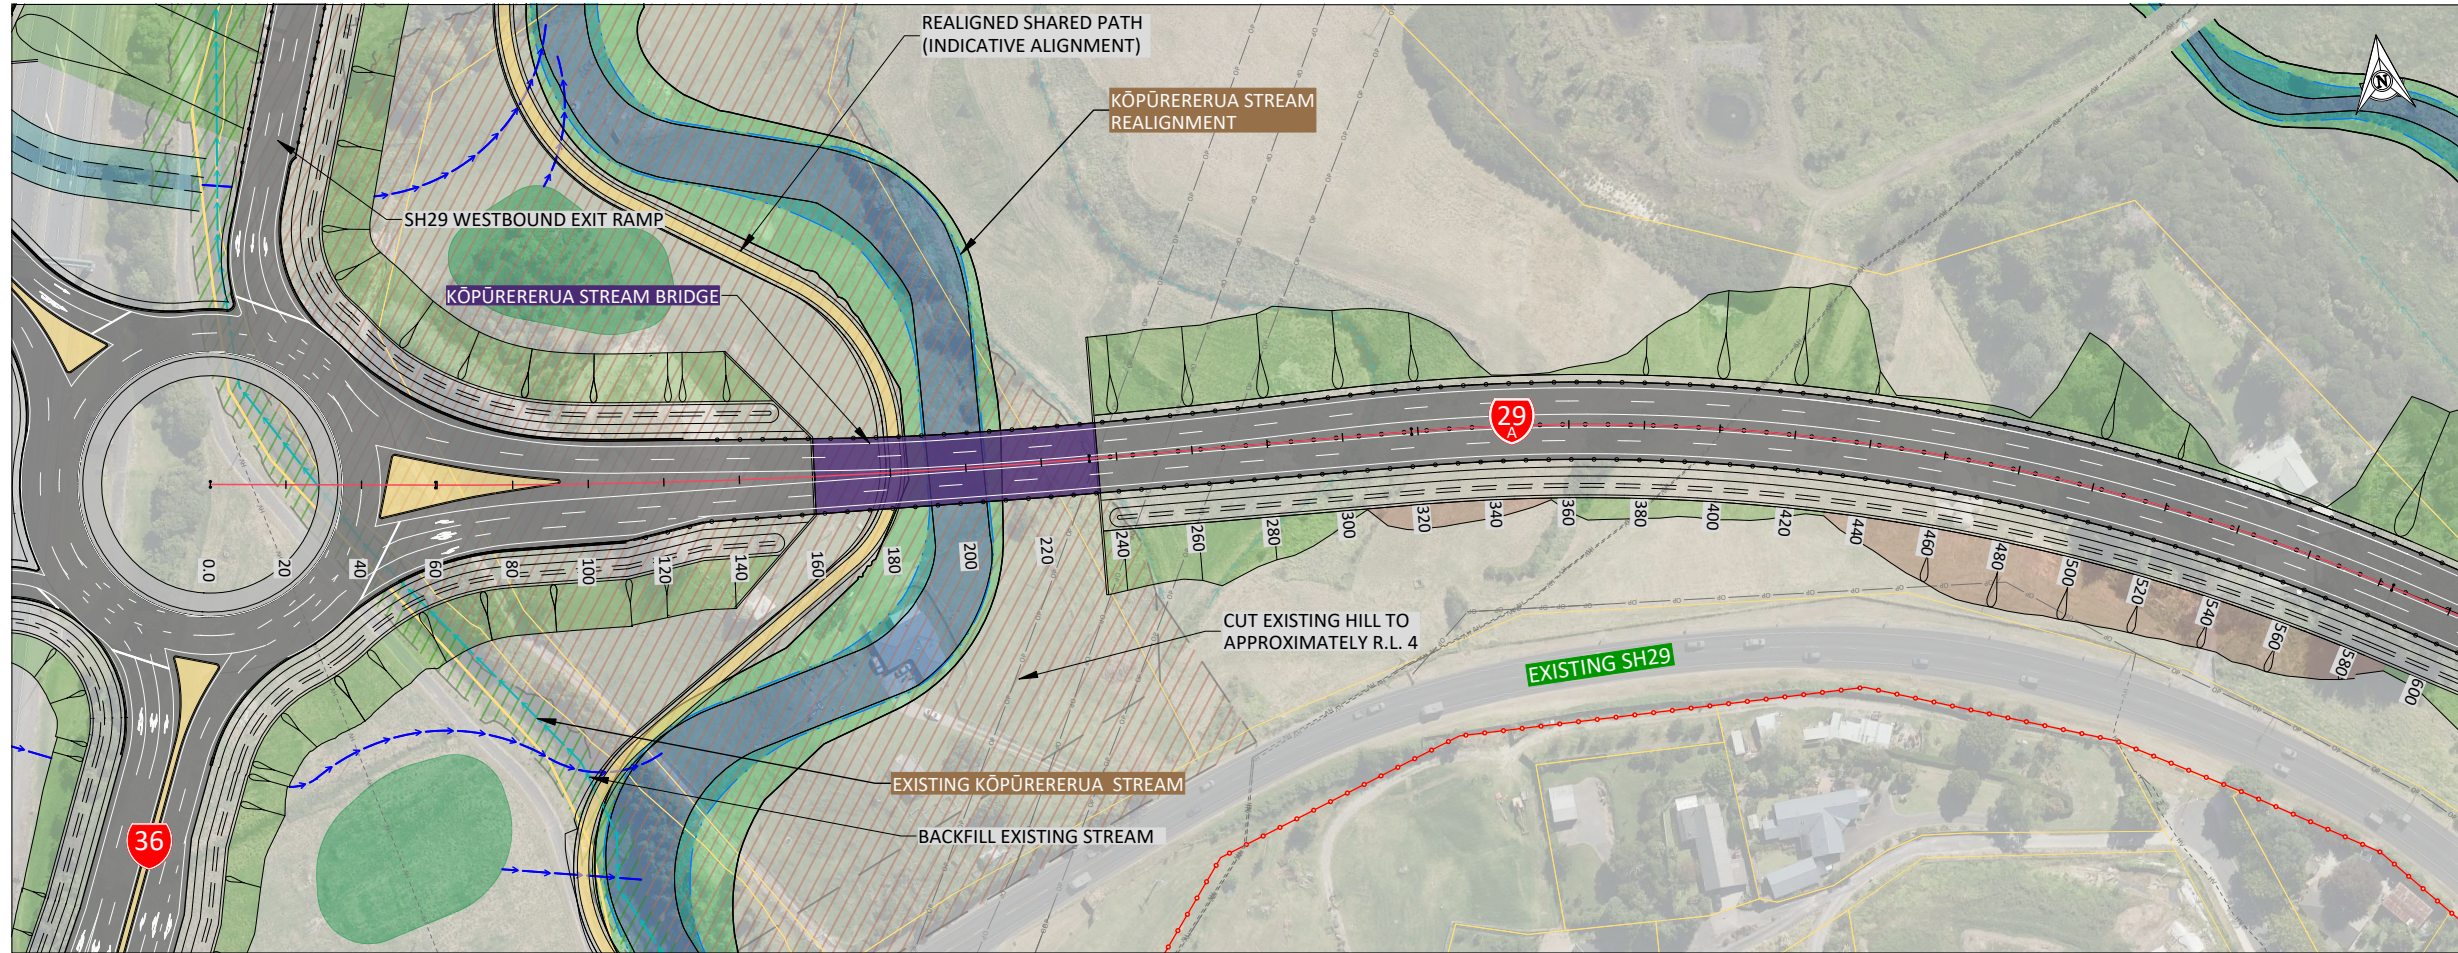


SHEET LOCALITY

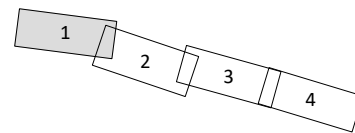

KEY: GENERAL ARRANGEMENT

- BOUNDARIES
- ALIGNMENT
- CHAINAGE
- PROPOSED DESIGNATION
- CUT BATTER
- SHARED PATH & ISLANDS
- CARRIAGEWAY
- SWALE
- FILL BATTER
- BRIDGE
- WALL
- EXTENT OF SOIL NAILS
- PROPOSED CULVERT
- INDICATIVE CONNECTION
- EXISTING WATERCOURSE
- TREATMENT WETLAND
- ATTENUATION POND
- TREATMENT AND ATTENUATION WETLAND
- ADJACENT WORKS BY OTHERS - SHOWN IN GREY

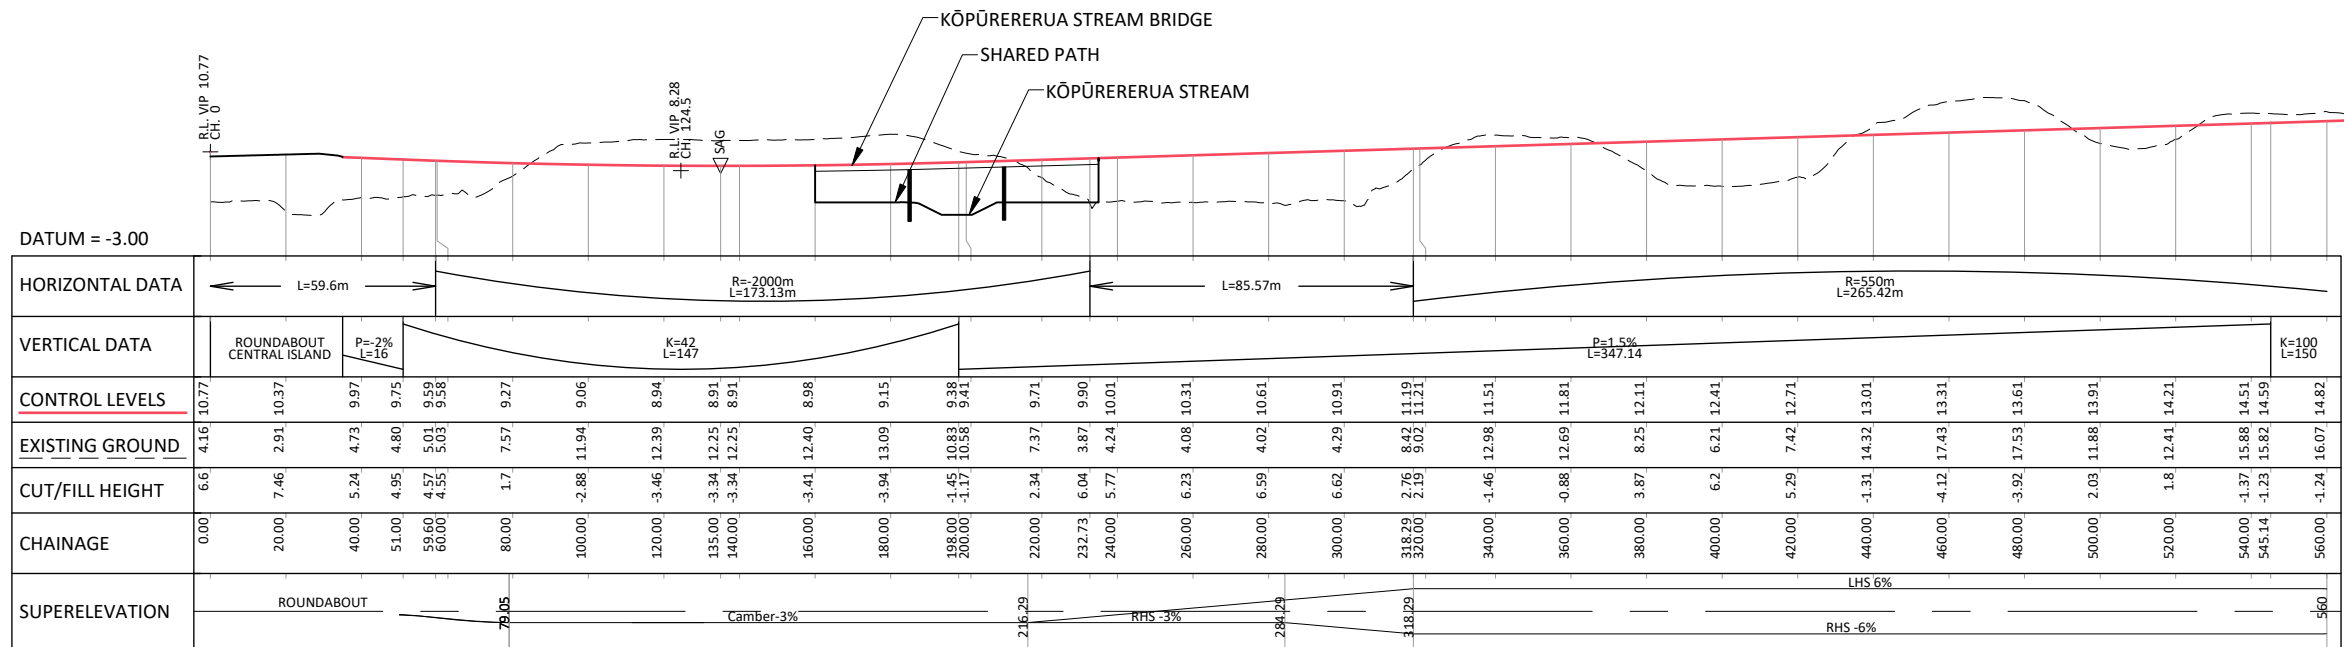


LS RS500 SCALE H 1:2000 - V 1:1000

C:\12\45\data\107.720.14\1500000 - Tauriko West - 11922-29-14-GM-DRW-BBO-1250.dwg 30/7/2026 8:42 am erichardson Plotted: 30 Jul 2026 8:42 am

REV	DATE	DESCRIPTION	BY	DES	CHK	APPR
P3	29.07.2026	INDICATIVE DESIGN	ER	LV	KD	JG
P2	27.02.2026	PRELIMINARY CONSENT LEVEL DESIGN	ER	LV	BH	JG
P1	19.12.2025	DRAFT PRELIMINARY CONSENT LEVEL DESIGN	ER	LV	BH	JG

APPROVAL:	
NAME:	JG
SIGNATURE:	
DATE:	29.07.2026

NOTE: THIS DRAWING IS NOT APPROVED UNLESS ALL FIELDS ARE SIGNED.

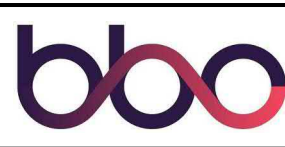

PROJECT: TAURIKO WEST - TUPENGA

DRAWING: STATE HIGHWAY 29A - (RS500)
GENERAL ARRANGEMENT PLAN
AND LONG SECTION
SHEET 1


DRAWING ISSUED FOR:	NOT APPROVED FOR CONSTRUCTION
HORIZONTAL DATUM:	NZTM2000
VERTICAL DATUM:	NZVD16
DRAWING NUMBER:	11922-29-14-GM-DRW-BBO-1251
REVISION:	P3

©copyright


100mm

SCALE FOR VALIDATING SIZE OF A3 PLOT ONLY

0

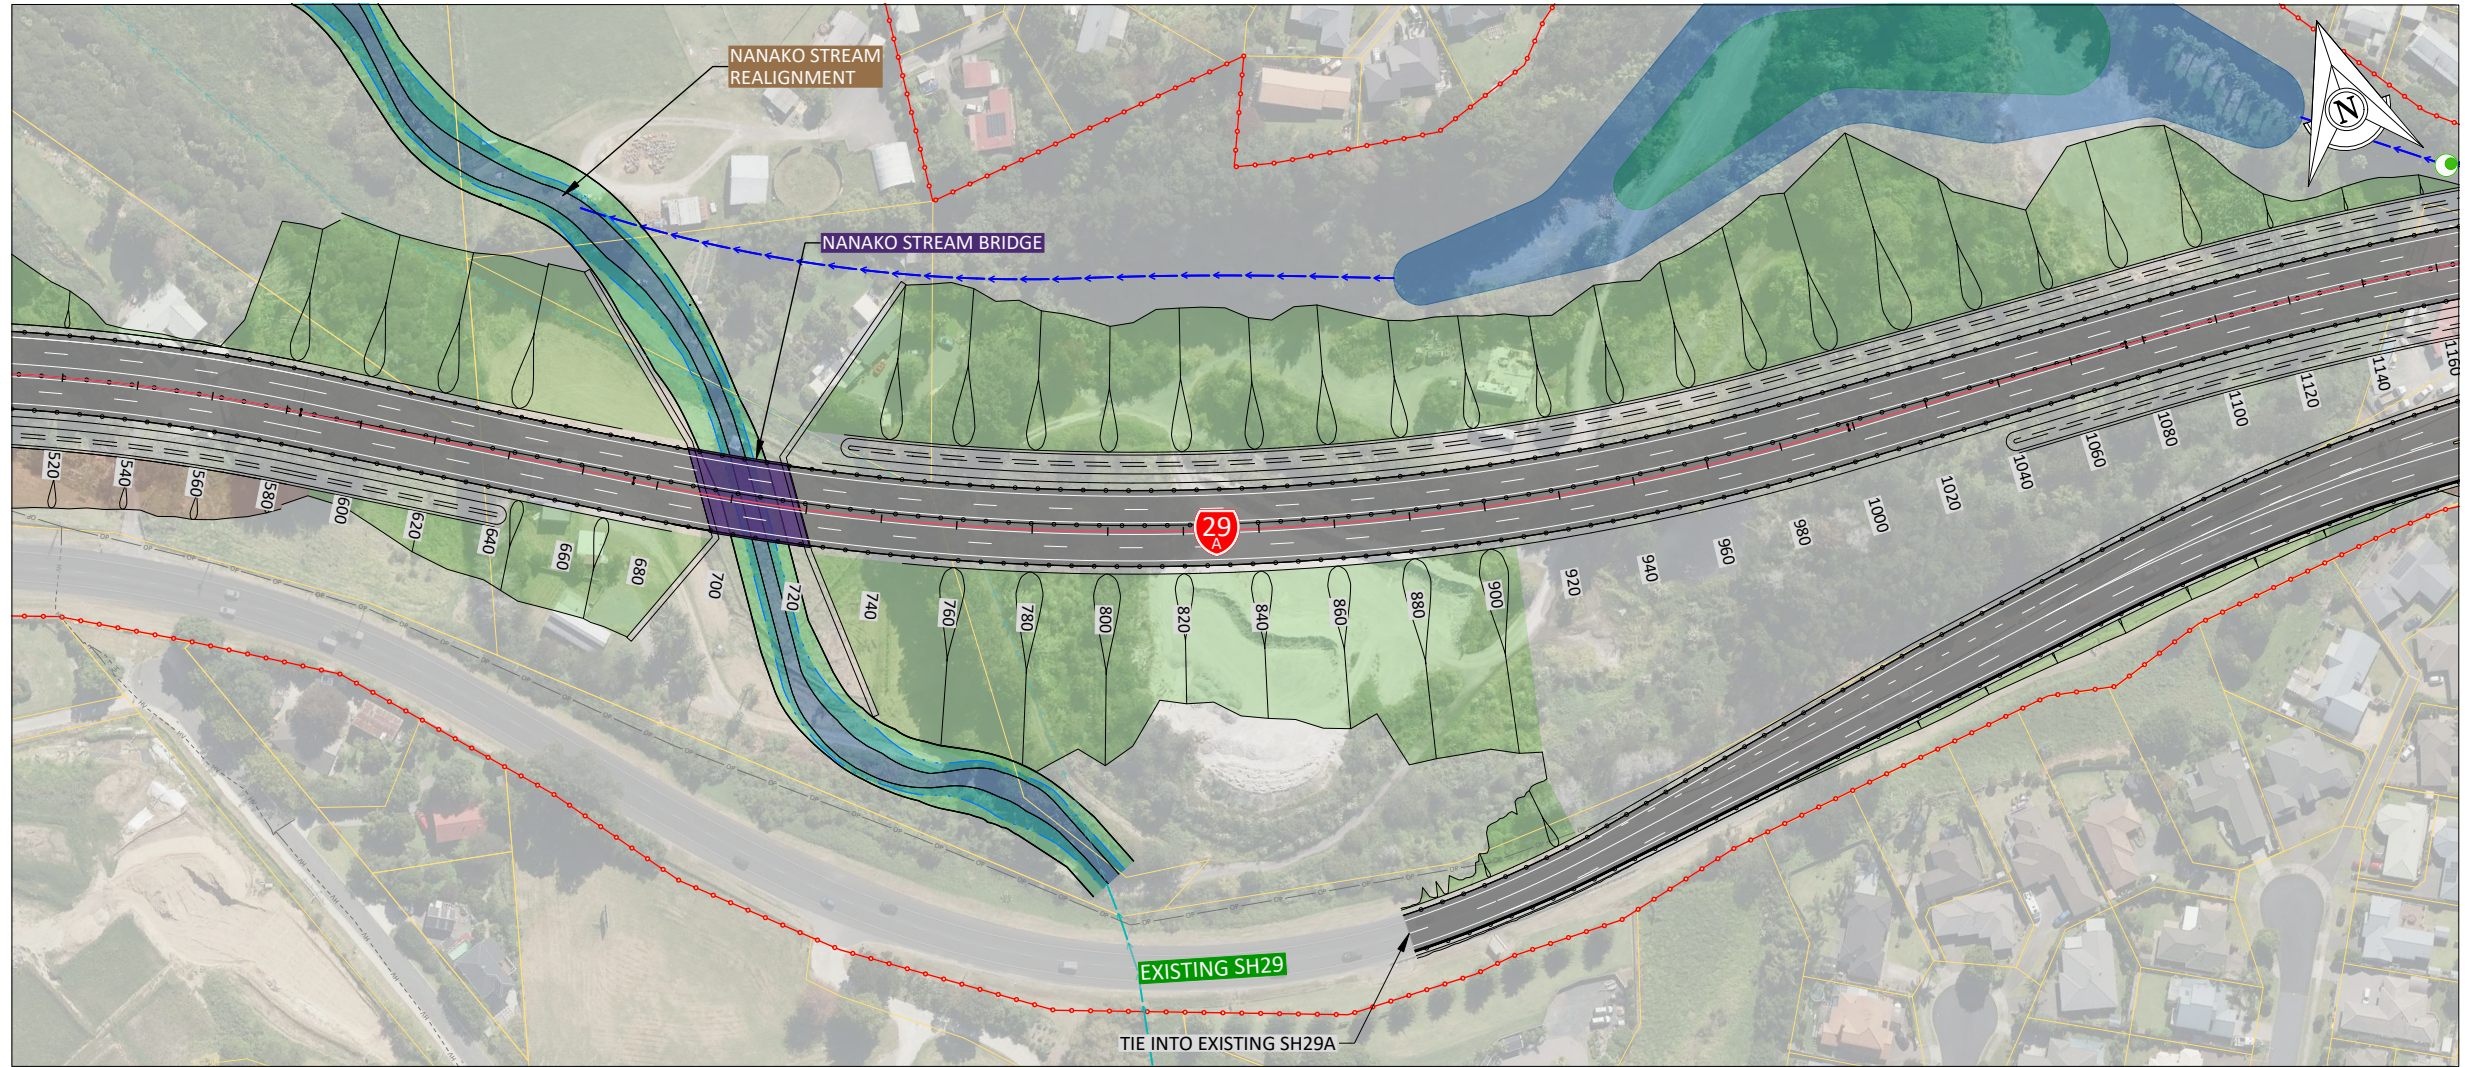


SHEET LOCALITY

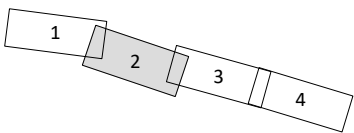

KEY: GENERAL ARRANGEMENT

- BOUNDARIES
- ALIGNMENT
- CHAINAGE
- PROPOSED DESIGNATION
- CUT BATTER
- SHARED PATH & ISLANDS
- CARRIAGEWAY
- SWALE
- FILL BATTER
- BRIDGE
- WALL
- EXTENT OF SOIL NAILS
- PROPOSED CULVERT
- INDICATIVE CONNECTION
- EXISTING WATERCOURSE
- TREATMENT WETLAND
- ATTENUATION POND
- TREATMENT AND ATTENUATION WETLAND
- ADJACENT WORKS BY OTHERS - SHOWN IN GREY

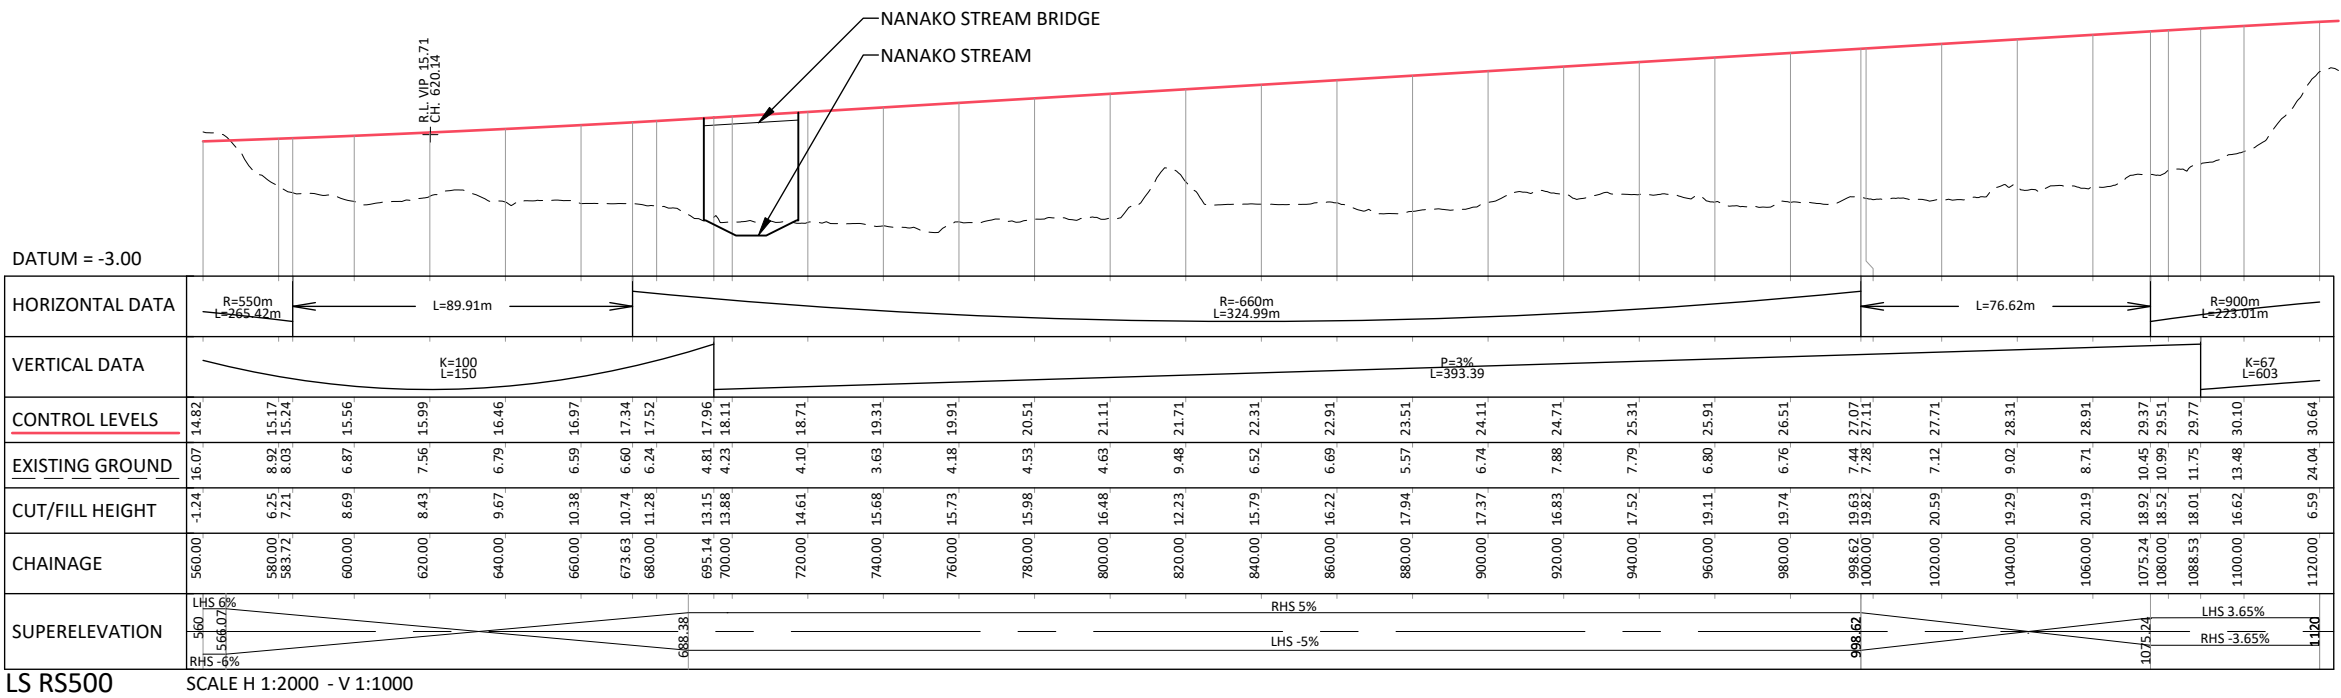

C:\12\45\data\10.7.20.14\150000 - Tauriko West - Tupenga\Drawings\001-1922-29-14-GM-DRAW-BBO-1250.dwg 30/7/2026 8:43 am erichardson Plotted: 30 Jul 2026 8:43 am

DRAWING ISSUE

REV	DATE	DESCRIPTION	BY	DES	CHK	APPR
P3	29.07.2026	INDICATIVE DESIGN	ER	LV	KD	JG
P2	27.02.2026	PRELIMINARY CONSENT LEVEL DESIGN	ER	LV	BH	JG
P1	19.12.2025	DRAFT PRELIMINARY CONSENT LEVEL DESIGN	ER	LV	BH	JG


APPROVAL:

NAME: J Gibbons

DATE: 29.07.2026

SIGNATURE: JG

NOTE: THIS DRAWING IS NOT APPROVED UNLESS ALL FIELDS ARE SIGNED.

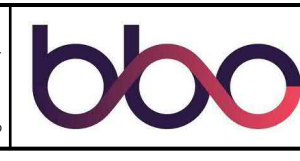

CLIENT:

NZ TRANSPORT AGENCY
WAKA KOTAHĪ

PROJECT:

TAURIKO WEST - TUPENGA

DRAWING:

STATE HIGHWAY 29A - (RS500)
GENERAL ARRANGEMENT PLAN
AND LONG SECTION
SHEET 2

DRAWING ISSUED FOR:

NOT APPROVED FOR CONSTRUCTION
SHARED

HORIZONTAL DATUM: NZTM2000

VERTICAL DATUM: NZVD16

DRAWING NUMBER: 11922-29-14-GM-DRAW-BBO-1252


REVISION: P3

SCALE (A3): AS SHOWN

100mm


SCALE FOR VALIDATING SIZE OF A3 PLOT ONLY

0

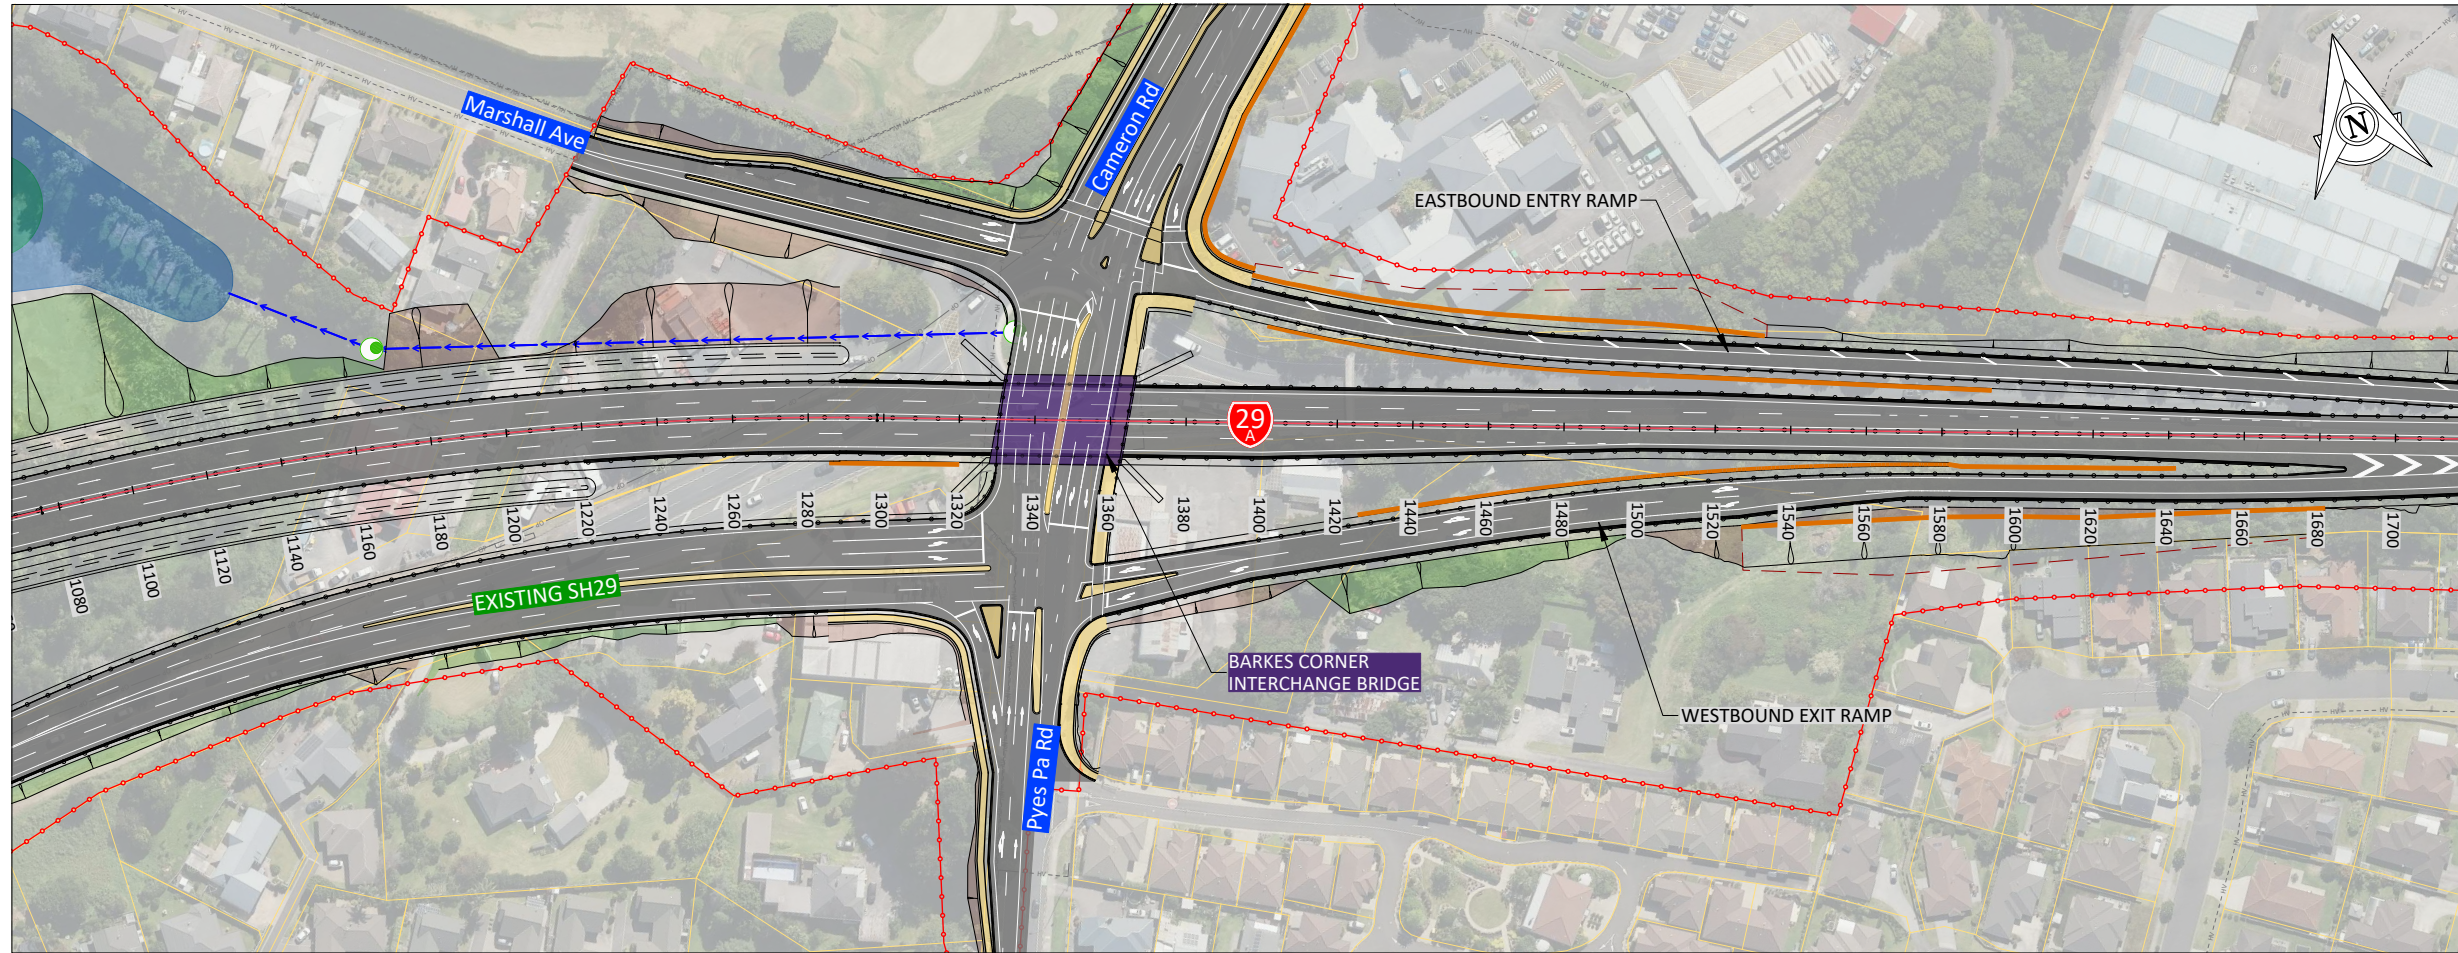


1:2000 (A3) 0 20 40 60 80 100m

SHEET LOCALITY

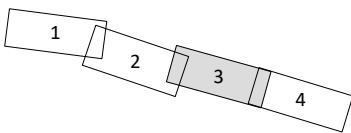

KEY: GENERAL ARRANGEMENT

- BOUNDARIES
- ALIGNMENT
- CHAINAGE
- PROPOSED DESIGNATION
- CUT BATTER
- SHARED PATH & ISLANDS
- CARRIAGEWAY
- SWALE
- FILL BATTER
- BRIDGE
- WALL
- EXTENT OF SOIL NAILS
- PROPOSED CULVERT
- INDICATIVE CONNECTION
- EXISTING WATERCOURSE
- TREATMENT WETLAND
- ATTENUATION POND
- TREATMENT AND ATTENUATION WETLAND
- ADJACENT WORKS BY OTHERS - SHOWN IN GREY

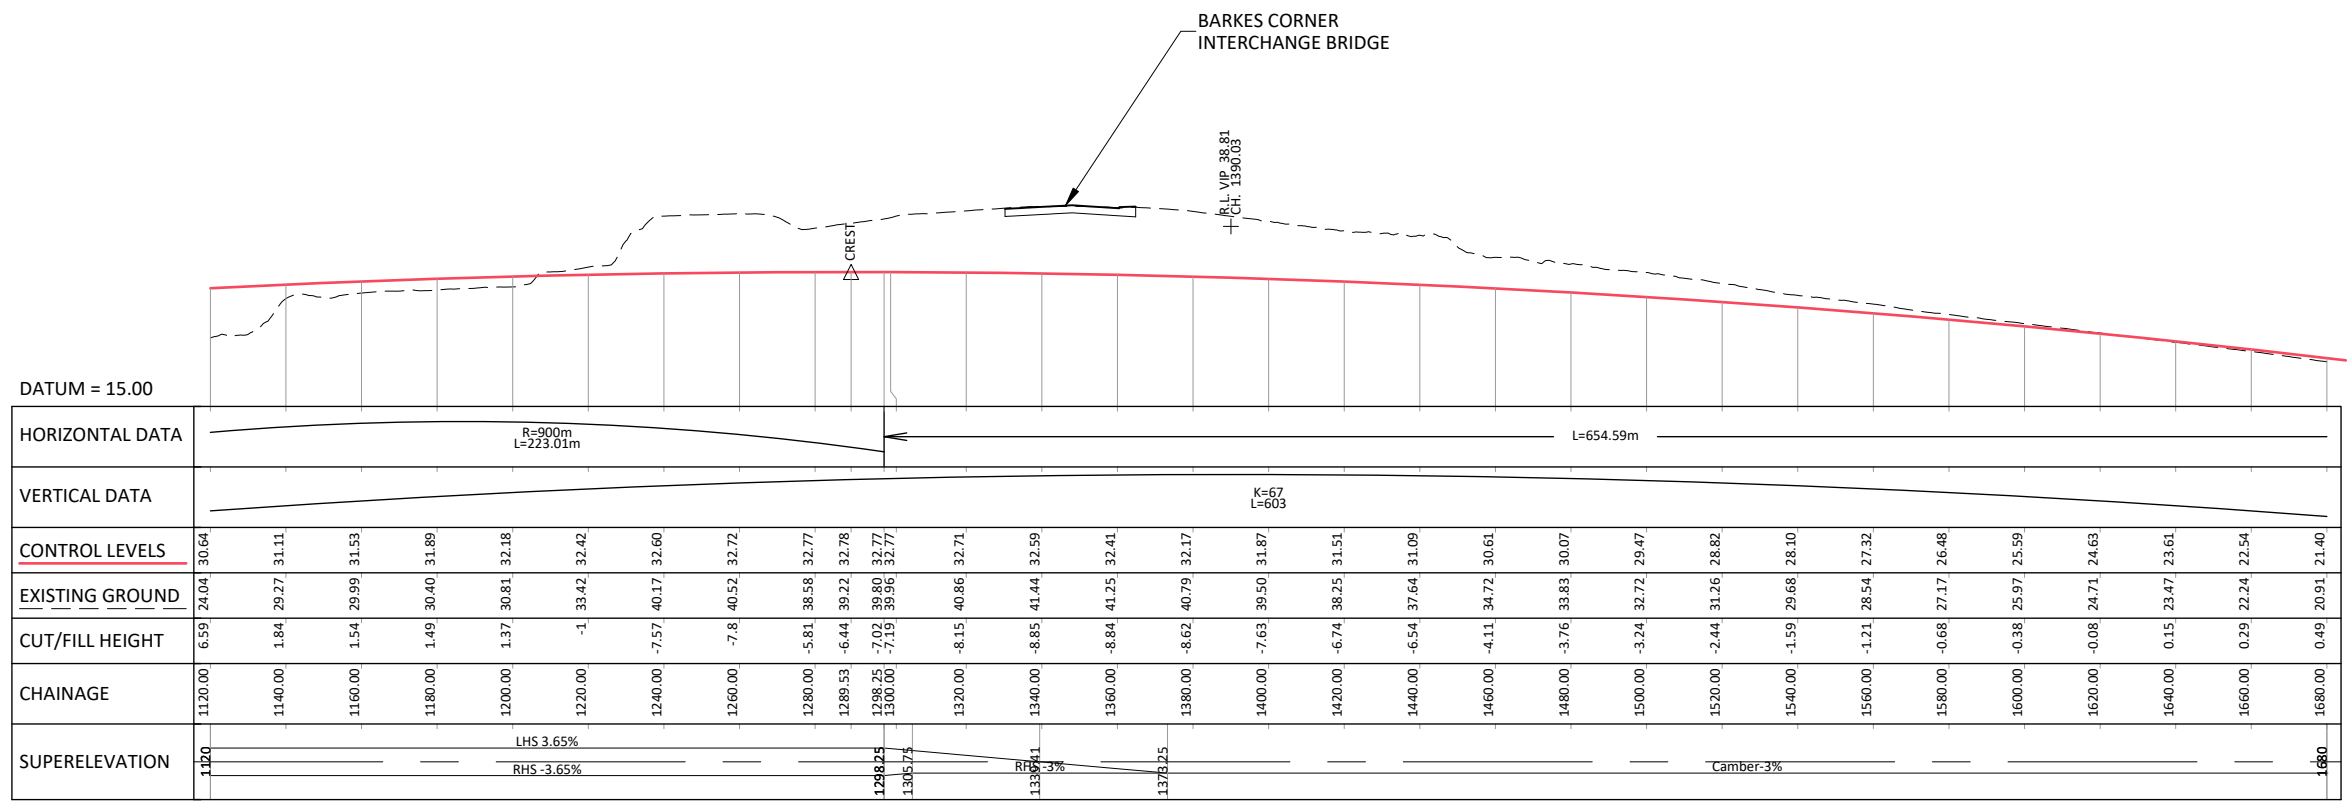

DATUM = 15.00

HORIZONTAL DATA	R=900m L=223.01m																			
VERTICAL DATA	K=67 L=603																			
CONTROL LEVELS	1120.00	1140.00	1160.00	1180.00	1200.00	1220.00	1240.00	1260.00	1280.00	1298.25	1306.75	1320.00	1340.00	1360.00	1380.00	1400.00	1420.00	1440.00	1460.00	1480.00
EXISTING GROUND	24.04	29.27	31.11	29.99	31.53	32.42	32.60	32.72	32.77	32.77	32.77	32.71	32.59	32.41	32.17	31.87	31.51	31.09	30.61	30.07
CUT/FILL HEIGHT	6.59	1.84	1.54	1.49	1.37	-1.33	-7.57	-7.8	-5.81	-6.44	-7.02	-8.15	-8.85	-8.84	-8.62	-7.63	-6.74	-6.54	-4.11	-3.76
CHAINAGE	1120.00	1140.00	1160.00	1180.00	1200.00	1220.00	1240.00	1260.00	1280.00	1298.25	1306.75	1320.00	1340.00	1360.00	1380.00	1400.00	1420.00	1440.00	1460.00	1480.00
SUPERELEVATION	LHS 3.65% RHS -3.65%																			

LS RS500 SCALE H 1:2000 - V 1:1000

C:\12\45\data\10.7.20.14\150000 - Tauriko West_1550002 WIP\03 Drawings\001 1922-29-14-GM-DRW-BBO-1250.dwg 30/7/2026 8:43 am erichardson Plotted: 30 Jul 2026 8:43 am

REV	DATE	DESCRIPTION	BY	DES	CHK	APPR
P3	29.07.2026	INDICATIVE DESIGN	ER	LV	KD	JG
P2	27.02.2026	PRELIMINARY CONSENT LEVEL DESIGN	ER	LV	BH	JG
P1	19.12.2025	DRAFT PRELIMINARY CONSENT LEVEL DESIGN	ER	LV	BH	JG

APPROVAL:	J Gibbons	JG
NAME:		SIGNATURE:
DATE:	29.07.2026	
NOTE: THIS DRAWING IS NOT APPROVED UNLESS ALL FIELDS ARE SIGNED.		



PROJECT: TAURIKO WEST - TUPENGA

DRAWING: STATE HIGHWAY 29A - (RS500)
GENERAL ARRANGEMENT PLAN
AND LONG SECTION
SHEET 3

DRAWING ISSUED FOR: NOT APPROVED FOR CONSTRUCTION SHARED		
HORIZONTAL DATUM	NZTM2000	SCALE (A3)
VERTICAL DATUM	NZVD16	AS SHOWN
DRAWING NUMBER:	11922-29-14-GM-DRW-BBO-1253	REVISION: P3

©copyright

100mm


SCALE FOR VALIDATING SIZE OF A3 PLOT ONLY

0




1:2000 (A3) 0 20 40 60 80 100m

SHEET LOCALITY

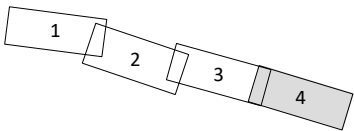

KEY: GENERAL ARRANGEMENT

- BOUNDARIES
- ALIGNMENT
- CHAINAGE
- PROPOSED DESIGNATION
- CUT BATTER
- SHARED PATH & ISLANDS
- CARRIAGEWAY
- SWALE
- FILL BATTER
- BRIDGE
- WALL
- EXTENT OF SOIL NAILS
- PROPOSED CULVERT
- INDICATIVE CONNECTION
- EXISTING WATERCOURSE
- TREATMENT WETLAND
- ATTENUATION POND
- TREATMENT AND ATTENUATION WETLAND
- ADJACENT WORKS BY OTHERS - SHOWN IN GREY

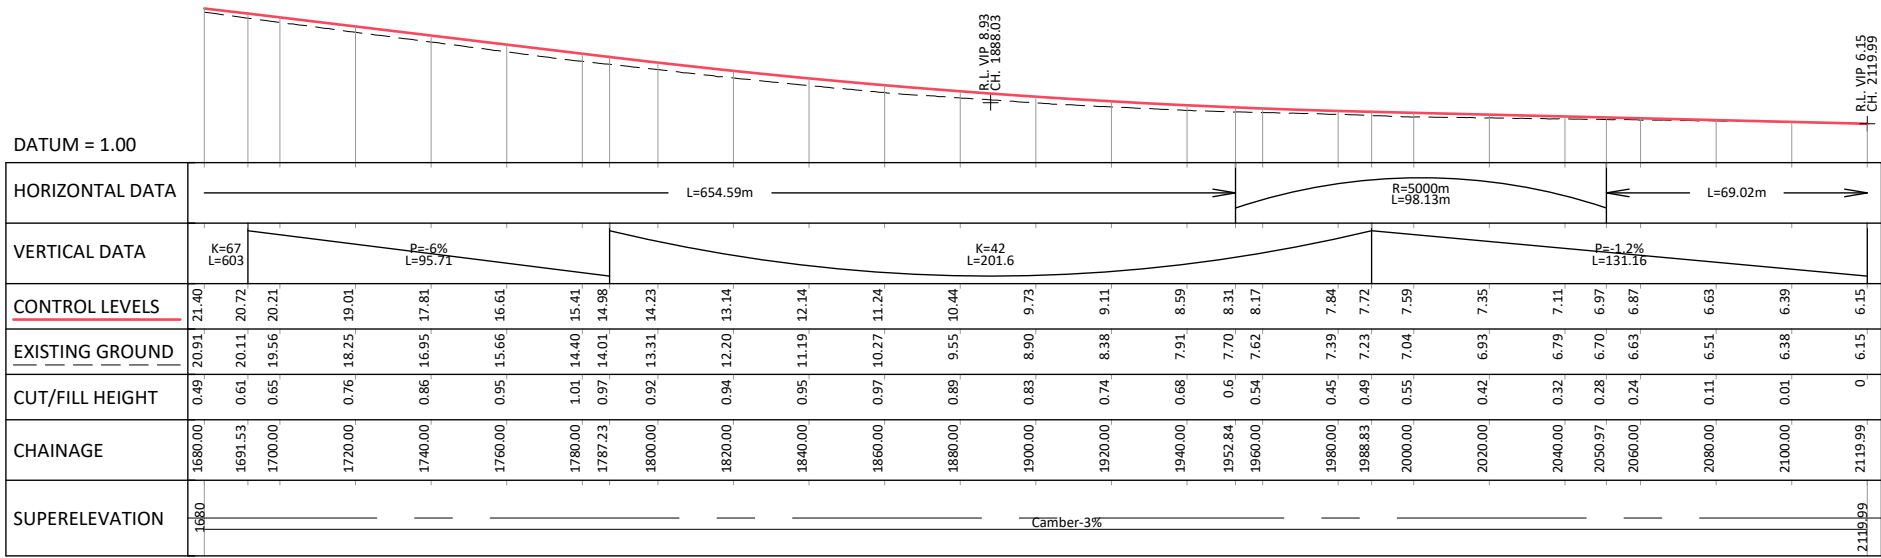

LS RS500 SCALE H 1:2000 - V 1:1000

C:\12\45\data\10.7.20\14\150000 - Tauriko West - 1550002 - WIPV03 Drawings\001 1922-29-14-GM-DRW-BBO-1250.dwg 30/7/2026 8:43 am erichardson Plotted: 30 Jul 2026 8:43 am

REV	DATE	DESCRIPTION	BY	DES	CHK	APPR
P3	29.07.2026	INDICATIVE DESIGN	ER	LV	KD	JG
P2	27.02.2026	PRELIMINARY CONSENT LEVEL DESIGN	ER	LV	BH	JG
P1	19.12.2025	DRAFT PRELIMINARY CONSENT LEVEL DESIGN	ER	LV	BH	JG

APPROVAL:	
NAME:	JG
DATE:	29.07.2026
SIGNATURE:	

NOTE: THIS DRAWING IS NOT APPROVED UNLESS ALL FIELDS ARE SIGNED.



CLIENT: TAURIKO WEST - TUPENGA

DRAWING: STATE HIGHWAY 29A - (RS500)
GENERAL ARRANGEMENT PLAN
AND LONG SECTION
SHEET 4

DRAWING ISSUED FOR:	NOT APPROVED FOR CONSTRUCTION SHARED	SCALE (A3)
HORIZONTAL DATUM:	NZTM2000	AS SHOWN
VERTICAL DATUM:	NZVD16	
DRAWING NUMBER:	11922-29-14-GM-DRW-BBO-1254	REVISION: P3

©copyright