


NORTH

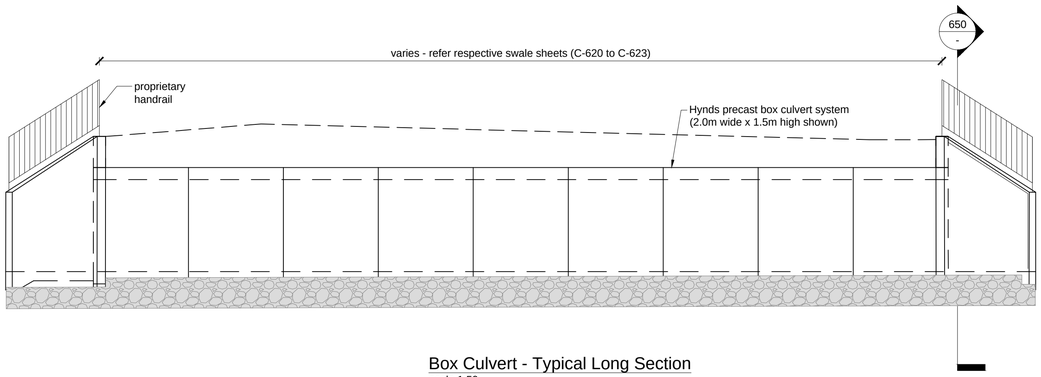


Box Culvert - Typical Long Section
scale 1:50

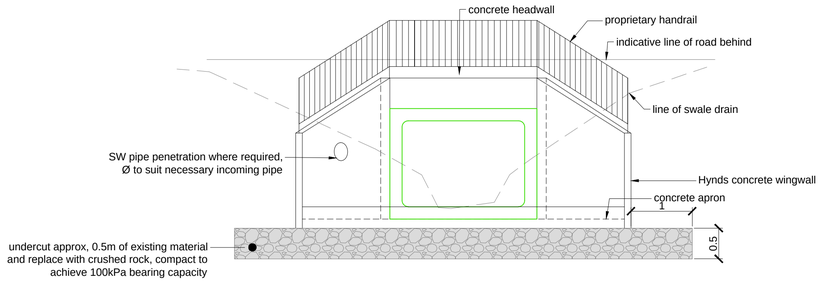

Box Culvert - Typical End Elevation
scale 1:50

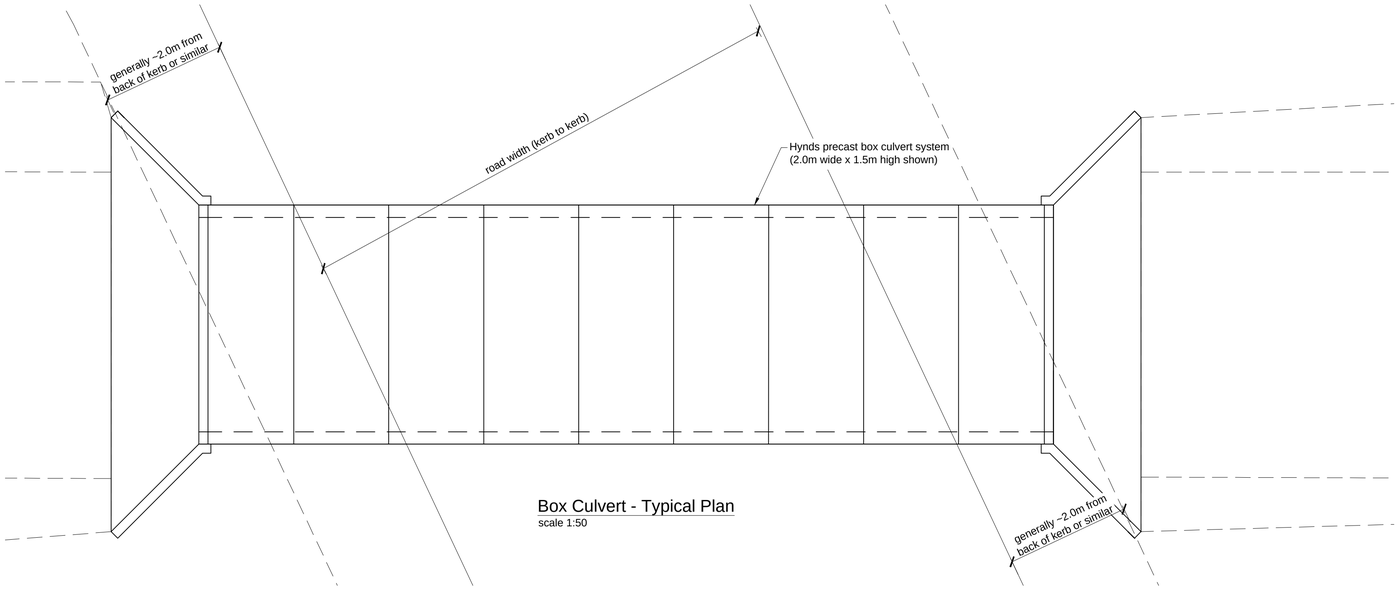

Box Culvert - Typical Plan
scale 1:50

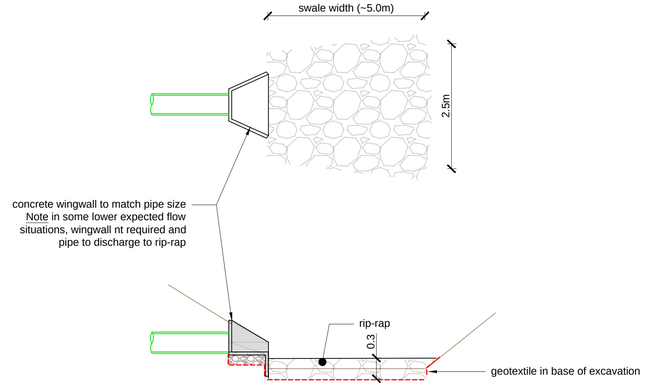

Pipe Discharge into Swale - Typical Detail
scale 1:50

Client: WAIKATO THOROUGHBRED RACING — TE RAPA · CAMBRIDGE · WAIPA

Contractor

BCD GROUP

Sheet: **STORMWATER - DETAILS**

Project Title: **WAIKATO THOROUGHBRED RACING**

PENCARROW ROAD, TAMAHERE

Rev	Date	By	Reason
1	30/09/2026	BF	FOR CONSENT

Drawn: BF | Scale: AS NOTED | at A1

Engineer: BCD

Job No: 23-1883 | Sheet No: C-650 | Revision: 1

all dimensions to be verified on site before making any shop drawings or commencing any work.

the copyright of this drawing remains with BCD Group