

HORIZONTAL DATA	D=293.95m										D=261.77m R=220.00 L=261.77										D=113.5m										D=156.42m R=190.00 L=156.42	
VERTICAL DATA	P=1.97% R=2500.00 L=100.73										P=6.00% L=48.54										R=1600.00 L=176.00										P=-5.00% L=59.73										R=2000.00 L=120.00										P=1.00% L=52.72										R=4000.00 L=40.00										P=2.00% L=326.58									
CONTROL LEVELS	27.43	28.61	28.63	28.65	31.40	34.40	36.60	37.22	37.24	37.23	36.30	34.00	31.56	30.15	30.06	29.75	29.81	30.30	30.63	31.02	32.02	33.02	34.02	
EXISTING GROUND	27.45	28.60	28.62	28.64	30.96	34.44	39.60	42.83	43.35	43.58	44.08	43.88	39.26	34.66	34.92	37.09	36.28	31.55	26.89	22.18	34.21	32.14	32.29	
CHAINAGE	0.00	50.00	50.37	50.73	100.00	150.00	200.00	237.27	245.27	250.00	300.00	350.00	400.00	445.00	450.00	485.00	500.00	550.00	577.72	600.00	650.00	700.00	750.00	
SUPERELEVATION	0.0										Camber-3.0%										LHS 0.30% RHS -3.00%										LHS 3.00% RHS -5.00%	

HORIZONTAL SCALE 1:2500
VERTICAL SCALE 1:1250

[illegible]

DESIGNED	CHECKED
CMC	CMC
DRAWN	APPROVED
ER	SGB



CLIFNT

NZ TRANSPORT
AGENCY
WAKA KOTAHU


PROJECT

TAKITIMU NORTH LINK STAGE 2


DRAWING

GENERAL ARRANGEMENT
PLAN & LONGSECTION
FRANCIS ROAD (RS100)
SHEET 1

STATUS		PRELIMINARY	
DATE 02.08.2121		SCALE (ORIGINAL SIZE A3) AS SHOWN	
DRAWING NUMBER 144702-00-1216		REVISION P	

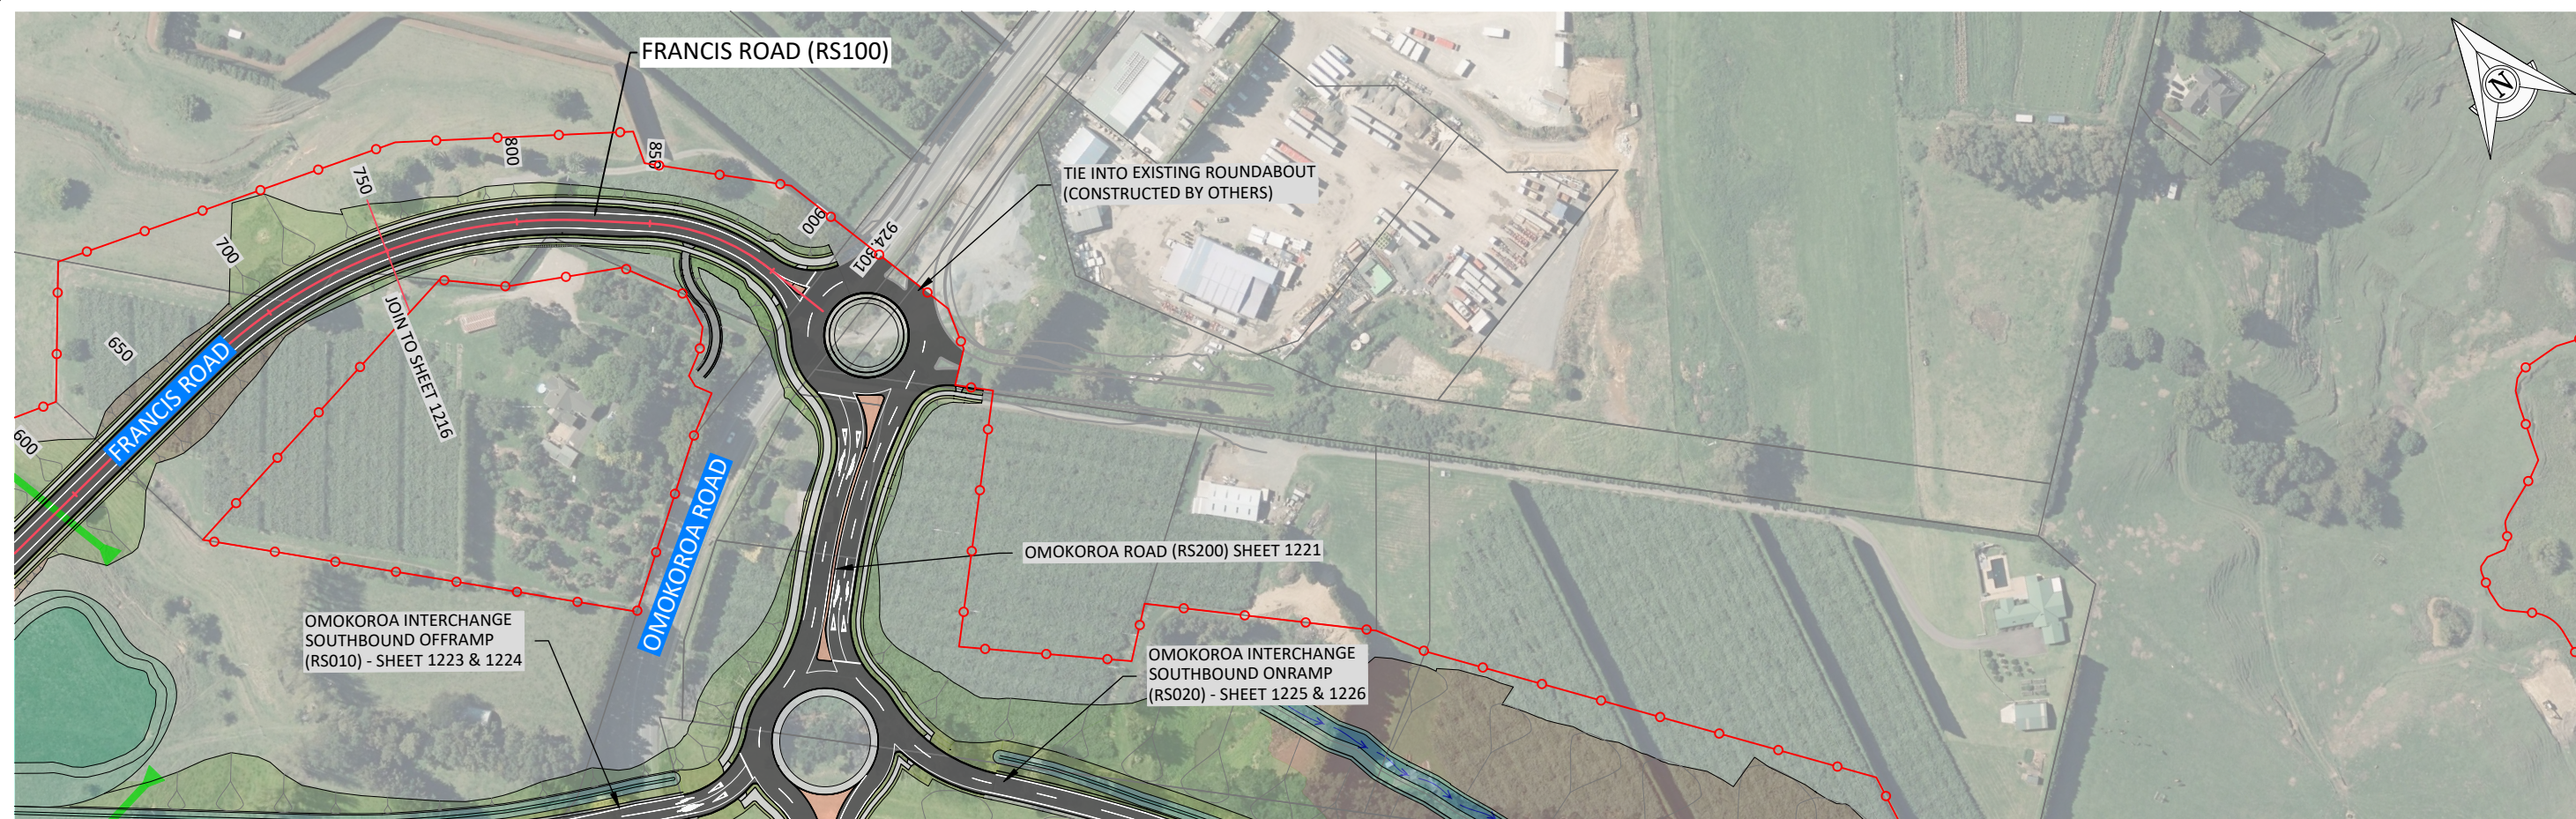


1:2500 (A3)

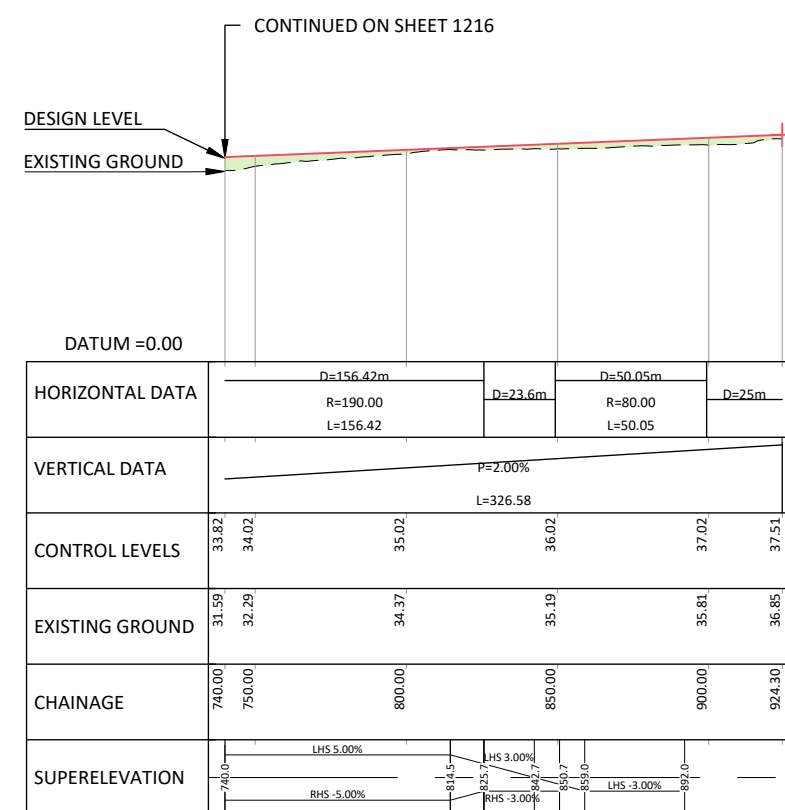

HORIZONTAL SCALE 1:2500
VERTICAL SCALE 1:1250

KEY: GENERAL ARRANGEMENT

 - | | |
|---|------------------------------------|
|  | LEGAL BOUNDARIES |
|  | DESIGN PROFILE |
|  | DESIGN CHAINAGE |
|  | PROPOSED DESIGNATION
BOUNDARY |
|  | DESIGN CUT BATTER |
|  | PROPOSED CARRIAGEWAY
& MARKINGS |
|  | DESIGN FILL BATTER |
|  | ACCESSWAYS |
|  | PEDESTRIAN PATH |
|  | SERVICES BERM |
|  | BRIDGES & BOX CULVERTS |
|  | CULVERTS |
|  | OPEN DRAIN/SWALE |
|  | STORMWATER DEVICE |

P	30.07.2025 DATE	FTAA APPLICATION	ISSUE/REVISION DETAIL	ER BY	CMC CHK
					SGB APPR

DESIGNED	CHECKED
CMC	CMC
DRAWN	APPROVED
ER	SGB



PROJECT

TAKITIMU NORTH LINK STAGE 2

DRAWING

GENERAL ARRANGEMENT
PLAN & LONGSECTION
FRANCIS ROAD (RS100)
SHEET 2

STATUS

PRELIMINARY

DATE 28.07.2021


SCALE (ORIGINAL SIZE A3)
AS SHOWN


2018-12-01	
DRAWING NUMBER	144702-00-1217

P

©copyright

100mm
SCALE FOR VALIDATING SIZE OF A3 PLOT ONLY
0
C:\2626\stake\10_7120_A\44702 - Takitimu North Link Stage 2_599003 Drawings\100144702-00-1221.dwg 28/7/2025 1:28 pm erichardson Plotted: 28 Jul 2025 1:28 pm
Version 4.0 - March 2020

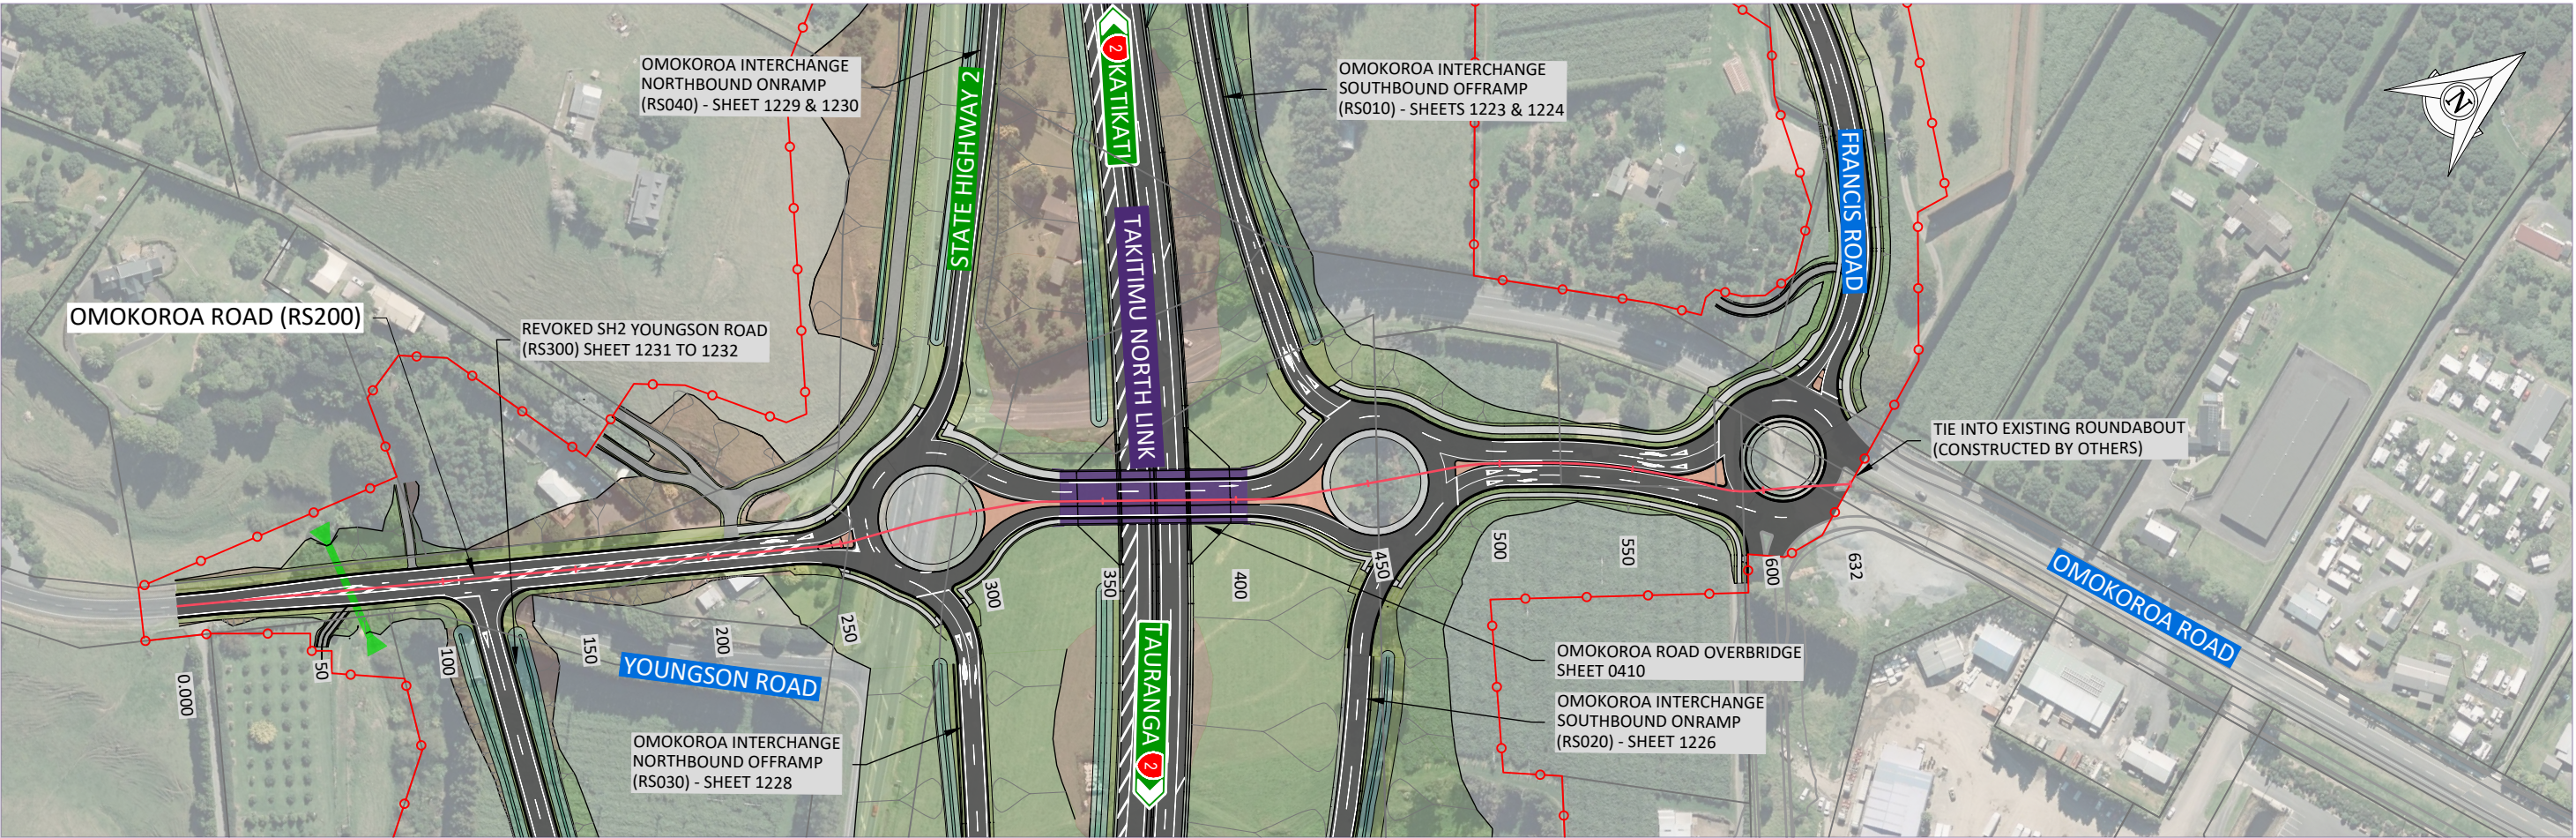

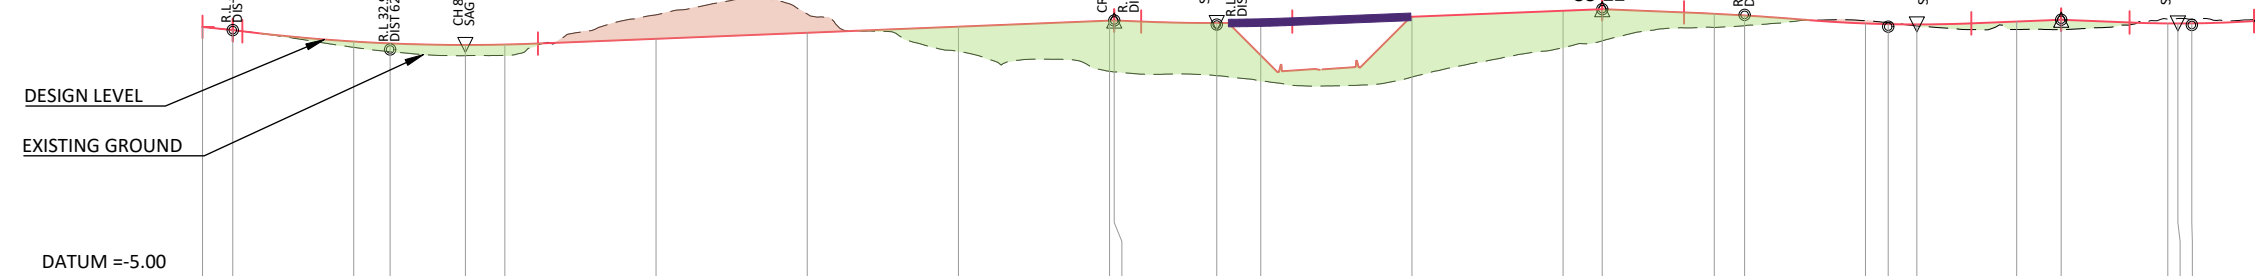	
DATUM = -5.00	
HORIZONTAL DATA	D=244.35m D=11.05m D=21.03m D=20.41m D=12.89m D=78.4m D=16.11m D=23.64m D=24.38m D=15.53m D=65.4m D=15.42m D=13.58m D=26.49m D=22.16m D=48.96m
VERTICAL DATA	P=5.20% R=1200.00 L=97.77 P=2.00% R=1250.00 L=50.00 P=2.00% R=900.00 L=54.96 P=2.00% R=800.00 L=41.21 P=3.15%
CONTROL LEVELS	36.70 36.18 34.29 33.98 33.72 33.79 34.74 35.74 36.74 37.74 37.77 37.34 37.43 38.38 39.38 39.64 38.87 38.59 37.28 37.17 37.12 37.60 37.89 37.29 37.28 37.29
EXISTING GROUND	36.70 36.18 33.34 32.62 31.96 31.98 38.69 38.84 32.68 29.38 29.28 28.65 27.80 28.42 33.30 34.41 36.63 36.91 37.74 37.42 36.87 36.28 36.25 38.00 38.10 38.00
CUT/FILL	0.00 0.00 -0.95 -1.36 -1.76 -1.80 3.96 3.10 4.06 -8.36 -8.49 -8.69 -9.63 -9.96 -6.08 -5.23 -2.25 -1.68 0.46 0.25 -0.25 -1.31 -1.64 0.72 0.62 0.71
CHAINAGE	0.00 10.00 50.00 62.06 86.94 100.00 150.00 200.00 250.00 300.00 301.54 335.44 350.00 400.00 450.00 462.94 500.00 510.02 550.00 557.51 567.00 600.00 614.72 650.00 653.34 657.94
SUPERELEVATION	0.0 Camber -3.0% 97.4 LHS -3.00% 232.8

KEY: GENERAL ARRANGEMENT

LEGAL BOUNDARIES

DESIGN PROFILE

1000 DESIGN CHAINAGE

PROPOSED DESIGNATION BOUNDARY

DESIGN CUT BATTER

PROPOSED CARRIAGEWAY & MARKINGS

DESIGN FILL BATTER

ACCESSWAYS

PEDESTRIAN PATH

SERVICES BERM

BRIDGES & BOX CULVERTS

CULVERTS

OPEN DRAIN/SWALE

STORMWATER DEVICE

DESIGNED

CMC

DRAWN

ER

DATE

30.07.2025

FTAA APPLICATION

ISSUE/REVISION DETAIL

BY

CMC

CHK

SGB

APPR

DESIGNED

CMC

DRAWN

ER

DATE

30.07.2025

FTAA APPLICATION

ISSUE/REVISION DETAIL

BY

CMC

CHK

SGB

APPR

CLIENT

bboo

NZ TRANSPORT AGENCY

WAKA KOTAHAI

PROJECT

TAKITIMU NORTH LINK
STAGE 2

DRAWING

GENERAL ARRANGEMENT
PLAN & LONGSECTION
OMOKOROA ROAD (RS200)
SHEET 1

STATUS

PRELIMINARY

DATE

16.12.2021

SCALE (ORIGINAL SIZE A3)

AS SHOWN



DRAWING NUMBER

144702-00-1221

REVISION

P

©copyright

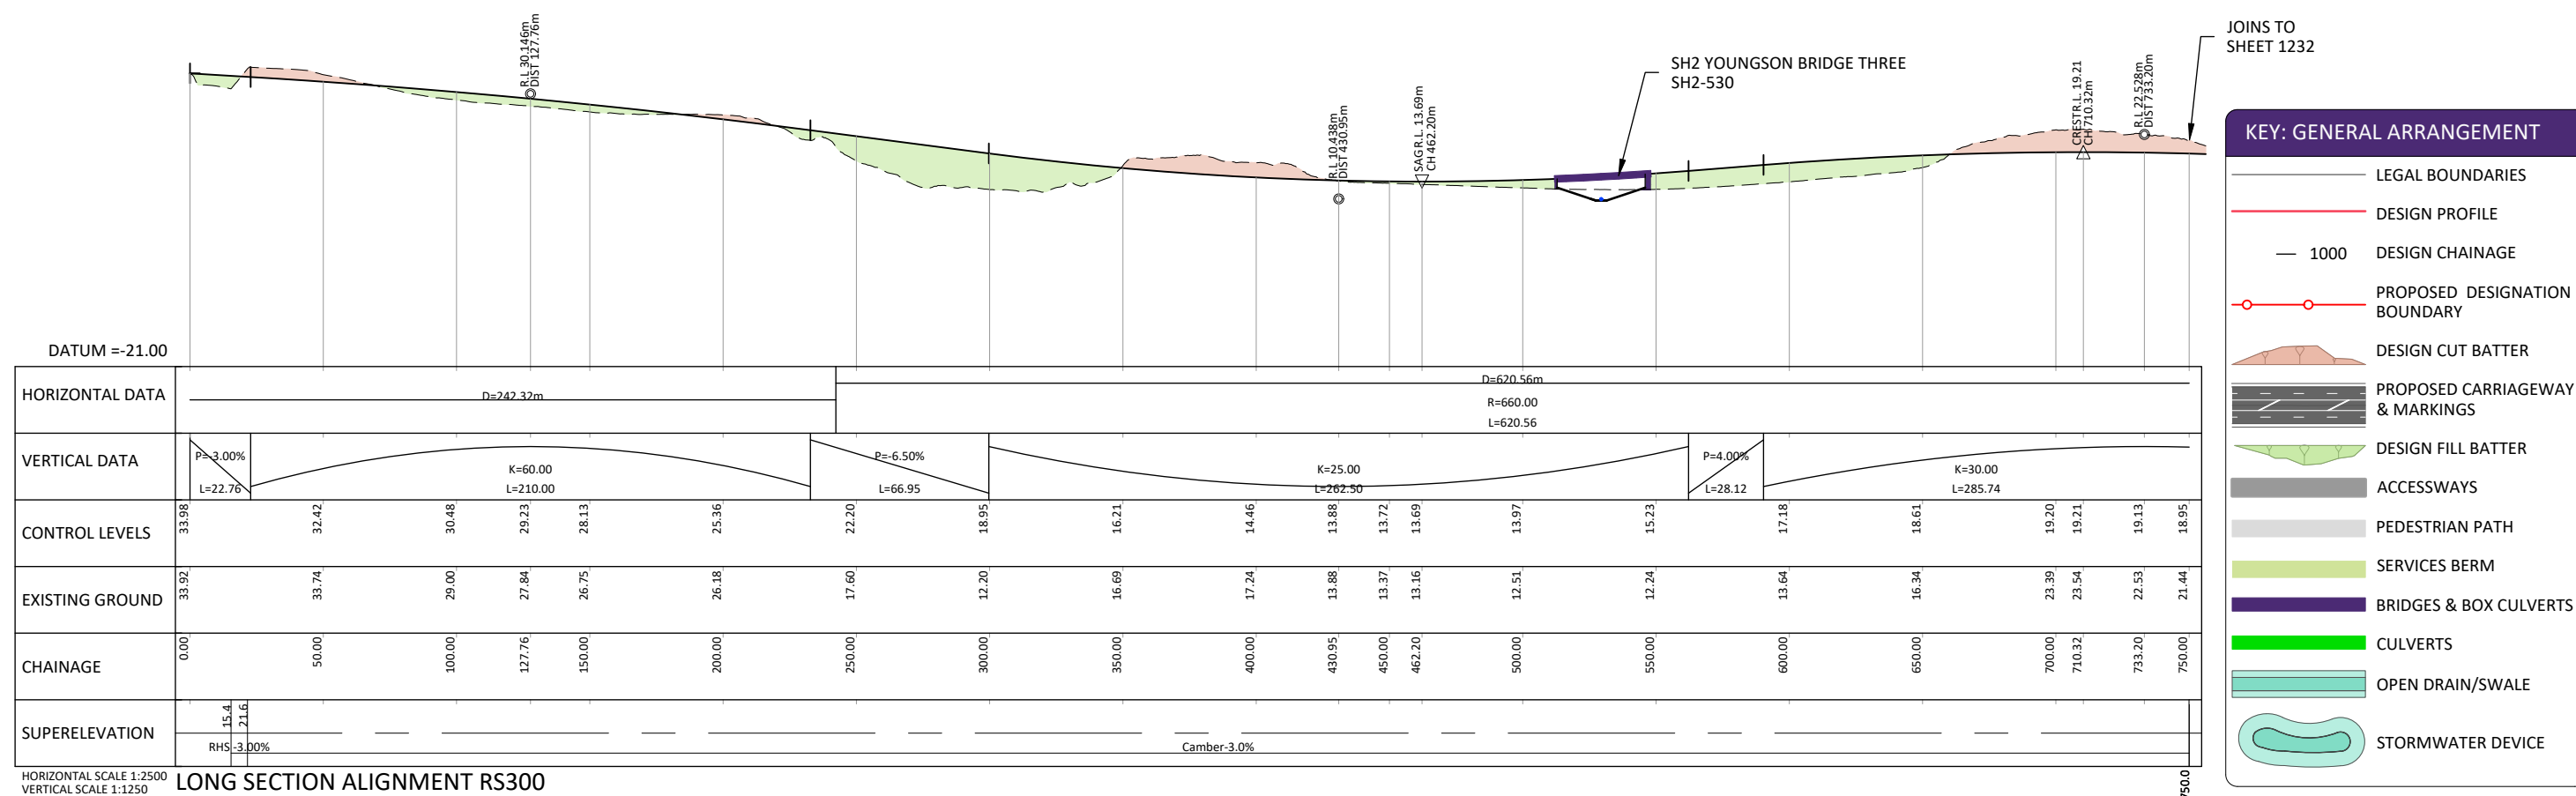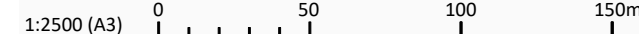


--	--	

100mm


SCALE FOR VALIDATING SIZE OF A3 PLOT ONLY

0

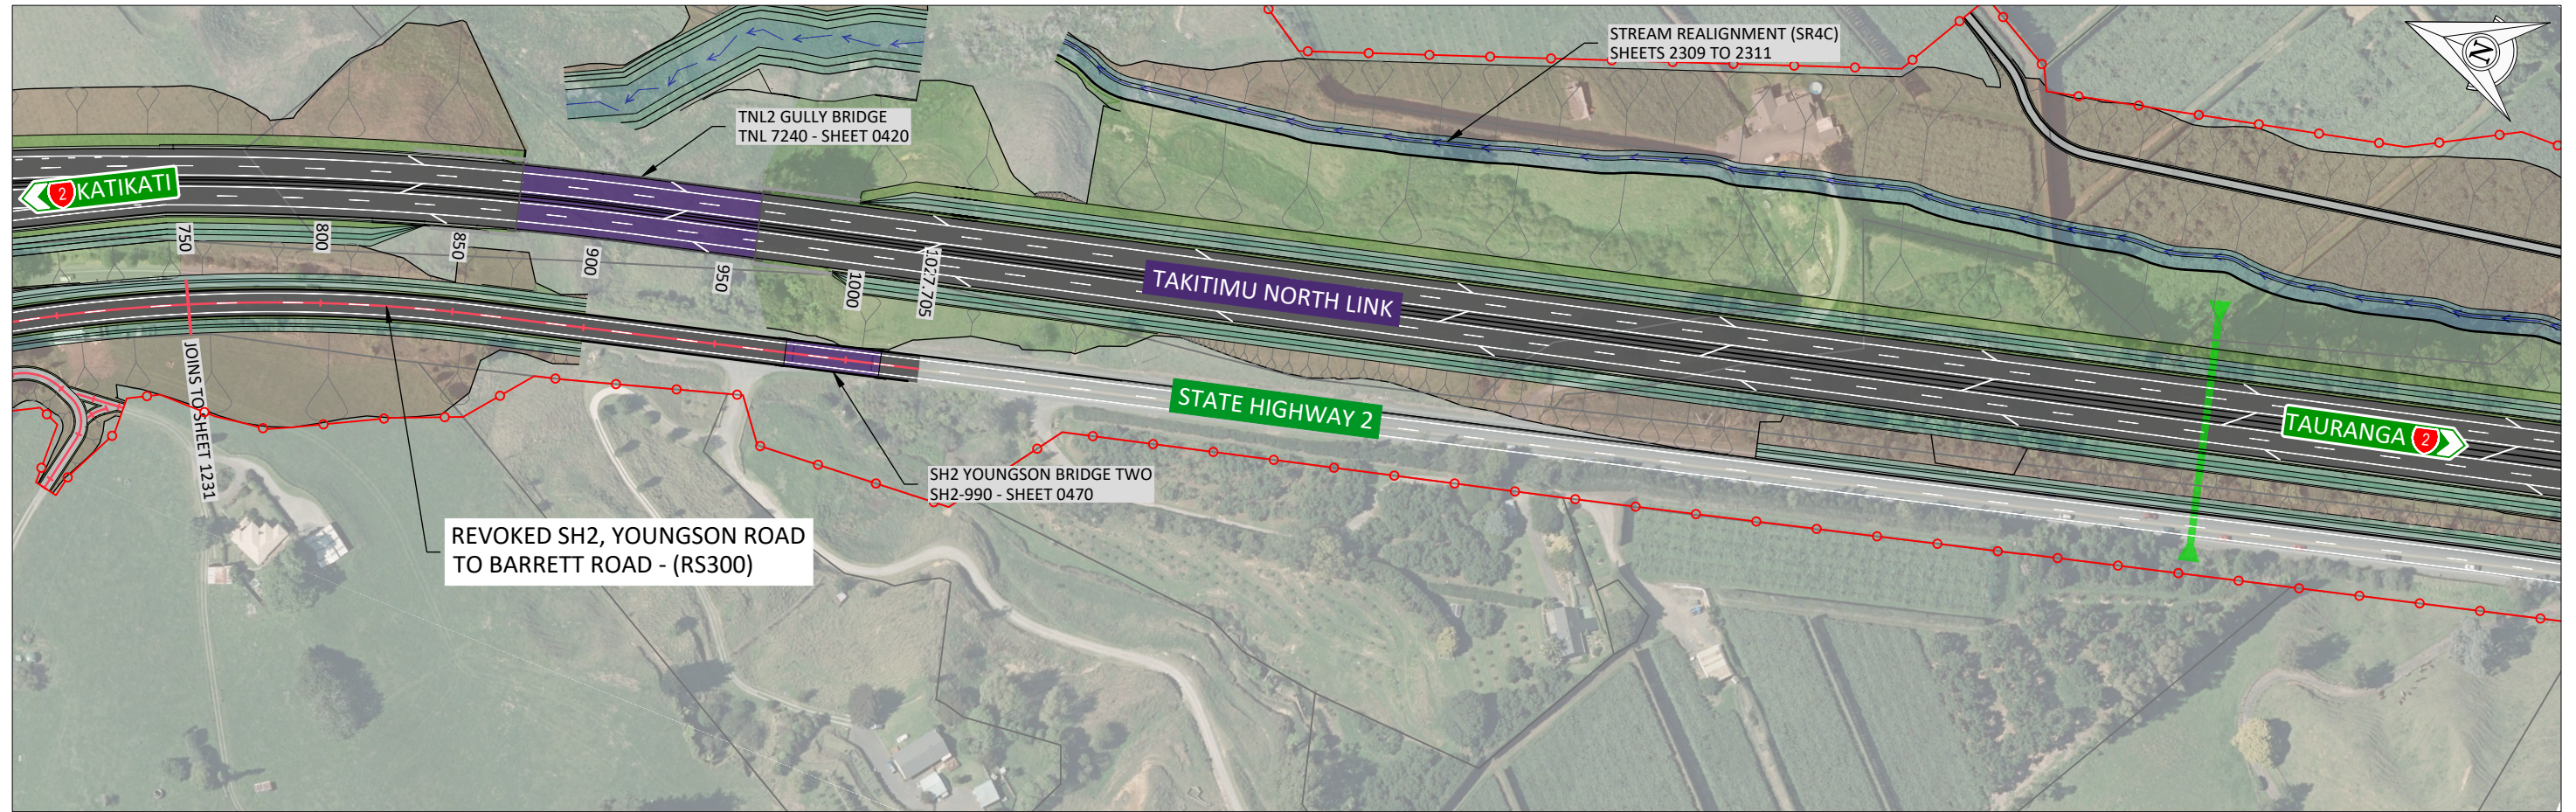

1:2500 (A3) 0 50 100 150m

JOINS TO
SHEET 1231

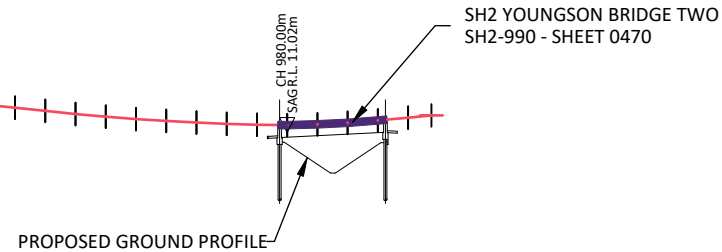

DATUM = -21.00

HORIZONTAL DATA	D=620.56m R=660.00 L=620.56				D=164.82m															
					DESIGN PROFILE ADOPTS EXISTING GROUND															
VERTICAL DATA	K=30.00 L=285.74																			
CONTROL LEVELS	19.07	18.95	17.87	15.96	14.42	13.90	13.38	12.86	12.42	12.02	11.72	11.45	11.23	11.08	11.02	11.15	11.40	11.79	12.25	12.62
EXISTING GROUND	22.28	21.44	18.25	16.00	14.42	13.90	13.38	12.86	12.42	12.02	11.72	11.45	11.23	11.08	11.02	11.15	11.40	11.79	12.25	12.62
CHAINAGE	740.00	750.00	800.00	850.00	880.00	890.00	900.00	910.00	920.00	930.00	940.00	950.00	960.00	970.00	980.00	990.00	1000.00	1010.00	1020.00	1027.71
SUPERELEVATION	Camber -3.0%																			

HORIZONTAL SCALE 1:2500
VERTICAL SCALE 1:1250
LONG SECTION ALIGNMENT RS300

KEY: GENERAL ARRANGEMENT

- LEGAL BOUNDARIES
- DESIGN PROFILE
- 1000 DESIGN CHAINAGE
- PROPOSED DESIGNATION BOUNDARY
- DESIGN CUT BATTER
- PROPOSED CARRIAGEWAY & MARKINGS
- DESIGN FILL BATTER
- ACCESSWAYS
- PEDESTRIAN PATH
- SERVICES BERM
- BRIDGES & BOX CULVERTS
- CULVERTS
- OPEN DRAIN/SWALE
- STORMWATER DEVICE

C:\26\5\26\10\7120_A\44702 - Takitimu North Link Stage 2_590903 Drawings\100144702-00-1232.dwg 31/7/2020 4:04 pm erichardson Plotted: 31 Jul 2020 4:04 pm

Q	30.07.2025	FTAA APPLICATION	ER	CMC	SGB
	DATE	ISSUE/REVISION DETAIL	BY	CHK	APPR

DESIGNED	CHECKED
CMC	CMC
DRAWN	APPROVED
ER	SGB



PROJECT
TAKITIMU NORTH LINK
STAGE 2

DRAWING
GENERAL ARRANGEMENT
PLAN & LONG SECTION
REVOKED SH2, YOUNGSON ROAD
(RS300) - SHEET 2

STATUS		PRELIMINARY	
DATE	17.12.2020	SCALE (ORIGINAL SIZE A3)	AS SHOWN
DRAWING NUMBER	144702-00-1232	REVISION	Q

Version 4.0 - March 2020


©copyright

100mm


SCALE FOR VALIDATING SIZE OF A3 PLOT ONLY

0

C:\126\stake\10.71.120\A\144702 - Takitimu North Link Stage 2_599003 Drawings\100\144702-00-1233.dwg 28/7/2025 1:29 pm erichardson Plotted: 28 Jul 2025 1:29 pm

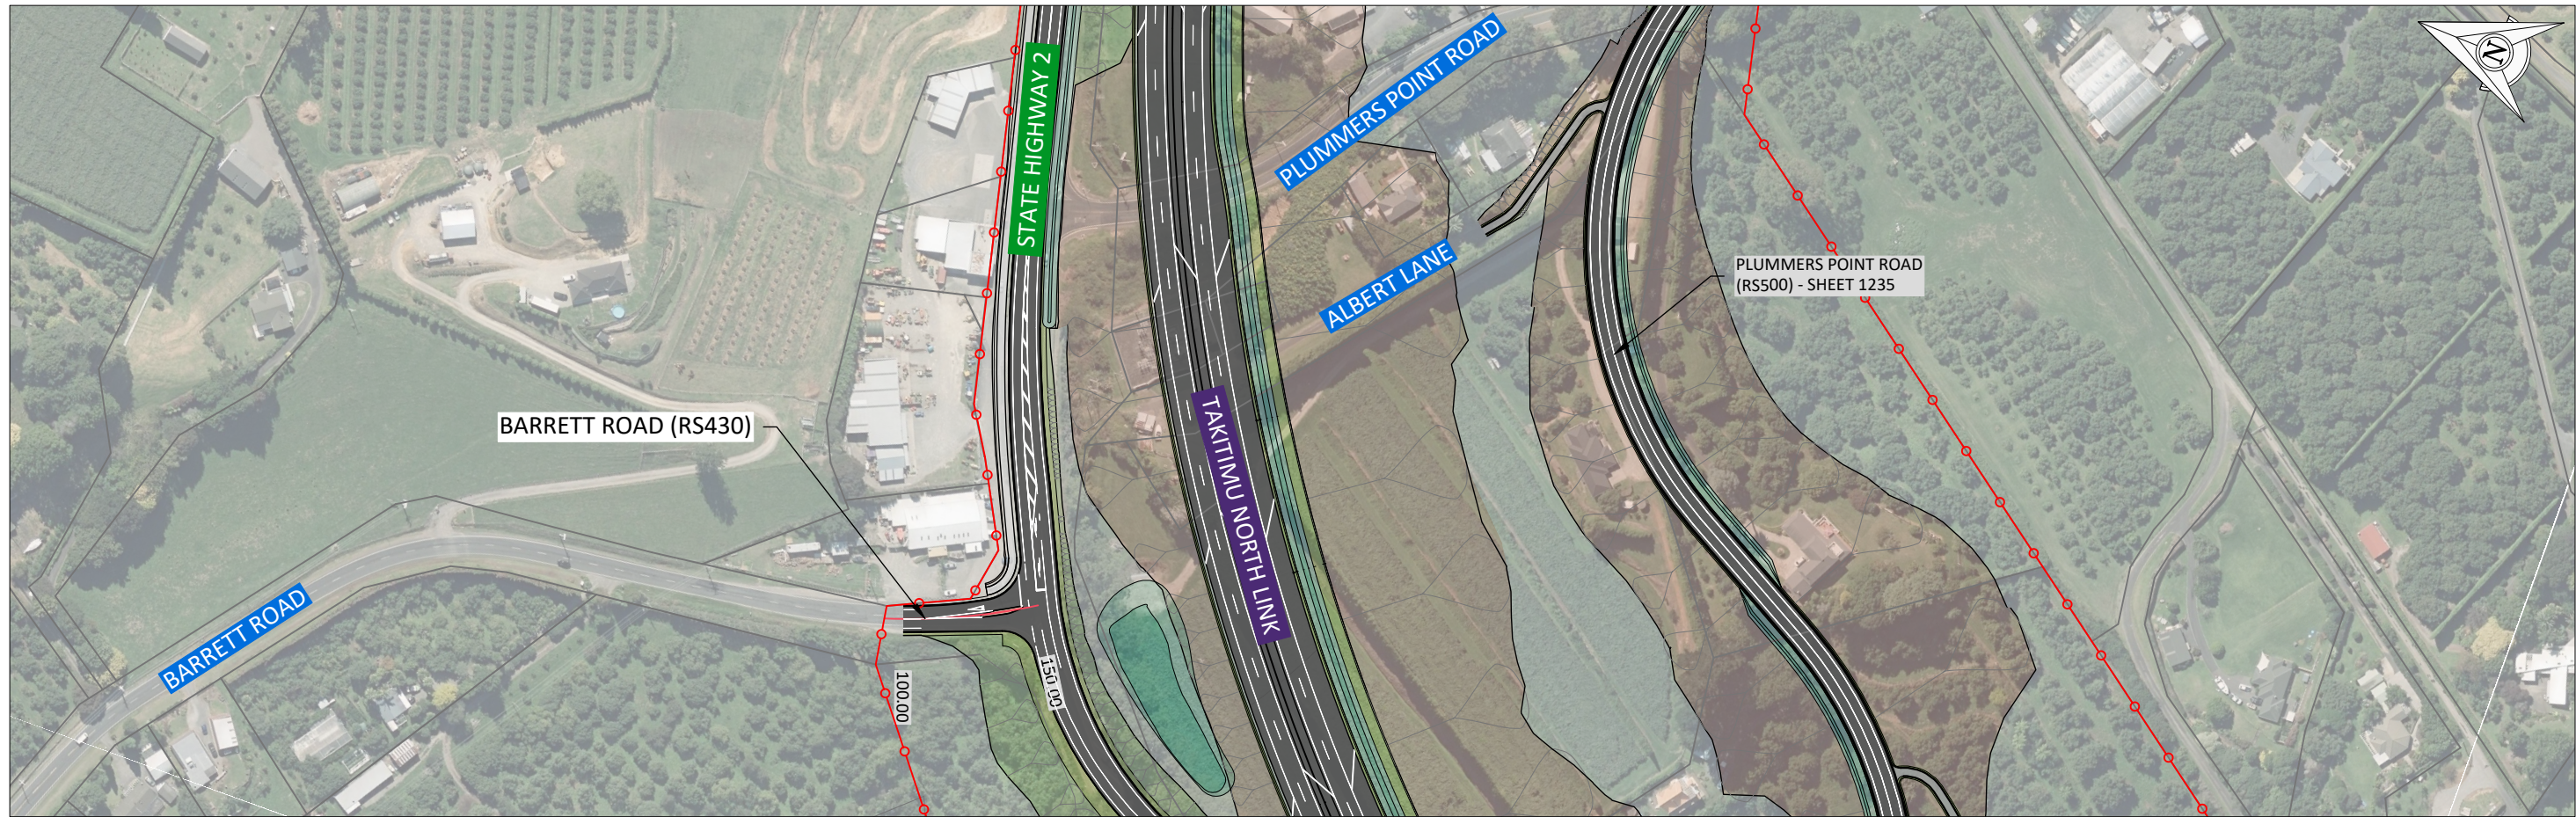


1:2500 (A3) 0 50 100 150m

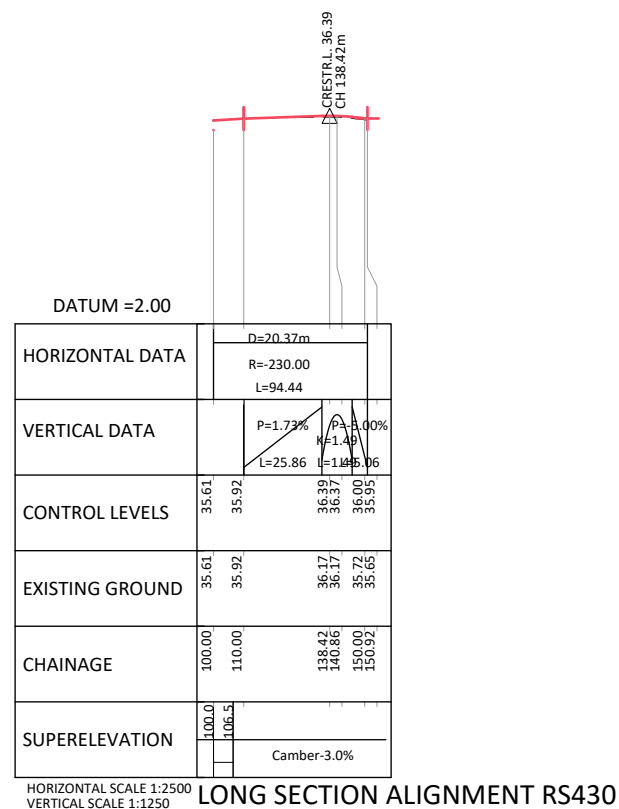


KEY: GENERAL ARRANGEMENT

- LEGAL BOUNDARIES
- DESIGN PROFILE
- 1000 DESIGN CHAINAGE
- PROPOSED DESIGNATION BOUNDARY
- DESIGN CUT BATTER
- PROPOSED CARRIAGEWAY & MARKINGS
- DESIGN FILL BATTER
- ACCESSWAYS
- PEDESTRIAN PATH
- SERVICES BERM
- BRIDGES & BOX CULVERTS
- CULVERTS
- OPEN DRAIN/SWALE
- STORMWATER DEVICE

				DESIGNED CMC	CHECKED CMC			CLIENT TAKITIMU NORTH LINK STAGE 2	DRAWING GENERAL ARRANGEMENT PLAN & LONG SECTION BARRETT ROAD (RS430)	STATUS PRELIMINARY		
				DRAWN ER	APPROVED SGB					DATE 17.12.2020	SCALE (ORIGINAL SIZE A3) AS SHOWN	
										DRAWING NUMBER 144702-00-1233	REVISION O	
O	30.07.2025	FTAA APPLICATION		ER	CMC	SGB						
	DATE	ISSUE/REVISION DETAIL		BY	CHK	APPR						

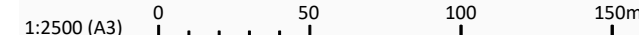

KEY: GENERAL ARRANGEMENT

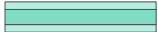	LEGAL BOUNDARIES
	DESIGN PROFILE
	DESIGN CHAINAGE
	PROPOSED DESIGNATION BOUNDARY
	DESIGN CUT BATTER
	PROPOSED CARRIAGEWAY & MARKINGS
	DESIGN FILL BATTER
	ACCESSWAYS
	PEDESTRIAN PATH
	SERVICES BERM
	BRIDGES & BOX CULVERTS
	CULVERTS
	OPEN DRAIN/SWALE
	STORMWATER DEVICE

O	30.07.2025 DATE	FTAA APPLICATION	ISSUE / REVISION DETAIL	ER BY	CMC CHK	SGB APPR	

DESIGNED	CHECKED
CMC	CMC
DRAWN	APPROVED
ER	SGB




PROJECT
TAKITIMU NORTH LINK
STAGE 2

DRAWING


GENERAL ARRANGEMENT
PLAN & LONG SECTION
PLUMMERS POINT ROAD (RS500)

STATUS		PRELIMINARY	
DATE	17.12.2020	SCALE (ORIGINAL SIZE A3)	AS SHOWN
DRAWING NUMBER	144702-00-1235	REVISION	0

\\263\data\10.7.120.14\144702 - Takitimu North Link Stage 2_5090\03 Drawings\00\144702-00-1242.dwg 28/7/2025 1:37 pm erichardson Plotted: 28 Jul 2025 1:37 pm

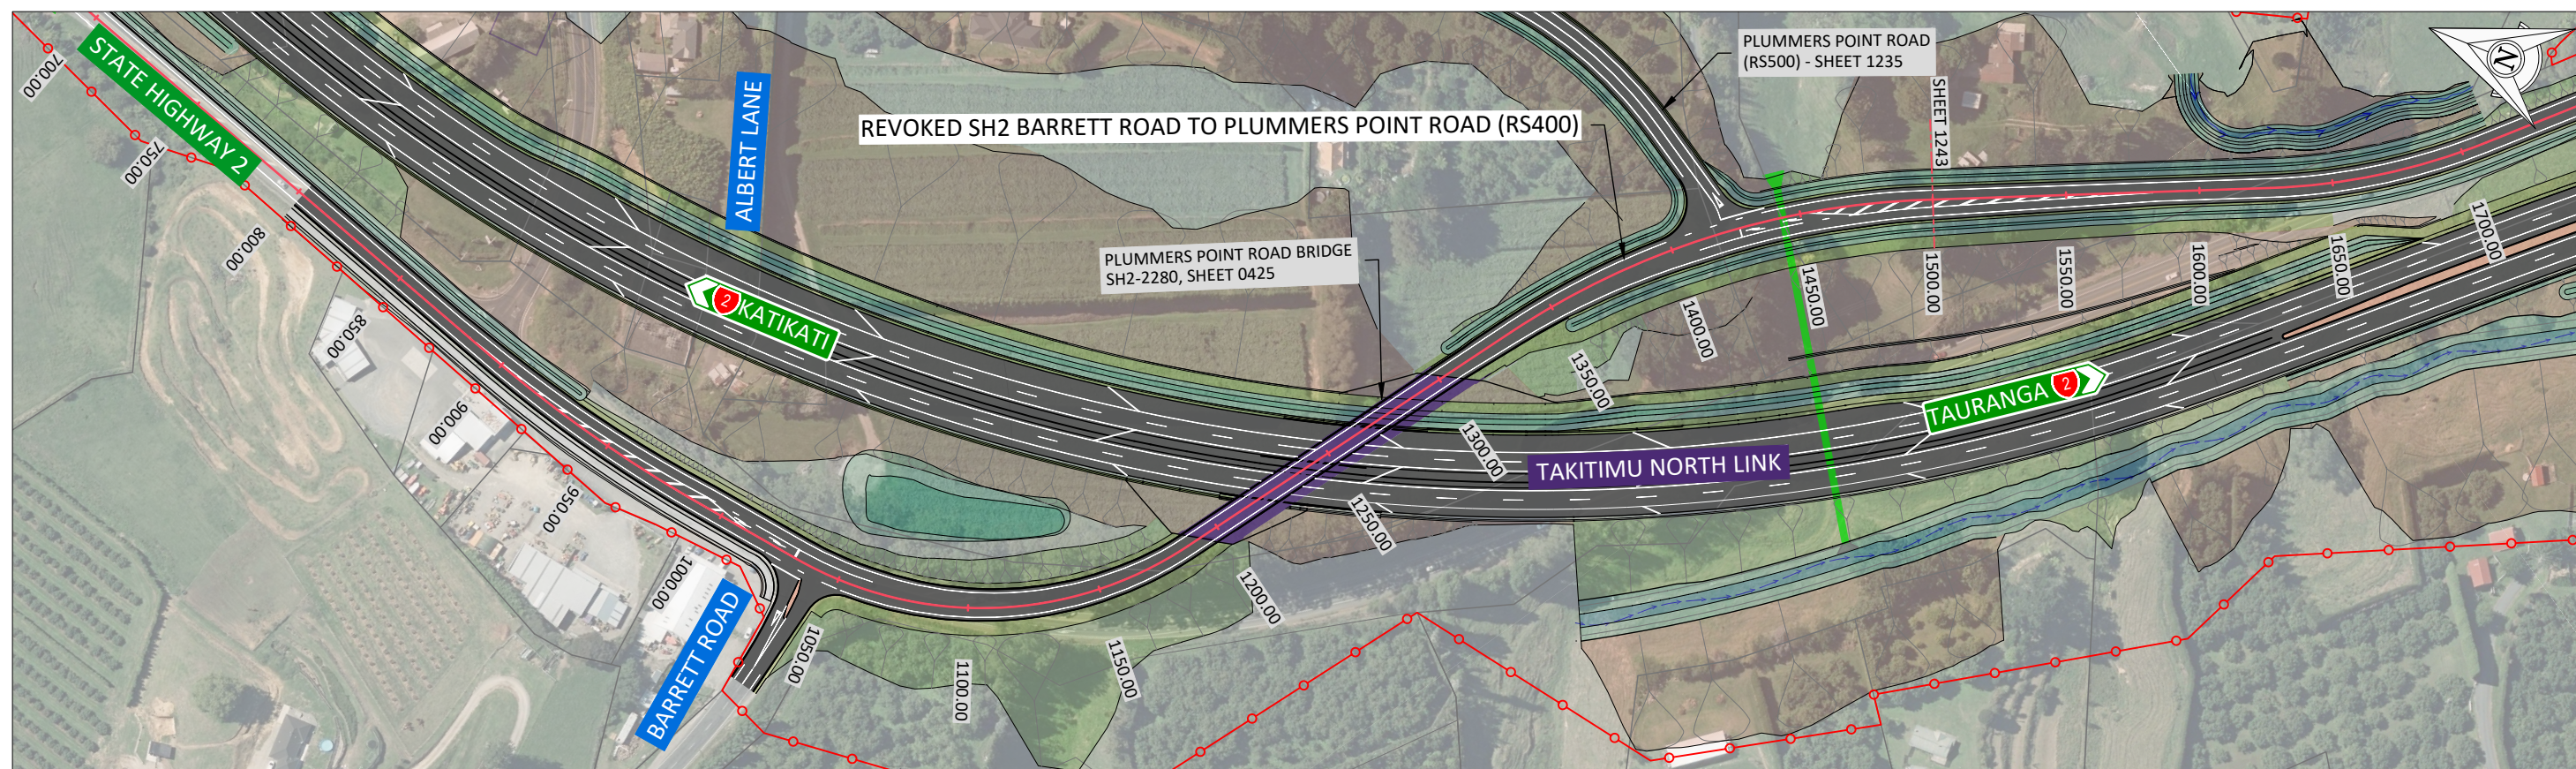

1:2500 (A3) 0 50 100 150m

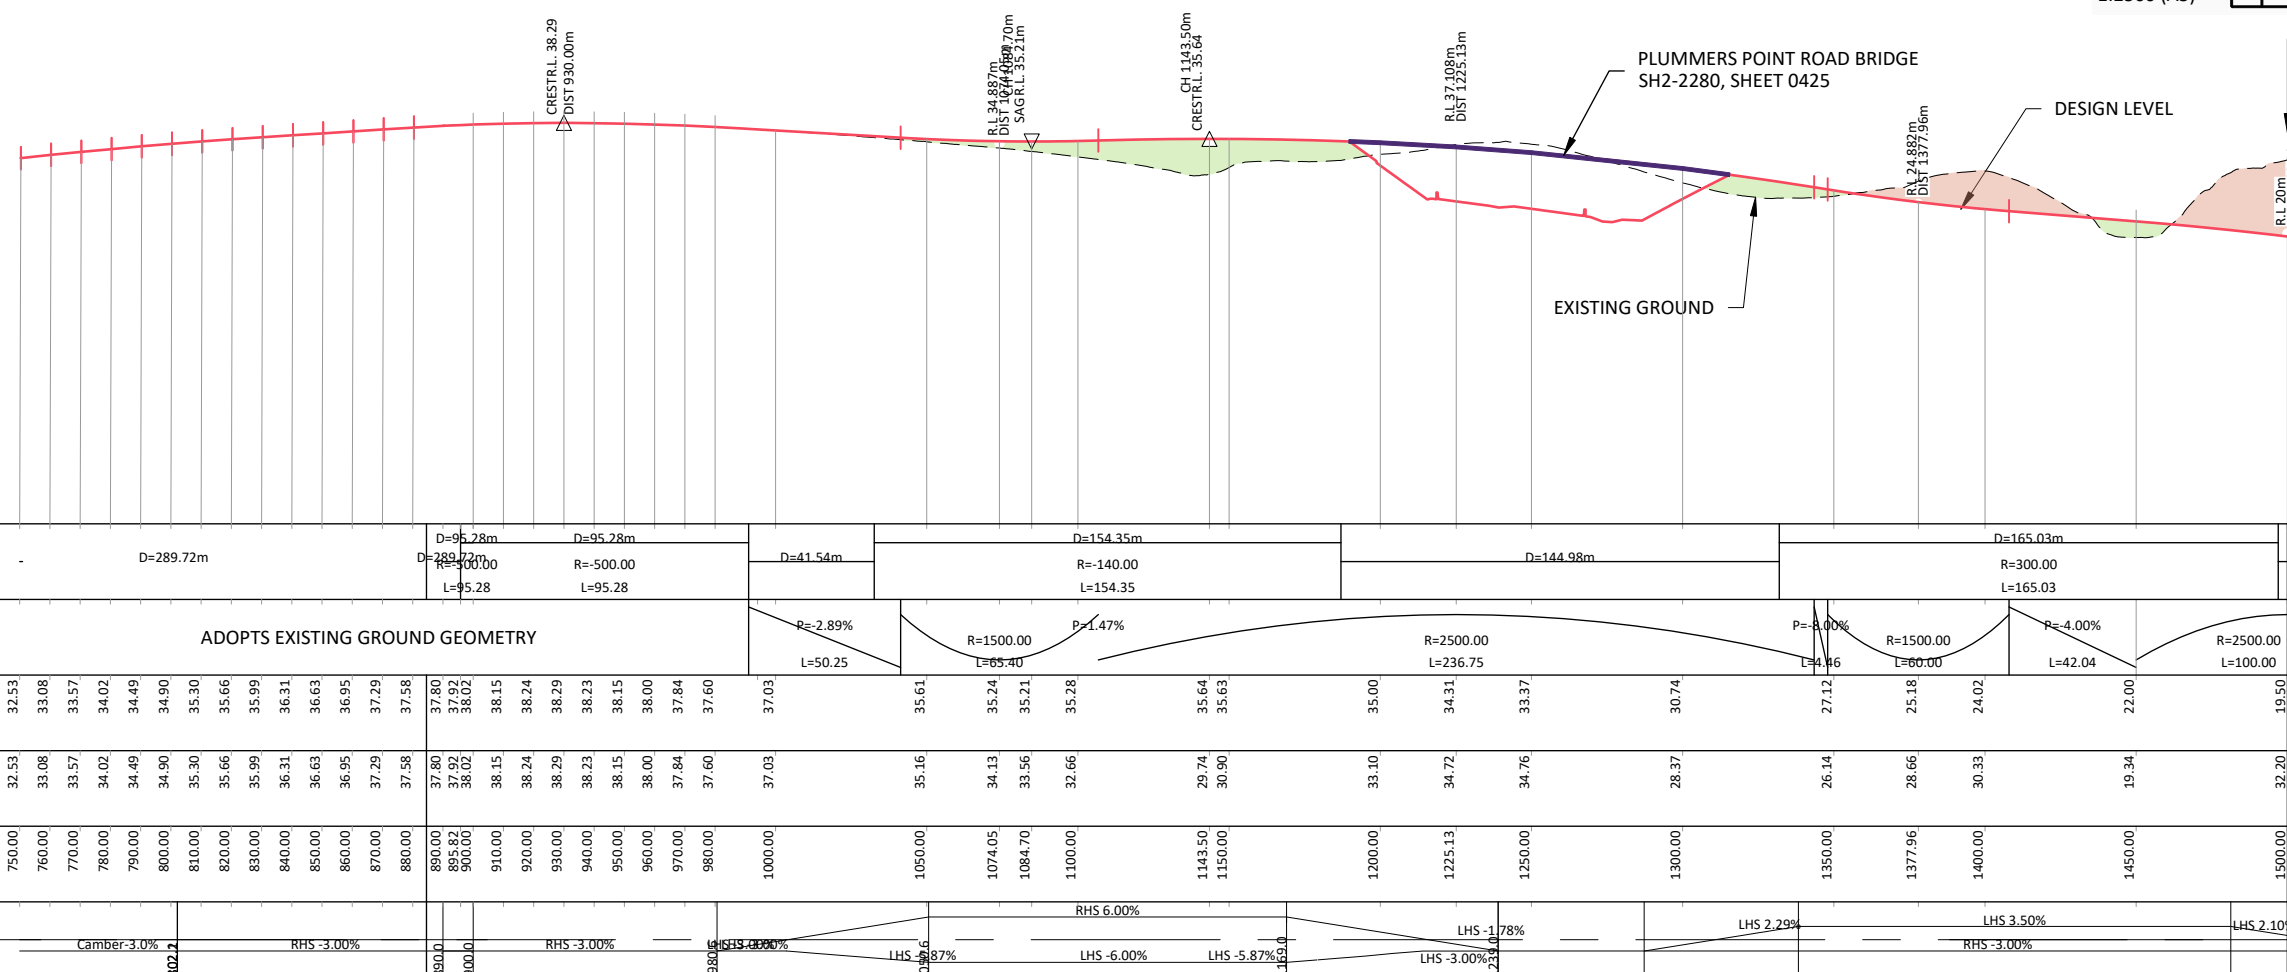

DATUM =-28.00

HORIZONTAL DATA	D=289.72m												D=95.28m R=300.00 L=55.28		D=95.28m R=-500.00 L=95.28		D=41.54m		D=154.35m R=-140.00 L=154.35						D=144.98m				D=165.03m R=300.00 L=165.03	
VERTICAL DATA	ADOPTS EXISTING GROUND GEOMETRY																		P=2.89% L=50.25		R=1500.00 L=65.40		P=1.47%		R=2500.00 L=236.75						P=3.00% L=44.46		R=1500.00 L=60.00		P=4.00% L=42.04		R=2500.00 L=100.00	
CONTROL LEVELS	32.53	33.08	33.57	34.02	34.49	34.90	35.30	35.66	35.99	36.31	36.63	36.95	37.29	37.58	37.80	37.92	38.02	38.15	38.24	38.29	38.23	38.15	38.00	37.84	37.60	37.03	35.61	35.24	35.21	35.28	35.64	35.63	35.00	34.31	33.37	30.74	27.12	25.18	24.02	22.00	19.50	
EXISTING GROUND	32.53	33.08	33.57	34.02	34.49	34.90	35.30	35.66	35.99	36.31	36.63	36.95	37.29	37.58	37.80	37.92	38.02	38.15	38.24	38.29	38.23	38.15	38.00	37.84	37.60	37.03	35.16	34.13	33.56	32.66	29.74	30.90	33.10	34.72	34.76	28.37	26.14	28.66	30.33	19.34	32.20	
CHAINAGE	750.00	760.00	770.00	780.00	790.00	800.00	810.00	820.00	830.00	840.00	850.00	860.00	870.00	880.00	890.00	895.82	900.00	910.00	920.00	930.00	940.00	950.00	960.00	970.00	980.00	1000.00	1050.00	1074.05	1084.70	1100.00	1143.50	1150.00	1200.00	1225.13	1250.00	1300.00	1350.00	1377.96	1400.00	1450.00	1500.00	
SUPERELEVATION	Camber -3.0%														RHS -3.00%										RHS -3.00%										LHS -6.00%										RHS 6.00%										LHS -1.78%										LHS 2.29%										LHS 3.50%										RHS -3.00%										LHS 2.10%									

HORIZONTAL SCALE 1:2500
VERTICAL SCALE 1:1250

LONG SECTION ALIGNMENT RS400

[illegible]

DESIGNED	CHECKED
CMC	CMC
DRAWN	APPROVED
ER	SGB



PROJECT

TAKITIMU NORTH LINK STAGE 2

DRAWING


GENERAL ARRANGEMENT
PLAN & LONG SECTION
REVOKED SH2 BARRETT ROAD TO
PLUMMERS POINT ROAD (RS400)

STATUS		PRELIMINARY	
DATE	01.06.2023	SCALE (ORIGINAL SIZE A3)	AS SHOWN
DRAWING NUMBER	144702-00-1242	REVISION	H

©copyright



SCALE FOR VALIDATING SIZE OF A 3 PILOT ONLY

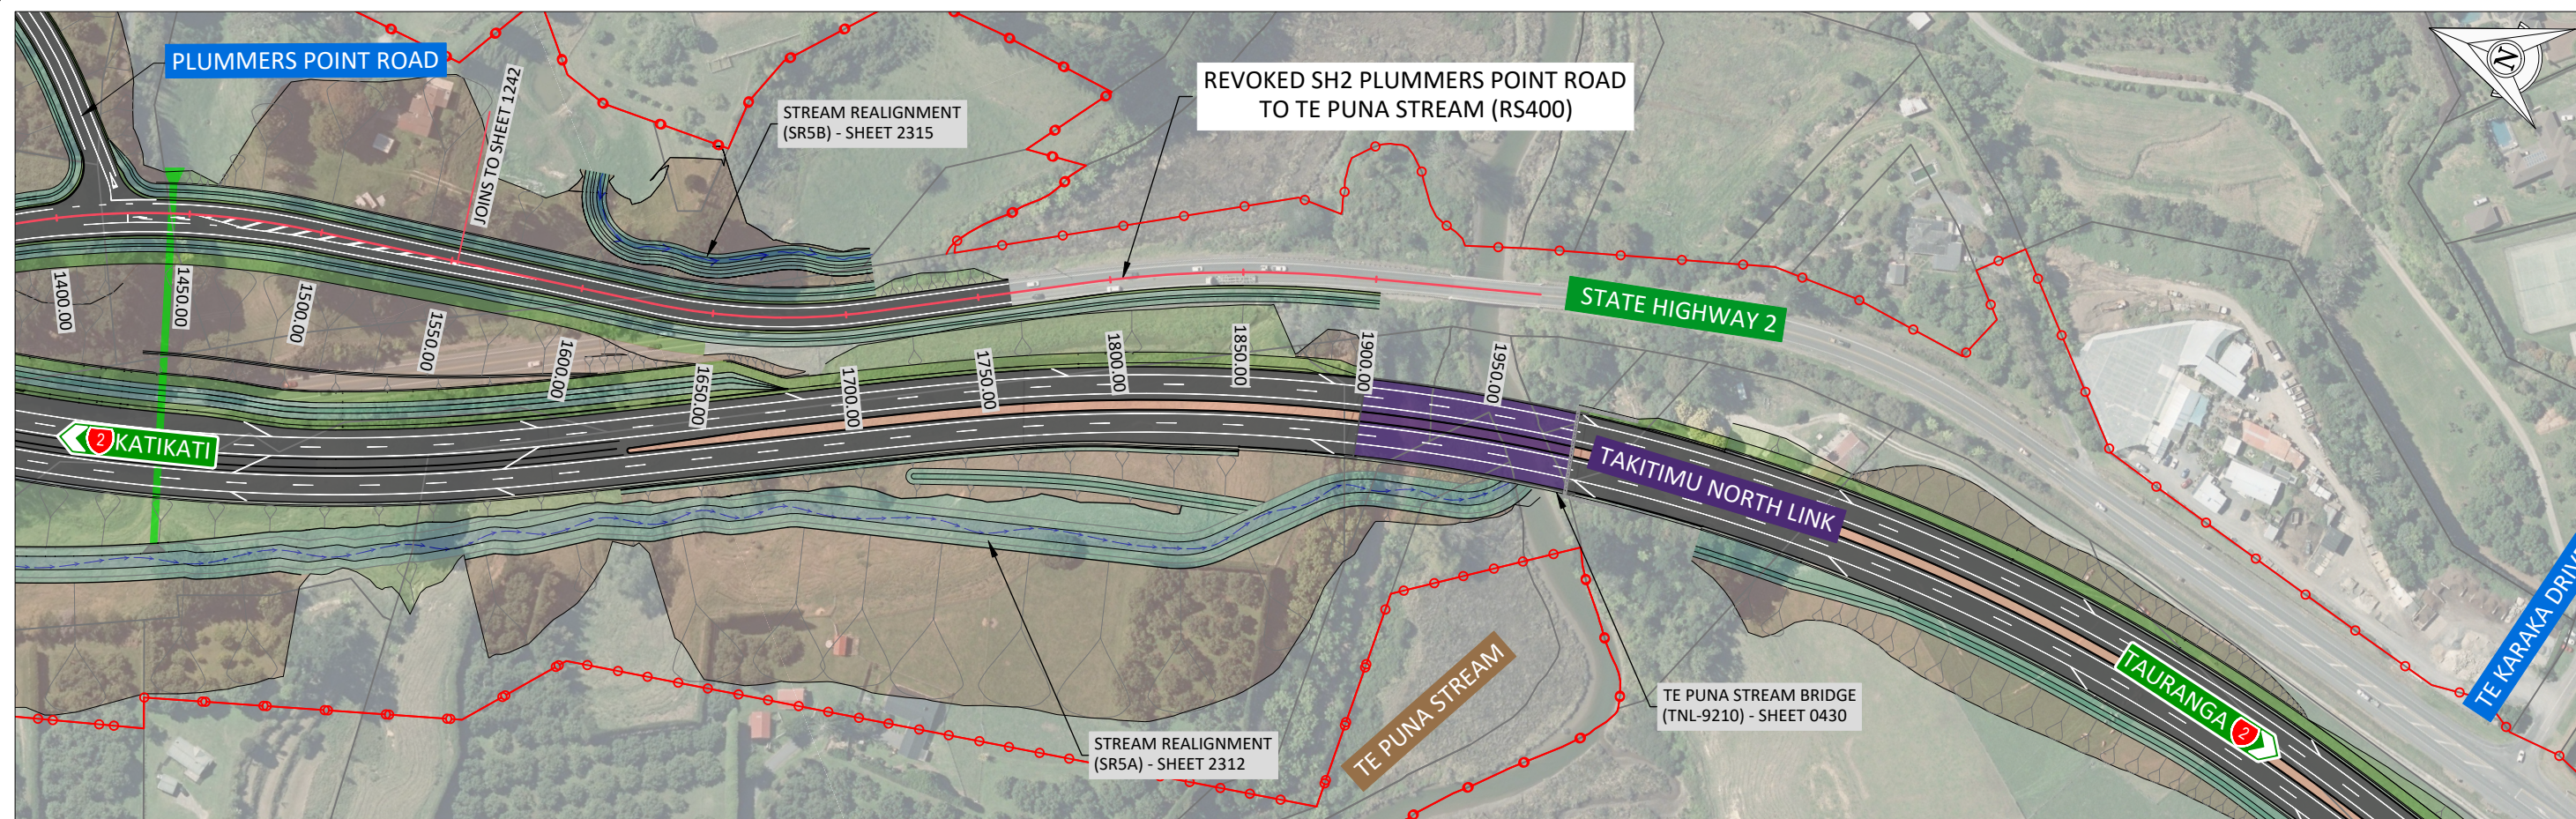

REVOKED SH2 PLUMMERS POINT ROAD
TO TE PUNA STREAM (RS400)


STREAM REALIGNMENT
(SR5B) - SHEET 2315

STATE HIGHWAY 2

STREAM REALIGNMENT
(SR5A) - SHEET 2312

TE PUNA STREAM BRIDGE
(TNL-9210) - SHEET 0430

1:2500 (A3)

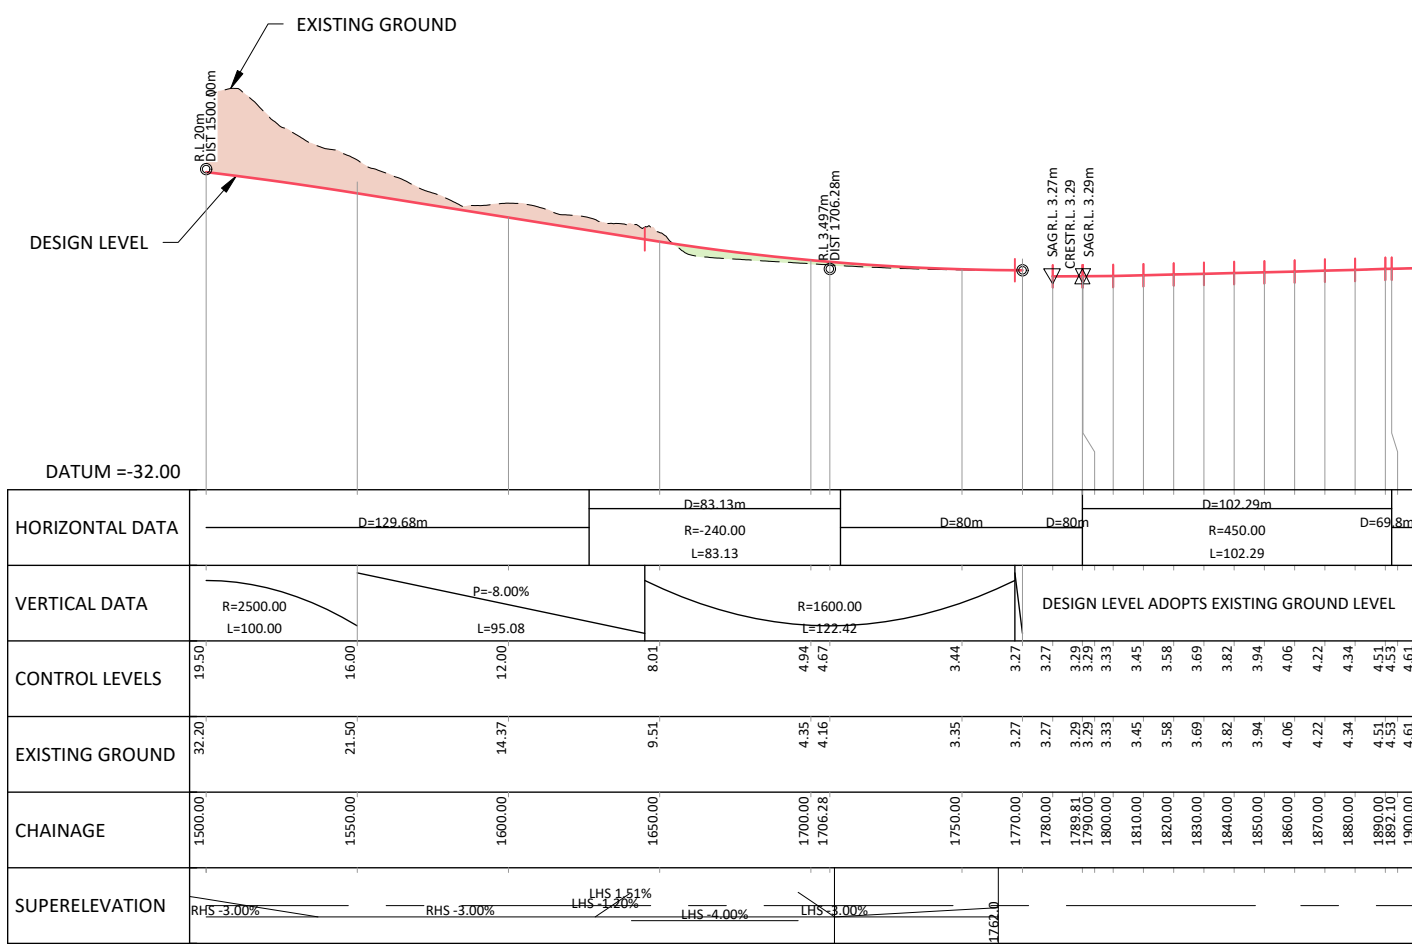

DESIGN LEVEL

DATUM =-32.00

HORIZONTAL DATA	D=129.68m				D=83.13m R=240.00 L=83.13		D=80m		D=80m		D=102.29m R=450.00 L=102.29				D=69.8m								
VERTICAL DATA	R=2500.00 L=100.00		P=-8.00% L=95.08		R=1600.00 L=122.42		DESIGN LEVEL ADOPTS EXISTING GROUND LEVEL																
CONTROL LEVELS	19.50	16.00	12.00	8.01	4.94 4.67	3.44	3.27	3.27	3.29	3.29	3.33	3.35	3.48	3.58	3.69	3.82	3.94	4.06	4.22	4.34	4.51	4.53	4.61
EXISTING GROUND	32.20	21.50	14.37	9.51	4.35 4.16	3.35	3.27	3.27	3.29	3.29	3.33	3.45	3.58	3.69	3.82	3.94	4.06	4.22	4.34	4.51	4.53	4.61	
CHAINAGE	1500.00	1550.00	1600.00	1650.00	1700.00 1706.28	1750.00	1770.00	1780.00	1789.81	1790.00	1800.00	1810.00	1820.00	1830.00	1840.00	1850.00	1860.00	1870.00	1880.00	1890.00 1892.10	1900.00		
SUPERELEVATION	Superelevation diagram showing cross-slopes for RWS, LHS, and RHS across different chainage ranges. The diagram includes labels for RWS -3.00%, LHS -4.00%, LHS -2.00%, and LHS 1.51%.																						

VERTICAL DATA	R=2500.00 L=100.00 P=-8.00% L=95.08 R=1600.00 L=122.42 DESIGN LEVEL ADOPTS EXISTING GROUND LEVEL
---------------	--

CONTROL LEVELS	19.5	16.0	12.0	8.0	4.9	3.4	3.2	3.2	3.2	3.2	3.3	3.4	3.5	3.6	3.8	3.9	4.0	4.2	4.3	4.5	4.6
----------------	------	------	------	-----	-----	-----	-----	-----	-----	-----	-----	-----	-----	-----	-----	-----	-----	-----	-----	-----	-----

EXISTING GROUND	32.20	21.50	4.37	9.51	4.35	4.16	3.35	3.27	3.27	3.29	3.29	3.33	3.45	3.58	3.69	3.82	3.94	4.06	4.22	4.34	4.51	4.53	4.61
-----------------	-------	-------	------	------	

[illegible]

CHAINAGE	1500		1550		1600		
----------	------	--	------	--	-------	--	-------	--

HORIZONTAL SCALE 1:2500
VERTICAL SCALE 1:1250

VERTICAL SCALE 1:1250

00 LONG SECTION ALIGNMENT RS400

KEY: GENERAL ARRANGEMENT

	LEGAL BOUNDARIES
	DESIGN PROFILE
	DESIGN CHAINAGE
	PROPOSED DESIGNATION BOUNDARY
	DESIGN CUT BATTER
	PROPOSED CARRIAGEWAY & MARKINGS
	DESIGN FILL BATTER
	ACCESSWAYS
	PEDESTRIAN PATH
	SERVICES BERM
	BRIDGES & BOX CULVERTS
	CULVERTS
	OPEN DRAIN/SWALE
	STORMWATER DEVICE

[illegible]

DESIGNED	CHECKED
IVS	CMC
DRAWN	APPROVED
ER	SGB
B	
PR	



CLIENT

PROJEC

TAKITIMU NORTH LINK STAGE 2

DRAWING

GENERAL ARRANGEMENT
PLAN & LONG SECTION
REVOKED SH2 PLUMMERS POINT ROAD
TO TE PUNA STREAM (RS400)

STATUS

PRELIMINARY

DATE 31.03.2023

31.03.2023

SCALE (ORIGINAL SIZE A3)
AS SHOWN

DRAWING NUMBER

144702-00-1243

REVISION

H

C:\2d\data\10.7.120.14\144702 - Takitimu North Link Stage 2_5090\03 Drawings\00\144702-00-1243.dwg 28/7/2025 1:37 pm erichardson Plotted: 28 Jul 2025 1:37 pm



Version 4.0 - March 2020

©copyright

100mm

SCALE FOR VALIDATING SIZE OF A3 PLOT ONLY

0

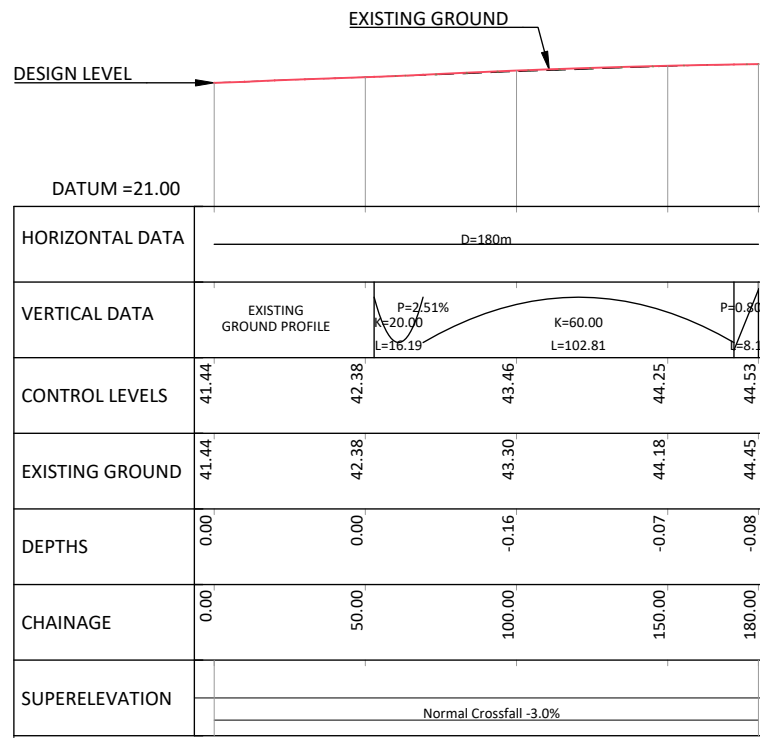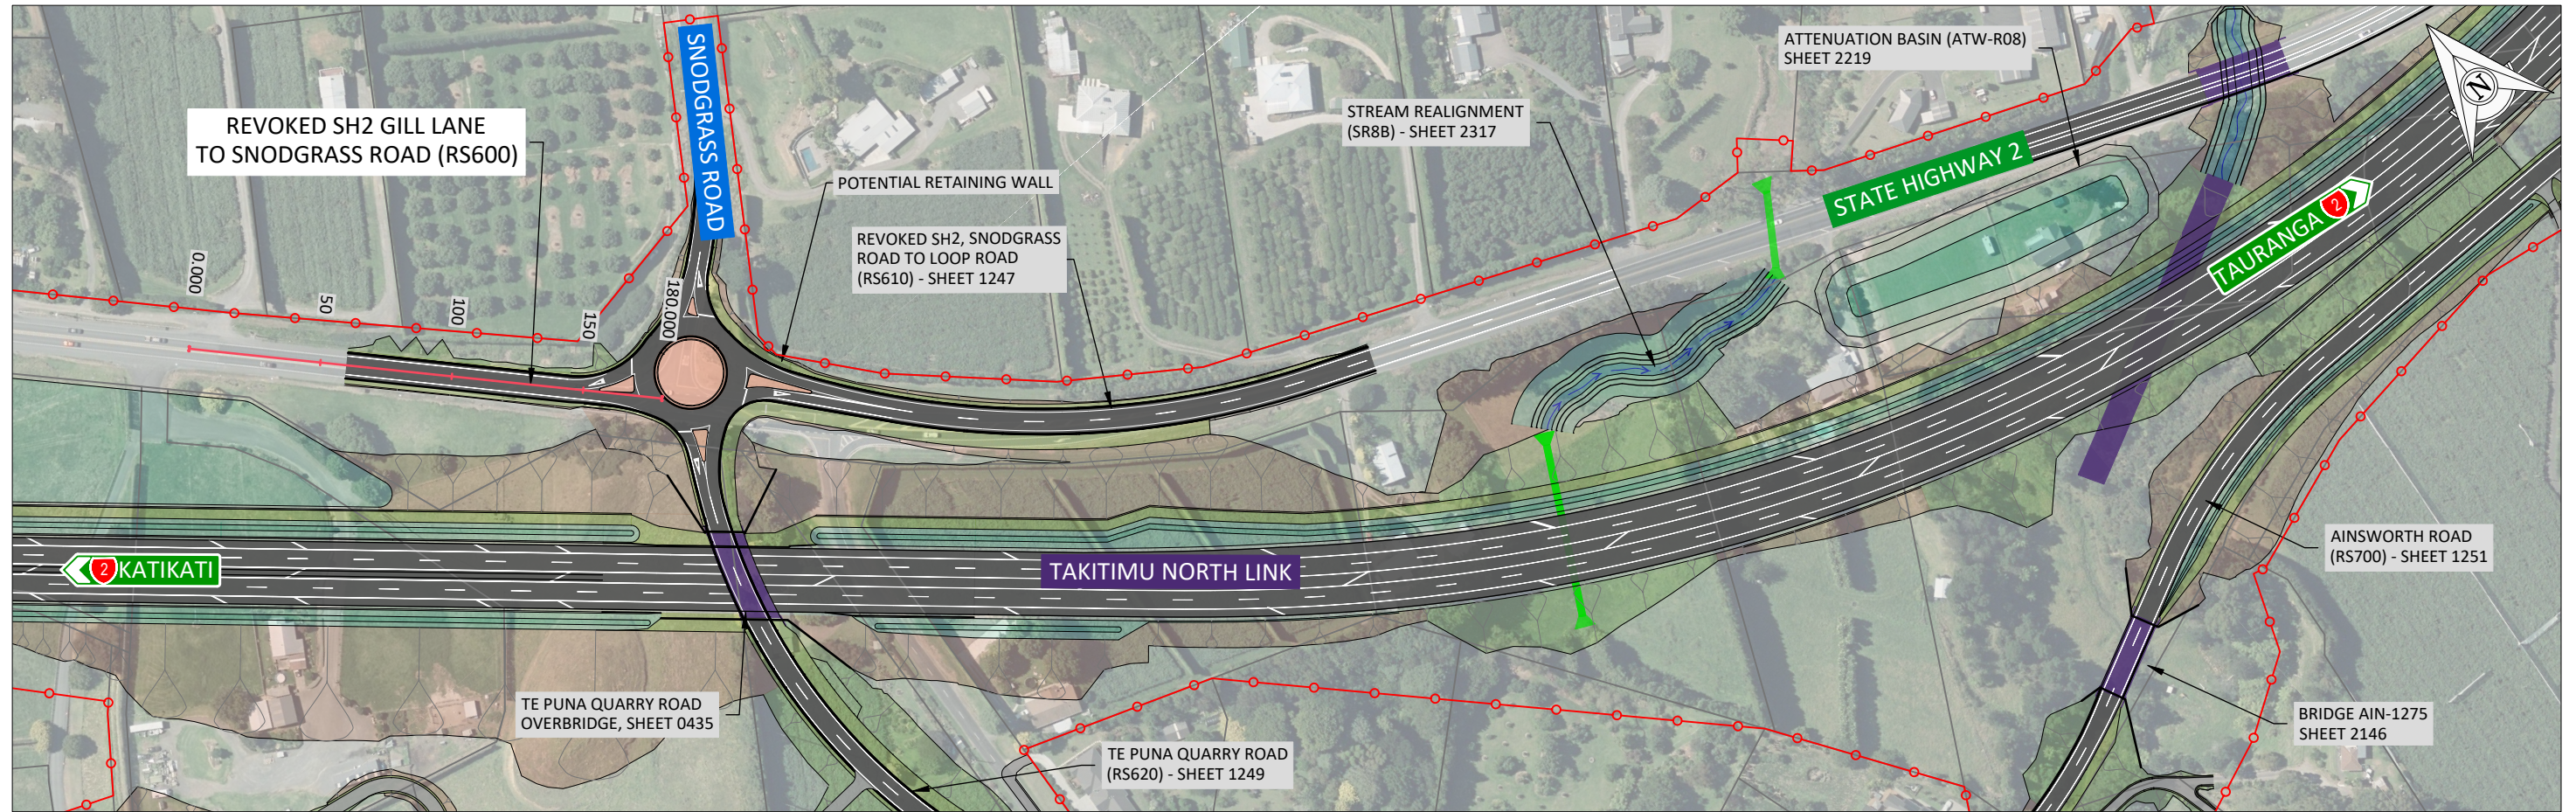

LONG SECTION ALIGNMENT RS600

HORIZONTAL SCALE 1:2500
VERTICAL SCALE 1:1250

KEY: GENERAL ARRANGEMENT

- LEGAL BOUNDARIES
- DESIGN PROFILE
- 1000 DESIGN CHAINAGE
- PROPOSED DESIGNATION BOUNDARY
- DESIGN CUT BATTER
- PROPOSED CARRIAGEWAY & MARKINGS
- DESIGN FILL BATTER
- ACCESSWAYS
- PEDESTRIAN PATH
- SERVICES BERM
- BRIDGES & BOX CULVERTS
- CULVERTS
- OPEN DRAIN/SWALE
- STORMWATER DEVICE

C:\26\5\26\10\7120\A\44702 - Takitimu North Link Stage 2_5990\03 Drawings\00144702-00-1246.dwg 28/7/2025 1:37 pm erichardson Plotted: 28 Jul 2025 1:37 pm


DESIGNED	CMC	CHECKED	CMC
DRAWN	ER	APPROVED	SGB
H	30.07.2025	FTAA APPLICATION	ER
DATE	ISSUE/REVISION DETAIL	BY	CMC
		CHK	SGB
		APPR	




PROJECT
TAKITIMU NORTH LINK
STAGE 2

DRAWING
GENERAL ARRANGEMENT
PLAN & LONG SECTION
REVOKED SH2, GILL LANE TO
SNODGRASS ROAD (RS600)

STATUS	PRELIMINARY
DATE	01.06.2023
SCALE (ORIGINAL SIZE A3)	AS SHOWN
DRAWING NUMBER	144702-00-1246
REVISION	H

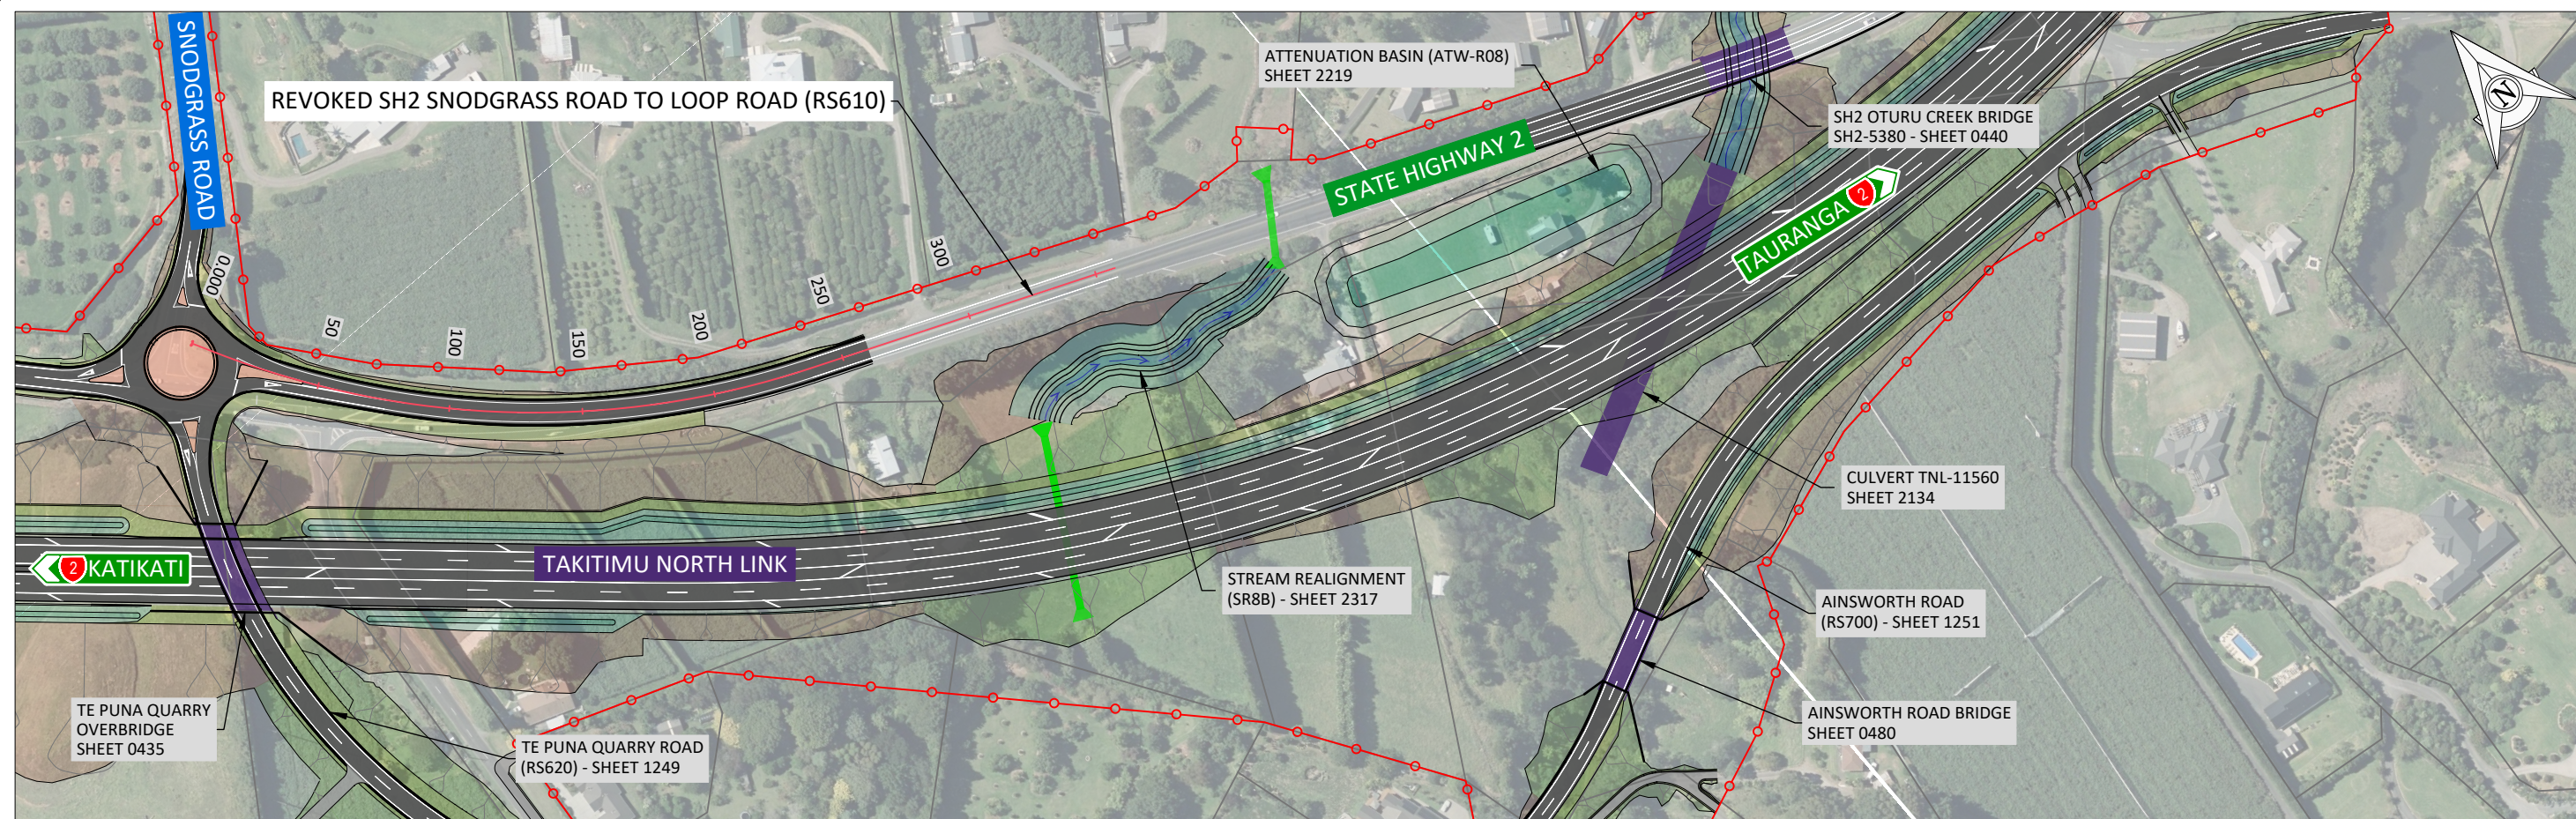


1:2500 (A3)

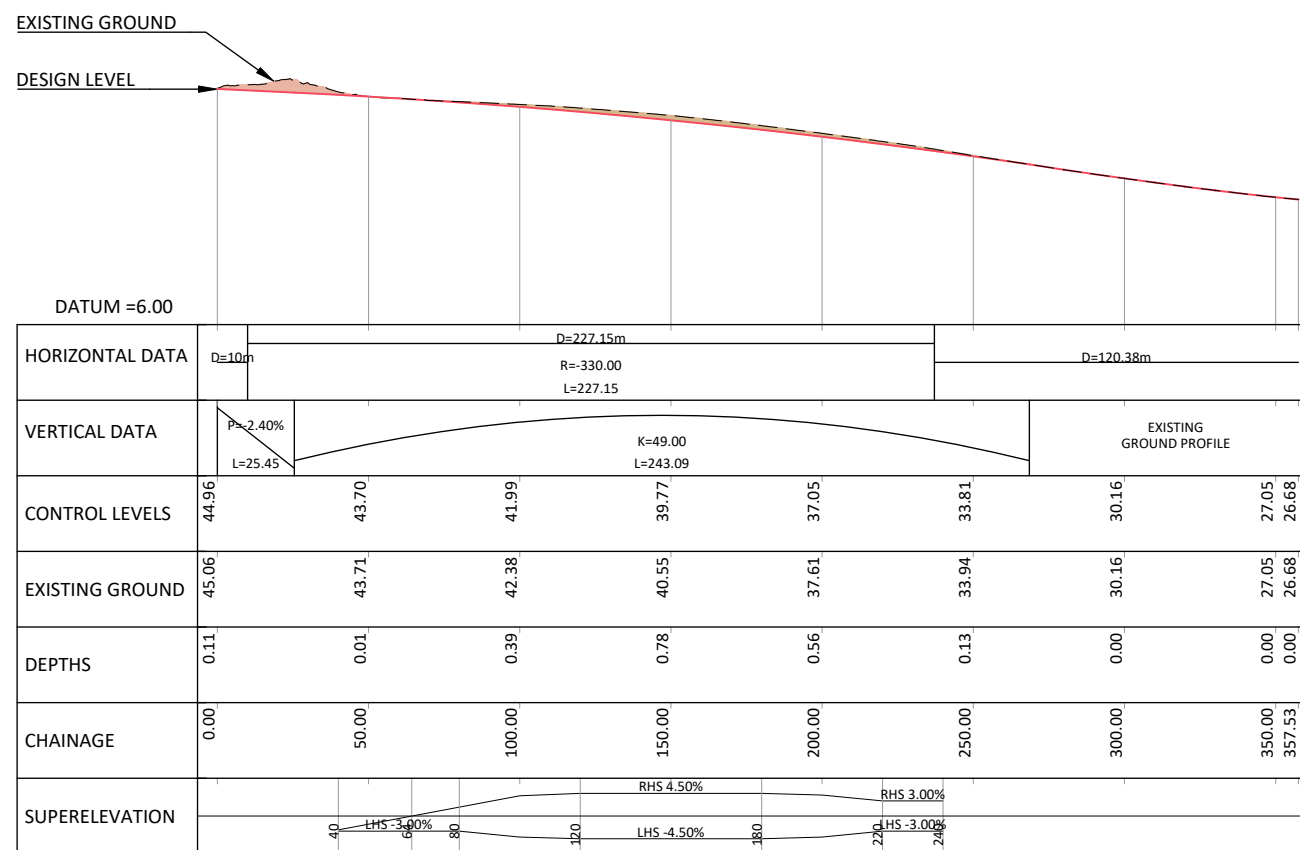

HORIZONTAL DATA										
VERTICAL DATA										
CONTROL LEVELS	44.96	43.70	41.99	39.77	37.05	33.81	30.16	27.05	26.68	
EXISTING GROUND	45.06	43.71	42.38	40.55	37.61	33.94	30.16	27.05	26.68	
DEPTHS	0.11	0.01	0.39	0.78	0.56	0.13	0.00	0.00	0.00	
CHAINAGE	0.00	50.00	100.00	150.00	200.00	250.00	300.00	350.00	357.53	
SUPERELEVATION										

HORIZONTAL SCALE 1:2500
VERTICAL SCALE 1:1250

- KEY: GENERAL ARRANGEMENT

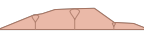- | | |
|---|---------------------------------|
|  | LEGAL BOUNDARIES |
|  | DESIGN PROFILE |
|  | DESIGN CHAINAGE |
|  | PROPOSED DESIGNATION BOUNDARY |
|  | DESIGN CUT BATTER |
|  | PROPOSED CARRIAGEWAY & MARKINGS |
|  | DESIGN FILL BATTER |
|  | ACCESSWAYS |
|  | PEDESTRIAN PATH |
|  | SERVICES BERM |
|  | BRIDGES & BOX CULVERTS |
|  | CULVERTS |
|  | OPEN DRAIN/SWALE |
|  | STORMWATER DEVICE |

[illegible]

DESIGNED	CHECKED
CMC	CMC
DRAWN	APPROVED
ER	SGB



PROJECT
TAKITIMU NORTH LINK
STAGE 2

DRAWING

GENERAL ARRANGEMENT
PLAN & LONG SECTION
REVOKED SH2, SNODGRASS ROAD
TO LOOP ROAD (RS610)

STATUS		PRELIMINARY	
DATE	01.06.2023	SCALE (ORIGINAL SIZE A3)	AS SHOWN
DRAWING NUMBER	144702-00-1247	REVISION	H

C:\1265\data\10.7.120.14\144702 - Takitimu North Link Stage 2_5090\03 Drawings\001\144702-00-1247.dwg 28/7/2025 1:37 pm erichardson Plotted: 28 Jul 2025 1:37 pm

Version 4.0 - March 2020




©copyright

100mm

SCALE FOR VALIDATING SIZE OF A3 PLOT ONLY

0

C:\26\5\144702 - Takitimu North Link Stage 2_590003 Drawings\00144702-00-1249.dwg 28/7/2025 1:37 pm en.chardson Plotted: 28 Jul 2025 1:37 pm

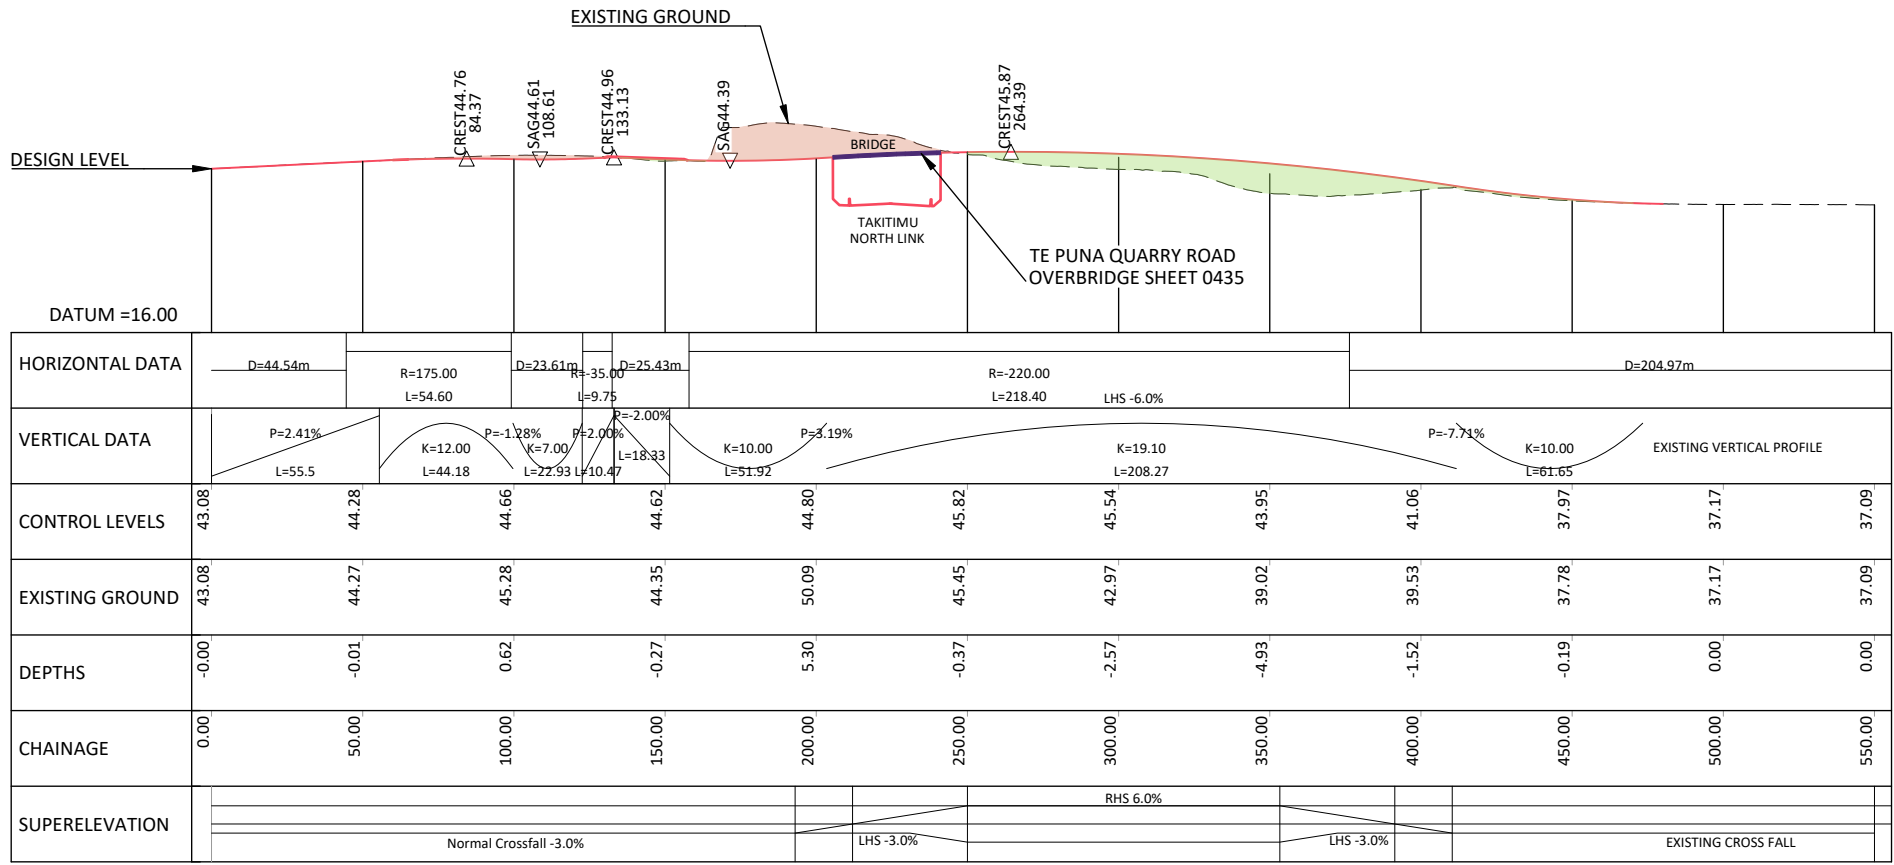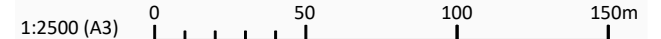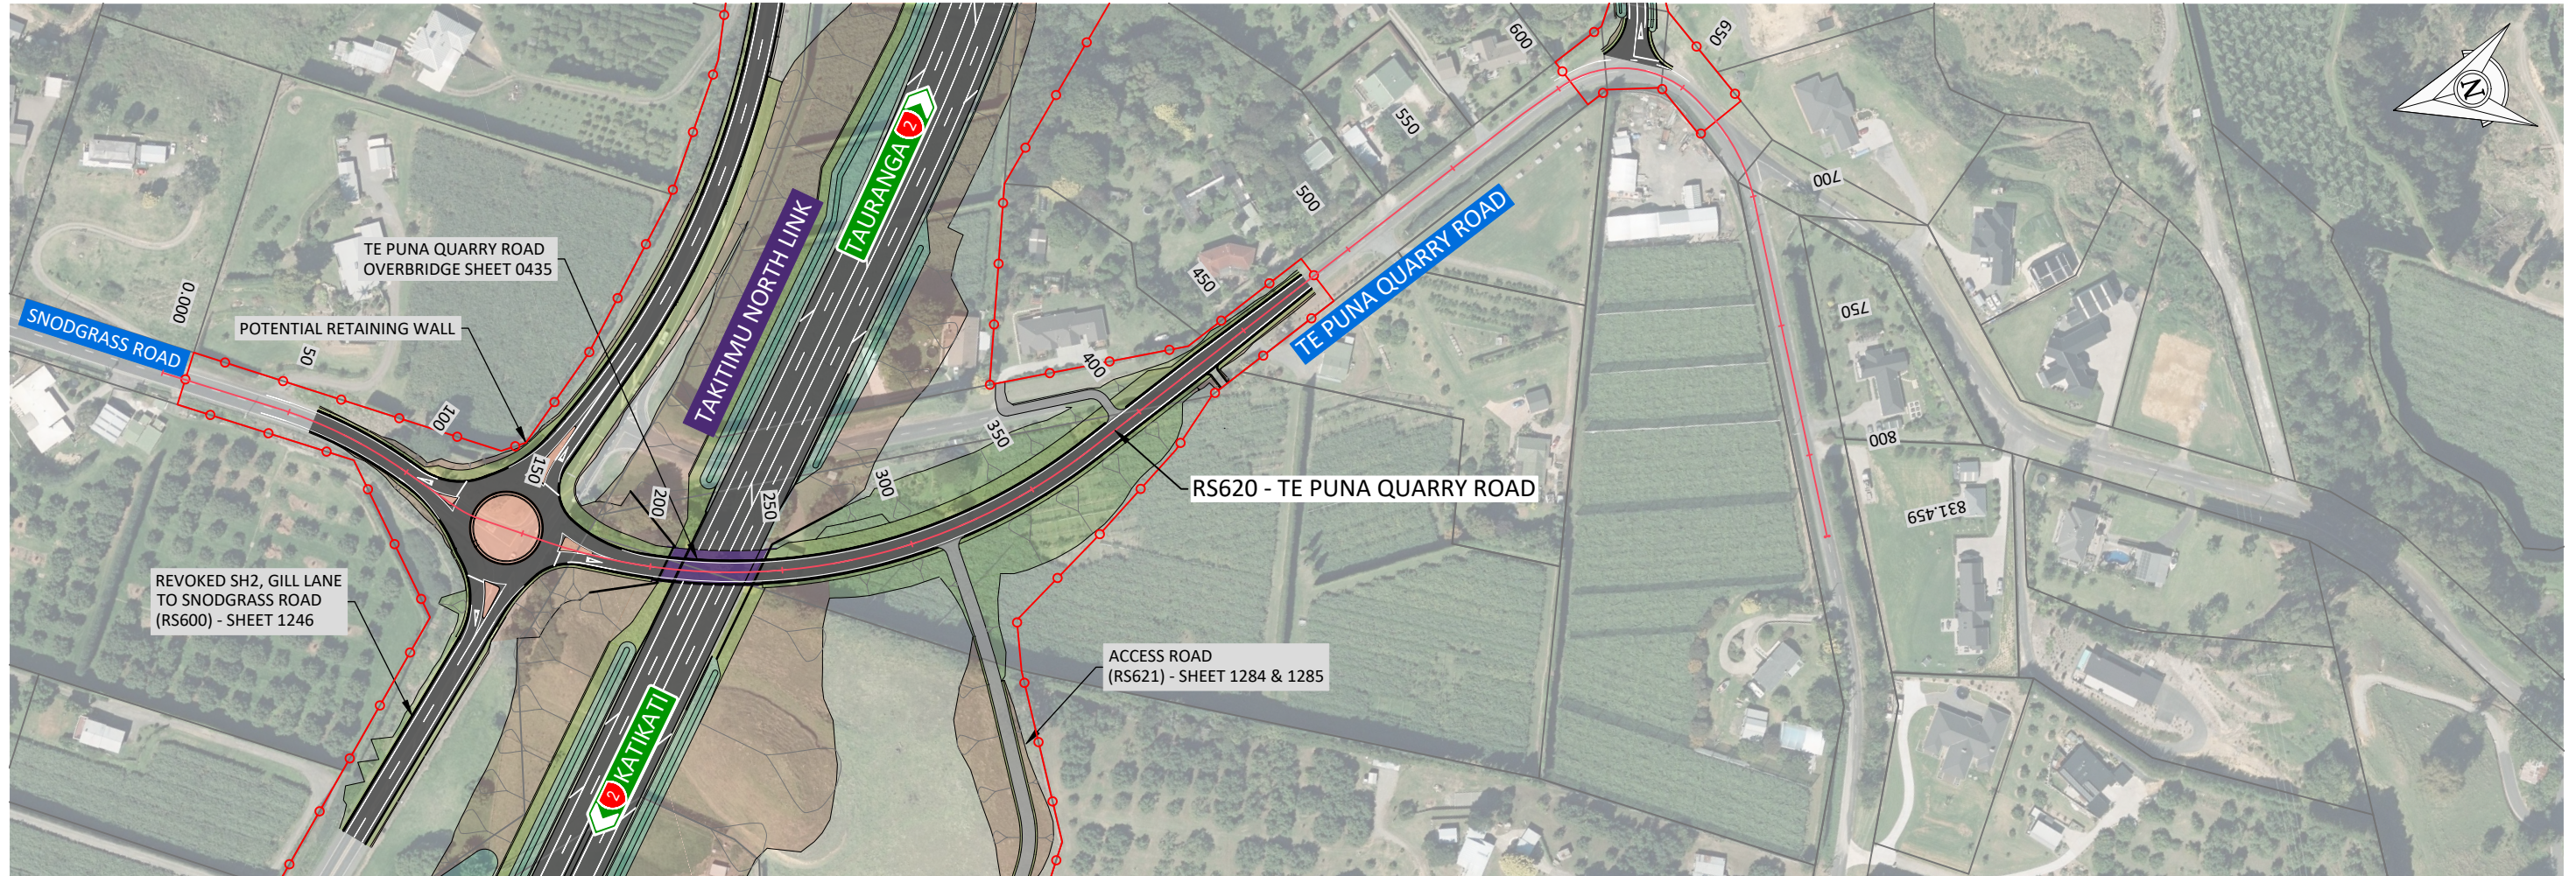

LONG SECTION ALIGNMENT RS620

KEY: GENERAL ARRANGEMENT

- LEGAL BOUNDARIES
- DESIGN PROFILE
- 1000 DESIGN CHAINAGE
- PROPOSED DESIGNATION BOUNDARY
- DESIGN CUT BATTER
- PROPOSED CARRIAGEWAY & MARKINGS
- DESIGN FILL BATTER
- ACCESSWAYS
- PEDESTRIAN PATH
- SERVICES BERM
- BRIDGES & BOX CULVERTS
- CULVERTS
- OPEN DRAIN/SWALE
- STORMWATER DEVICE

DESIGNED BRM		CHECKED CMC				CLIENT TAKITIMU NORTH LINK STAGE 2	PROJECT GENERAL ARRANGEMENT PLAN & LONG SECTION TE PUNA QUARRY ROAD (RS620)	STATUS PRELIMINARY
DRAWN ER		APPROVED SGB						
DATE 30.07.2025		DATE 04.03.2021		SCALE (ORIGINAL SIZE A3) AS SHOWN		DRAWING NUMBER 144702-00-1249		REVISION H
ISSUE/REVISION DETAIL		BY ER		CHK CMC		APPR SGB		


Version 4.0 - March 2020

100mm


SCALE FOR VALIDATING SIZE OF A3 PLOT ONLY

0

C:\2626\draw\d17120_A\144702 - Takitimu North Link Stage 2_590003 Drawings\00144702-00-1251.dwg 28/7/2025 1:37 pm erichardson Plotted: 28 Jul 2025 1:37 pm

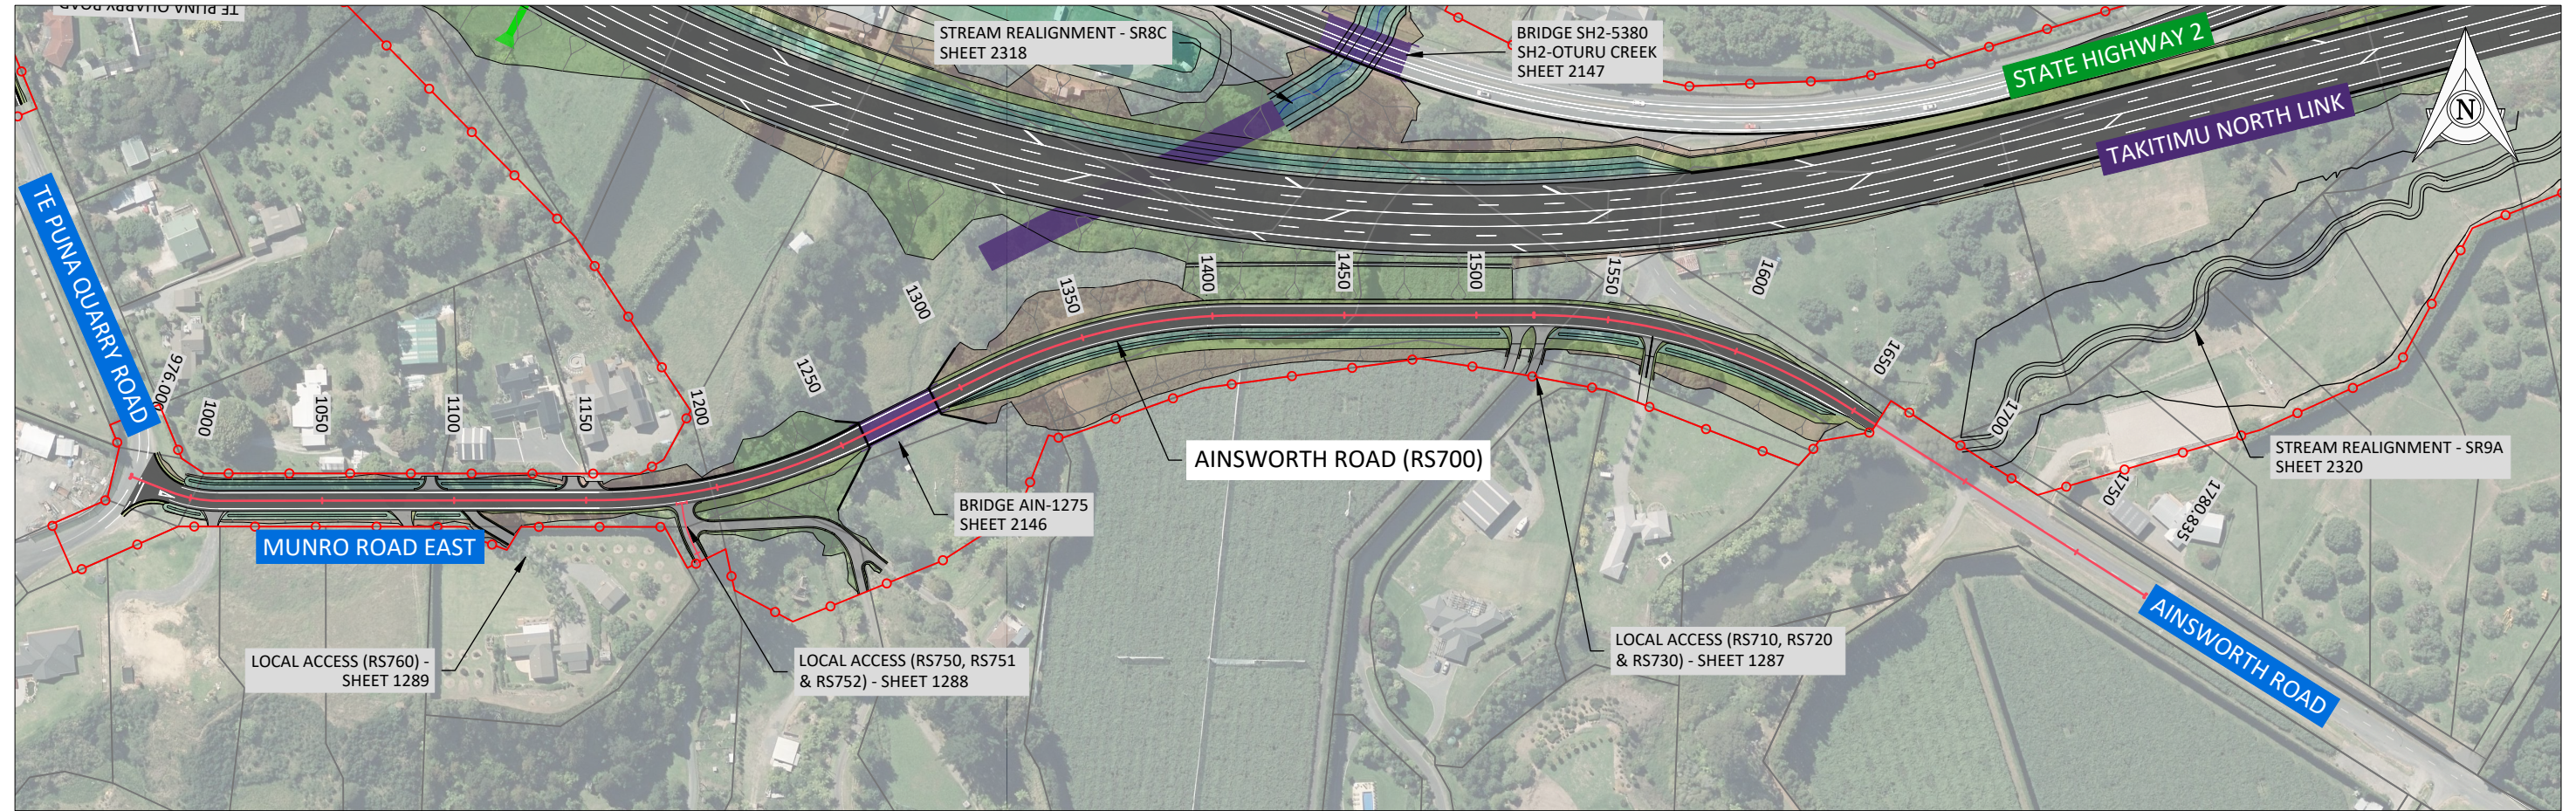

1:2500 (A3) 0 50 100 150m

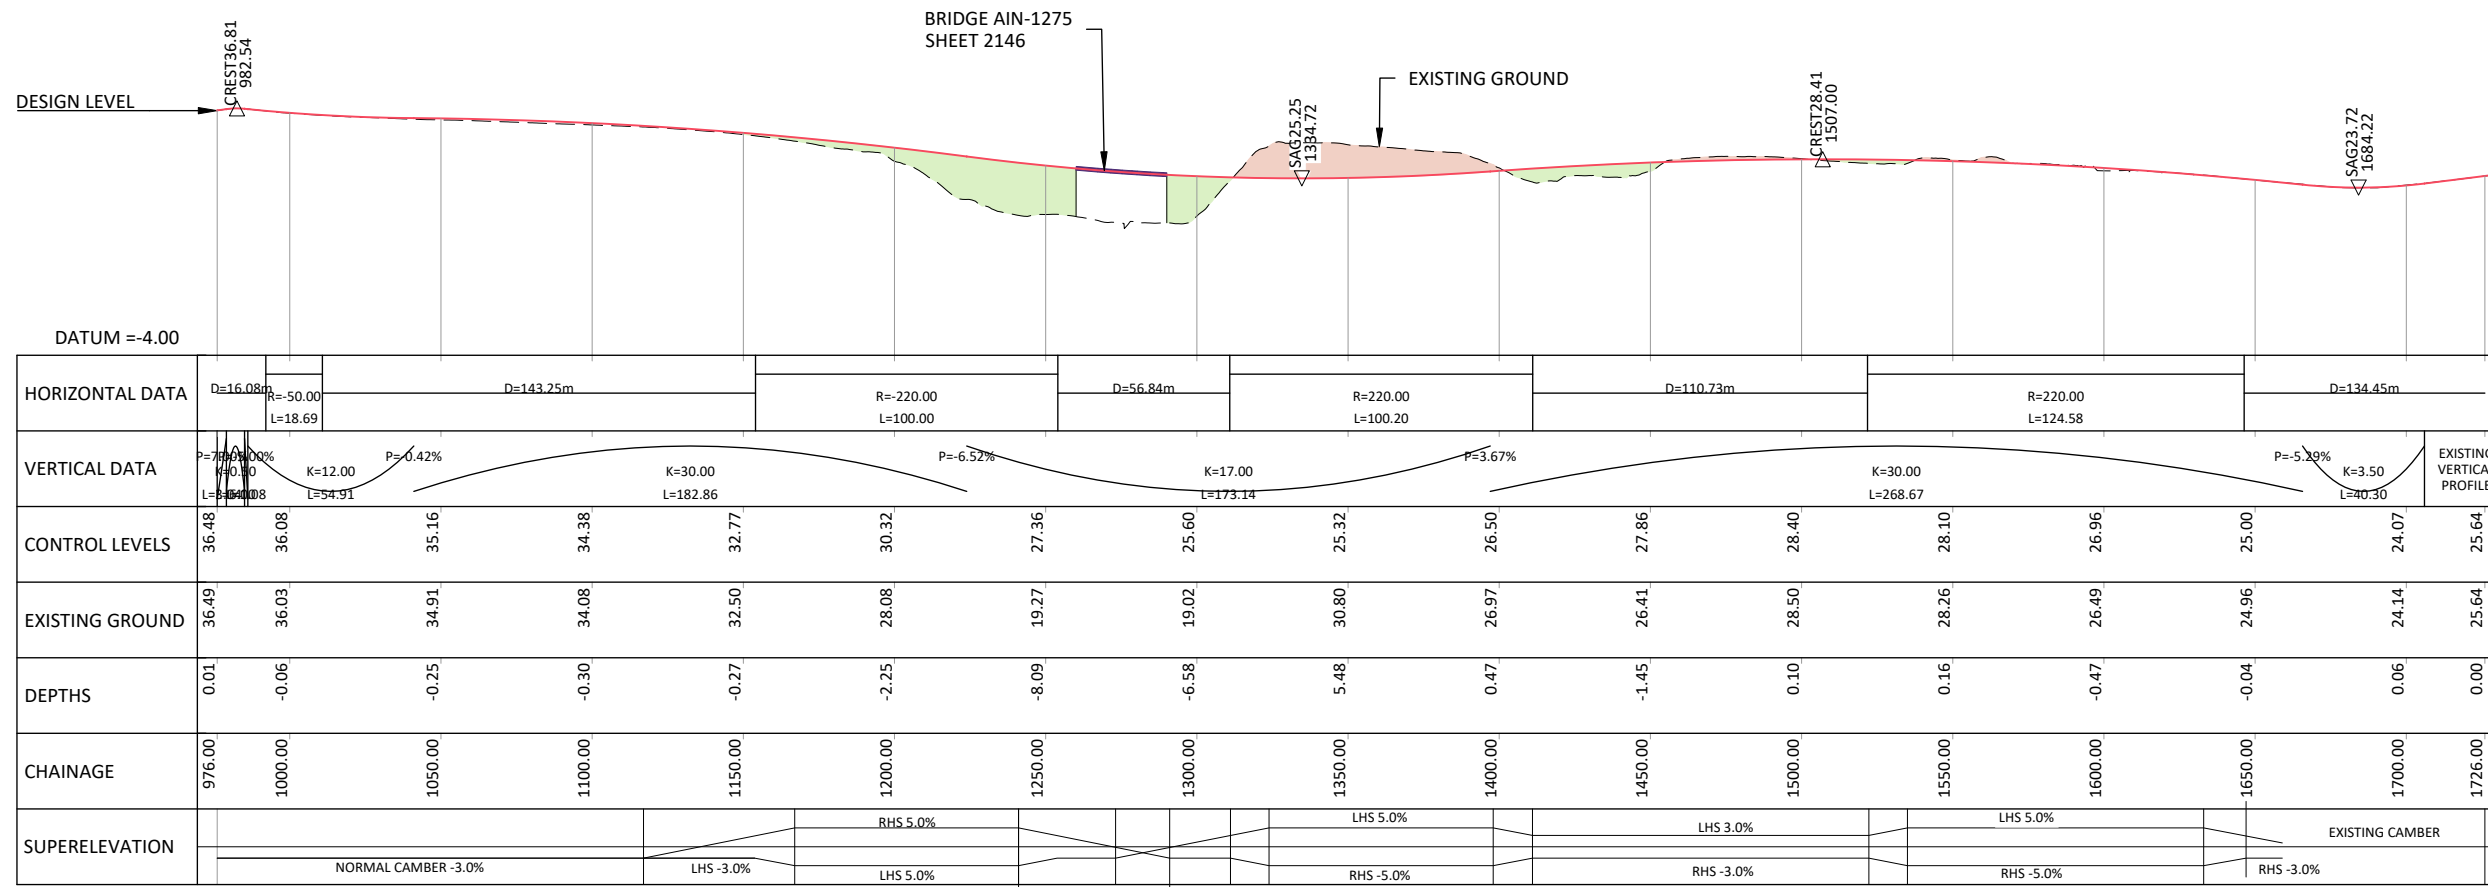


LONG SECTION ALIGNMENT RS700


HORIZONTAL SCALE 1:2500
VERTICAL SCALE 1:1250

KEY: GENERAL ARRANGEMENT




- LEGAL BOUNDARIES
- DESIGN PROFILE
- 1000 DESIGN CHAINAGE
- PROPOSED DESIGNATION BOUNDARY
- DESIGN CUT BATTER
- PROPOSED CARRIAGEWAY & MARKINGS
- DESIGN FILL BATTER
- ACCESSWAYS
- PEDESTRIAN PATH
- SERVICES BERM
- BRIDGES & BOX CULVERTS
- CULVERTS
- OPEN DRAIN/SWALE
- STORMWATER DEVICE

DESIGNED BN				CHECKED CMC												PROJECT TAKITIMU NORTH LINK STAGE 2				DRAWING GENERAL ARRANGEMENT PLAN & LONG SECTION AINS WORTH ROAD (RS700)				STATUS PRELIMINARY			
DRAWN ER				APPROVED SGB																				DATE 01.06.2023			
H 30.07.2025				FTAA APPLICATION				ER CMC				SGB				DRAWING NUMBER 144702-00-1251				REVISION H							
DATE				ISSUE/REVISION DETAIL				BY CHK				APPR				Version 4.0 - March 2020				©copyright							

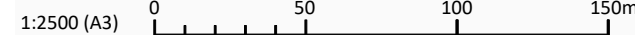

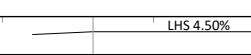HORIZONTAL DATA	D=294.93m							D=286.89m					D=65.84m		D=152.81m	
								R=-400.00							R=800.00	
	L=286.89					L=152.81										
VERTICAL DATA	DESIGN PROFILE ADOPTS EXISING PROFILE															
CONTROL LEVELS	29.81	26.79	24.60	23.36	22.45	21.83	22.01	23.52	24.89	25.55	25.47	24.97	24.66	24.61	24.08	23.29
EXISTING GROUND	29.81	26.79	24.60	23.36	22.45	21.83	22.01	23.52	24.89	25.55	25.47	24.97	24.66	24.61	24.08	23.29
DEPTHS	0.00	0.00	0.00	0.00	0.00	0.00	0.00	0.00	0.00	0.00	0.00	0.00	0.00	0.00	0.00	0.00
CHAINAGE	0.00	50.00	100.00	150.00	200.00	250.00	300.00	350.00	400.00	450.00	500.00	550.00	600.00	650.00	700.00	750.00
SUPERELEVATION																LHS 4.50%
																RHS -4.50%

HORIZONTAL SCALE 1:2500
VERTICAL SCALE 1:1250

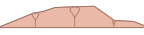 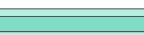	LEGAL BOUNDARIES
	DESIGN PROFILE
	DESIGN CHAINAGE
	PROPOSED DESIGNATION BOUNDARY
	DESIGN CUT BATTER
	PROPOSED CARRIAGEWAY & MARKINGS
	DESIGN FILL BATTER
	ACCESSWAYS
	PEDESTRIAN PATH
	SERVICES BERM
	BRIDGES & BOX CULVERTS
	CULVERTS
	OPEN DRAIN/SWALE
	STORMWATER DEVICE

[illegible]

DESIGNED	CHECKED
IVS	CMC
DRAWN	APPROVED
ER	SGB



PROJECT
TAKITIMU NORTH LINK
STAGE 2

DRAWING

GENERAL ARRANGEMENT
PLAN & LONG SECTION
EXISTING SH2 (RS800)
SHEET 1




STATUS		PRELIMINARY	
DATE	14.03.2023	SCALE (ORIGINAL SIZE A3)	AS SHOWN
DRAWING NUMBER	144702-00-1252	REVISION	H

100mm

SCALE FOR VALIDATING SIZE OF A3 PLOT ONLY

0


C:\126\sketch\10.71.120\A\144702 - Takitimu North Link Stage 2_599003 Drawings\100144702-00-1253.dwg 28/7/2025 1:37 pm erichardson Plotted: 28 Jul 2025 1:37 pm

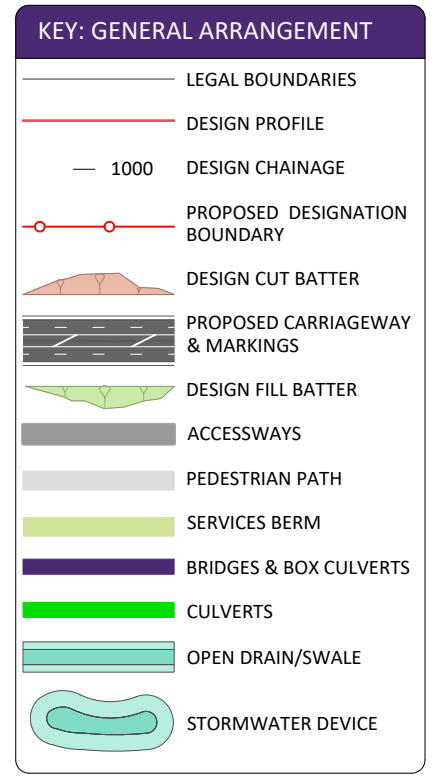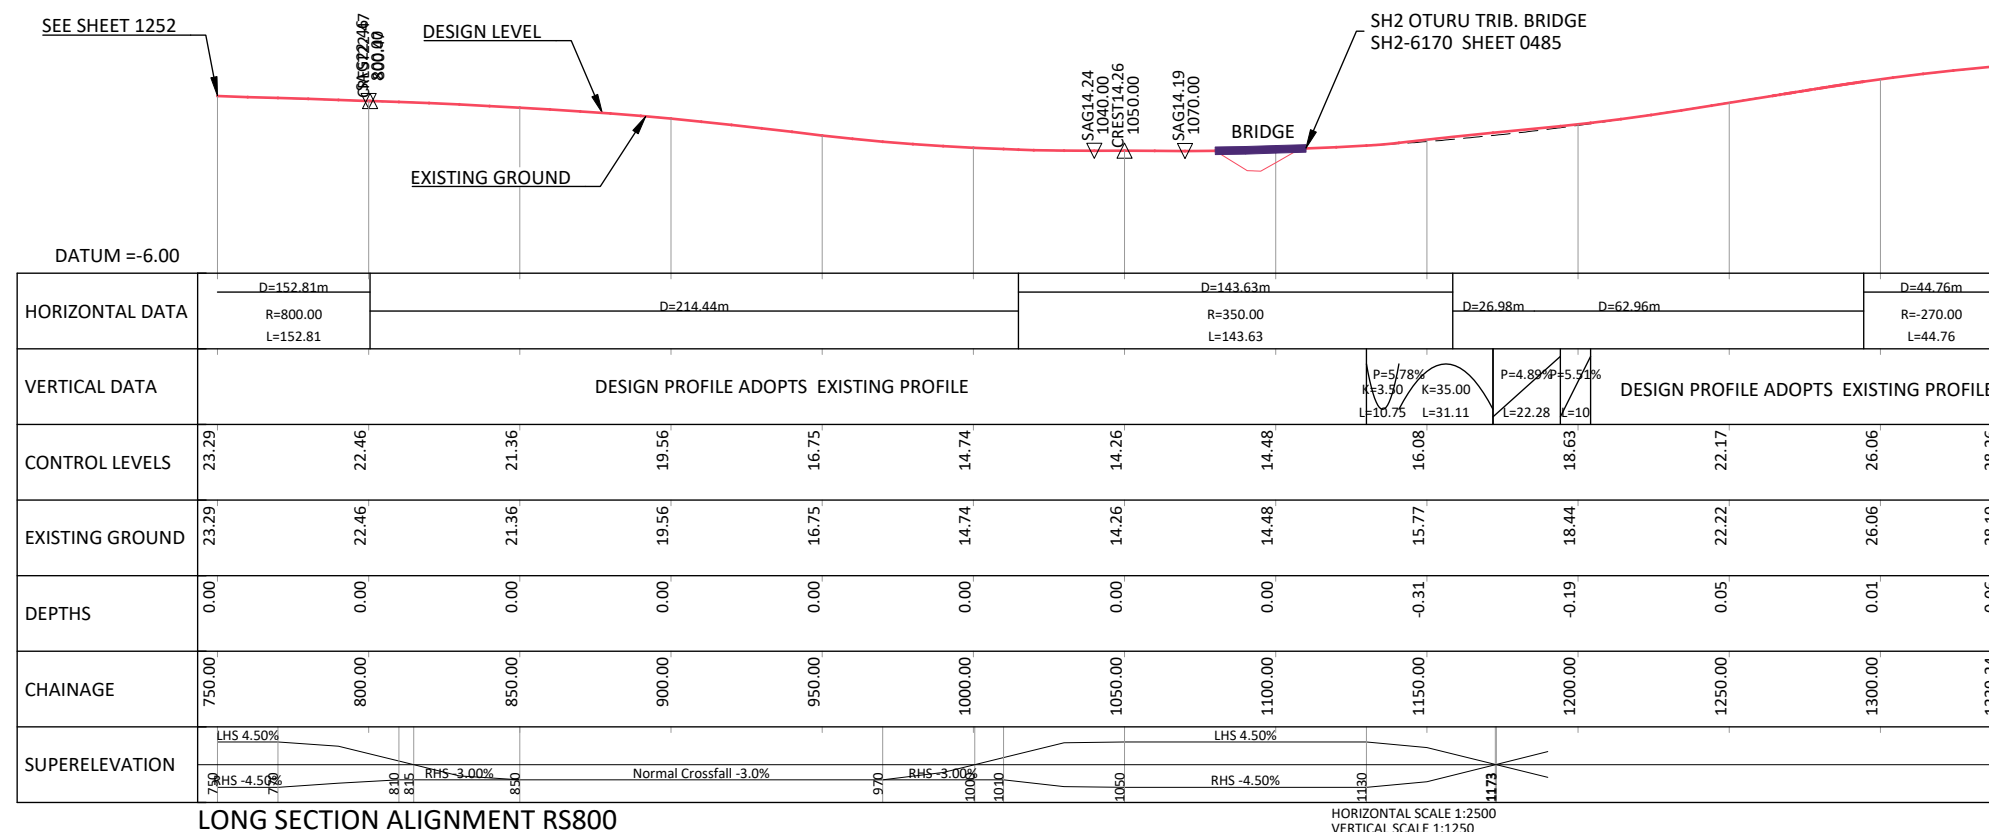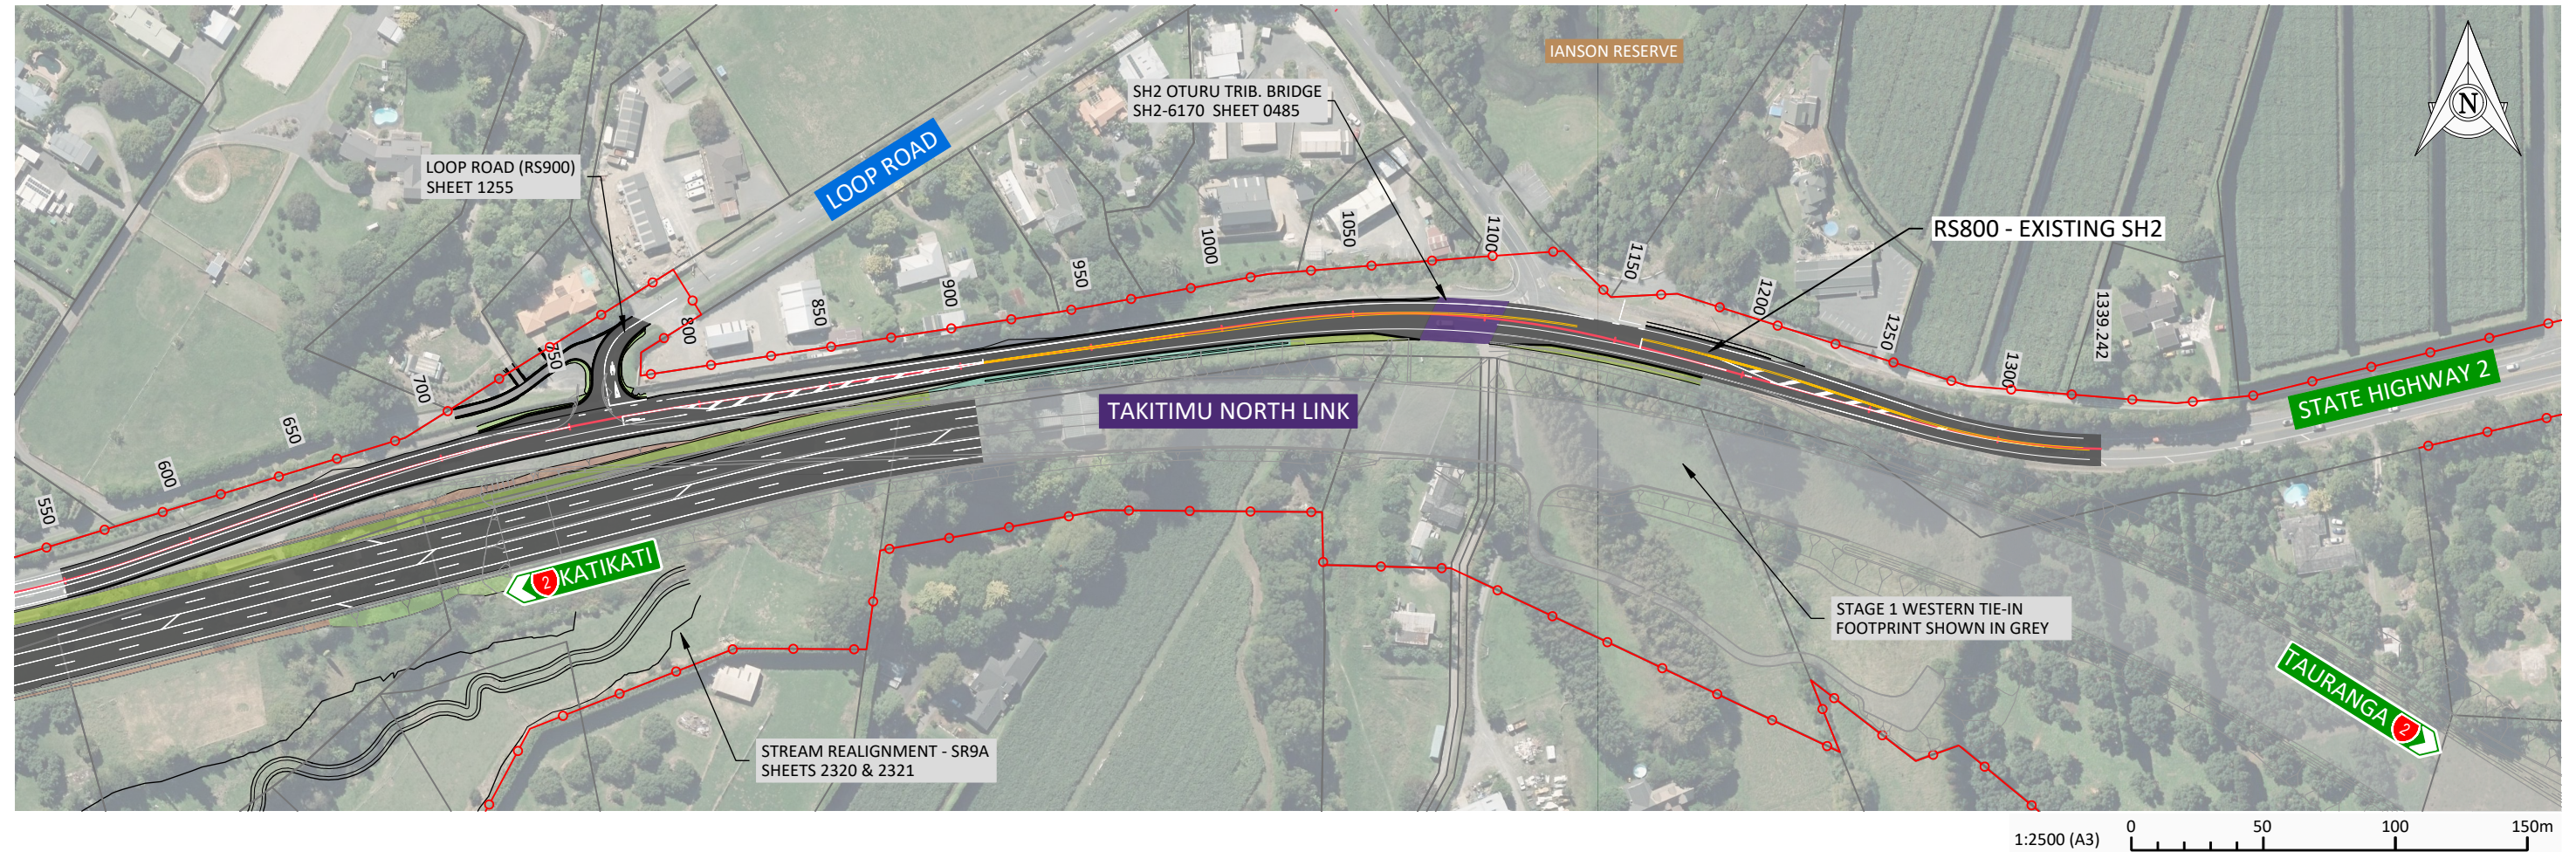



DESIGNED BRM				CHECKED CMC				DRAWN ER				APPROVED SGB			
H				DATE				ISSUE/REVISION DETAIL				BY			
30.07.2025				FTAA APPLICATION				ER				CMC			
Version 4.0 - March 2020															

								PROJECT TAKITIMU NORTH LINK STAGE 2				DRAWING GENERAL ARRANGEMENT PLAN & LONG SECTION EXISTING SH2 (RS800) SHEET 2			
STATUS PRELIMINARY				DATE 01.06.2023				SCALE (ORIGINAL SIZE A3) AS SHOWN				DRAWING NUMBER 144702-00-1253			
												REVISION H			

©copyright

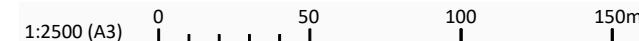

KEY: GENERAL ARRANGEMENT

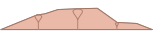 	LEGAL BOUNDARIES
	DESIGN PROFILE
	DESIGN CHAINAGE
	PROPOSED DESIGNATION BOUNDARY
	DESIGN CUT BATTER
	PROPOSED CARRIAGEWAY & MARKINGS
	DESIGN FILL BATTER
	ACCESSWAYS
	PEDESTRIAN PATH
	SERVICES BERM
	BRIDGES & BOX CULVERTS
	CULVERTS
	OPEN DRAIN/SWALE
	STORMWATER DEVICE

DESIGNED	CHECKED
CMC	CMC
DRAWN	APPROVED
ER	SGB



DRAWING
GENERAL ARRANGEMENT
PLAN & LONG SECTION
LOOP ROAD (RS900)

STATUS		PRELIMINARY	
DATE 01.06.2023		SCALE (ORIGINAL SIZE A3) AS SHOWN	
DRAWING NUMBER 144702-00-1255		REVISION H	