
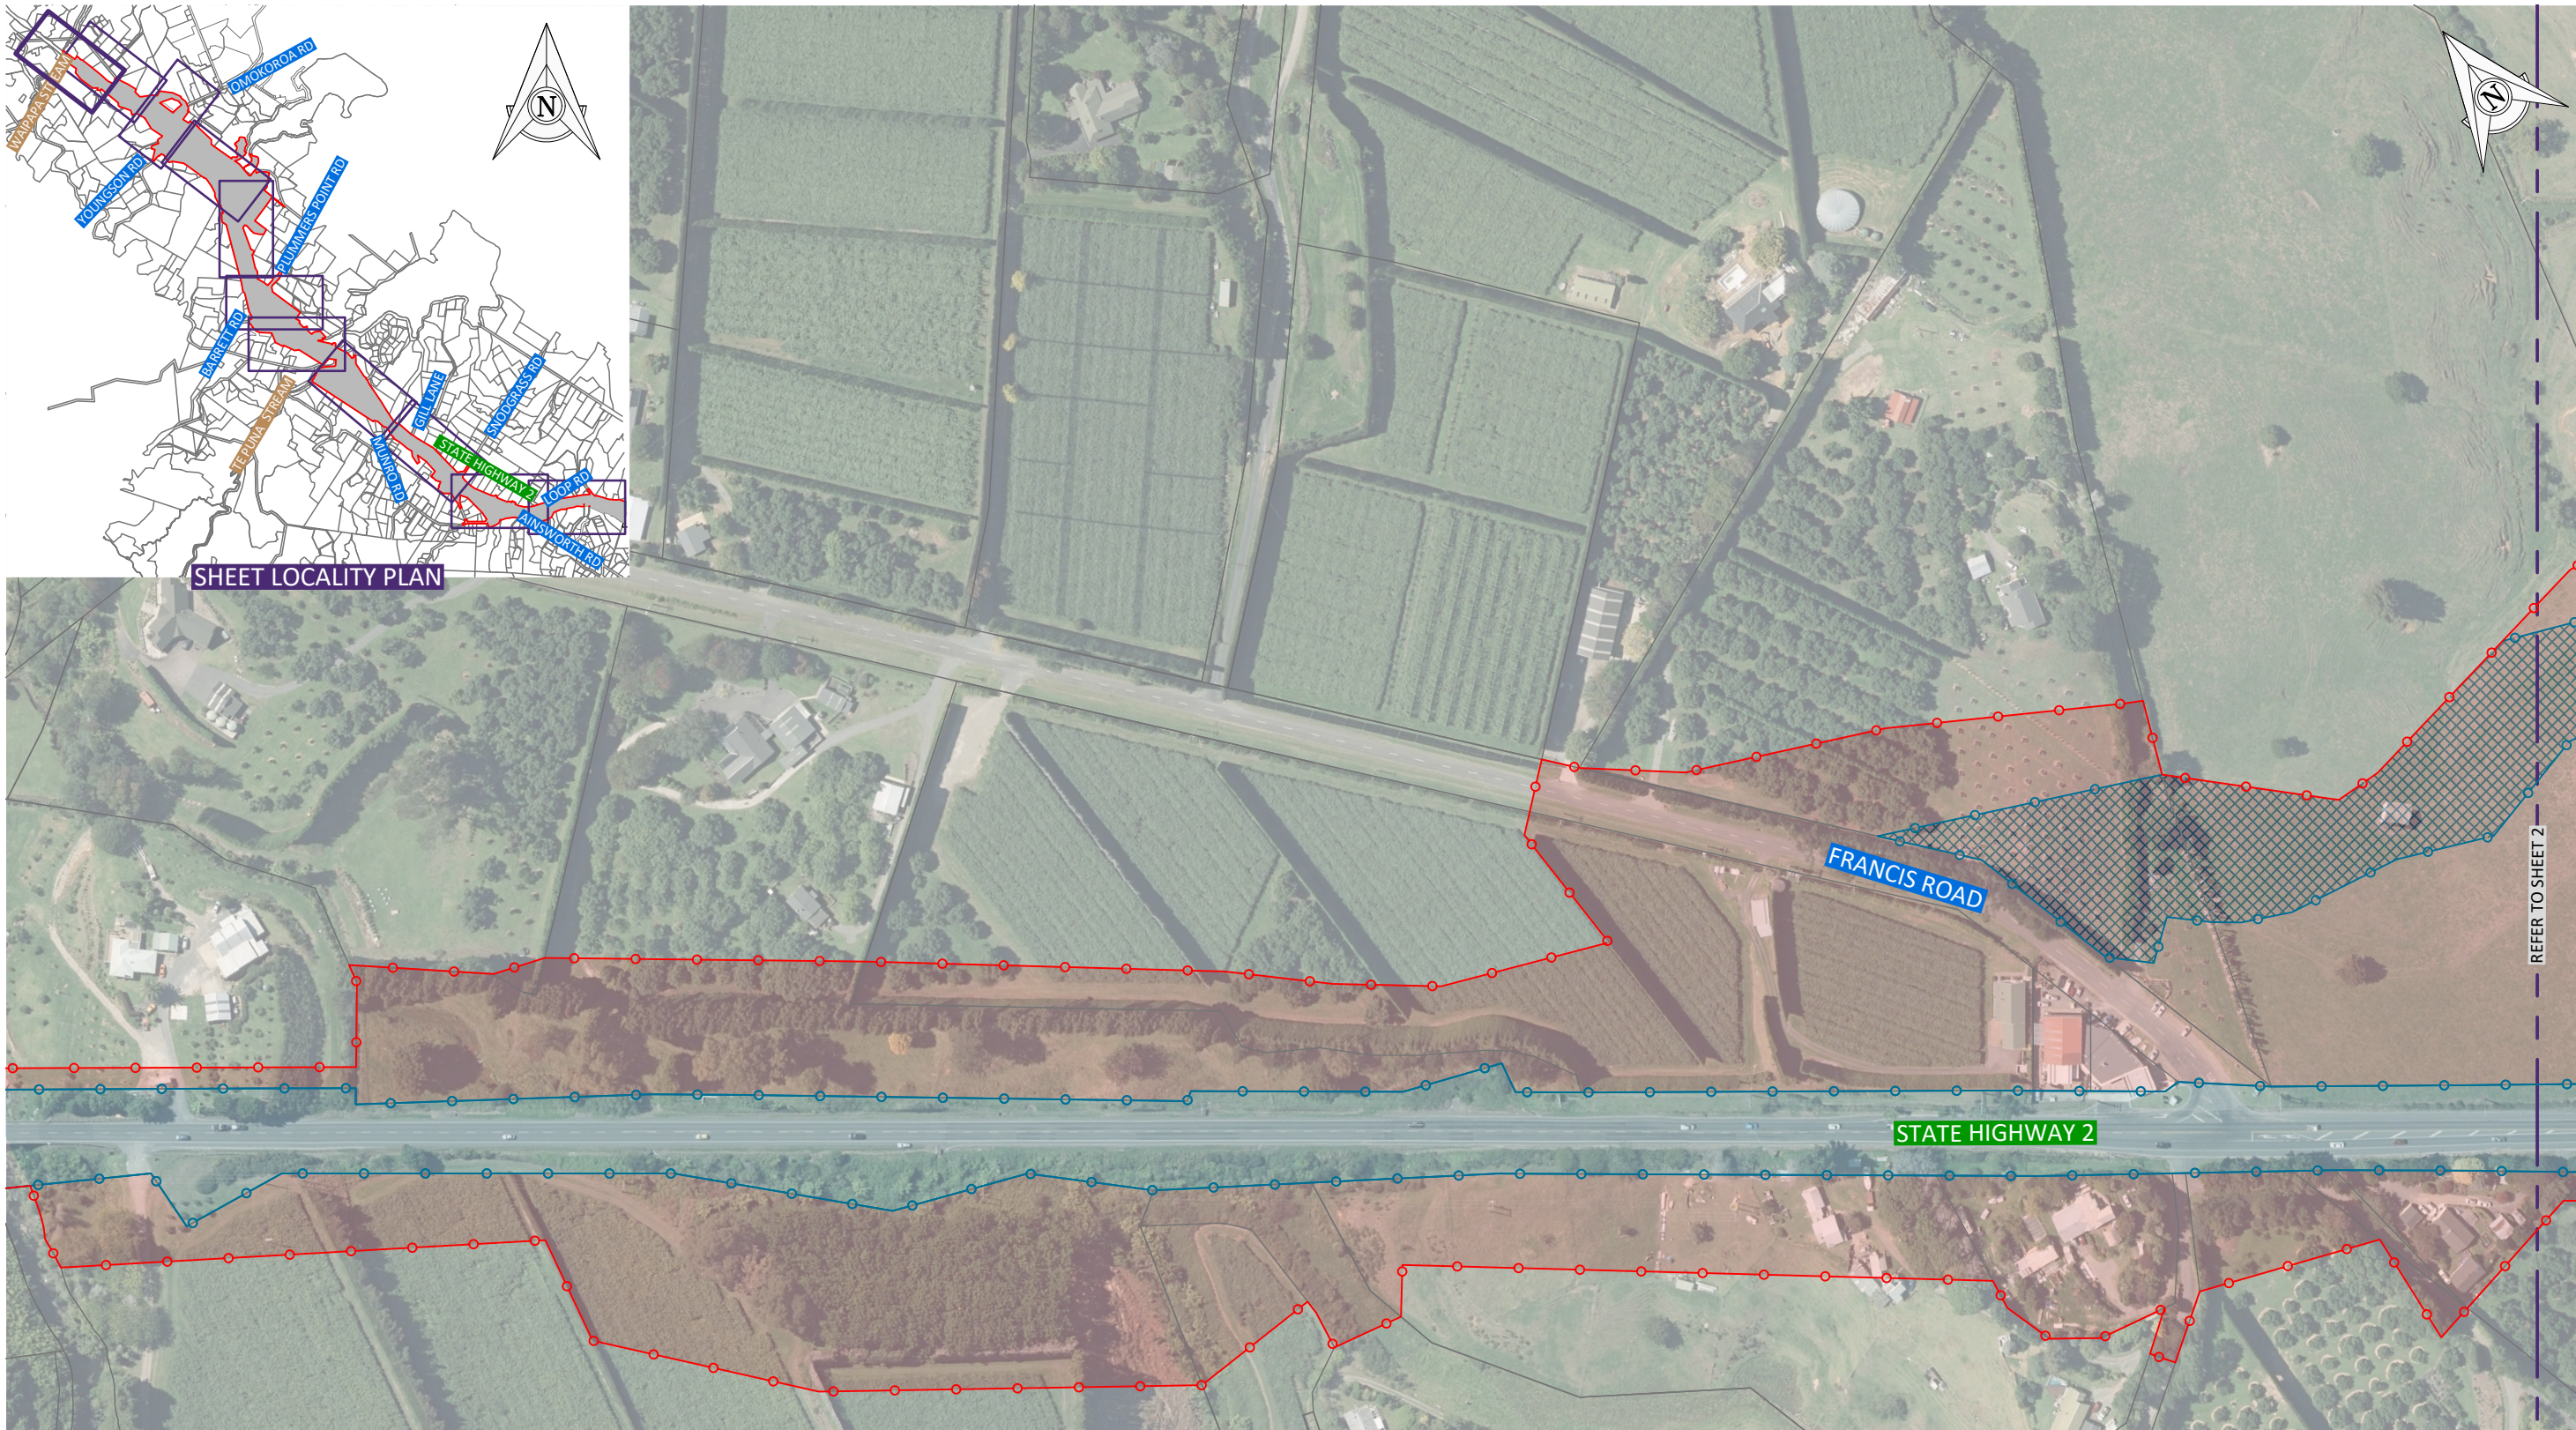


C:\26\data\10.71.20.1\A\44702 - Takitimu North Link Stage 2_5950\03 Drawings\100144702-00-7511.dwg 28/7/2025 3:22 pm erichardson Plotted: 28 Jul 2025 3:22 pm
Version 4.0 - March 2020

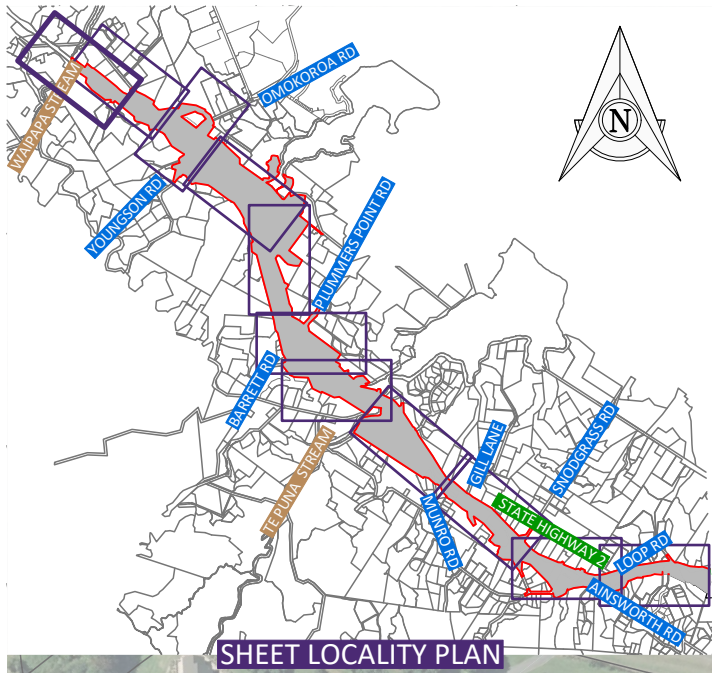

1:2500 (A3) 0 50 100 150m

KEY:

- PROPERTY BOUNDARY
- EXISTING D203 DESIGNATION
- EXISTING D181 DESIGNATION
- PROPOSED ALTERATION TO DESIGNATION

F	30.07.2025	FTAA APPLICATION	ER	JO	SGB	DESIGNED	CHECKED
E	02.07.2025	FTAA APPLICATION - DRAFT	ER	CMC	SGB	CMC	SGB
D	15.11.2024	CONSENT APPLICATION UPDATED ISSUE	ER	JO	SGB	DRAWN	APPROVED
C	11.06.2024	DESIGNATION UPDATED	ER	JO	SGB	ER	-
B	31.03.2022	ISSUED FOR WAKA KOTAHI REVIEW	ER	CMC	SGB		
A	21.01.2022	INITIAL ISSUE	ER	SGB	SGB		
	DATE	ISSUE/REVISION DETAIL	BY	CHK	APPR		



PROJECT
TAKITIMU NORTH LINK
STAGE 2

DRAWING
PROPOSED ALTERATION
TO DESIGNATION PLAN
SHEET 1


STATUS PRELIMINARY	
DATE 18.01.2022	SCALE (ORIGINAL SIZE A3) 1:2500
DRAWING NUMBER 144702-00-7511	REVISION E

100mm

SCALE FOR VALIDATING SIZE OF A3 PLOT ONLY

0

C:\26\data\10.71.20.1\A\44702 - Takitimu North Link Stage 2_590003 Drawings\100144702-00-7512.dwg 28/7/2025 3:22 pm erichardson Plotted: 28 Jul 2025 3:22 pm

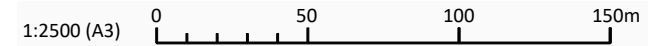

KEY:	
	PROPERTY BOUNDARY
	EXISTING D203 DESIGNATION
	EXISTING D181 DESIGNATION
	PROPOSED ALTERATION TO DESIGNATION

F	30.07.2025	FTAA APPLICATION	ER	JO	SGB
E	02.07.2025	FTAA APPLICATION - DRAFT	ER	CMC	SGB
D	15.11.2024	CONSENT APPLICATION UPDATED ISSUE	ER	JO	SGB
C	11.06.2024	DESIGNATION UPDATED	ER	JO	SGB
B	31.03.2022	ISSUED FOR WAKA KOTAHI REVIEW	ER	CMC	SGB
A	21.01.2022	INITIAL ISSUE	ER	SGB	SGB
	DATE	ISSUE/REVISION DETAIL	BY	CHK	APPR

DESIGNED	CHECKED
CMC	SGB
DRAWN	APPROVED
ER	-



PROJECT
TAKITIMU NORTH LINK
STAGE 2

DRAWING
PROPOSED ALTERATION
TO DESIGNATION PLAN
SHEET 2


STATUS	
PRELIMINARY	
DATE	SCALE (ORIGINAL SIZE A3)
18.01.2022	1:2500
DRAWING NUMBER	REVISION
144702-00-7512	E

100mm

SCALE FOR VALIDATING SIZE OF A3 PLOT ONLY

0

C:\26\data\10.71.20.1\A\44702 - Takitimu North Link Stage 2_590003 Drawings\100144702-00-7513.dwg 28/7/2025 3:23 pm erichardson Plotted: 28 Jul 2025 3:23 pm

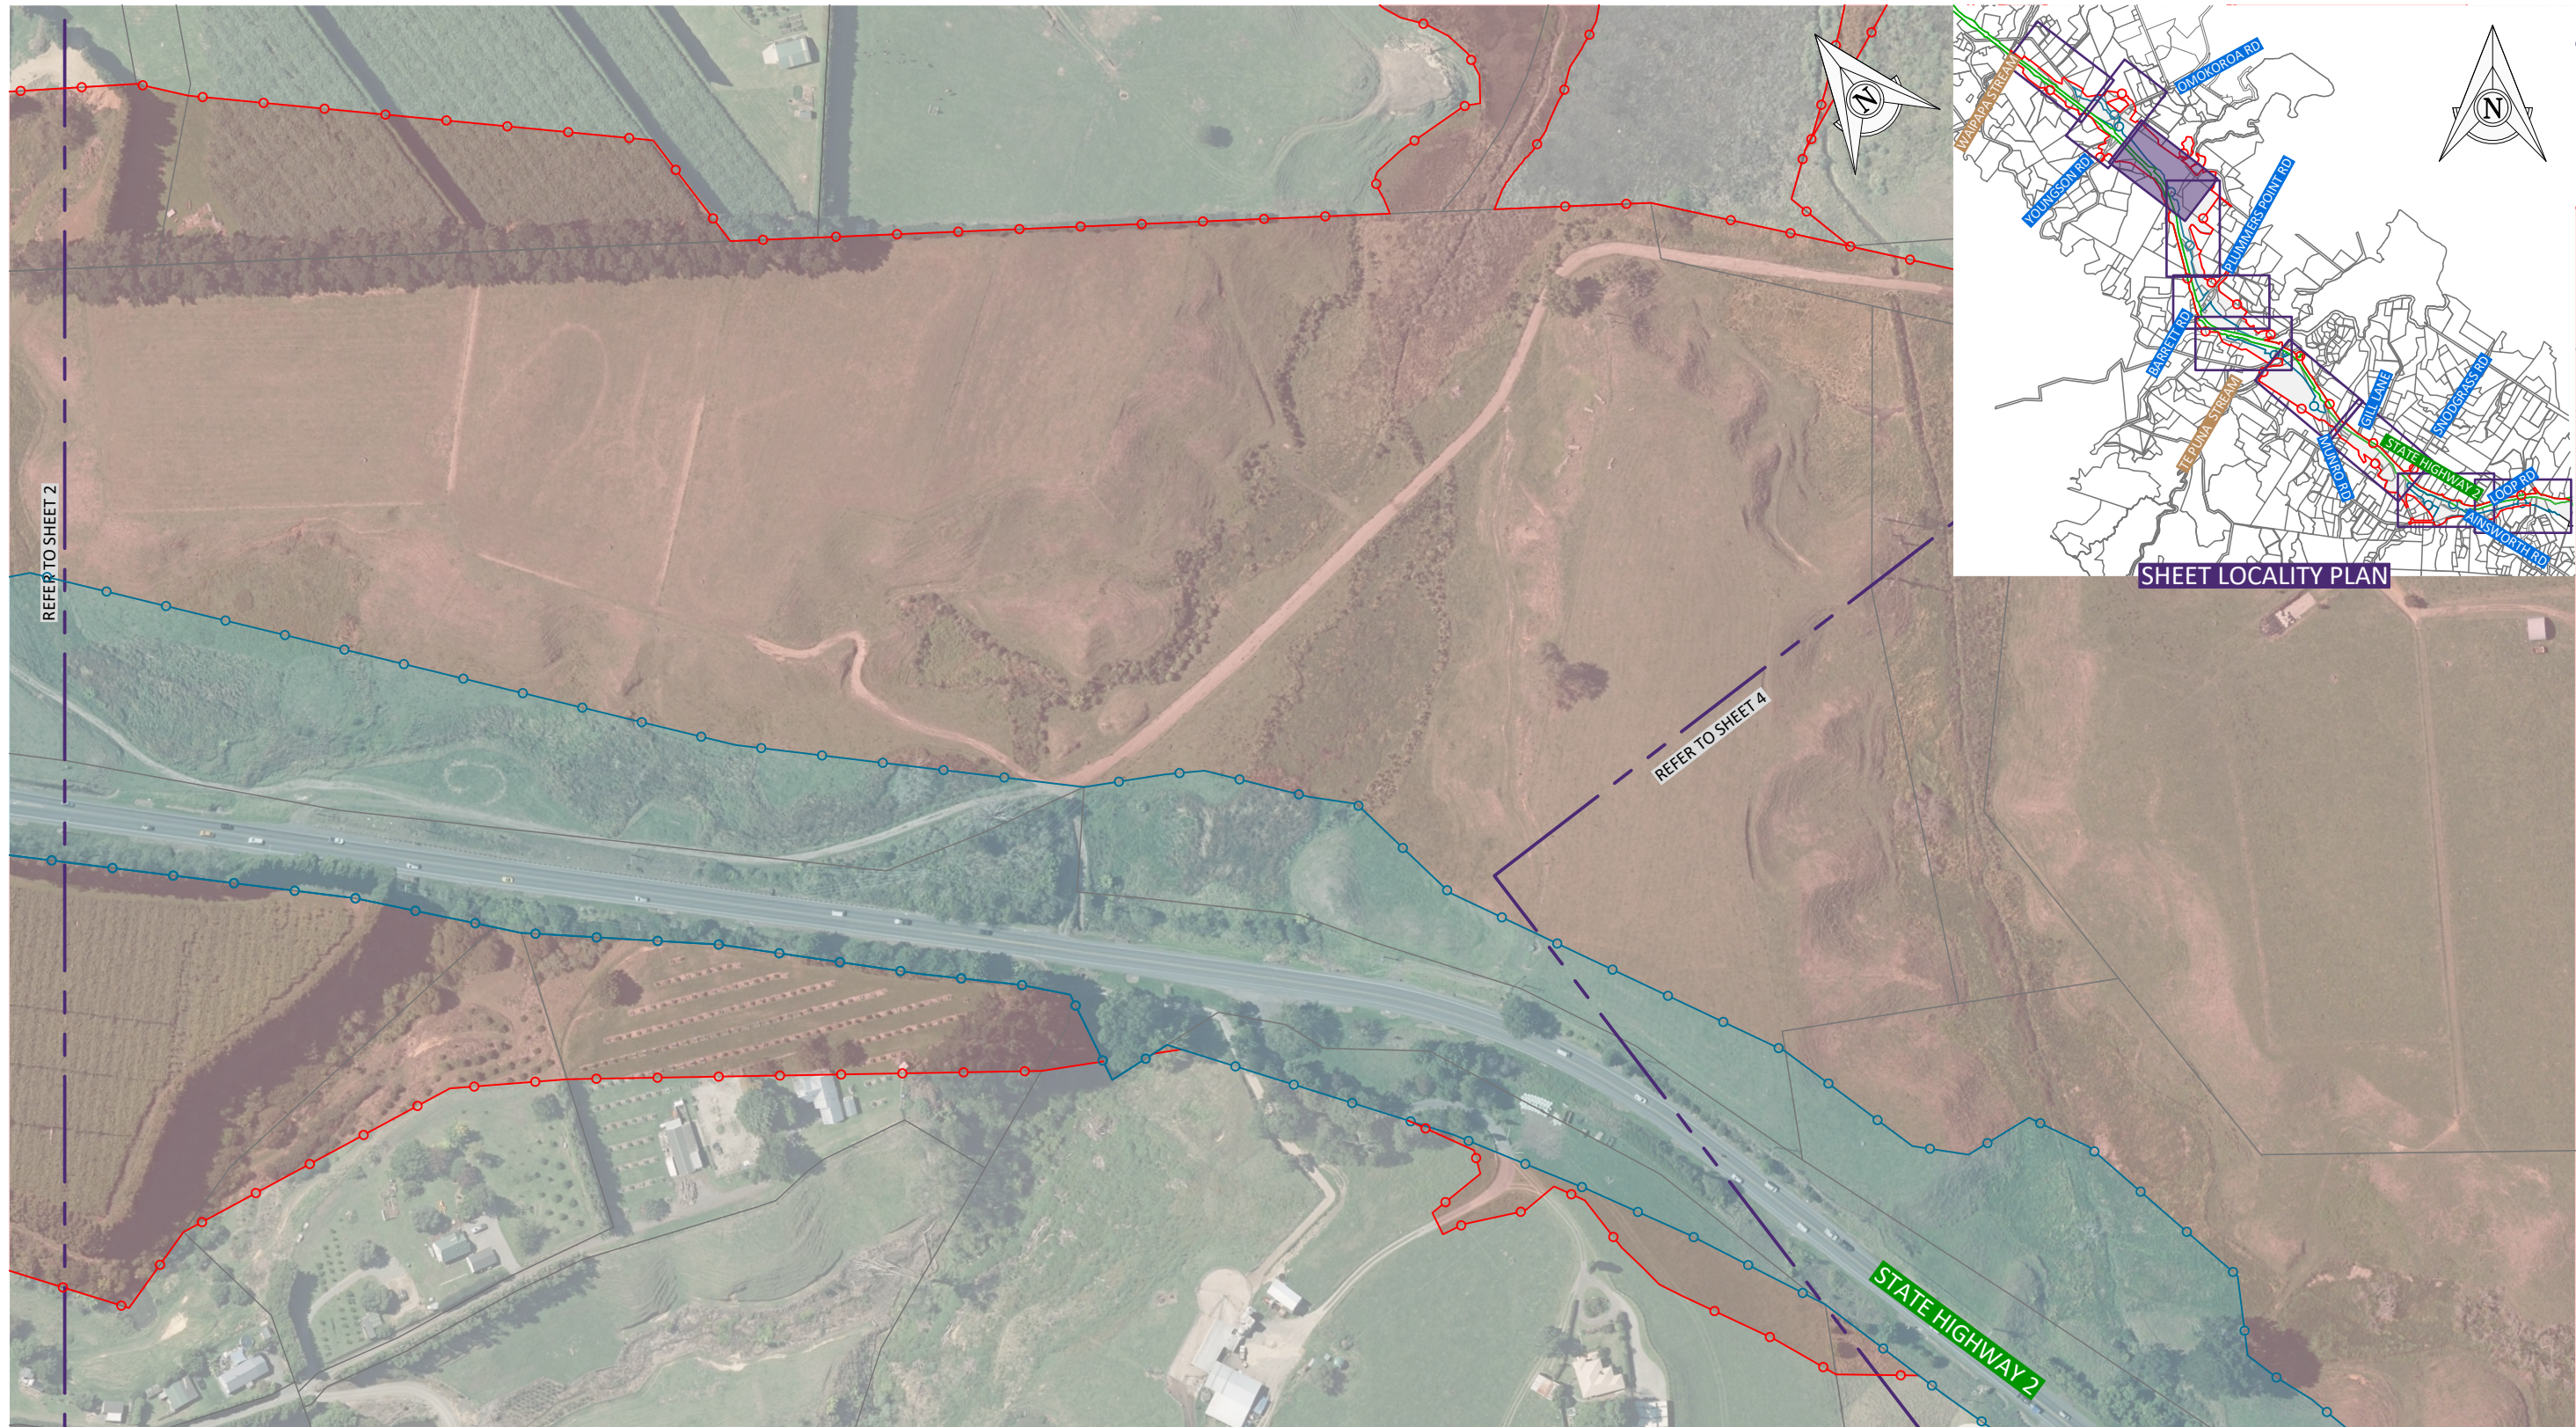

1:2500 (A3) 0 50 100 150m

KEY:	
	PROPERTY BOUNDARY
	EXISTING D203 DESIGNATION
	EXISTING D181 DESIGNATION
	PROPOSED ALTERATION TO DESIGNATION

F	30.07.2025	FTAA APPLICATION	ER	JO	SGB	DESIGNED	CHECKED
E	02.07.2025	FTAA APPLICATION - DRAFT	ER	CMC	SGB	CMC	SGB
D	15.11.2024	CONSENT APPLICATION UPDATED ISSUE	ER	JO	SGB	DRAWN	APPROVED
C	11.06.2024	DESIGNATION UPDATED	ER	JO	SGB	ER	-
B	31.03.2022	ISSUED FOR WAKA KOTAHI REVIEW	ER	CMC	SGB		
A	21.01.2022	INITIAL ISSUE	ER	SGB	SGB		
	DATE	ISSUE/REVISION DETAIL	BY	CHK	APPR		



PROJECT
TAKITIMU NORTH LINK
STAGE 2

DRAWING
PROPOSED ALTERATION
TO DESIGNATION PLAN
SHEET 3


STATUS	
PRELIMINARY	
DATE	18.01.2022
SCALE (ORIGINAL SIZE A3)	1:2500
DRAWING NUMBER	144702-00-7513
REVISION	E

100mm

SCALE FOR VALIDATING SIZE OF A3 PLOT ONLY

0

C:\2626\data\10_7120_A\144702 - Takitimu North Link Stage 2_590003 Drawings\100144702-00-7514.dwg 28/7/2025 3:23 pm erichardson Plotted: 28 Jul 2025 3:23 pm

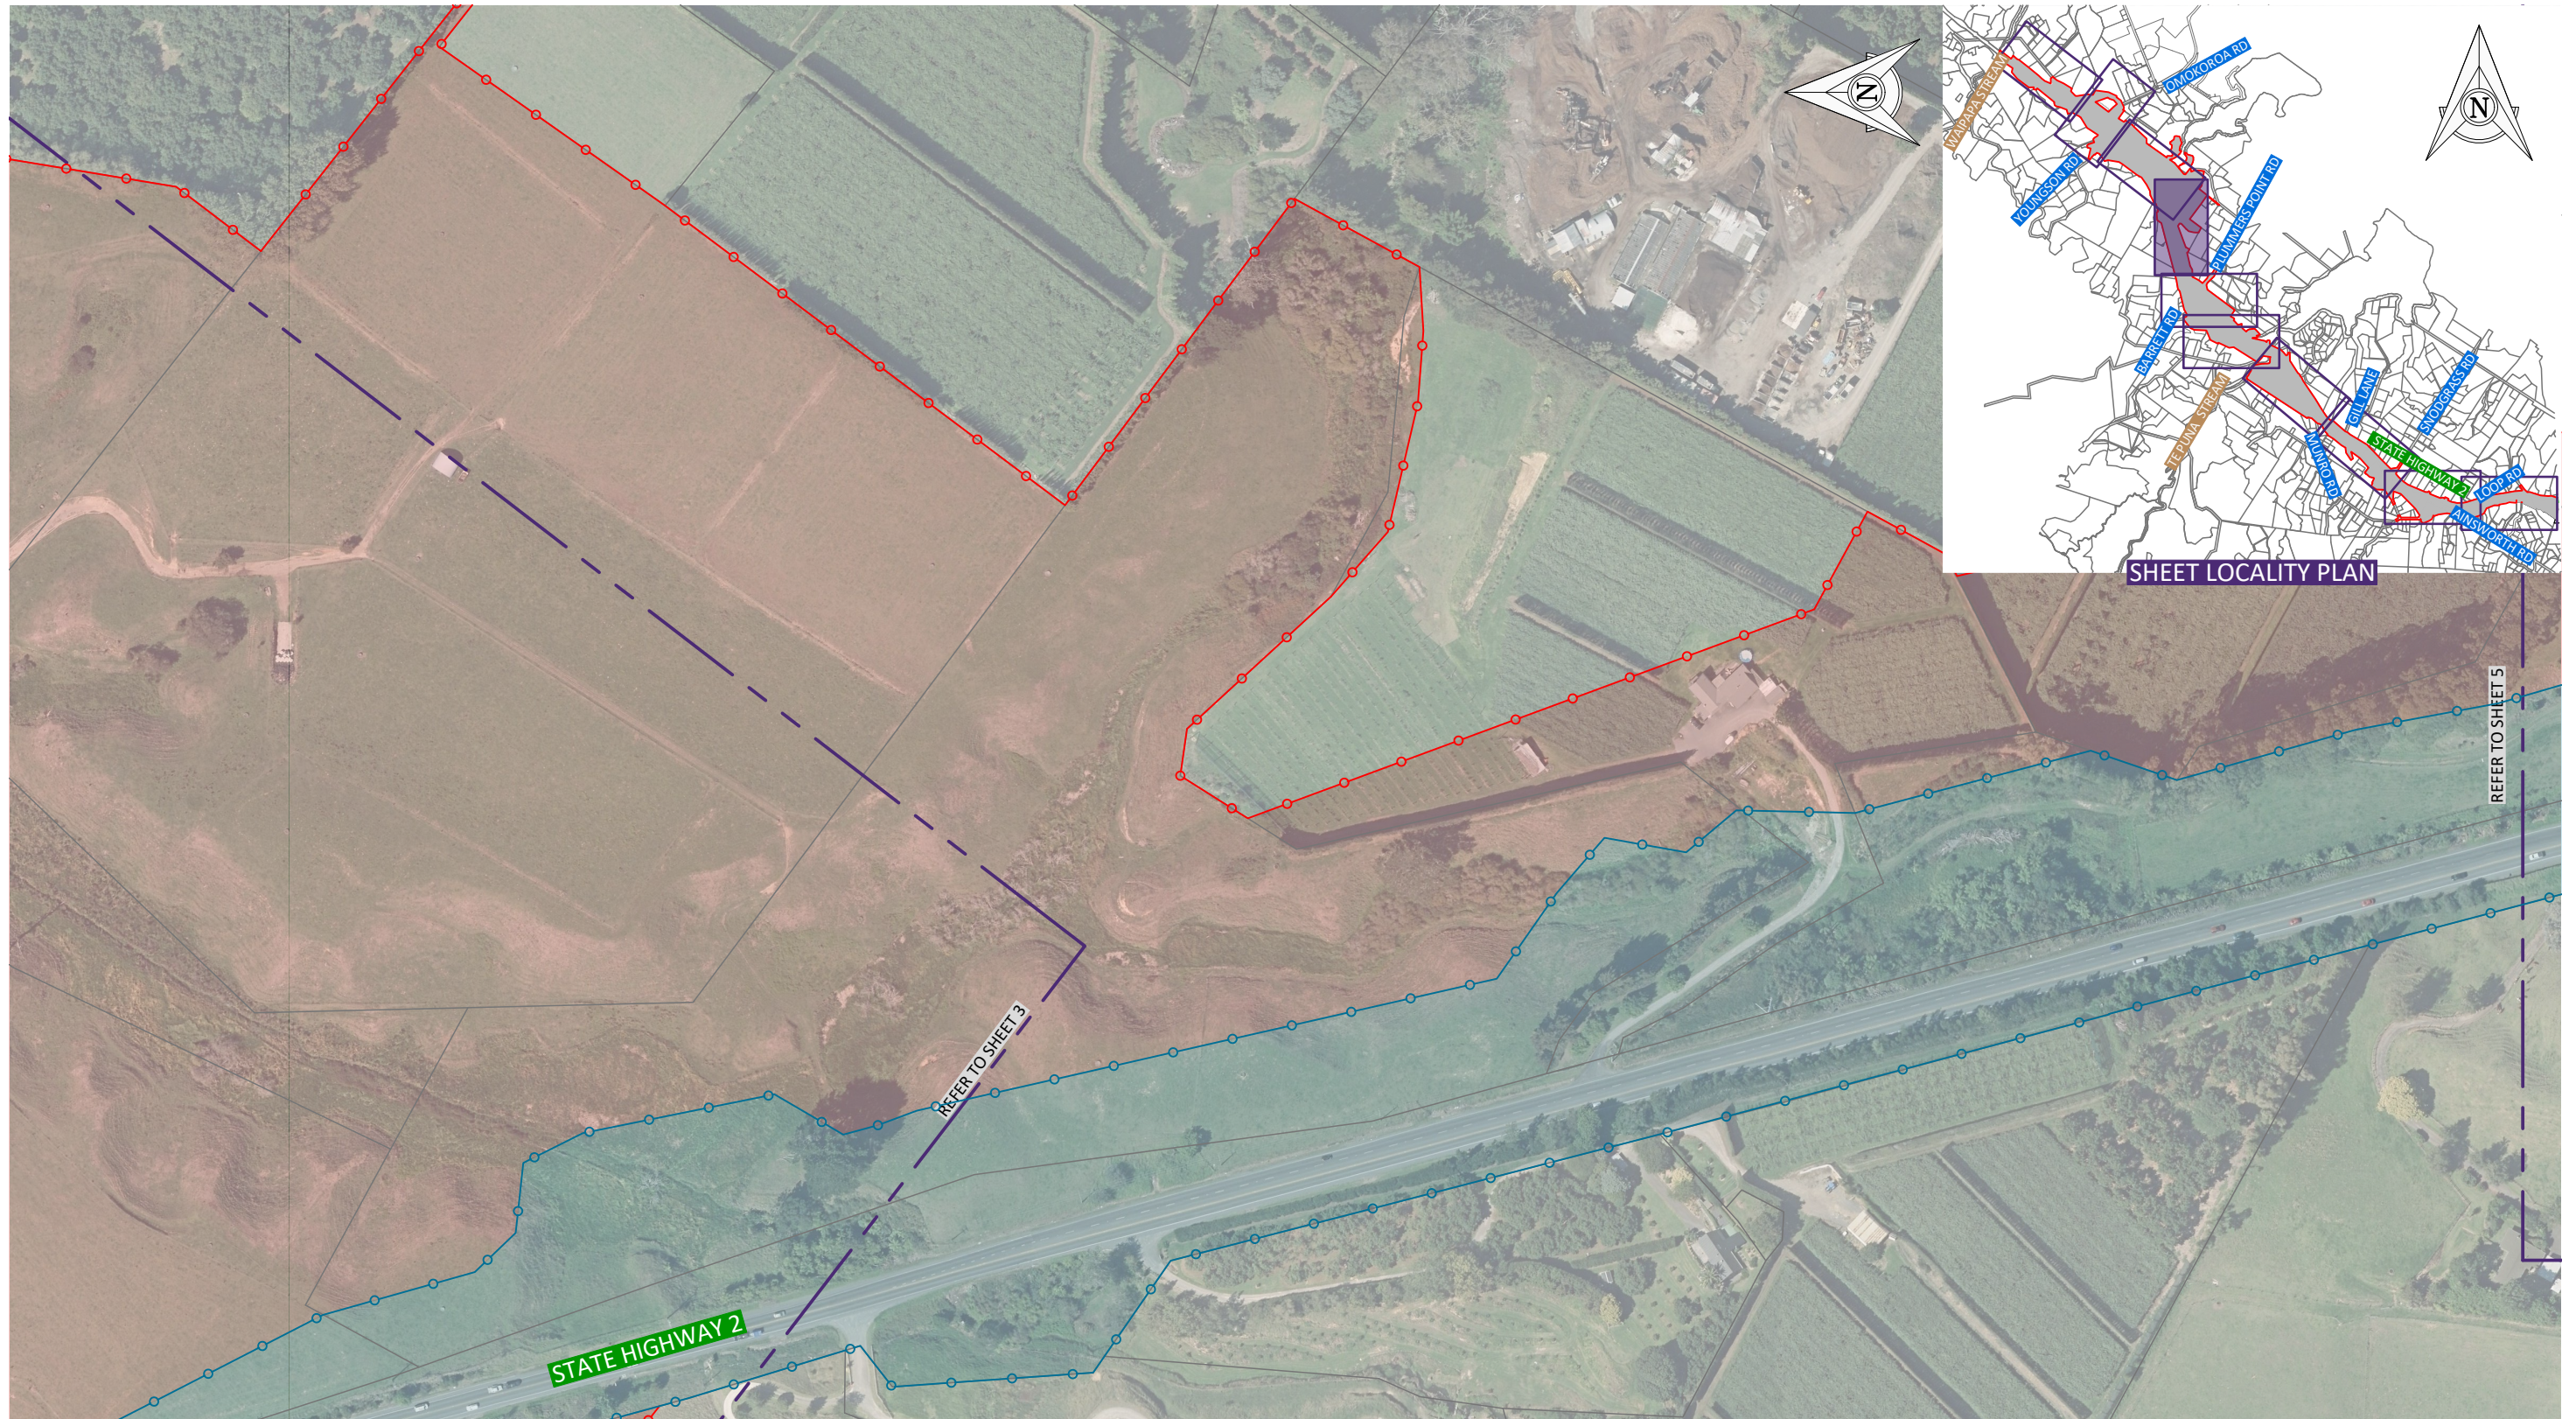

1:2500 (A3) 0 50 100 150m

KEY:	
	PROPERTY BOUNDARY
	EXISTING D203 DESIGNATION
	EXISTING D181 DESIGNATION
	PROPOSED ALTERATION TO DESIGNATION

F	30.07.2025	FTAA APPLICATION	ER	JO	SGB	DESIGNED	CHECKED
E	02.07.2025	FTAA APPLICATION - DRAFT	ER	CMC	SGB	CMC	SGB
D	15.11.2024	CONSENT APPLICATION UPDATED ISSUE	ER	JO	SGB	DRAWN	APPROVED
C	11.06.2024	DESIGNATION UPDATED	ER	JO	SGB	ER	-
B	31.03.2022	ISSUED FOR WAKA KOTAHI REVIEW	ER	CMC	SGB		
A	21.01.2022	INITIAL ISSUE	ER	SGB	SGB		
	DATE	ISSUE/REVISION DETAIL	BY	CHK	APPR		



PROJECT
TAKITIMU NORTH LINK
STAGE 2

DRAWING
PROPOSED ALTERATION
TO DESIGNATION PLAN
SHEET 4

STATUS	
PRELIMINARY	
DATE	SCALE (ORIGINAL SIZE A3)
18.01.2022	1:2500
DRAWING NUMBER	REVISION
144702-00-7514	E

Version 4.0 - March 2020



©copyright

100mm

SCALE FOR VALIDATING SIZE OF A3 PLOT ONLY

0

C:\26\data\10.71.20.1\A\44702 - Takitimu North Link Stage 2_5950\03 Drawings\100144702-00-7515.dwg 28/7/2025 3:23 pm erichardson Plotted: 28 Jul 2025 3:23 pm

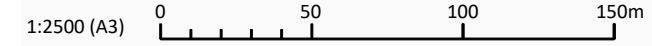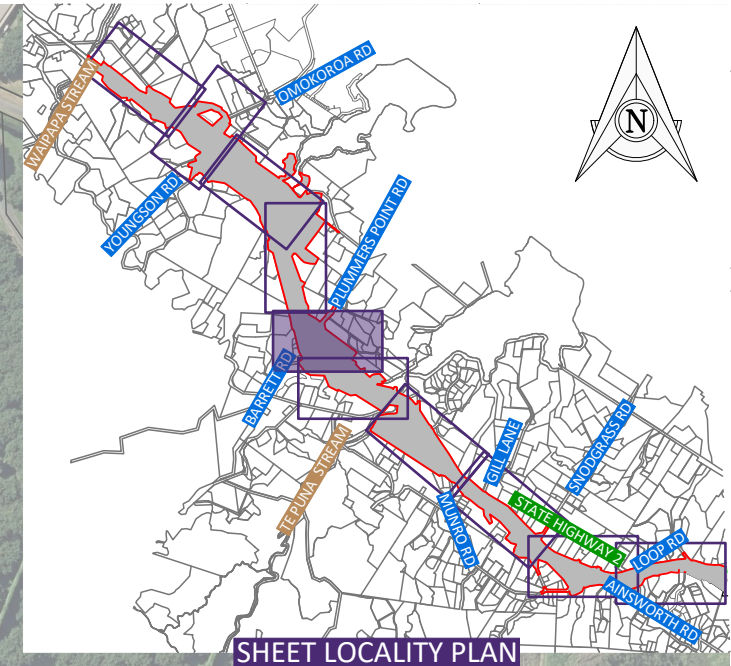

KEY:	
	PROPERTY BOUNDARY
	EXISTING D203 DESIGNATION
	EXISTING D181 DESIGNATION
	PROPOSED ALTERATION TO DESIGNATION

F	30.07.2025	FTAA APPLICATION	ER	JO	SGB	DESIGNED	CHECKED
E	02.07.2025	FTAA APPLICATION - DRAFT	ER	CMC	SGB	CMC	SGB
D	15.11.2024	CONSENT APPLICATION UPDATED ISSUE	ER	JO	SGB	DRAWN	APPROVED
C	11.06.2024	DESIGNATION UPDATED	ER	JO	SGB	ER	-
B	31.03.2022	ISSUED FOR WAKA KOTAHI REVIEW	ER	CMC	SGB		
A	21.01.2022	INITIAL ISSUE	ER	SGB	SGB		
	DATE	ISSUE/REVISION DETAIL	BY	CHK	APPR		



PROJECT
TAKITIMU NORTH LINK
STAGE 2

DRAWING
PROPOSED ALTERATION
TO DESIGNATION PLAN
SHEET 5


STATUS	
PRELIMINARY	
DATE	SCALE (ORIGINAL SIZE A3)
18.01.2022	1:2500
DRAWING NUMBER	REVISION
144702-00-7515	E

100mm

SCALE FOR VALIDATING SIZE OF A3 PLOT ONLY

0

C:\124\data\107.120.14\144702 - Takitimu North Link Stage 2_5090\03 Drawing\00144702-00-7516.dwg 28/7/2025 3:23 pm erichardson Plotted: 28 Jul 2025 3:23 pm

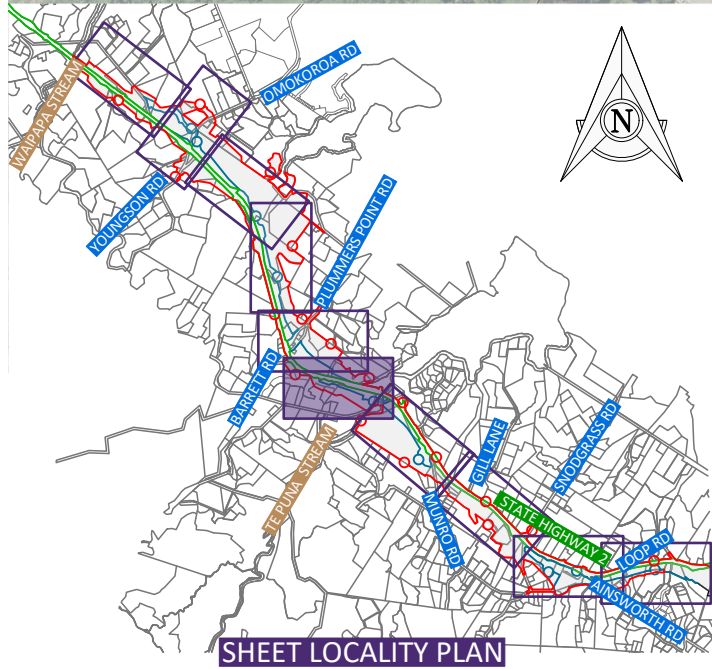

1:2500 (A3) 0 50 100 150m

KEY:	
	PROPERTY BOUNDARY
	EXISTING D203 DESIGNATION
	EXISTING D181 DESIGNATION
	PROPOSED ALTERATION TO DESIGNATION

F	30.07.2025	FTAA APPLICATION	ER	JO	SGB	DESIGNED	CHECKED
F	02.07.2025	FTAA APPLICATION - DRAFT	ER	CMC	SGB	CMC	SGB
D	15.11.2024	CONSENT APPLICATION UPDATED ISSUE	ER	JO	SGB	DRAWN	APPROVED
C	11.06.2024	DESIGNATION UPDATED	ER	JO	SGB	ER	
B	31.03.2022	ISSUED FOR WAKA KOTAHĪ REVIEW	ER	CMC	SGB		
A	21.01.2022	INITIAL ISSUE	ER	SGB	SGB		
	DATE	ISSUE/REVISION DETAIL	BY	CHK	APPR		



PROJECT
TAKITIMU NORTH LINK
STAGE 2

DRAWING
PROPOSED ALTERATION
TO DESIGNATION PLAN
SHEET 6


STATUS	
PRELIMINARY	
DATE	SCALE (ORIGINAL SIZE A3)
18.01.2022	1:2500
DRAWING NUMBER	REVISION
144702-00-7516	E

100mm

SCALE FOR VALIDATING SIZE OF A3 PLOT ONLY

0

C:\2626\data\10.71.120.1\A\144702 - Takitimu North Link Stage 2_5950\03 Drawings\100144702-00-7517.dwg 28/7/2025 3:23 pm erichardson Plotted: 28 Jul 2025 3:23 pm

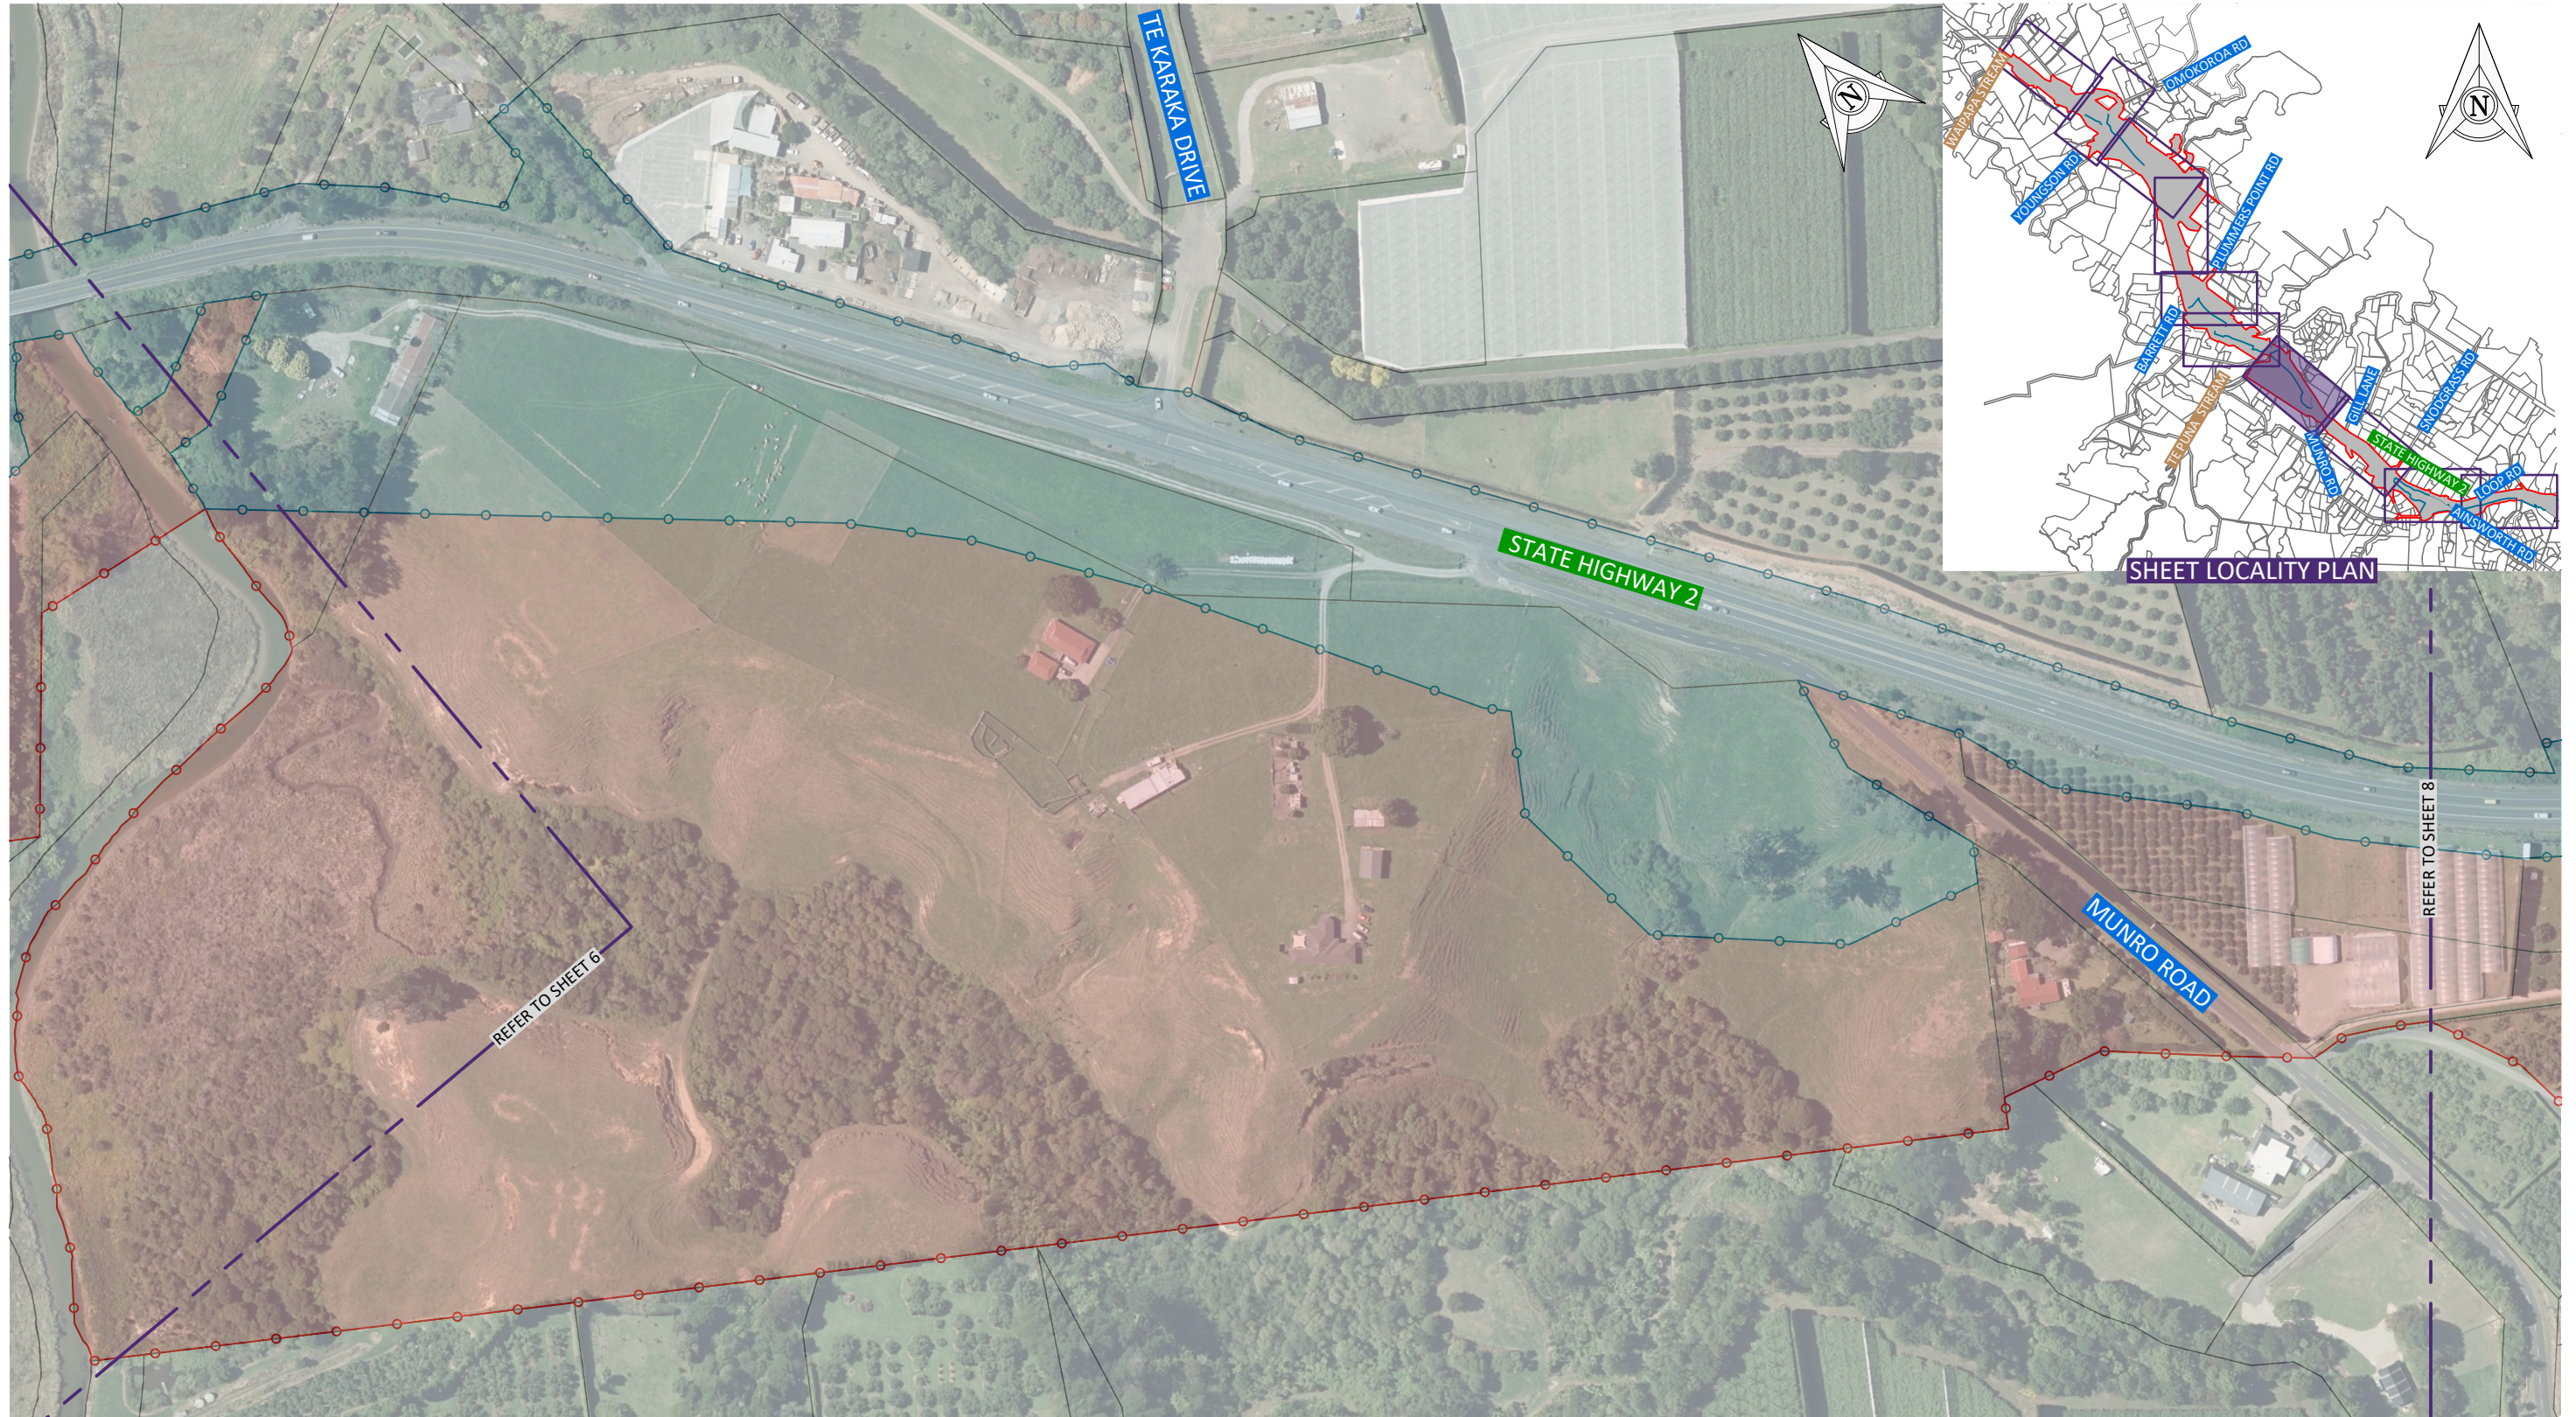

1:2500 (A3) 0 50 100 150m

KEY:	
	PROPERTY BOUNDARY
	EXISTING D203 DESIGNATION
	EXISTING D181 DESIGNATION
	PROPOSED ALTERATION TO DESIGNATION

F	30.07.2025	FTAA APPLICATION	ER	JO	SGB	DESIGNED	CHECKED
E	02.07.2025	FTAA APPLICATION - DRAFT	ER	CMC	SGB	CMC	SGB
D	15.11.2024	CONSENT APPLICATION UPDATED ISSUE	ER	JO	SGB	DRAWN	APPROVED
C	11.06.2024	DESIGNATION UPDATED	ER	JO	SGB	ER	-
B	31.03.2022	ISSUED FOR WAKA KOTAHI REVIEW	ER	CMC	SGB		
A	21.01.2022	INITIAL ISSUE	ER	SGB	SGB		
	DATE	ISSUE/REVISION DETAIL	BY	CHK	APPR		




PROJECT
TAKITIMU NORTH LINK
STAGE 2

DRAWING
PROPOSED ALTERATION
TO DESIGNATION PLAN
SHEET 7

STATUS	
PRELIMINARY	
DATE	SCALE (ORIGINAL SIZE A3)
18.01.2022	1:2500
DRAWING NUMBER	REVISION
144702-00-7517	E

100mm
SCALE FOR VALIDATING SIZE OF A3 PLOT ONLY
0
1:2500 (A3)
0 50 100 150m
C:\26\5\data\10.71.120.1\A\144702 - Takitimu North Link Stage 2_5950\03 Drawings\100144702-00-7518.dwg 28/7/2025 3:23 pm erichardson Plotted: 28 Jul 2025 3:23 pm
Version 4.0 - March 2020

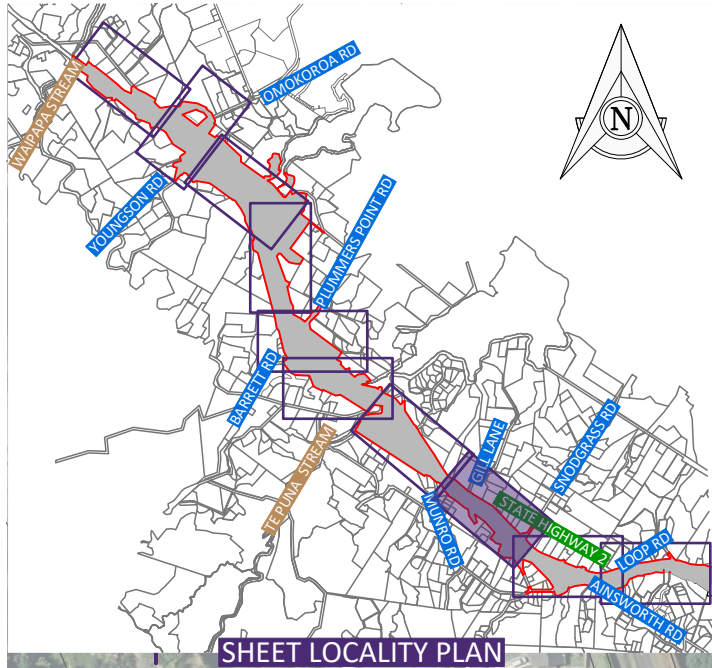

KEY:	
	PROPERTY BOUNDARY
	EXISTING D203 DESIGNATION
	EXISTING D181 DESIGNATION
	PROPOSED ALTERATION TO DESIGNATION

F	30.07.2025	FTAA APPLICATION	ER	JO	SGB
E	02.07.2025	FTAA APPLICATION - DRAFT	ER	CMC	SGB
D	15.11.2024	CONSENT APPLICATION UPDATED ISSUE	ER	JO	SGB
C	11.06.2024	DESIGNATION UPDATED	ER	JO	SGB
B	31.03.2022	ISSUED FOR WAKA KOTAHI REVIEW	ER	CMC	SGB
A	20.03.2022	INITIAL ISSUE	ER	CMC	SGB
	DATE	ISSUE/REVISION DETAIL	BY	CHK	APPR




CLIENT
PROJECT
TAKITIMU NORTH LINK
STAGE 2

DRAWING
PROPOSED ALTERATION
TO DESIGNATION PLAN
SHEET 8

STATUS PRELIMINARY	
DATE 20.03.2022	SCALE (ORIGINAL SIZE A3) 1:2500
DRAWING NUMBER 144702-00-7518	REVISION E

100mm
SCALE FOR VALIDATING SIZE OF A3 PLOT ONLY
0
1:2500 (A3)
0 50 100 150m
C:\2626\data\10.71.20.1\A\144702 - Takitimu North Link Stage 2_5950\03 Drawings\100144702-00-7519.dwg 28/7/2025 3:23 pm erichardson Plotted: 28 Jul 2025 3:23 pm

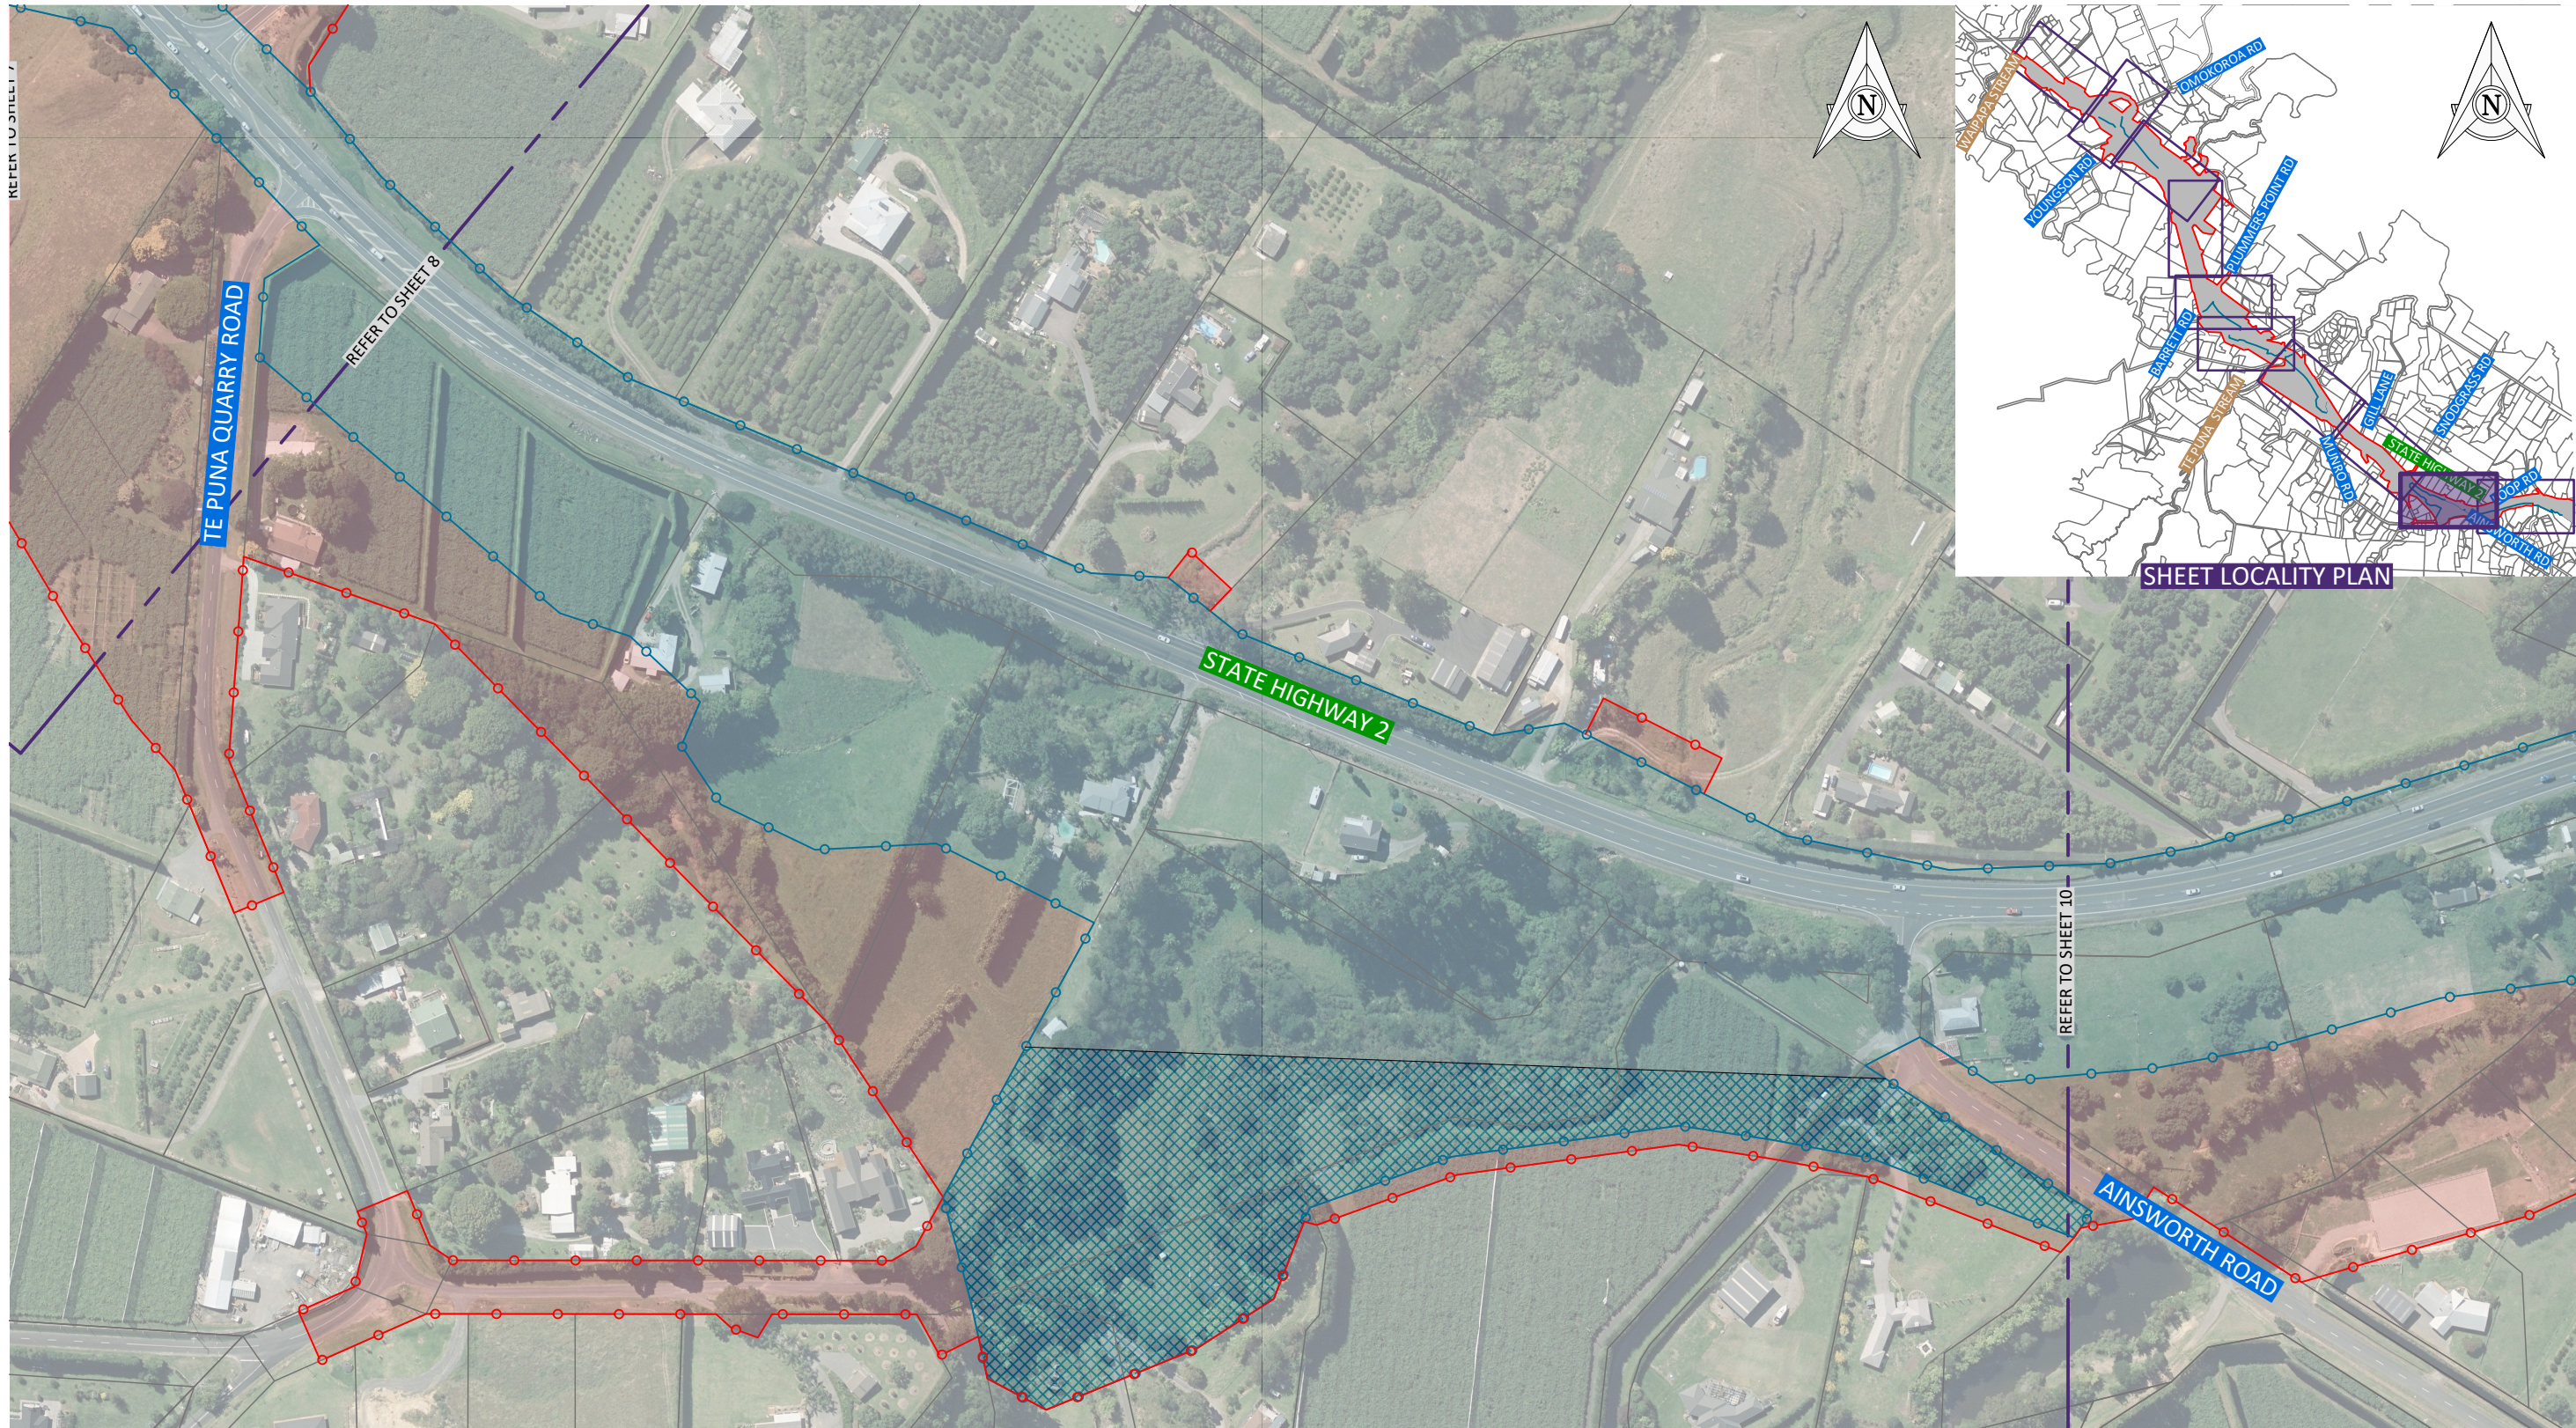

KEY:	
	PROPERTY BOUNDARY
	EXISTING D203 DESIGNATION
	EXISTING D181 DESIGNATION
	PROPOSED ALTERATION TO DESIGNATION

F	30.07.2025	FTAA APPLICATION	ER	JO	SGB	DESIGNED	CHECKED
E	02.07.2025	FTAA APPLICATION - DRAFT	ER	CMC	SGB	CMC	SGB
D	15.11.2024	CONSENT APPLICATION UPDATED ISSUE	ER	JO	SGB	DRAWN	APPROVED
C	11.06.2024	DESIGNATION UPDATED	ER	JO	SGB	ER	-
B	31.03.2022	ISSUED FOR WAKA KOTAHI REVIEW	ER	CMC	SGB		
A	20.03.2022	INITIAL ISSUE	ER	CMC	SGB		
	DATE	ISSUE/REVISION DETAIL	BY	CHK	APPR		



PROJECT
TAKITIMU NORTH LINK
STAGE 2

DRAWING
PROPOSED ALTERATION
TO DESIGNATION PLAN
SHEET 9


STATUS PRELIMINARY	
DATE 20.03.2022	SCALE (ORIGINAL SIZE A3) 1:2500
DRAWING NUMBER 144702-00-7519	REVISION E

100mm

SCALE FOR VALIDATING SIZE OF A3 PLOT ONLY

0

C:\26\5\data\10.71.20.1\A\44702 - Takitimu North Link Stage 2_590003 Drawings\100144702-00-7520.dwg 28/7/2025 3:23 pm erichardson Plotted: 28 Jul 2025 3:23 pm

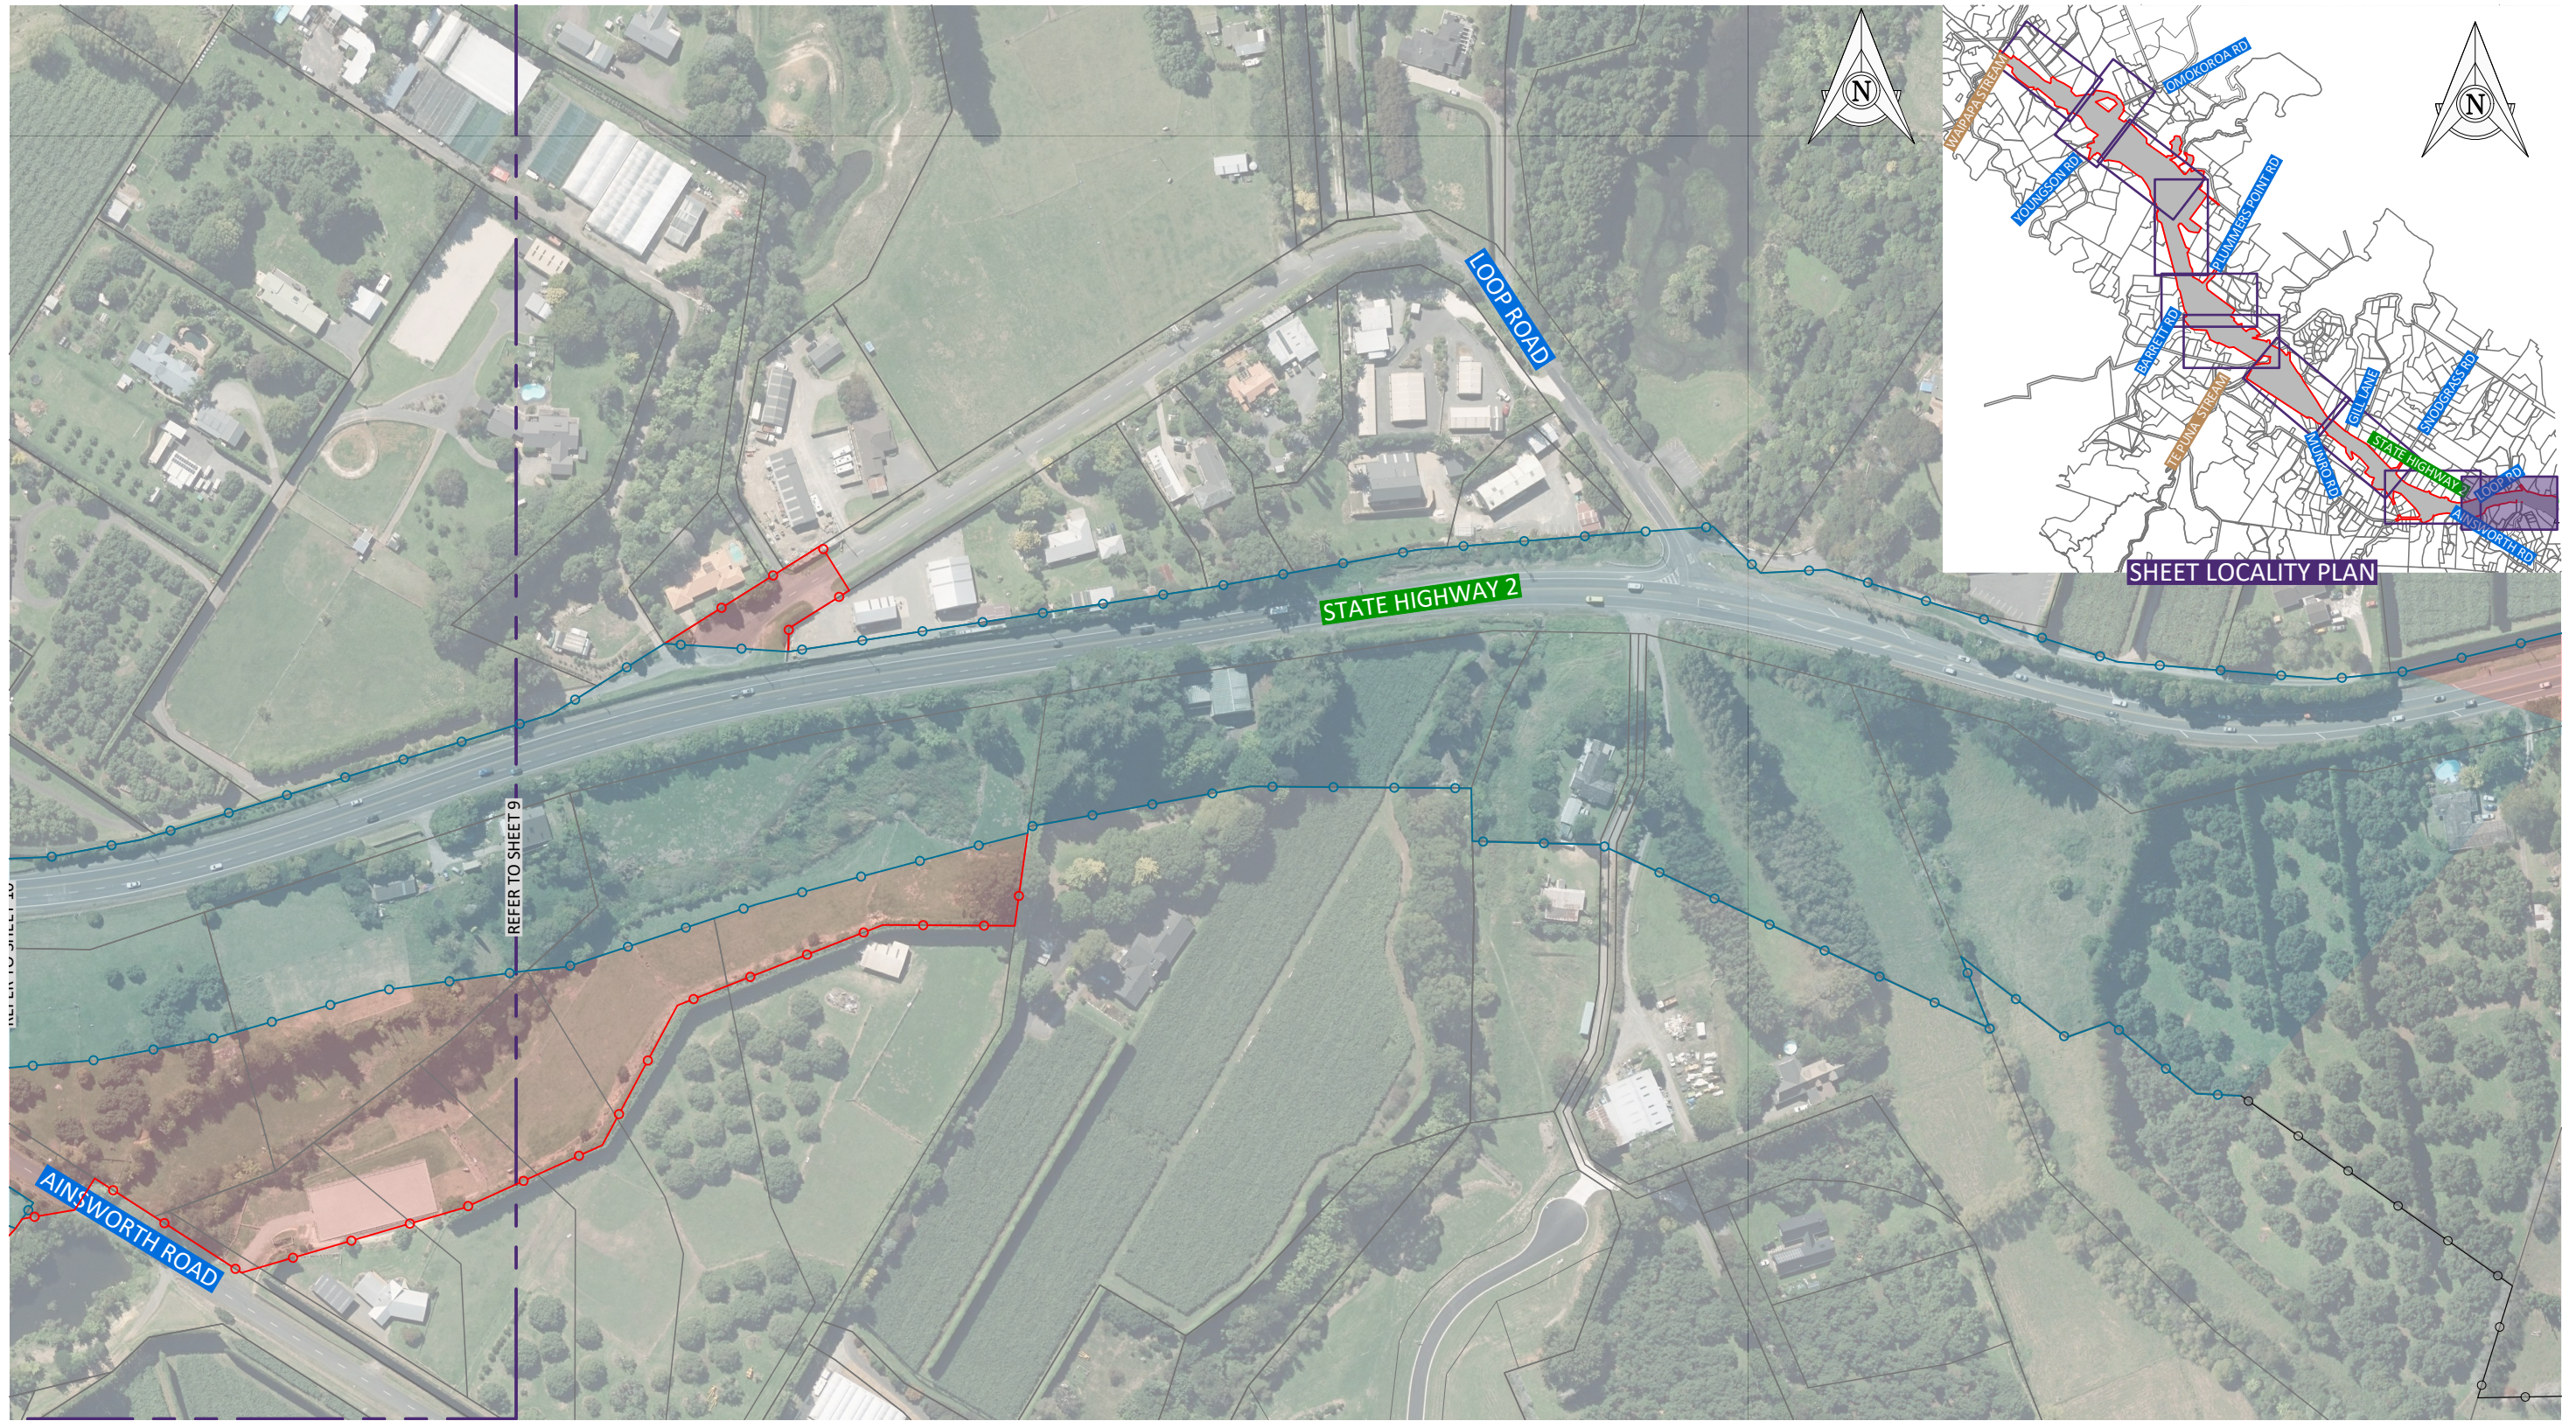

1:2500 (A3) 0 50 100 150m

KEY:

PROPERTY BOUNDARY

EXISTING D203 DESIGNATION

EXISTING D181 DESIGNATION

PROPOSED ALTERATION TO DESIGNATION

F	30.07.2025	FTAA APPLICATION	ER	JO	SGB
E	02.07.2025	FTAA APPLICATION - DRAFT	ER	CMC	SGB
D	15.11.2024	CONSENT APPLICATION UPDATED ISSUE	ER	JO	SGB
C	11.06.2024	DESIGNATION UPDATED	ER	JO	SGB
B	31.03.2022	ISSUED FOR WAKA KOTAHI REVIEW	ER	CMC	SGB
A	20.03.2022	INITIAL ISSUE	ER	CMC	SGB
	DATE	ISSUE/REVISION DETAIL	BY	CHK	APPR



PROJECT
TAKITIMU NORTH LINK
STAGE 2

DRAWING
PROPOSED ALTERATION
TO DESIGNATION PLAN
SHEET 10

STATUS PRELIMINARY	
DATE 20.03.2022	SCALE (ORIGINAL SIZE A3) 1:2500
DRAWING NUMBER 144702-00-7520	REVISION E