



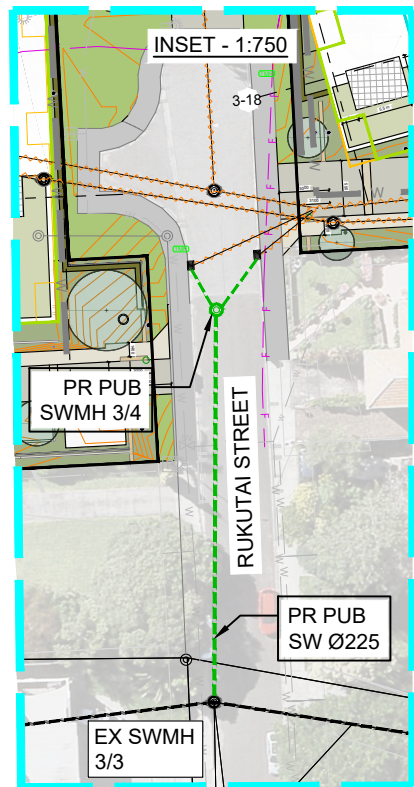

TAKAPARAWHAU
MICHAEL JOSEPH SAVAGE MEMORIAL PARK



FOR INSET REFER
TO C933

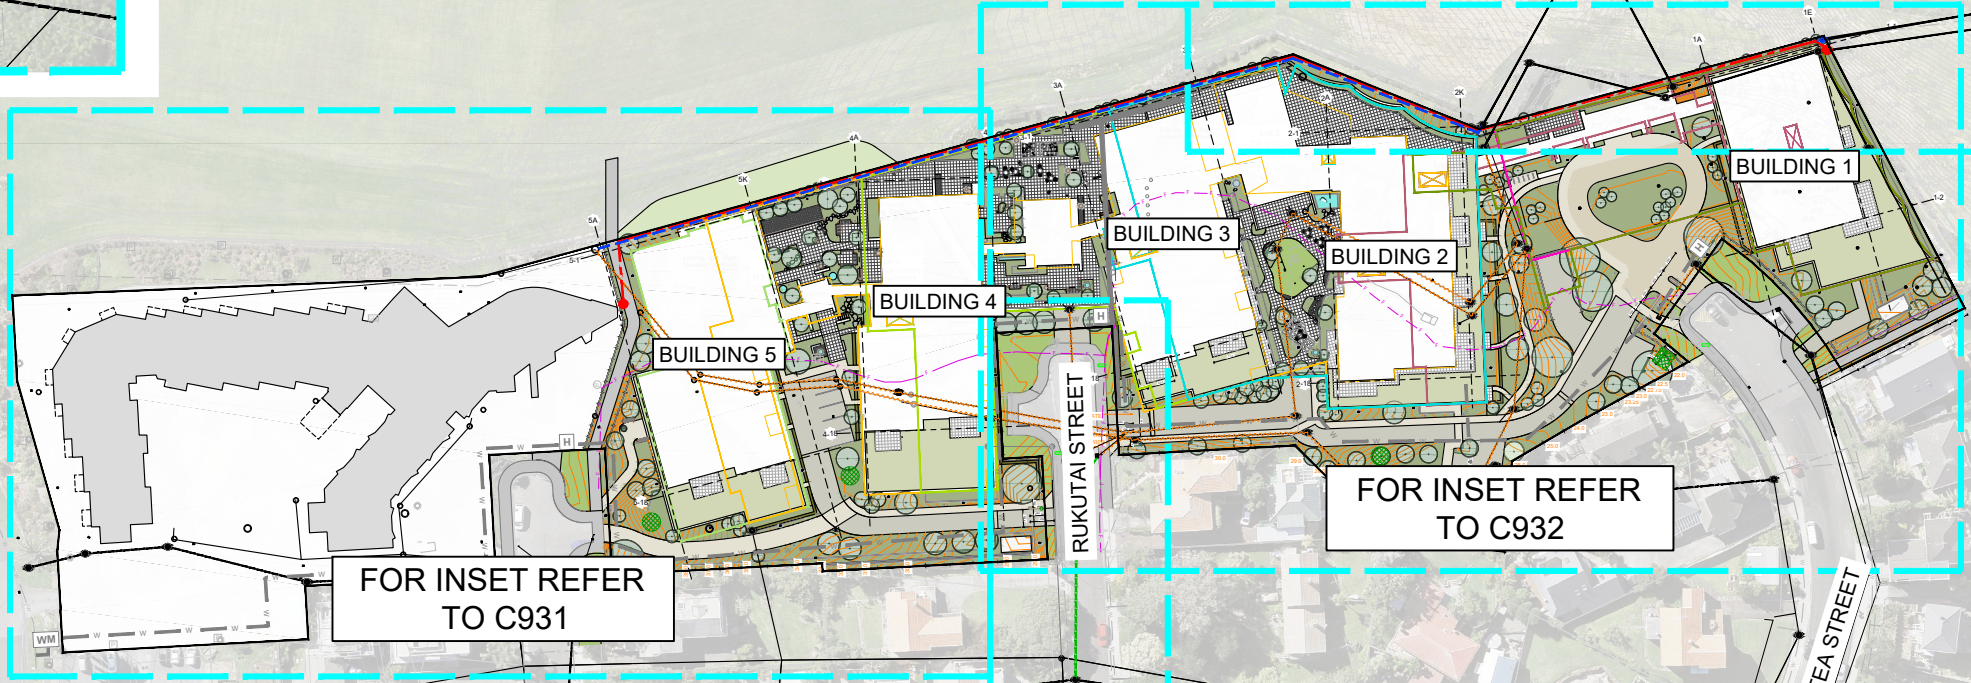

FOR INSET REFER
TO C932

FOR INSET REFER
TO C931

INSET ON
THIS PAGE

LEGEND	
EXISTING DRAINAGE	
PROPOSED PRIVATE SW	
PROPOSED PUBLIC SW	
PROPOSED PRIVATE WW	
PROPOSED PUBLIC WW	
SW & WW TO BE ABANDONED AND REMOVED	

- TOPOGRAPHICAL NOTES:
- TOPOGRAPHICAL SURVEY BY WOODS AND YEOMANS SURVEY SOLUTIONS
 - THE SURVEY IS IN TERMS OF GEODETIC DATUM 2000, MT EDEN CIRCUIT.
THE ORIGIN OF COORDINATES IS "SM 4415 SO 53199" (GD CODE CBG6), SOURCED FROM LINZ DATABASE.
~ 802876.480mN 405586.952mE
 - THE ORIGIN OF LEVELS IS IN TERMS OF THE AUCKLAND VERTICAL DATUM 1946, ORIGIN OF LEVEL IS "SM 4415, SO53199" (GD CODE CBG6), RL = 14.83m, SOURCED FROM LINZ DATABASE.

0 15 30 45 60

Do Not Scale For Construction



Revision History:					
Rev	Description	Drawn	Designed	Approved	Date
A	FOR RESOURCE CONSENT	VK	DH	KA	22-08-2025
B	LANDSCAPE LAYOUT REVISED AND DRAINAGE NOTES ADDED	VK	DH	KA	18-09-2025
C	RESOURCE CONSENT	VK	DH	KA	11-11-2025
D	RESOURCE CONSENT	VK	DH	KA	13-11-2025



Client:
GENERUS LIVING GROUP

Project:
**THE POINT, 217 KUPE STREET
MISSION BAY, AUCKLAND**

Drawing Title:
**PROPOSED SW AND WW
DRAINAGE
OVERALL**

Issue:
RESOURCE CONSENT


Scale @ A3:
1:1500

Dwg No:
22064-C930

Rev:
D



TAKAPARAWHAU
MICHAEL JOSEPH SAVAGE MEMORIAL PARK

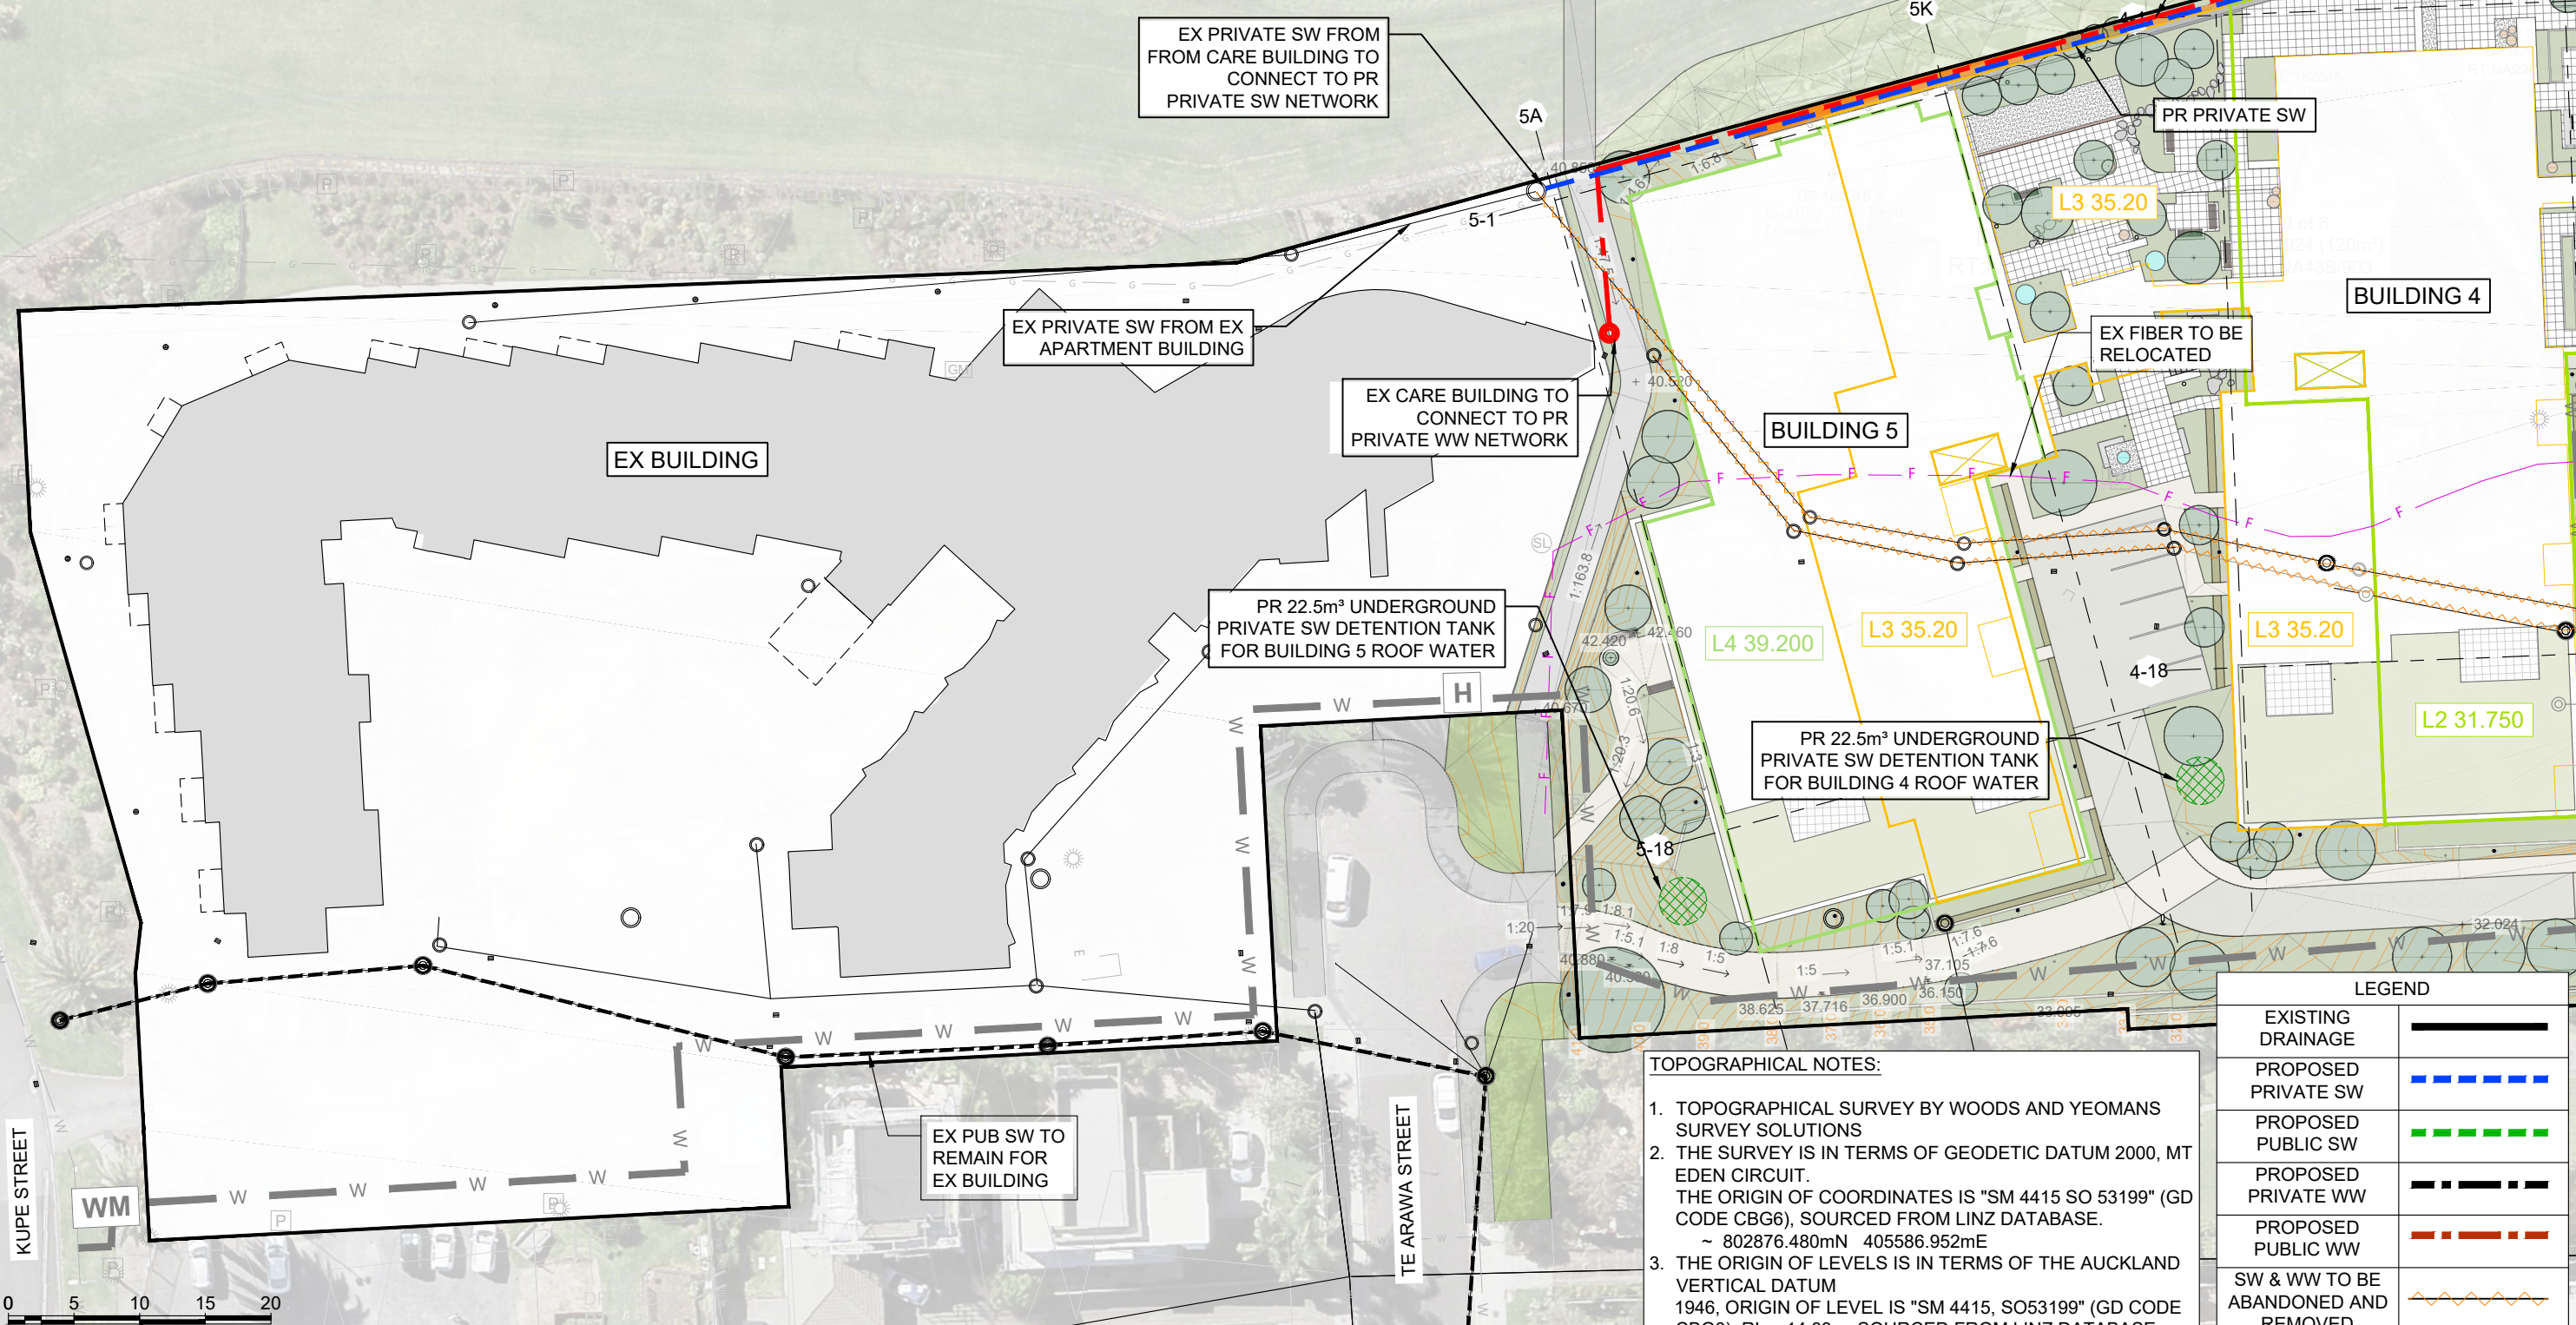

0 5 10 15 20
Do Not Scale For Construction

- TOPOGRAPHICAL NOTES:
1. TOPOGRAPHICAL SURVEY BY WOODS AND YEOMANS SURVEY SOLUTIONS
 2. THE SURVEY IS IN TERMS OF GEODETIC DATUM 2000, MT EDEN CIRCUIT.
THE ORIGIN OF COORDINATES IS "SM 4415 SO 53199" (GD CODE CBG6), SOURCED FROM LINZ DATABASE.
~ 802876.480mN 405586.952mE
 3. THE ORIGIN OF LEVELS IS IN TERMS OF THE AUCKLAND VERTICAL DATUM 1946, ORIGIN OF LEVEL IS "SM 4415, SO53199" (GD CODE CBG6), RL = 14.83m, SOURCED FROM LINZ DATABASE.

LEGEND	
EXISTING DRAINAGE	
PROPOSED PRIVATE SW	
PROPOSED PUBLIC SW	
PROPOSED PRIVATE WW	
PROPOSED PUBLIC WW	
SW & WW TO BE ABANDONED AND REMOVED	



Rev	Description	Drawn	Designed	Approved	Date
A	FOR RESOURCE CONSENT	VK	DH	KA	22-08-2025
B	LANDSCAPE LAYOUT REVISED AND DRAINAGE NOTES ADDED	VK	DH	KA	18-09-2025
C	RESOURCE CONSENT	VK	DH	KA	11-11-2025
D	RESOURCE CONSENT	VK	DH	KA	13-11-2025



Client:
GENERUS LIVING GROUP

Project:
**THE POINT, 217 KUPE STREET
MISSION BAY, AUCKLAND**


Drawing Title:
**PROPOSED SW AND WW
DRAINAGE
SHEET 1 OF 3**

Issue:
RESOURCE CONSENT

Scale @ A3:
1:500

Dwg No:
22064-C931

Rev:
D

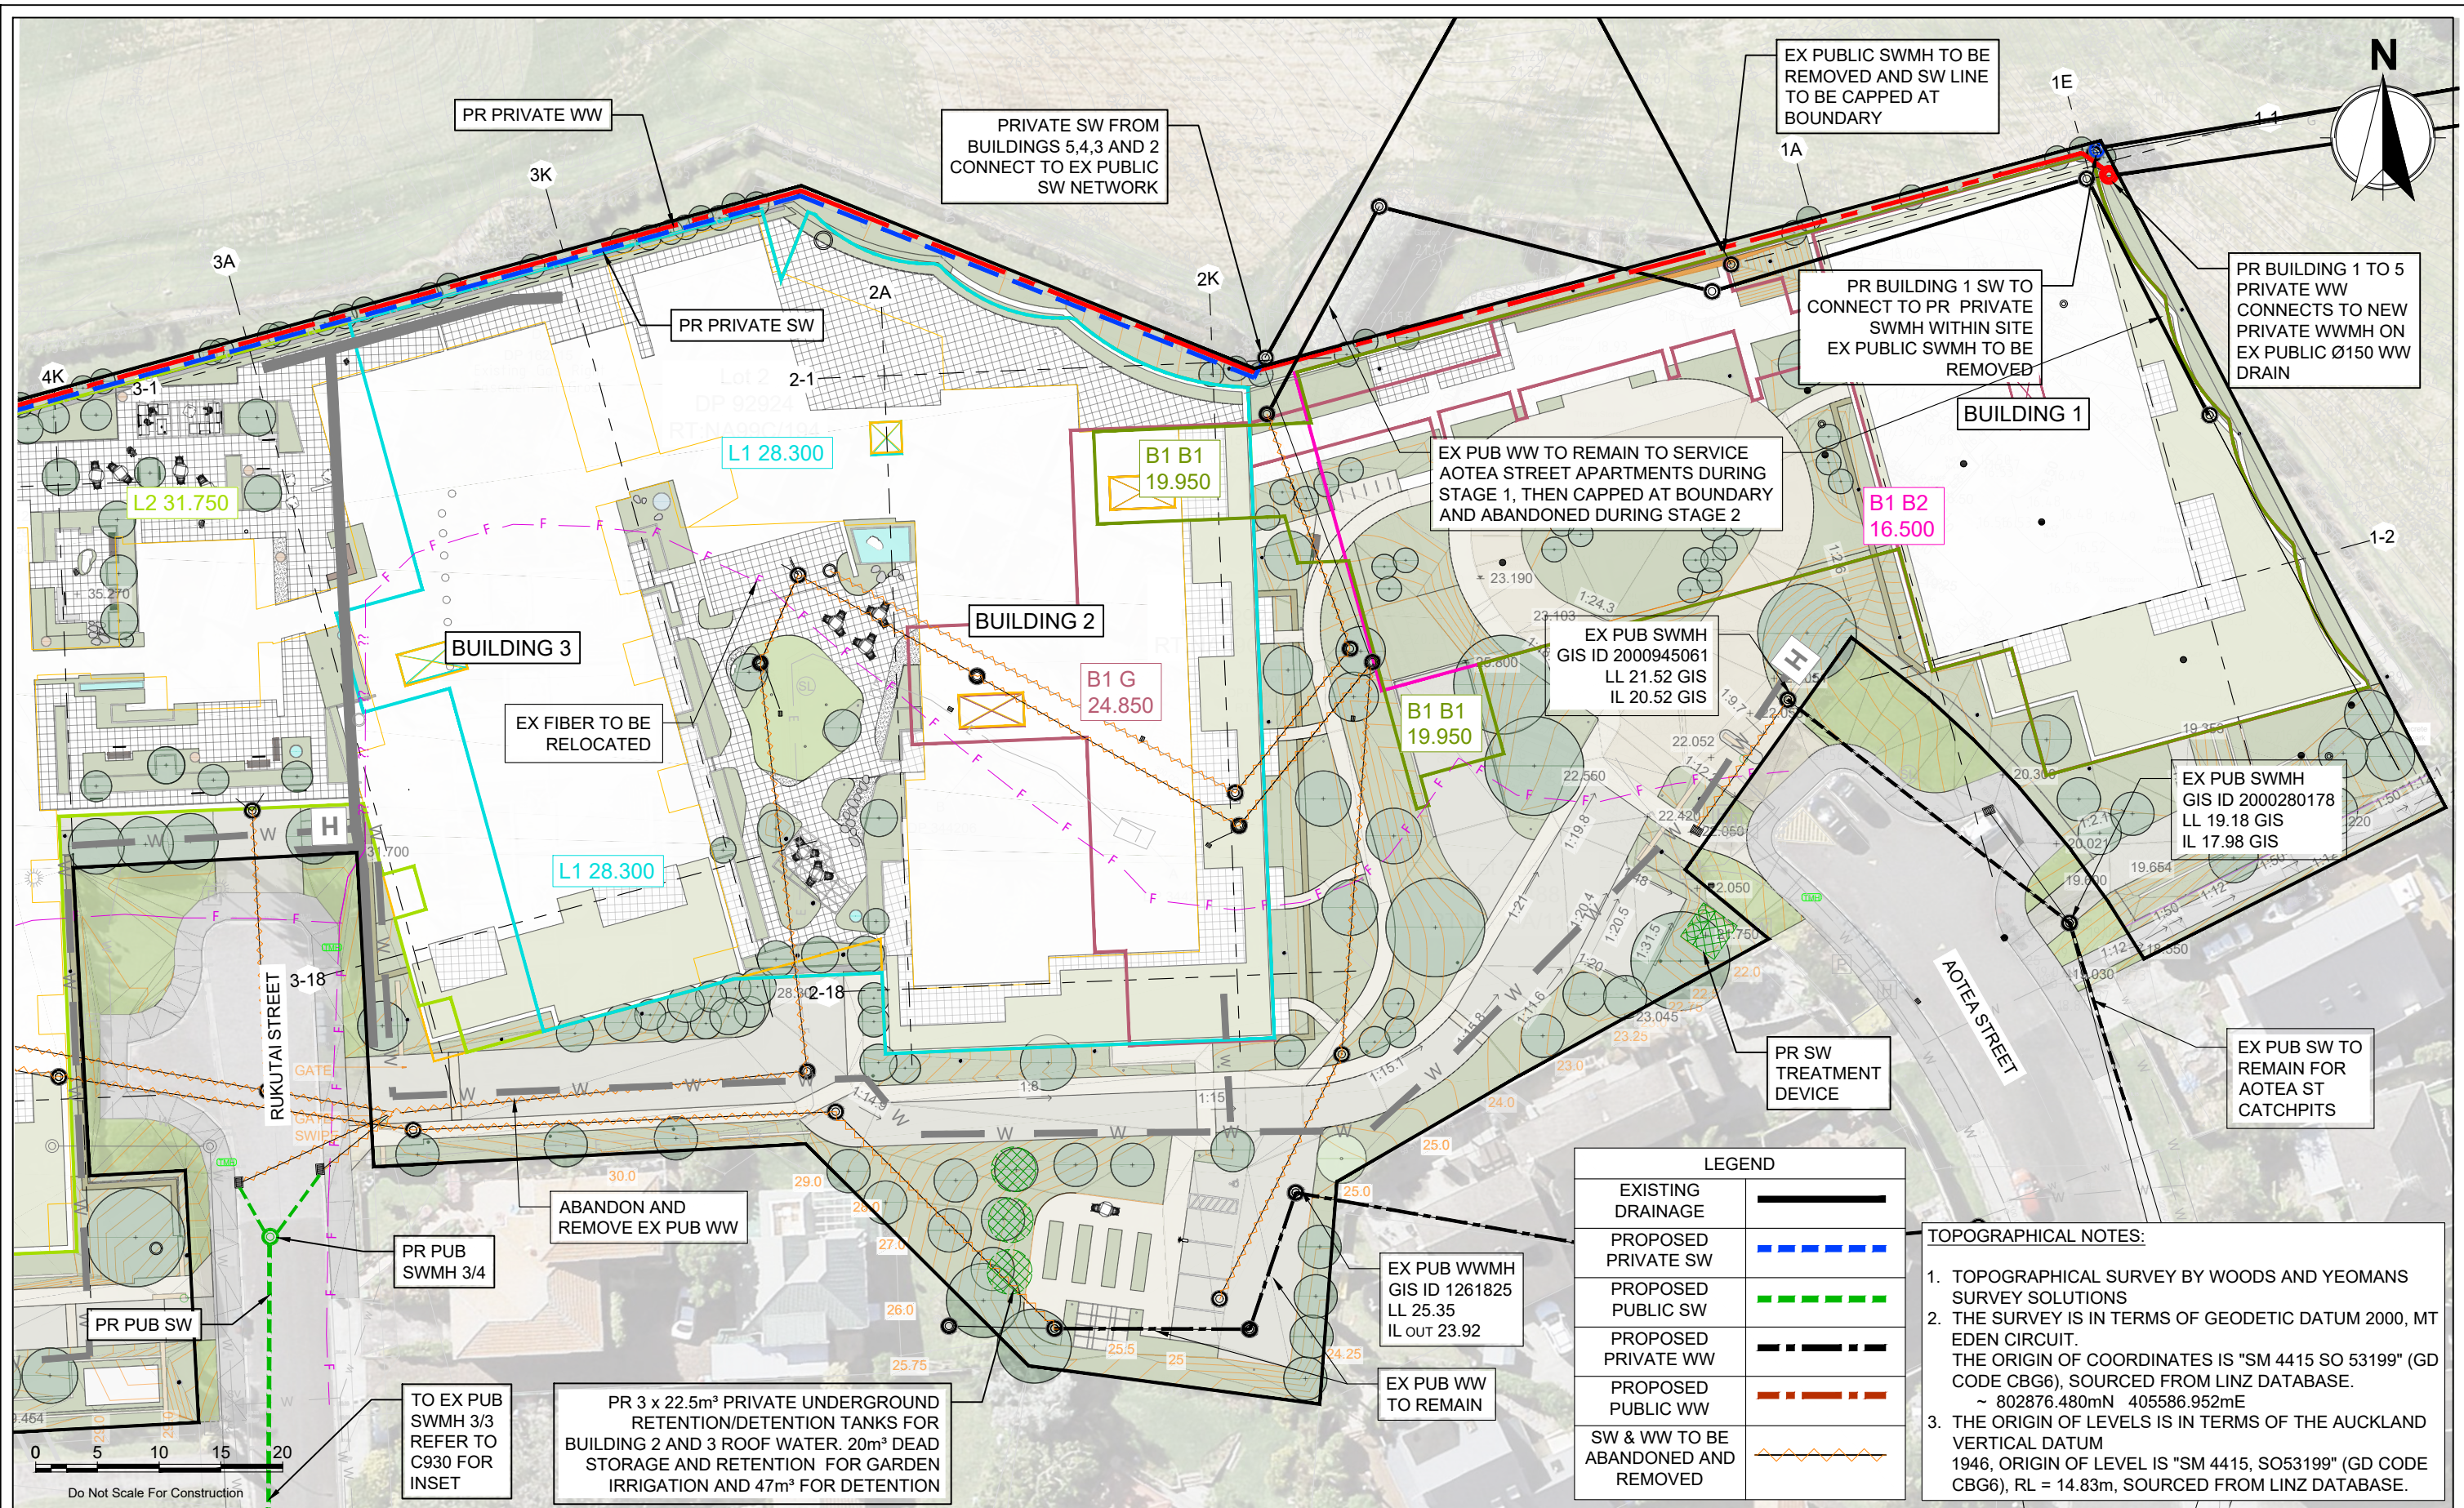

Revision History:

Rev	Description
A	FOR RESOURCE CONSENT
B	LANDSCAPE LAYOUT REVISED AND DRAINAGE NOTES ADDED
C	RESOURCE CONSENT
D	RESOURCE CONSENT

Drawn	Designed	Approved	Date
VK	DH	KA	22-08-2025
VK	DH	KA	18-09-2025
VK	DH	KA	11-11-2025
VK	DH	KA	13-11-2025



Client:

GENERUS LIVING GROUP

Project:

**THE POINT, 217 KUPE STREET
MISSION BAY, AUCKLAND**

Drawing Title:

**PROPOSED SW AND WW
DRAINAGE
SHEET 2 OF 3**

Issue:

RESOURCE CONSENT

Scale @ A3:

1:500

Dwg No:

22064-C932

Rev:

D