


100mm


SCALE FOR VALIDATING SIZE OF A3 PLOT ONLY

0

C:\12\45\107.7.20.14\150000 - Tauriko West_565002 WIP\03 Drawings\001 1922-29-14-SW-DRW-BBO-2200.dwg 30/7/2026 9:46 am erichardson Plotted: 30 Jul 2026 9:46 am

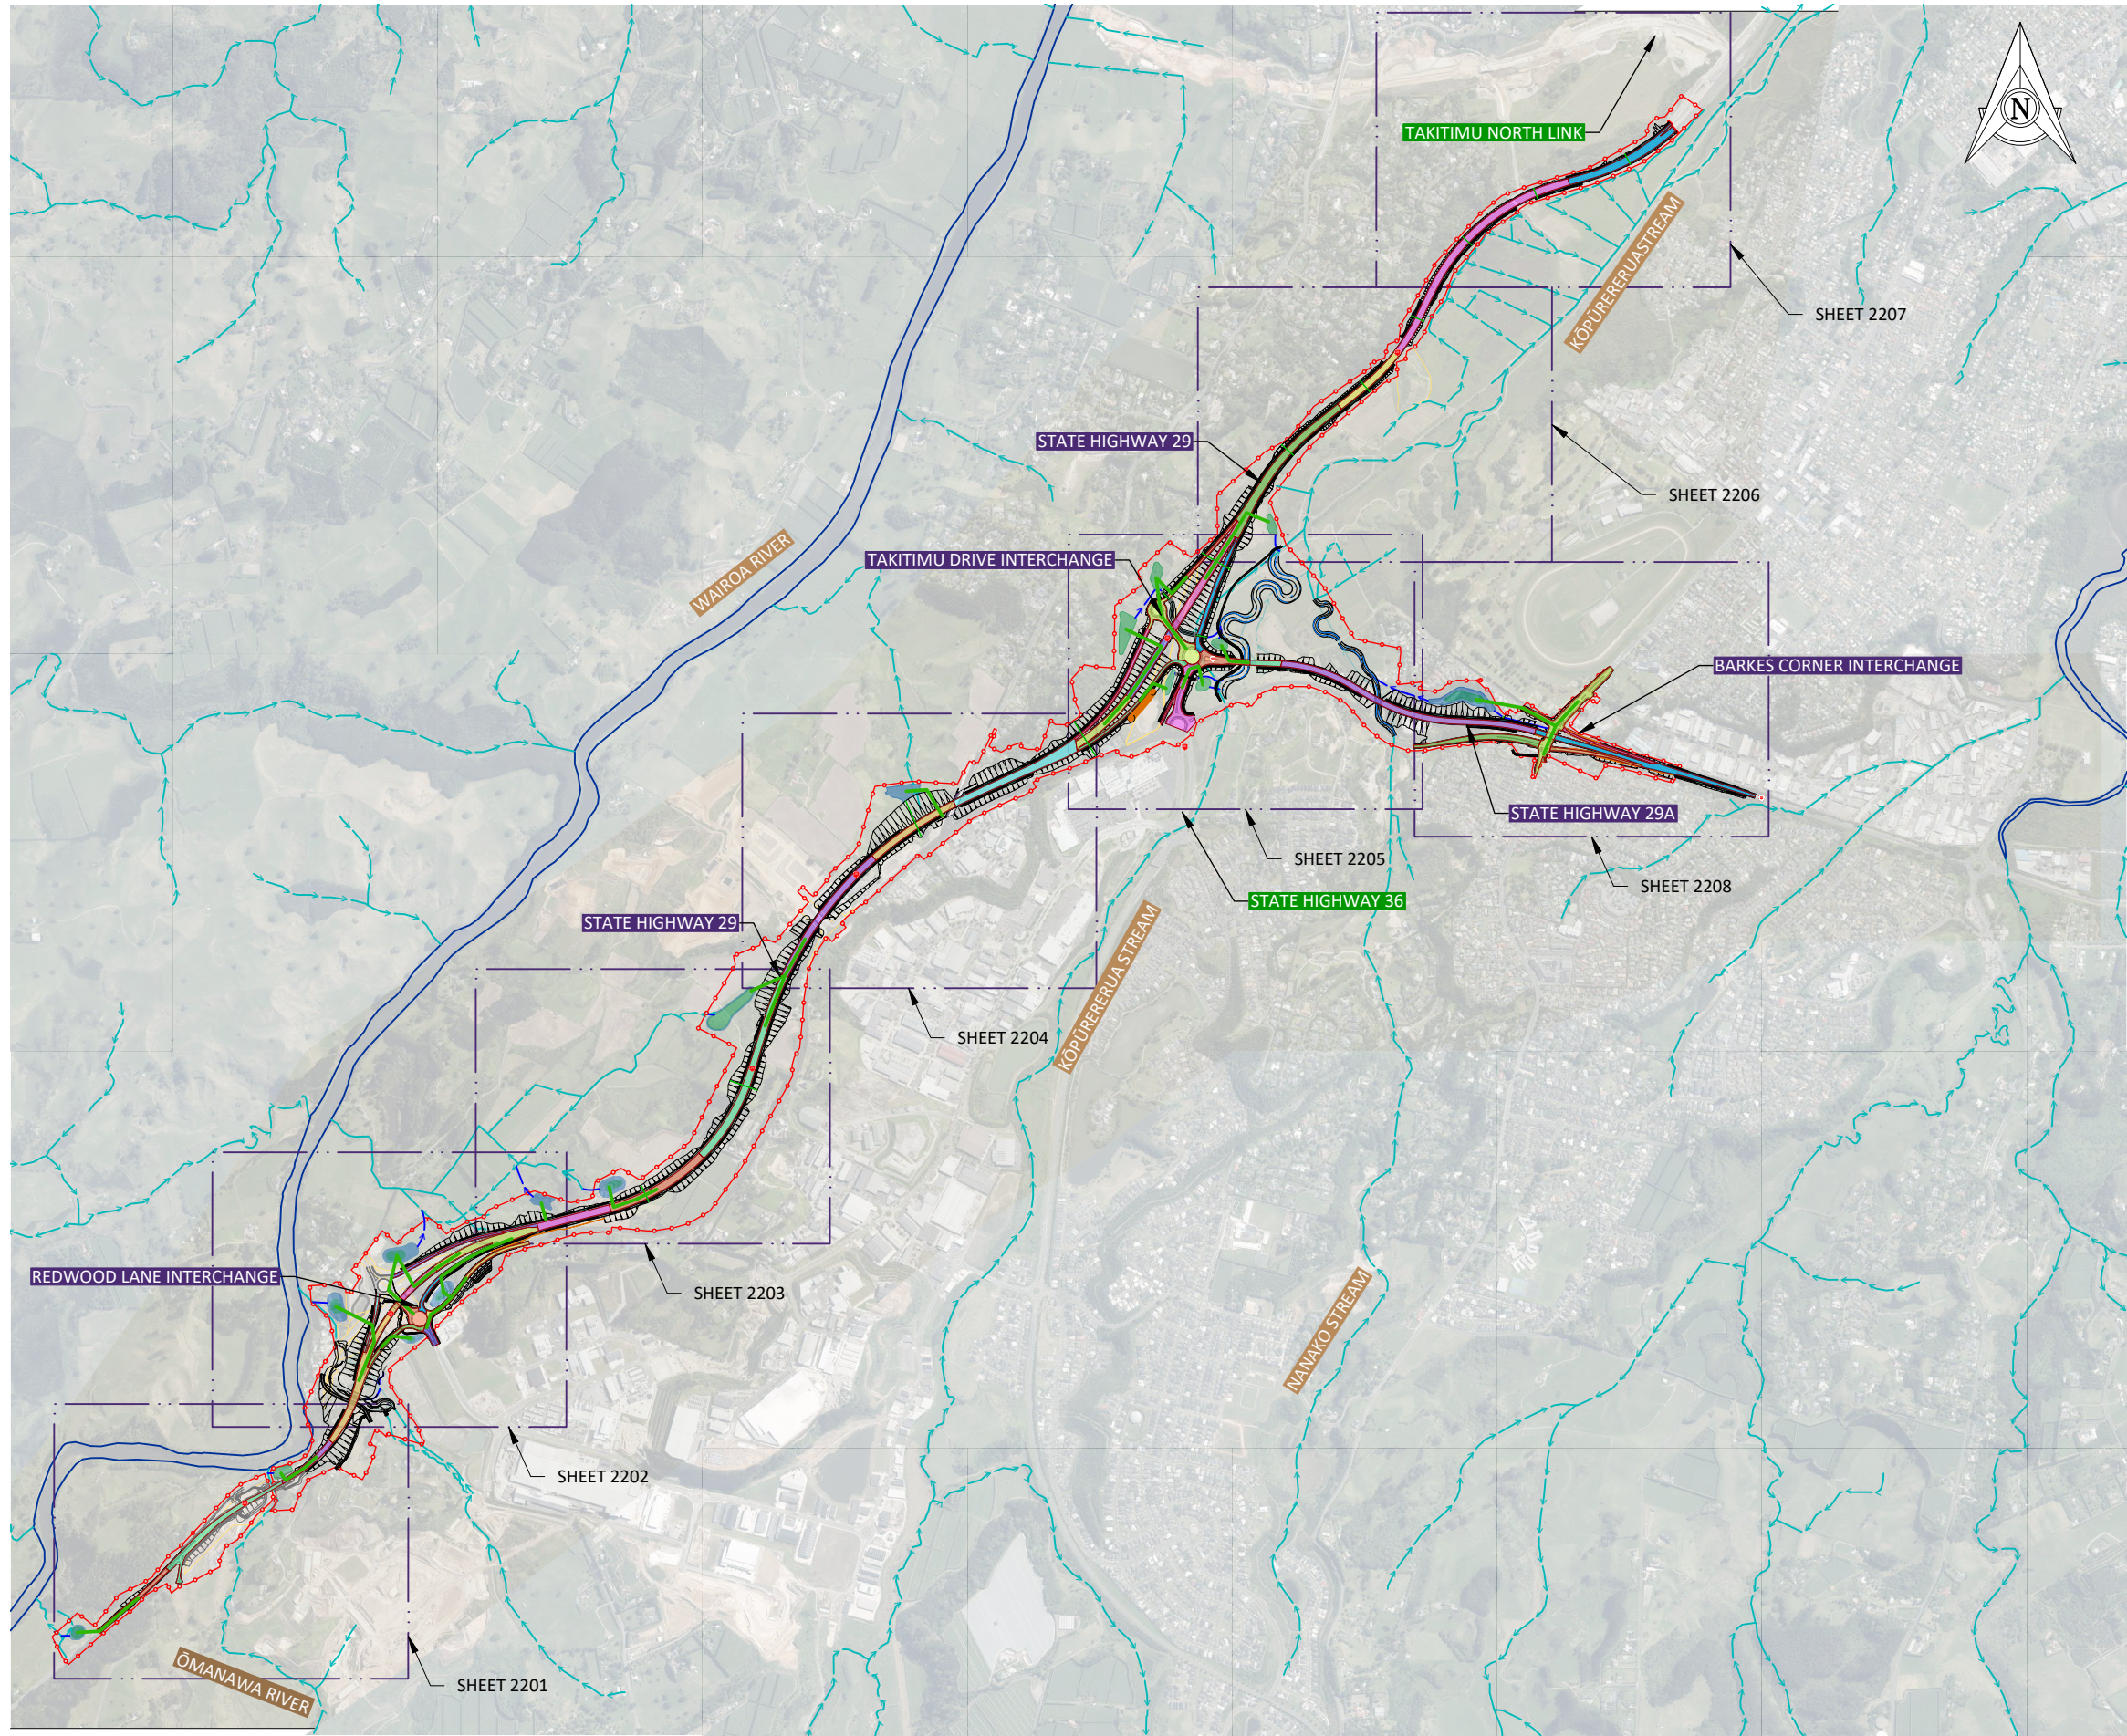

SHEET LOCALITY

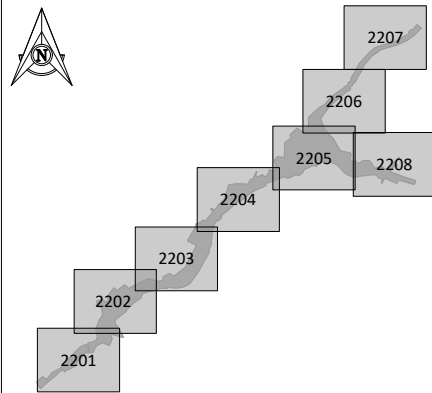

KEY: STORMWATER

- BOUNDARIES
- PROPOSED DESIGNATION
- CUT BATTER
- WATER QUALITY TREATMENT SWALE
- ROAD CATCHMENT BOUNDARY (WRT-01)
- CONVEYANCE SWALE
- FILL BATTER
- DRAINAGE CHANNEL
- EXISTING WATERCOURSE
- INDICATIVE CONNECTION
- TREATMENT WETLAND
- ATTENUATION POND
- TREATMENT AND ATTENUATION WETLAND
- BRIDGE

INDICATIVE

REV	DATE	DESCRIPTION	BY	DES	CHK	APPR
P3	29.07.2026	INDICATIVE DESIGN	ER	JRL	EV	JG
P2	27.02.2026	PRELIMINARY CONSENT LEVEL DESIGN	JM	JM	EV	JG
P1	19.12.2025	DRAFT PRELIMINARY CONSENT LEVEL DESIGN	JM	JL	EV	JG

APPROVAL:	
J GIBBONS	JG
NAME:	SIGNATURE:
29.07.2026	
DATE:	

NOTE: THIS DRAWING IS NOT APPROVED UNLESS ALL FIELDS ARE SIGNED.



CLIENT:

PROJECT:

TAURIKO WEST - TUPENGA

DRAWING:

OPERATIONAL STORMWATER MANAGEMENT PLAN

DRAWING ISSUED FOR:

NOT APPROVED FOR CONSTRUCTION

SHARED

HORIZONTAL DATUM	NZTM2000	SCALE (A3)
VERTICAL DATUM	NZVD16	-
DRAWING NUMBER:	11922-29-14-SW-DRW-BBO-2200	REVISION: P3


©copyright

100mm


SCALE FOR VALIDATING SIZE OF A3 PLOT ONLY

0

C:\12\45\data\10.7.20.14\1500000 - Tauriko West_655002 WIP\03 Drawings\001 1922-29-14 SW-DRW-BBO-2201.dwg 29/7/2026 5:29 pm erichardson Plotted: 29 Jul 2026 5:29 pm

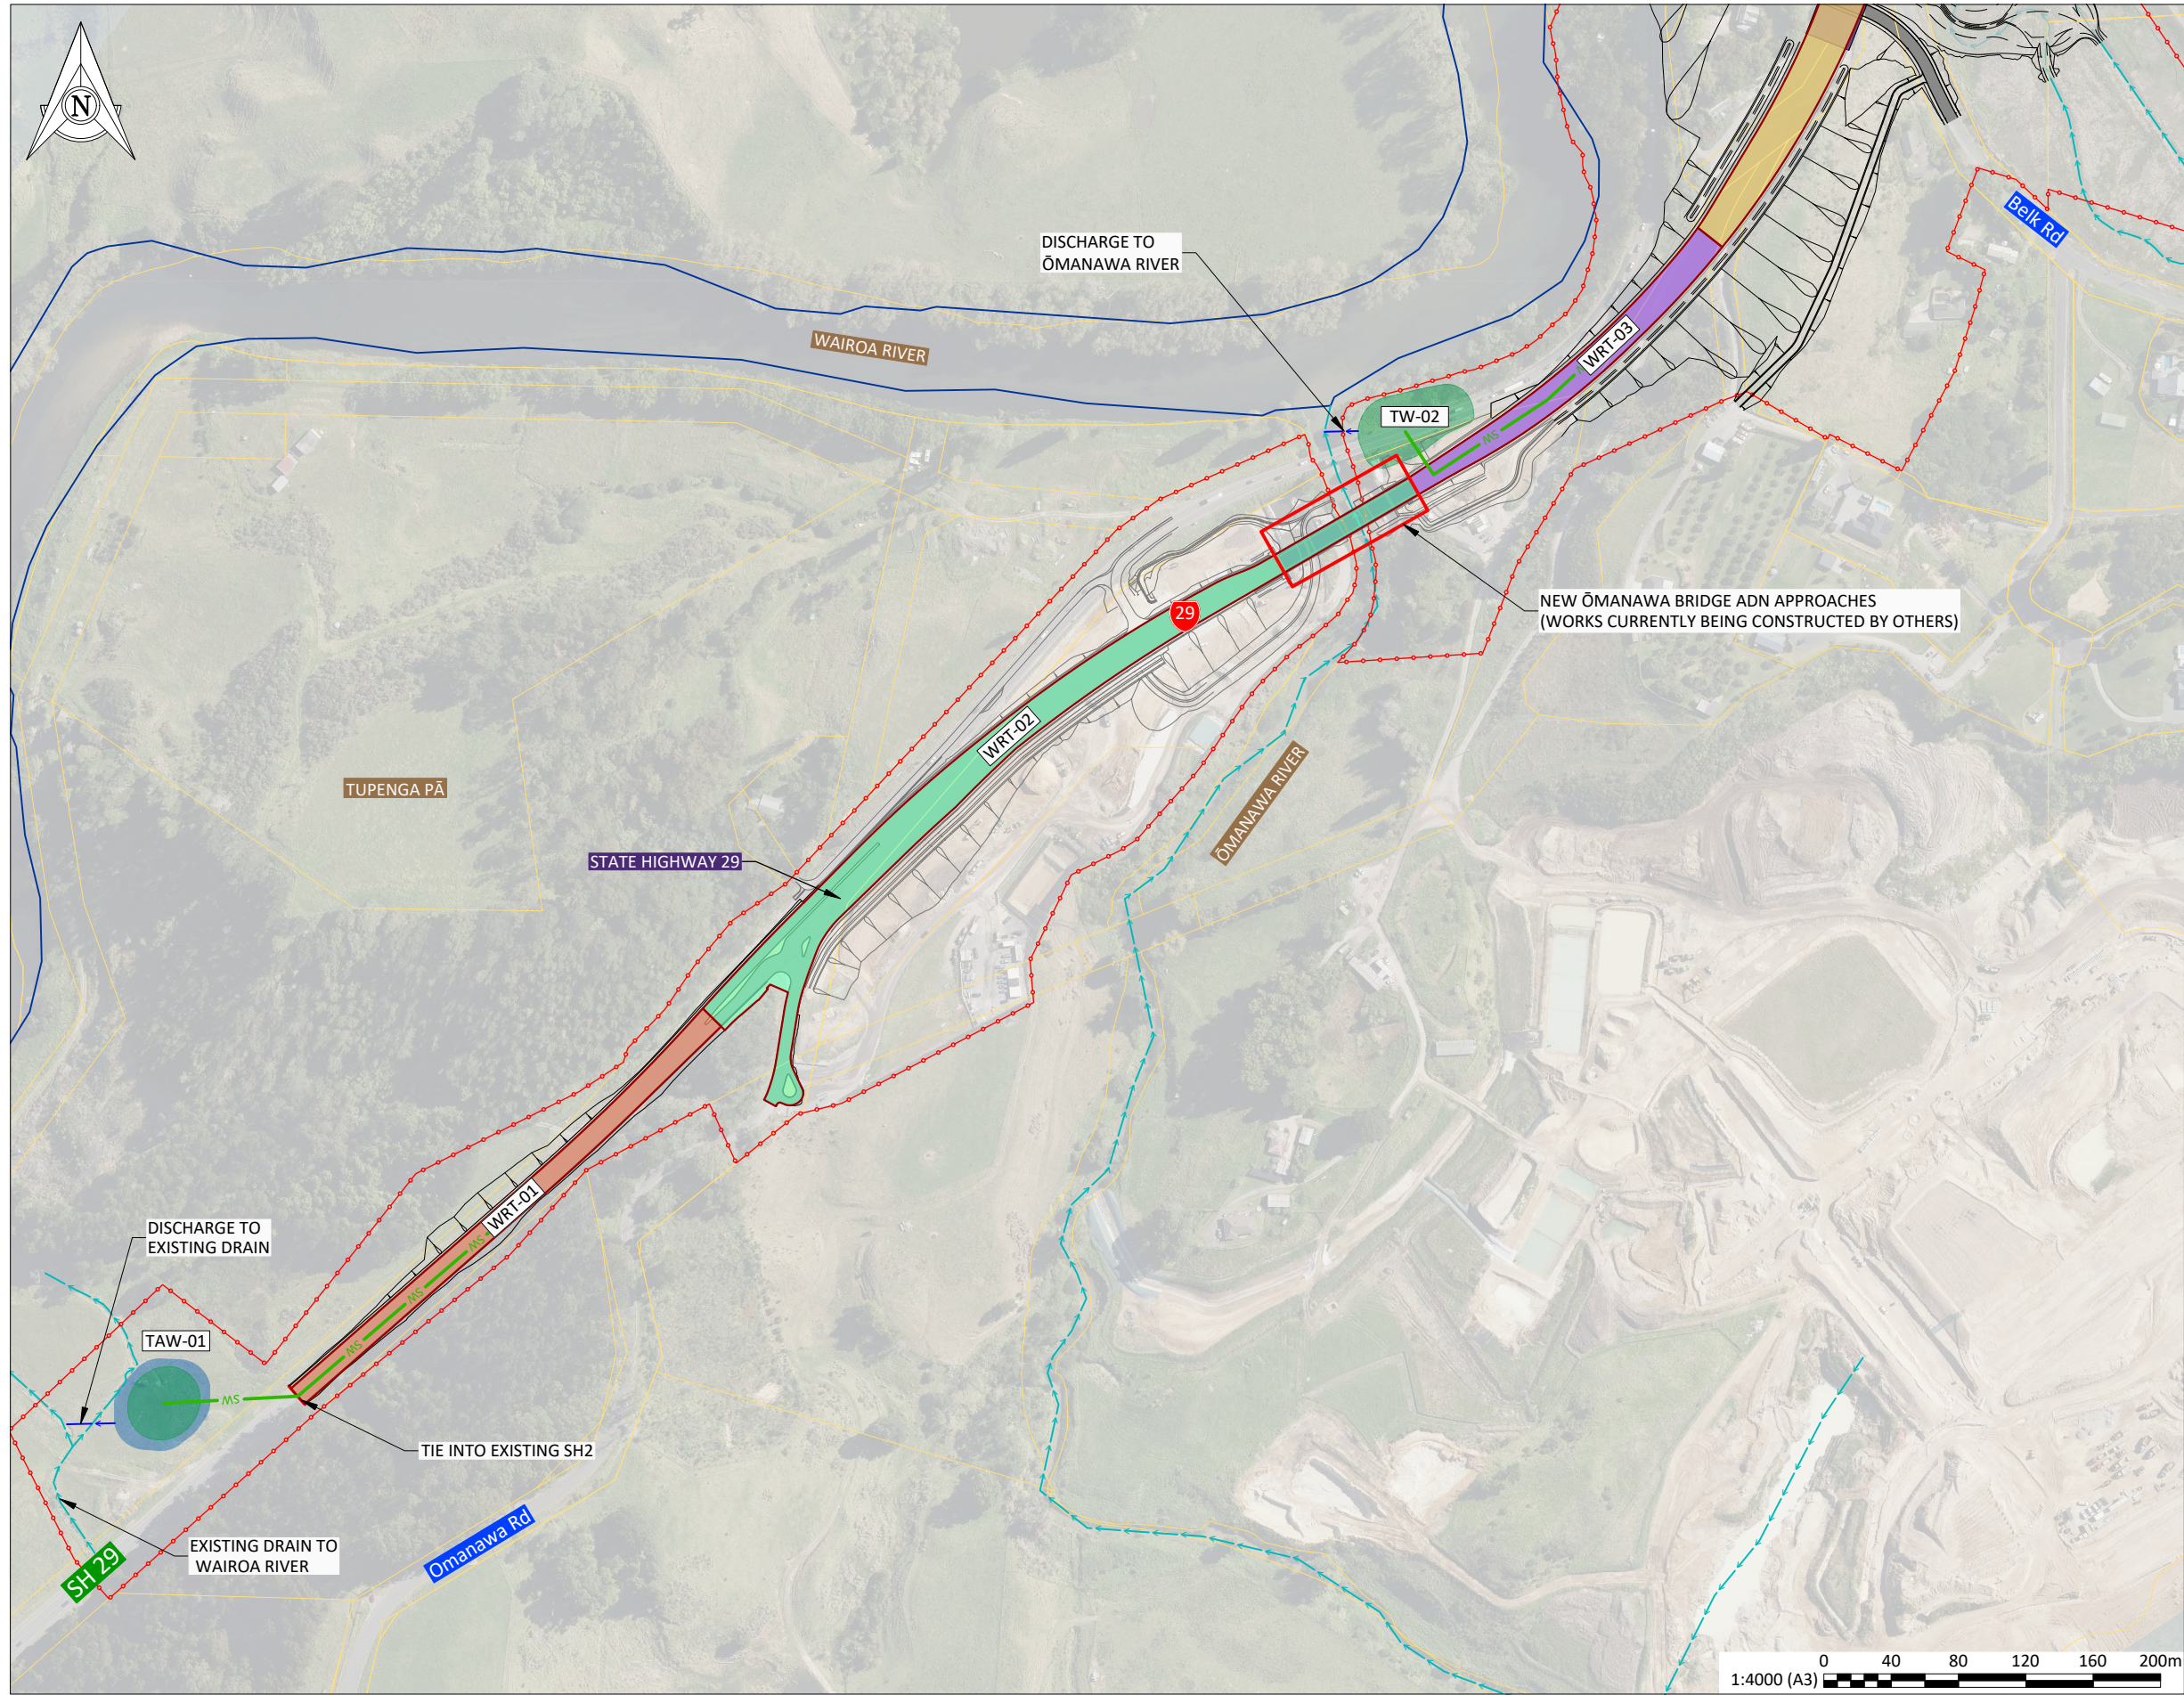

SHEET LOCALITY

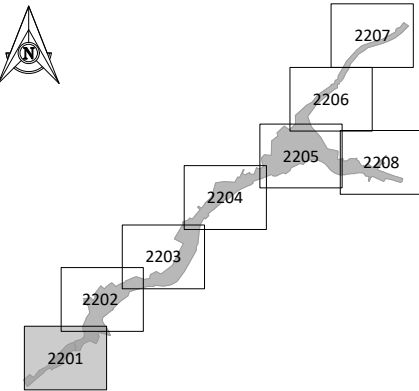

KEY: STORMWATER

- BOUNDARIES
- PROPOSED DESIGNATION
- CUT BATTER
- WATER QUALITY TREATMENT SWALE
- ROAD CATCHMENT BOUNDARY
- CONVEYANCE SWALE
- FILL BATTER
- DRAINAGE CHANNEL
- EXISTING WATERCOURSE
- INDICATIVE CONNECTION
- TREATMENT WETLAND
- ATTENUATION POND
- TREATMENT AND ATTENUATION WETLAND
- BRIDGE

INDICATIVE

REV	DATE	DESCRIPTION	BY	DES	CHK	APPR
P3	29.07.2026	INDICATIVE DESIGN	ER	JRL	EV	JG
P2	27.02.2026	PRELIMINARY CONSENT LEVEL DESIGN	JM	JM	EV	JG
P1	19.12.2025	DRAFT PRELIMINARY CONSENT LEVEL DESIGN	JM	JL	EV	JG

APPROVAL:

J GIBBONS

NAME:

29.07.2026

DATE:

NOTE: THIS DRAWING IS NOT APPROVED UNLESS ALL FIELDS ARE SIGNED.



PROJECT: TAURIKO WEST - TUPENGA

DRAWING: OPERATIONAL STORMWATER MANAGEMENT PLAN SHEET 1




DRAWING ISSUED FOR:			NOT APPROVED FOR CONSTRUCTION	
SHARED				
HORIZONTAL DATUM	NZTM2000	SCALE (A3)	1:4000	
VERTICAL DATUM	NZVD16	REVISION:		
DRAWING NUMBER: 11922-29-14-SW-DRW-BBO-2201		P3		

100mm

SCALE FOR VALIDATING SIZE OF A3 PLOT ONLY

0

C:\12\05\data\10.7.20.14\1500000 - Tauriko West_1550002 WIP\03 Drawings\001 1922-29-14 SW-DRW-BBO-2202.dwg 29/7/2026 5:24 pm erichardson Plotted: 29 Jul 2026 5:24 pm

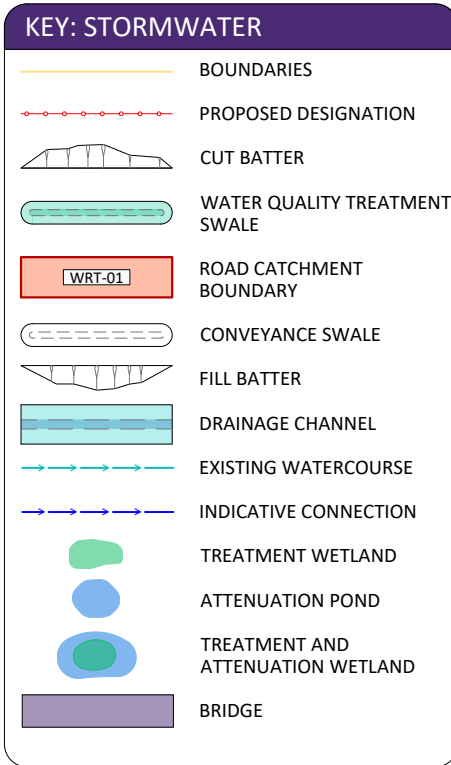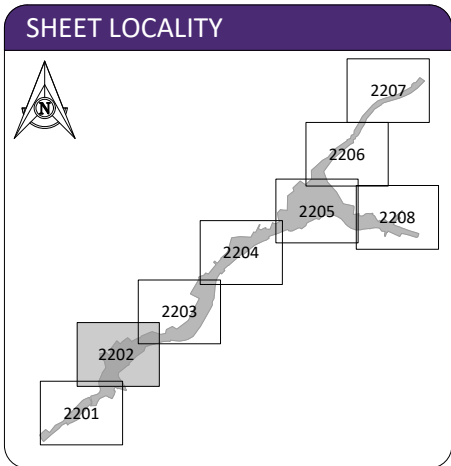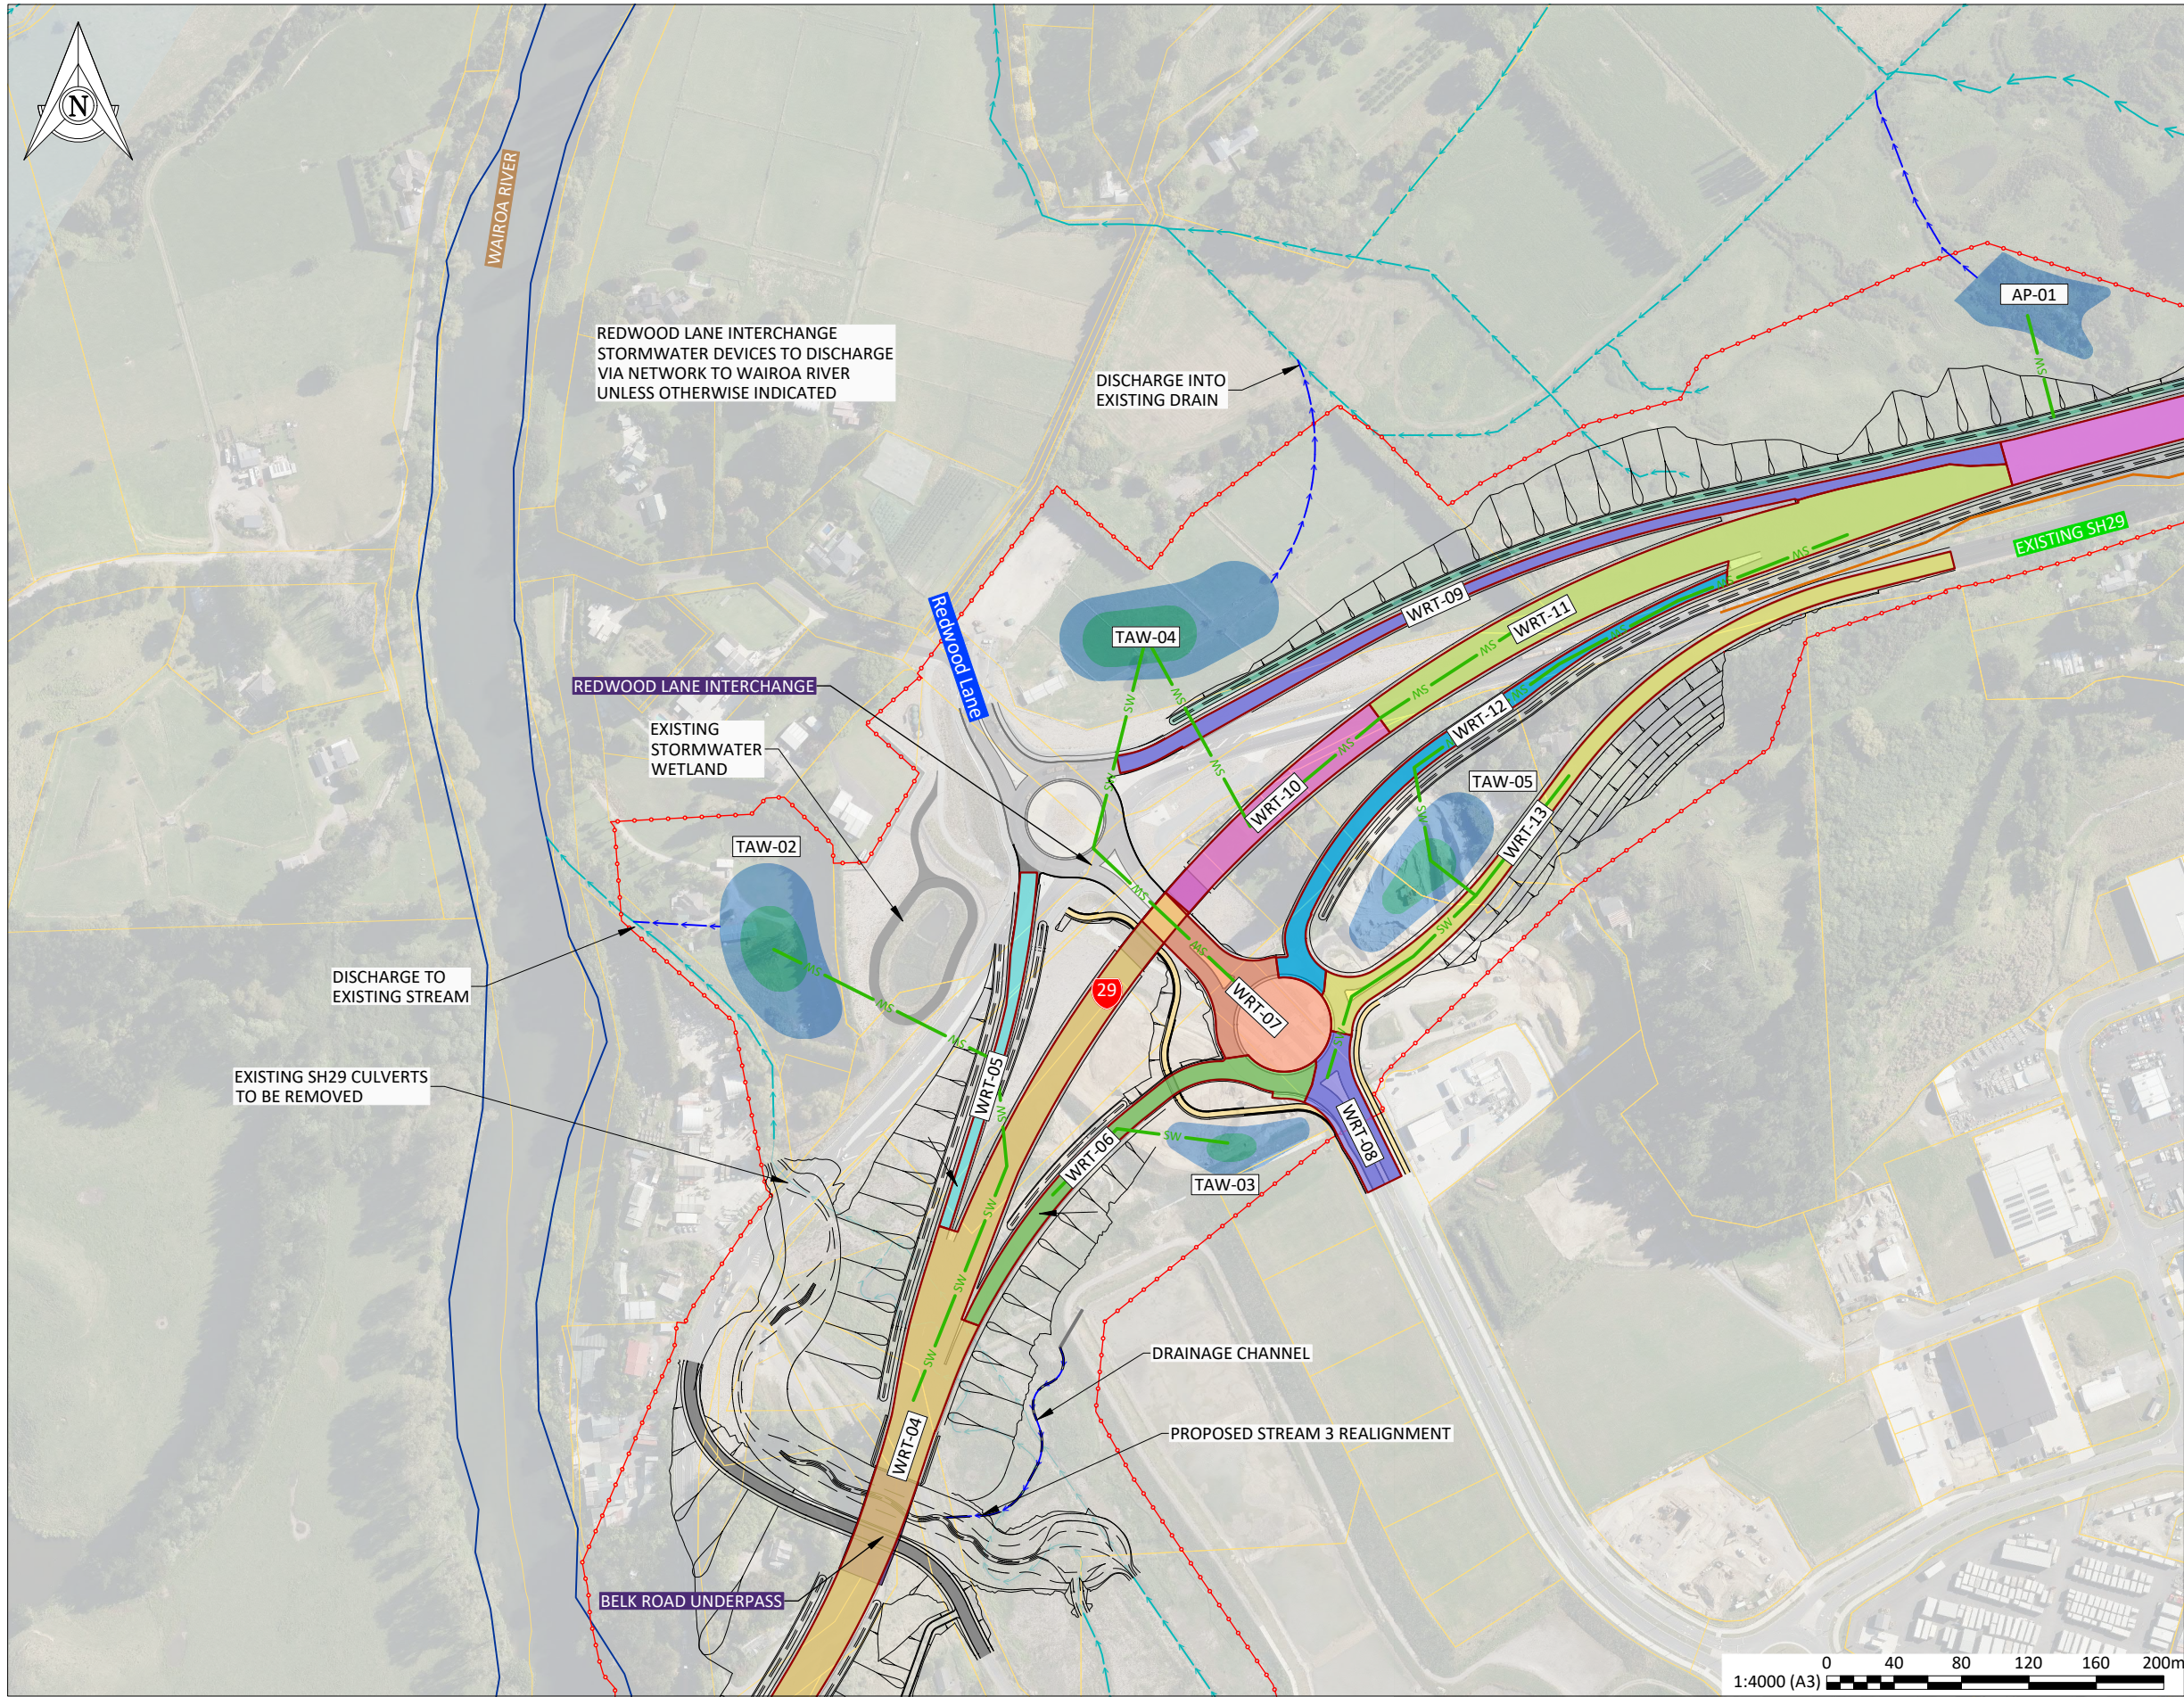

INDICATIVE

REV	DATE	DESCRIPTION	BY	DES	CHK	APPR
P3	29.07.2026	INDICATIVE DESIGN	ER	JRL	EV	JG
P2	27.02.2026	PRELIMINARY CONSENT LEVEL DESIGN	JM	JM	EV	JG
P1	19.12.2025	DRAFT PRELIMINARY CONSENT LEVEL DESIGN	JM	JL	EV	JG

APPROVAL:
NAME: J GIBBONS
DATE: 29.07.2026
NOTE: THIS DRAWING IS NOT APPROVED
UNLESS ALL FIELDS ARE SIGNED.



CLIENT:
PROJECT:
TAURIKO WEST - TUPENGA

DRAWING:
OPERATIONAL STORMWATER
MANAGEMENT PLAN
SHEET 2


DRAWING ISSUED FOR:			NOT APPROVED FOR CONSTRUCTION	
			SHARED	
HORIZONTAL DATUM	NZTM2000	SCALE (A3)	1:4000	
VERTICAL DATUM	NZVD16	DRAWING NUMBER:	REVISION:	
11922-29-14-SW-DRW-BBO-2202			P3	

100mm


SCALE FOR VALIDATING SIZE OF A3 PLOT ONLY

0

C:\12\05\data\107.7.120.14\1500000 - Tauriko West_1550002 WIP\03 Drawings\001 1922-29-14 SW-DRW-BBO-2203.dwg 29/7/2026 5:24 pm erichardson Plotted: 29 Jul 2026 5:24 pm

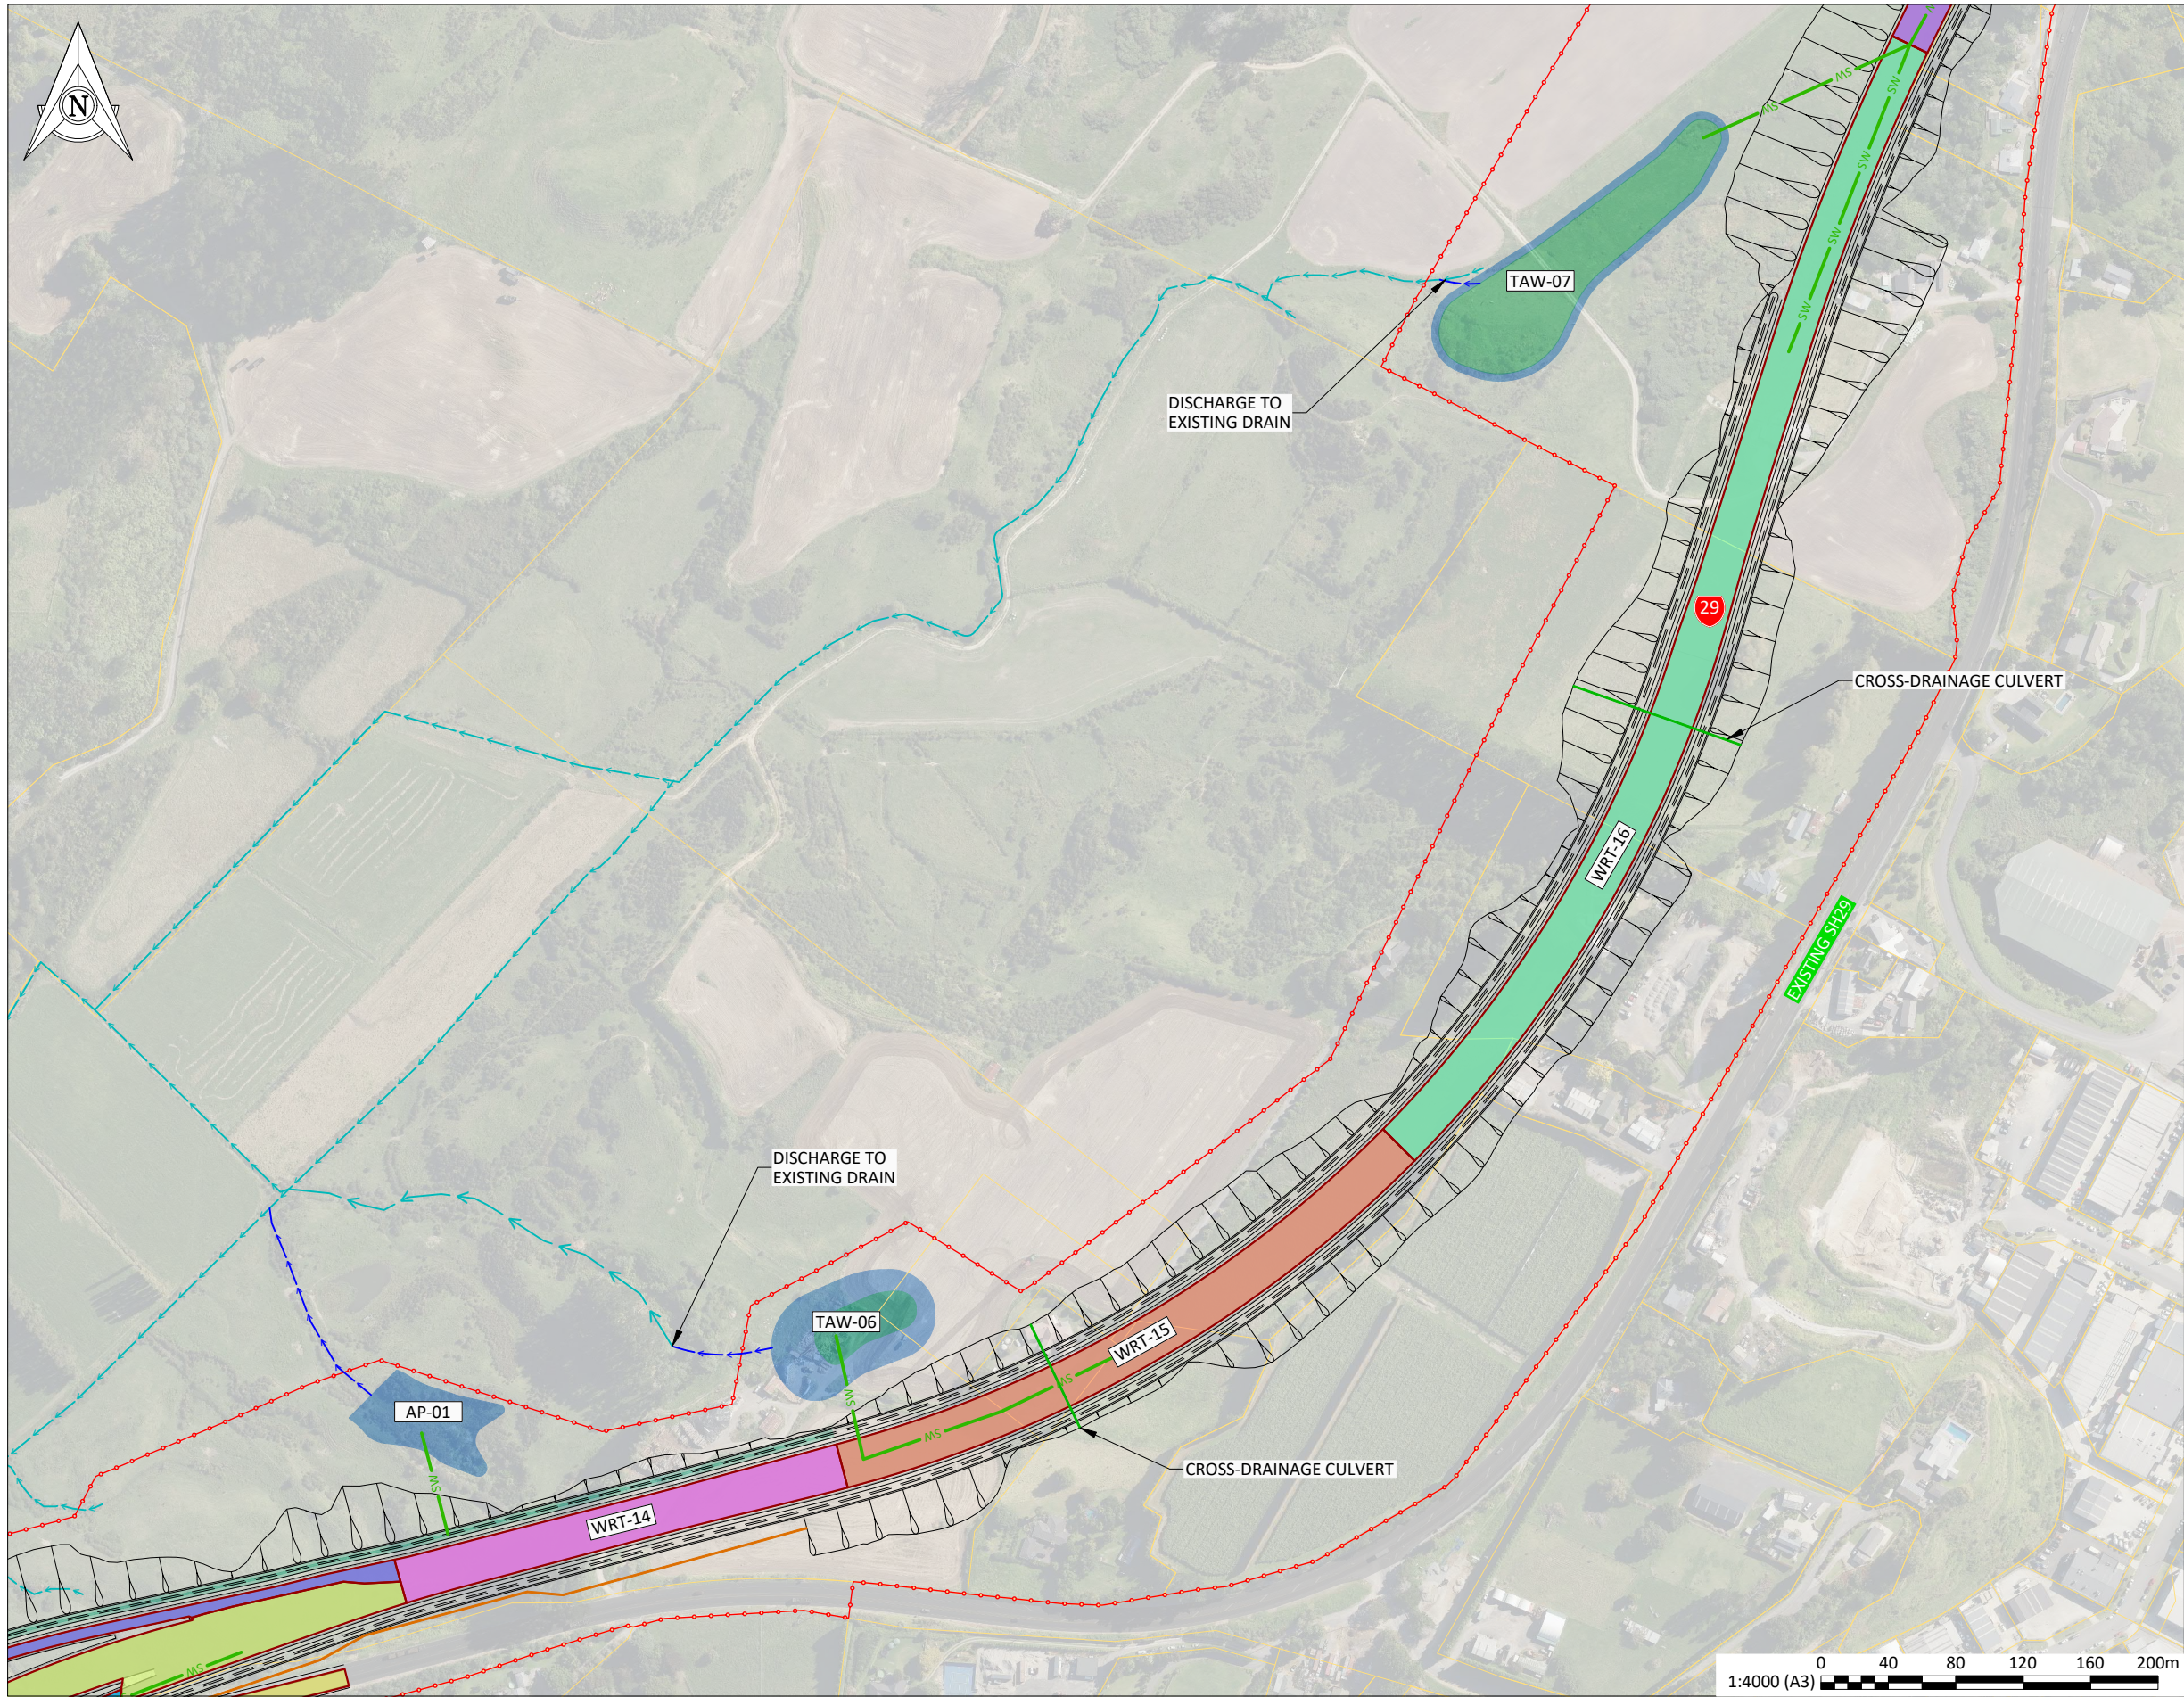

SHEET LOCALITY

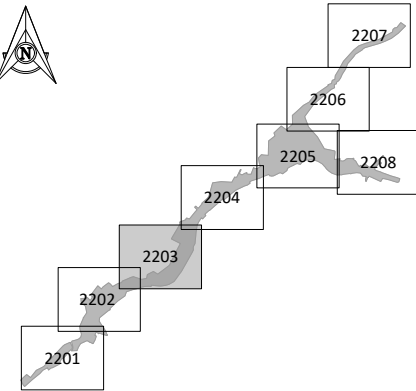

KEY: STORMWATER

- BOUNDARIES
- PROPOSED DESIGNATION
- CUT BATTER
- WATER QUALITY TREATMENT SWALE
- ROAD CATCHMENT BOUNDARY
- CONVEYANCE SWALE
- FILL BATTER
- DRAINAGE CHANNEL
- EXISTING WATERCOURSE
- INDICATIVE CONNECTION
- TREATMENT WETLAND
- ATTENUATION POND
- TREATMENT AND ATTENUATION WETLAND
- BRIDGE

INDICATIVE

REV	DATE	DESCRIPTION	BY	DES	CHK	APPR
P3	29.07.2026	INDICATIVE DESIGN	ER	JRL	EV	JG
P2	27.02.2026	PRELIMINARY CONSENT LEVEL DESIGN	JM	JM	EV	JG
P1	19.12.2025	DRAFT PRELIMINARY CONSENT LEVEL DESIGN	JM	JL	EV	JG

APPROVAL:

J GIBBONS

NAME:

29.07.2026

DATE:

NOTE: THIS DRAWING IS NOT APPROVED UNLESS ALL FIELDS ARE SIGNED.



PROJECT: TAURIKO WEST - TUPENGA

DRAWING: OPERATIONAL STORMWATER MANAGEMENT PLAN SHEET 3


DRAWING ISSUED FOR:			NOT APPROVED FOR CONSTRUCTION	
			SHARED	
HORIZONTAL DATUM	NZTM2000	SCALE (A3)	1:4000	
VERTICAL DATUM	NZVD16	DRAWING NUMBER:	11922-29-14-SW-DRW-BBO-2203	
REVISION:			P3	

100mm


SCALE FOR VALIDATING SIZE OF A3 PLOT ONLY

0

C:\12\45\Bata\107.720.14\1500000 - Tauriko West_1650022 WIP\03 Drawings\001 1922-29-14 SW-DRW-BBO-2200.dwg 29/7/2026 5:24 pm erichardson Plotted: 29 Jul 2026 5:24 pm

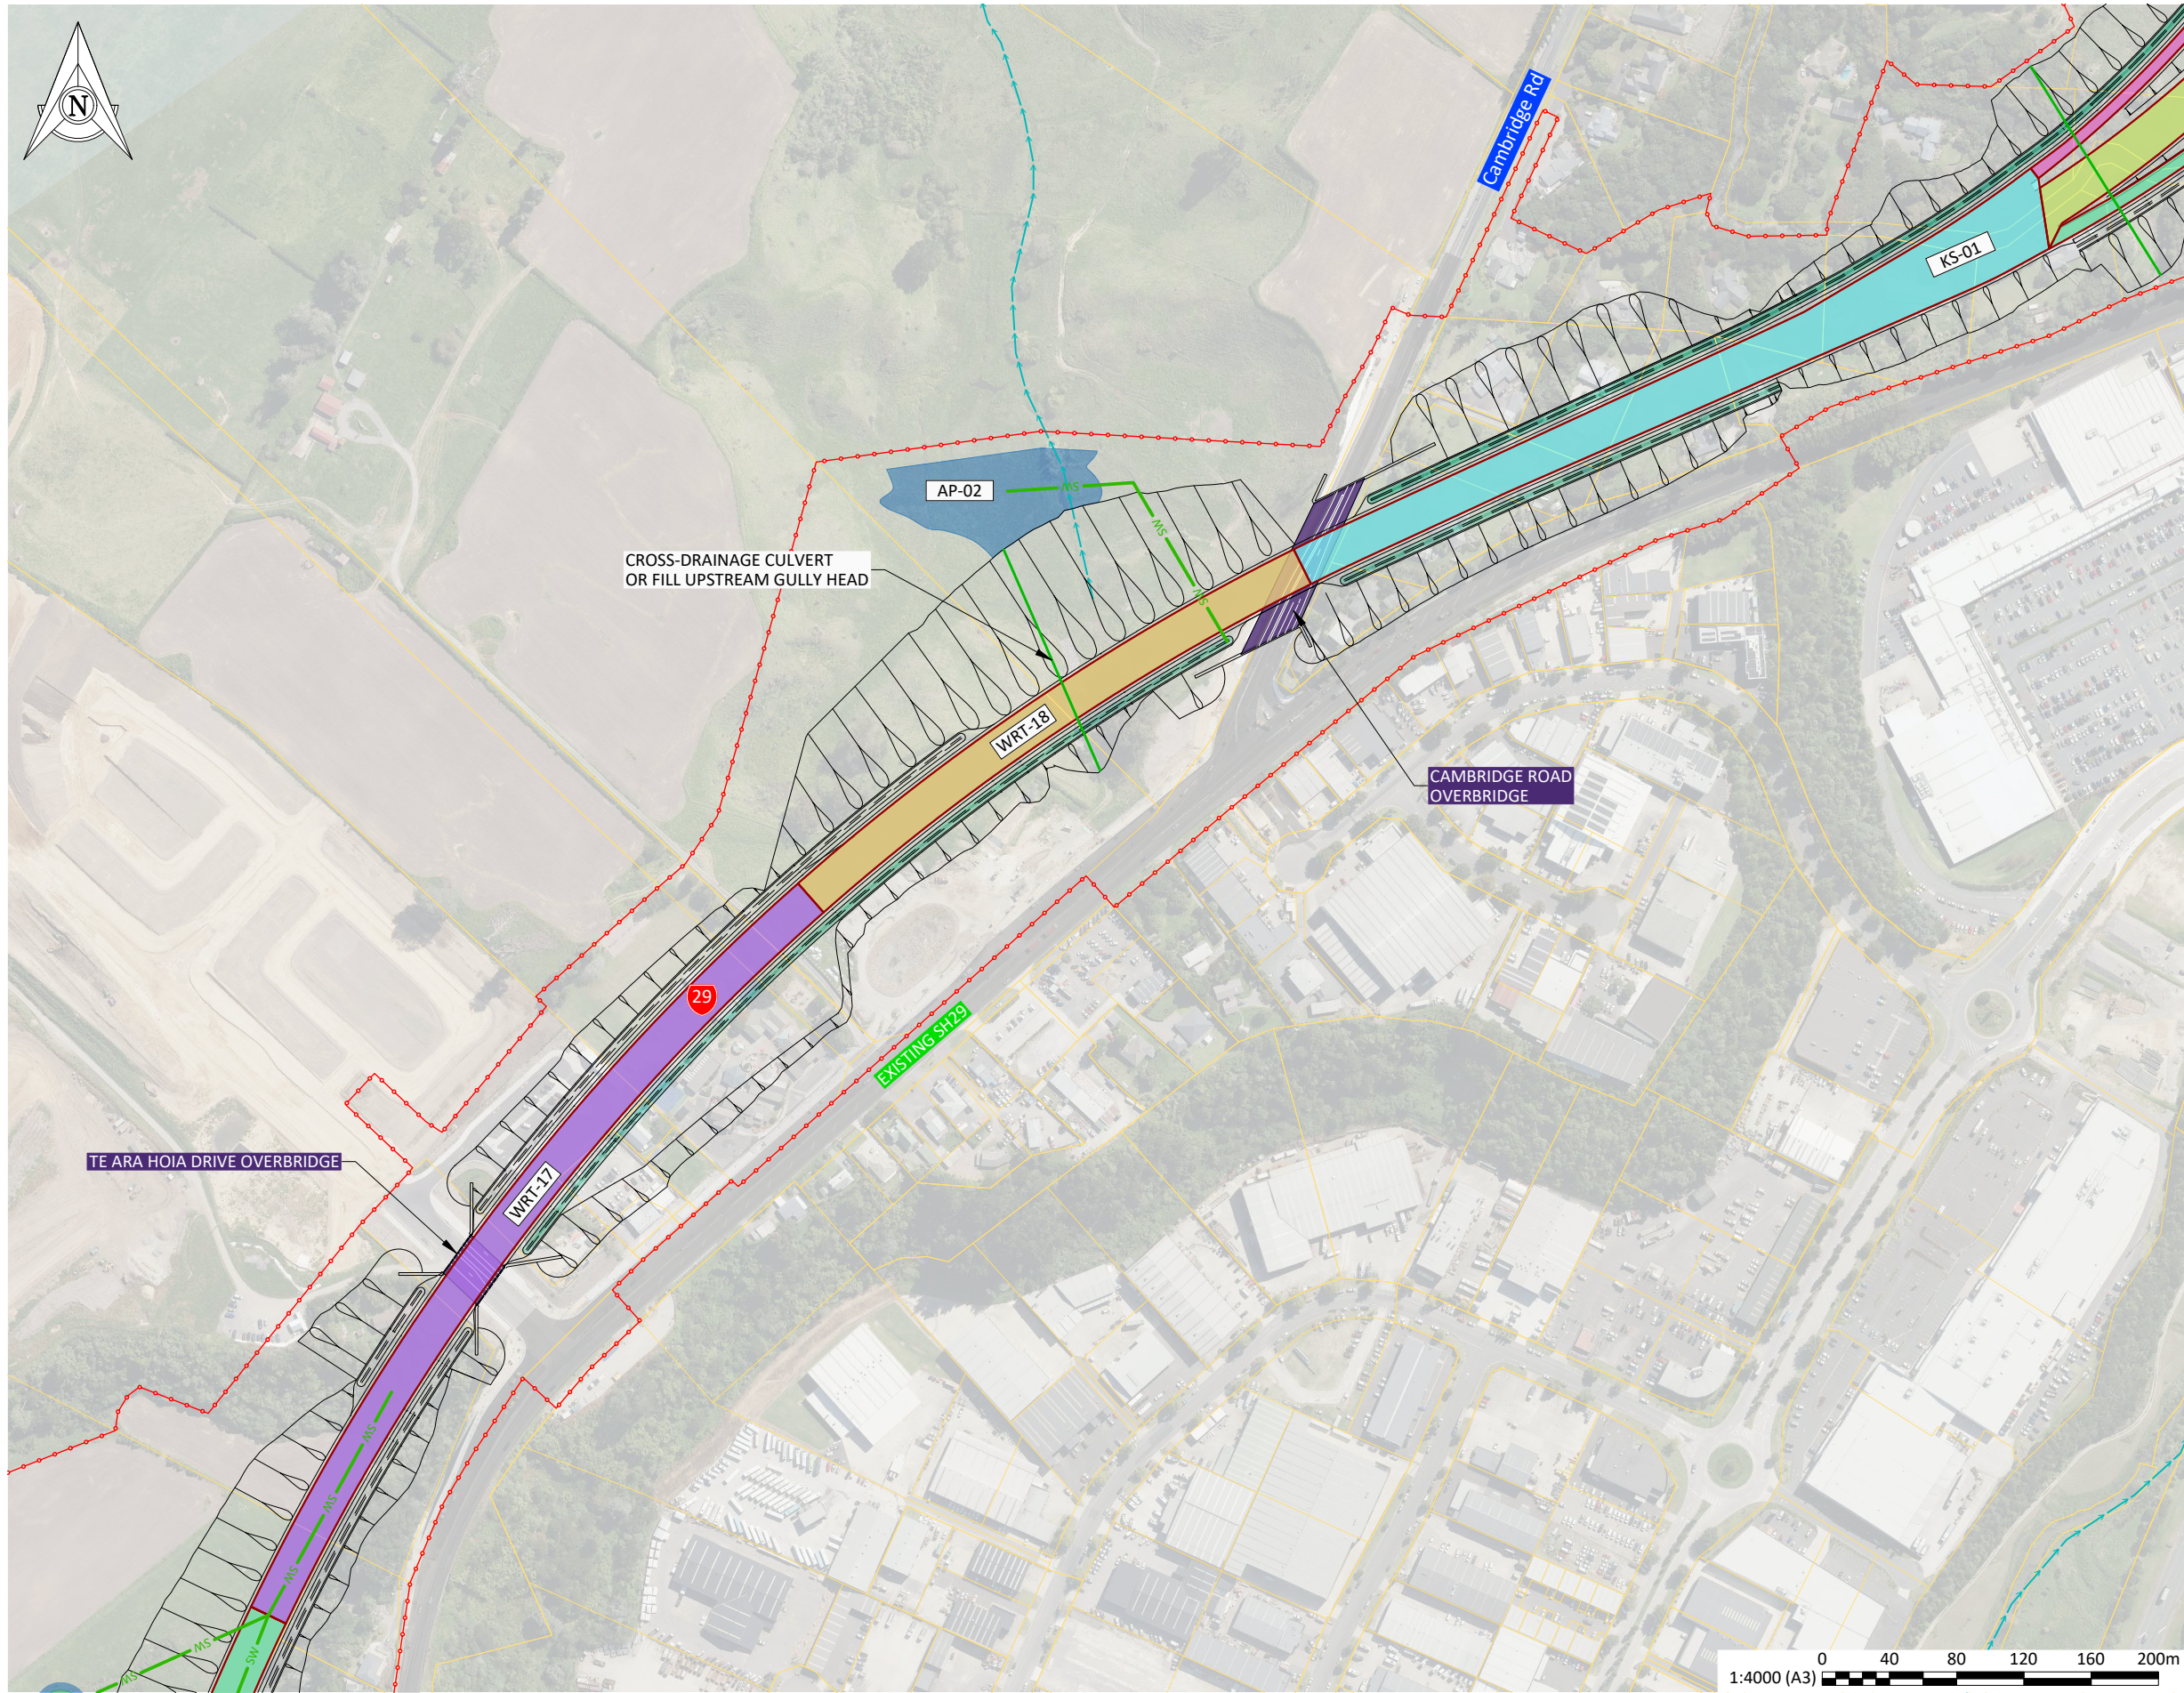

SHEET LOCALITY

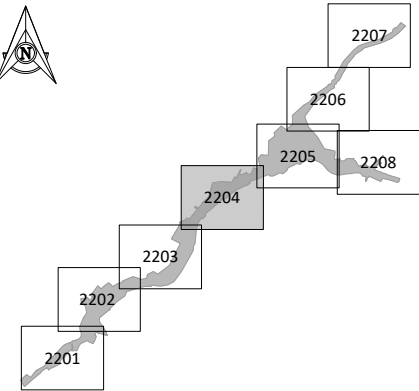

KEY: STORMWATER

- BOUNDARIES
- PROPOSED DESIGNATION
- CUT BATTER
- WATER QUALITY TREATMENT SWALE
- ROAD CATCHMENT BOUNDARY
- CONVEYANCE SWALE
- FILL BATTER
- DRAINAGE CHANNEL
- EXISTING WATERCOURSE
- INDICATIVE CONNECTION
- TREATMENT WETLAND
- ATTENUATION POND
- TREATMENT AND ATTENUATION WETLAND
- BRIDGE

INDICATIVE

REV	DATE	DESCRIPTION	BY	DES	CHK	APPR
P3	29.07.2026	INDICATIVE DESIGN	ER	JRL	EV	JG
P2	27.02.2026	PRELIMINARY CONSENT LEVEL DESIGN	JM	JM	EV	JG
P1	19.12.2025	DRAFT PRELIMINARY CONSENT LEVEL DESIGN	JM	JL	EV	JG

APPROVAL:

J GIBBONS

NAME:

29.07.2026

DATE:

NOTE: THIS DRAWING IS NOT APPROVED UNLESS ALL FIELDS ARE SIGNED.



PROJECT: TAURIKO WEST - TUPENGA

DRAWING: OPERATIONAL STORMWATER MANAGEMENT PLAN SHEET 4




DRAWING ISSUED FOR:			NOT APPROVED FOR CONSTRUCTION	
			SHARED	
HORIZONTAL DATUM	NZTM2000	SCALE (A3)	1:4000	
VERTICAL DATUM	NZVD16	DRAWING NUMBER:	REVISION:	
11922-29-14-SW-DRW-BBO-2204			P3	

100mm

SCALE FOR VALIDATING SIZE OF A3 PLOT ONLY

0

C:\12\45\data\10.7.20.14\1500000 - Tauriko West_165002 WIP\03 Drawings\001 1922-29-14 SW-DRW-BBO-2205.dwg 29/7/2026 5:24 pm erichardson Plotted: 29 Jul 2026 5:24 pm

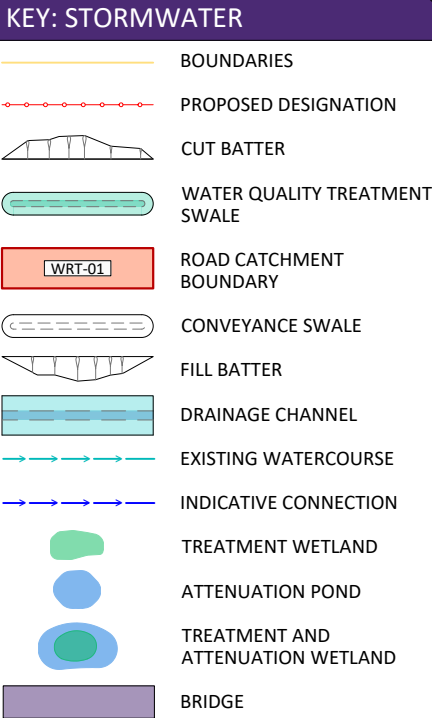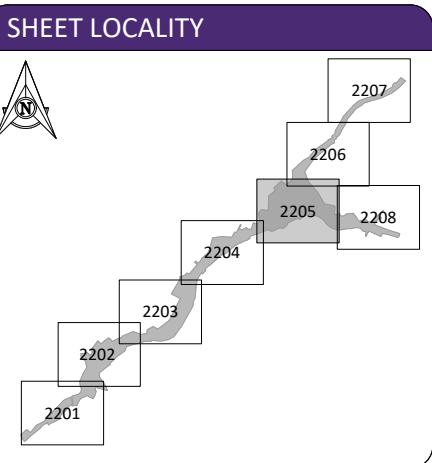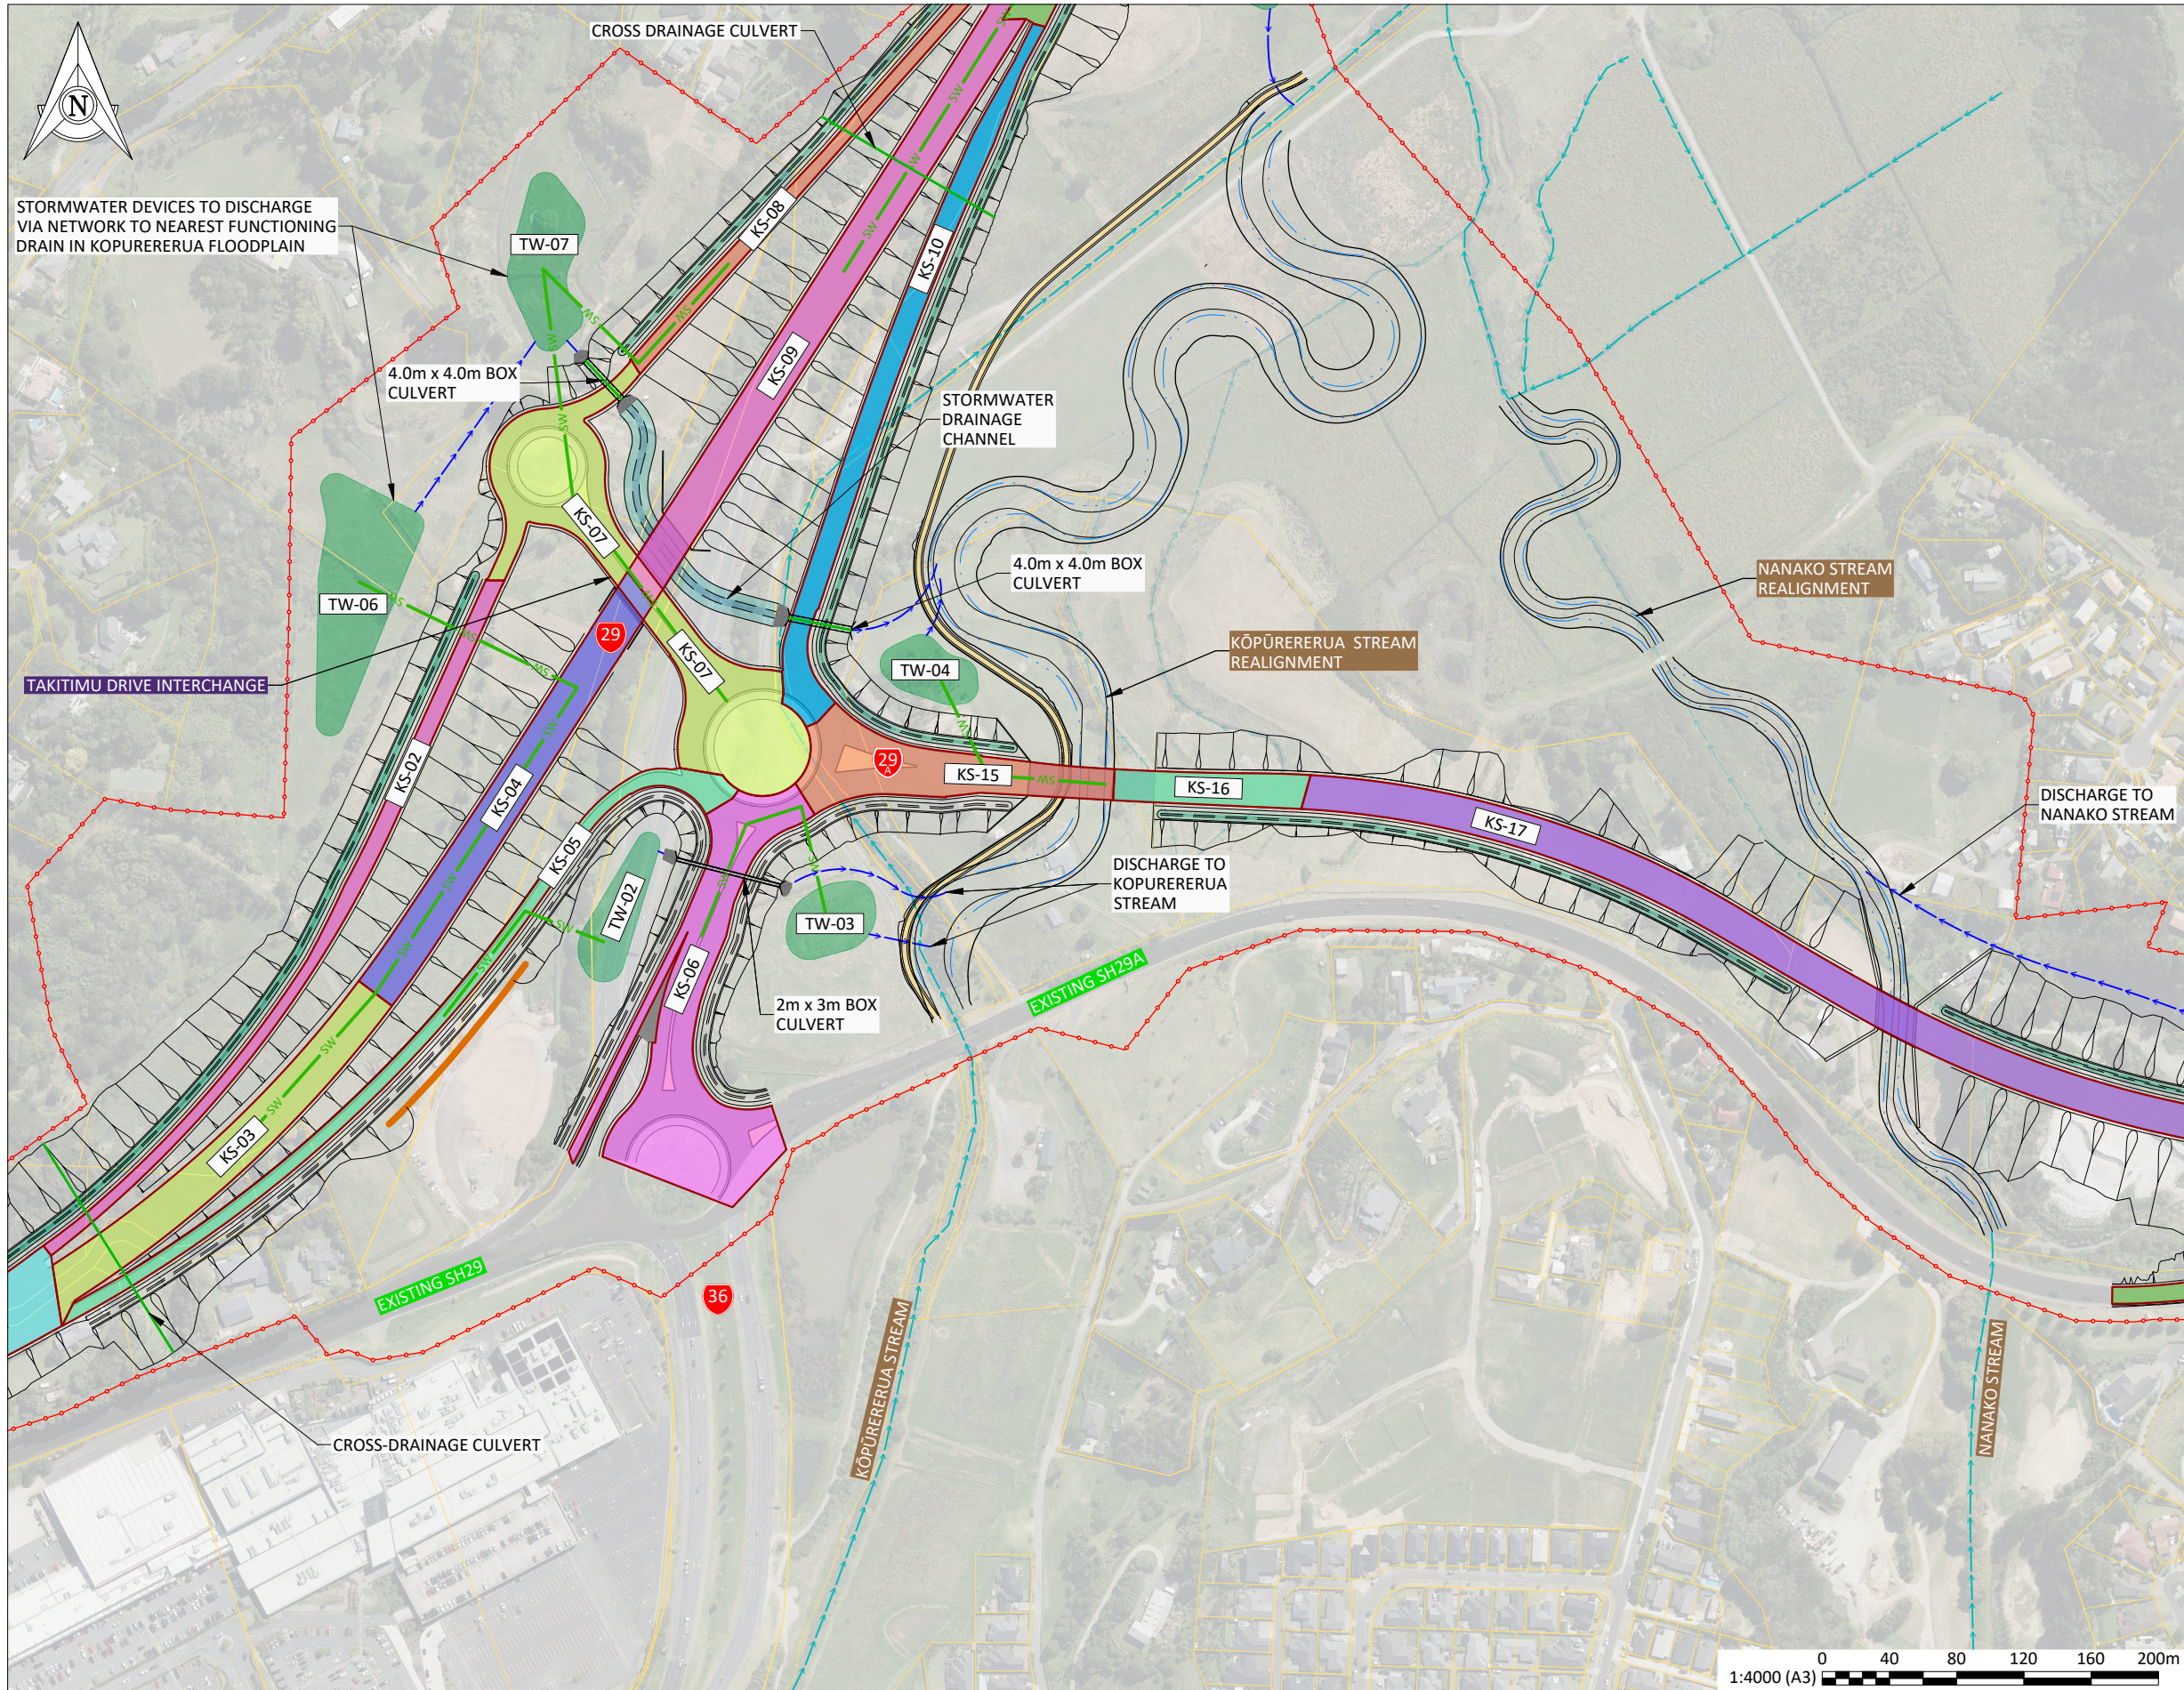

INDICATIVE

REV	DATE	DESCRIPTION	BY	DES	CHK	APPR
P3	29.07.2026	INDICATIVE DESIGN	ER	JRL	EV	JG
P2	27.02.2026	PRELIMINARY CONSENT LEVEL DESIGN	JM	JM	EV	JG
P1	19.12.2025	DRAFT PRELIMINARY CONSENT LEVEL DESIGN	JM	JL	EV	JG

APPROVAL:	J GIBBONS	JG
NAME:		SIGNATURE:
DATE:	29.07.2026	
NOTE: THIS DRAWING IS NOT APPROVED UNLESS ALL FIELDS ARE SIGNED.		



CLIENT: TAURIKO WEST - TUPENGA

DRAWING: OPERATIONAL STORMWATER MANAGEMENT PLAN SHEET 5

DRAWING ISSUED FOR:		NOT APPROVED FOR CONSTRUCTION	
SHARED			
HORIZONTAL DATUM:	NZTM2000	SCALE (A3):	1:4000
VERTICAL DATUM:	NZVD16		
DRAWING NUMBER:			REVISION:
11922-29-14-SW-DRW-BBO-2205			P3




©copyright

100mm

SCALE FOR VALIDATING SIZE OF A3 PLOT ONLY

0

C:\12\05\data\10.7.20.14\150000 - Tauriko West_165002 WIP\03 Drawings\001 1922-29-14-SW-DRW-BBO-2206.dwg 29/7/2026 5:25 pm erichardson Plotted: 29 Jul 2026 5:25 pm

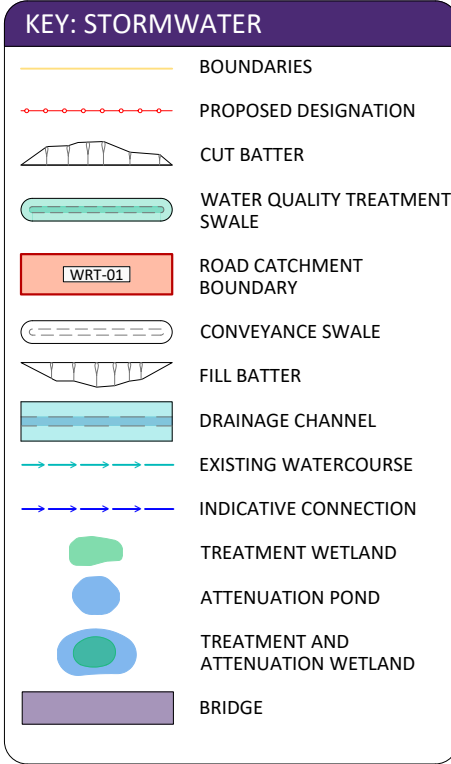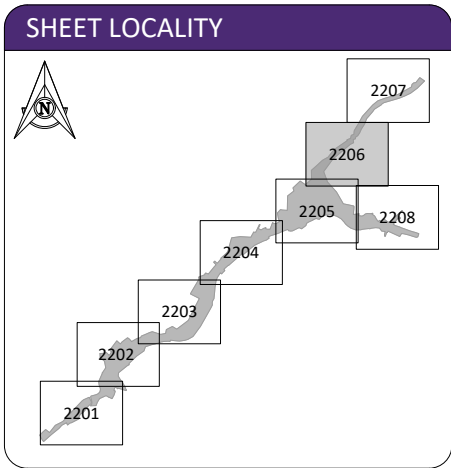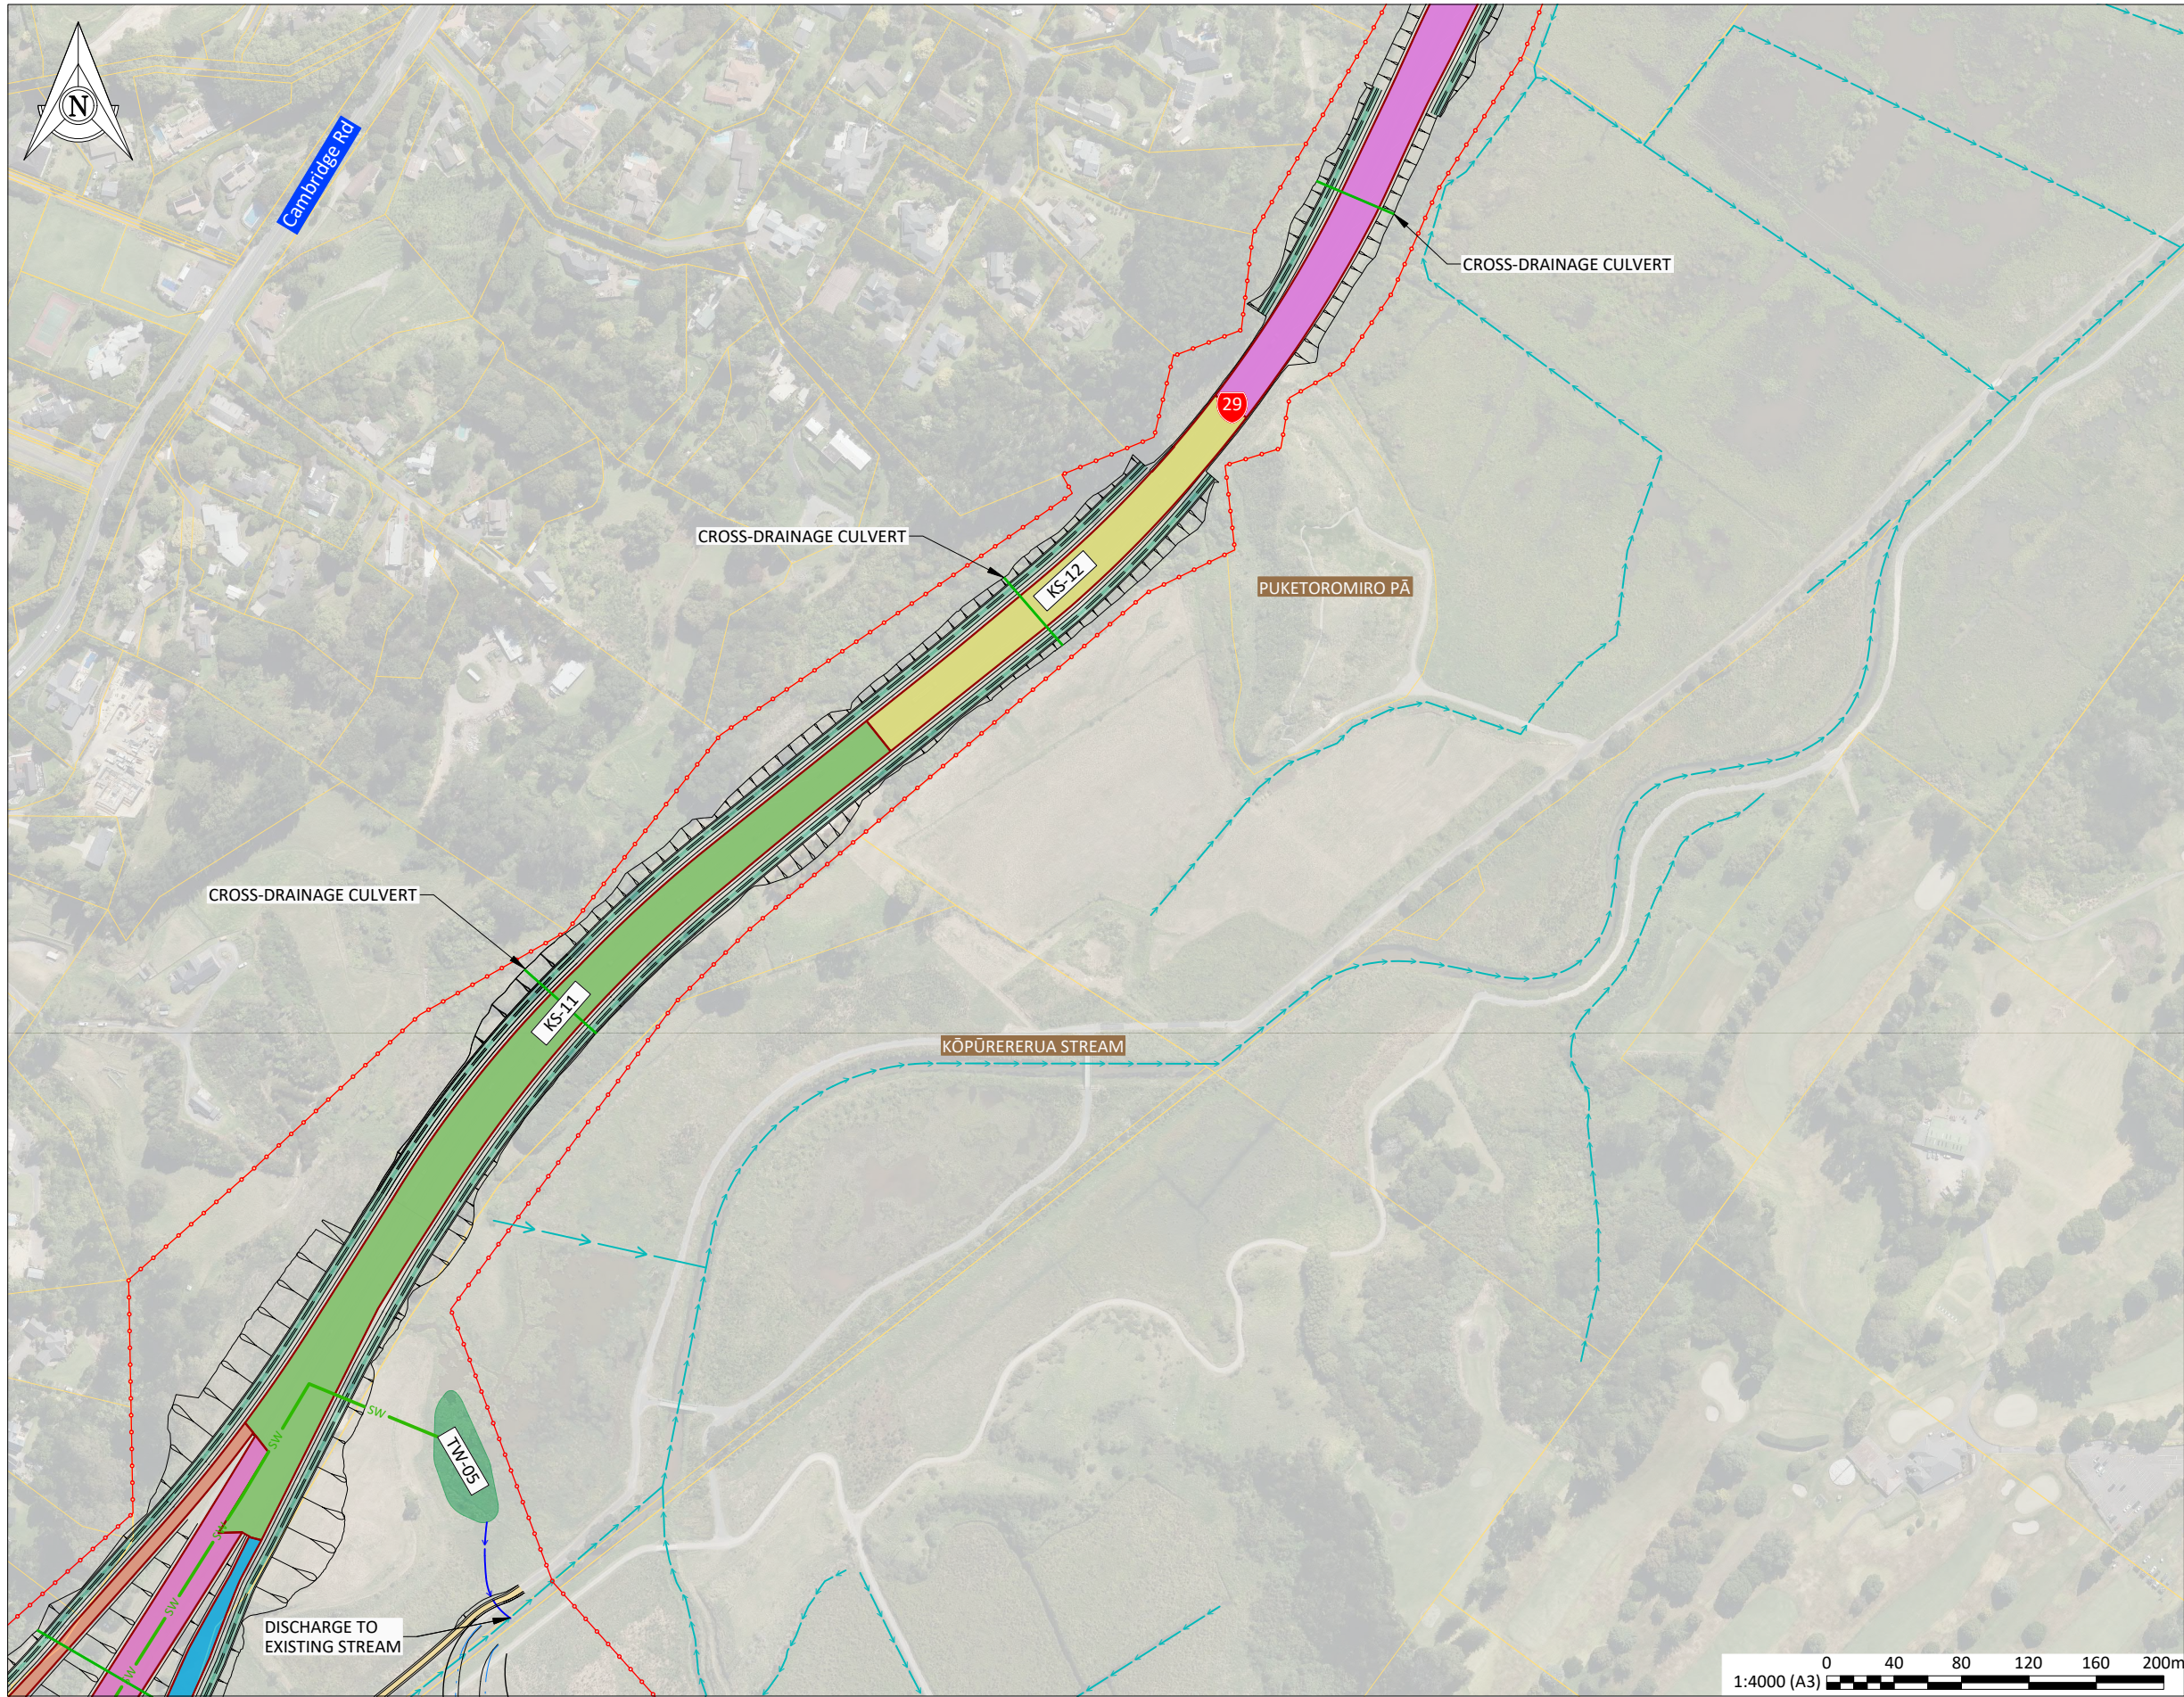


INDICATIVE

REV	DATE	DESCRIPTION	BY	DES	CHK	APPR
P3	29.07.2026	INDICATIVE DESIGN	ER	JRL	EV	JG
P2	27.02.2026	PRELIMINARY CONSENT LEVEL DESIGN	JM	JM	EV	JG
P1	19.12.2025	DRAFT PRELIMINARY CONSENT LEVEL DESIGN	JM	JL	EV	JG

APPROVAL:	
NAME:	J GIBBONS
SIGNATURE:	JG
DATE:	29.07.2026

NOTE: THIS DRAWING IS NOT APPROVED UNLESS ALL FIELDS ARE SIGNED.

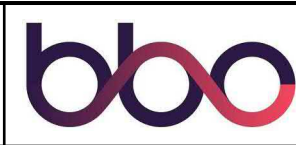

CLIENT: TAURIKO WEST - TUPENGA

PROJECT: OPERATIONAL STORMWATER MANAGEMENT PLAN SHEET 6



DRAWING ISSUED FOR:			NOT APPROVED FOR CONSTRUCTION	
			SHARED	
HORIZONTAL DATUM	NZTM2000	SCALE (A3)	1:4000	
VERTICAL DATUM	NZVD16	DRAWING NUMBER:	11922-29-14-SW-DRW-BBO-2206	
REVISION:			P3	

100mm


SCALE FOR VALIDATING SIZE OF A3 PLOT ONLY

0

C:\12\45\data\10.7.20\14150000 - Tauriko West_165002 WIP\03 Drawings\001 1922-29-14-SW-DRW-BBO-2207.dwg 29/7/2026 5:25 pm erichardson Plotted: 29 Jul 2026 5:25 pm

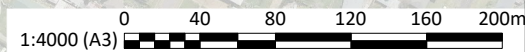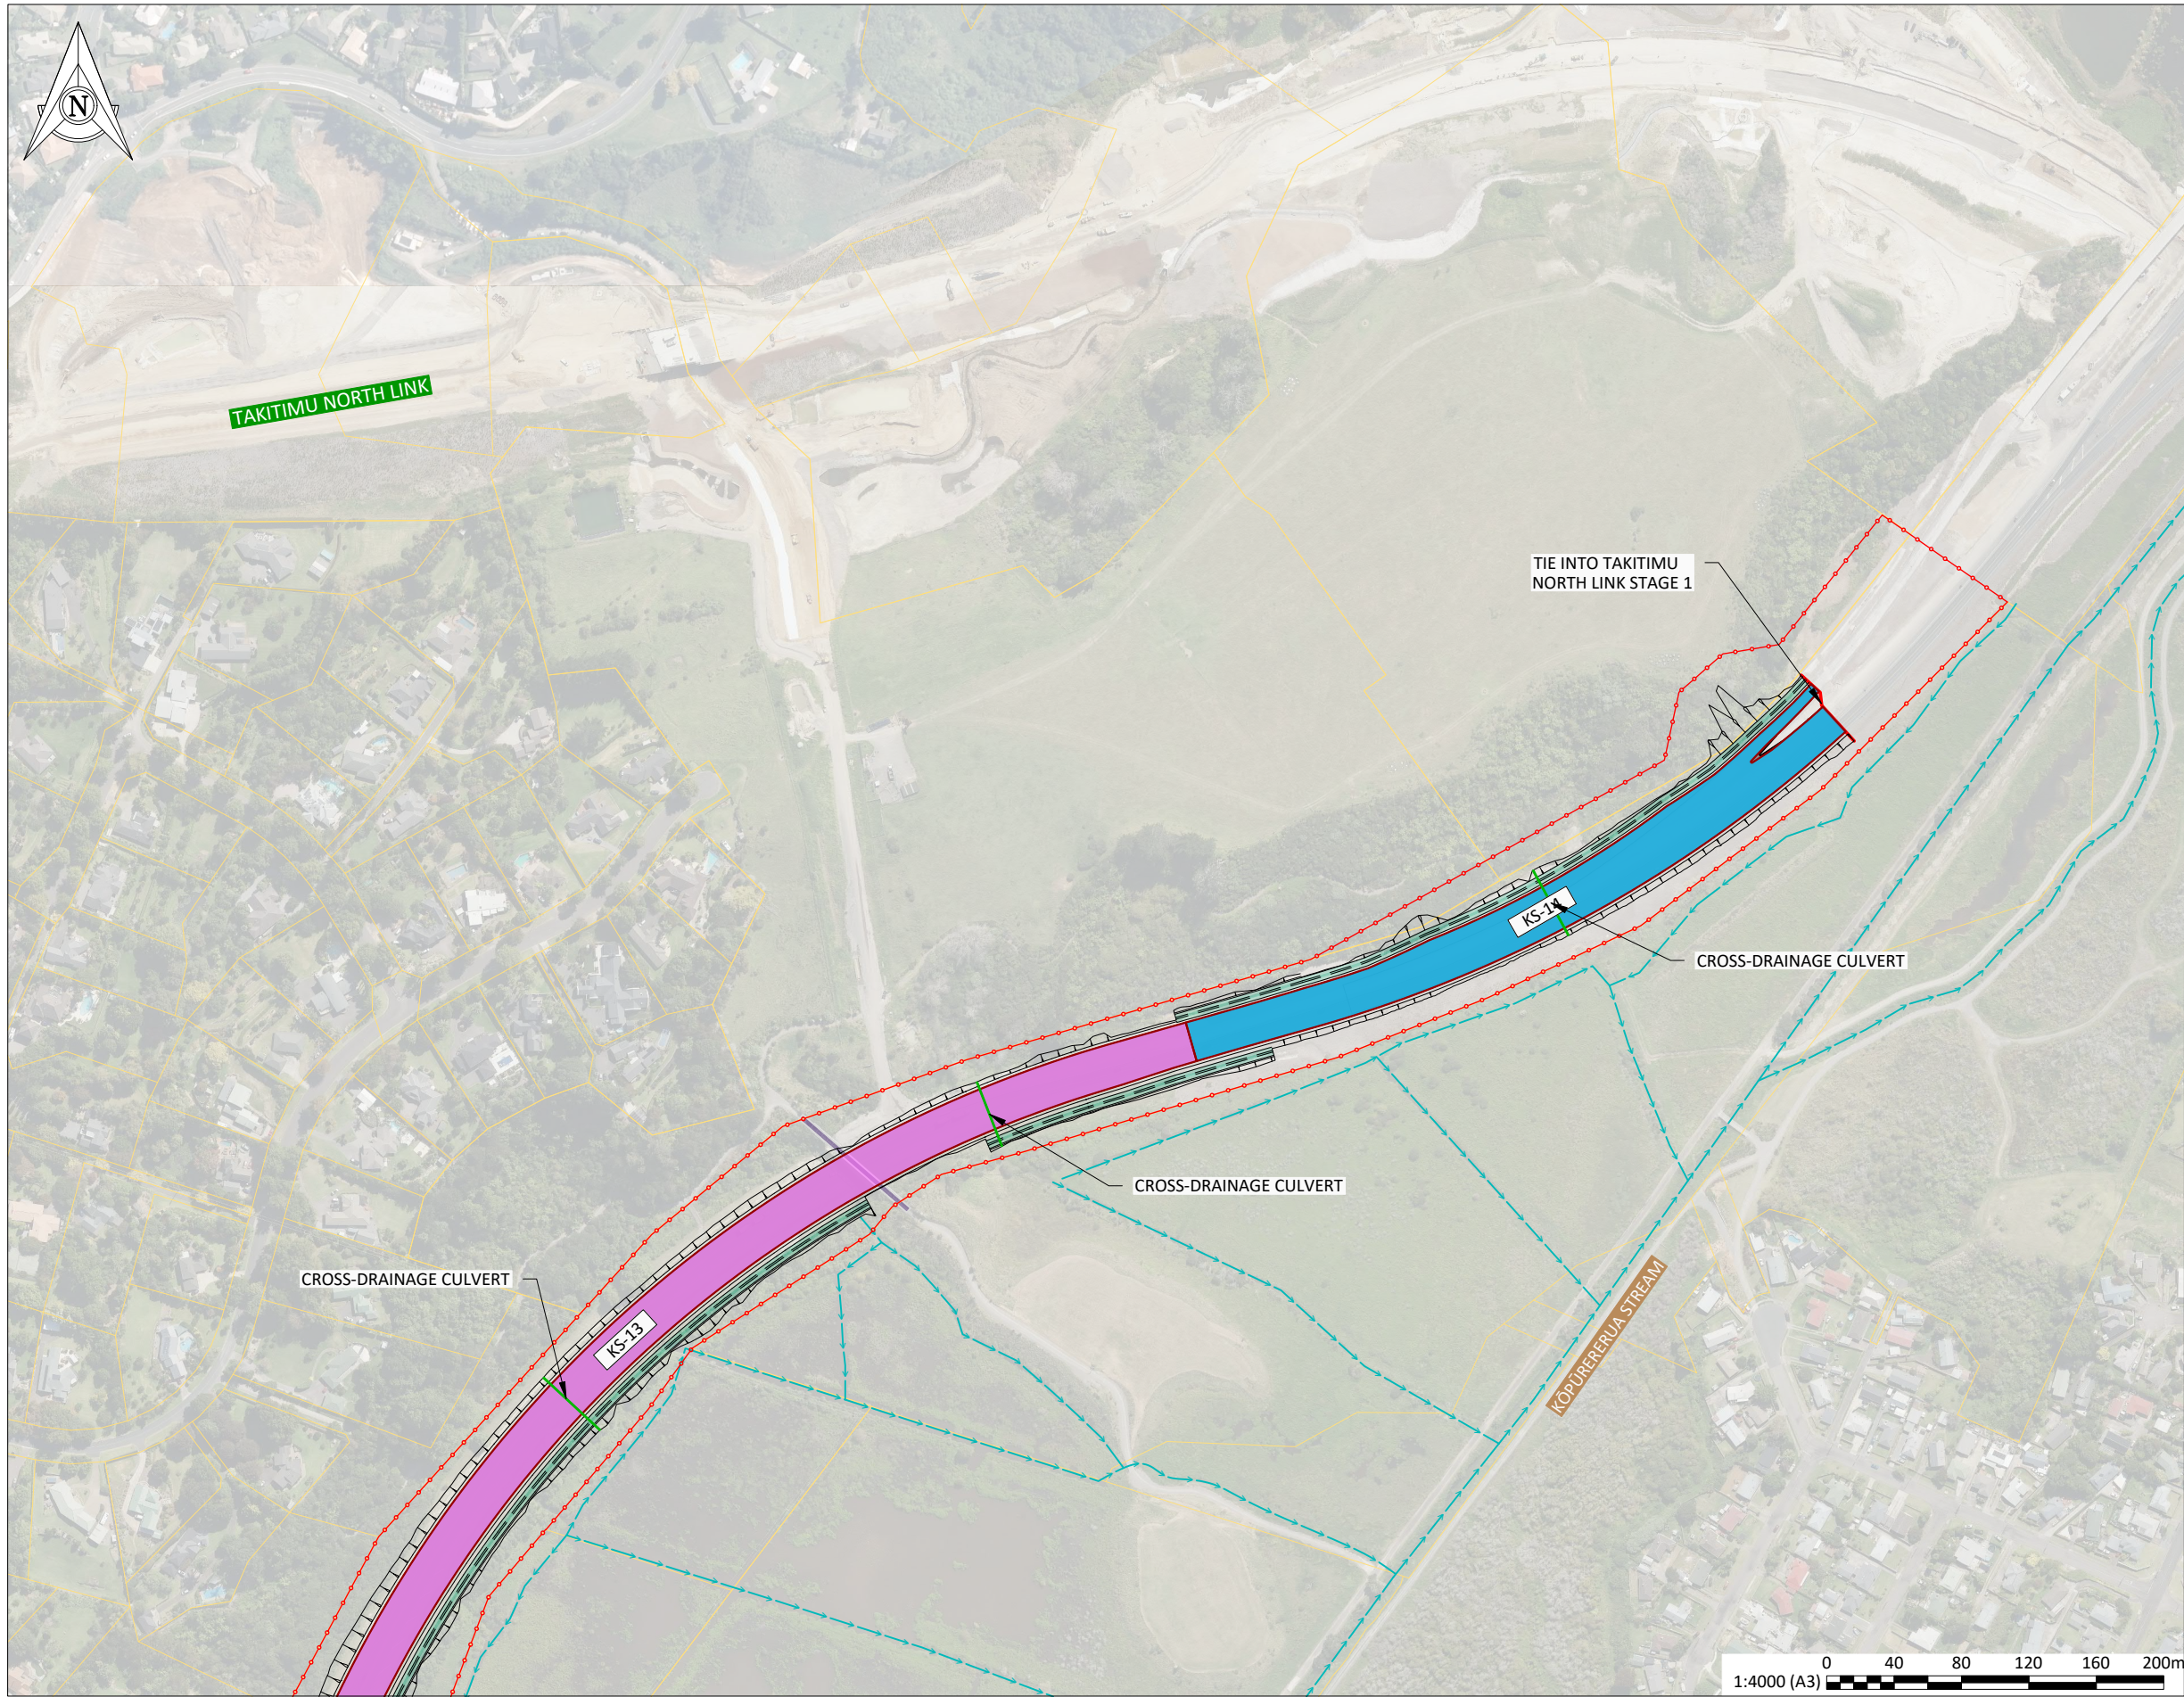

SHEET LOCALITY

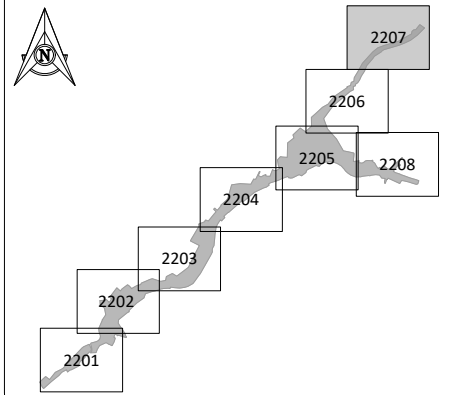


KEY: STORMWATER

- BOUNDARIES
- PROPOSED DESIGNATION
- CUT BATTER
- WATER QUALITY TREATMENT SWALE
- WRT-01 ROAD CATCHMENT BOUNDARY
- CONVEYANCE SWALE
- FILL BATTER
- DRAINAGE CHANNEL
- EXISTING WATERCOURSE
- INDICATIVE CONNECTION
- TREATMENT WETLAND
- ATTENUATION POND
- TREATMENT AND ATTENUATION WETLAND
- BRIDGE

INDICATIVE

REV	DATE	DESCRIPTION	BY	DES	CHK	APPR
P3	29.07.2026	INDICATIVE DESIGN	ER	JRL	EV	JG
P2	27.02.2026	PRELIMINARY CONSENT LEVEL DESIGN	JM	JM	EV	JG
P1	19.12.2025	DRAFT PRELIMINARY CONSENT LEVEL DESIGN	JM	JL	EV	JG


APPROVAL:	J GIBBONS	JG
NAME:		SIGNATURE:
DATE:	29.07.2026	
NOTE: THIS DRAWING IS NOT APPROVED UNLESS ALL FIELDS ARE SIGNED.		

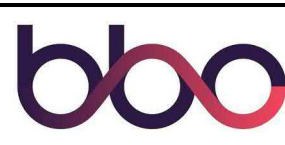


CLIENT: TAURIKO WEST - TUPENGA

OPERATIONAL STORMWATER MANAGEMENT PLAN
SHEET 7




DRAWING ISSUED FOR: NOT APPROVED FOR CONSTRUCTION SHARED		
HORIZONTAL DATUM	NZTM2000	SCALE (A3)
VERTICAL DATUM	NZVD16	1:4000
DRAWING NUMBER:	11922-29-14-SW-DRW-BBO-2207	REVISION: P3

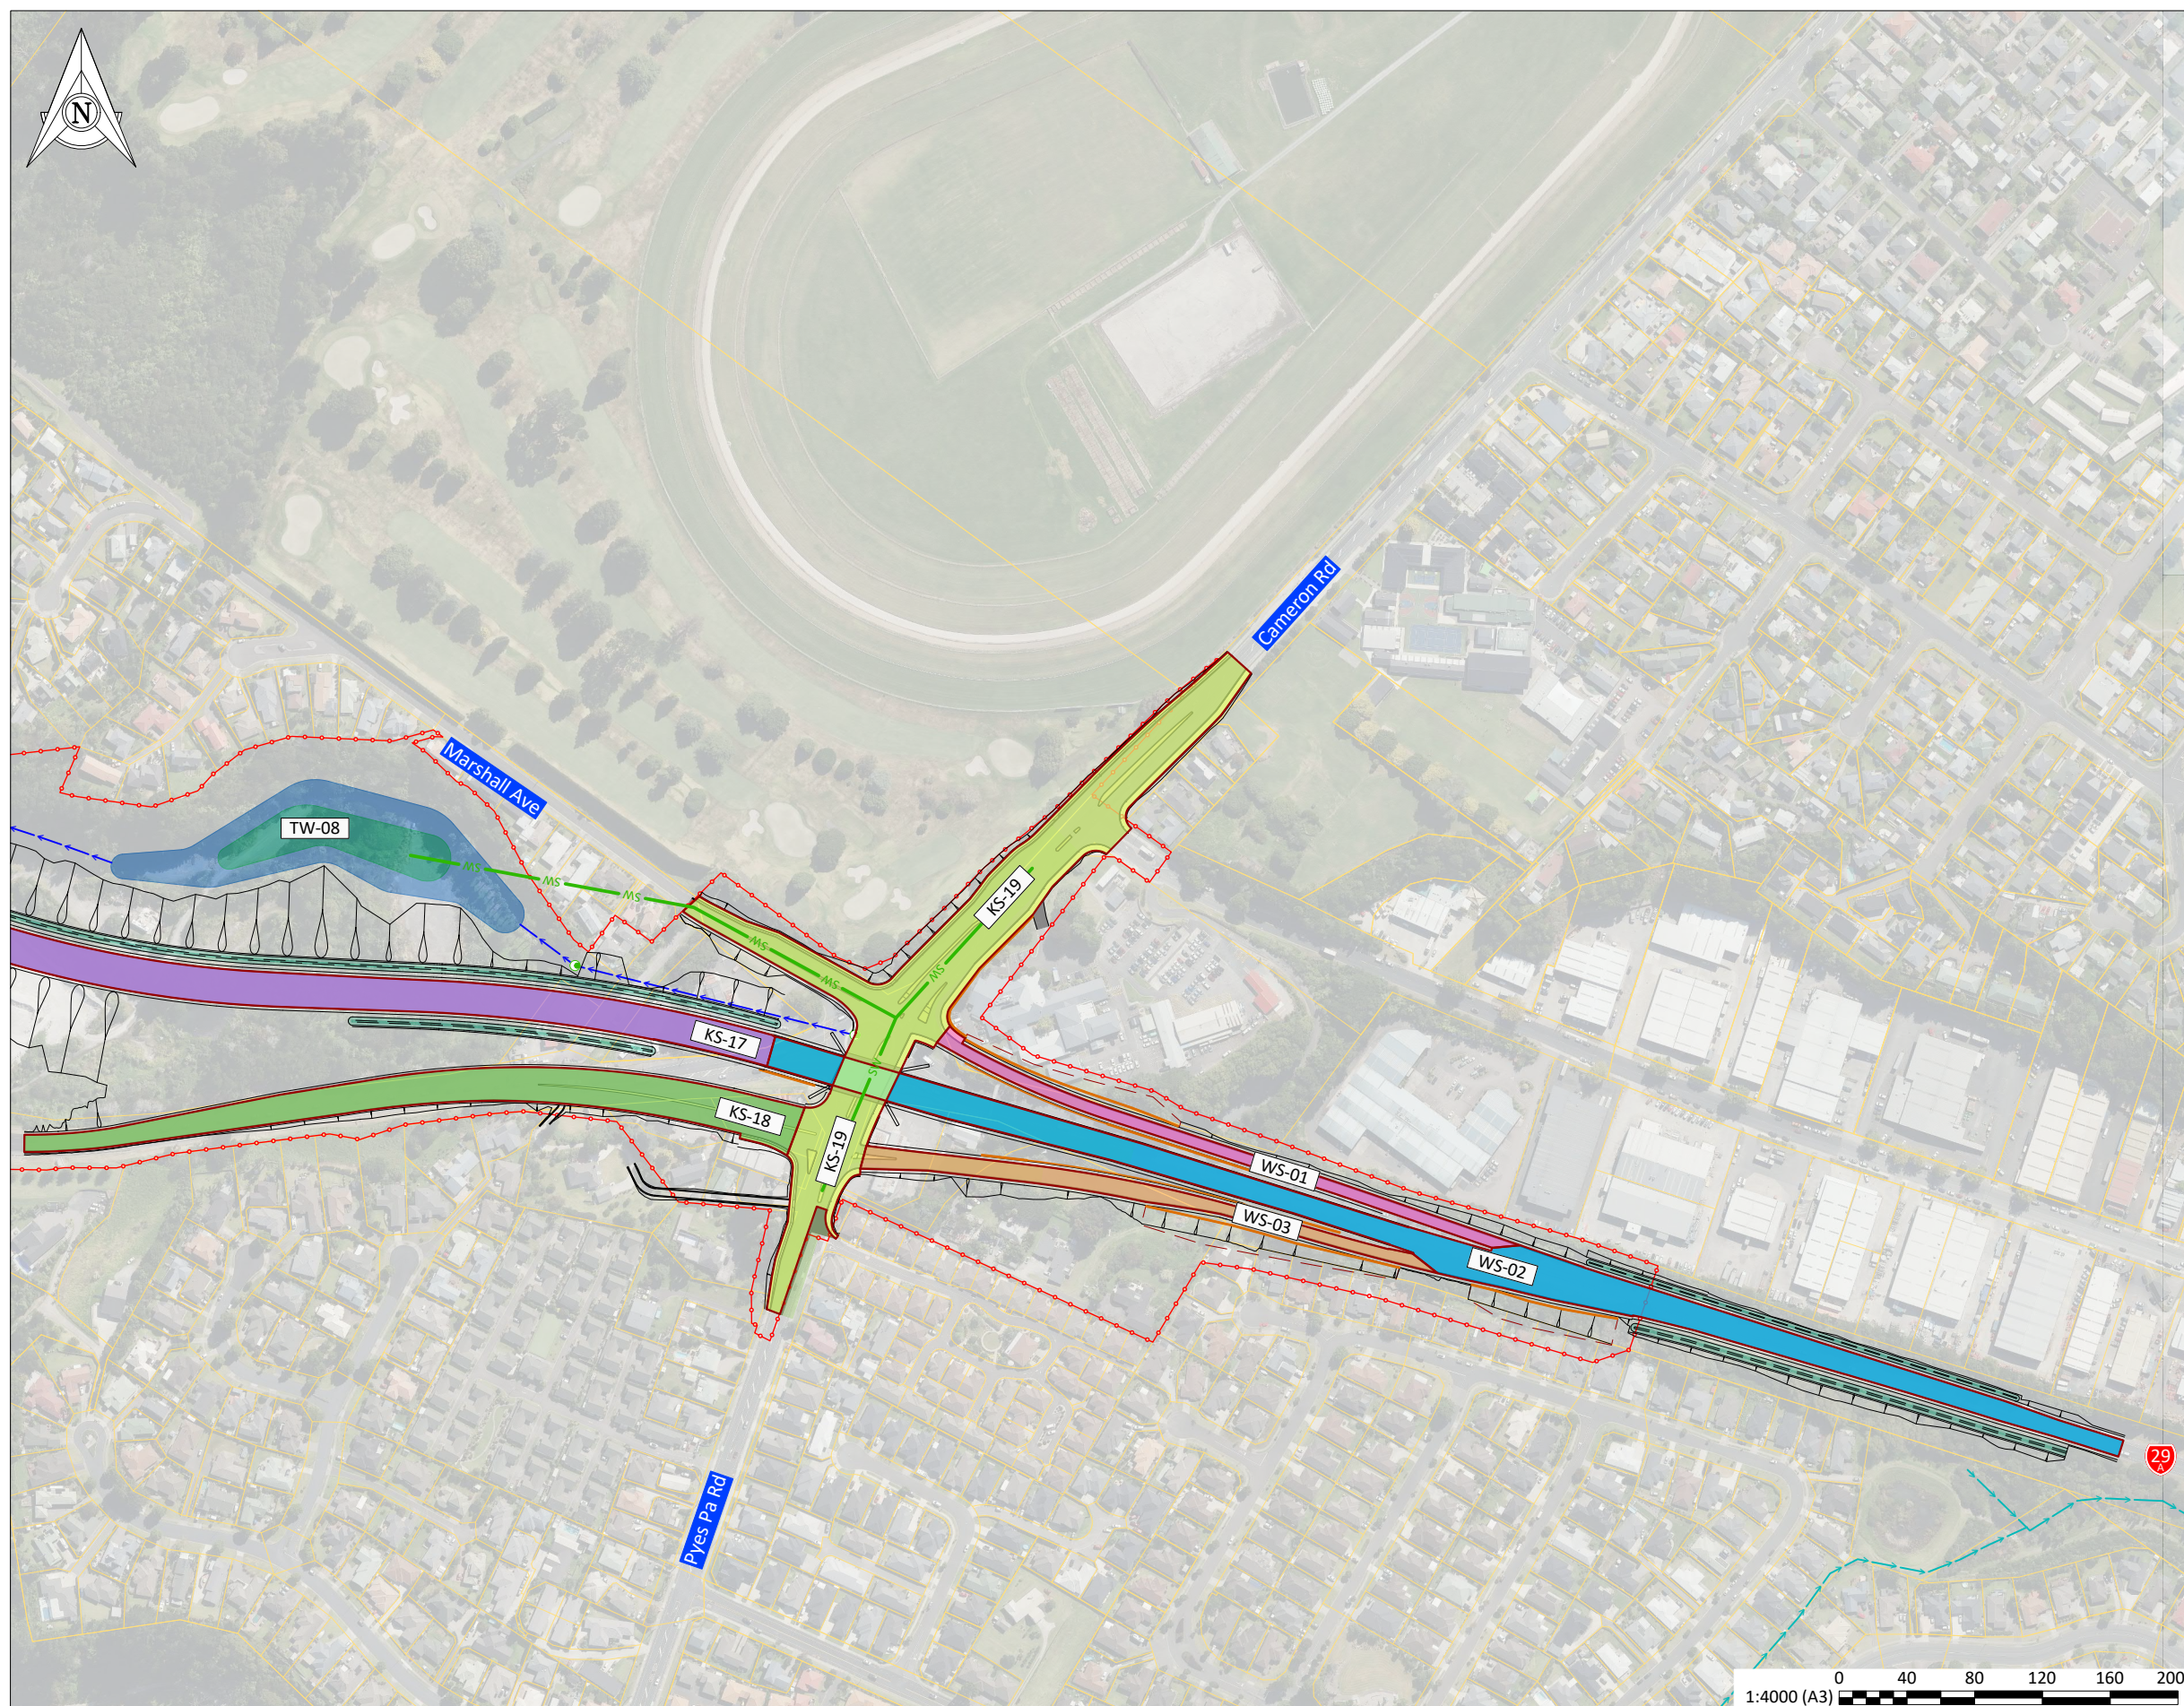

SHEET LOCALITY

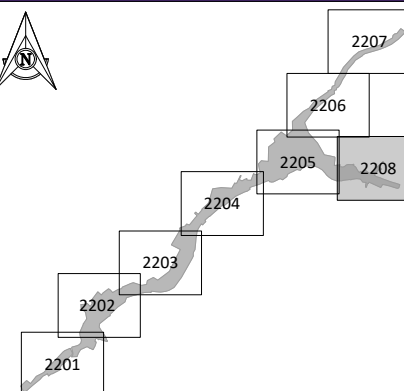

KEY: STORMWATER

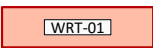  - | | |
|---|-----------------------------------|
|  | BOUNDARIES |
|  | PROPOSED DESIGNATION |
|  | CUT BATTER |
|  | WATER QUALITY TREATMENT SWALE |
|  | ROAD CATCHMENT BOUNDARY |
|  | CONVEYANCE SWALE |
|  | FILL BATTER |
|  | DRAINAGE CHANNEL |
|  | EXISTING WATERCOURSE |
|  | INDICATIVE CONNECTION |
|  | TREATMENT WETLAND |
|  | ATTENUATION POND |
|  | TREATMENT AND ATTENUATION WETLAND |
|  | BRIDGE |

INDICATIVE

P3	29.07.2026	INDICATIVE DESIGN	ER	JRL	EV	JG
P2	27.02.2026	PRELIMINARY CONSENT LEVEL DESIGN	JM	JM	EV	JG
P1	19.12.2025	DRAFT PRELIMINARY CONSENT LEVEL DESIGN	JM	JL	EV	JG
RFL		DESCRIPTION	JY	DJS	GIF	APP

APPROVAL:

<u>J GIBBONS</u>	<u>JG</u>
NAME:	SIGNATURE:
<u>29.07.2026</u>	
DATE:	

NOTE: THIS DRAWING IS NOT APPROVED UNLESS ALL FIELDS ARE SIGNED



PROJECT:
TAURIKO WEST - TUPENGA

DRAWING:
OPERATIONAL STORMWATER
MANAGEMENT PLAN
SHEET 8

DRAWING ISSUED FOR:		NOT APPROVED FOR CONSTRUCTION	
SHARED			
HORIZONTAL DATUM	NZTM2000		SCALE (A3)
VERTICAL DATUM	NZVD16		1:4000
DRAWING NUMBER:			REVISION:
11922-29-14-SW-DRW-BBO-2208			P3