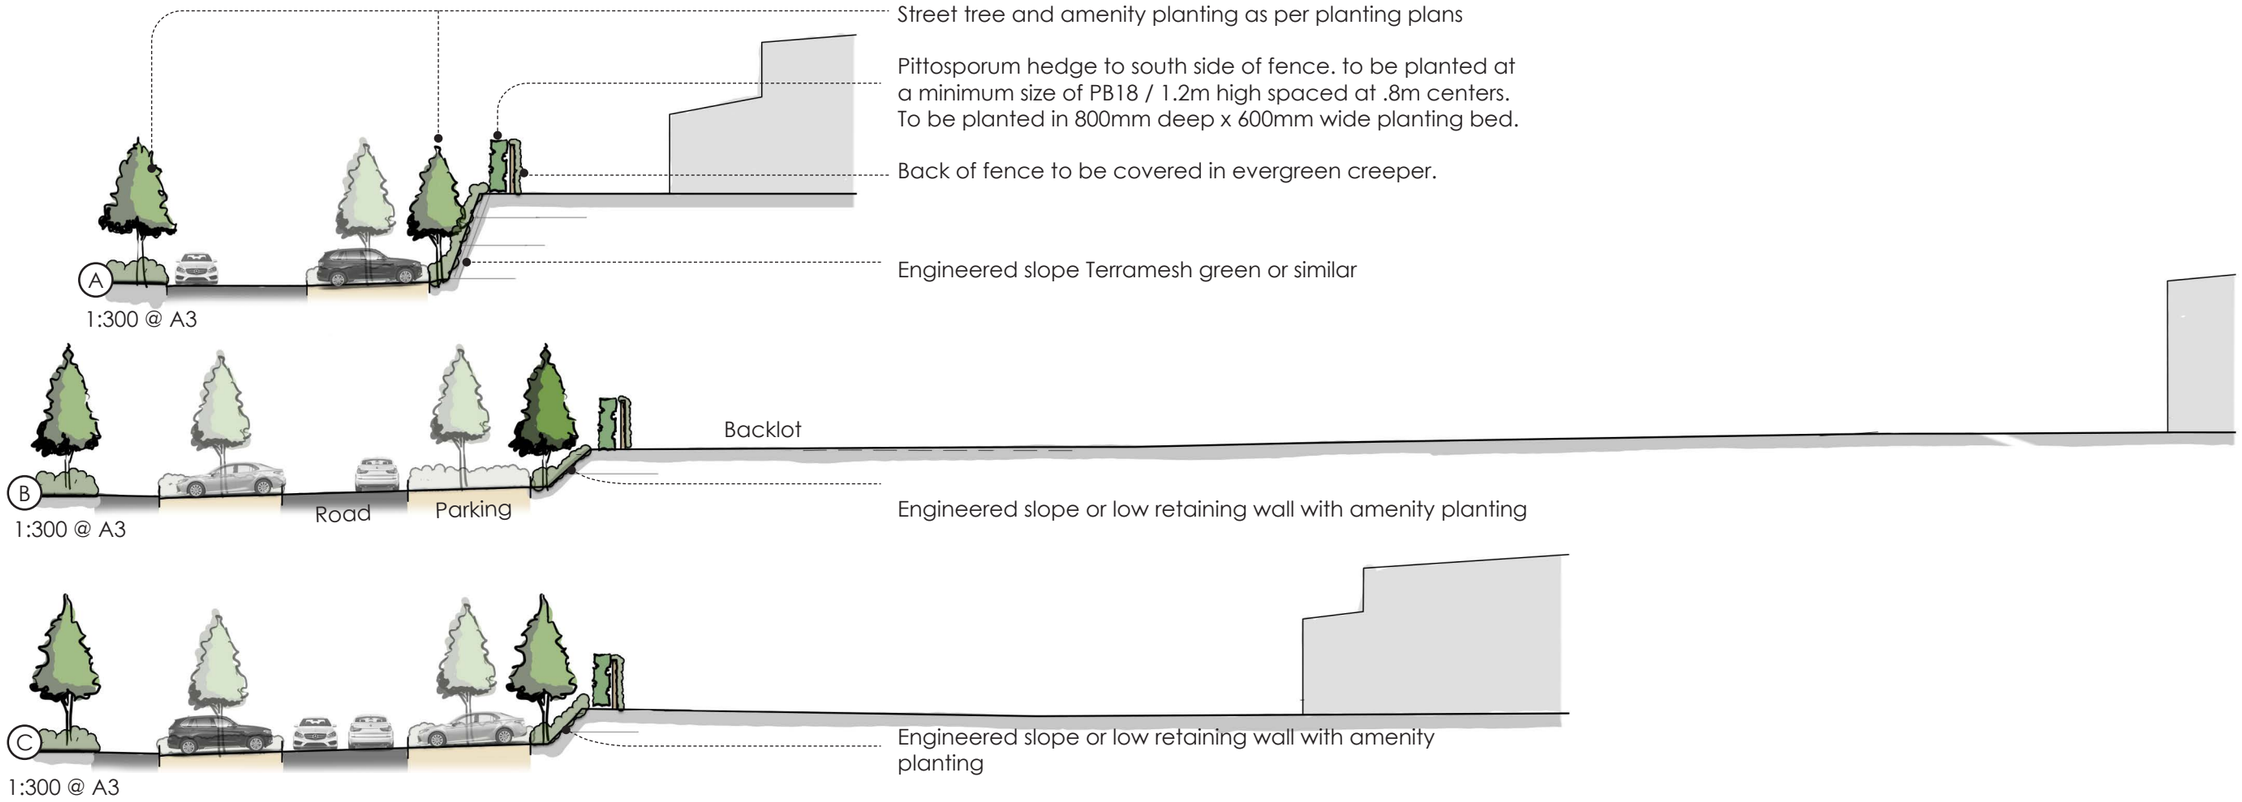
Street tree and amenity planting as per planting plans
Pittosporum hedge to south side of fence. to be planted at a minimum size of PB18 / 1.2m high spaced at .8m centers. To be planted in 800mm deep x 600mm wide planting bed.
Back of fence to be covered in evergreen creeper.
Engineered slope Terramesh green or similar
A
1:300 @ A3
Backlot
B
1:300 @ A3
Road
Parking
Engineered slope or low retaining wall with amenity planting
C
1:300 @ A3
Engineered slope or low retaining wall with amenity planting

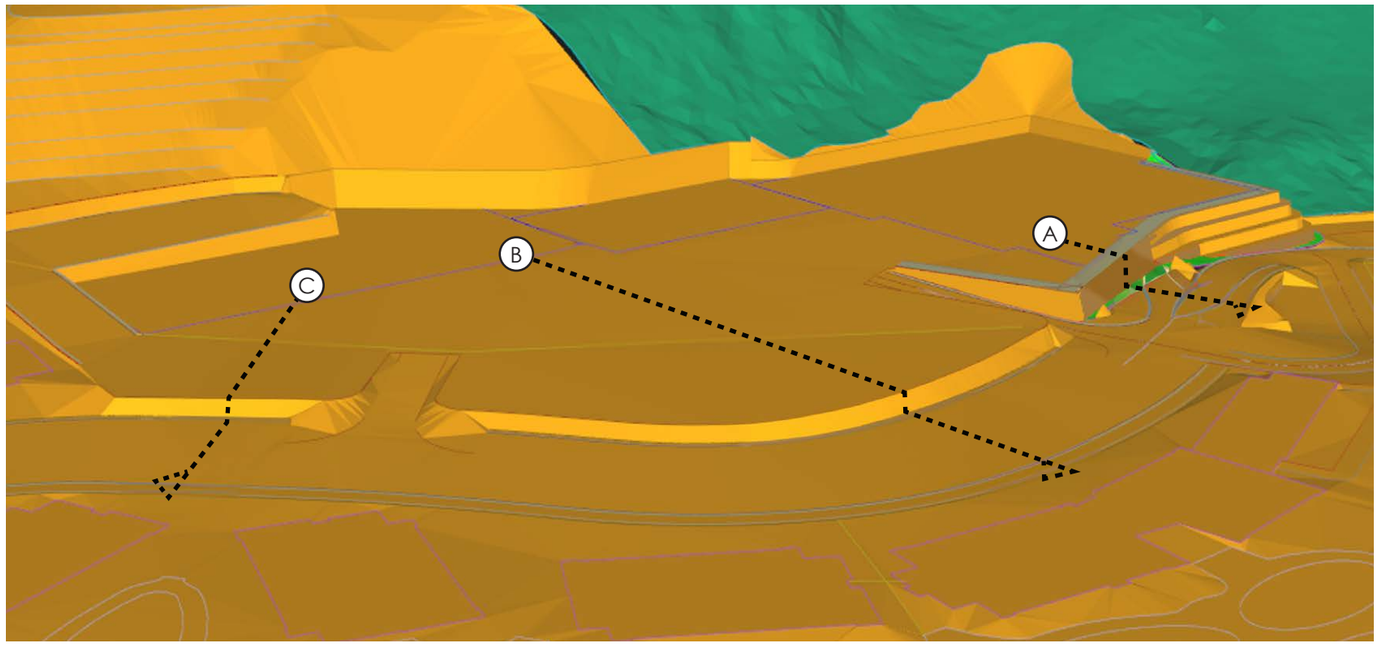
A
B
C

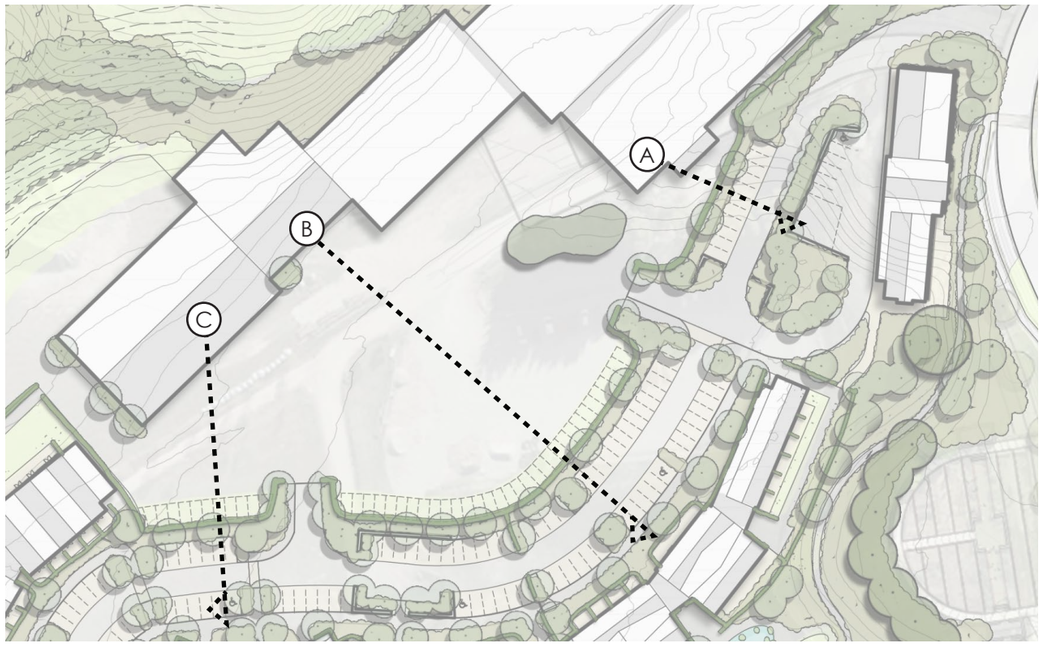
A
B
C