


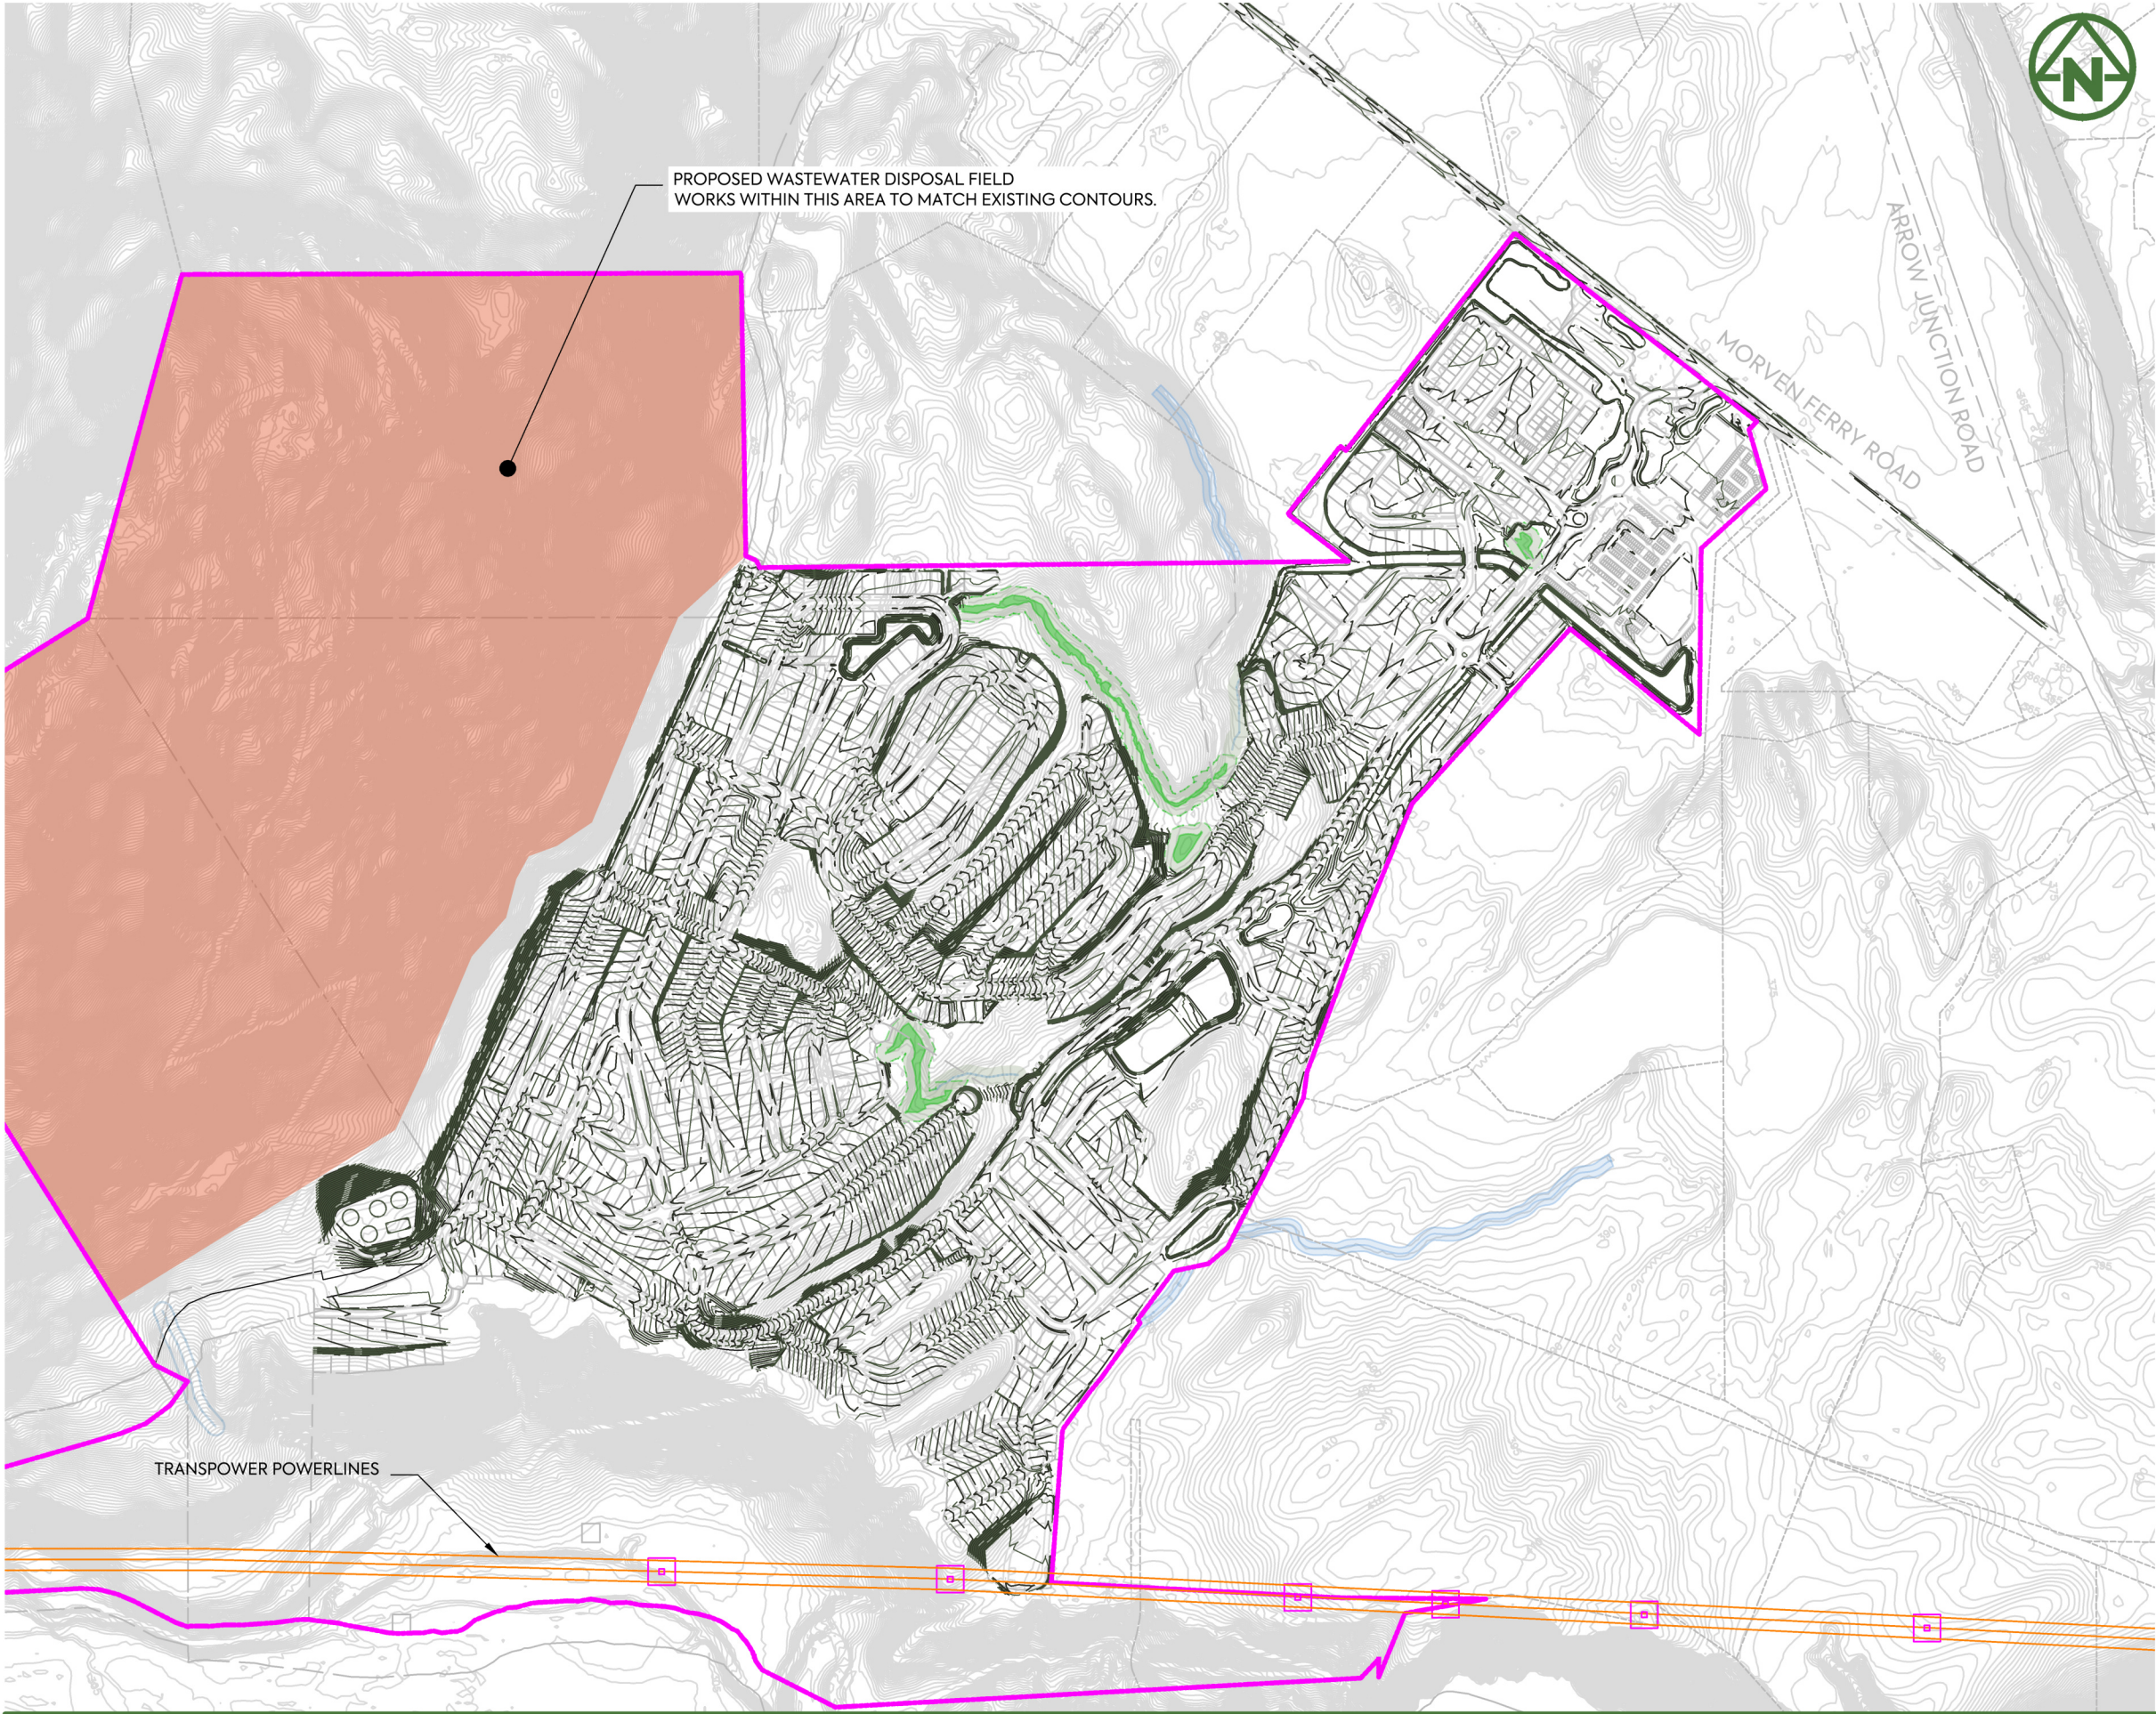

PROPOSED WASTEWATER DISPOSAL FIELD
WORKS WITHIN THIS AREA TO MATCH EXISTING CONTOURS.

LEGEND:

- SITE BOUNDARY
- PROPOSED (0.5m) MAJOR CONTOUR
- PROPOSED (0.1m) MINOR CONTOUR
- EXISTING MAJOR CONTOUR
- EXISTING MINOR CONTOUR
- PROPERTY BOUNDARIES
- EXISTING WETLANDS
- WETLAND EXTENT
- 10m SETBACK

F	UPDATED LEGEND	JK	SL	JK	09/03/26
E	FOR RESOURCE CONSENT	NS	SL	JK	06/03/26
D	UPDATED	JDK	SL	JK	31/01/26
C	THIRD ISSUE	MR	SL	JK	30/01/2026
B	SECOND ISSUE	MR	SL	JK	28/01/2026
A	FIRST ISSUE	MR	SL	JK	23/01/2026
REV	DESCRIPTION	DRN BY	CHK BY	APP BY	DATE



MCKENZIE & CO.

CLIENT:
RIDGEBURN LTD

PROJECT:
RIDGEBURN
122 MORVEN FERRY ROAD
ARROW JUNCTION
QUEENSTOWN


TITLE:
EARTHWORKS
FINISHED CONTOURS
PLAN
OVERALL

PURPOSE OF ISSUE:
RESOURCE CONSENT

SCALE:
1:7500m @ A3
DO NOT SCALE

DRAWING NO:
4048-0-2000

REV:
F

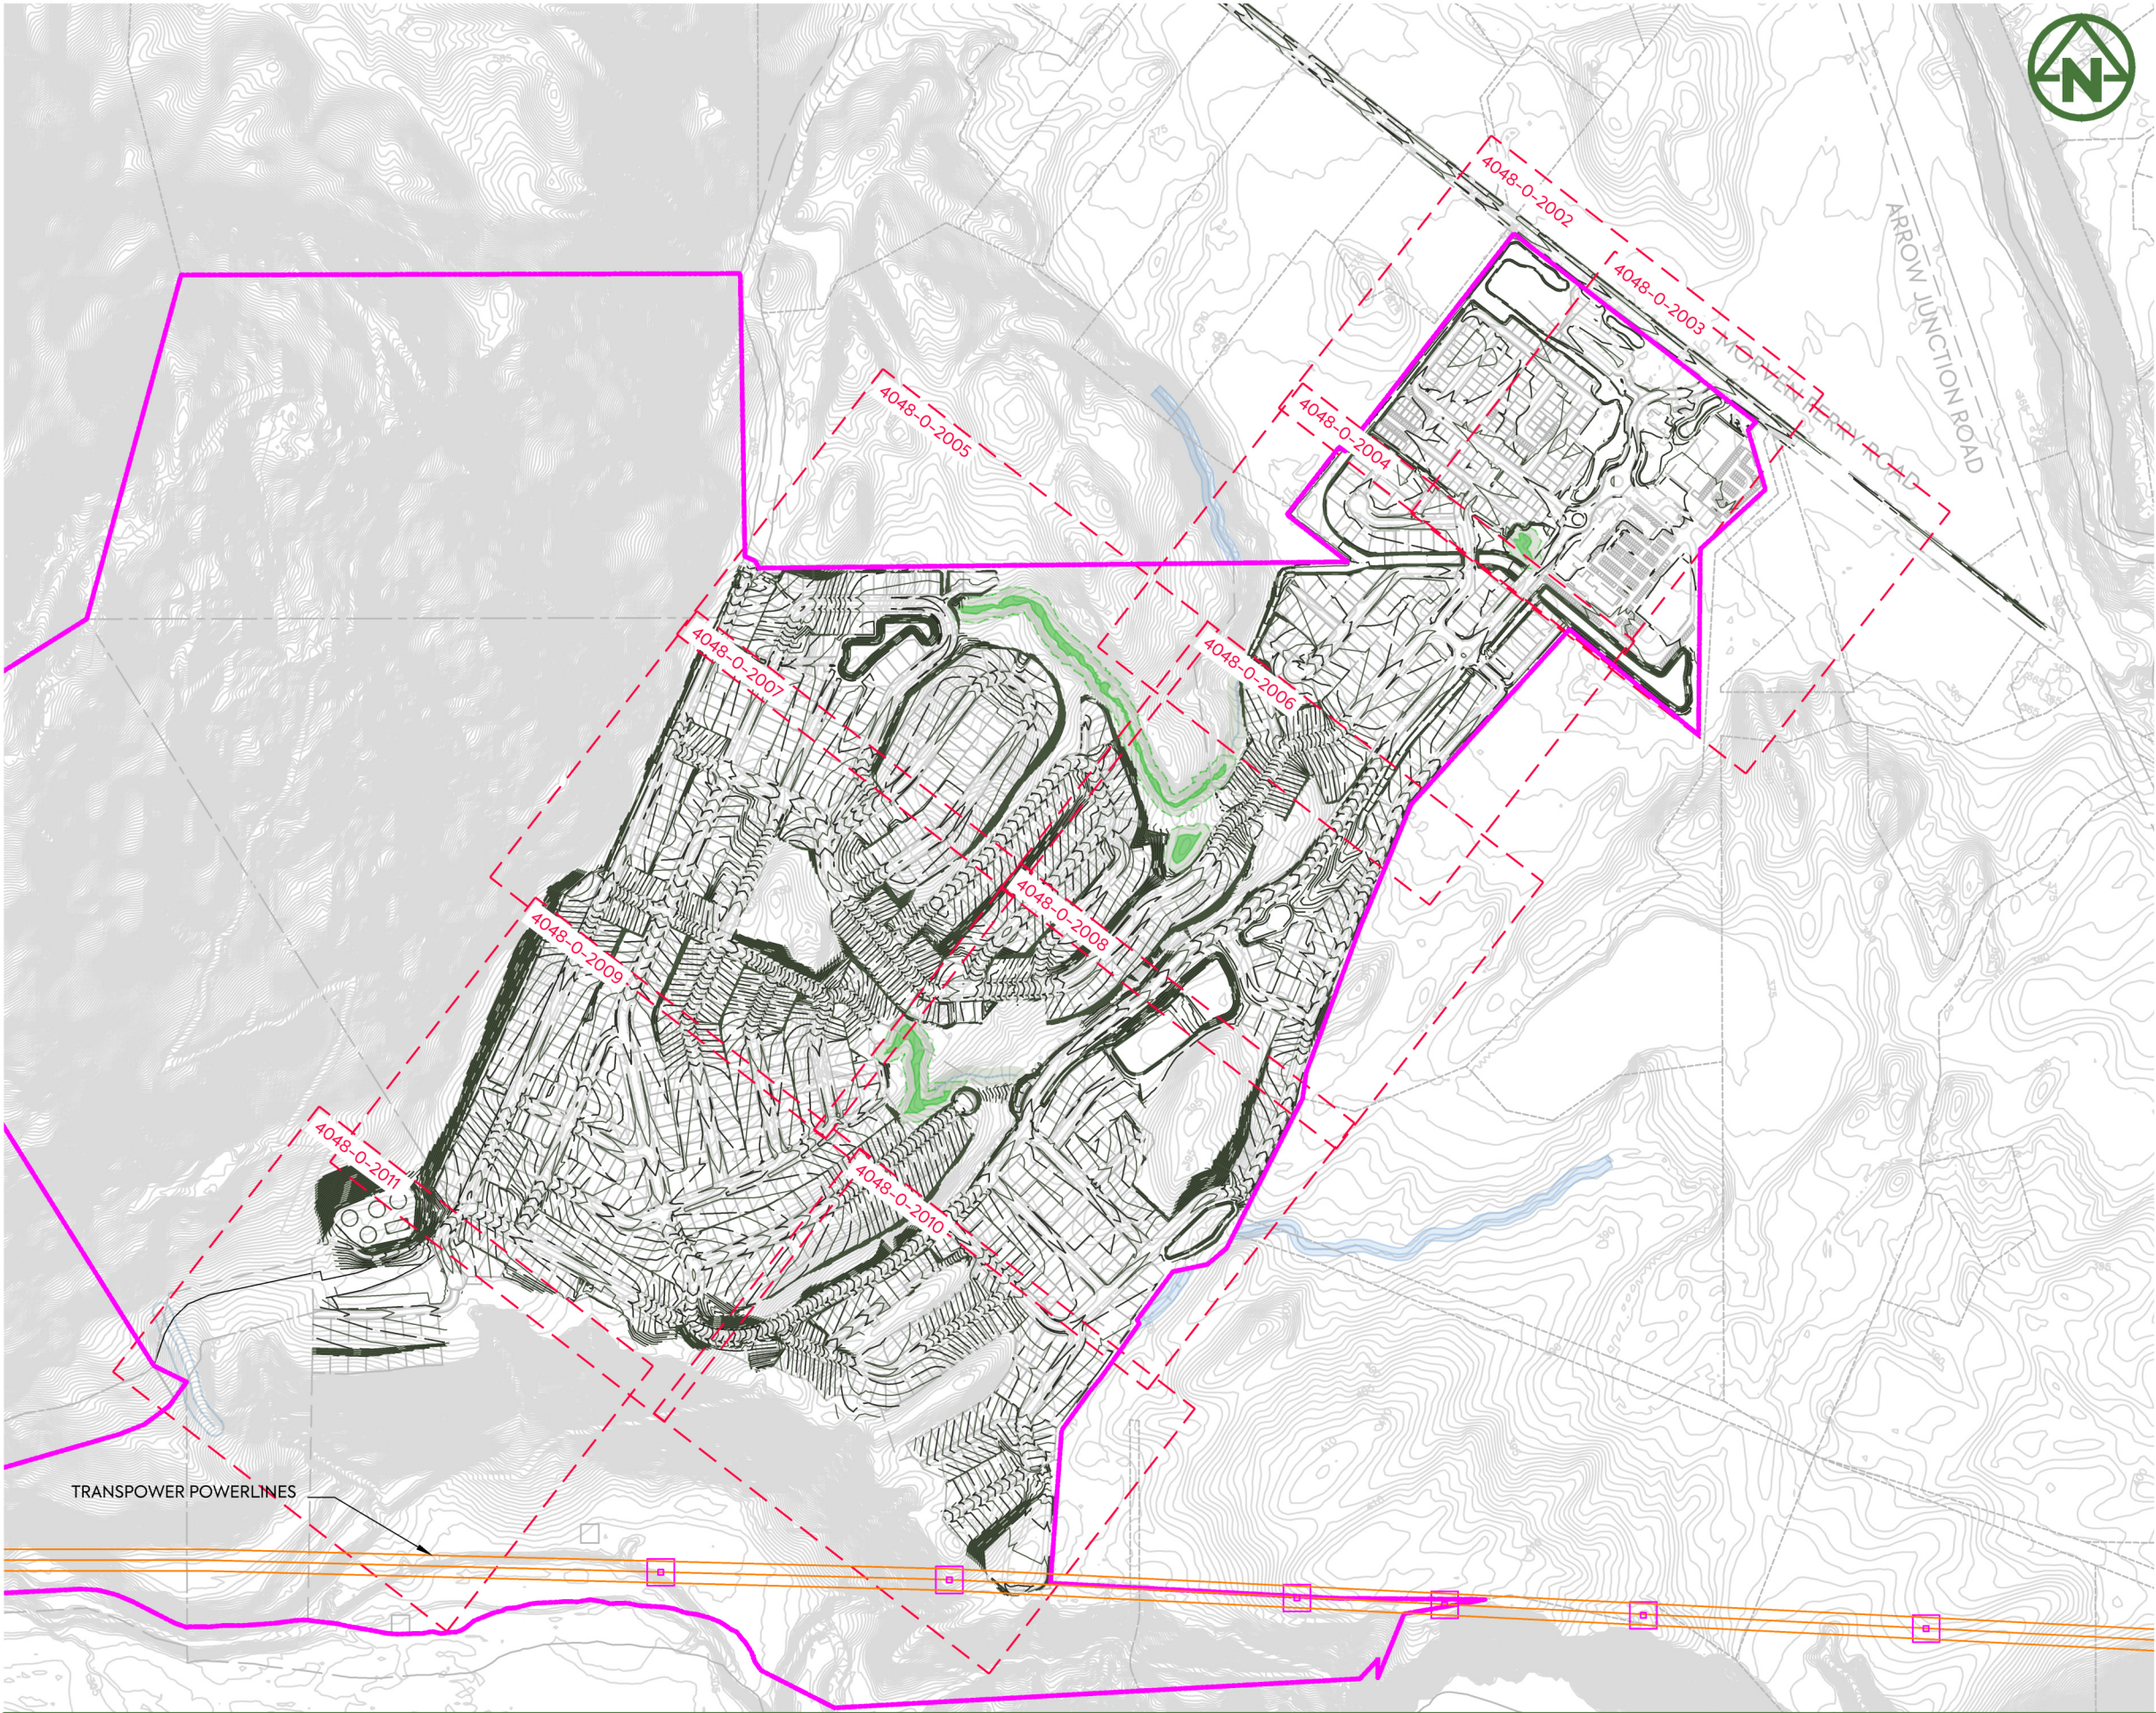

LEGEND:

- SITE BOUNDARY
- PROPOSED (0.5m) MAJOR CONTOUR
- PROPOSED (0.1m) MINOR CONTOUR
- EXISTING MAJOR CONTOUR
- EXISTING MINOR CONTOUR
- PROPERTY BOUNDARIES
- EXISTING WETLANDS
- WETLAND EXTENT
- 10m SETBACK

F	UPDATED LEGEND	JK	SL	JK	09/03/26
E	FOR RESOURCE CONSENT	NS	SL	JK	06/03/26
D	UPDATED	JDK	SL	JK	31/01/26
C	THIRD ISSUE	MR	SL	JK	30/01/2026
B	SECOND ISSUE	MR	SL	JK	28/01/2026
A	FIRST ISSUE	MR	SL	JK	23/01/2026
REV	DESCRIPTION	DRN BY	CHK BY	APP BY	DATE



MCKENZIE & CO.

CLIENT:
RIDGEBURN LTD

PROJECT:
RIDGEBURN
122 MORVEN FERRY ROAD
ARROW JUNCTION
QUEENSTOWN


TITLE:
EARTHWORKS
FINISHED CONTOURS
PLAN
CUT SHEET

PURPOSE OF ISSUE:
RESOURCE CONSENT

SCALE:
1:7500m @ A3
DO NOT SCALE

DRAWING NO:
4048-0-2001

REV:
F

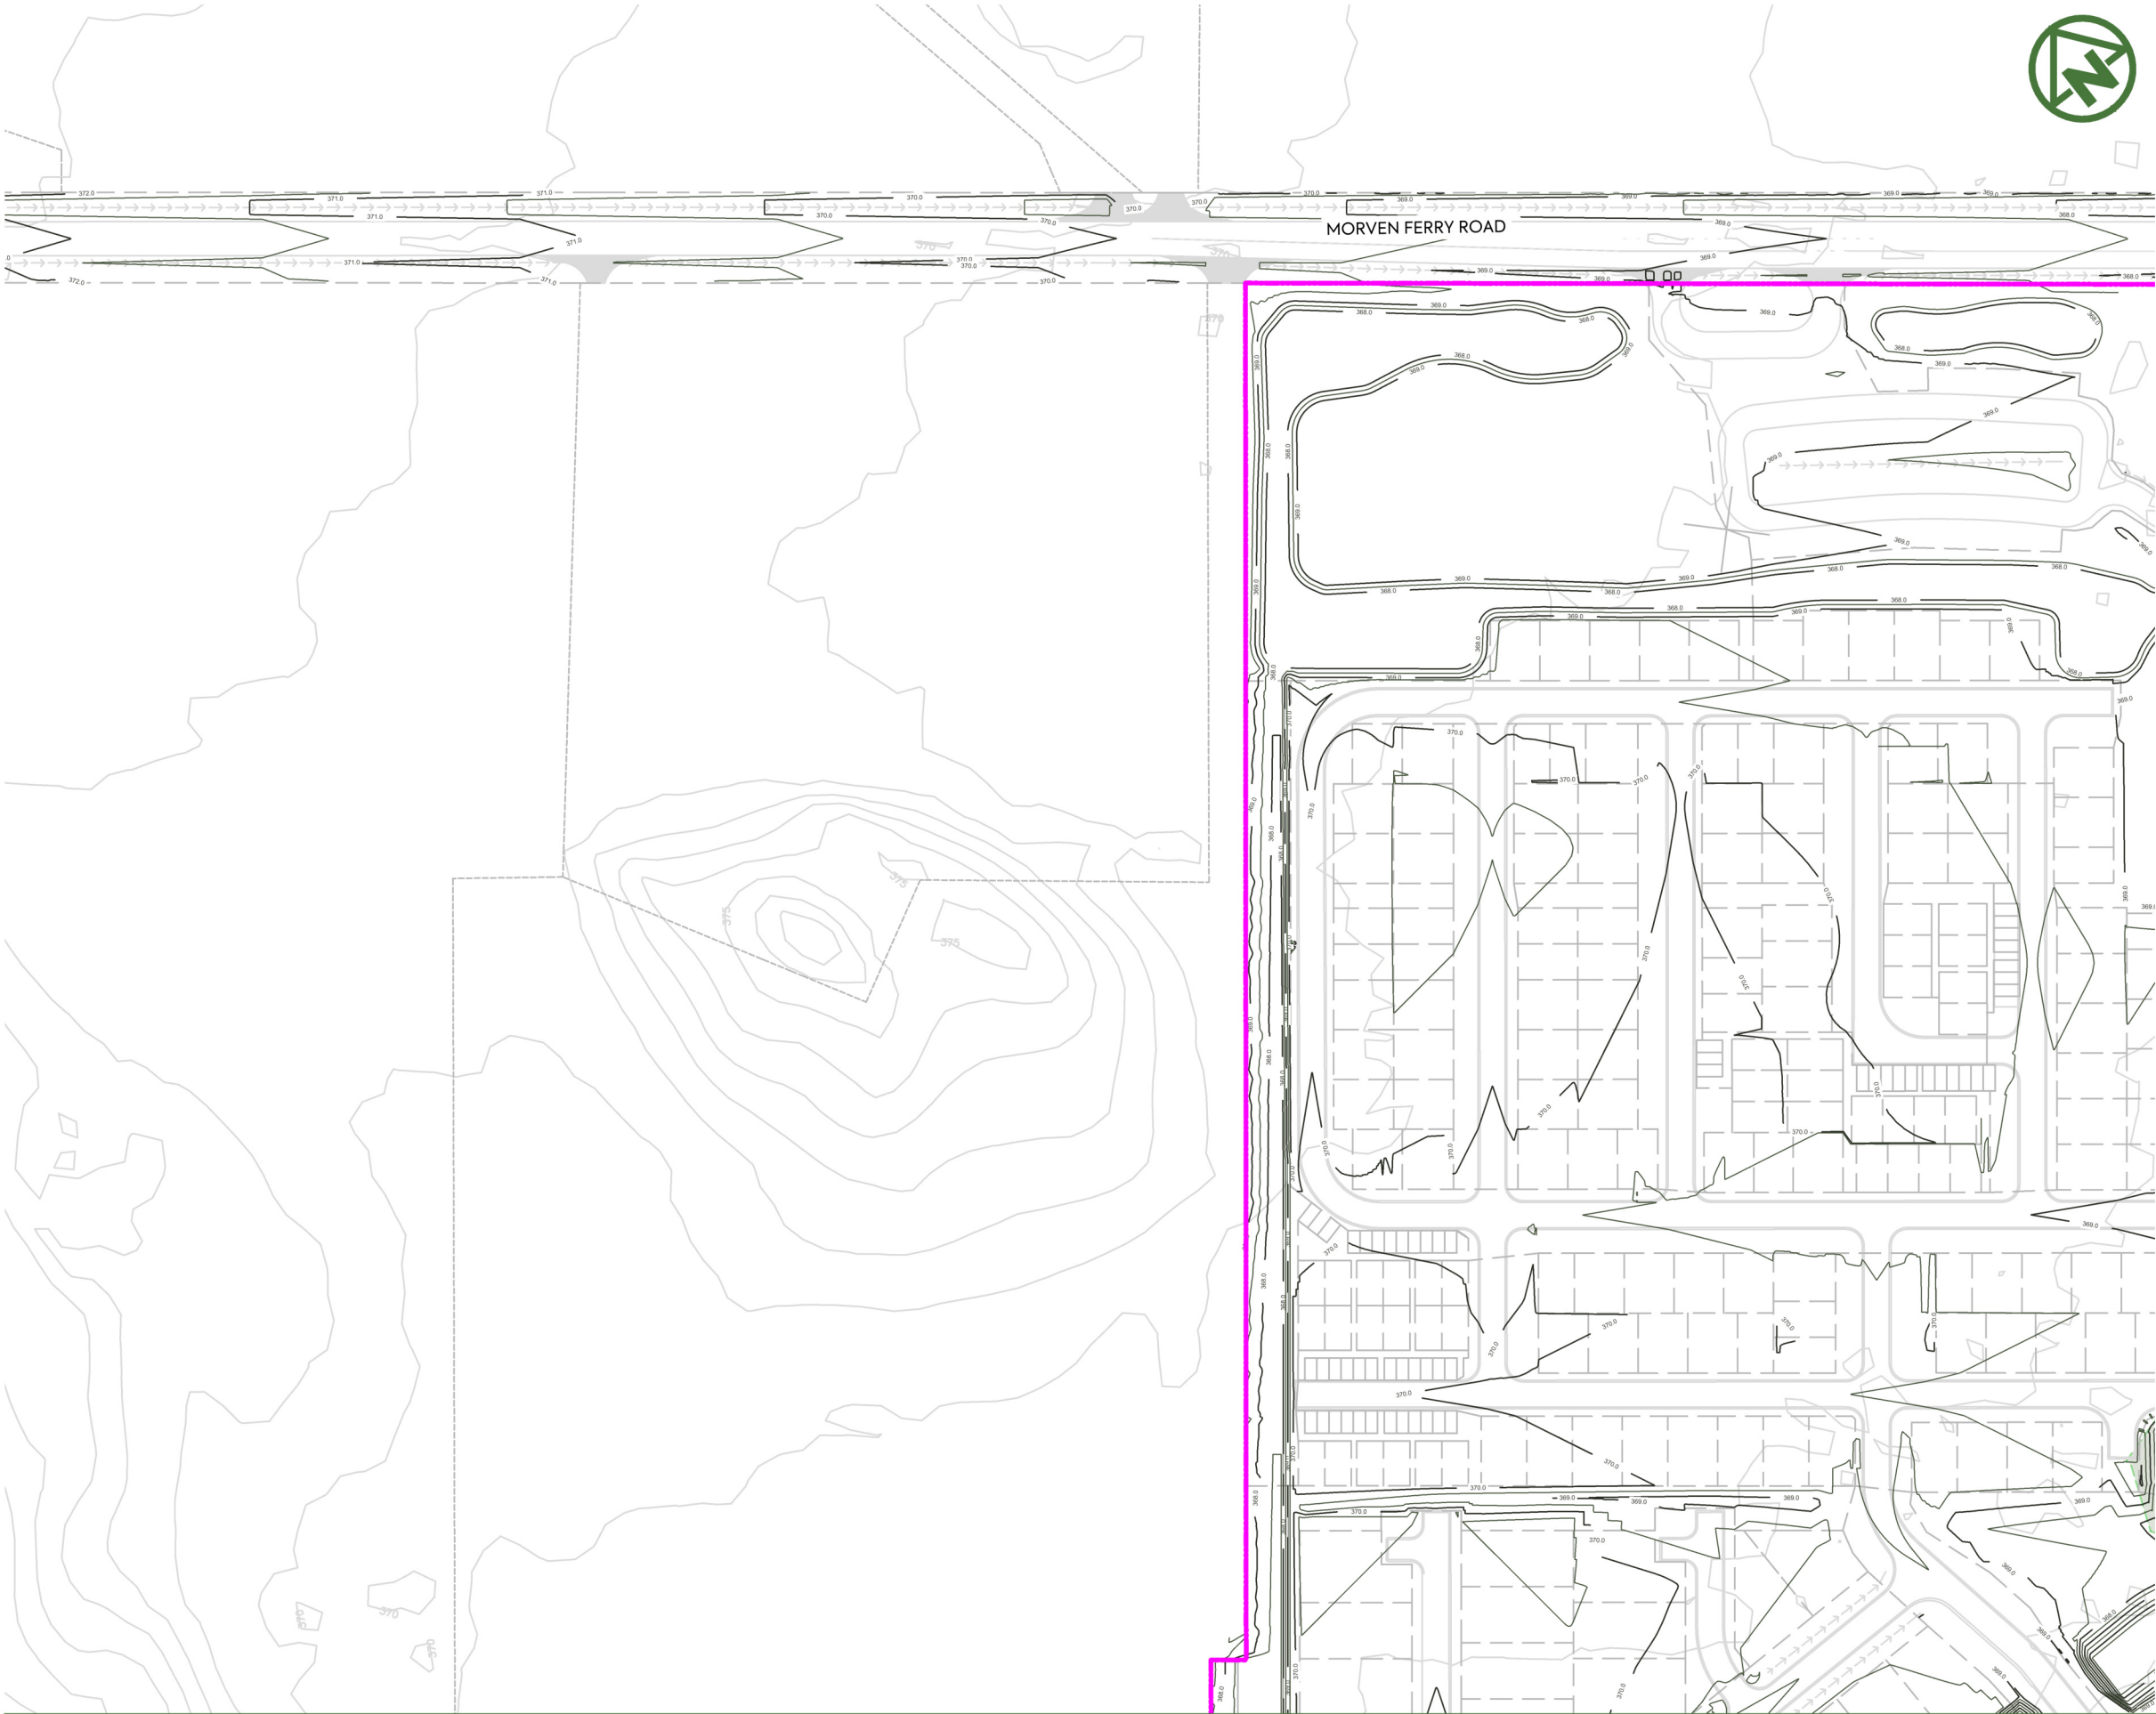

LEGEND:

- SITE BOUNDARY
- PROPOSED (0.5m) MAJOR CONTOUR
- PROPOSED (0.1m) MINOR CONTOUR
- EXISTING MAJOR CONTOUR
- EXISTING MINOR CONTOUR
- PROPERTY BOUNDARIES
- EXISTING WETLANDS
- WETLAND EXTENT
- 10m SETBACK

F	UPDATED LEGEND	JK	SL	JK	09/03/26
E	FOR RESOURCE CONSENT	NS	SL	JK	06/03/26
D	UPDATED	JDK	SL	JK	31/01/26
C	THIRD ISSUE	MR	SL	JK	30/01/2026
B	SECOND ISSUE	MR	SL	JK	28/01/2026
A	FIRST ISSUE	MR	SL	JK	23/01/2026



MCKENZIE & CO.

CLIENT: RIDGEBURN LTD

PROJECT: RIDGEBURN
122 MORVEN FERRY ROAD
ARROW JUNCTION
QUEENSTOWN


TITLE: EARTHWORKS
FINISHED CONTOURS
PLAN
SHEET 1

PURPOSE OF ISSUE: RESOURCE CONSENT

SCALE: 1:1500m @ A3
DO NOT SCALE

DRAWING NO: 4048-0-2002

REV: F

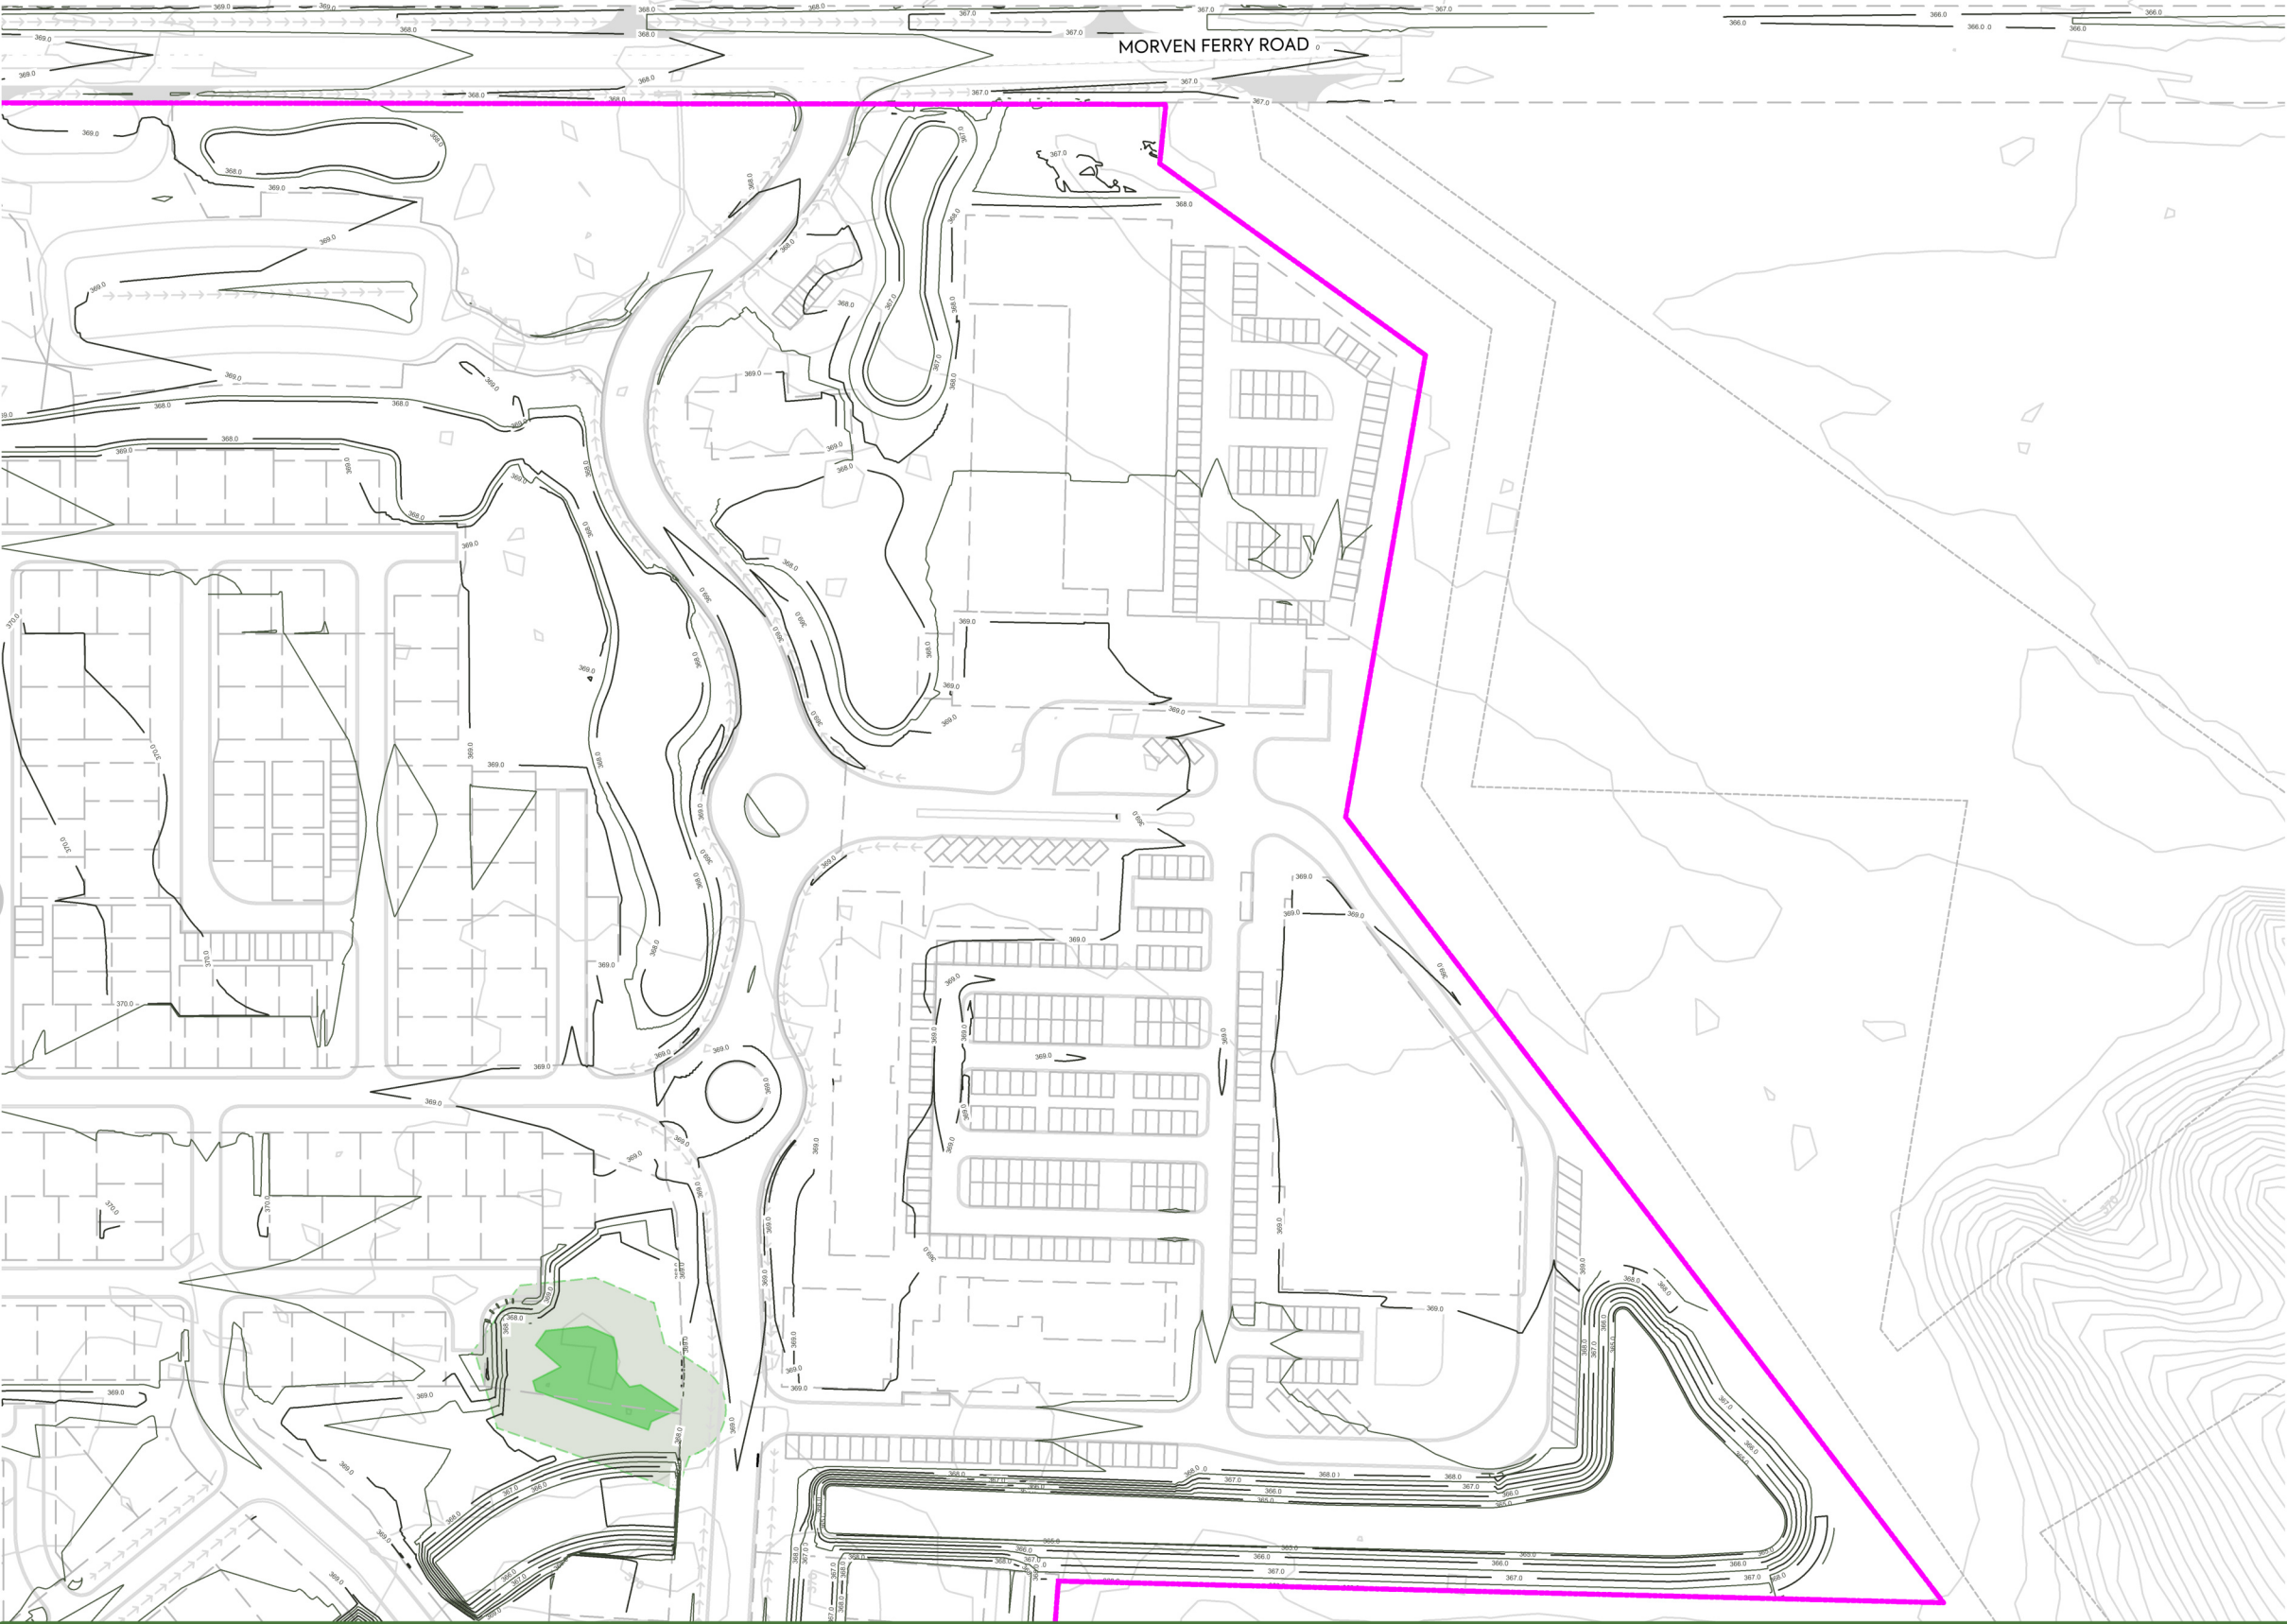

LEGEND:

- SITE BOUNDARY
- PROPOSED (0.5m) MAJOR CONTOUR
- PROPOSED (0.1m) MINOR CONTOUR
- EXISTING MAJOR CONTOUR
- EXISTING MINOR CONTOUR
- PROPERTY BOUNDARIES
- EXISTING WETLANDS
- WETLAND EXTENT
- 10m SETBACK

F	UPDATED LEGEND	JK	SL	JK	09/03/26
E	FOR RESOURCE CONSENT	NS	SL	JK	06/03/26
D	UPDATED	JDK	SL	JK	31/01/26
C	THIRD ISSUE	MR	SL	JK	30/01/2026
B	SECOND ISSUE	MR	SL	JK	28/01/2026
A	FIRST ISSUE	MR	SL	JK	23/01/2026
REV	DESCRIPTION	DRN BY	CHK BY	APP BY	DATE



MCKENZIE & CO.

CLIENT: RIDGEBURN LTD


PROJECT: RIDGEBURN
122 MORVEN FERRY ROAD
ARROW JUNCTION
QUEENSTOWN

TITLE: EARTHWORKS
FINISHED CONTOURS
PLAN
SHEET 2

PURPOSE OF ISSUE: RESOURCE CONSENT

SCALE: 1:1500m @ A3
DO NOT SCALE

DRAWING NO: 4048-0-2003
REV: F

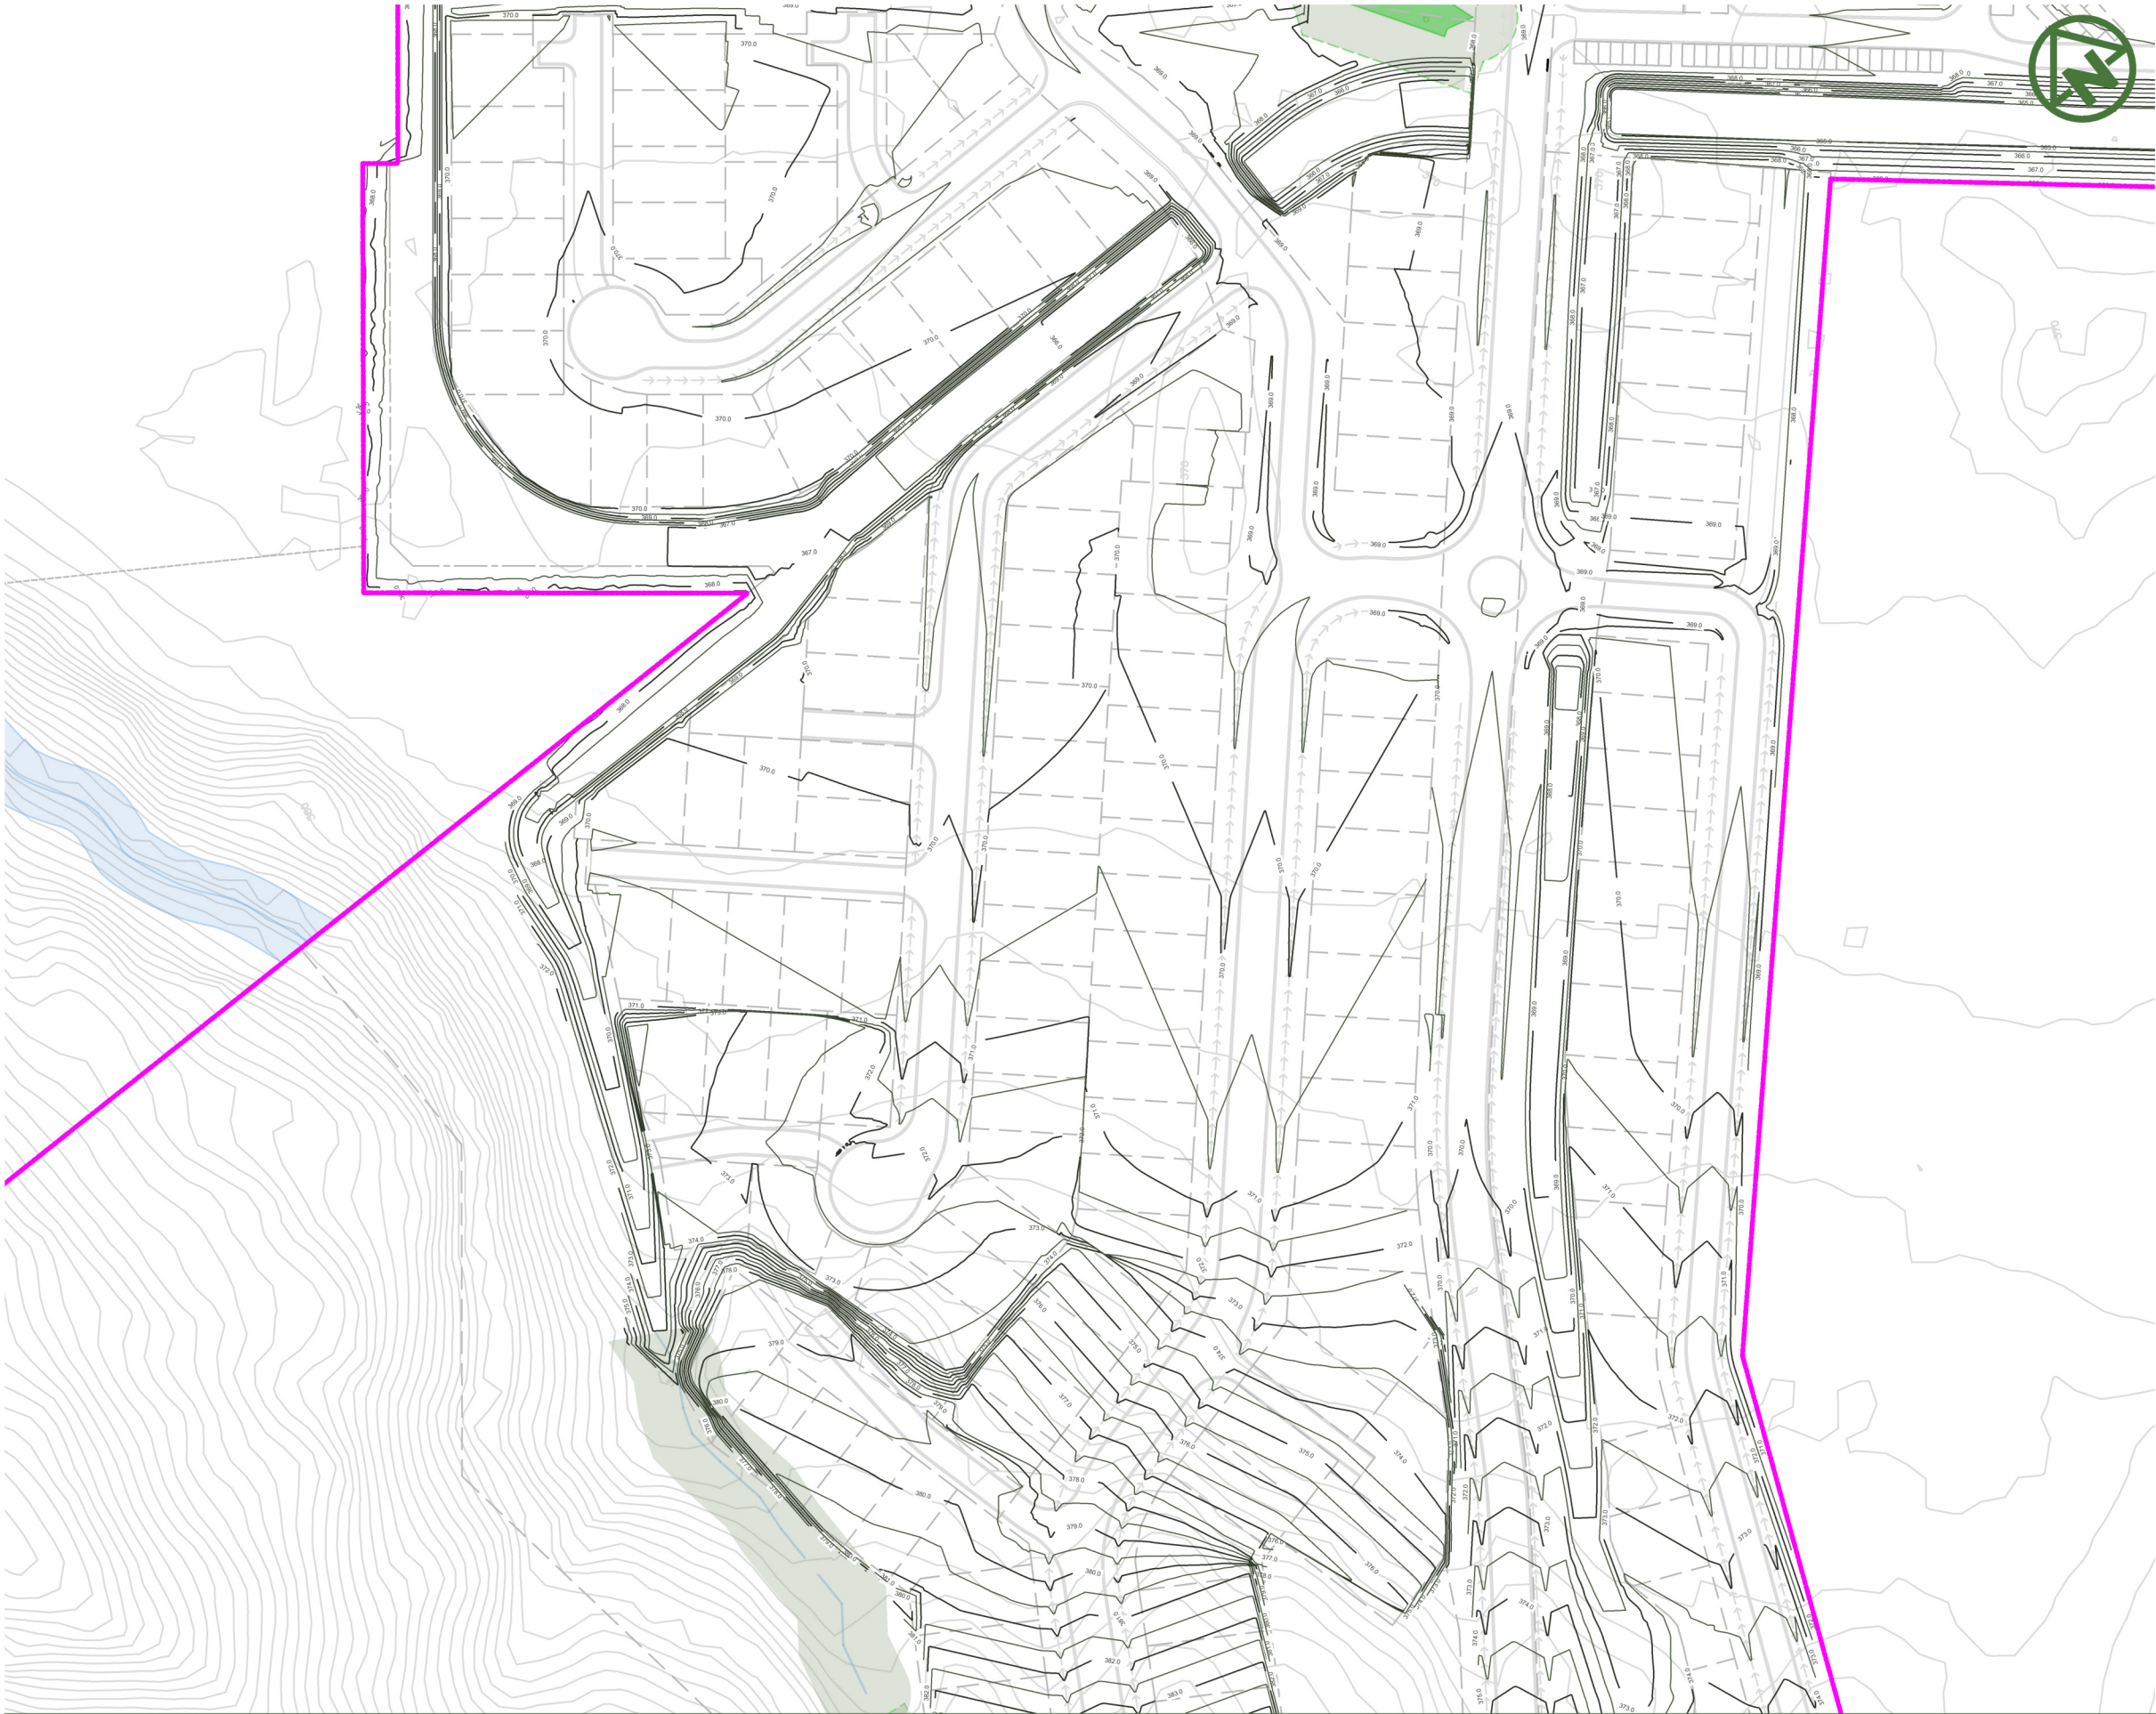

LEGEND:

- SITE BOUNDARY
- PROPOSED (0.5m) MAJOR CONTOUR
- PROPOSED (0.1m) MINOR CONTOUR
- EXISTING MAJOR CONTOUR
- EXISTING MINOR CONTOUR
- PROPERTY BOUNDARIES
- EXISTING WETLANDS
- WETLAND EXTENT
- 10m SETBACK

F	UPDATED LEGEND	JK	SL	JK	09/03/26
E	FOR RESOURCE CONSENT	NS	SL	JK	06/03/26
D	UPDATED	JDK	SL	JK	31/01/26
C	THIRD ISSUE	MR	SL	JK	30/01/2026
B	SECOND ISSUE	MR	SL	JK	28/01/2026
A	FIRST ISSUE	MR	SL	JK	23/01/2026
REV	DESCRIPTION	DRN BY	CHK BY	APP BY	DATE




CLIENT:
RIDGEBURN LTD

PROJECT:
RIDGEBURN
122 MORVEN FERRY ROAD
ARROW JUNCTION
QUEENSTOWN

TITLE:
EARTHWORKS
FINISHED CONTOURS
PLAN
SHEET 3

PURPOSE OF ISSUE:
RESOURCE CONSENT
SCALE:
1:1500m @ A3
DO NOT SCALE
DRAWING NO:
4048-0-2004
REV:
F

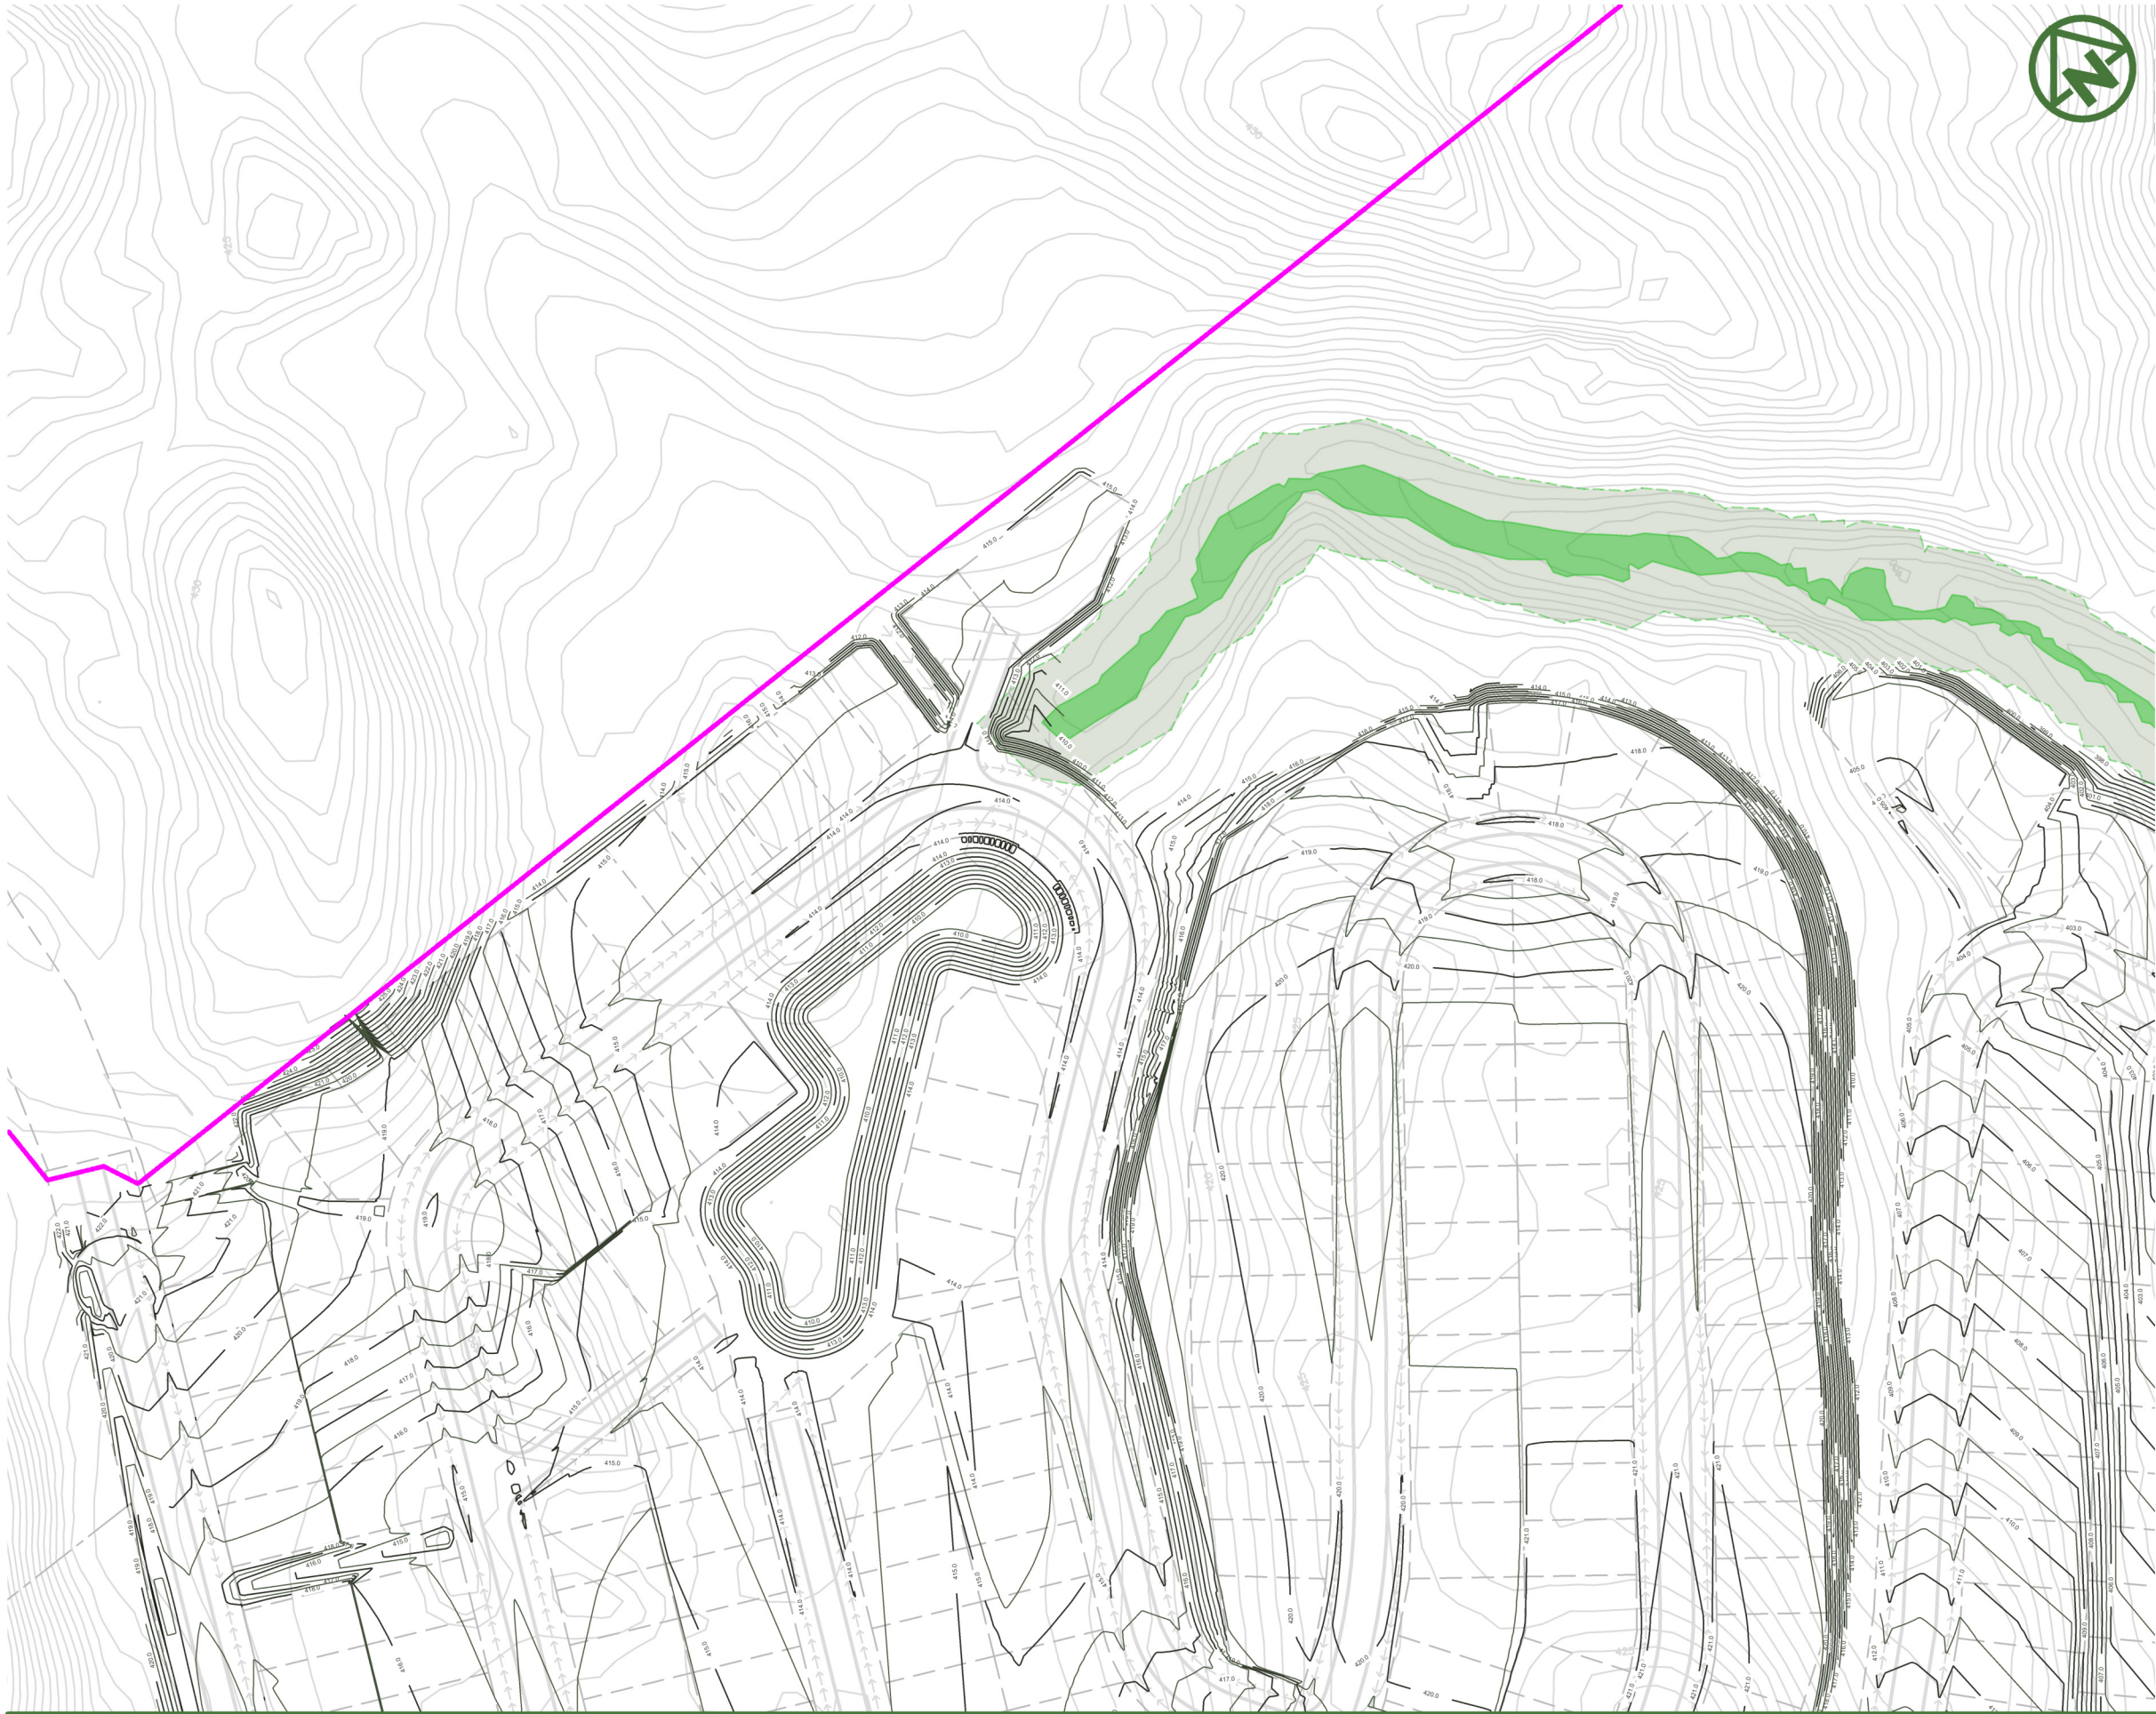

LEGEND:

- SITE BOUNDARY
- PROPOSED (0.5m) MAJOR CONTOUR
- PROPOSED (0.1m) MINOR CONTOUR
- EXISTING MAJOR CONTOUR
- EXISTING MINOR CONTOUR
- PROPERTY BOUNDARIES
- EXISTING WETLANDS
- WETLAND EXTENT
- 10m SETBACK

F	UPDATED LEGEND	JK	SL	JK	09/03/26
E	FOR RESOURCE CONSENT	NS	SL	JK	06/03/26
D	UPDATED	JDK	SL	JK	31/01/26
C	THIRD ISSUE	MR	SL	JK	30/01/2026
B	SECOND ISSUE	MR	SL	JK	28/01/2026
A	FIRST ISSUE	MR	SL	JK	23/01/2026
REV	DESCRIPTION	DRN BY	CHK BY	APP BY	DATE



MCKENZIE & CO.

CLIENT:
RIDGEBURN LTD

PROJECT:
RIDGEBURN
122 MORVEN FERRY ROAD
ARROW JUNCTION
QUEENSTOWN

TITLE:
EARTHWORKS
FINISHED CONTOURS
PLAN
SHEET 4

PURPOSE OF ISSUE:
RESOURCE CONSENT

SCALE:
1:1500m @ A3
DO NOT SCALE


DRAWING NO:
4048-0-2005

REV:
F



LEGEND:

- SITE BOUNDARY
- PROPOSED (0.5m) MAJOR CONTOUR
- PROPOSED (0.1m) MINOR CONTOUR
- EXISTING MAJOR CONTOUR
- EXISTING MINOR CONTOUR
- PROPERTY BOUNDARIES
- EXISTING WETLANDS

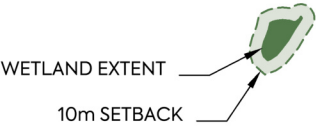

F	UPDATED LEGEND	JK	SL	JK	09/03/26
E	FOR RESOURCE CONSENT	NS	SL	JK	06/03/26
D	UPDATED	JDK	SL	JK	31/01/26
C	THIRD ISSUE	MR	SL	JK	30/01/2026
B	SECOND ISSUE	MR	SL	JK	28/01/2026
A	FIRST ISSUE	MR	SL	JK	23/01/2026



MCKENZIE & CO.

CLIENT:
RIDGEBURN LTD

PROJECT:
RIDGEBURN
122 MORVEN FERRY ROAD
ARROW JUNCTION
QUEENSTOWN


TITLE:
EARTHWORKS
FINISHED CONTOURS
PLAN
SHEET 5

PURPOSE OF ISSUE:
RESOURCE CONSENT

SCALE:
1:1500m @ A3
DO NOT SCALE

DRAWING NO:
4048-0-2006

REV:
F

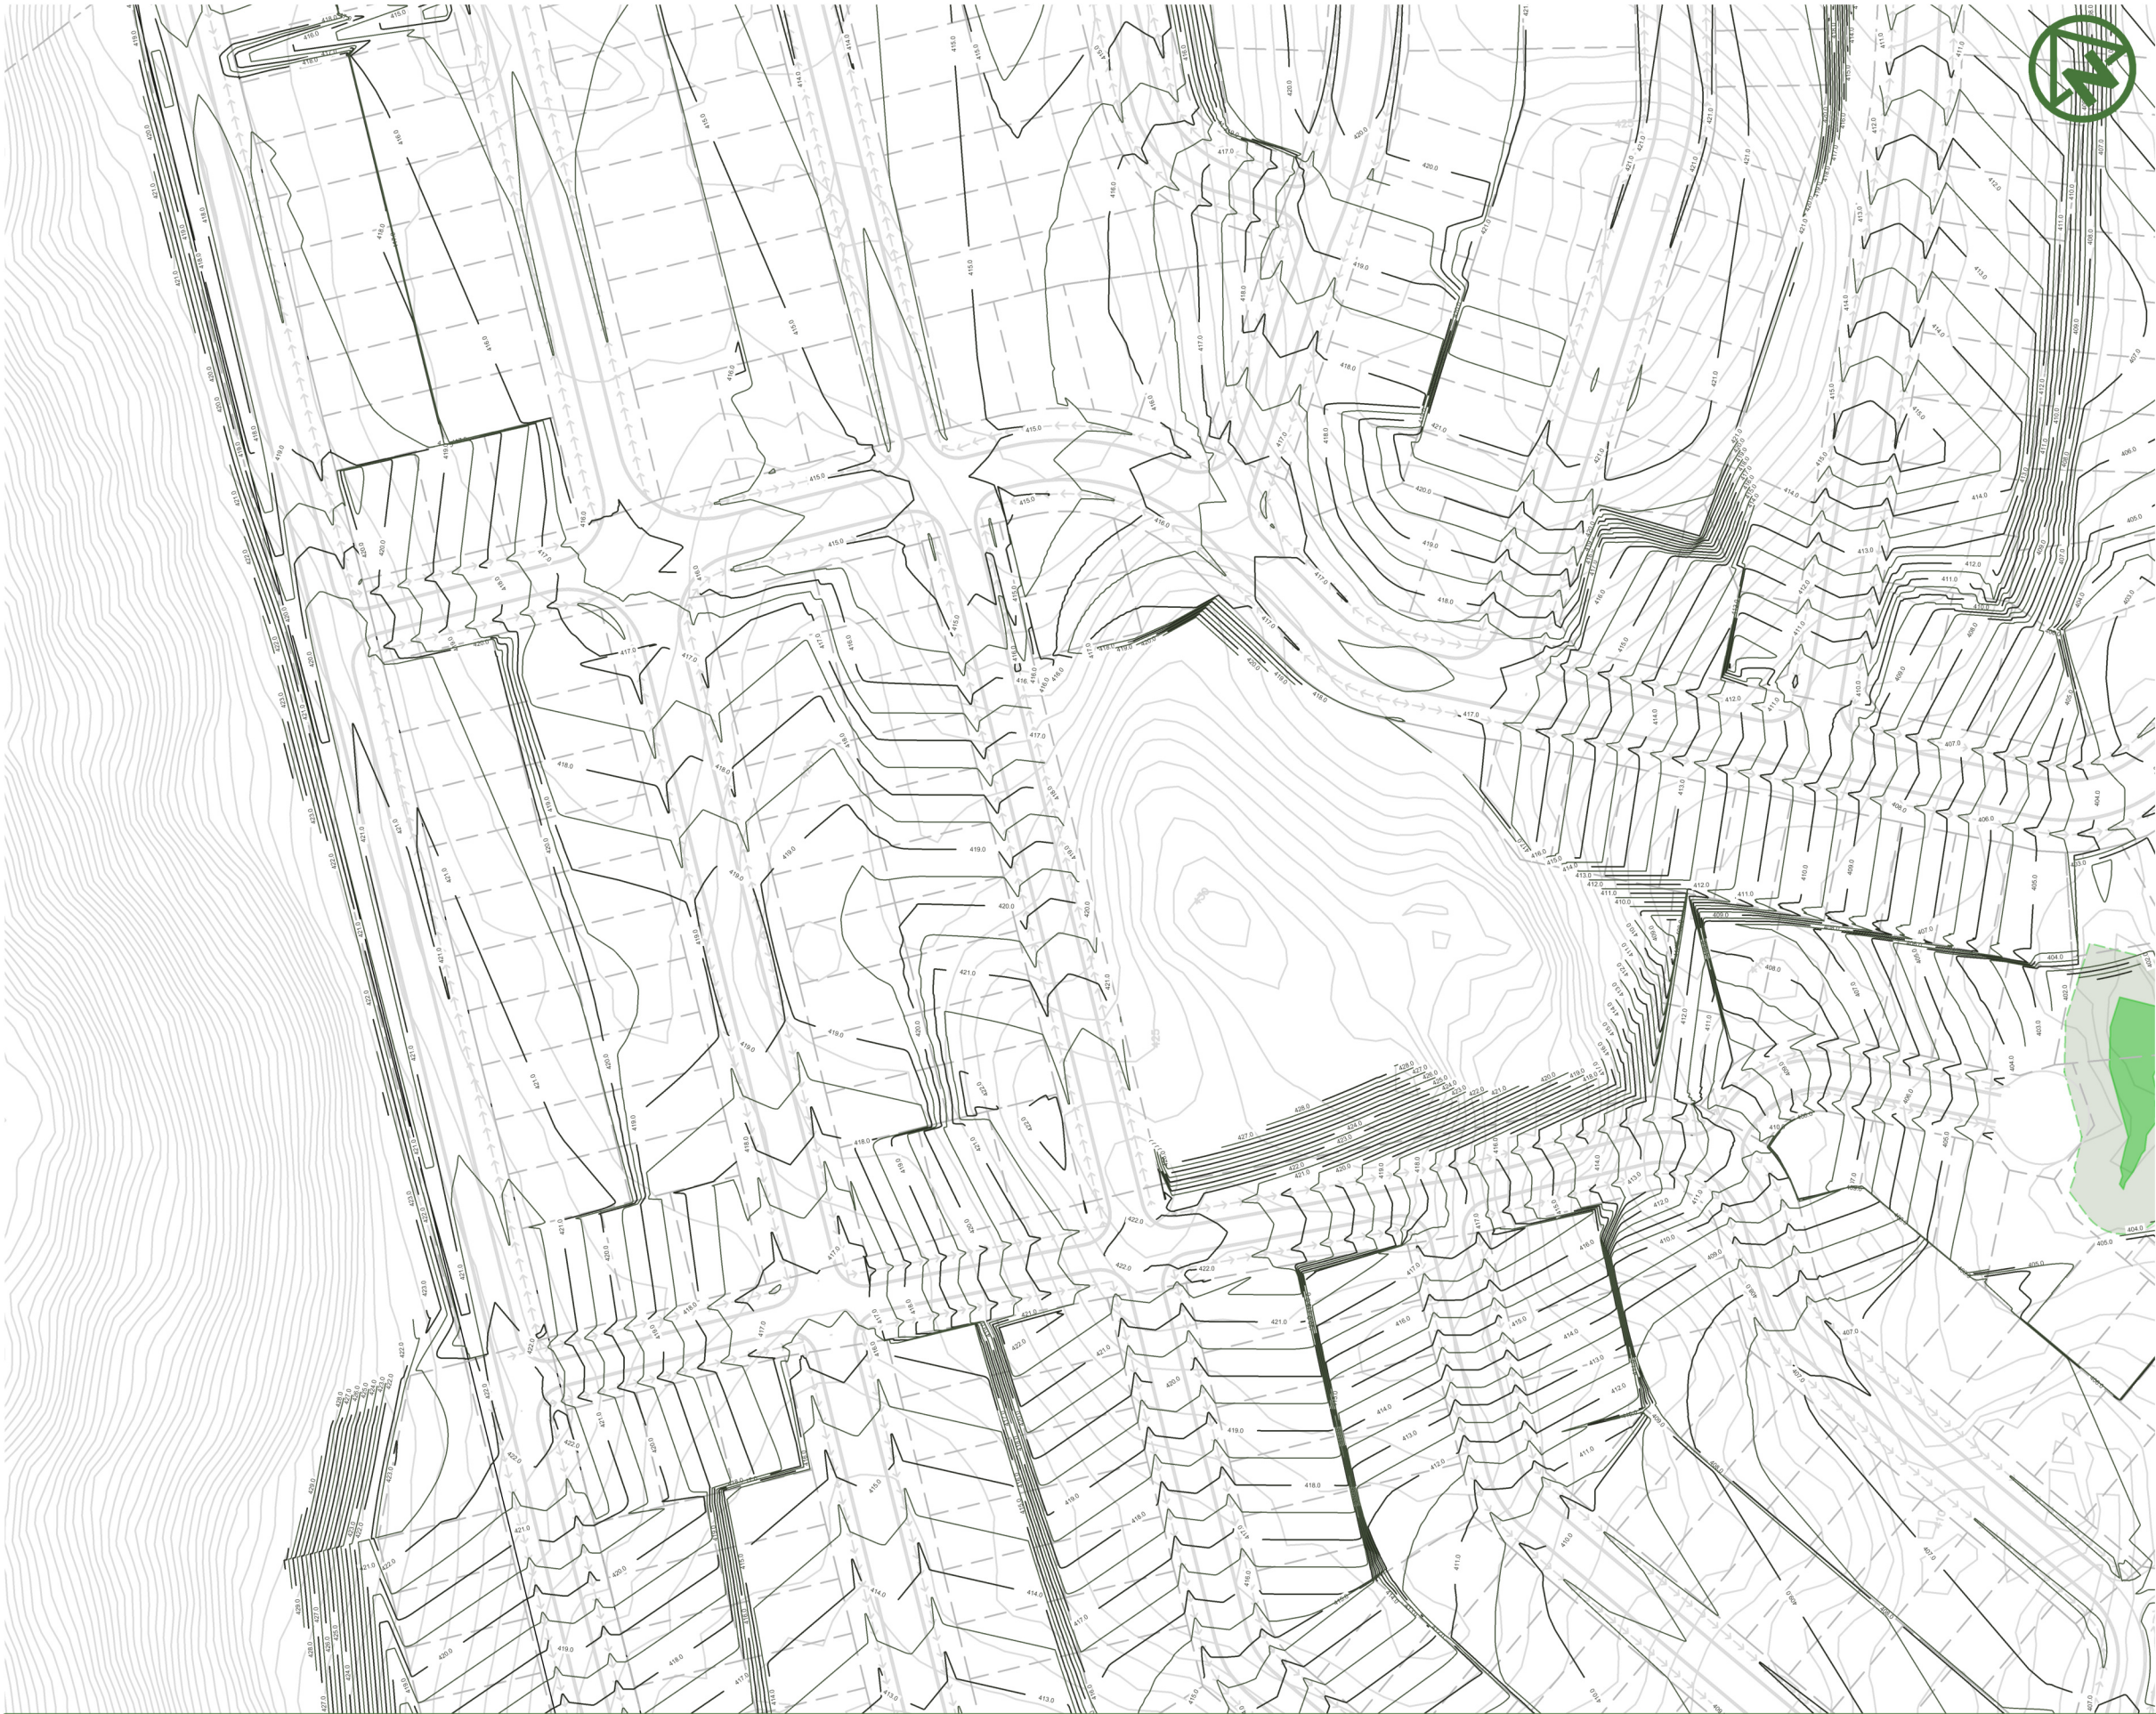

LEGEND:


- SITE BOUNDARY
- PROPOSED (0.5m) MAJOR CONTOUR
- PROPOSED (0.1m) MINOR CONTOUR
- EXISTING MAJOR CONTOUR
- EXISTING MINOR CONTOUR
- PROPERTY BOUNDARIES
- EXISTING WETLANDS
- WETLAND EXTENT
- 10m SETBACK

F	UPDATED LEGEND	JK	SL	JK	09/03/26
E	FOR RESOURCE CONSENT	NS	SL	JK	06/03/26
D	UPDATED	JDK	SL	JK	31/01/26
C	THIRD ISSUE	MR	SL	JK	30/01/2026
B	SECOND ISSUE	MR	SL	JK	28/01/2026
A	FIRST ISSUE	MR	SL	JK	23/01/2026
REV	DESCRIPTION	DRN BY	CHK BY	APP BY	DATE



MCKENZIE & CO.

CLIENT:	PROJECT:	TITLE:	PURPOSE OF ISSUE:
RIDGEBURN LTD	RIDGEBURN 122 MORVEN FERRY ROAD ARROW JUNCTION QUEENSTOWN	EARTHWORKS FINISHED CONTOURS PLAN SHEET 6	RESOURCE CONSENT
SCALE: 1:1500m @ A3 DO NOT SCALE			REV:
DRAWING NO: 4048-0-2007			F

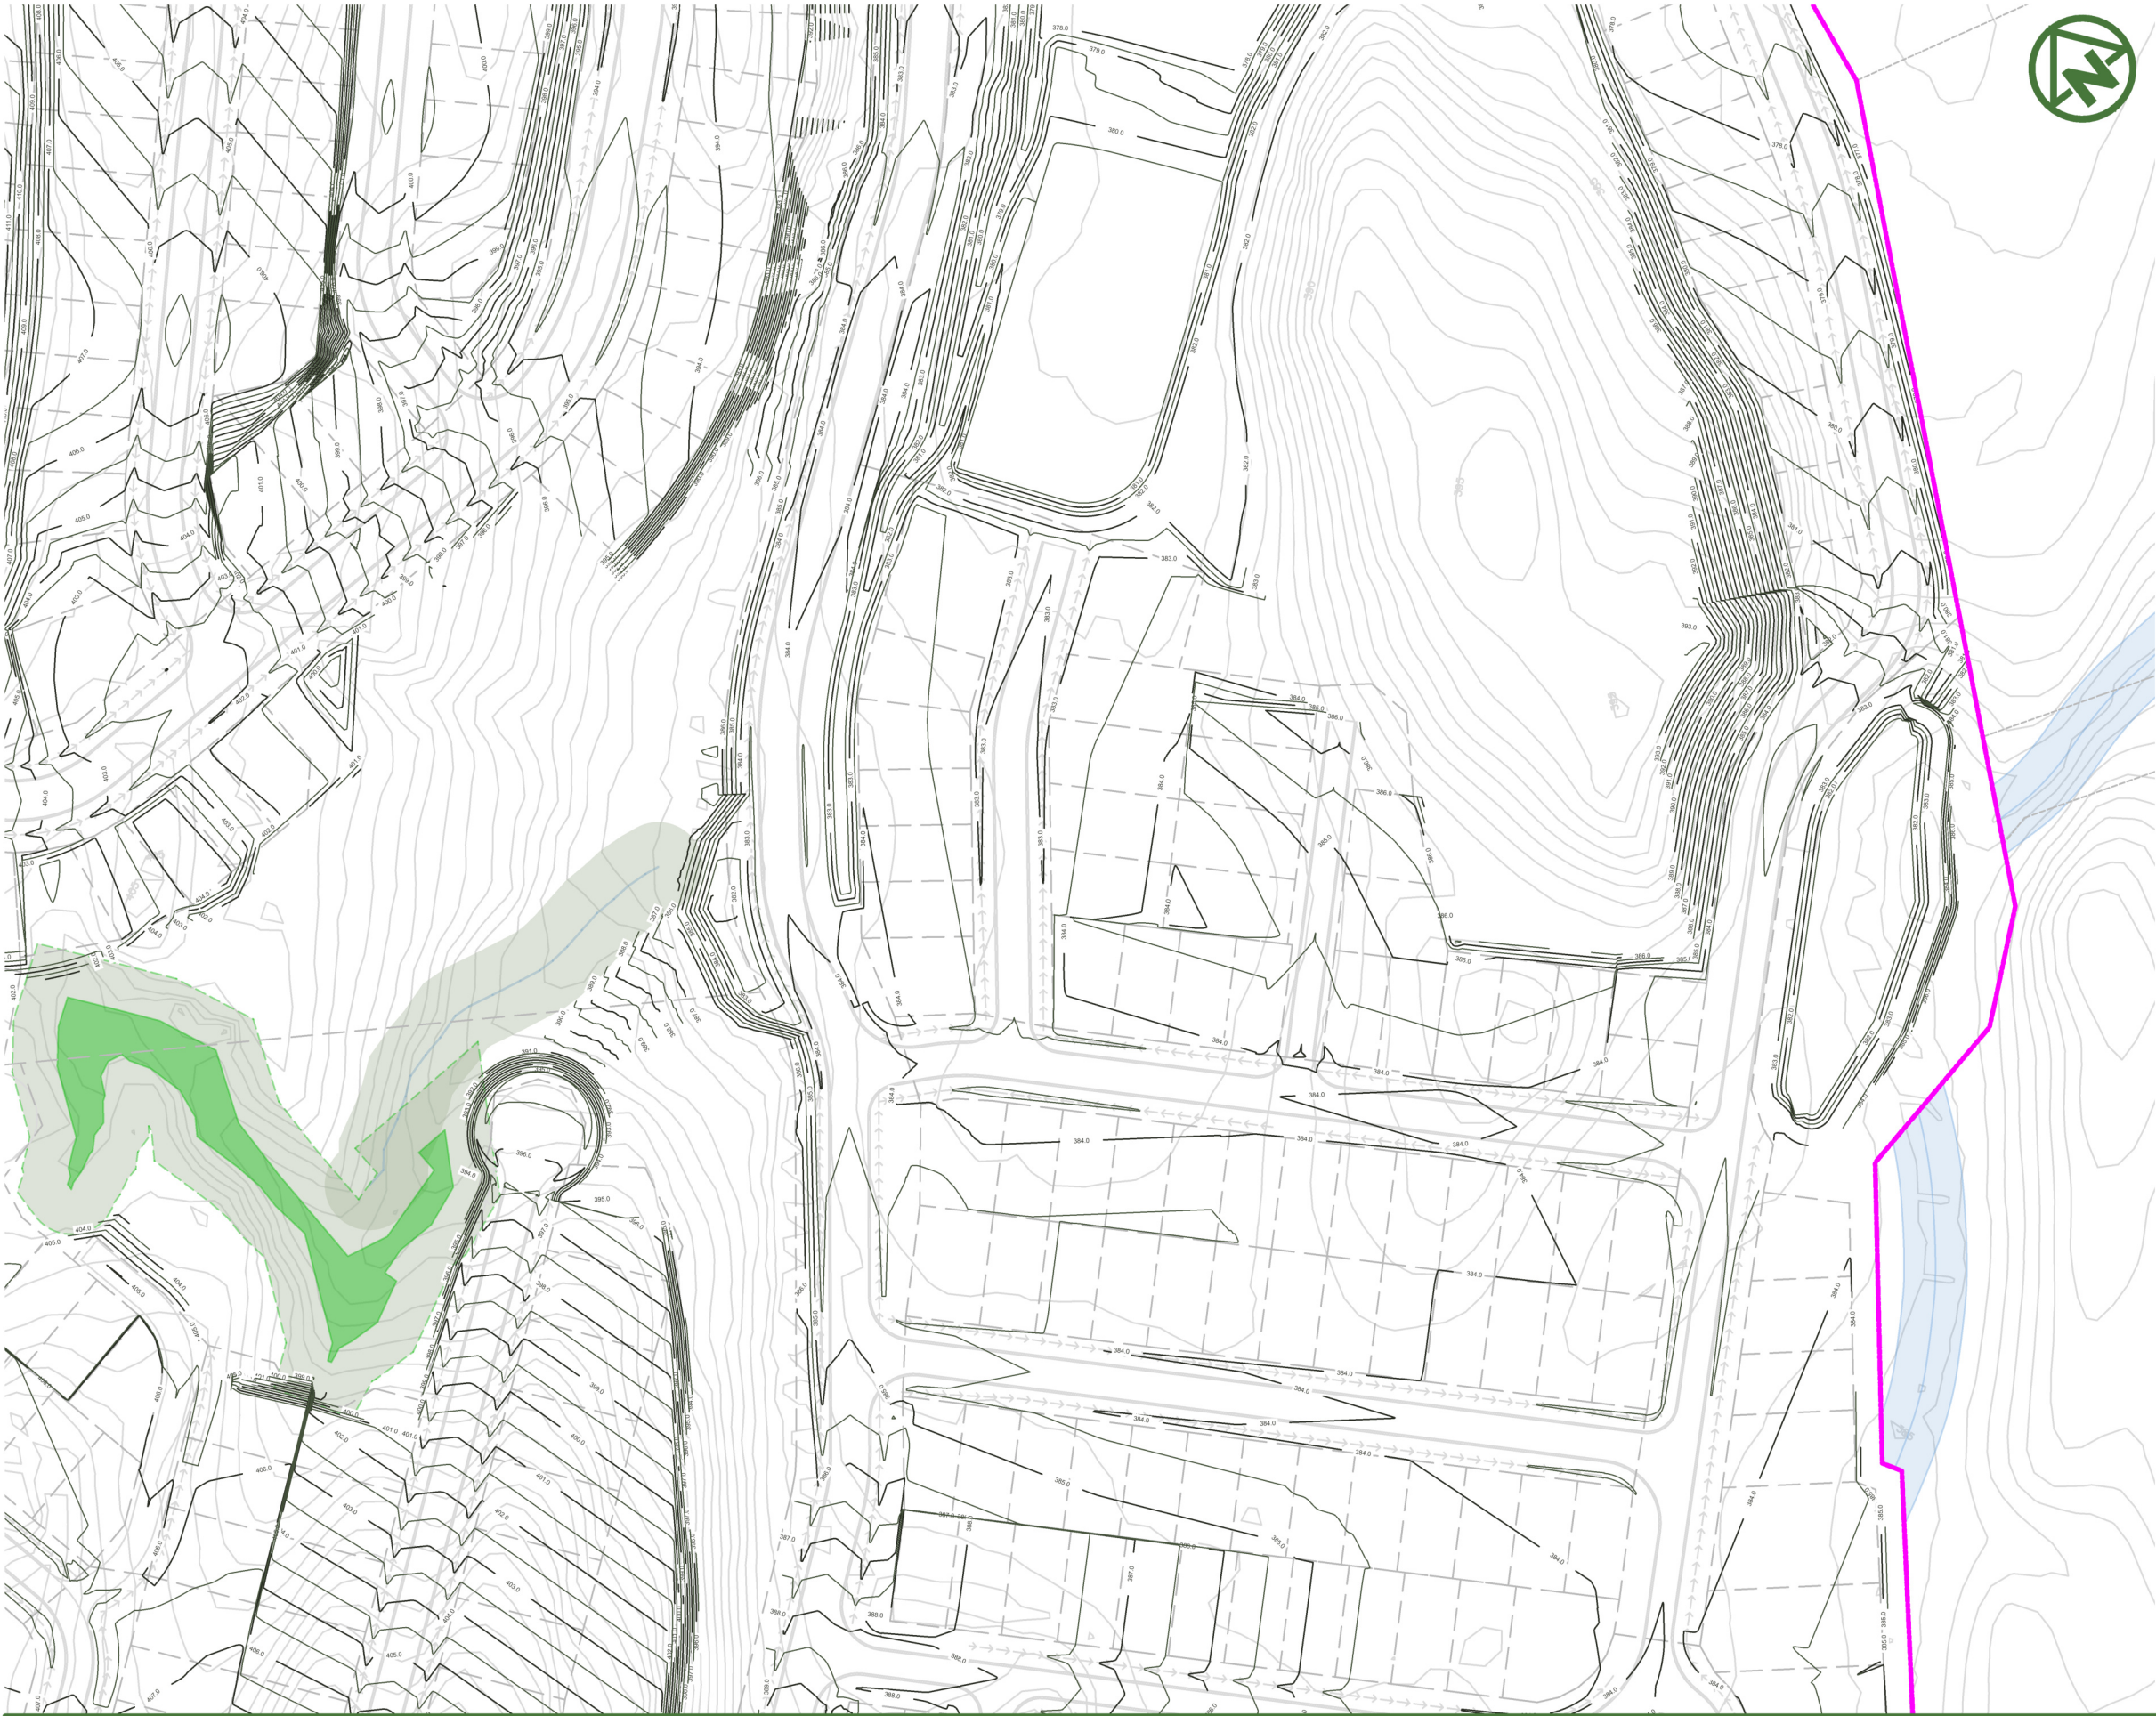

LEGEND:

- SITE BOUNDARY
- PROPOSED (0.5m) MAJOR CONTOUR
- PROPOSED (0.1m) MINOR CONTOUR
- EXISTING MAJOR CONTOUR
- EXISTING MINOR CONTOUR
- PROPERTY BOUNDARIES
- EXISTING WETLANDS
- WETLAND EXTENT
- 10m SETBACK

F	UPDATED LEGEND	JK	SL	JK	09/03/26
E	FOR RESOURCE CONSENT	NS	SL	JK	06/03/26
D	UPDATED	JDK	SL	JK	31/01/26
C	THIRD ISSUE	MR	SL	JK	30/01/2026
B	SECOND ISSUE	MR	SL	JK	28/01/2026
A	FIRST ISSUE	MR	SL	JK	23/01/2026
REV	DESCRIPTION	DRN BY	CHK BY	APP BY	DATE



CLIENT:	PROJECT:	TITLE:	PURPOSE OF ISSUE:
RIDGEBURN LTD	RIDGEBURN 122 MORVEN FERRY ROAD ARROW JUNCTION QUEENSTOWN	EARTHWORKS FINISHED CONTOURS PLAN SHEET 7	RESOURCE CONSENT
SCALE: 1:1500m @ A3 DO NOT SCALE			REV:
DRAWING NO: 4048-0-2008			F



LEGEND:

- SITE BOUNDARY
- PROPOSED (0.5m) MAJOR CONTOUR
- PROPOSED (0.1m) MINOR CONTOUR
- EXISTING MAJOR CONTOUR
- EXISTING MINOR CONTOUR
- PROPERTY BOUNDARIES
- EXISTING WETLANDS
- WETLAND EXTENT
- 10m SETBACK

F	UPDATED LEGEND	JK	SL	JK	09/03/26
E	FOR RESOURCE CONSENT	NS	SL	JK	06/03/26
D	UPDATED	JDK	SL	JK	31/01/26
C	THIRD ISSUE	MR	SL	JK	30/01/2026
B	SECOND ISSUE	MR	SL	JK	28/01/2026
A	FIRST ISSUE	MR	SL	JK	23/01/2026



MCKENZIE & CO.

CLIENT:
RIDGEBURN LTD

PROJECT:
RIDGEBURN
122 MORVEN FERRY ROAD
ARROW JUNCTION
QUEENSTOWN

TITLE:
EARTHWORKS
FINISHED CONTOURS
PLAN
SHEET 8

PURPOSE OF ISSUE:
RESOURCE CONSENT

SCALE:
1:1500m @ A3
DO NOT SCALE

DRAWING NO:
4048-0-2009

REV:
F



LEGEND:

- SITE BOUNDARY
- PROPOSED (0.5m) MAJOR CONTOUR
- PROPOSED (0.1m) MINOR CONTOUR
- EXISTING MAJOR CONTOUR
- EXISTING MINOR CONTOUR
- PROPERTY BOUNDARIES
- EXISTING WETLANDS

WETLAND EXTENT
10m SETBACK

F	UPDATED LEGEND	JK	SL	JK	09/03/26
E	FOR RESOURCE CONSENT	NS	SL	JK	06/03/26
D	UPDATED	JDK	SL	JK	31/01/26
C	THIRD ISSUE	MR	SL	JK	30/01/2026
B	SECOND ISSUE	MR	SL	JK	28/01/2026
A	FIRST ISSUE	MR	SL	JK	23/01/2026
REV	DESCRIPTION	DRN BY	CHK BY	APP BY	DATE



MCKENZIE & CO.

CLIENT:
RIDGEBURN LTD

PROJECT:
RIDGEBURN
122 MORVEN FERRY ROAD
ARROW JUNCTION
QUEENSTOWN


TITLE:
EARTHWORKS
FINISHED CONTOURS
PLAN
SHEET 9

PURPOSE OF ISSUE:
RESOURCE CONSENT

SCALE:
1:1500m @ A3
DO NOT SCALE

DRAWING NO:
4048-0-2010

REV:
F

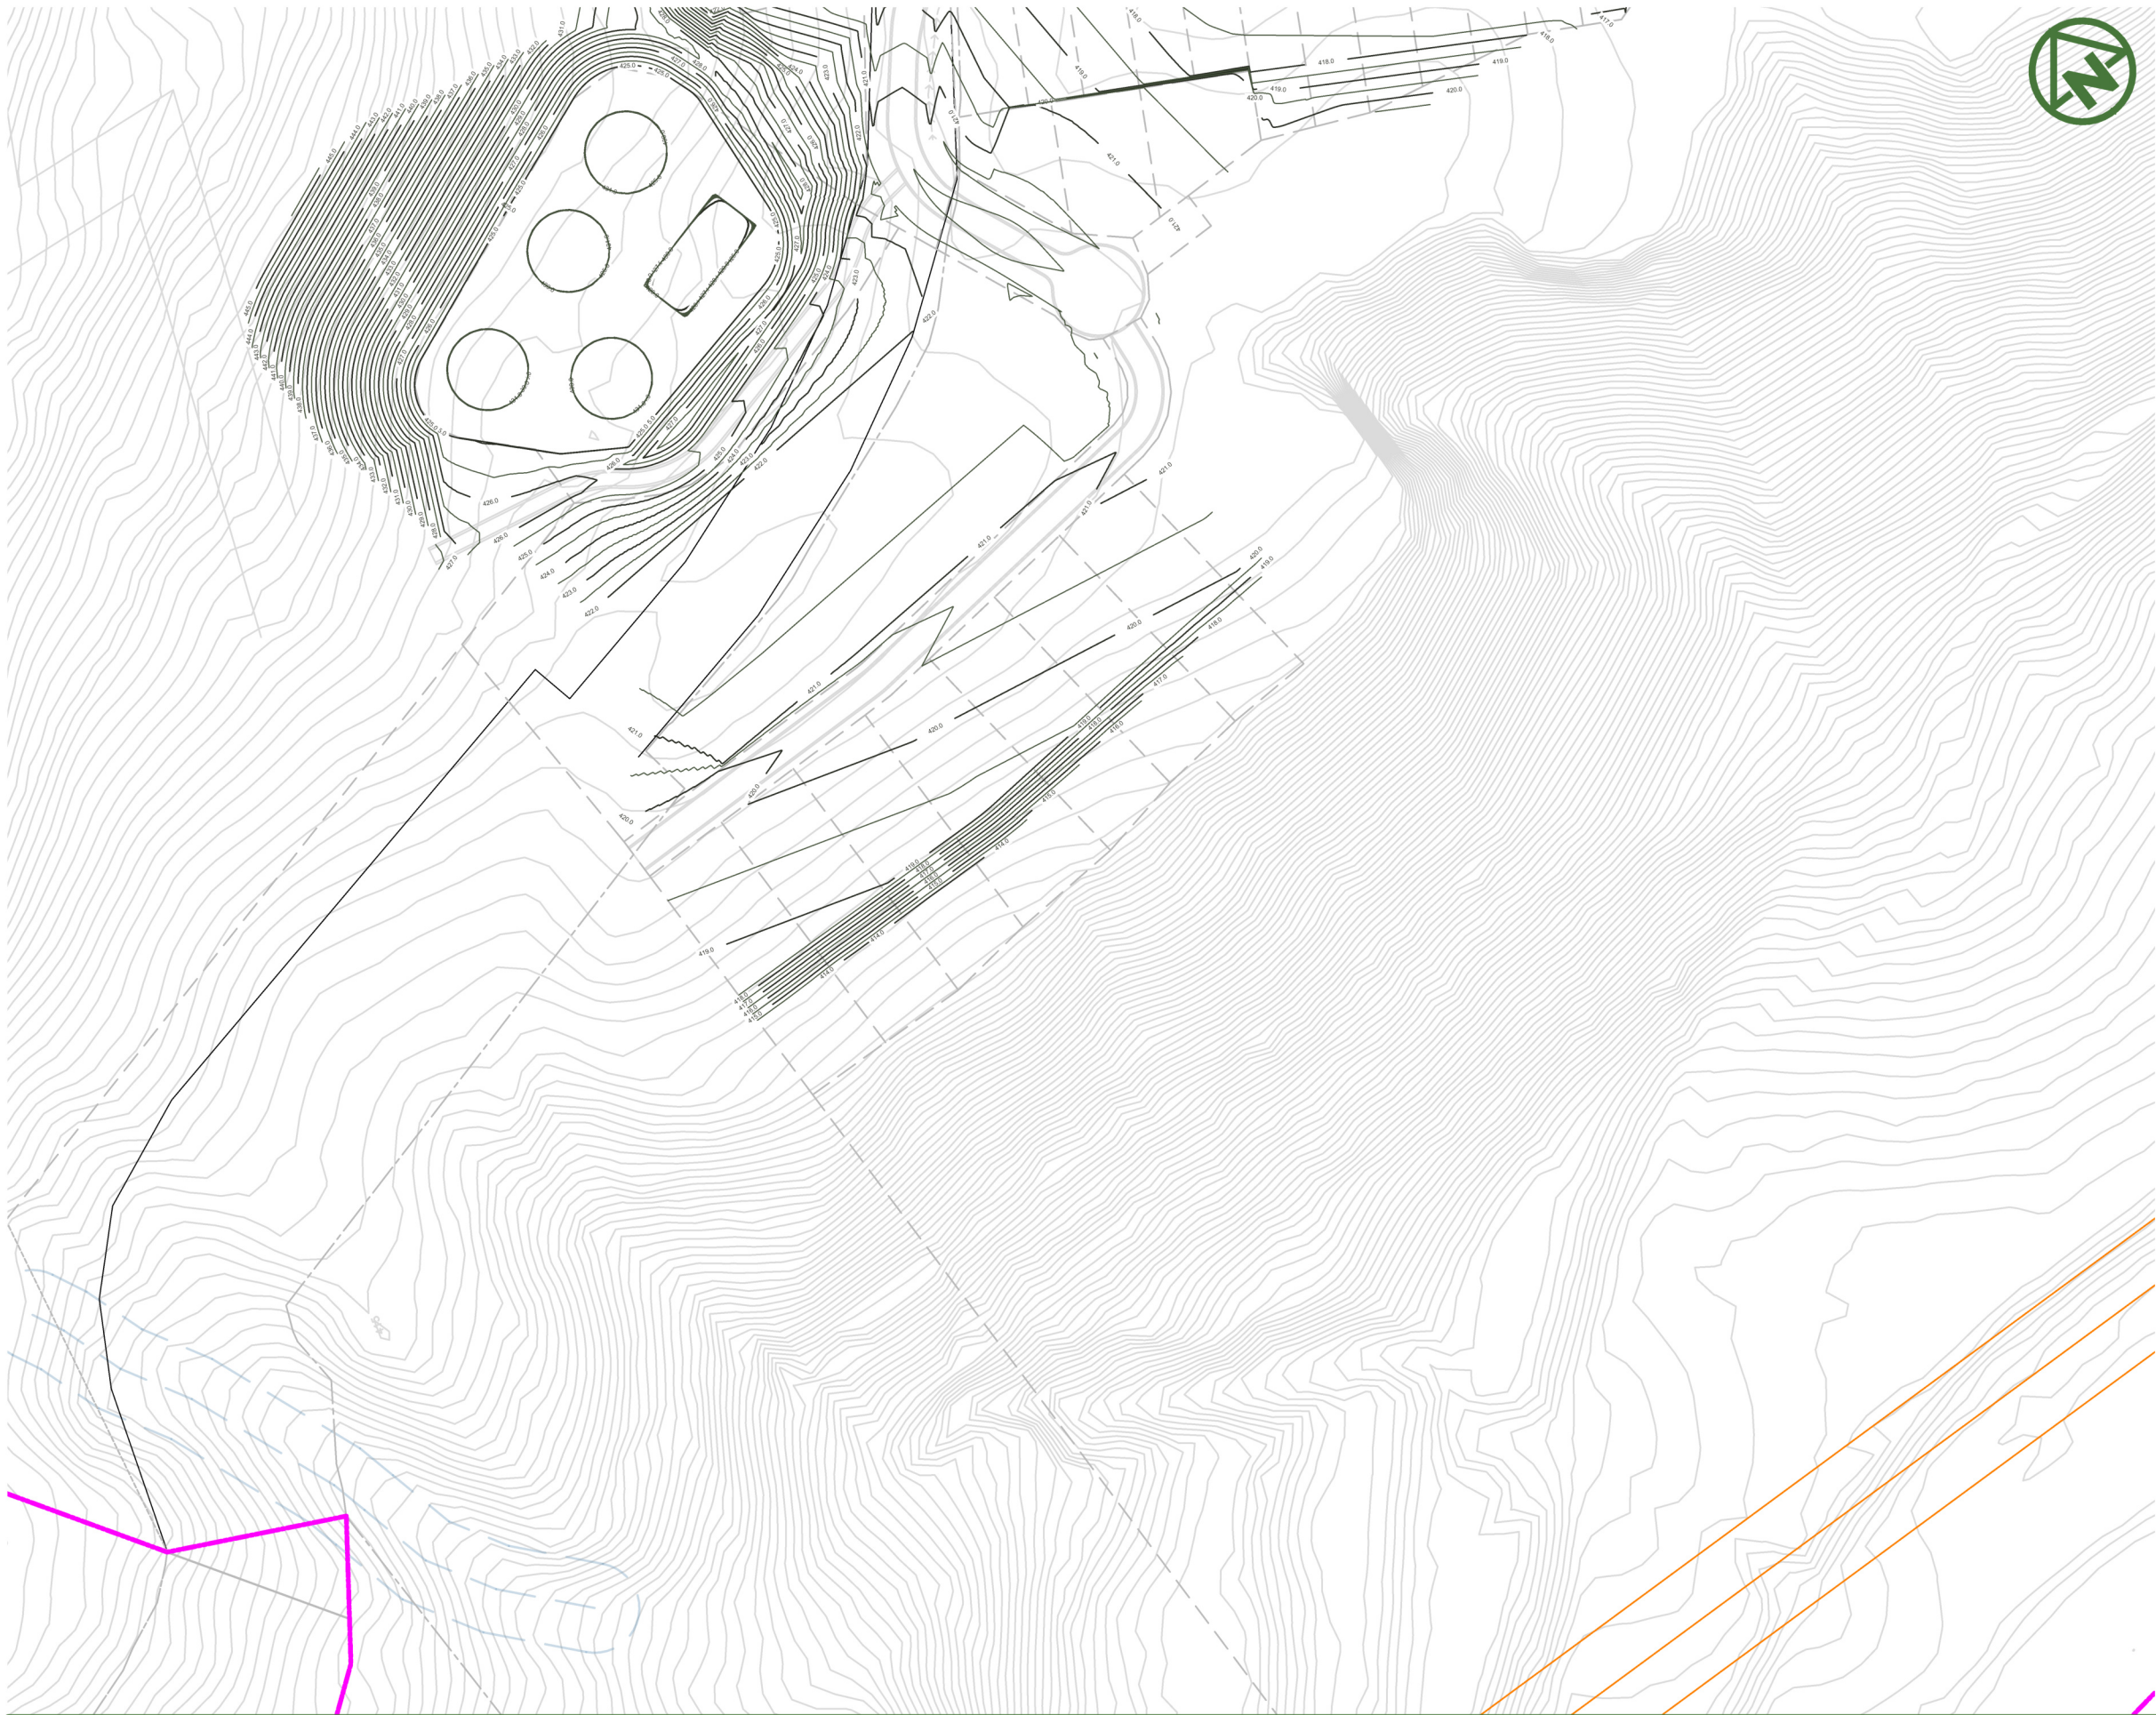

LEGEND:

- SITE BOUNDARY
- PROPOSED (0.5m) MAJOR CONTOUR
- PROPOSED (0.1m) MINOR CONTOUR
- EXISTING MAJOR CONTOUR
- EXISTING MINOR CONTOUR
- PROPERTY BOUNDARIES
- EXISTING WETLANDS
- WETLAND EXTENT
- 10m SETBACK

F	UPDATED LEGEND	JK	SL	JK	09/03/26
E	FOR RESOURCE CONSENT	NS	SL	JK	06/03/26
D	UPDATED	JDK	SL	JK	31/01/26
C	THIRD ISSUE	MR	SL	JK	30/01/2026
B	SECOND ISSUE	MR	SL	JK	28/01/2026
A	FIRST ISSUE	MR	SL	JK	23/01/2026
REV	DESCRIPTION	DRN BY	CHK BY	APP BY	DATE



CLIENT:
RIDGEBURN LTD

PROJECT:
RIDGEBURN
122 MORVEN FERRY ROAD
ARROW JUNCTION
QUEENSTOWN

TITLE:
EARTHWORKS
FINISHED CONTOURS
PLAN
SHEET 10

PURPOSE OF ISSUE:
RESOURCE CONSENT
SCALE:
1:1500m @ A3
DO NOT SCALE
DRAWING NO:
4048-0-2011
REV:
F