





ID	APPELLATION	TITLE(S)	TOTAL AREA REQUIRED (Ha)
A1	Section 2 SO 449836	582336	1.8703
A2	Lot 1 DPS 287	SA1026/268	0.9880
A3	Allot 758 Te Papa PSH	SA16D/1240	0.2814
A4	Part Allot 132 PSH Te Papa	SA575/23	0.1639
A5	Part Allot 131 PSH Te Papa	564191	0.0769
A6	Omanawa Road		0.2023

SHEET LOCALITY

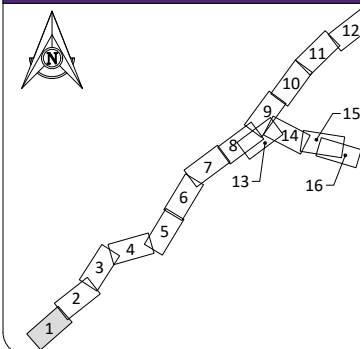

KEY: DESIGNATION

 -
-  BOUNDARIES
 PROPOSED DESIGNATION
 LAND REQUIRED ID TAG
 LAND REQUIRED
 LAND ACQUIRED (ENABLING WORKS), NOT YET OWNED BY THE CROWN
 CROWN LAND

DRAWING ISSUE							
	P2	29.07.2026	INDICATIVE DESIGN	ER	LV	KD	JG
	P1	22.06.2026	BASED ON INDICATIVE DESIGN	ER	LV	KD	SGB
REV	DATE	DESCRIPTION	BY	DES	CHK	APPR	

APPROVAL:

S Sigwood	SGB
NAME:	SIGNATURE:
22.06.2026	
DATE:	

NOTE: THIS DRAWING IS NOT APPROVED
UNLESS ALL FIELDS ARE SIGNED.



CLIENT:

PROJECT:

PROJECT: TAURIKO WEST - TUPENGA

DRAWING:

DRAWING:
DIRECTLY AFFECTED LAND
OVERVIEW PLAN SHEET 1

DRAWING ISSUED FOR:

NOT APPROVED


SHARED

NOT APPROVED FOR CONSTRUCTION


HORIZONTAL DATUM	NZTM2000	SCALE (A3) 1:2000
VERTICAL DATUM	NZVD16	
DRAWING NUMBER: 11922-29-14-LP-DRW-BBO-7201		REVISION: P2



ID	APPELLATION	TITLE(S)	TOTAL AREA REQUIRED (Ha)
A2	Lot 1 DP5 287	SA1026/268	0.9880
B1	Lot 9 DP 12853	GAZETTE 1993	1.3974
B2	Lot 8 DP 564534	1021476	0.6929
B3	Lot 2 DP 457710	593886	0.1887
B5	Lot 4 DP 457710	593887	2.5973
B6	Part Lot 6 DP 12853	SA4A/295	1.0046
B9b	Paper Road		0.4805

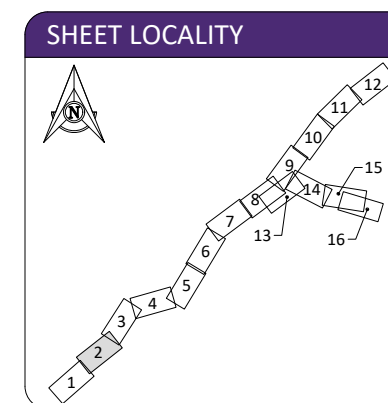

KEY: DESIGNATION

 	BOUNDARIES
	PROPOSED DESIGNATION
	LAND REQUIRED ID TAG
	LAND REQUIRED
	LAND ACQUIRED (ENABLING WORKS NOT YET OWNED BY THE CROWN)
	CROWN LAND

DRAWING ISSUE							
	P2	29.07.2026	INDICATIVE DESIGN	ER	LV	KD	JG
	P1	22.06.2025	BASED ON INDICATIVE DESIGN	ER	LV	KD	SGB
	REV	DATE	DESCRIPTION	BY	DES	CHK	APPR

APPROVAL:

S Bigwood	SGB
NAME:	SIGNATURE:
22.06.2026	
DATE:	

NOTE: THIS DRAWING IS NOT APPROVED
UNLESS ALL FIELDS ARE SIGNED.



CLIENT:

PROJECT:

PROJECT: TAURIKO WEST - TUPENGA

DRAWING:

DRAWING:
DIRECTLY AFFECTED LAND
OVERVIEW PLAN SHEET 2

DRAWING ISSUED FOR:

NOT APPROVED FOR CONSTRUCTION

SHARED


HORIZONTAL DATUM	NZTM2000	SCALE (AS SHOWN)	1:200
VERTICAL DATUM	NZVD16		
DRAWING NUMBER:			REVISION:
11922-29-14-LP-DRW-BBO-7202			P

100mm

SCALE FOR VALIDATING SIZE OF A3 PLOT ONLY

0


C:\12\05\data\10.7.20.14\150000 - Tauriko West_565002\WPV3 Drawing\001 1922-29-14-LP-DRW-BBO-7200.dwg 30/7/2026 10:16 am erichardson Plotted: 30 Jul 2026 10:16 am

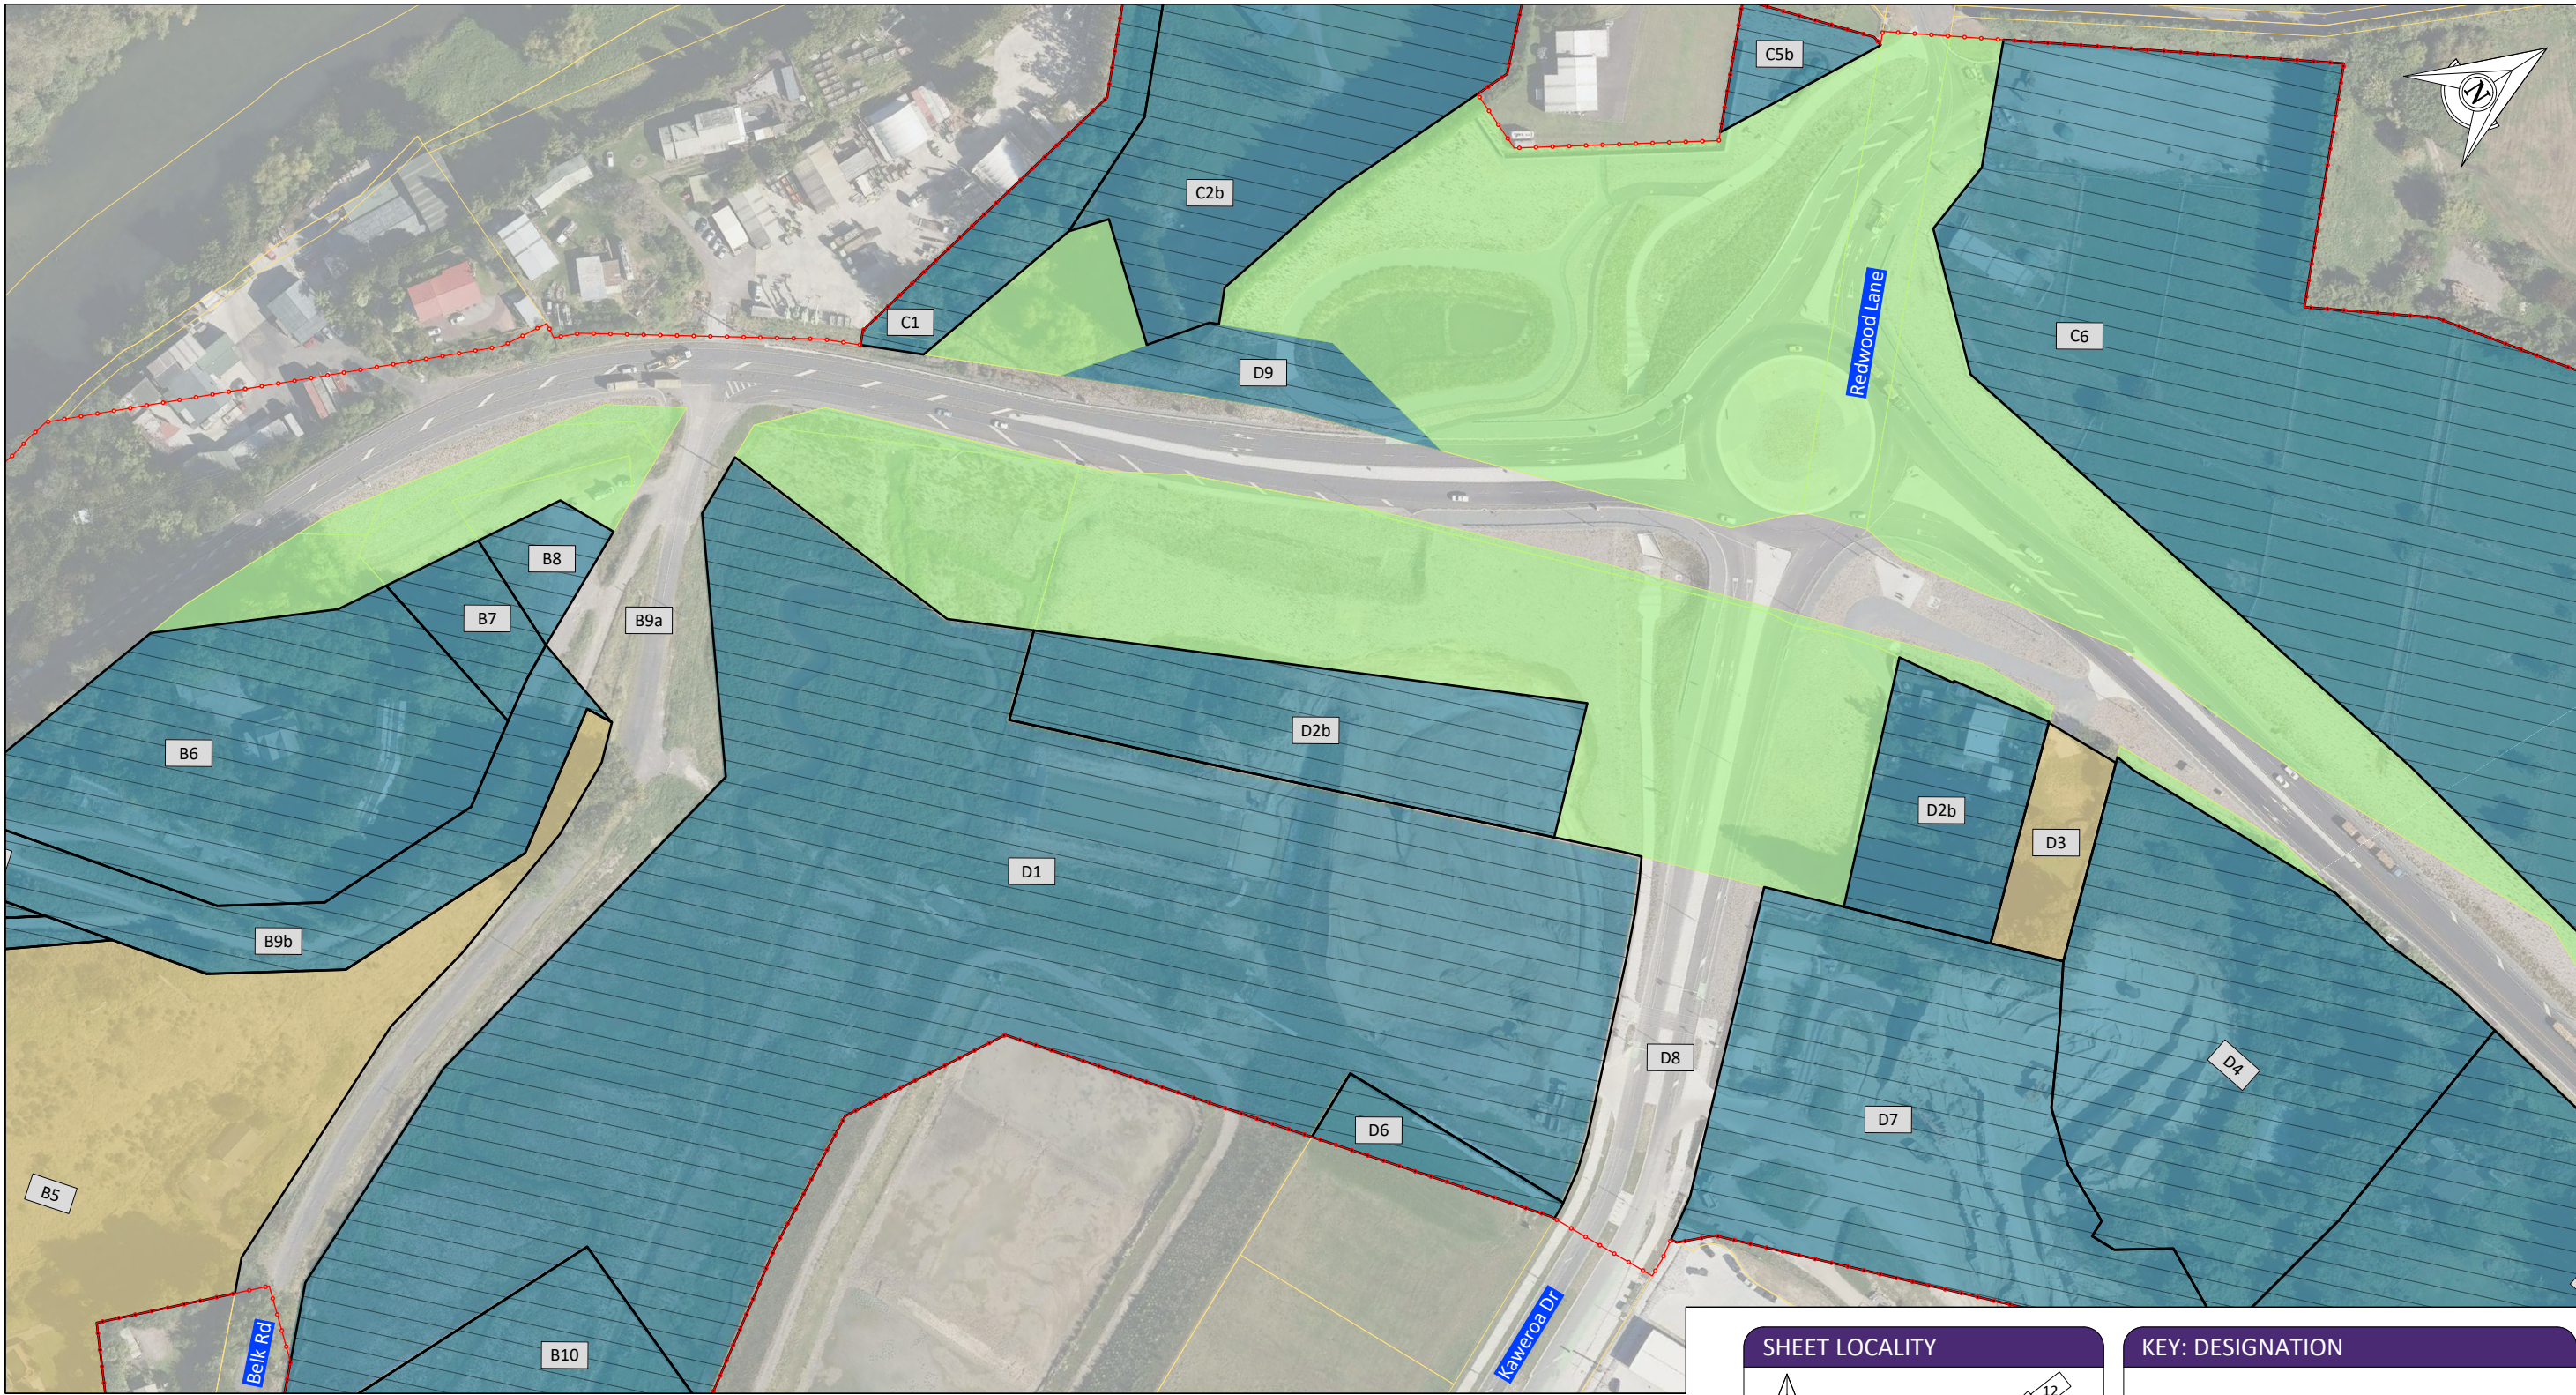

ID	APPELLATION	TITLE(S)	TOTAL AREA REQUIRED (Ha)
B5	Lot 4 DP 457710	593887	2.5973
B6	Part Lot 6 DP 12853	SA4A/295	1.0044
B7	Part Allotment 612 Te Papa Parish	SA4A/295	0.1214
B8	Lot 2 DP 28279	SA4A/295	0.0880
B9a	Belk Road		0.8029
B9b	Paper Road		0.4805
B10	Lot 1001 DP 616167	1233032	1.2139

ID	APPELLATION	TITLE(S)	TOTAL AREA REQUIRED (Ha)
C1	Lot 6 DP 480187	1233031	0.3039
C2b	Lot 4 DP 463469	613417	1.3795
C5b	Lot 3 DP 480187	670625	0.0909
C6	Lot 2 DPS 70631	SA56B/112	3.4311
D1	Lot 1000 DP 616167	1233031	4.5986
D2b	Section 2 SO 475075	692429	0.9196
D3	Lot 1 DPS 3645	SA1229/38	0.1464

ID	APPELLATION	TITLE(S)	TOTAL AREA REQUIRED (Ha)
D4	Section 4 SO 475075	692428	1.2970
D6	Lot 595 DP 616167	1233029	0.1028
D7	Lot 1002 DP 616167	1233031	1.2172
D8	Kaweroa Drive		0.4085
D9	Lot 5 DP 480187	1233031	0.1732

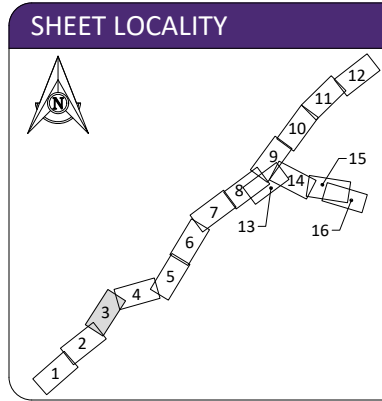

KEY: DESIGNATION

BOUNDARIES

PROPOSED DESIGNATION

A1LAND REQUIRED ID TAG

LAND REQUIRED

LAND ACQUIRED (ENABLING WORKS), NOT YET OWNED BY THE CROWN


CROWN LAND

REV	DATE	DESCRIPTION	BY	DES	CHK	APPR
P2	29.07.2026	INDICATIVE DESIGN	ER	LV	KD	JG
P1	22.06.2026	BASED ON INDICATIVE DESIGN	ER	LV	KD	SGB

APPROVAL:

S BigwoodNAME: SGB SIGNATURE: 22.06.2026 DATE:

NOTE: THIS DRAWING IS NOT APPROVED UNLESS ALL FIELDS ARE SIGNED.

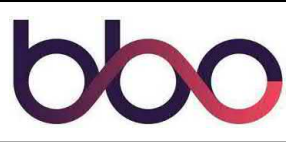

CLIENT:

PROJECT:

Tauriko West - Tupenga

DRAWING:

DIRECTLY AFFECTED LAND OVERVIEW PLAN SHEET 3

DRAWING ISSUED FOR:			NOT APPROVED FOR CONSTRUCTION	
SHARED				
HORIZONTAL DATUM	NZTM2000	SCALE (A3)	1:2000	
VERTICAL DATUM	NZVD16	REVISION:	P2	
DRAWING NUMBER:			11922-29-14-LP-DRW-BBO-7203	

100mm


SCALE FOR VALIDATING SIZE OF A3 PLOT ONLY

0

C:\12\05\data\10.7.20.14\150000 - Tauriko West_5650022 WIP\03 Drawing\001 1922-29-14-LP-DRW-BBO-7200.dwg 30/7/2026 10:16 am erichardson Plotted: 30 Jul 2026 10:16 am



ID	APPELLATION	TITLE(S)	TOTAL AREA REQUIRED (Ha)
C6	Lot 2 DPS 70631	SA56B/112	3.4311
D4	Section 4 SO 475075	692428	1.2970
D5	Lot 2 DPS 40591	SA40A/597	1.5441
E1	Lot 4 DP 512150	788676	9.0464
E2	Lot 301 DP 605170	1191738	0.0685
F2	Lot 6 DP 512150	788678	0.5863

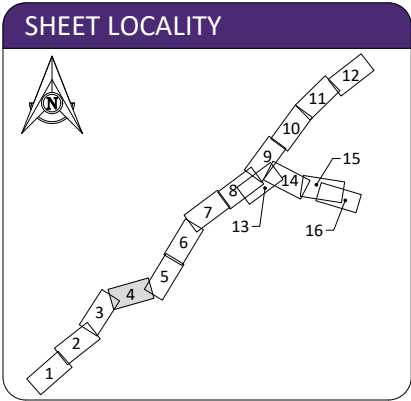


KEY: DESIGNATION

- BOUNDARIES
- PROPOSED DESIGNATION
- LAND REQUIRED ID TAG (A1)
- LAND REQUIRED
- LAND ACQUIRED (ENABLING WORKS), NOT YET OWNED BY THE CROWN
- CROWN LAND

P2	29.07.2026	INDICATIVE DESIGN	ER	LV	KD	JG			
P1	22.06.2026	BASED ON INDICATIVE DESIGN	ER	LV	KD	SGB			
REV	DATE	DESCRIPTION	BY	DES	CHK	APPR			

APPROVAL:	
NAME:	S Bigwood
SIGNATURE:	SGB
DATE:	22.06.2026
NOTE: THIS DRAWING IS NOT APPROVED UNLESS ALL FIELDS ARE SIGNED.	

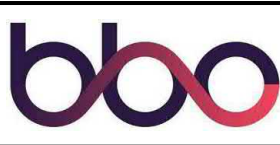

CLIENT:

PROJECT:

TAURIKO WEST - TUPENGA

DRAWING:

DIRECTLY AFFECTED LAND OVERVIEW PLAN SHEET 4

DRAWING ISSUED FOR:			NOT APPROVED FOR CONSTRUCTION	
			SHARED	
HORIZONTAL DATUM	NZTM2000	SCALE (A3)	1:2000	
VERTICAL DATUM	NZVD16	REVISION:		
DRAWING NUMBER:	11922-29-14-LP-DRW-BBO-7204	P2		

100mm


SCALE FOR VALIDATING SIZE OF A3 PLOT ONLY

0

C:\12\45\data\10.7.20.14\150000 - Tauriko West_565002 WP\03 Drawing\001 1922-29-14-LP-DRW-BBO-7200.dwg 30/7/2026 10:16 am erichardson Plotted: 30 Jul 2026 10:16 am



ID	APPELLATION	TITLE(S)	TOTAL AREA REQUIRED (Ha)
E1	Lot 4 DP 512150	788676	9.0464
F1	Lot 5 DP 512150	788677	0.4118
F2	Lot 6 DP 512150	788678	0.5863
F4	Lot 1 DP 512150	788673	2.7066
F5	Lot 1 DPS 82791	SA65D/74	1.5850
F6	Lot 2 DPS 87023	SA68D/533	3.9060
F7	Lot 3 DP 512150	788675	0.5486
F8	Lot 2 DP 512150	788674	2.5381
F9	Lot 1 DPS 33435	SA1B/891	4.0781

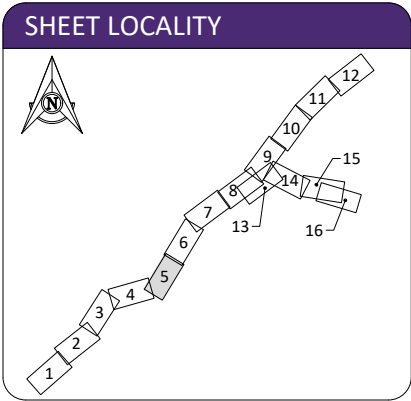

KEY: DESIGNATION

BOUNDARIES

PROPOSED DESIGNATION

A1

LAND REQUIRED ID TAG

LAND REQUIRED

LAND ACQUIRED (ENABLING WORKS), NOT YET OWNED BY THE CROWN

CROWN LAND

P2	29.07.2026	INDICATIVE DESIGN	ER	LV	KD	JG			
P1	22.06.2026	BASED ON INDICATIVE DESIGN	ER	LV	KD	SGB			
REV	DATE	DESCRIPTION	BY	DES	CHK	APPR			

APPROVAL:

S Bigwood

NAME:


22.06.2026

DATE:

SGB

SIGNATURE:

NOTE: THIS DRAWING IS NOT APPROVED UNLESS ALL FIELDS ARE SIGNED.

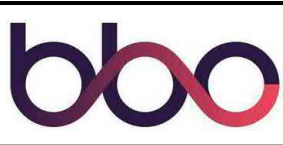

CLIENT:

NZ TRANSPORT AGENCY

WAKA KOTAHĪ

PROJECT:

Tauriko West - Tupenga

DRAWING:

Directly affected land overview plan sheet 5

DRAWING ISSUED FOR:

NOT APPROVED FOR CONSTRUCTION

SHARED

HORIZONTAL DATUM

NZTM2000

SCALE (A3)

1:2000

VERTICAL DATUM

NZVD16

REVISION:

11922-29-14-LP-DRW-BBO-7205 P2

100mm

SCALE FOR VALIDATING SIZE OF A3 PLOT ONLY

0


C:\12\05\data\10.7.20.14\1500000 - Tauriko West_565002_ WIP\03 Drawing\001 1922-29-14-LP-DRW-BBO-7200.dwg 30/7/2026 10:16 am erichardson Plotted: 30 Jul 2026 10:16 am



ID	APPELLATION	TITLE(S)	TOTAL AREA REQUIRED (Ha)
F9	Lot 1 DPS 33435	SA1B/891	4.0781
G1	Lot 7 DP 512150	788679	10.8138
G2	Part Lot 1 DPS 4793	SA1488/88	0.3016
G3	Lot 1 DPS 81135	SA63B/62	0.4028
G4a	Allotment 797 Parish of Te Papa	SA25B/1242	0.0178
G5b	Lot 1 DP 310037	39555	3.2798
G6a	Lot 1 DPS 4898	1185092	0.0244
G6b	Lot 1 DPS 4898	1185092	0.0642
G7a	Lot 2 DPS 4898	1185091	0.0103

ID	APPELLATION	TITLE(S)	TOTAL AREA REQUIRED (Ha)
G7b	Lot 2 DPS 4898	1185091	0.2110
G8b	Lot 1 DP 34421	SA27D/134	0.0898
G9	Lot 1 DPS 30250	SA27D/134	0.0659
H1a	Part Allotment 87 Te Papa Parish	SA360/95	0.1375
H1b	Part Allotment 87 Te Papa Parish	SA360/95	1.4711

SHEET LOCALITY

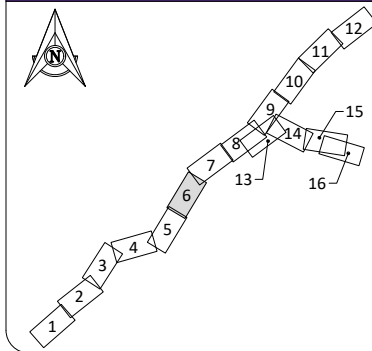


KEY: DESIGNATION

- BOUNDARIES
- PROPOSED DESIGNATION
- LAND REQUIRED ID TAG (A1)
- LAND REQUIRED
- LAND ACQUIRED (ENABLING WORKS), NOT YET OWNED BY THE CROWN
- CROWN LAND

REV	DATE	DESCRIPTION	BY	DES	CHK	APPR
P2	29.07.2026	INDICATIVE DESIGN	ER	LV	KD	JG
P1	22.06.2026	BASED ON INDICATIVE DESIGN	ER	LV	KD	SGB

APPROVAL:	NAME: S Bigwood	SIGNATURE: SGB
DATE:	22.06.2026	
NOTE: THIS DRAWING IS NOT APPROVED UNLESS ALL FIELDS ARE SIGNED.		

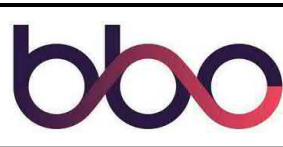

PROJECT: TAURIKO WEST - TUPENGA

DRAWING: DIRECTLY AFFECTED LAND OVERVIEW PLAN SHEET 6

DRAWING ISSUED FOR: SHARED		
HORIZONTAL DATUM	NZTM2000	SCALE (A3)
VERTICAL DATUM	NZVD16	1:2000
DRAWING NUMBER:	11922-29-14-LP-DRW-BBO-7206	REVISION: P2

100mm

SCALE FOR VALIDATING SIZE OF A3 PLOT ONLY

0


C:\12\05\data\10.7.20.14\150000 - Tauriko West_655002_ WIP\03 Drawings\001 1922-29-14-LP-DRW-BBO-7207.dwg 30/7/2026 10:17 am erichardson Plotted: 30 Jul 2026 10:17 am



ID	APPELLATION	TITLE(S)	TOTAL AREA REQUIRED (Ha)
G8b	Lot 1 DP 34421	SA27D/134	0.0898
H1a	Part Allotment 87 Te Papa Parish	SA360/95	0.1375
H1b	Part Allotment 87 Te Papa Parish	SA360/95	1.4711
H2	Paper Road		0.3046
H3b	Part Allotment 86 Te Papa Parish	SA476/196	3.6017
H4b	Part Allotment 72 Te Papa Parish	SA476/196	3.2332
H5b	Part Lot 3 DPS 16741	110395	0.2574
H6	Lot 2 DPS 16741	SA14D/1451	0.5658
H7	Cambridge Road		0.4627

ID	APPELLATION	TITLE(S)	TOTAL AREA REQUIRED (Ha)
H8	Lot 1 DPS 53844	SA46D/898	0.4240
H9	Lot 3 DPS 53844	SA46D/900	0.3564
H10	Lot 2 DPS 53844	SA46D/899	0.5066
H11	Lot 2 DPS 81306	SA63D/324	0.5678
H17	Lot 25 DPS 71310	SA57B/501	0.4010
H18	Lot 33 DPS 71310	SA57B/509	0.3550

SHEET LOCALITY

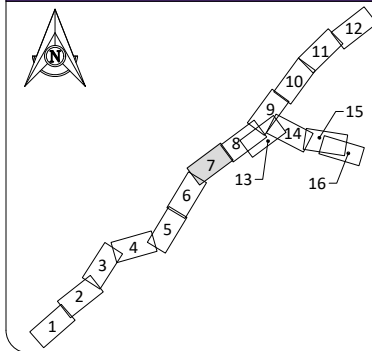


KEY: DESIGNATION

- BOUNDARIES
- PROPOSED DESIGNATION
- LAND REQUIRED ID TAG
- LAND REQUIRED
- LAND ACQUIRED (ENABLING WORKS), NOT YET OWNED BY THE CROWN
- CROWN LAND

REV	DATE	DESCRIPTION	BY	DES	CHK	APPR
P2	29.07.2026	INDICATIVE DESIGN	ER	LV	KD	JG
P1	22.06.2026	BASED ON INDICATIVE DESIGN	ER	LV	KD	SGB

APPROVAL:	
NAME:	S Bigwood
DATE:	22.06.2026
SIGNATURE:	SGB

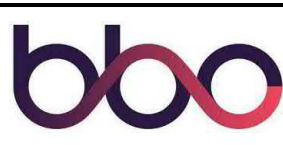

PROJECT: TAURIKO WEST - TUPENGA

DRAWING: DIRECTLY AFFECTED LAND OVERVIEW PLAN SHEET 7


DRAWING ISSUED FOR:	NOT APPROVED FOR CONSTRUCTION
HORIZONTAL DATUM:	NZTM2000
VERTICAL DATUM:	NZVD16
DRAWING NUMBER:	11922-29-14-LP-DRW-BBO-7207
REVISION:	P2

100mm

SCALE FOR VALIDATING SIZE OF A3 PLOT ONLY

0


C:\12\05\data\10.7.20.14\150000 - Tauriko West_655002 WP\03 Drawings\001 1922-29-14-LP-DRW-BBO-7200.dwg 30/7/2026 10:17 am erichardson Plotted: 30 Jul 2026 10:17 am

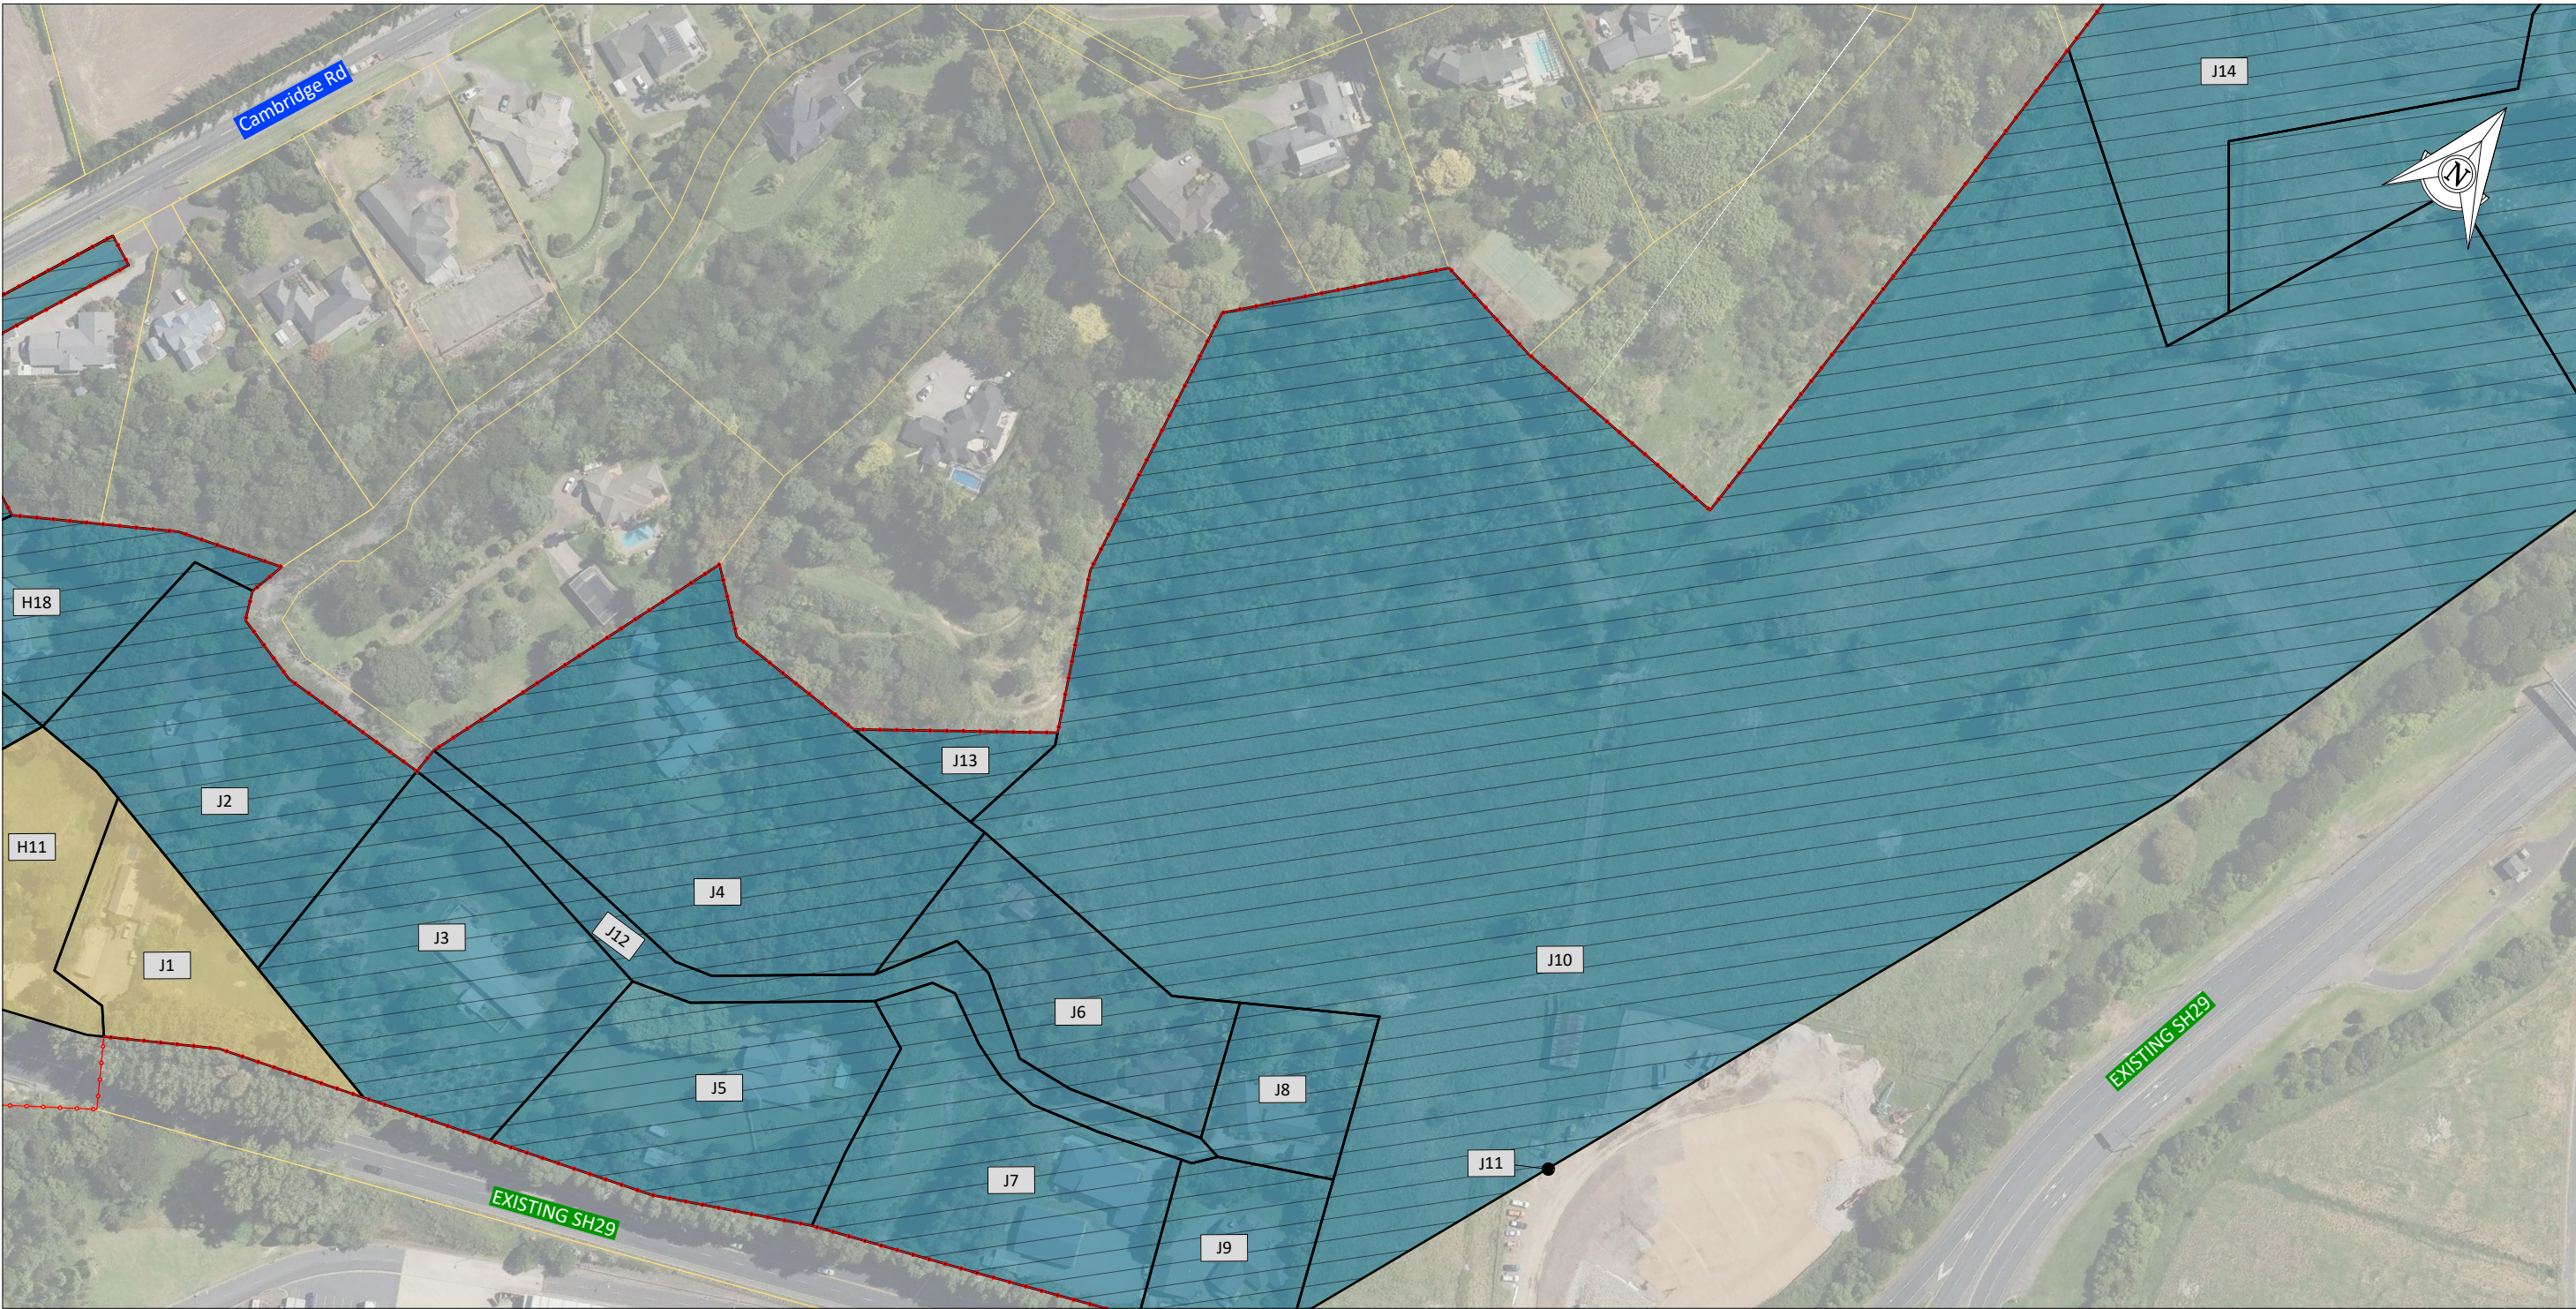

ID	APPELLATION	TITLE(S)	TOTAL AREA REQUIRED (Ha)
H11	Lot 2 DPS 81306	SA63D/324	0.5678
H18	Lot 33 DPS 71310	SA57B/509	0.3550
J1	Lot 1 DPS 81306	288329	0.3157
J2	Lot 27 DPS 71310	SA57B/503	0.6371
J3	Lot 28 DPS 71310	SA57B/504	0.6848
J4	Lot 30 DPS 71310	SA57B/506	1.0686
J5	Lot 29 DPS 71310	SA57B/505	0.5695
J6	Lot 1 DP 334849	142817	0.3922
J7	Lot 4 DP 334849	142820	0.5741
J8	Lot 2 DP 334849	142818	0.2008

ID	APPELLATION	TITLE(S)	TOTAL AREA REQUIRED (Ha)
J9	Lot 3 DP 334849	142819	0.2404
J10	Part Lot 32 DPS 71310	SA57B/508	8.4450
J11	Section 14 - 15 SO 336781	288329	0.0156
J12	Lot 5 DP 334849 (Silkwood Way)	6699563	0.2635
J13	Lot 16 DPS 71310	SA57B/492	0.0870
J14	Lot 2 DPS 60348	SA49B/296	0.9900

SHEET LOCALITY

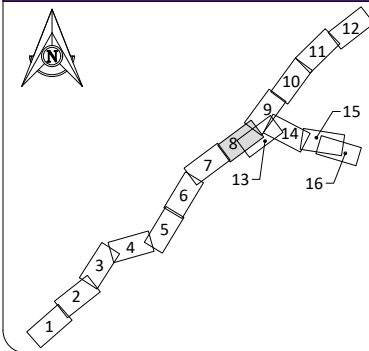


KEY: DESIGNATION

- BOUNDARIES
- PROPOSED DESIGNATION
- LAND REQUIRED ID TAG
- LAND REQUIRED
- LAND ACQUIRED (ENABLING WORKS), NOT YET OWNED BY THE CROWN
- CROWN LAND

REV	DATE	DESCRIPTION	BY	DES	CHK	APPR
P2	29.07.2026	INDICATIVE DESIGN	ER	LV	KD	JG
P1	22.06.2026	BASED ON INDICATIVE DESIGN	ER	LV	KD	SGB

APPROVAL:
NAME: S Bigwood
DATE: 22.06.2026
SIGNATURE: SGB

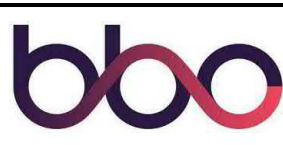

PROJECT:
TAURIKO WEST - TUPENGA

DRAWING:
DIRECTLY AFFECTED LAND
OVERVIEW PLAN SHEET 8


DRAWING ISSUED FOR:		
NOT APPROVED FOR CONSTRUCTION SHARED		
HORIZONTAL DATUM	NZTM2000	SCALE (A3)
VERTICAL DATUM	NZVD16	1:2000
DRAWING NUMBER:	11922-29-14-LP-DRW-BBO-7208	REVISION: P2

100mm

SCALE FOR VALIDATING SIZE OF A3 PLOT ONLY


0

C:\12\05\data\10.7.20.14\150000 - Tauriko West_565002 WP\03 Drawing\001 1922-29-14-LP-DRW-BBO-7200.dwg 30/7/2026 10:17 am erichardson Plotted: 30 Jul 2026 10:17 am

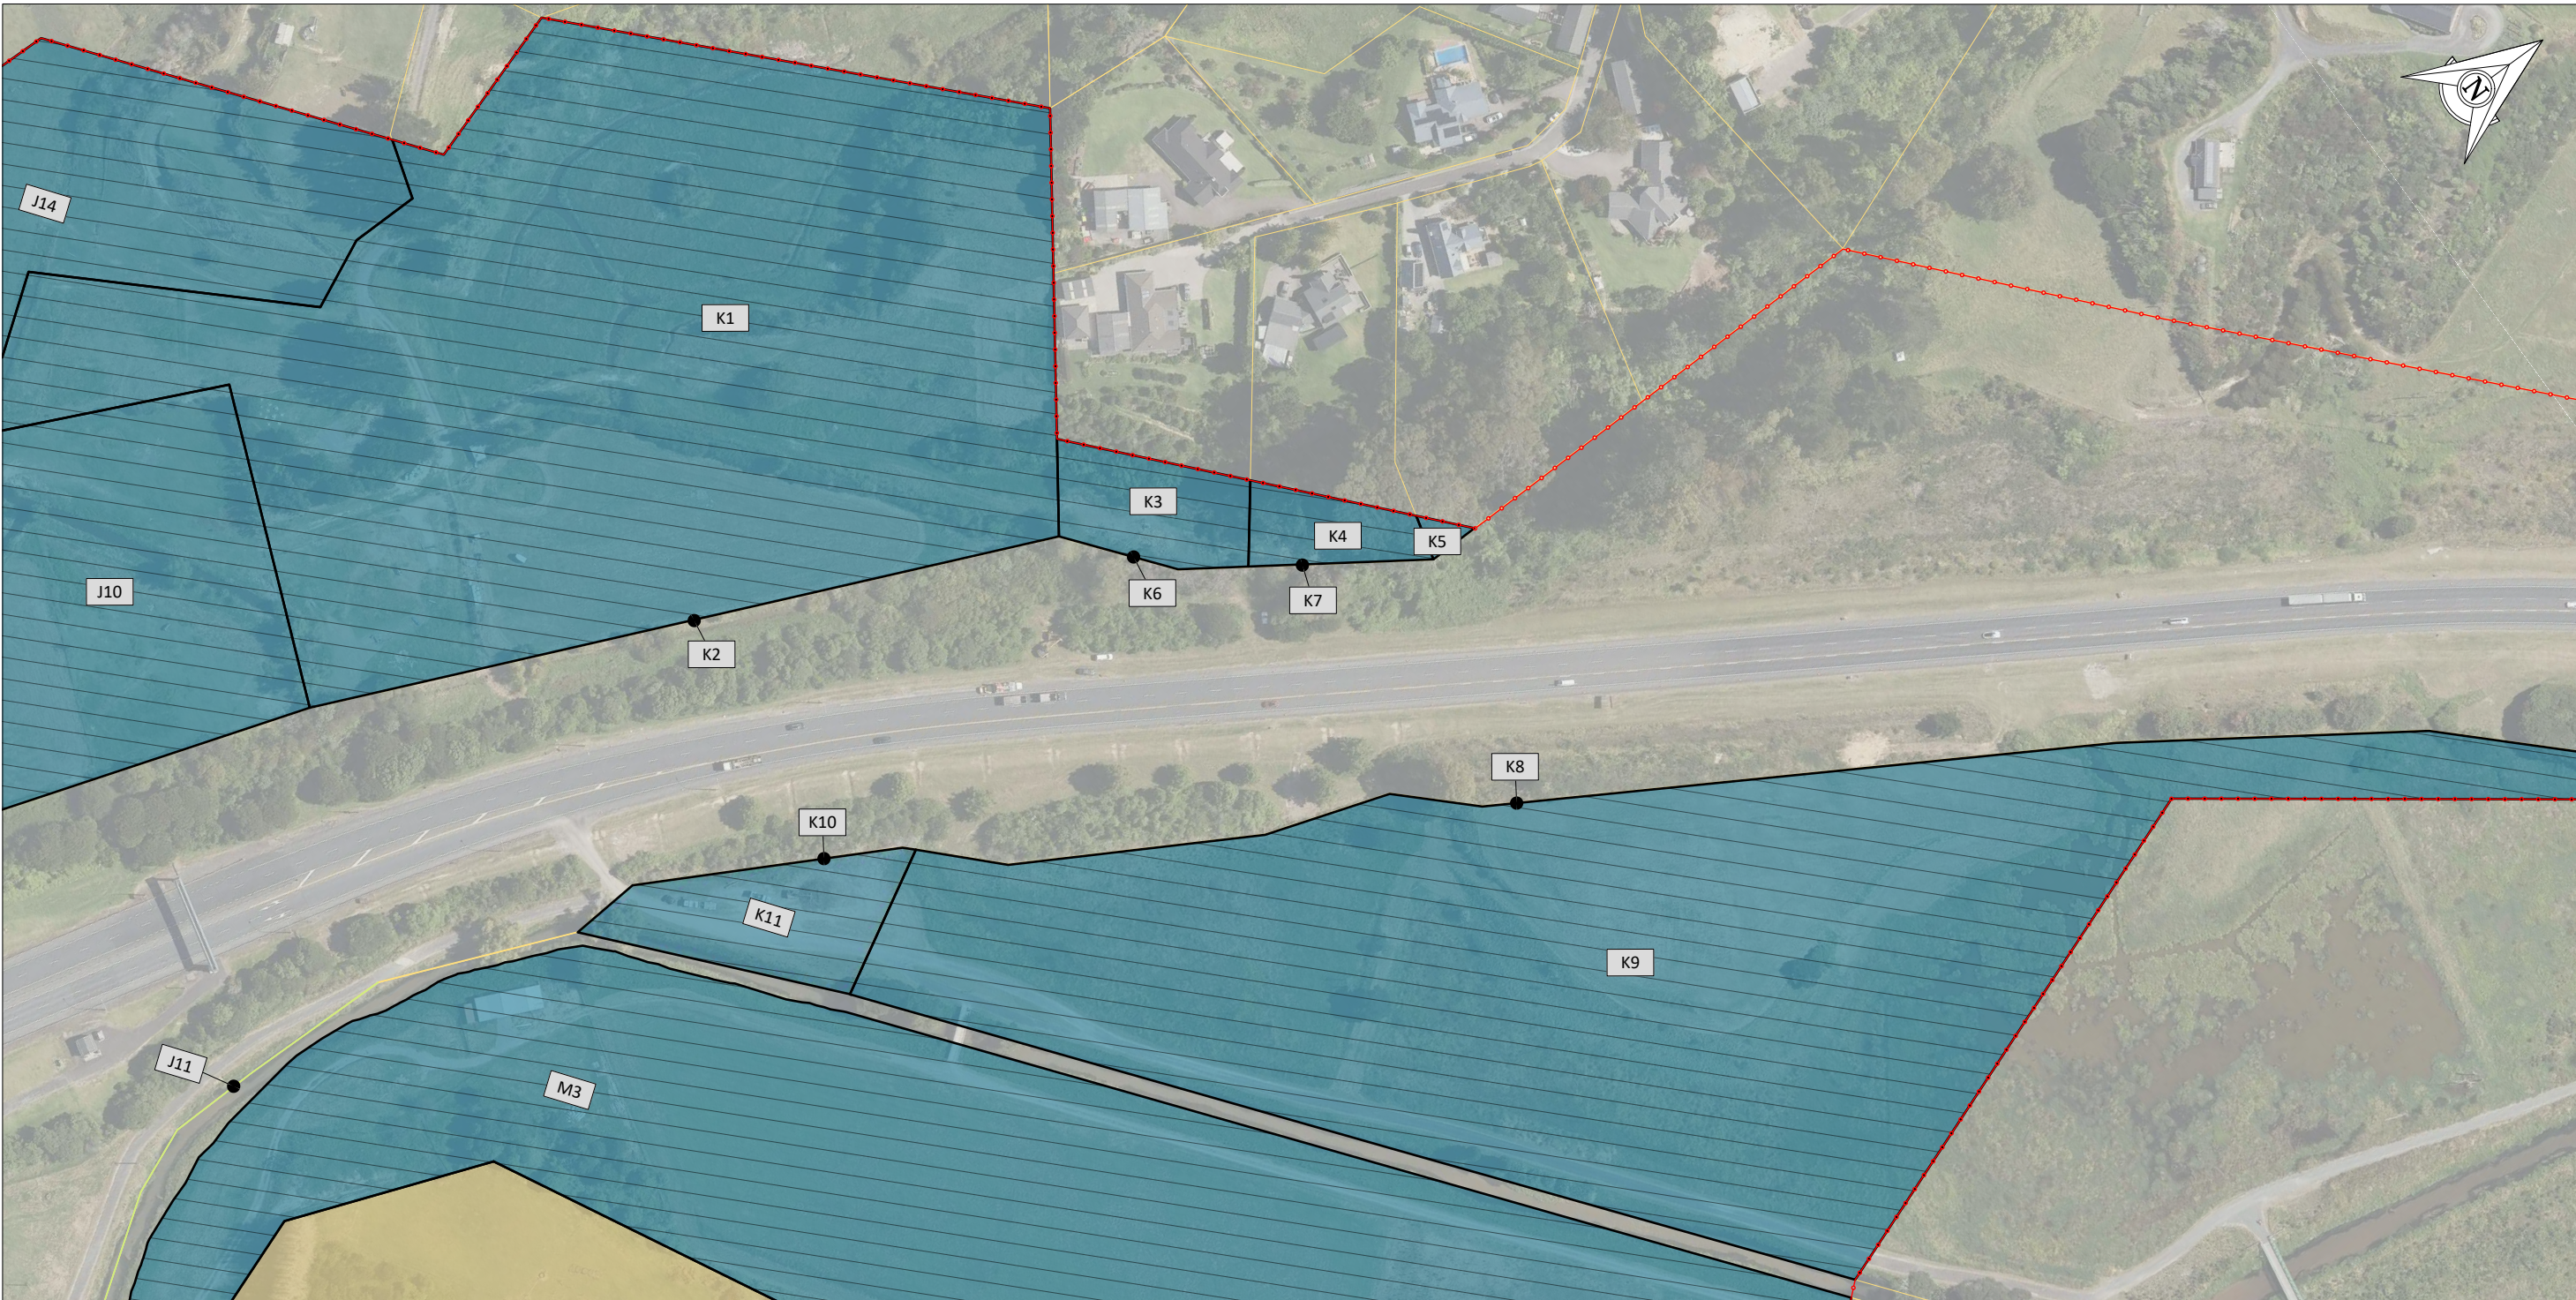

ID	APPELLATION	TITLE(S)	TOTAL AREA REQUIRED (Ha)
J10	Part Lot 32 DPS 71310	SA57B/508	8.4450
J11	Section 14 - 15 SO 336781	288329	0.0156
J14	Lot 2 DPS 60348	SA49B/296	0.9900
K1	Part Lot 3 DPS 60348	SA49B/297	3.9630
K2	Section 16 SO 336781	288330	0.0046
K3	Lot 7 DPS 85479	SA67C/887	0.1697
K4	Lot 6 DPS 85479	SA67C/886	0.1013
K5	Lot 5 DPS 85480	SA67C/885	0.0104
K6	Section 55 SO 336781	288330	0.0007
K7	Section 56 SO 336781	395442	0.0018


ID	APPELLATION	TITLE(S)	TOTAL AREA REQUIRED (Ha)
K8	Section 19 SO 336781	288330	0.0123
K9	Section 40 SO 336781	288328	3.9449
K10	Section 17 SO 336781	288330	0.0017
K11	Section 39 SO 336781	288328	0.2506
M3	Lot 2 DP 24262	SA705/221	12.4947

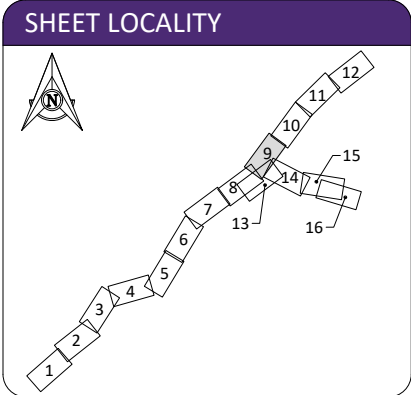

KEY: DESIGNATION	
	BOUNDARIES
	PROPOSED DESIGNATION
	LAND REQUIRED ID TAG
	LAND REQUIRED
	LAND ACQUIRED (ENABLING WORKS), NOT YET OWNED BY THE CROWN
	CROWN LAND

REV	DATE	DESCRIPTION	BY	DES	CHK	APPR
P2	29.07.2026	INDICATIVE DESIGN	ER	LV	KD	JG
P1	22.06.2026	BASED ON INDICATIVE DESIGN	ER	LV	KD	SGB

APPROVAL:	
NAME:	S Bigwood
DATE:	22.06.2026
SIGNATURE:	SGB

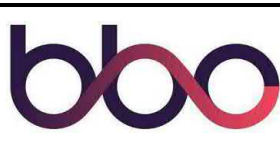

PROJECT:
TAURIKO WEST - TUPENGA

DRAWING:
DIRECTLY AFFECTED LAND
OVERVIEW PLAN SHEET 9

DRAWING ISSUED FOR:		
NOT APPROVED FOR CONSTRUCTION SHARED		
HORIZONTAL DATUM	NZTM2000	SCALE (A3)
VERTICAL DATUM	NZVD16	1:2000
DRAWING NUMBER:	11922-29-14-LP-DRW-BBO-7209	REVISION: P2

100mm


SCALE FOR VALIDATING SIZE OF A3 PLOT ONLY

0

C:\12\45\data\10.7.20.14\150000 - Tauriko West_565002 WIP\03 Drawing\001 1922-29-14-LP-DRW-BBO-7200.dwg 30/7/2026 10:18 am richardson Plotted: 30 Jul 2026 10:18 am



ID	APPELLATION	TITLE(S)	TOTAL AREA REQUIRED (Ha)
K9	Section 40 SO 336781	288328	3.9449

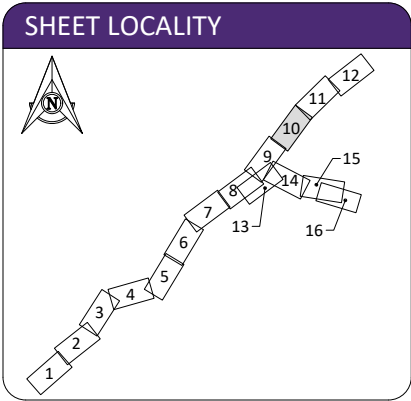


KEY: DESIGNATION

	BOUNDARIES
	PROPOSED DESIGNATION
	LAND REQUIRED ID TAG
	LAND REQUIRED
	LAND ACQUIRED (ENABLING WORKS), NOT YET OWNED BY THE CROWN
	CROWN LAND

REV	DATE	DESCRIPTION	BY	DES	CHK	APPR
P2	29.07.2026	INDICATIVE DESIGN	ER	LV	KD	JG
P1	22.06.2026	BASED ON INDICATIVE DESIGN	ER	LV	KD	SGB

APPROVAL:	
NAME: S Bigwood	SGB
DATE: 22.06.2026	SIGNATURE: _____
NOTE: THIS DRAWING IS NOT APPROVED UNLESS ALL FIELDS ARE SIGNED.	

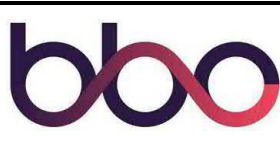

PROJECT: TAURIKO WEST - TUPENGA

DRAWING: DIRECTLY AFFECTED LAND
OVERVIEW PLAN SHEET 10

DRAWING ISSUED FOR: NOT APPROVED FOR CONSTRUCTION SHARED		
HORIZONTAL DATUM	NZTM2000	SCALE (A3)
VERTICAL DATUM	NZVD16	1:2000
DRAWING NUMBER:	11922-29-14-LP-DRW-BBO-7210	REVISION: P2



Legend:

- BOUNDARIES
- PROPOSED DESIGNATION
- LAND REQUIRED ID TAG
- LAND REQUIRED
- LAND ACQUIRED (ENABLING WORKS NOT YET OWNED BY THE CROWN)
- CROWN LAND

[illegible]

APPROVAL:

S Sigwood	SGB
NAME:	SIGNATURE:
22.06.2026	
DATE:	

NOTE: THIS DRAWING IS NOT APPROVED
UNLESS ALL FIELDS ARE SIGNED.



PROJECT:
TAURIKO WEST - TUPENGA

DRAWING:
DIRECTLY AFFECTED LAND
OVERVIEW PLAN SHEET 11

DRAWING ISSUED FOR:		NOT APPROVED FOR CONSTRUCTION	
SHARED			
HORIZONTAL DATUM	NZTM2000	SCALE (AS SHOWN)	1:200
VERTICAL DATUM	NZVD16	REVISIONS	
DRAWING NUMBER:			
11922-29-14-LP-DRW-BBO-7211			

100mm


SCALE FOR VALIDATING SIZE OF A3 PLOT ONLY

0

C:\12\45\data\10.7.20.14\150000 - Tauriko West_565002 WIP\03 Drawings\001 1922-29-14-LP-DRW-BBO-7200.dwg 30/7/2026 10:18 am erichardson Plotted: 30 Jul 2026 10:18 am



ID	APPELLATION	TITLE(S)	TOTAL AREA REQUIRED (Ha)
R2-A1	LOT 2 DP 620201	1258532	0.8205

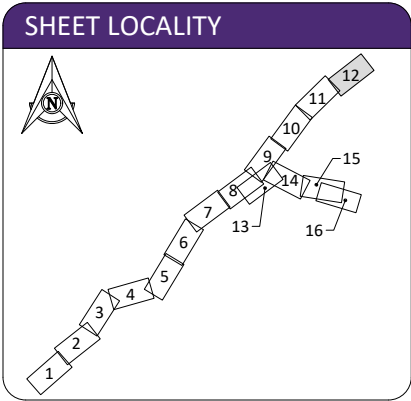

KEY: DESIGNATION

	BOUNDARIES
	PROPOSED DESIGNATION
	LAND REQUIRED ID TAG
	LAND REQUIRED
	LAND ACQUIRED (ENABLING WORKS), NOT YET OWNED BY THE CROWN
	CROWN LAND

REV	DATE	DESCRIPTION	BY	DES	CHK	APPR
P2	29.07.2026	INDICATIVE DESIGN	ER	LV	KD	JG
P1	22.06.2026	BASED ON INDICATIVE DESIGN	ER	LV	KD	SGB

APPROVAL:	
NAME: S Bigwood	SGB
SIGNATURE: _____	SIGNATURE: _____
DATE: 22.06.2026	

NOTE: THIS DRAWING IS NOT APPROVED UNLESS ALL FIELDS ARE SIGNED.



PROJECT: TAURIKO WEST - TUPENGA

DRAWING: DIRECTLY AFFECTED LAND OVERVIEW PLAN SHEET 12

DRAWING ISSUED FOR: NOT APPROVED FOR CONSTRUCTION		
SHARED		
HORIZONTAL DATUM	NZTM2000	SCALE (A3)
VERTICAL DATUM	NZVD16	1:2000
DRAWING NUMBER:	11922-29-14-LP-DRW-BBO-7212	REVISION: P2

100mm


SCALE FOR VALIDATING SIZE OF A3 PLOT ONLY

0

C:\12\05\data\10.7.20.14\150000 - Tauriko West_5650022 WIP\03 Drawing\001 1922-29-14-LP-DRW-BBO-7200.dwg 30/7/2026 10:19 am erichardson Plotted: 30 Jul 2026 10:19 am



ID	APPELLATION	TITLE(S)	TOTAL AREA REQUIRED (Ha)
J8	Lot 2 DP 334849	142818	0.2008
J9	Lot 3 DP 334849	142819	0.2404
J10	Part Lot 32 DPS 71310	SA57B/508	8.4450
J11	Section 14 - 15 SO 336781	288329	0.0156
K9	Section 40 SO 336781	288328	3.9449
K11	Section 39 SO 336781	288328	0.2506
M3	Lot 2 DP 24262	SA705/221	12.4947
M4	Lot 5 DPS 47965	SA42D/234	3.3954
N1	Lot 6 DPS 47965	SA66D/833	5.6402

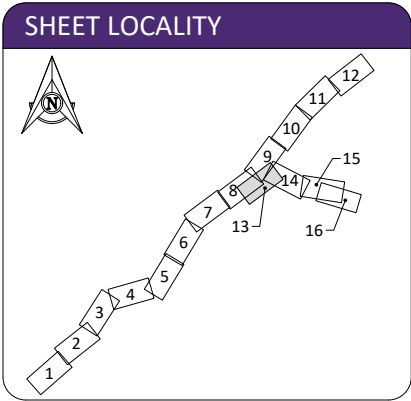


KEY: DESIGNATION

- BOUNDARIES
- PROPOSED DESIGNATION
- LAND REQUIRED ID TAG
- LAND REQUIRED
- LAND ACQUIRED (ENABLING WORKS), NOT YET OWNED BY THE CROWN
- CROWN LAND

REV	DATE	DESCRIPTION	BY	DES	CHK	APPR
P2	29.07.2026	INDICATIVE DESIGN	ER	LV	KD	JG
P1	22.06.2026	BASED ON INDICATIVE DESIGN	ER	LV	KD	SGB

APPROVAL:	
NAME:	S Bigwood
SIGNATURE:	SGB
DATE:	22.06.2026


NOTE: THIS DRAWING IS NOT APPROVED UNLESS ALL FIELDS ARE SIGNED.

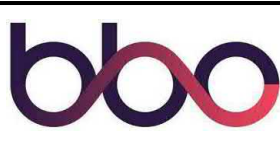

PROJECT: TAURIKO WEST - TUPENGA


DRAWING: DIRECTLY AFFECTED LAND OVERVIEW PLAN SHEET 13

DRAWING ISSUED FOR:			NOT APPROVED FOR CONSTRUCTION	
SHARED				
HORIZONTAL DATUM	NZTM2000	SCALE (A3)	1:2000	
VERTICAL DATUM	NZVD16	REVISION:	P2	
DRAWING NUMBER:			11922-29-14-LP-DRW-BBO-7213	

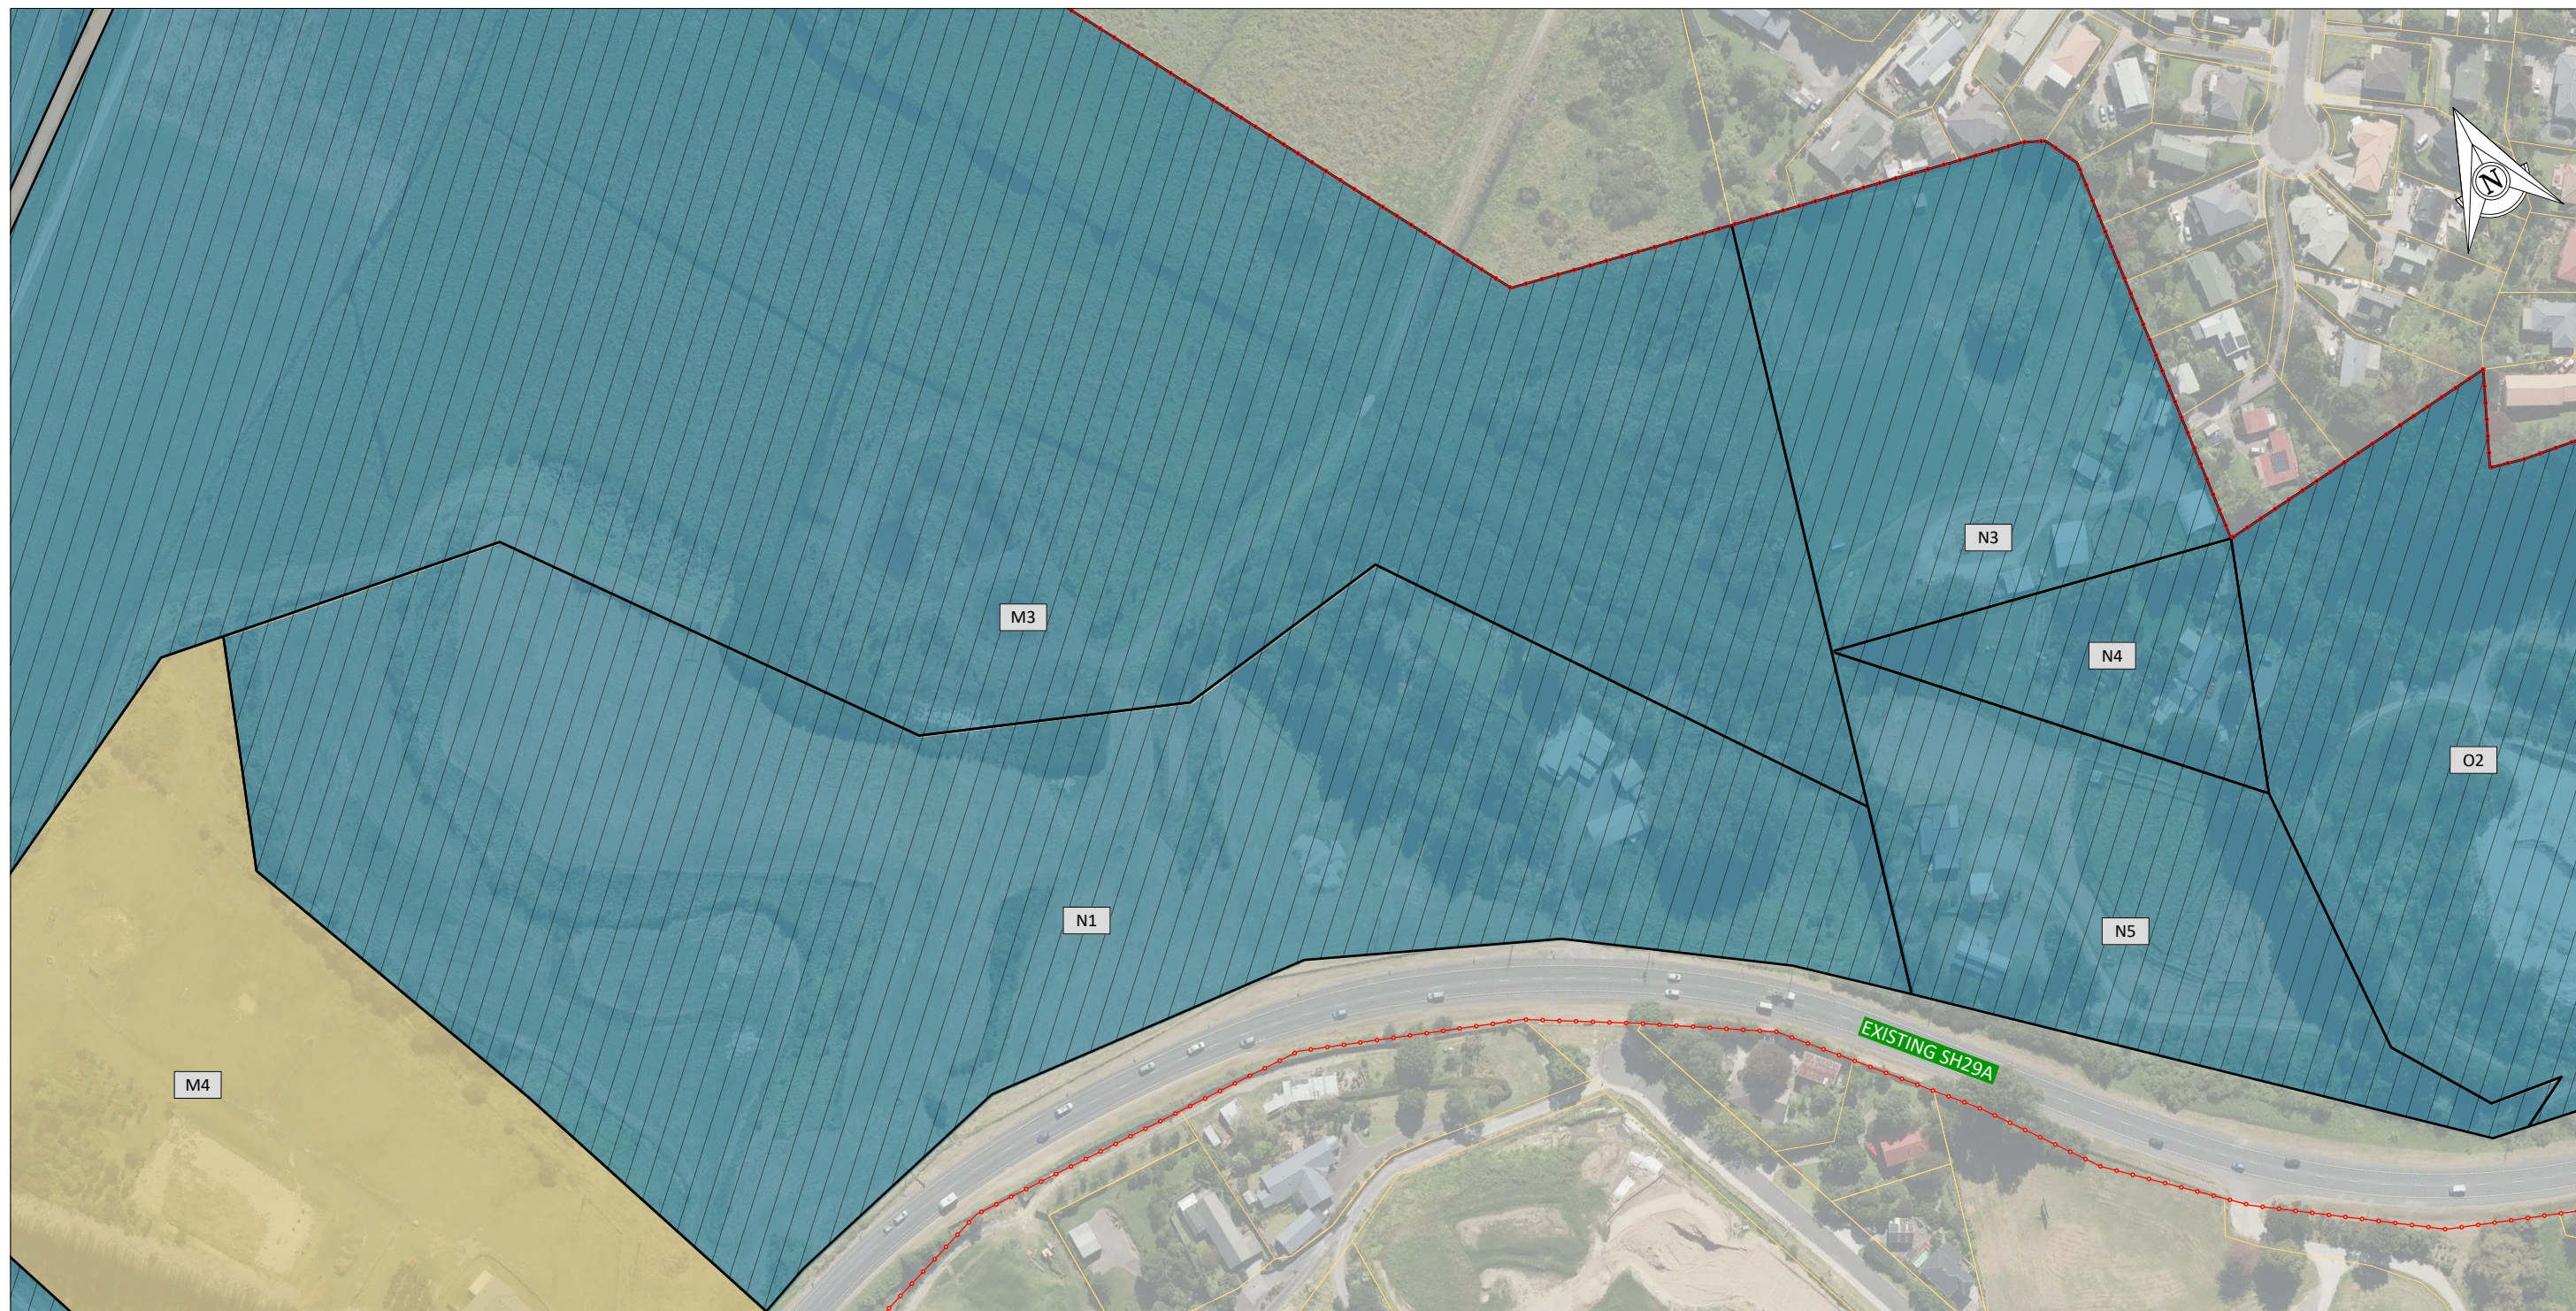

ID	APPELLATION	TITLE(S)	TOTAL AREA REQUIRED (Ha)
M3	Lot 2 DP 24262	SA705/221	12.4947
M4	Lot 6 DPS 47965	SA42D/235	3.3954
N1	Lot 6 DPS 47965	SA42D/235	5.6402
N3	Lot 33 DPS 69346	SA55D/30	1.4830
N4	Lot 2 DPS 84323	SA66D/834	0.4742
N5	Lot 1 DPS 84323	SA66D/833	1.3364
O2	Lot 2 DPS 89978	SA71A/856	7.3882

SHEET LOCALITY

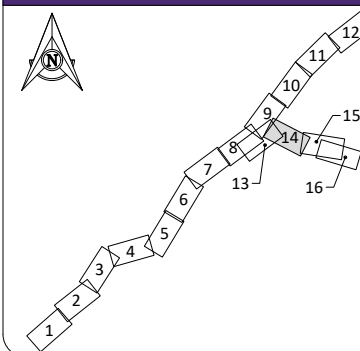

KEY: DESIGNATION

-
- Legend:
- BOUNDARIES
 - PROPOSED DESIGNATION
 - LAND REQUIRED ID TAG
 - LAND REQUIRED
 - LAND ACQUIRED (ENABLING WORKS), NOT YET OWNED BY THE CROWN
 - CROWN LAND

DRAWING ISSUE							
	P2	29.07.2026	INDICATIVE DESIGN	ER	LV	KD	JG
	P1	22.06.2026	BASED ON INDICATIVE DESIGN	ER	LV	KD	SGB
REV	DATE	DESCRIPTION	BY	DES	CHK	APPR	

APPROVAL:

S Bigwood	SGB
NAME:	SIGNATURE:
22.06.2026	
DATE:	

NOTE: THIS DRAWING IS NOT APPROVED
UNLESS ALL FIELDS ARE SIGNED.



CLIENT:

PROJECT:

PROJECT: TAURIKO WEST - TUPENGA

DRAWING:

DRAWING: DIRECTLY AFFECTED LAND
OVERVIEW PLAN SHEET 14

DRAWING ISSUED FOR:

NOT APPROVED FOR CONSTRUCTION

SHARED


HORIZONTAL DATUM	NZTM2000	SCALE (A3) 1:2000
VERTICAL DATUM	NZVD16	
DRAWING NUMBER: 11922-29-14-LP-DRW-BBO-7214		REVISION: P2

100mm

SCALE FOR VALIDATING SIZE OF A3 PLOT ONLY

0


C:\12\45\data\10.7.20.14\150000 - Tauriko West_5650202 WPV03 Drawing\001 1922-29-14-LP-DRW-BBO-7200.dwg 30/7/2026 10:19 am erichardson Plotted: 30 Jul 2026 10:19 am

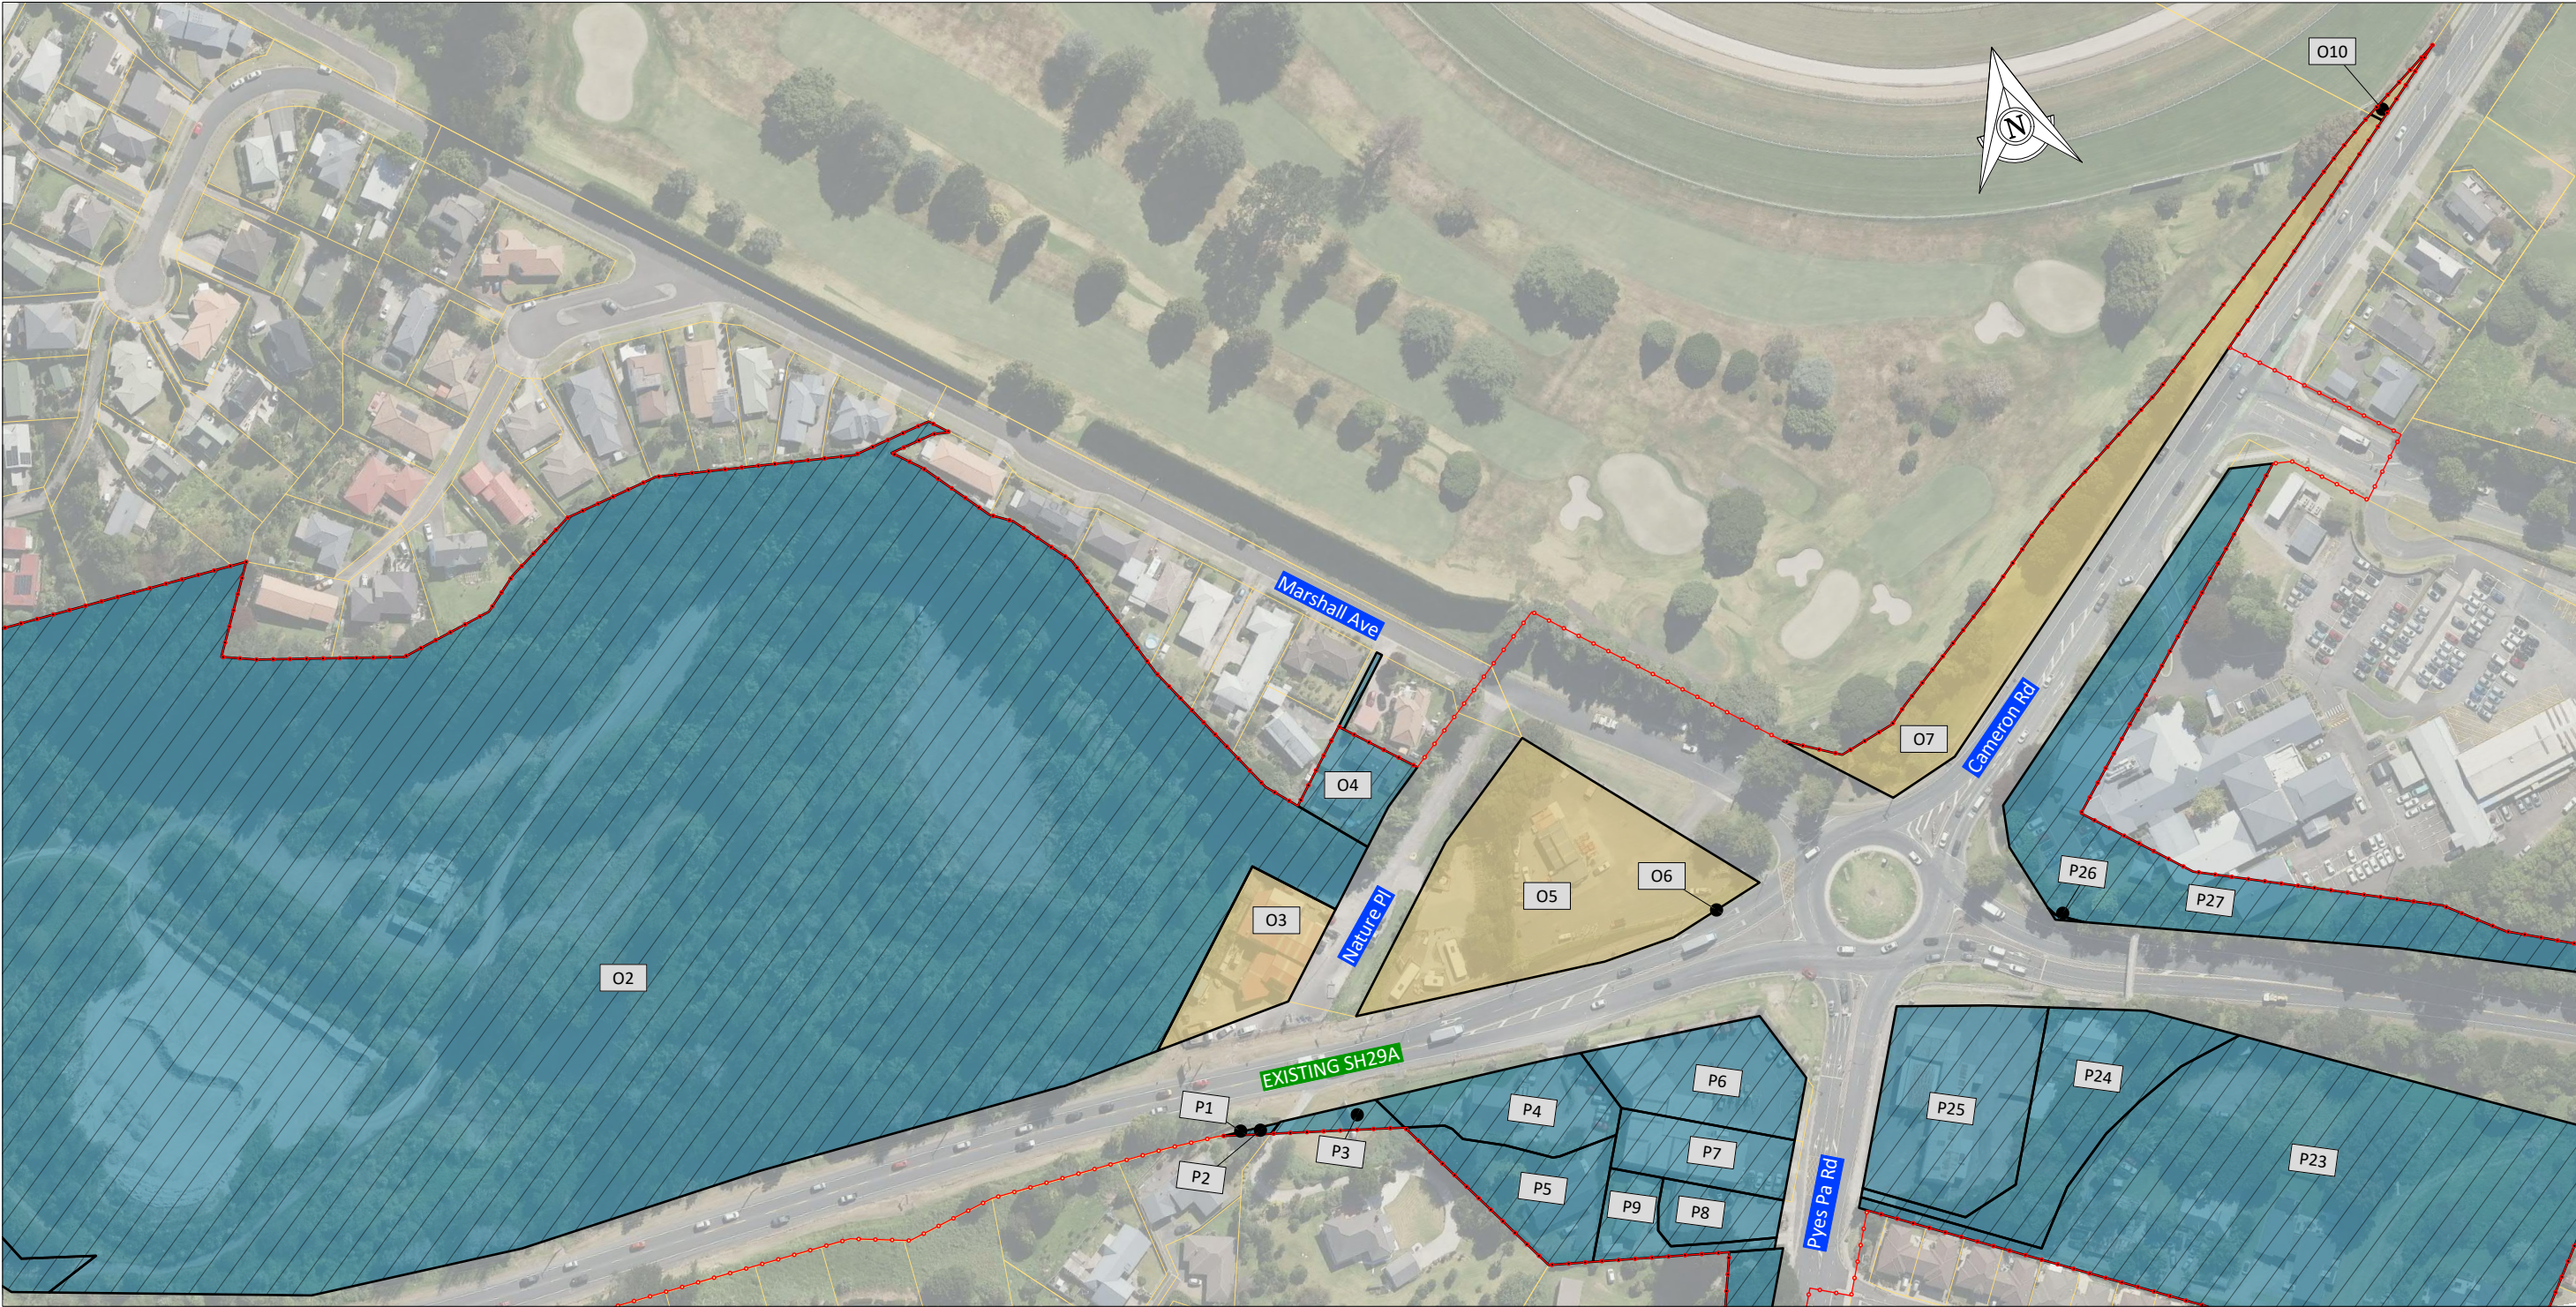

ID	APPELLATION	TITLE(S)	TOTAL AREA REQUIRED (Ha)
O2	Lot 2 DPS 89978	SA71A/856	7.3882
O3	Lot 1 DPS 89978	SA71A/855	0.1308
O4	Lot 2 DPS 56196 (Cross Lease Property)	SA52B/455 SA52B/454	0.0725
O5	Part Allot 851 Te Papa PSH	GAZETTE 1999	0.4802
O6	Part Allot 38 Te Papa PSH	GAZETTE 1983	0.0030
O7	Part Allot 25 Te Papa PSH	RECREATION RESERVE	0.3395
O10	Allot 24 Te Papa PSH	RECREATION RESERVE	0.0054
P1	Lot 100 DPS 80288	SA64C/123	0.0004
P2	Lot 2 DP 524142	835590	0.0023

ID	APPELLATION	TITLE(S)	TOTAL AREA REQUIRED (Ha)
P3	Lot 1 DPS 7725	SA1C/824	0.0216
P4	Lot 1 DPS 91058	SA72A/436	0.1354
P5	Lot 2 DPS 91058	SA72A/437	0.1306
P6	Part Lot 1 DPS 1143	SA15C/862	0.1589
P7	Part Lot 2 DPS 1143	SA1068/66	0.1012
P8	Lot 1 DPS 79061	SA63A/86	0.0577
P9	Lot 2 DPS 79061	SA63A/87	0.0568
P23	Lot 2 DPS 50055	SA42B/681	1.1610
P24	Lot 1 DPS 50055	SA42B/680	0.2243
P25	Lot 1 DPS 22994	SA25A/284	0.2681


ID	APPELLATION	TITLE(S)	TOTAL AREA REQUIRED (Ha)
P26	Section 1 SO 61551	GAZETTE 2001	0.0008
P27	Part Lot 1 DPS 84655	SA67A/706	0.5193

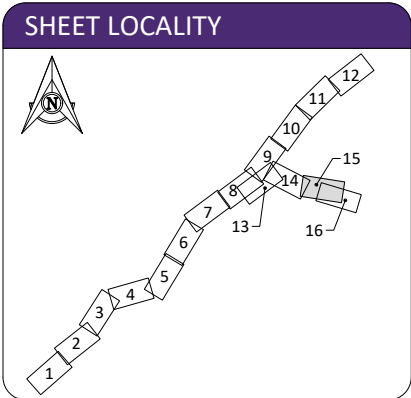

KEY: DESIGNATION	
	BOUNDARIES
	PROPOSED DESIGNATION
	LAND REQUIRED ID TAG
	LAND REQUIRED
	LAND ACQUIRED (ENABLING WORKS), NOT YET OWNED BY THE CROWN
	CROWN LAND

REV	DATE	DESCRIPTION	BY	DES	CHK	APPR
P2	29.07.2026	INDICATIVE DESIGN	ER	LV	KD	JG
P1	22.06.2026	BASED ON INDICATIVE DESIGN	ER	LV	KD	SGB

APPROVAL:	
NAME:	S Bigwood
SIGNATURE:	SGB
DATE:	22.06.2026

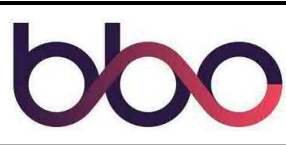

CLIENT:	
PROJECT:	TAURIKO WEST - TUPENGA

DRAWING:	DIRECTLY AFFECTED LAND OVERVIEW PLAN SHEET 15
----------	---

DRAWING ISSUED FOR:		NOT APPROVED FOR CONSTRUCTION	
SHARED			
HORIZONTAL DATUM	NZTM2000		SCALE (A3)
VERTICAL DATUM	NZVD16		1:2000
DRAWING NUMBER:			REVISION
11922-29-14-LP-DRW-BBO-7215			P2




ID	APPELLATION	TITLE(S)	TOTAL AREA REQUIRED (Ha)
O3	Lot 1 DPS 89978	SA71A/855	0.1308
O4	Lot 2 DPS 56196 (Cross Lease Property)	SA52B/455 SA52B/454	0.0725
O5	Part Allot 851 Te Papa PSH	GAZETTE 1999	0.4802
O6	Part Allot 38 Te Papa PSH	GAZETTE 1983	0.0030
O7	Part Allot 25 Te Papa PSH	RECREATION RESERVE	0.3395
P1	Lot 100 DPS 80288	SA64C/123	0.0004
P2	Lot 2 DP 524142	835590	0.0023
P3	Lot 1 DPS 7725	SA1C/824	0.0216
P4	Lot 1 DPS 91058	SA72A/436	0.1354
P5	Lot 2 DPS 91058	SA72A/437	0.1306
P6	Lot 1 DPS 1143	SA15C/862	0.1589
P7	Lot 2 DPS 1143	SA1068/66	0.1012
P8	Lot 1 DPS 79061	SA63A/86	0.0577
P9	Lot 2 DPS 79061	SA63A/87	0.0568

ID	APPELLATION	TITLE(S)	TOTAL AREA REQUIRED (Ha)
P10	Lot 1 DPS 11914	SA8B/1186	0.0653
P11	Lot 1 DPS 85647	SA68A/50	0.0132
P23	Lot 2 DPS 50055	SA42B/681	1.1610
P24	Lot 1 DPS 50055	SA42B/680	0.2243
P25	Lot 1 DPS 22994	SA25A/284	0.2681
P26	Section 1 SO 61551	GAZETTE 2001	0.0008
P27	Part Lot 1 DPS 84655	SA67A/706	0.5193
Q1	Lot 32 DP 372334	292658	0.0400
Q2	Lot 33 DP 372334	292659 & 836939	0.0274
Q3	Lot 34 DP 372334	292660 & 593810	0.0240
Q4	Lot 35 DP 372334	292661	0.0245
Q5	Lot 36 DP 372334	292662	0.0247
Q6	Lot 37 DP 372334	292663 & 855161	0.0273
Q7	Lot 38 DP 372334	349222	0.0282

ID	APPELLATION	TITLE(S)	TOTAL AREA REQUIRED (Ha)
Q8	Lot 39 DP 372334	349223	0.0282
Q11	Lot 40 DP 372334	349224	0.0269
Q12	Lot 41 DP 372334	349225	0.0274
Q13	Lot 42 DP 372334	349226	0.0262
Q14	Lot 43 DP 372334	409491	0.0263
Q15	Lot 44 DP 372334	409492	0.0126

NOTE:
Q2, Q2 and Q6 also have leasehold titles

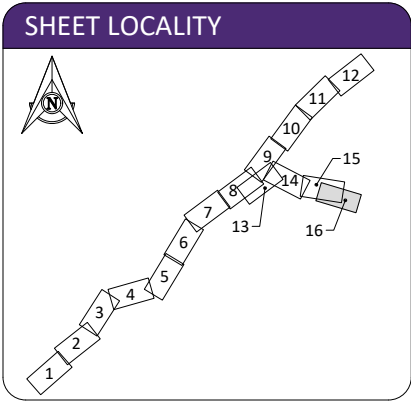

KEY: DESIGNATION

BOUNDARIES

PROPOSED DESIGNATION

A1

LAND REQUIRED ID TAG


LAND REQUIRED

LAND ACQUIRED (ENABLING WORKS), NOT YET OWNED BY THE CROWN

CROWN LAND

REV	DATE	DESCRIPTION	BY	DES	CHK	APPR
P2	29.07.2026	INDICATIVE DESIGN	ER	LV	KD	JG
P1	22.06.2026	BASED ON INDICATIVE DESIGN	ER	LV	KD	SGB

APPROVAL:	S Bigwood	SGB
NAME:		SIGNATURE:
DATE:	22.06.2026	

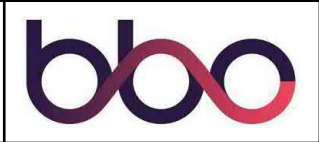

CLIENT:
PROJECT:
TAURIKO WEST - TUPENGA

DRAWING:
DIRECTLY AFFECTED LAND
OVERVIEW PLAN SHEET 16

DRAWING ISSUED FOR:		
NOT APPROVED FOR CONSTRUCTION SHARED		
HORIZONTAL DATUM:	NZTM2000	SCALE (A3):
VERTICAL DATUM:	NZVD16	1:2000
DRAWING NUMBER:	11922-29-14-LP-DRW-BBO-7216	REVISION:
		P2