



PLANT SCHEDULE - STAGE 10 RESERVE


BOTANICAL NAME:	COMMON NAME:	SPACING:	GRADE:	HEIGHT AT PLANTING:	HEIGHT AT MATURITY:	EST QUANTITY:
Vitex lucens	Puriri	where shown	160ltr	3.0m	7.0m+	1
Quercus coccinea	Oak Tree	where shown	160ltr	3.0m	7.0m+	2
Liquidamber styraciflua	Sweet Gum	where shown	160ltr	3.0m	7.0m+	2
Alectryon excelsus	Titoki	where shown	160ltr	2.5m	7.0m+	1

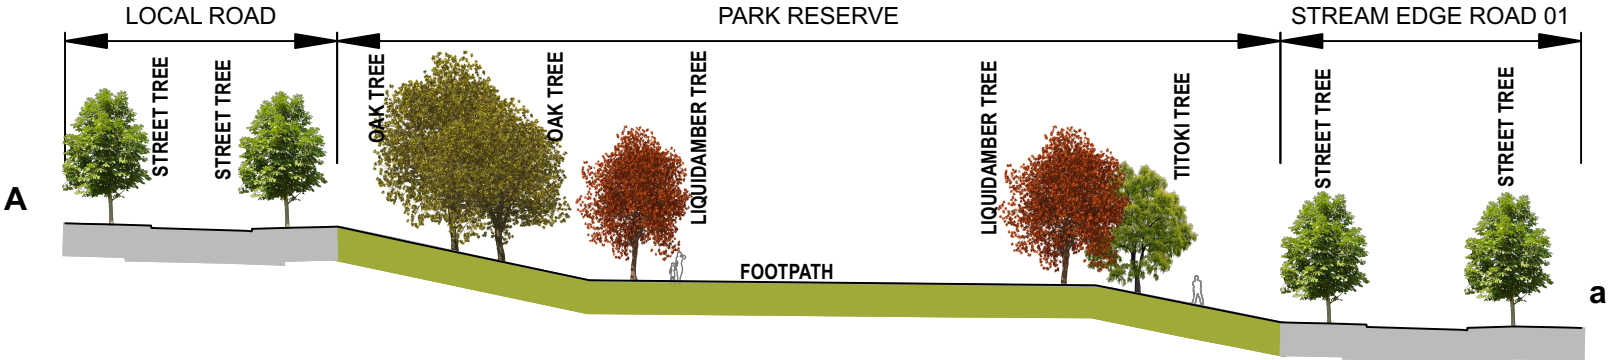

INDICATIVE CROSS-SECTION A-a
scale 1:450

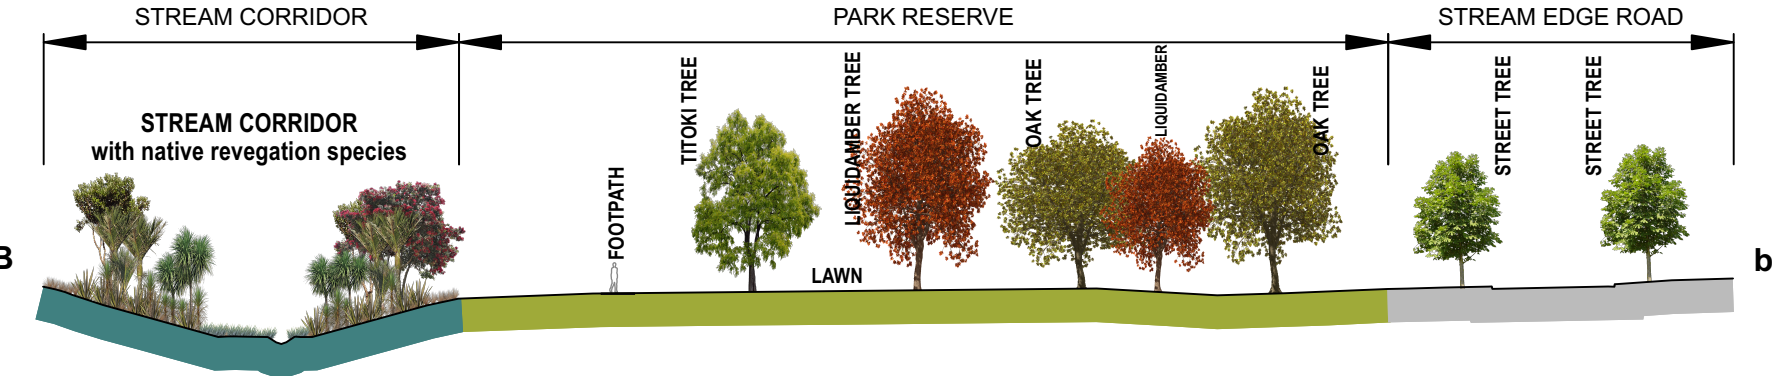

INDICATIVE CROSS-SECTION B-b
scale 1:450

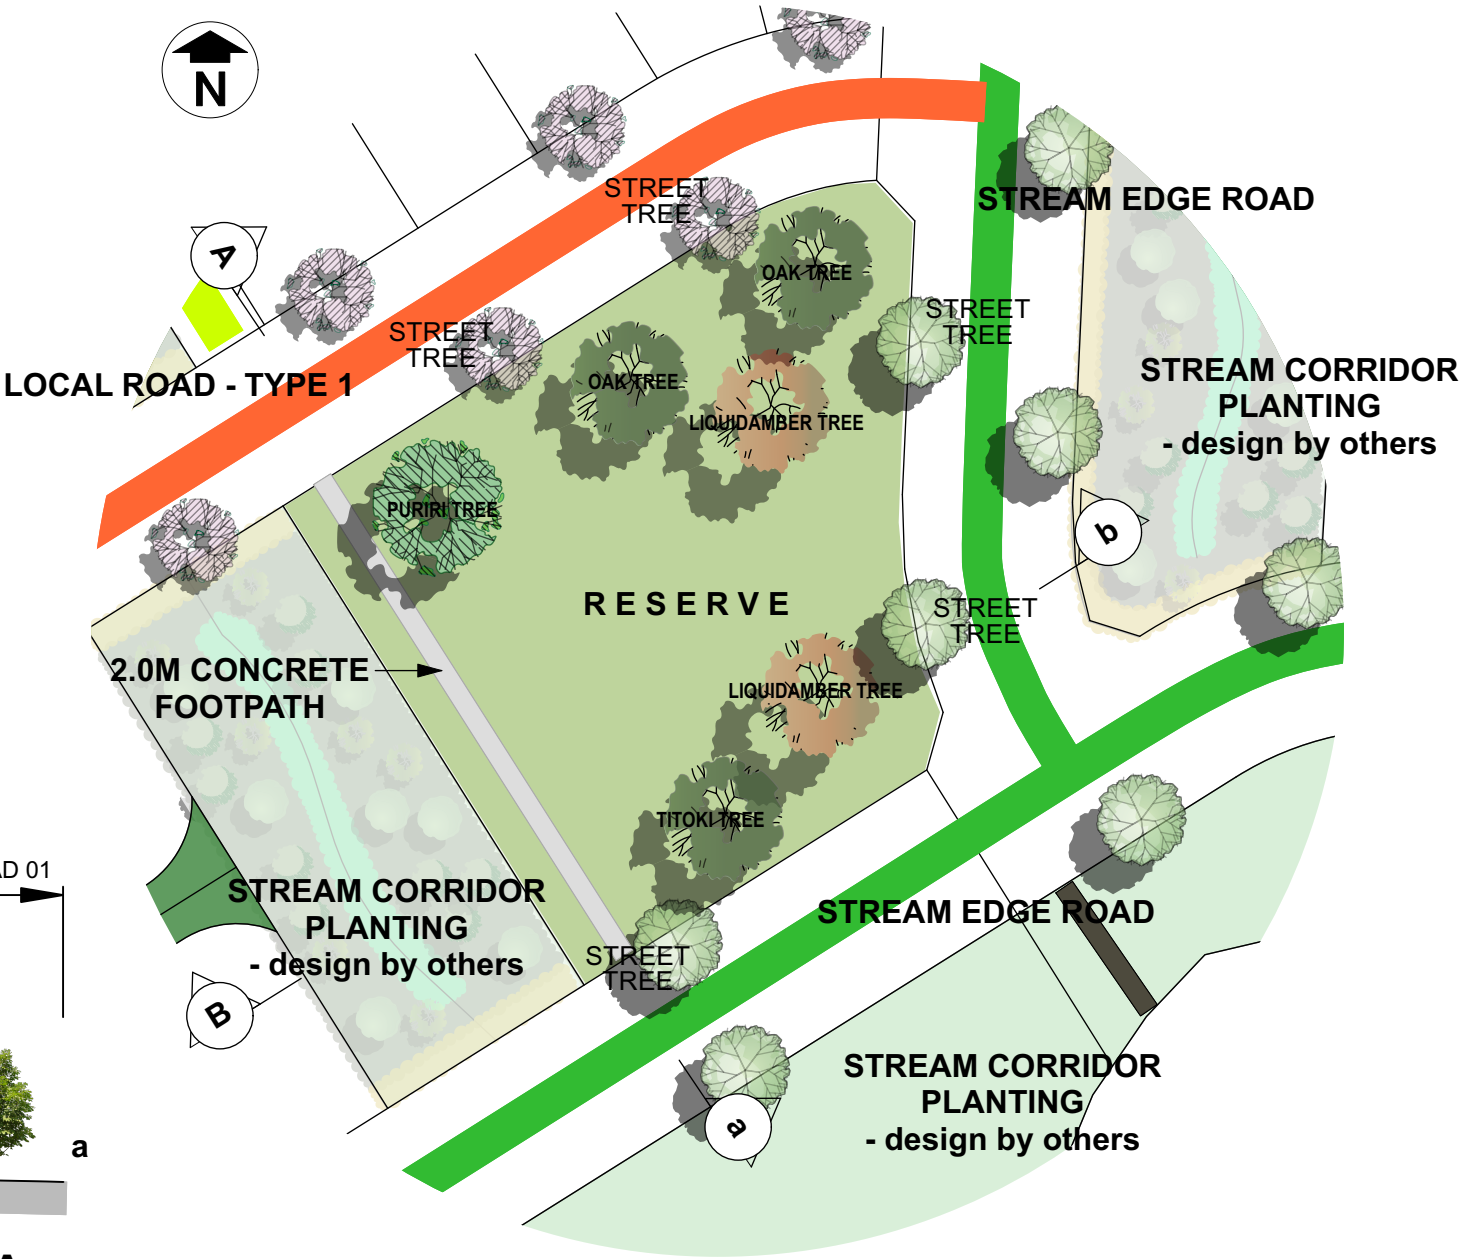

STAGE 10 RESERVE DETAIL
scale 1:750

RESERVE TREE SPECIES:

- Vitex lucens - Puriri - Grade 160ltr
- Alectryon excelsus - Titoki - Grade 160ltr
- Liquidamber sp. - Sweet Gum Grade 160ltr
- Quercus sp. - Oak Tree - Grade 160ltr

ISSUE	DATE	REVISION	PROJECT #
PROJECT	MILLDALE STAGE 10 - LANDSCAPE		FHMD
CLIENT	FHLD	DATE # 18.3.25 SCALE @ A3	DWG # 006
DWG	LANDSCAPE PLAN STG 10 - RESERVE	DRAWN SJF CHKD MS	REVISION



STREET TREE PLANTING TYPOLOGIES

ARGENT LANE - ARTERIAL ROAD
Liriodendron tulipifer proposed for Agent Lane

CEMETERY ROAD LINK (COLLECTOR ROAD)
Liquidamber styraciflua 'Worplesdon' - Sweet Gum (min. PB 95 grade)

CEMETERY ROAD UPGRADE (LOCAL ROAD)
Liquidamber styraciflua 'Worplesdon' - Sweet Gum (min. PB 95 grade)

COLLECTOR ROAD / LYSNAR ROAD SPECIMEN TREE SPECIES:
Liriodendron tulipifera - Tulip Tree (min. PB 95 grade)
Ginkgo 'Saratoga' - Maidenhair Tree (min. PB 95 grade)
Liquidamber styraciflua 'Worplesdon' - Sweet Gum (min. PB 95 grade)

STREAM ROAD SPECIMEN TREE SPECIES:
Alectryon excelsus - Titoki (min. PB 95 grade)

LOCAL ROAD TYPE 1 SPECIMEN TREE SPECIES:
Fraxinus griffithii - Evergreen Ash (min. PB 95 grade)
Prunus 'Kanzan' - Flowering Cherry (min. PB 95 grade)
Sophora tetraptera - Kowhai Tree (min. PB 95 grade)

LOCAL ROAD TYPE 2 SPECIMEN TREE SPECIES:
Michelia gracipes (min. PB 95 grade)
Lagerstromia De hubert Puard - Crepe Myrtle (min. PB 95 grade)
Cercis 'Forst Pansy' - Judus Tree (min. PB 95 grade)

JOAL SPECIMEN TREE SPECIES:
Michelia gracipes (min. PB 95 grade)
Prunus sp - Flowering Cherry (min. PB 95 grade)



WALKWAY SPECIMEN TREE SPECIES:
Prunus 'Pink Cloud' - Flowering Cherry (min. PB 95 grade)
Walkway to be finished in grass except where steps are located and the adjoining slope is too steep to mow.

WAINUI ROAD
Podocarpus totara proposed for Wainui

**FINAL TREE LOCATIONS AND SPECIES TO BE
CONFIRMED AT EPA. SPECIES TO BE AS LISTED ABOVE.**


STAGE 11 OVERALL STREET & WALKWAY PLANTING PLAN

ISSUE	DATE	REVISION	PROJECT #
PROJECT	MILLDALE STAGE 11 - LANDSCAPE		FHMD
CLIENT	FHLD	DATE # 18.3.25 SCALE @ A3 1:2500	DWG # 007
DWG	LANDSCAPE PLAN STG 11 - STREET TREES		REVISION
	DRAWN SJF CHKD MS		

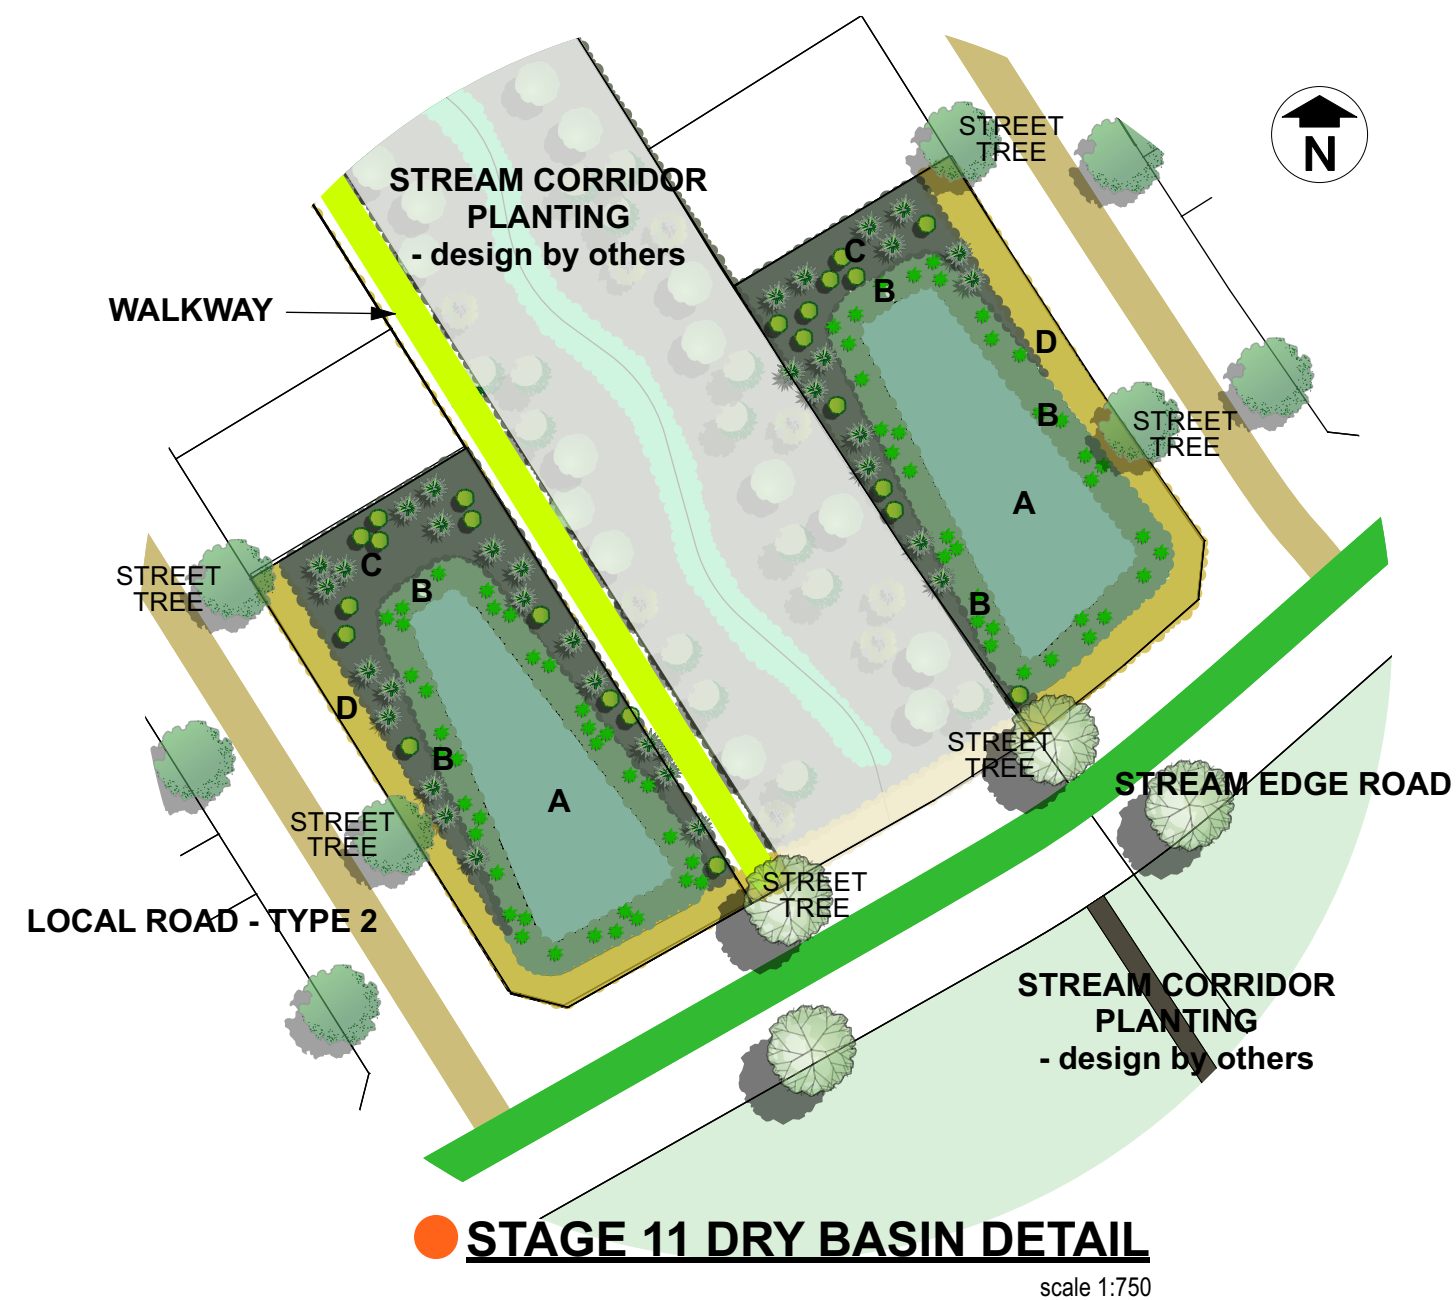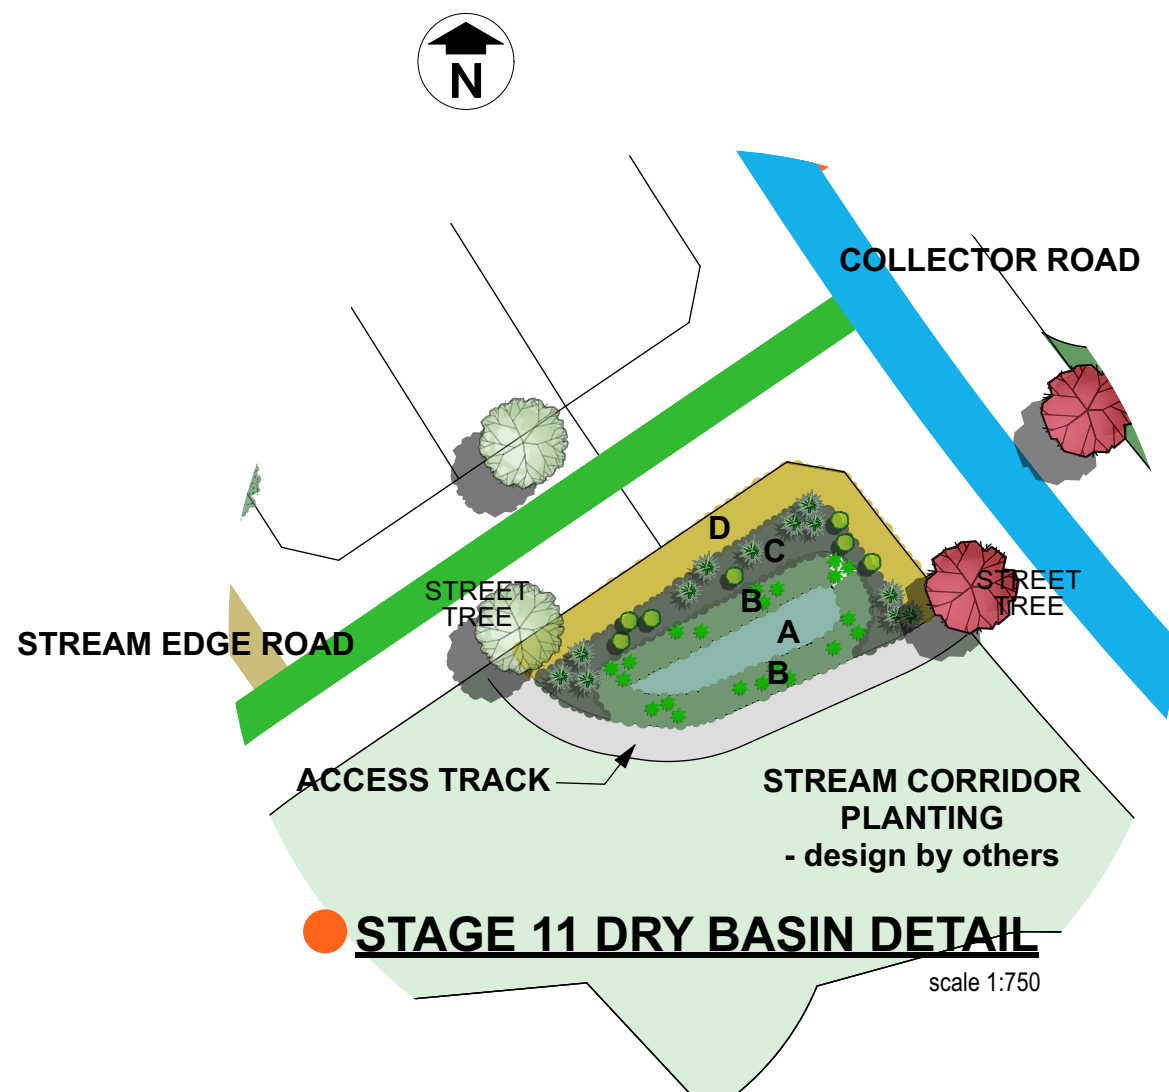

DRY BASIN PLANTING:

- A - WETLAND SPECIES including Apodasmia, Juncus & Carex
- B - BASIN MARGIN SPECIES including Carex species
- C - MIXED NATIVE REVEGETATION SPECIES including Cordyline, Coprosma, Toetoe, Phormium & Hoheria
- D - AMENITY EDGE SPECIES including Lomandra & Coprosma

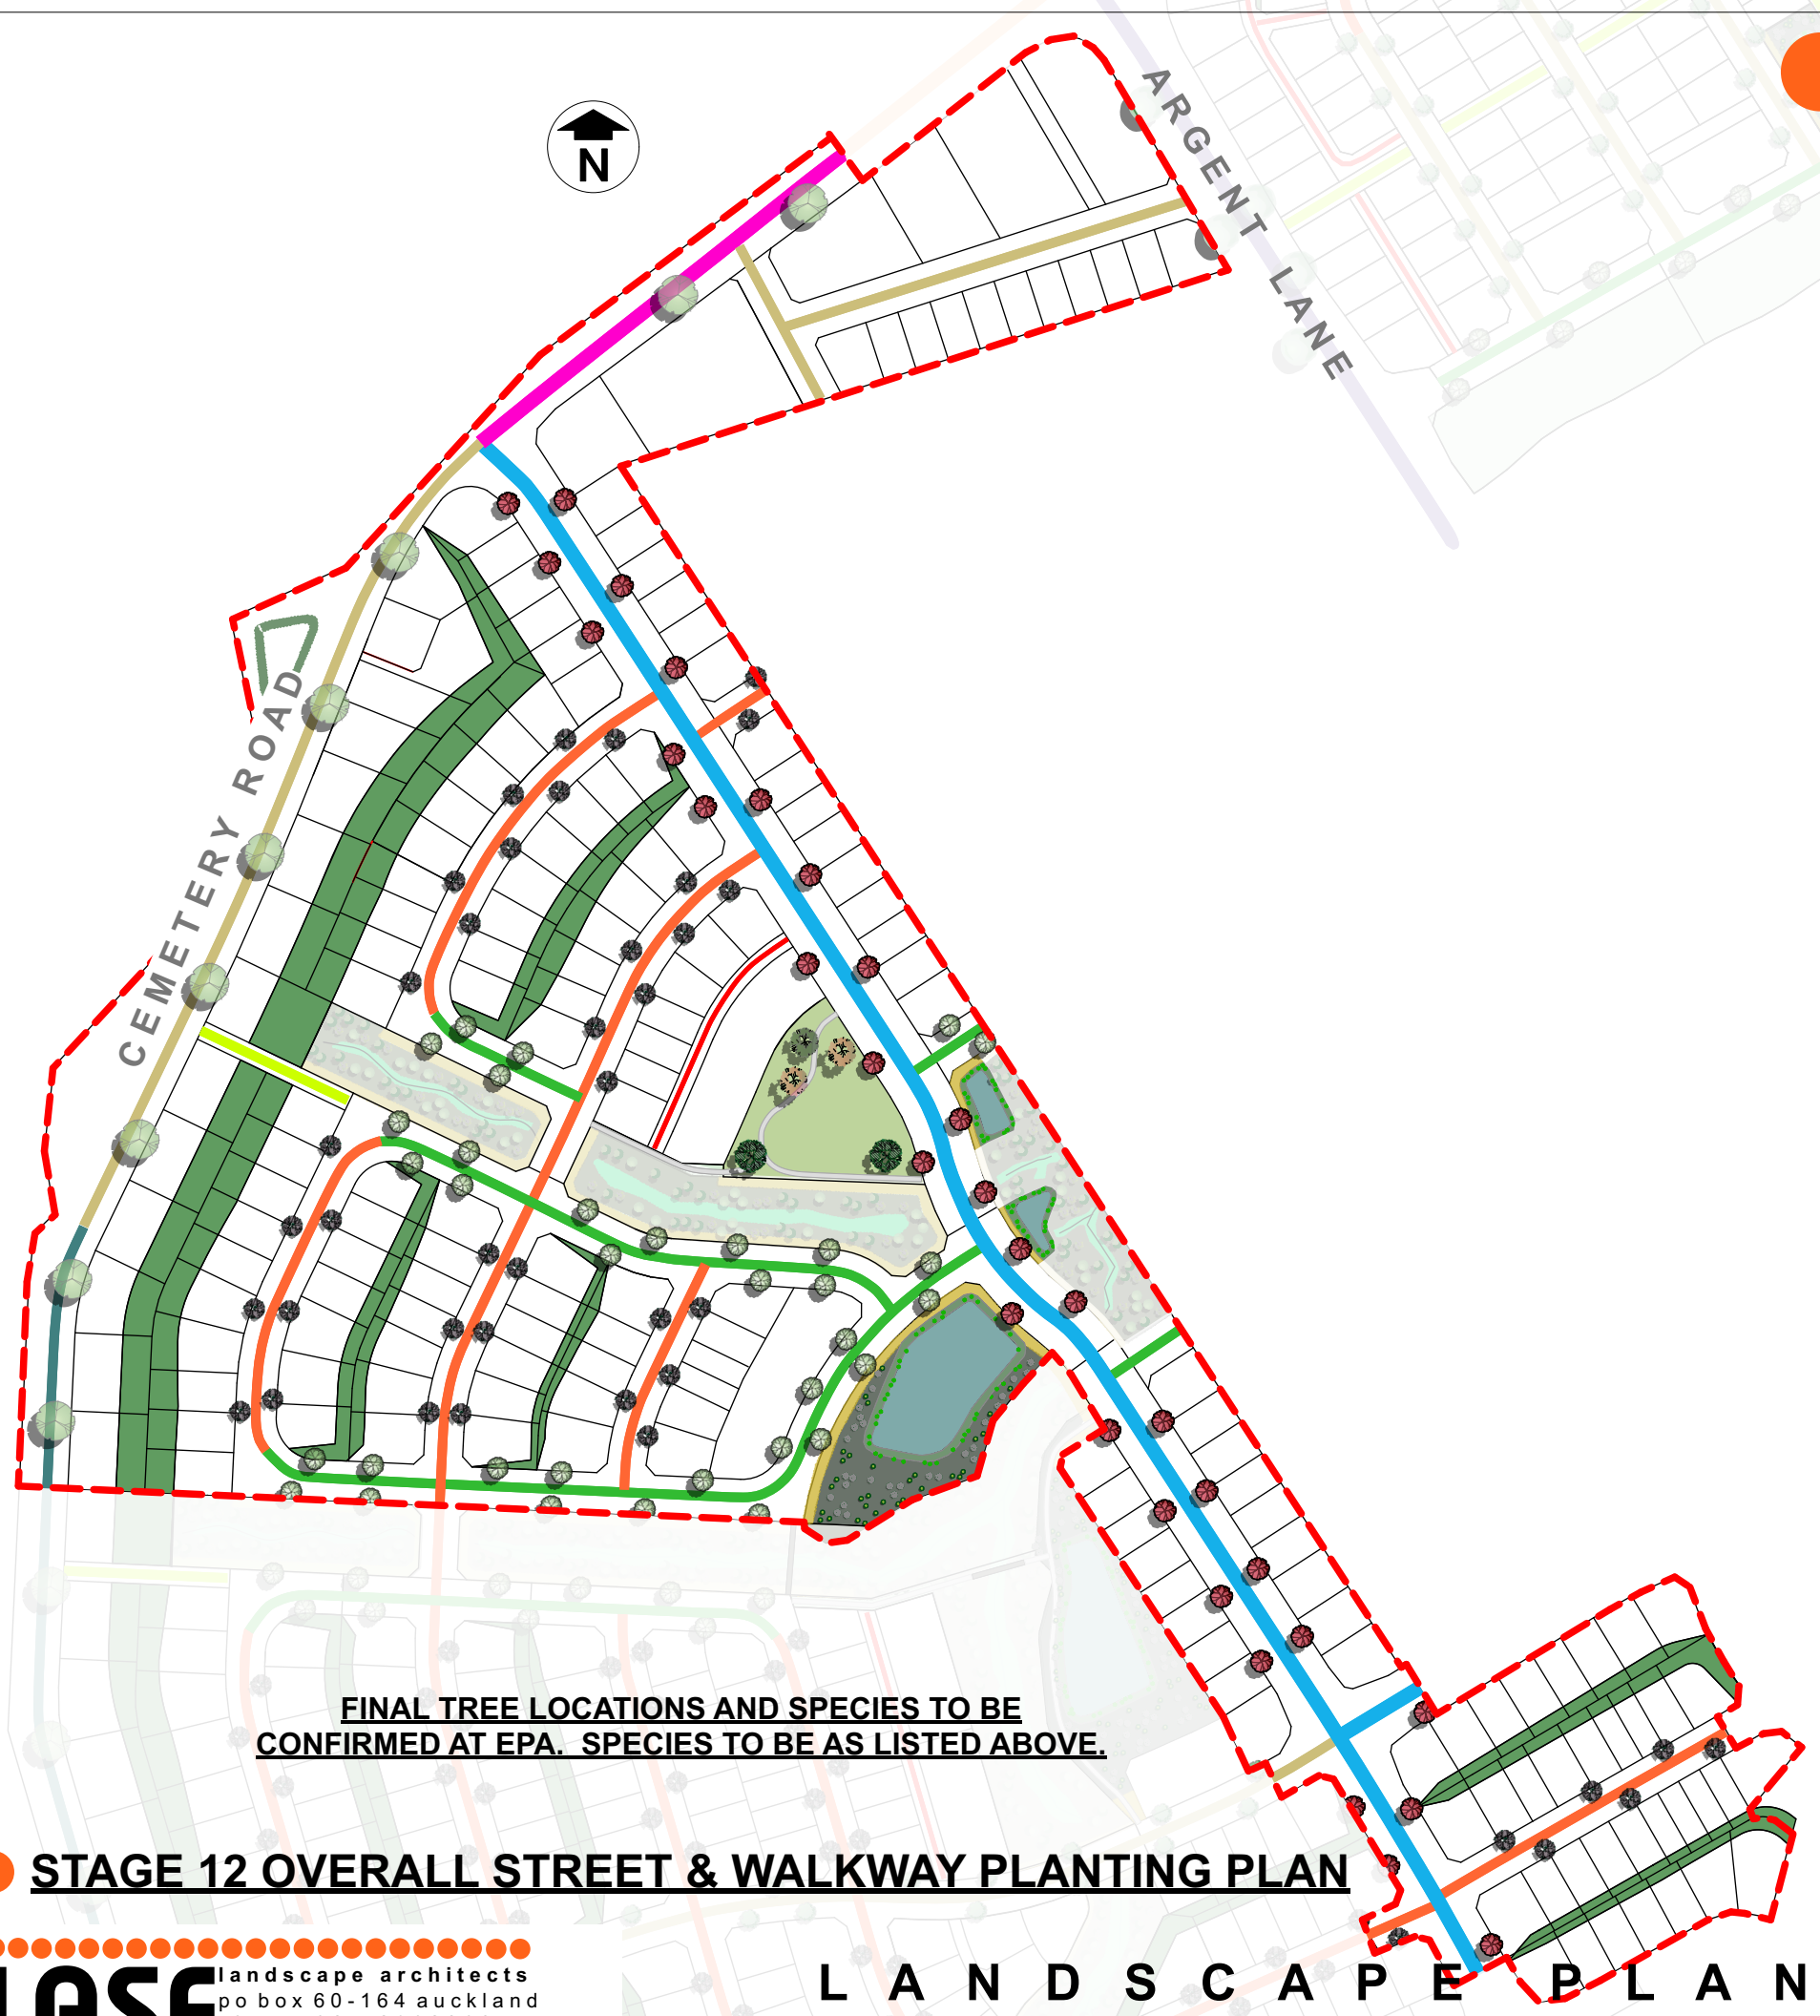

**FINAL TREE LOCATIONS AND SPECIES TO BE
CONFIRMED AT EPA. SPECIES TO BE AS LISTED ABOVE.**

STAGE 12 OVERALL STREET & WALKWAY PLANTING PLAN


LASF landscape architects
po box 60-164 auckland
phone 027-2902803 n z
email:simon@lasf.co.nz

L A N D S C A P E P L A N
MILLDALE STAGE 12 - MILLDALE

STREET TREE PLANTING TYPOLOGIES


- ARGENT LANE - ARTERIAL ROAD**
Liriodendron tulipifer proposed for Agent Lane
- CEMETERY ROAD LINK (COLLECTOR ROAD)**
Liquidamber styraciflua 'Worplesdon' - Sweet Gum (min. PB 95 grade)
- CEMETERY ROAD UPGRADE (LOCAL ROAD)**
Liquidamber styraciflua 'Worplesdon' - Sweet Gum (min. PB 95 grade)
- COLLECTOR ROAD / LYSNAR ROAD SPECIMEN TREE SPECIES:**
Liriodendron tulipifera - Tulip Tree (min. PB 95 grade)
Ginkgo 'Saratoga' - Maidenhair Tree (min. PB 95 grade)
Liquidamber styraciflua 'Worplesdon' - Sweet Gum (min. PB 95 grade)
- STREAM ROAD SPECIMEN TREE SPECIES:**
Alectryon excelsus - Titoki (min. PB 95 grade)
- LOCAL ROAD TYPE 1 SPECIMEN TREE SPECIES:**
Fraxinus griffithii - Evergreen Ash (min. PB 95 grade)
Prunus 'Kanzan' - Flowering Cherry (min. PB 95 grade)
Sophora tetraptera - Kowhai Tree (min. PB 95 grade)
- LOCAL ROAD TYPE 2 SPECIMEN TREE SPECIES:**
Michelia gracipes (min. PB 95 grade)
Lagerstromia De hubert Puard - Crepe Myrtle (min. PB 95 grade)
Cercis 'Forst Pansy' - Judus Tree (min. PB 95 grade)
- JOAL SPECIMEN TREE SPECIES:**
Michelia gracipes (min. PB 95 grade)
Prunus sp - Flowering Cherry (min. PB 95 grade)
- WALKWAY SPECIMEN TREE SPECIES:**
Prunus 'Pink Cloud' - Flowering Cherry (min. PB 95 grade)
Walkway to be finished in grass except where steps are located and the adjoining slope is too steep to mow.
- WAINUI ROAD**
Podocarpus totara proposed for Wainui

ISSUE	DATE	REVISION	PROJECT #
PROJECT	MILLDALE STAGE 12 - LANDSCAPE		FHMD
CLIENT	FHLD	DATE # 18.3.25 SCALE @ A3 1:3000	DWG # 009
DWG	LANDSCAPE PLAN STG 12 - STREET TREES		DRAWN SJF CHKD MS REVISION

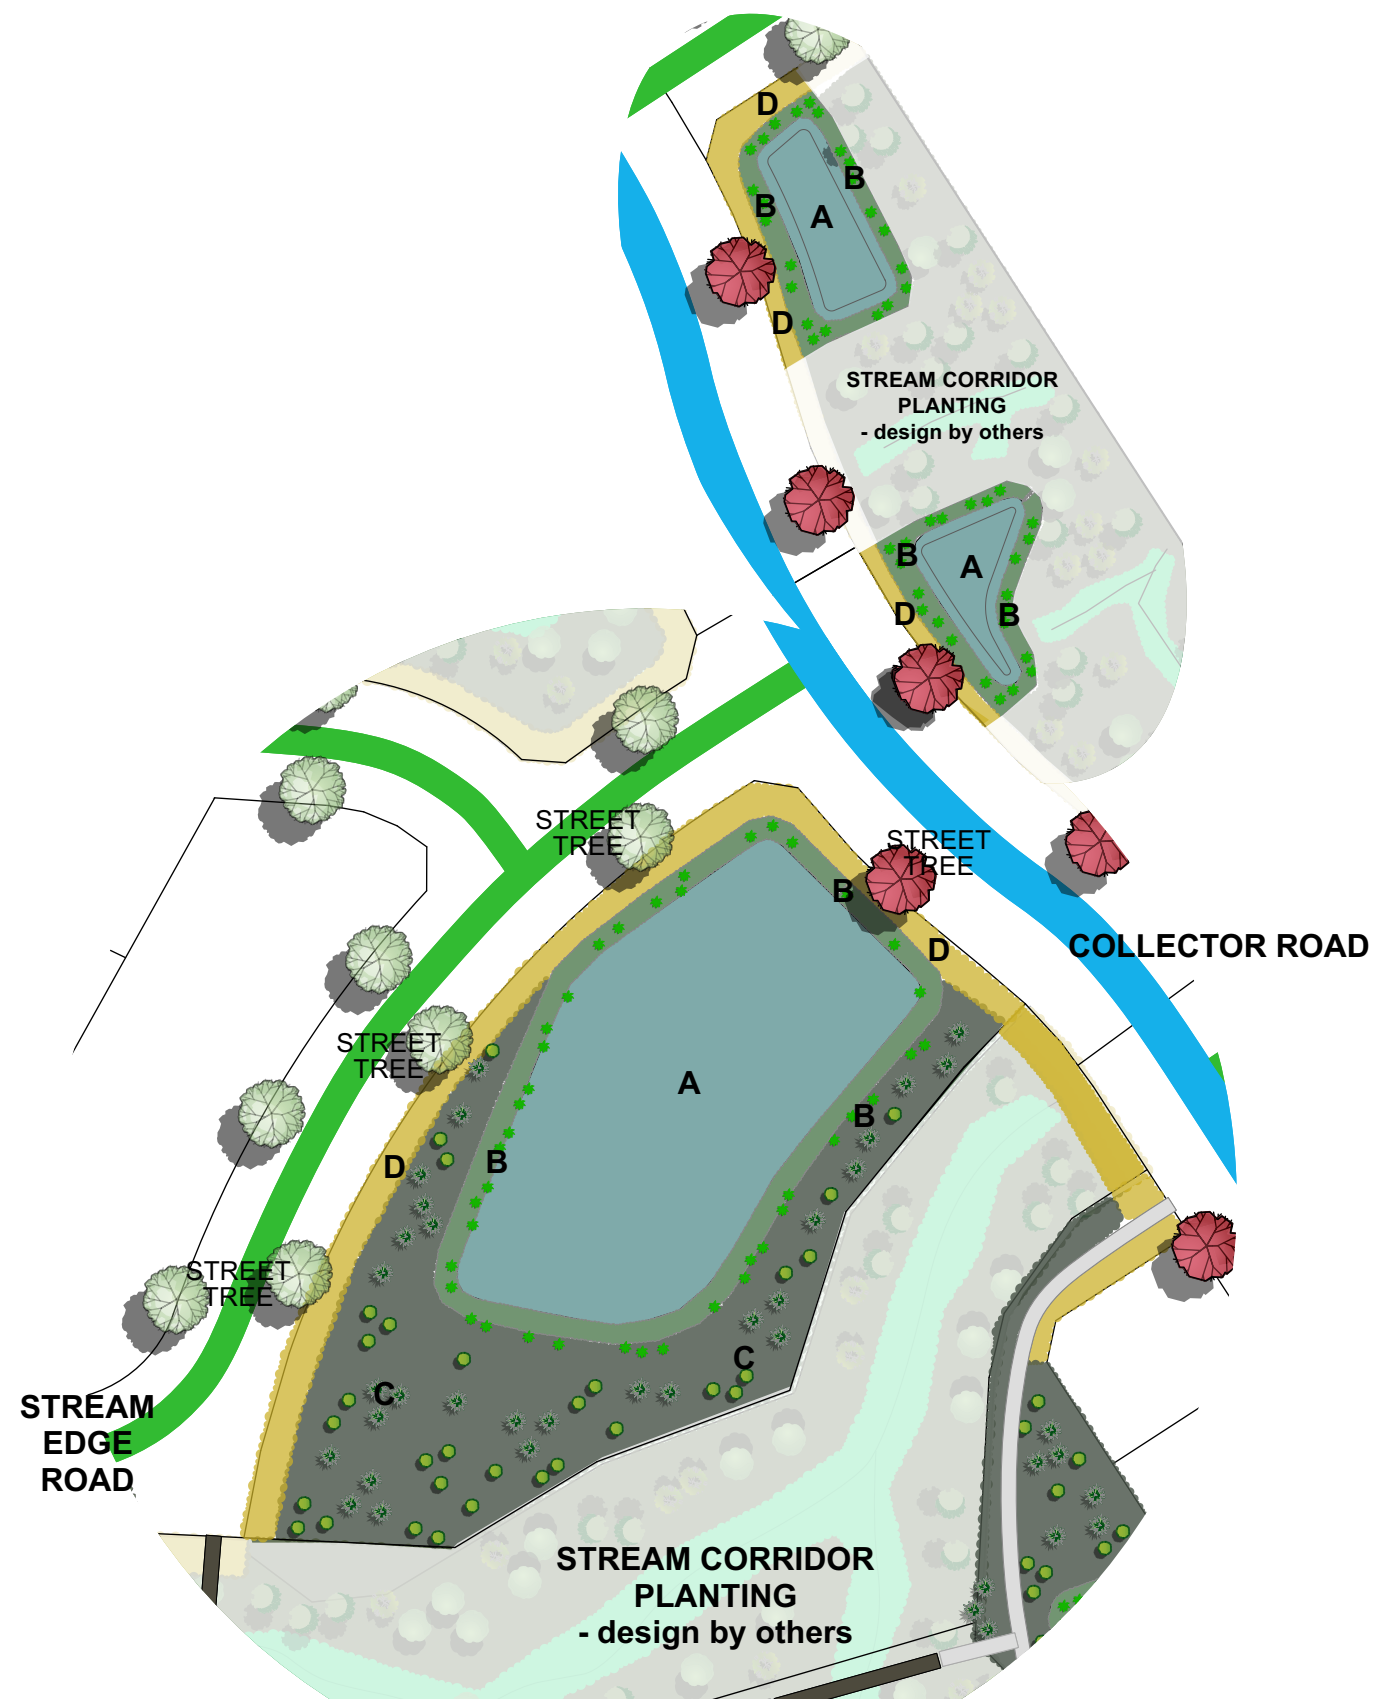

● **STAGE 12 CEMETERY ROAD DRY BASIN DETAIL**

scale 1:750

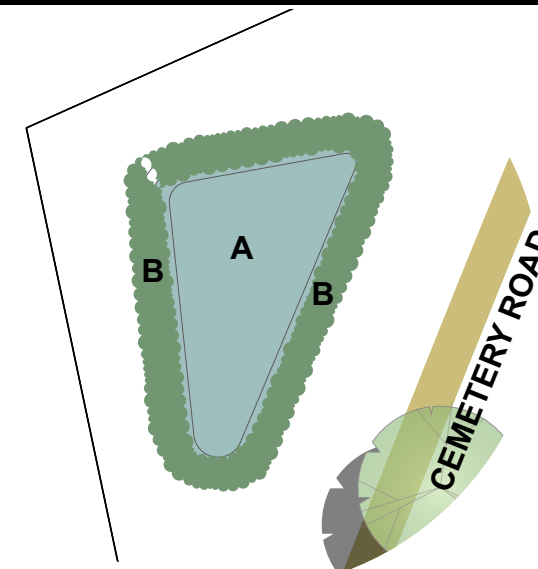

DRY BASIN PLANTING:

- A - WETLAND SPECIES including Apodasmia, Juncus & Carex
- B - BASIN MARGIN SPECIES including Carex species
- C - MIXED NATIVE REVEGETATION SPECIES including Cordyline, Coprosma, Toetoe, Phormium & Hoheria
- D - AMENITY EDGE SPECIES including Lomandra & Coprosma

● **STAGE 12 DRY BASIN DETAIL**

scale 1:1000


ISSUE	DATE	REVISION	PROJECT #
PROJECT	MILLDALE STAGE 12 - LANDSCAPE		FHMD
CLIENT	FHLD	DATE # 18.3.25 SCALE @ A3	DWG # 010
DWG	LANDSCAPE PLAN STG 12 - DETAILS		REVISION
	DRAWN SJF	CHKD MS	

● **PLANT SCHEDULE - STAGE 12 RESERVE**

BOTANICAL NAME:	COMMON NAME:	SPACING:	GRADE:	HEIGHT AT PLANTING:	HEIGHT AT MATURITY:	EST QUANTITY:
Vitex lucens	Puriri	where shown	160ltr	3.0m	7.0m+	2
Quercus coccinea	Oak Tree	where shown	160ltr	3.0m	7.0m+	1
Liquidamber styraciflua	Sweet Gum	where shown	160ltr	3.0m	7.0m+	2


RESERVE TREE SPECIES:

Vitex lucens - Puriri - Grade 160ltr
Liquidamber sp. - Sweet Gum Grade 160ltr
Quercus sp. - Oak Tree - Grade 160ltr

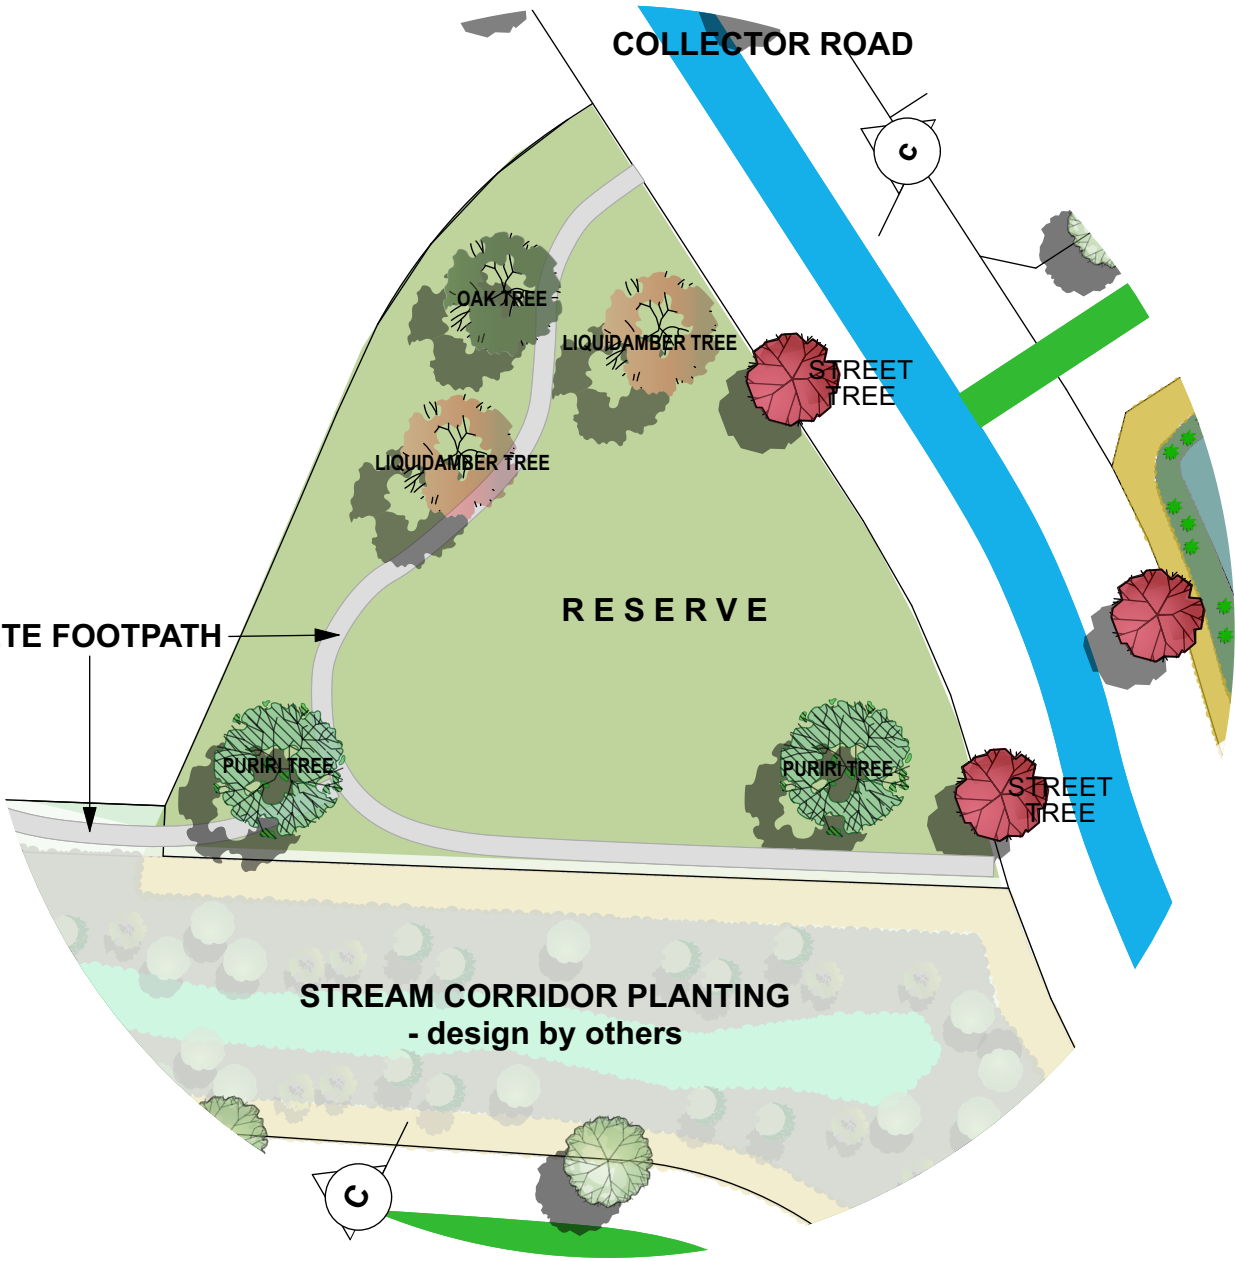

● **STAGE 12 RESERVE DETAIL**


scale 1:750

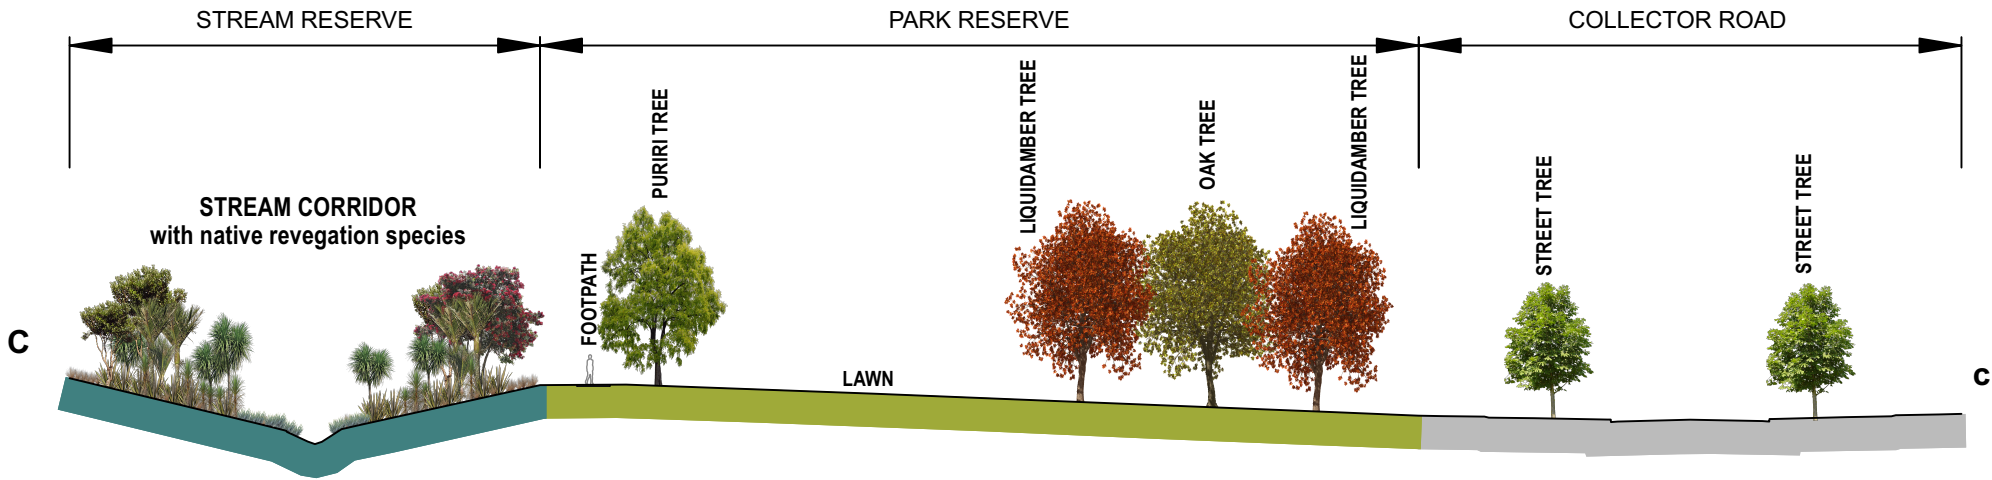

● **INDICATIVE CROSS-SECTION C-c**

scale 1:450

ISSUE	DATE	REVISION	PROJECT #
PROJECT	MILLDALE STAGE 12 - LANDSCAPE		FHMD
CLIENT	FHLD	DATE # 18.3.25 SCALE @ A3	DWG # 011
DWG	LANDSCAPE PLAN STG 12 - RESERVE		DRAWN SJF CHKD MS REVISION

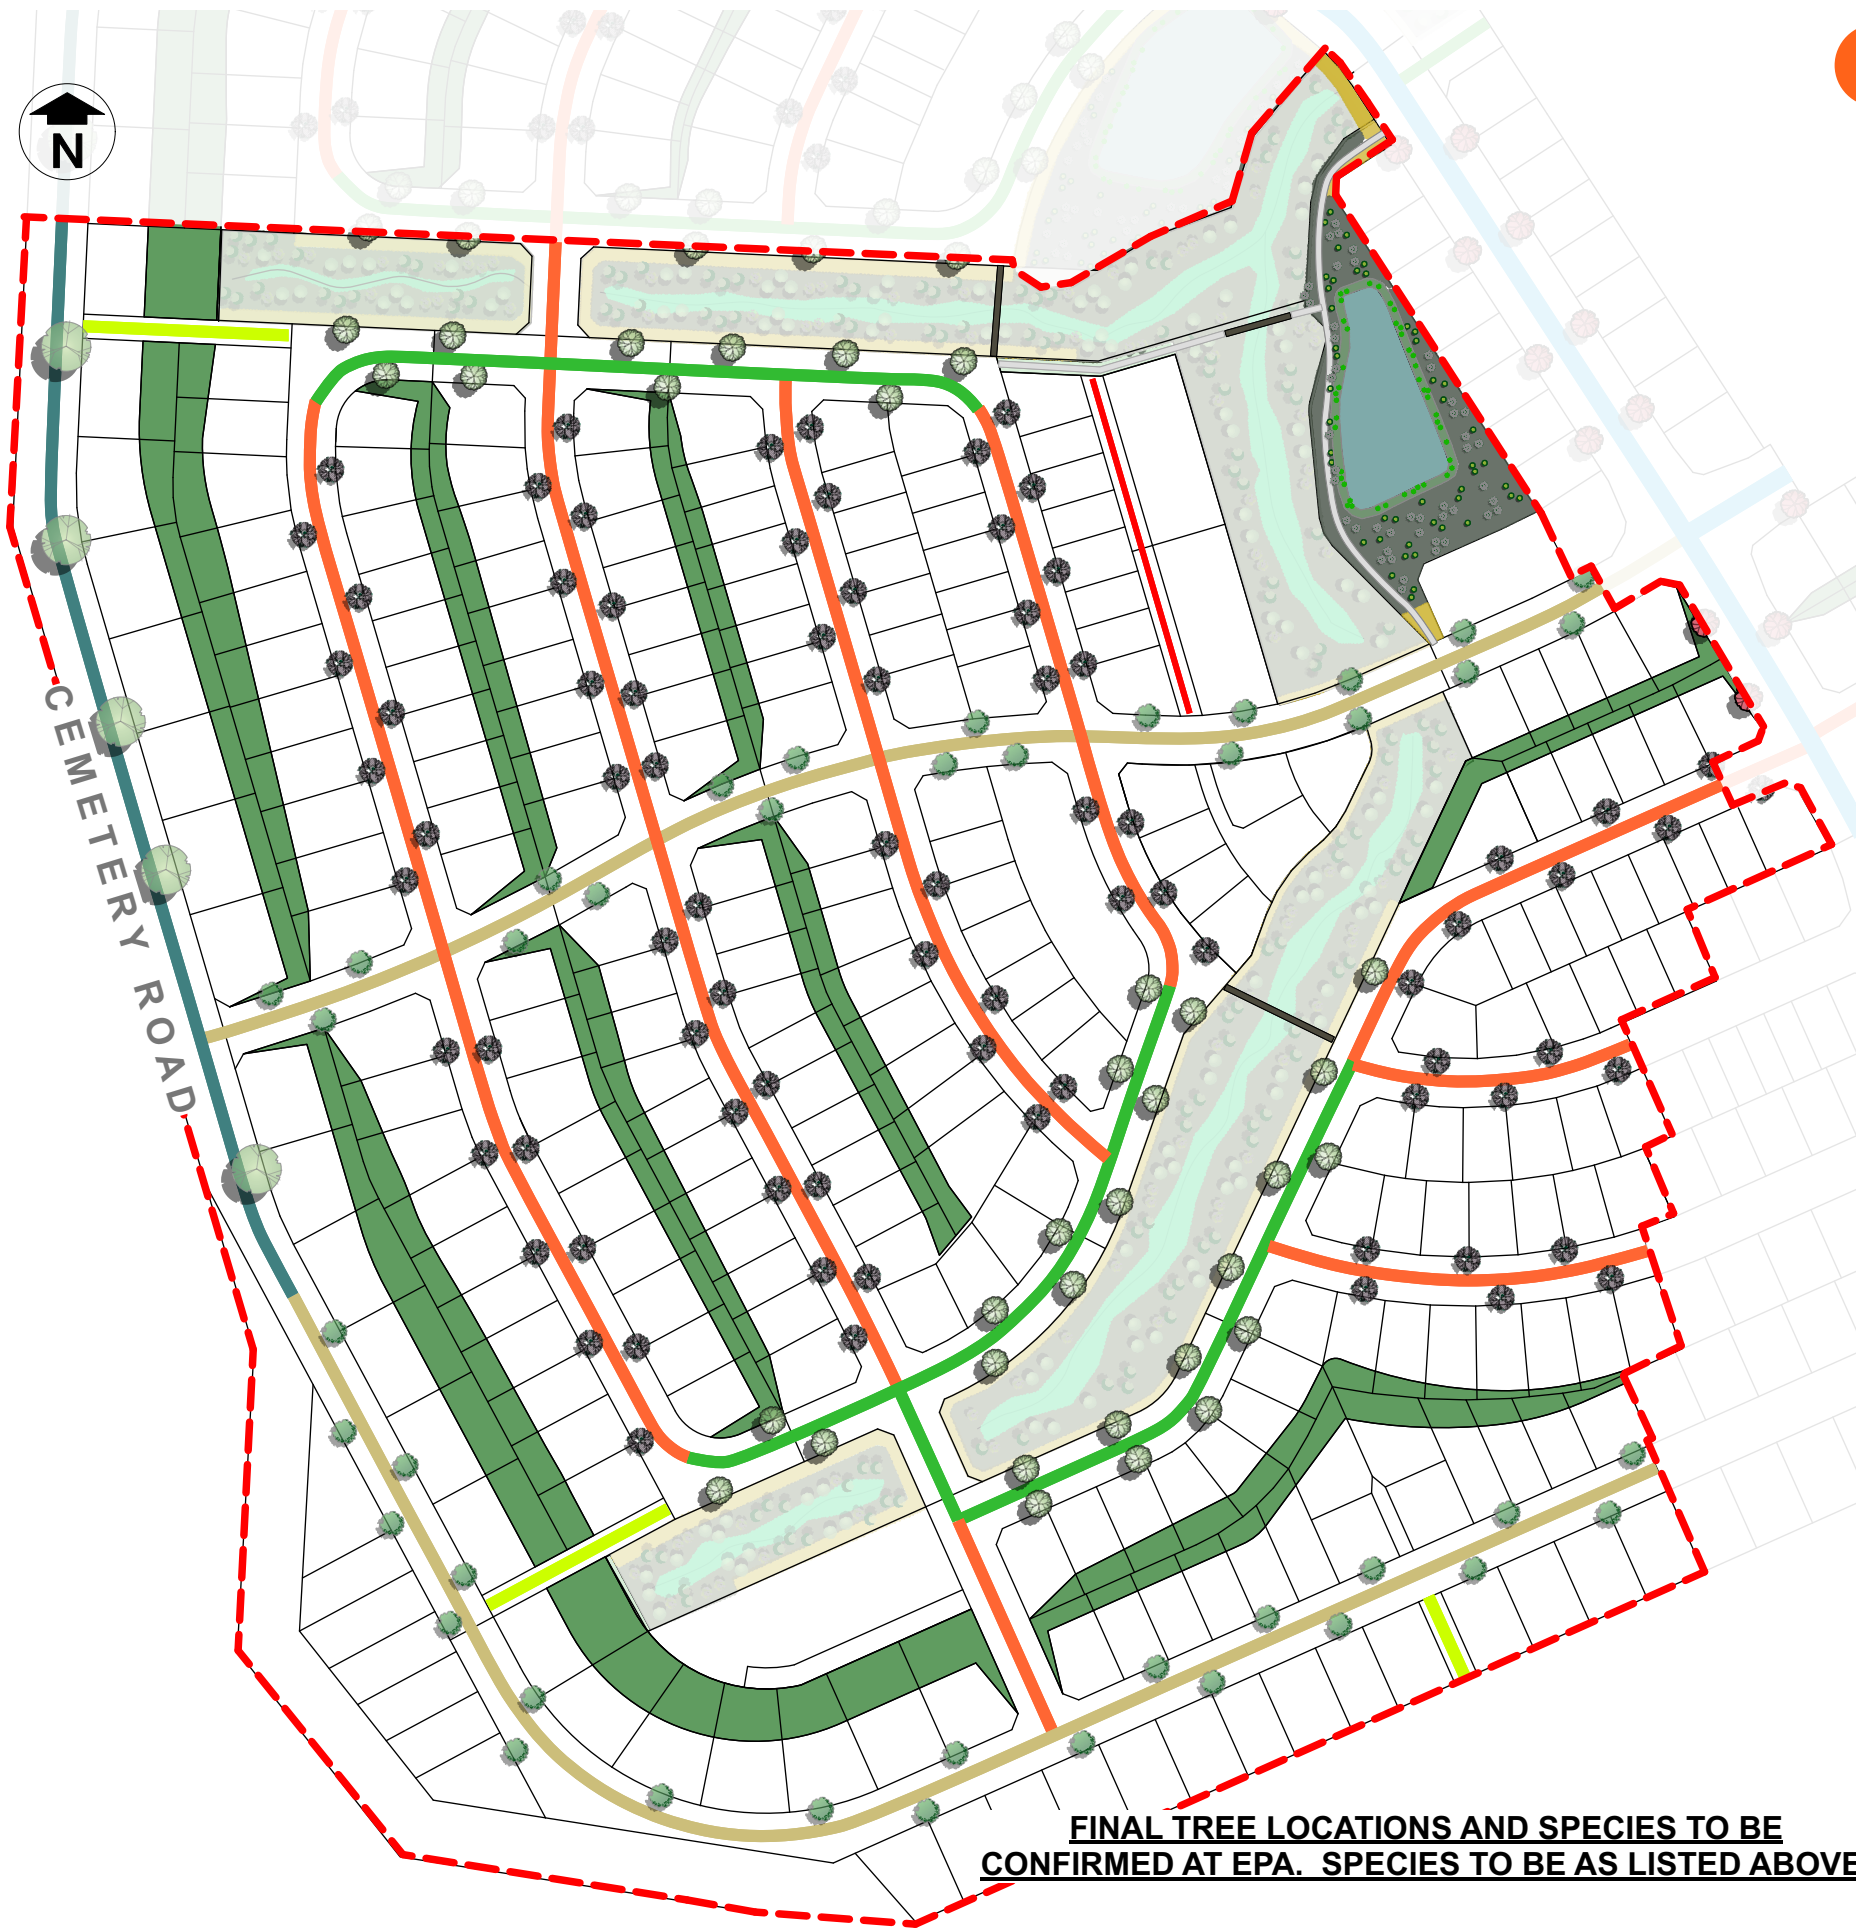

STREET TREE PLANTING TYPOLOGIES

ARGENT LANE - ARTERIAL ROAD

Liriodendron tulipifer proposed for Argent Lane

CEMETERY ROAD LINK (COLLECTOR ROAD)

Liquidamber styraciflua 'Worplesdon' - Sweet Gum (min. PB 95 grade)

CEMETERY ROAD UPGRADE (LOCAL ROAD)

Liquidamber styraciflua 'Worplesdon' - Sweet Gum (min. PB 95 grade)

COLLECTOR ROAD / LYSNAR ROAD SPECIMEN TREE SPECIES:

Liriodendron tulipifera - Tulip Tree (min. PB 95 grade)

Ginkgo 'Saratoga' - Maidenhair Tree (min. PB 95 grade)

Liquidamber styraciflua 'Worplesdon' - Sweet Gum (min. PB 95 grade)

STREAM ROAD SPECIMEN TREE SPECIES:

Alectryon excelsus - Titoki (min. PB 95 grade)

LOCAL ROAD TYPE 1 SPECIMEN TREE SPECIES:

Fraxinus griffithii - Evergreen Ash (min. PB 95 grade)

Prunus 'Kanzan' - Flowering Cherry (min. PB 95 grade)

Sophora tetraptera - Kowhai Tree (min. PB 95 grade)

LOCAL ROAD TYPE 2 SPECIMEN TREE SPECIES:

Michelia gracipes (min. PB 95 grade)

Lagerstromieia De hubert Puard - Crepe Myrtle (min. PB 95 grade)

Cercis 'Forst Pansy' - Judus Tree (min. PB 95 grade)

JOAL SPECIMEN TREE SPECIES:

Michelia gracipes (min. PB 95 grade)

Prunus sp - Flowering Cherry (min. PB 95 grade)

WALKWAY SPECIMEN TREE SPECIES:

Prunus 'Pink Cloud' - Flowering Cherry (min. PB 95 grade)

Walkway to be finished in grass except where steps are located and the adjoining slope is too steep to mow.

WAINUI ROAD

Podocarpus totara proposed for Wainui

FINAL TREE LOCATIONS AND SPECIES TO BE
CONFIRMED AT EPA. SPECIES TO BE AS LISTED ABOVE.

STAGE 13 OVERALL STREET & WALKWAY PLANTING PLAN



DRY BASIN PLANTING:

- A - WETLAND SPECIES including Apodasmia, Juncus & Carex
- B - BASIN MARGIN SPECIES including Carex species
- C - MIXED NATIVE REVEGETATION SPECIES including Cordyline, Coprosma, Toetoe, Phormium & Hoheria
- D - AMENITY EDGE SPECIES including Lomandra & Coprosma

● STAGE 13 DRY BASIN DETAIL

scale 1:1000

L A N D S C A P E P L A N

MILLDALE STAGE 13 - MILLDALE

ISSUE	DATE	REVISION	PROJECT #
PROJECT	MILLDALE STAGE 13 - LANDSCAPE		FHMD
CLIENT	FHLD	DATE # 18.3.25	DWG # 013
DWG	LANDSCAPE PLAN STG 13 - DETAILS		REVISION
	DRAWN	SJF	
	CHKD	MS	