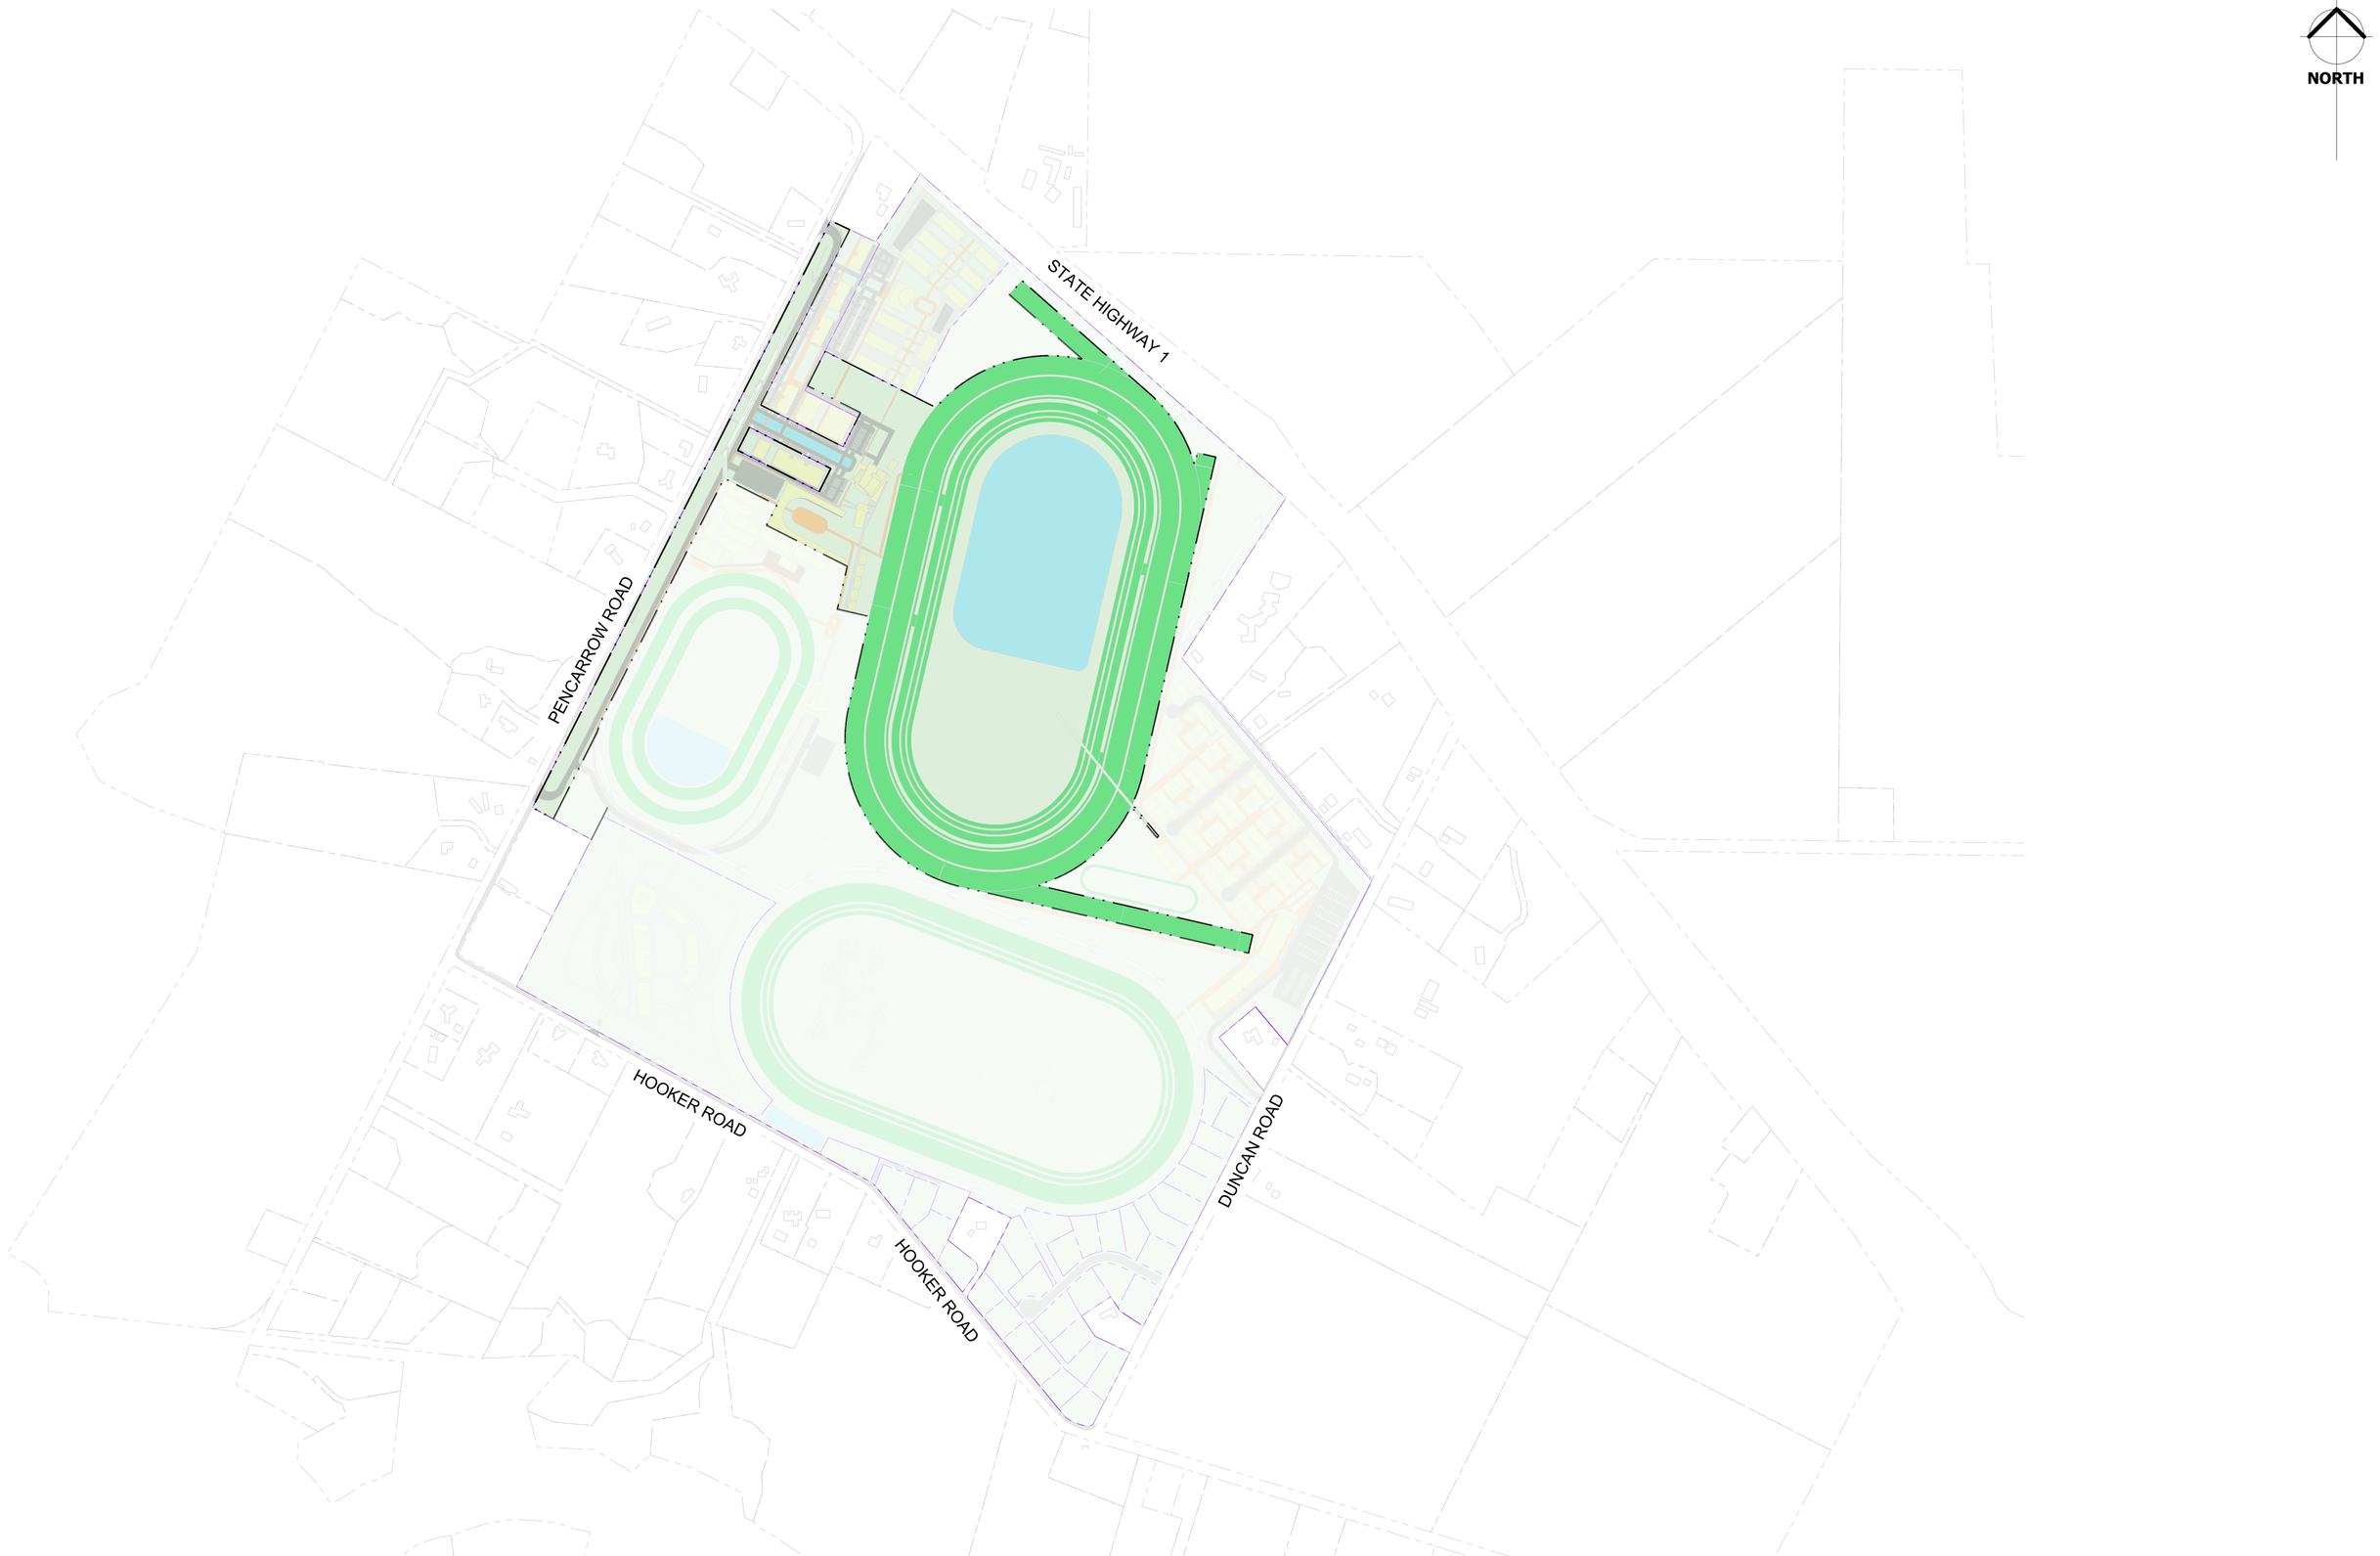


Client

WTR WAIKATO THOROUGHBRED RACING
TE RAPA · CAMBRIDGE · WAIPA

Contractor

BCD GROUP

Sheet
MASTERPLAN PHASE A


Project Title
WAIKATO THOROUGHBRED RACING
PENCARROW ROAD, TAMAHERE

Rev	Date	By	Reason
1	30-09-2026	SD	FOR CONSENT

Drawn: SD | Scale: 1:5000 | at A1
Engineer:
Job No: 23-1883 | Sheet No: C-080 | Revision 1

all dimensions to be verified on site before making any shop drawings or commencing any work.

the copyright of this drawing remains with BCD Group

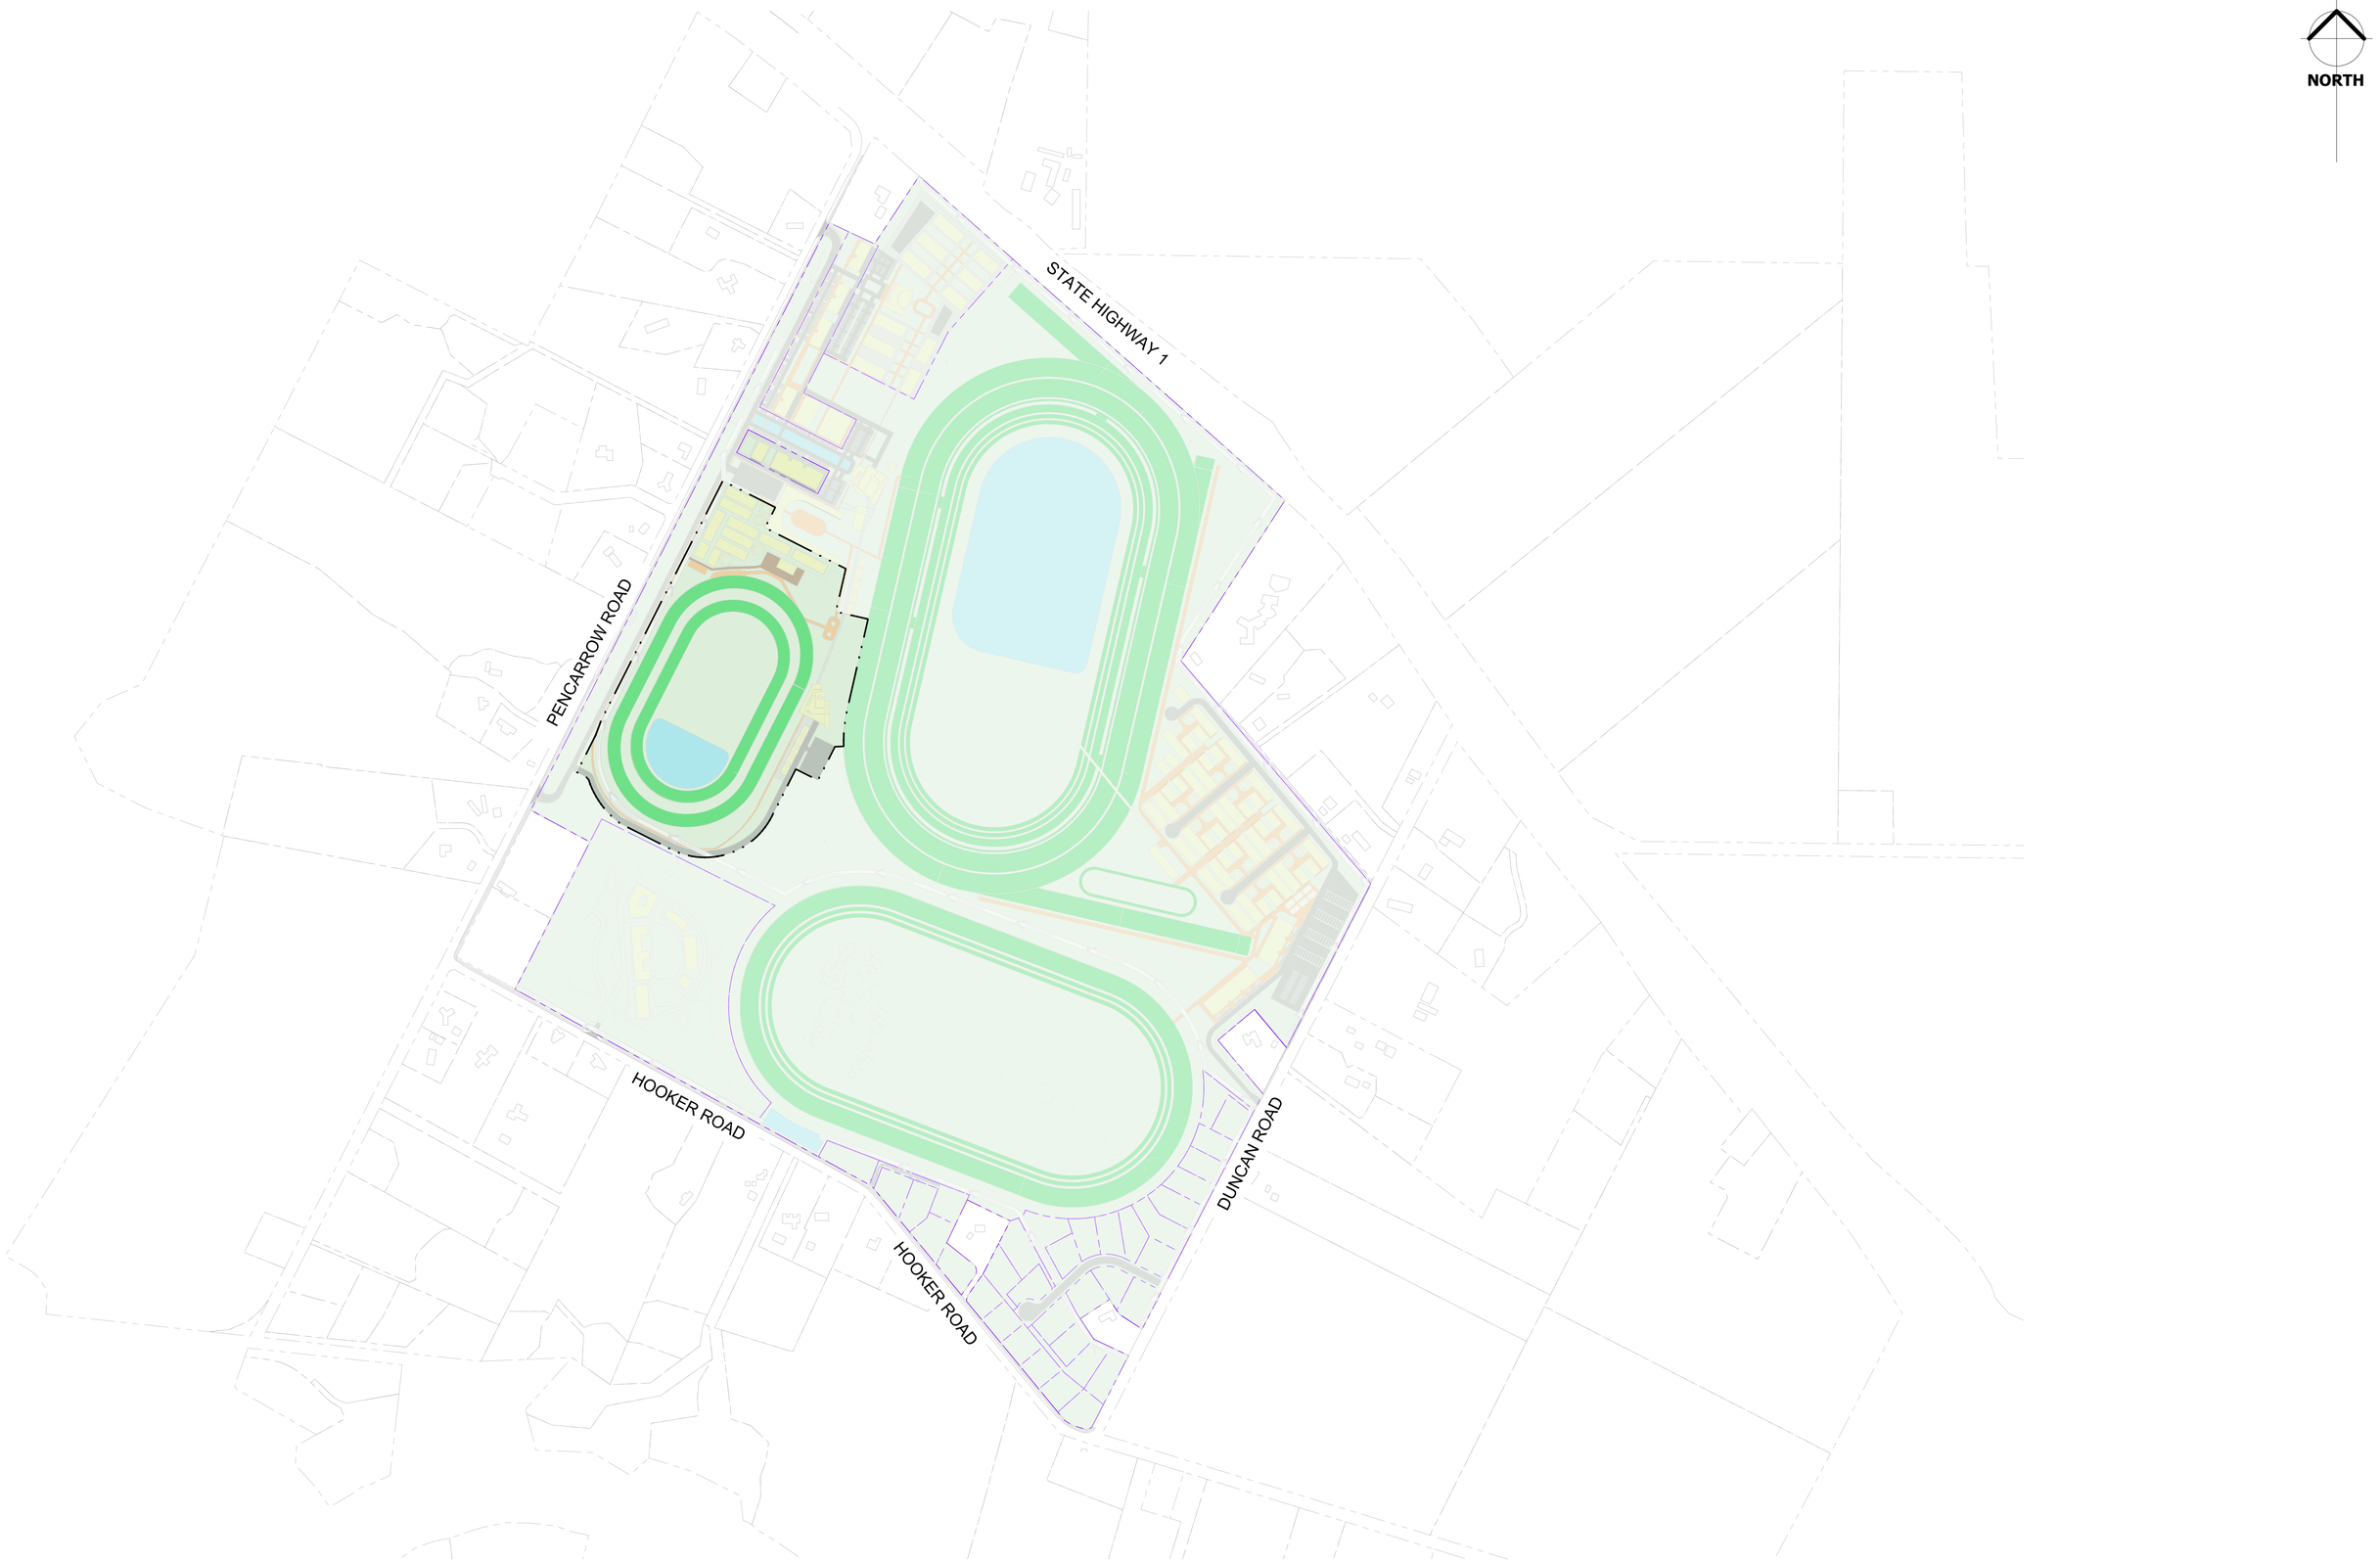

Client
WTR WAIKATO THOROUGHBRED RACING
TE RAPA · CAMBRIDGE · WAIPA

Contractor

BCD GROUP

Sheet
MASTERPLAN PHASE B

Project Title
WAIKATO THOROUGHBRED RACING
PENCARROW ROAD, TAMAHERE

Rev	Date	By	Reason
1	30-09-2026	SD	FOR CONSENT

Drawn: SD | Scale: 1:5000 | at A1
Engineer:
Job No: 23-1883 | Sheet No: C-081 | Revision 1

all dimensions to be verified on site before making any shop drawings or commencing any work.

the copyright of this drawing remains with BCD Group



Client
WTR WAIKATO THOROUGHBRED RACING
TE RAPA · CAMBRIDGE · WAIPA

Contractor

BCD GROUP

Sheet
MASTERPLAN PHASE C

Project Title
WAIKATO THOROUGHBRED RACING
PENCARROW ROAD, TAMAHERE

Rev	Date	By	Reason
1	30-09-2026	SD	FOR CONSENT

Drawn: SD | Scale: 1:5000 | at A1
Engineer:
Job No: 23-1883 | Sheet No: C-082 | Revision 1

all dimensions to be verified on site before making any shop drawings or commencing any work.

the copyright of this drawing remains with BCD Group