




VILLAS -LIFESTYLE

Waimea 2B SG (North)

Resource Consent Issue

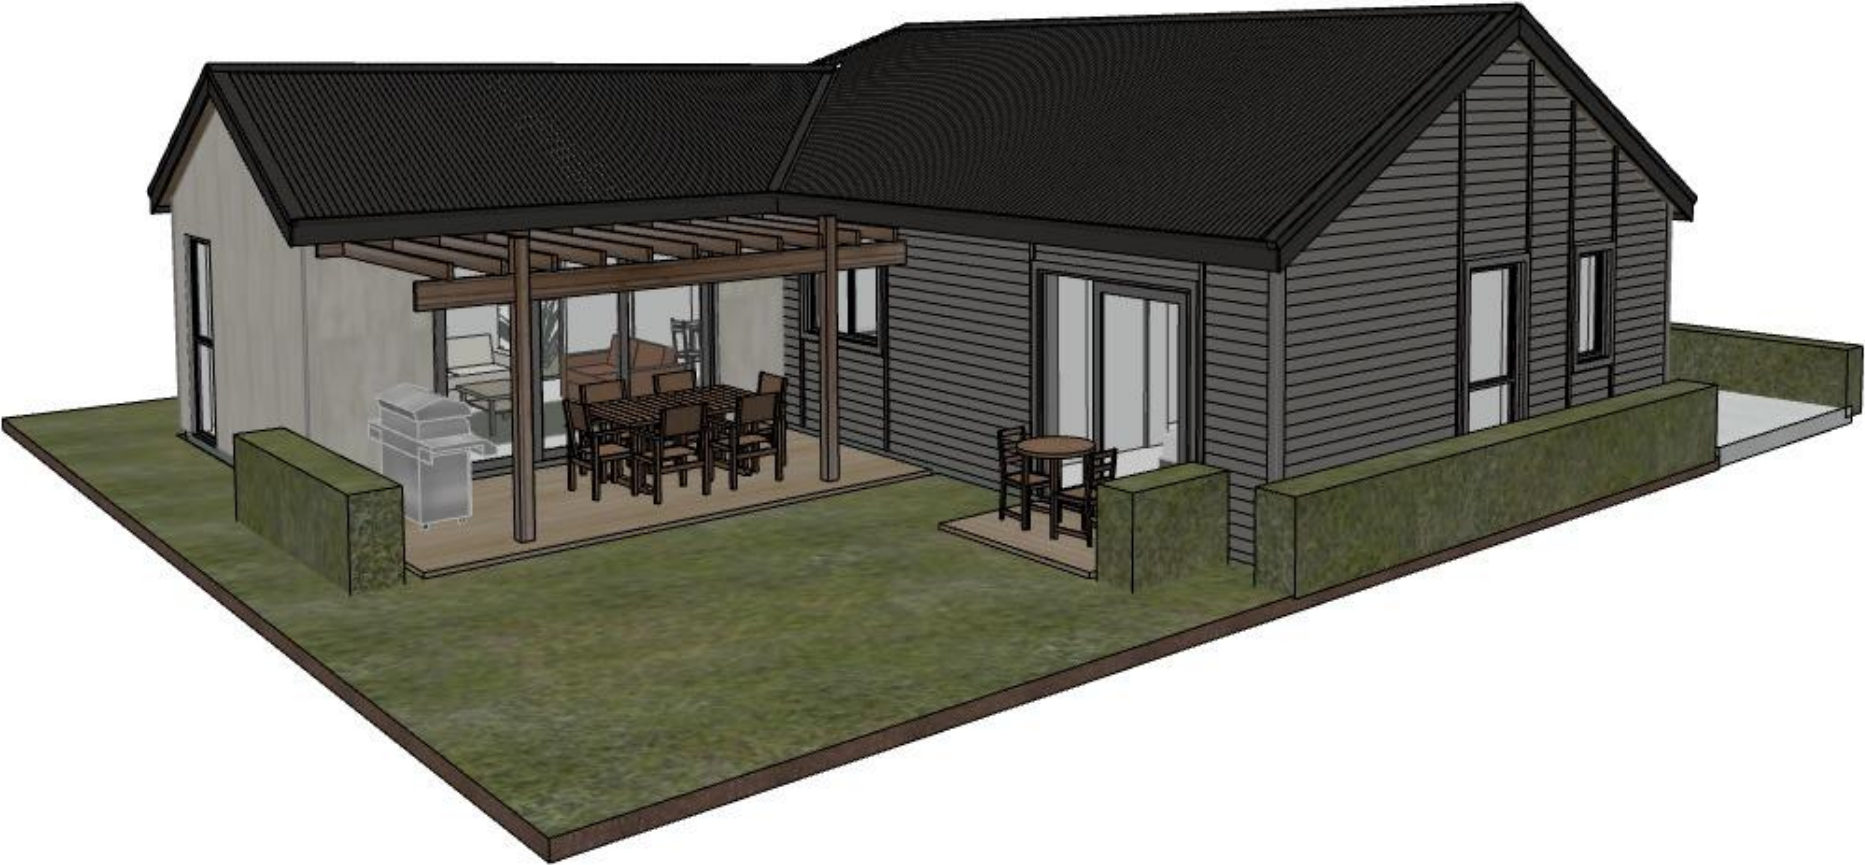

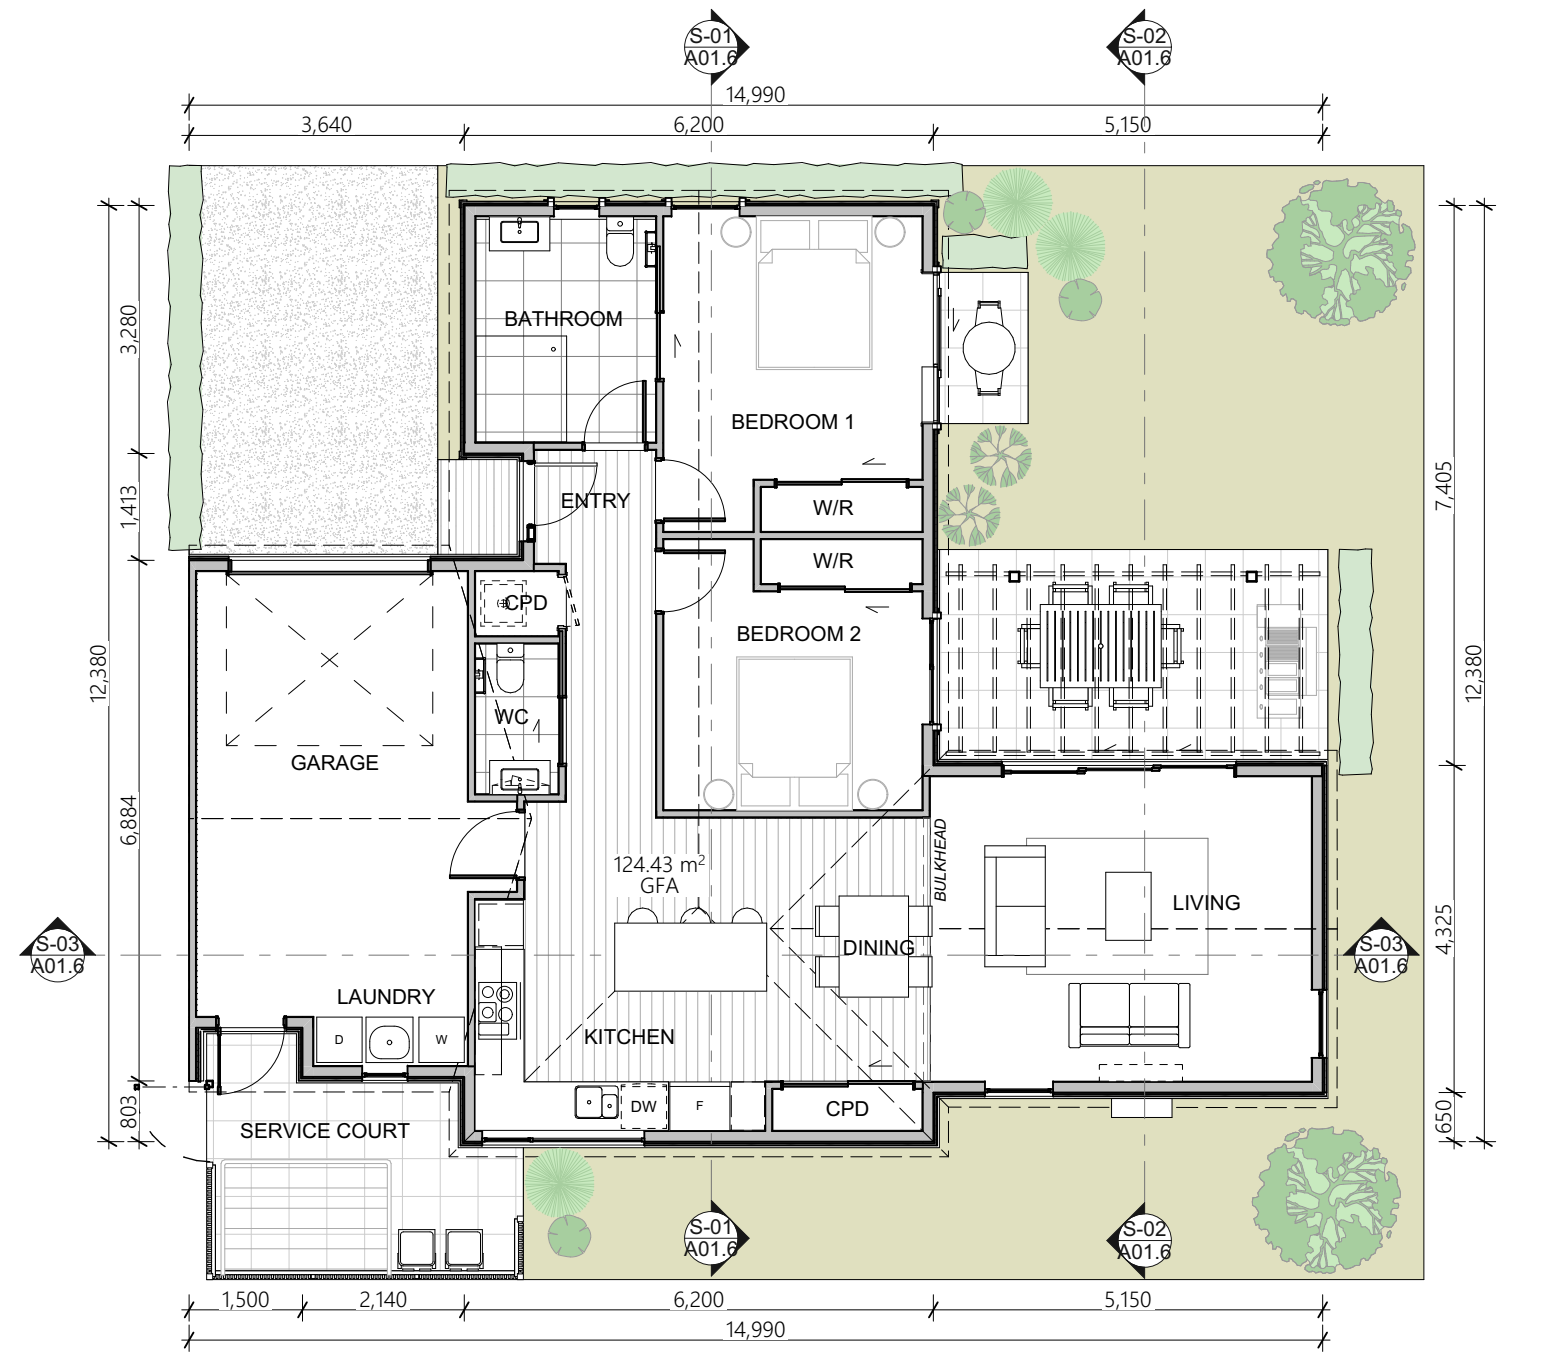

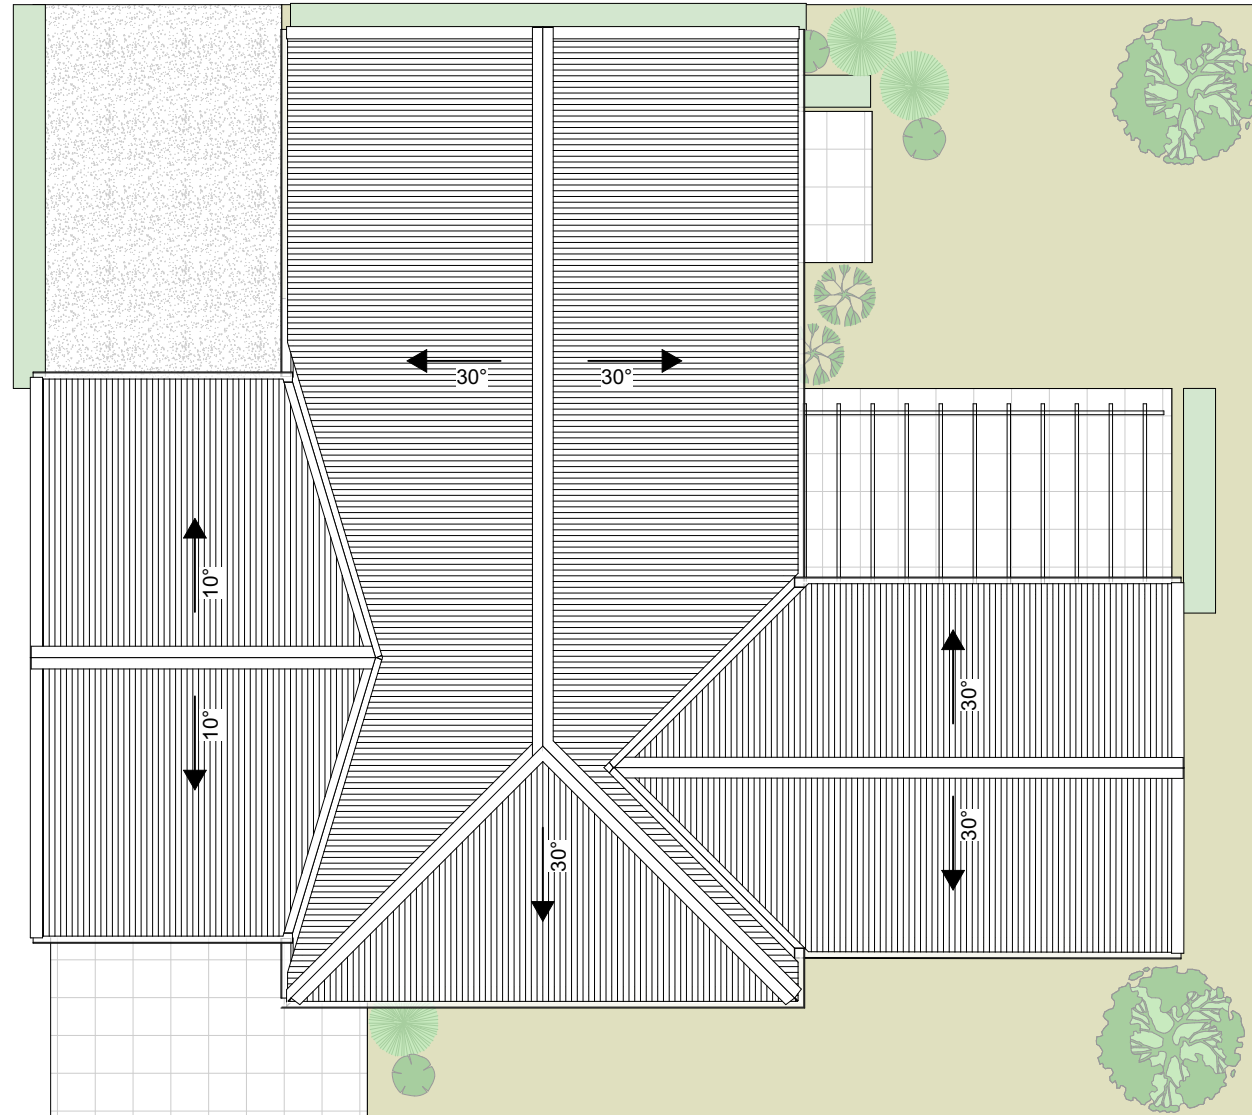


Roof
1:100






East Elevation
1:100



North Elevation
1:100

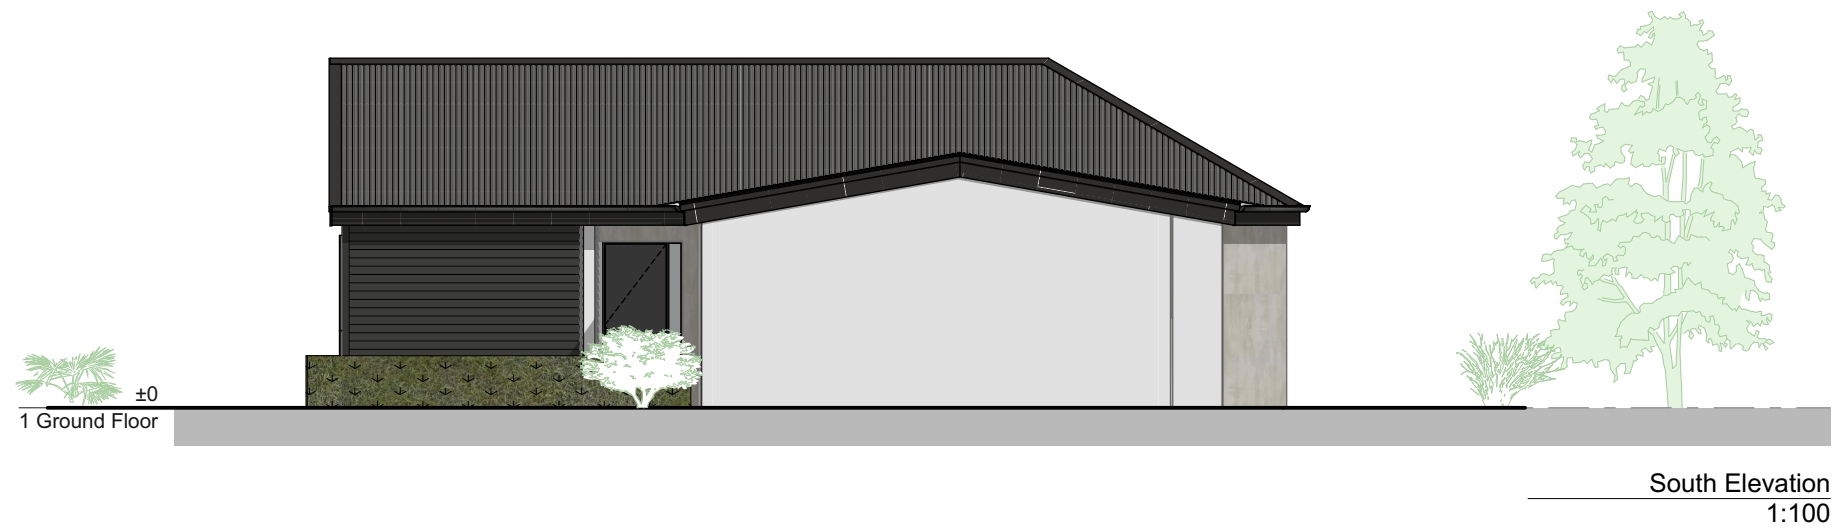

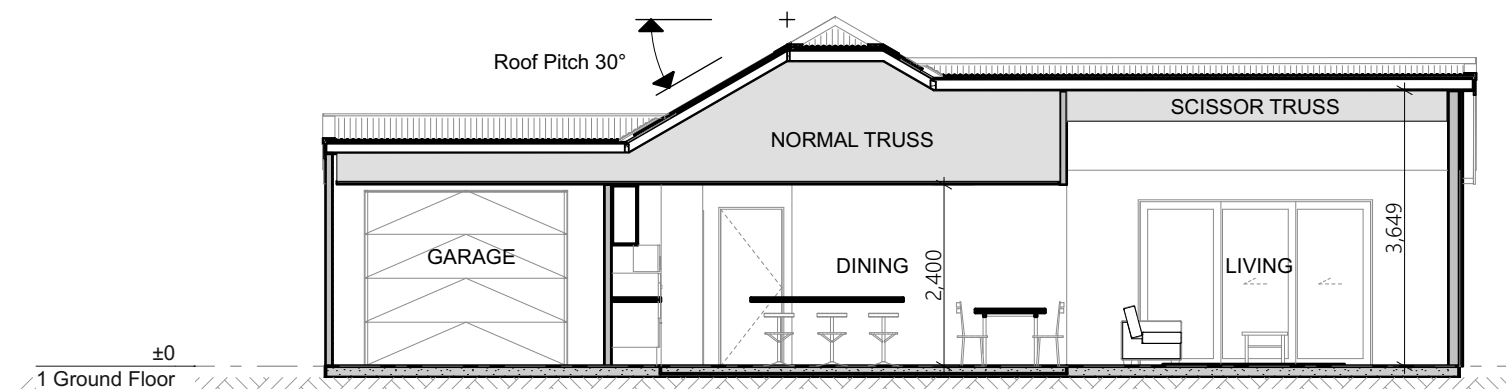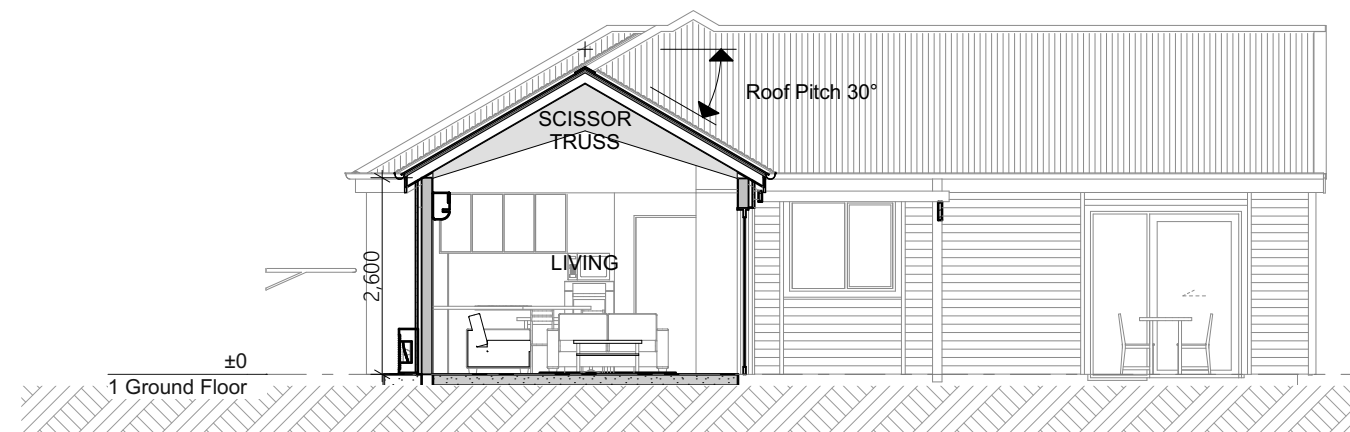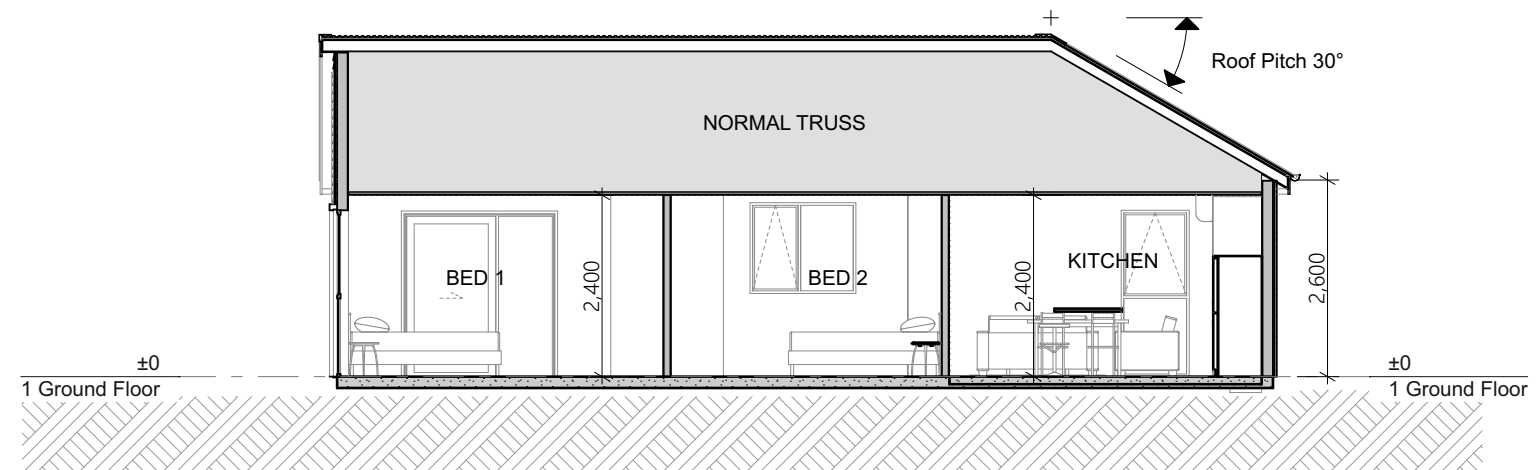


Waimea 2B SG (North)

Resource Consent Issue

ROOF PALETTE

Corrugate Profile
Metal roofing

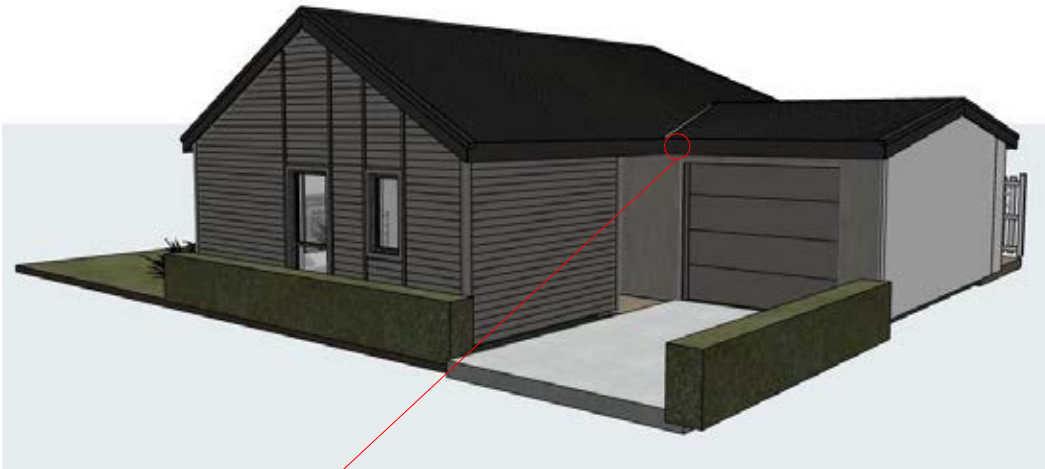

CLADDING PALETTE



Bevel Back Weather Boards



Sto Easy Render, or Similar




Resene Ironsand


Waimea 2B SG (South)

Resource Consent Issue



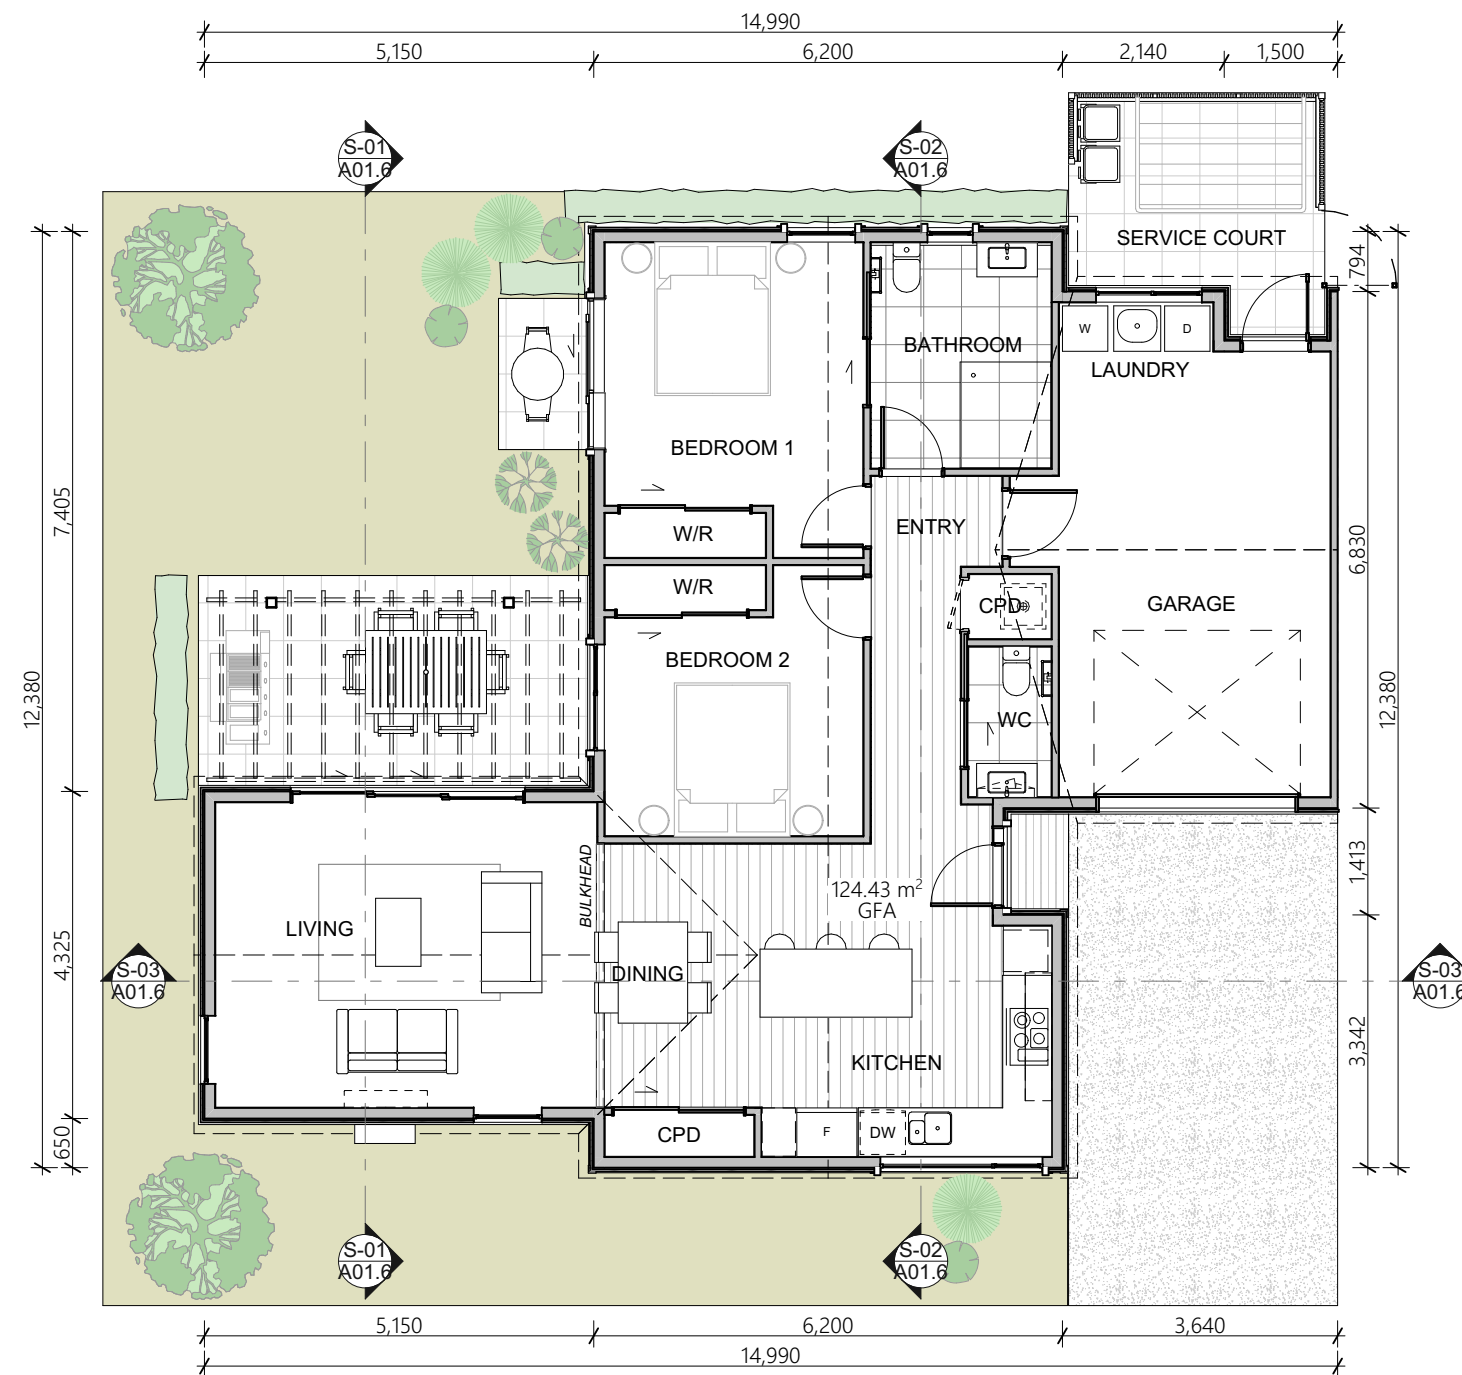


Ground Floor Plan
1:100

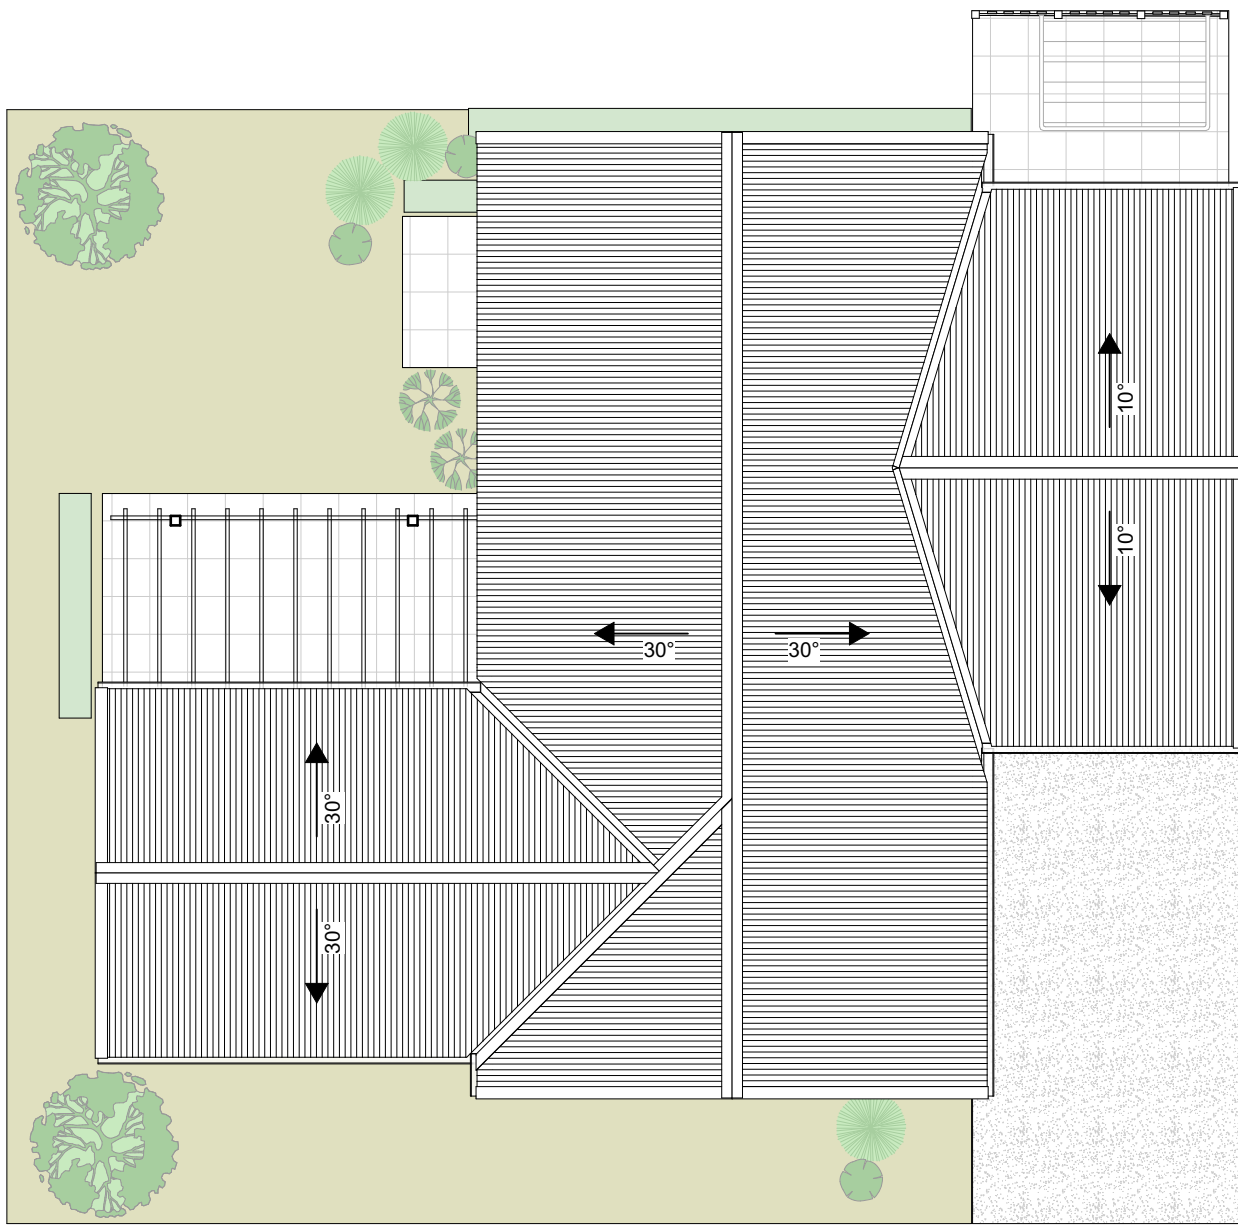

Roof
1:100



East Elevation
1:100

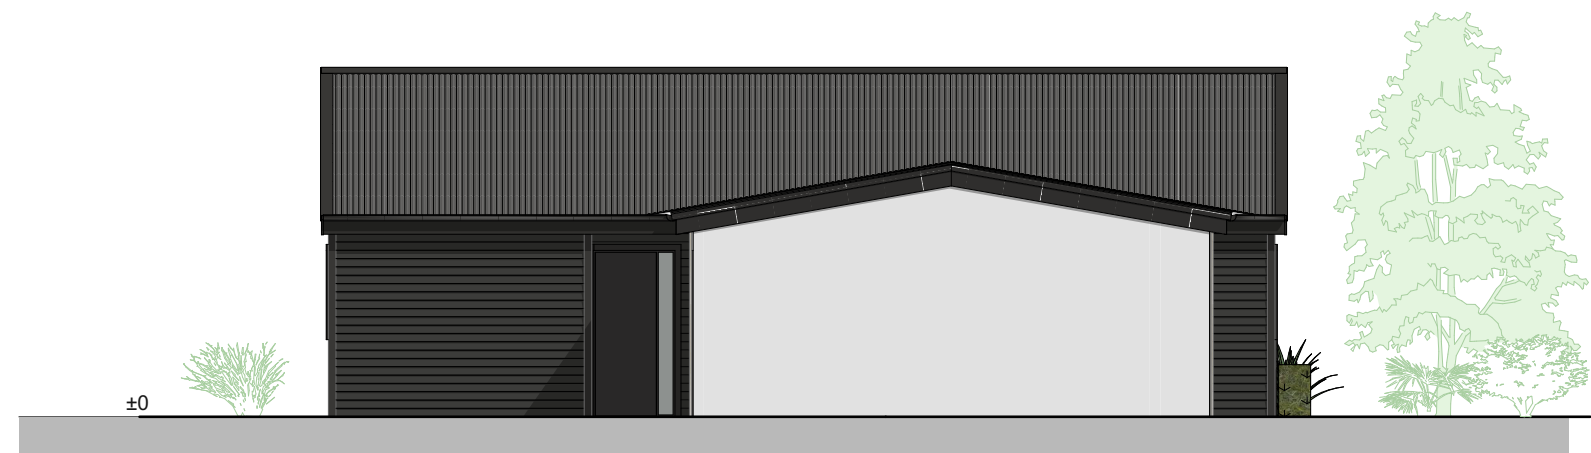


North Elevation
1:100




West Elevation
1:100




South Elevation
1:100

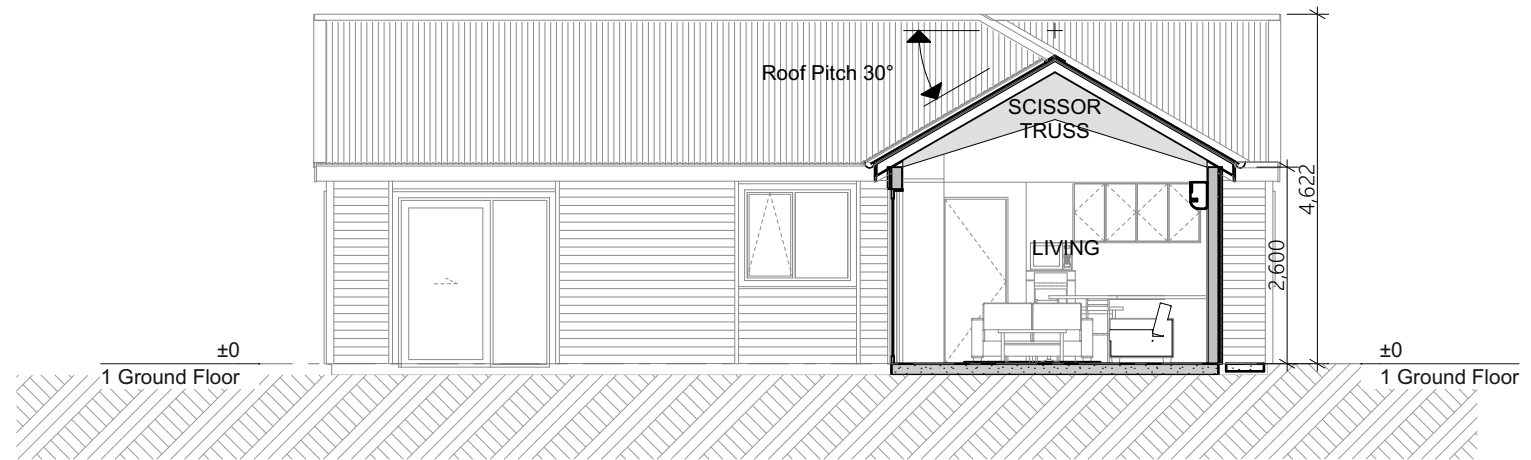

Section 1
1:100

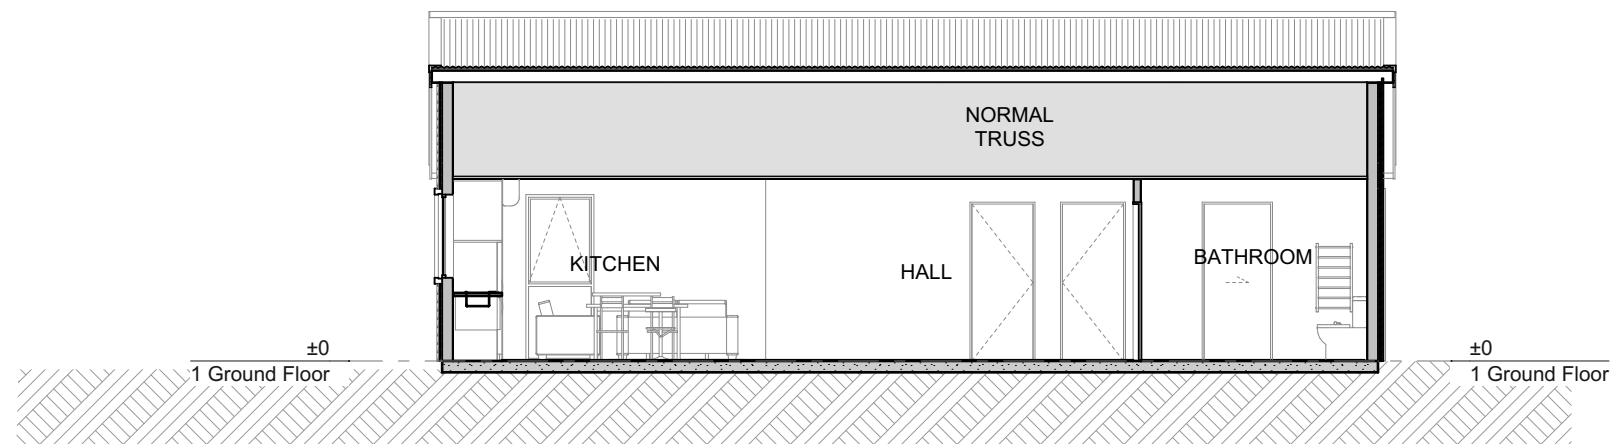

Section 2
1:100

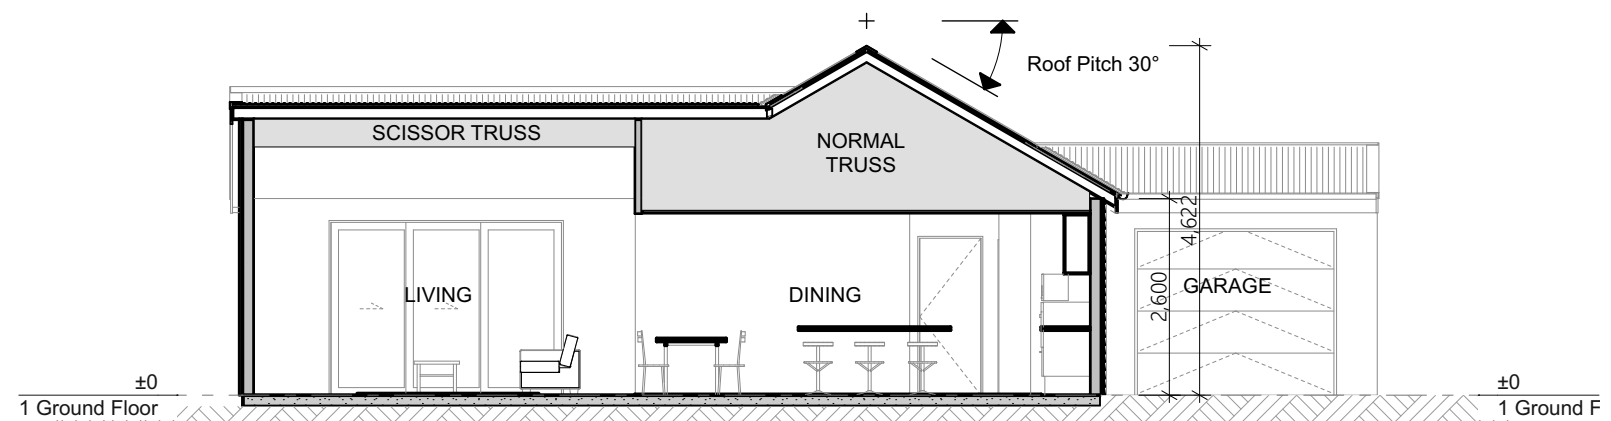


Section 3
1:100

Waimea 2B SG (South)

Resource Consent Issue

ROOF PALETTE

Corrugate Profile
Metal roofing

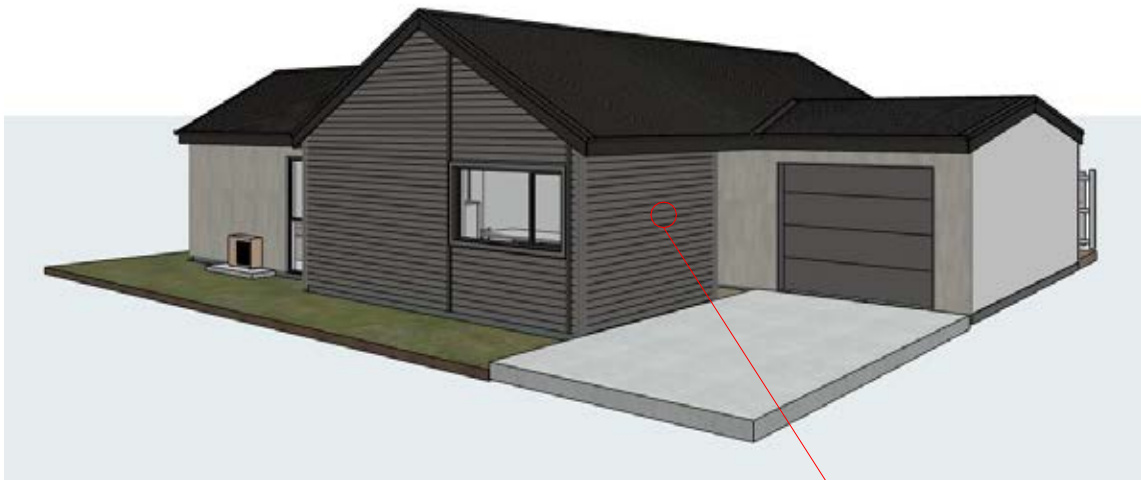

CLADDING PALETTE



Bevel Back Weather Boards



Sto Easy Render, or Similar




Resene Ironsand


Waimea 2B DG (North)

Resource Consent Issue



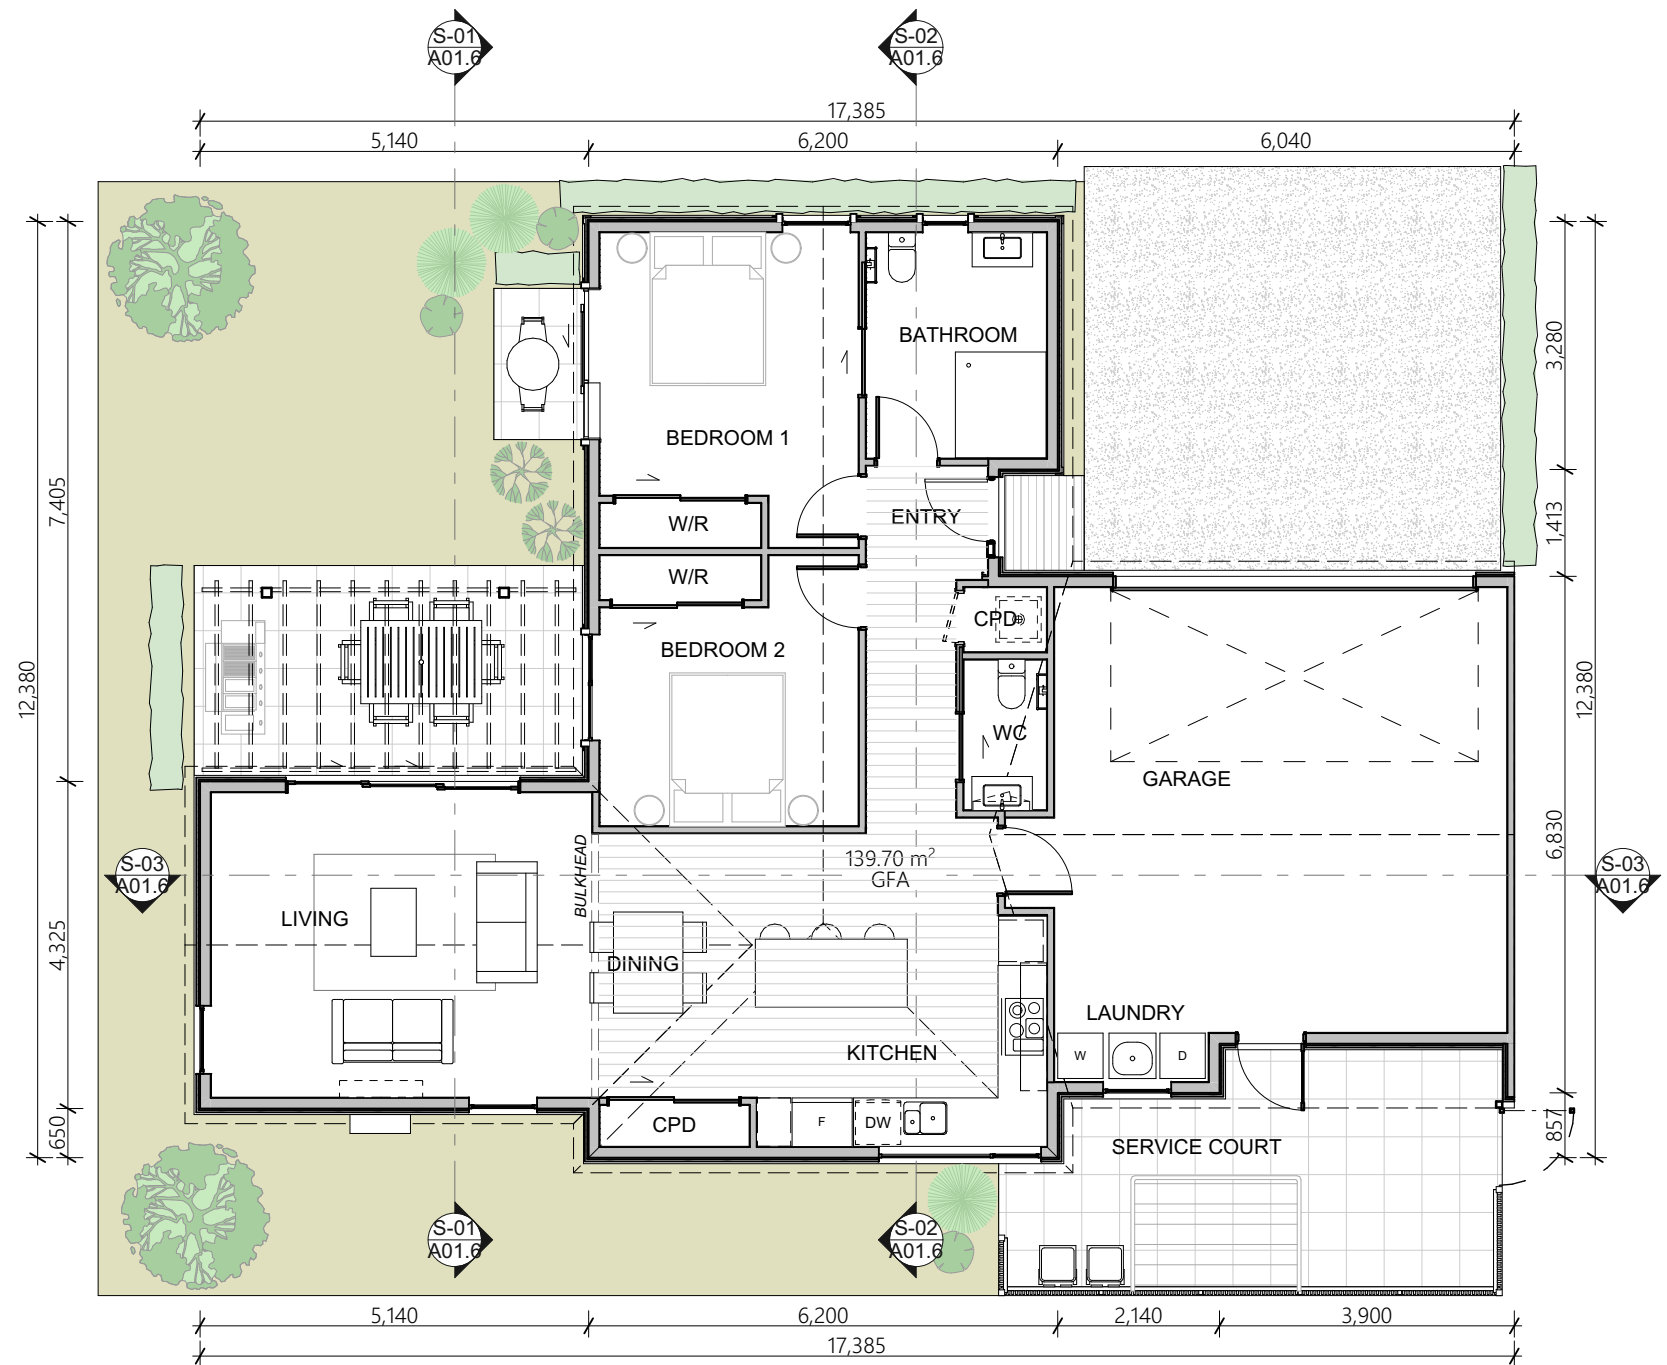

Ground Floor Plan
1:100

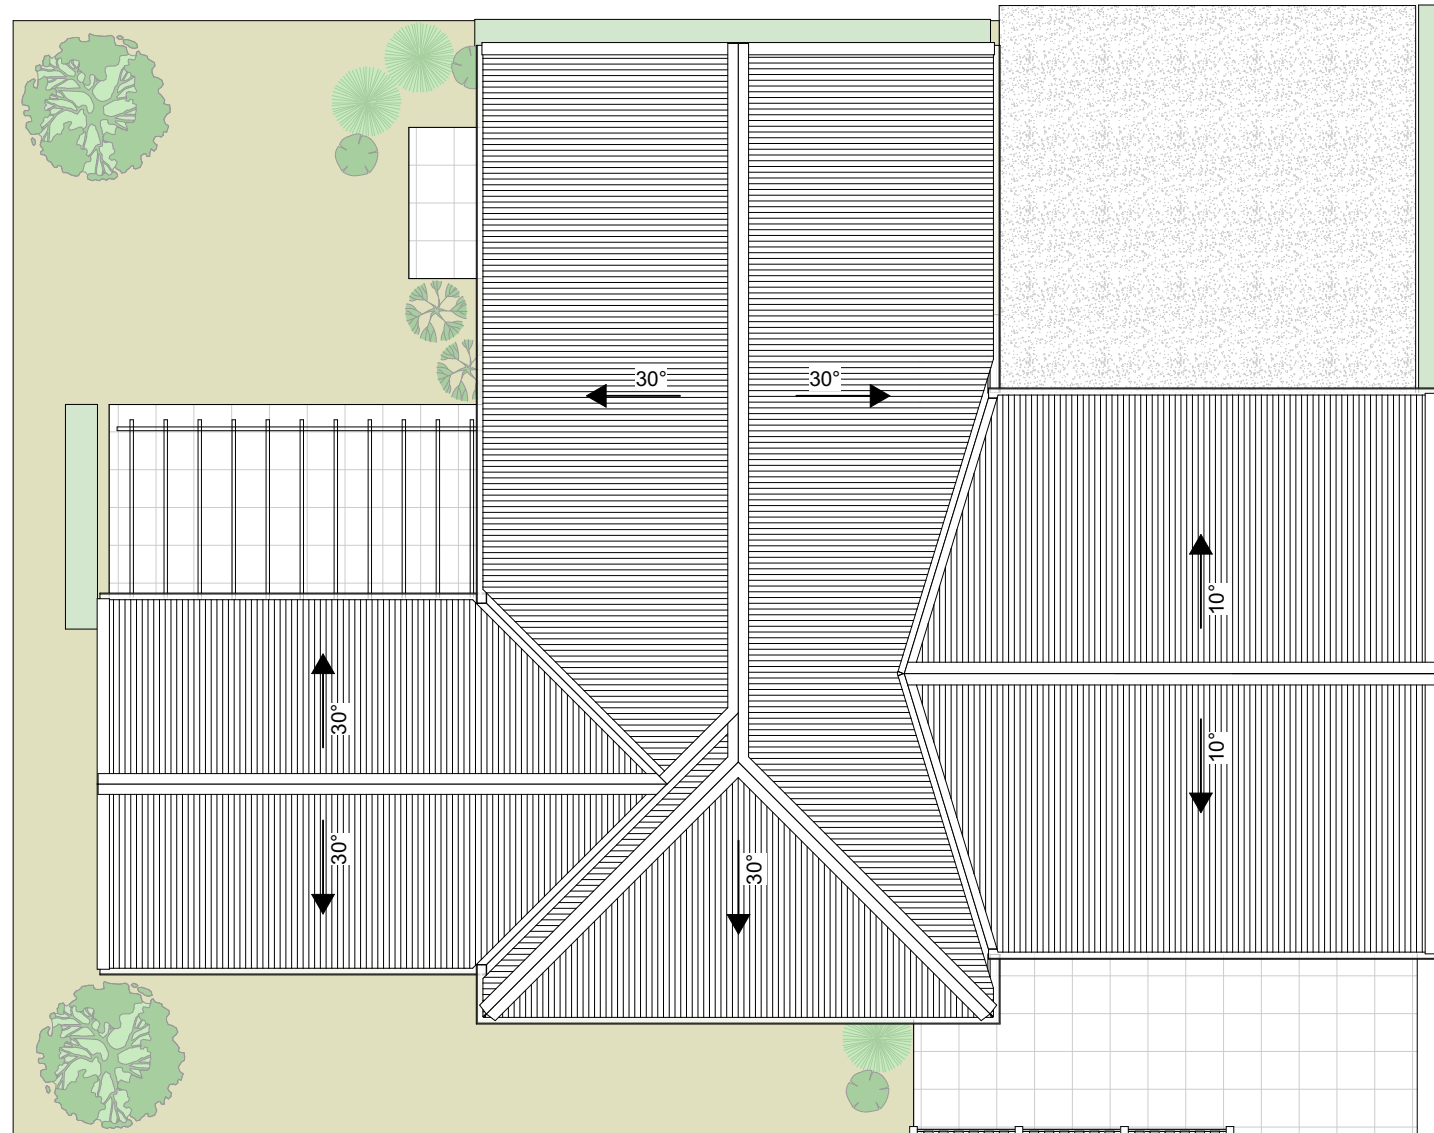

Roof
1:100



East Elevation
1:100




North Elevation
1:100




West Elevation
1:100




South Elevation
1:100

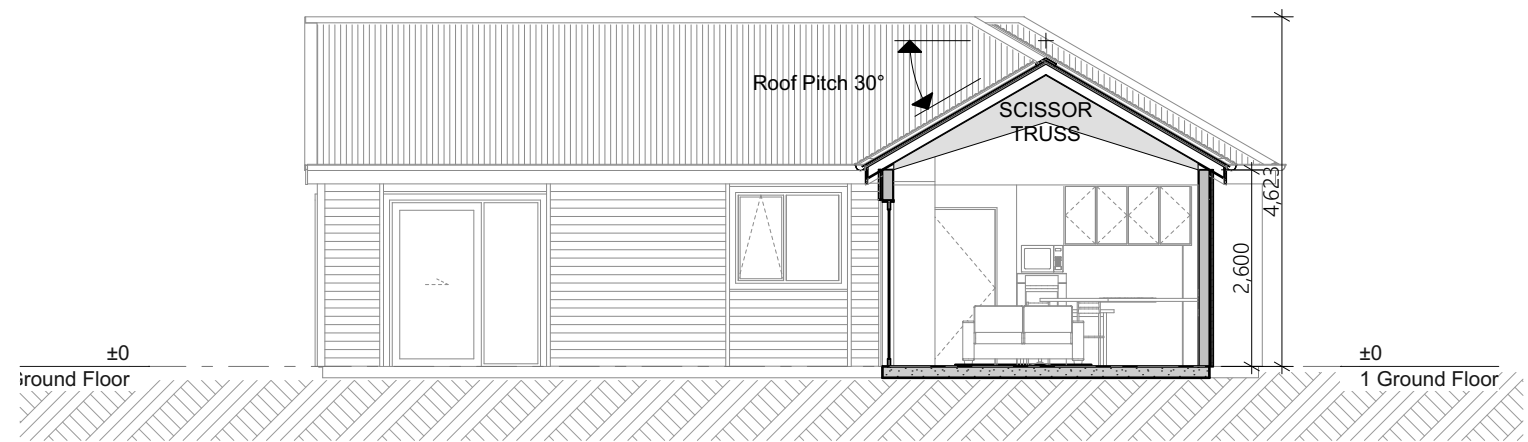

Section 1
1:100

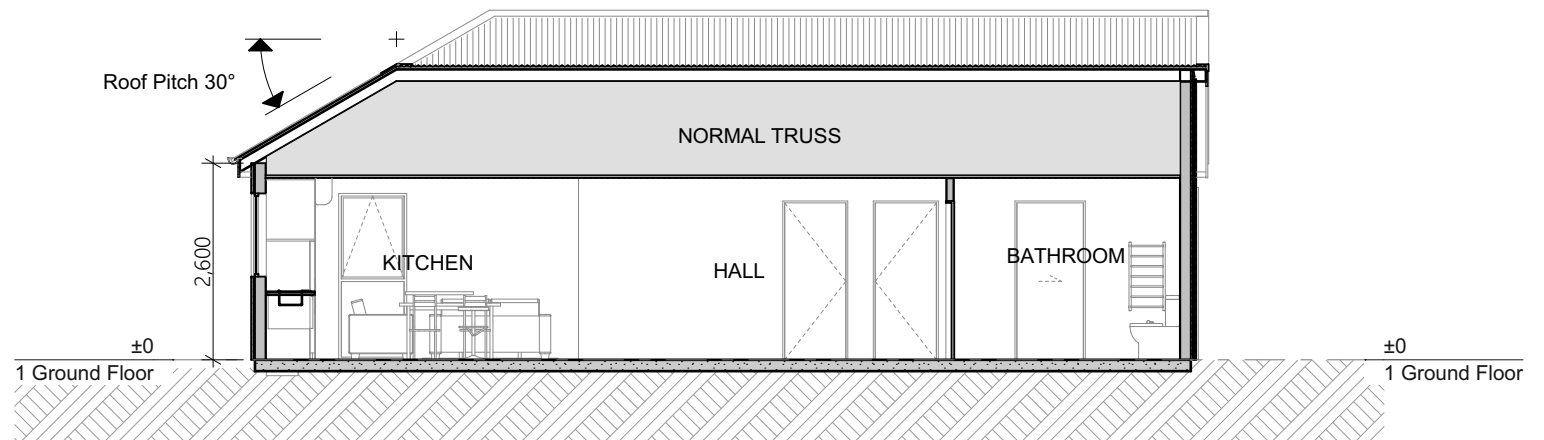

Section 2
1:100

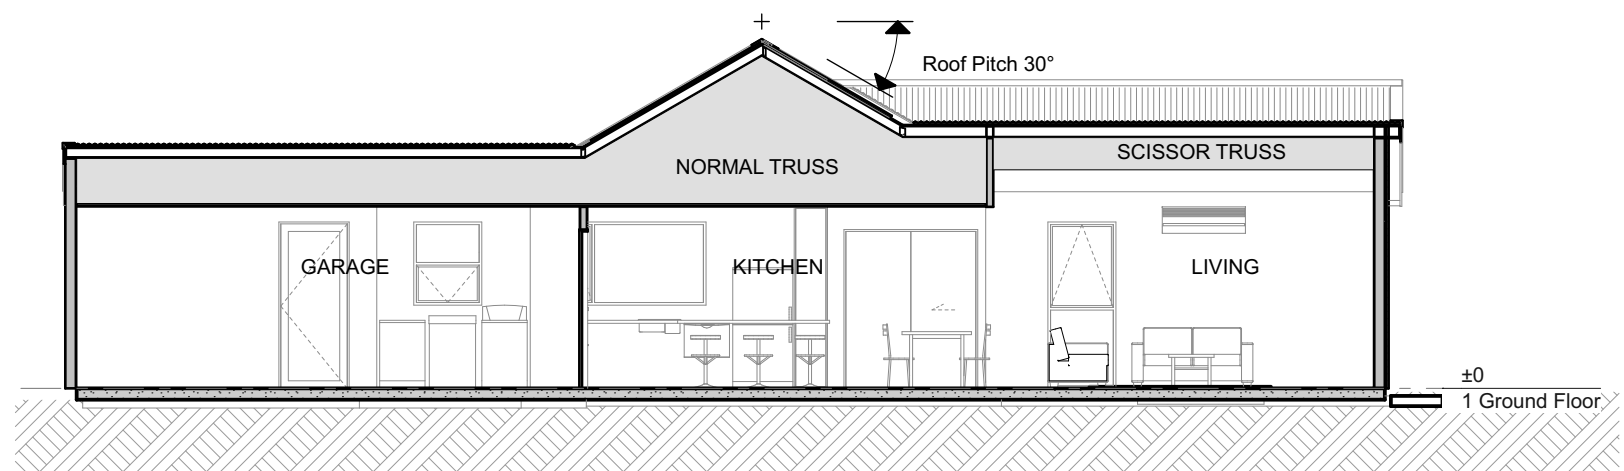


Section 3
1:100

Waimea 2B DG (North)

Resource Consent Issue

ROOF PALETTE

Corrugate Profile
Metal roofing

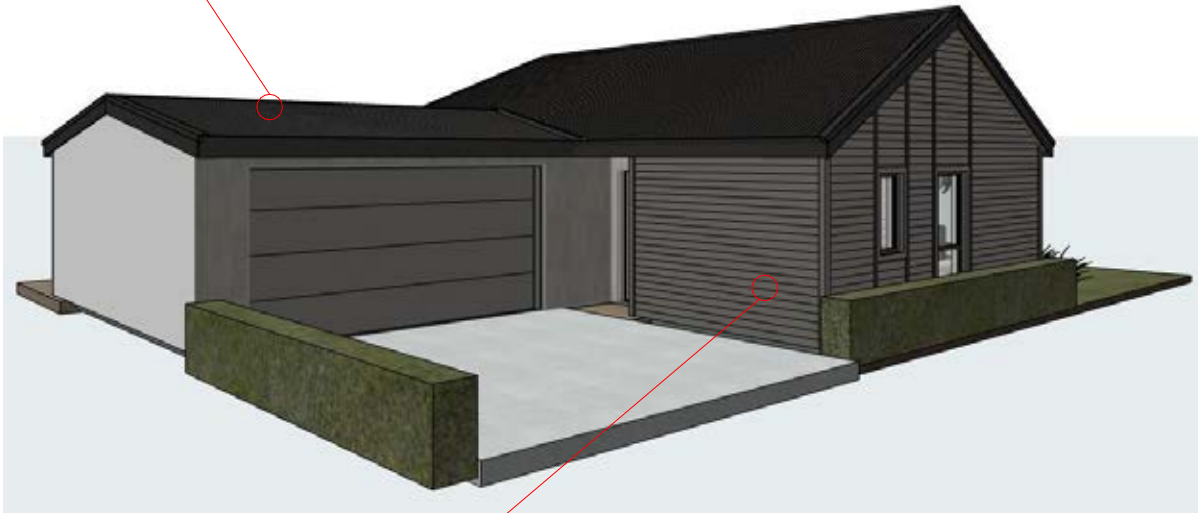

CLADDING PALETTE



StoArmour Panel
Stolit MP Natural Finish




Bevel Back Weather Boards




Resene Quarter Ironsand


Waimea 2B DG (South)

Resource Consent Issue

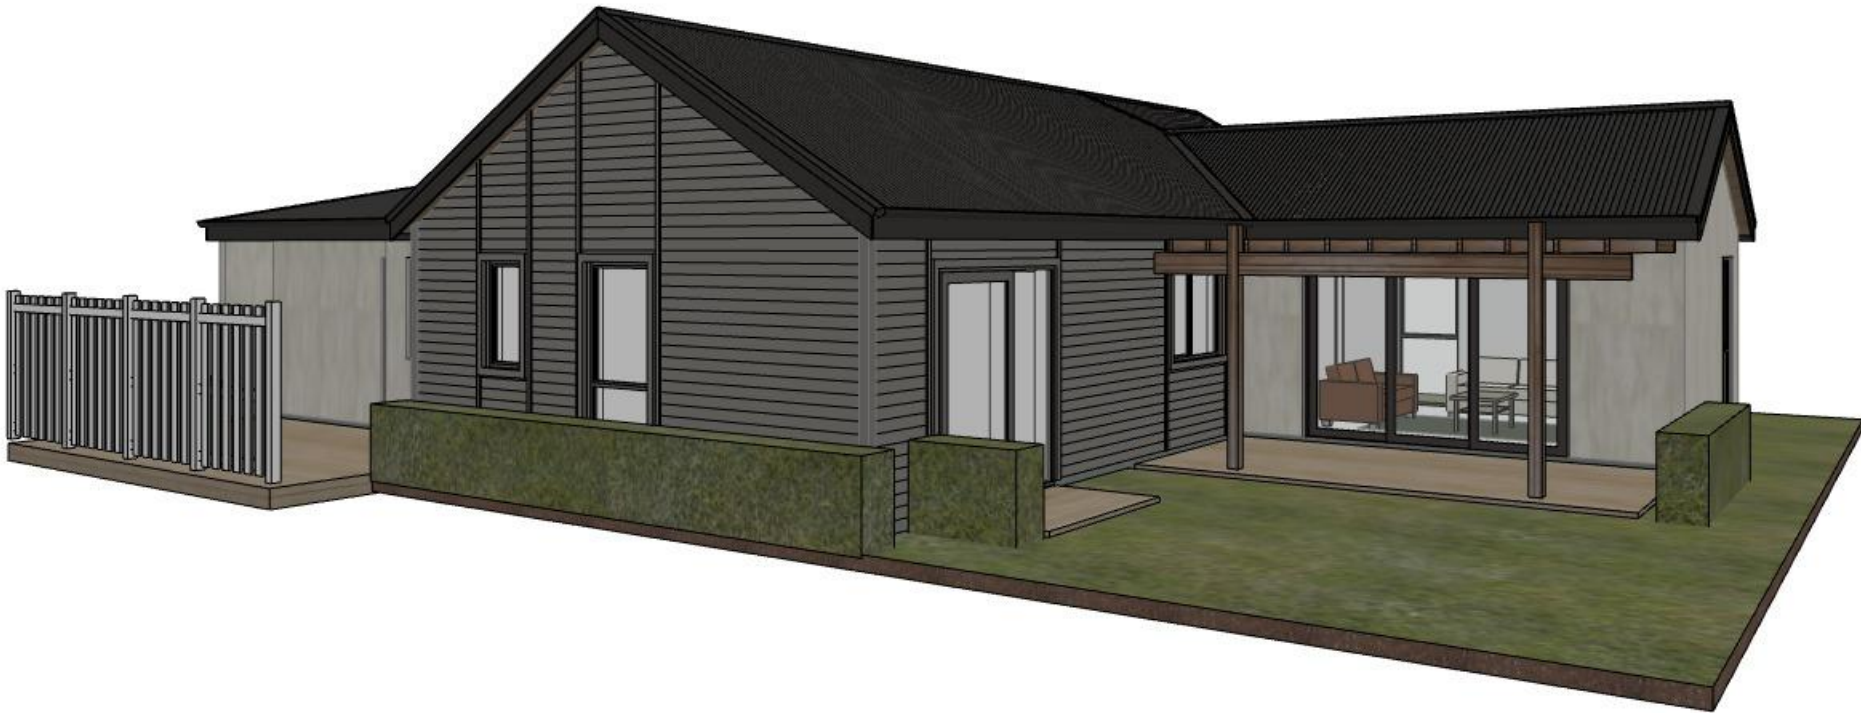

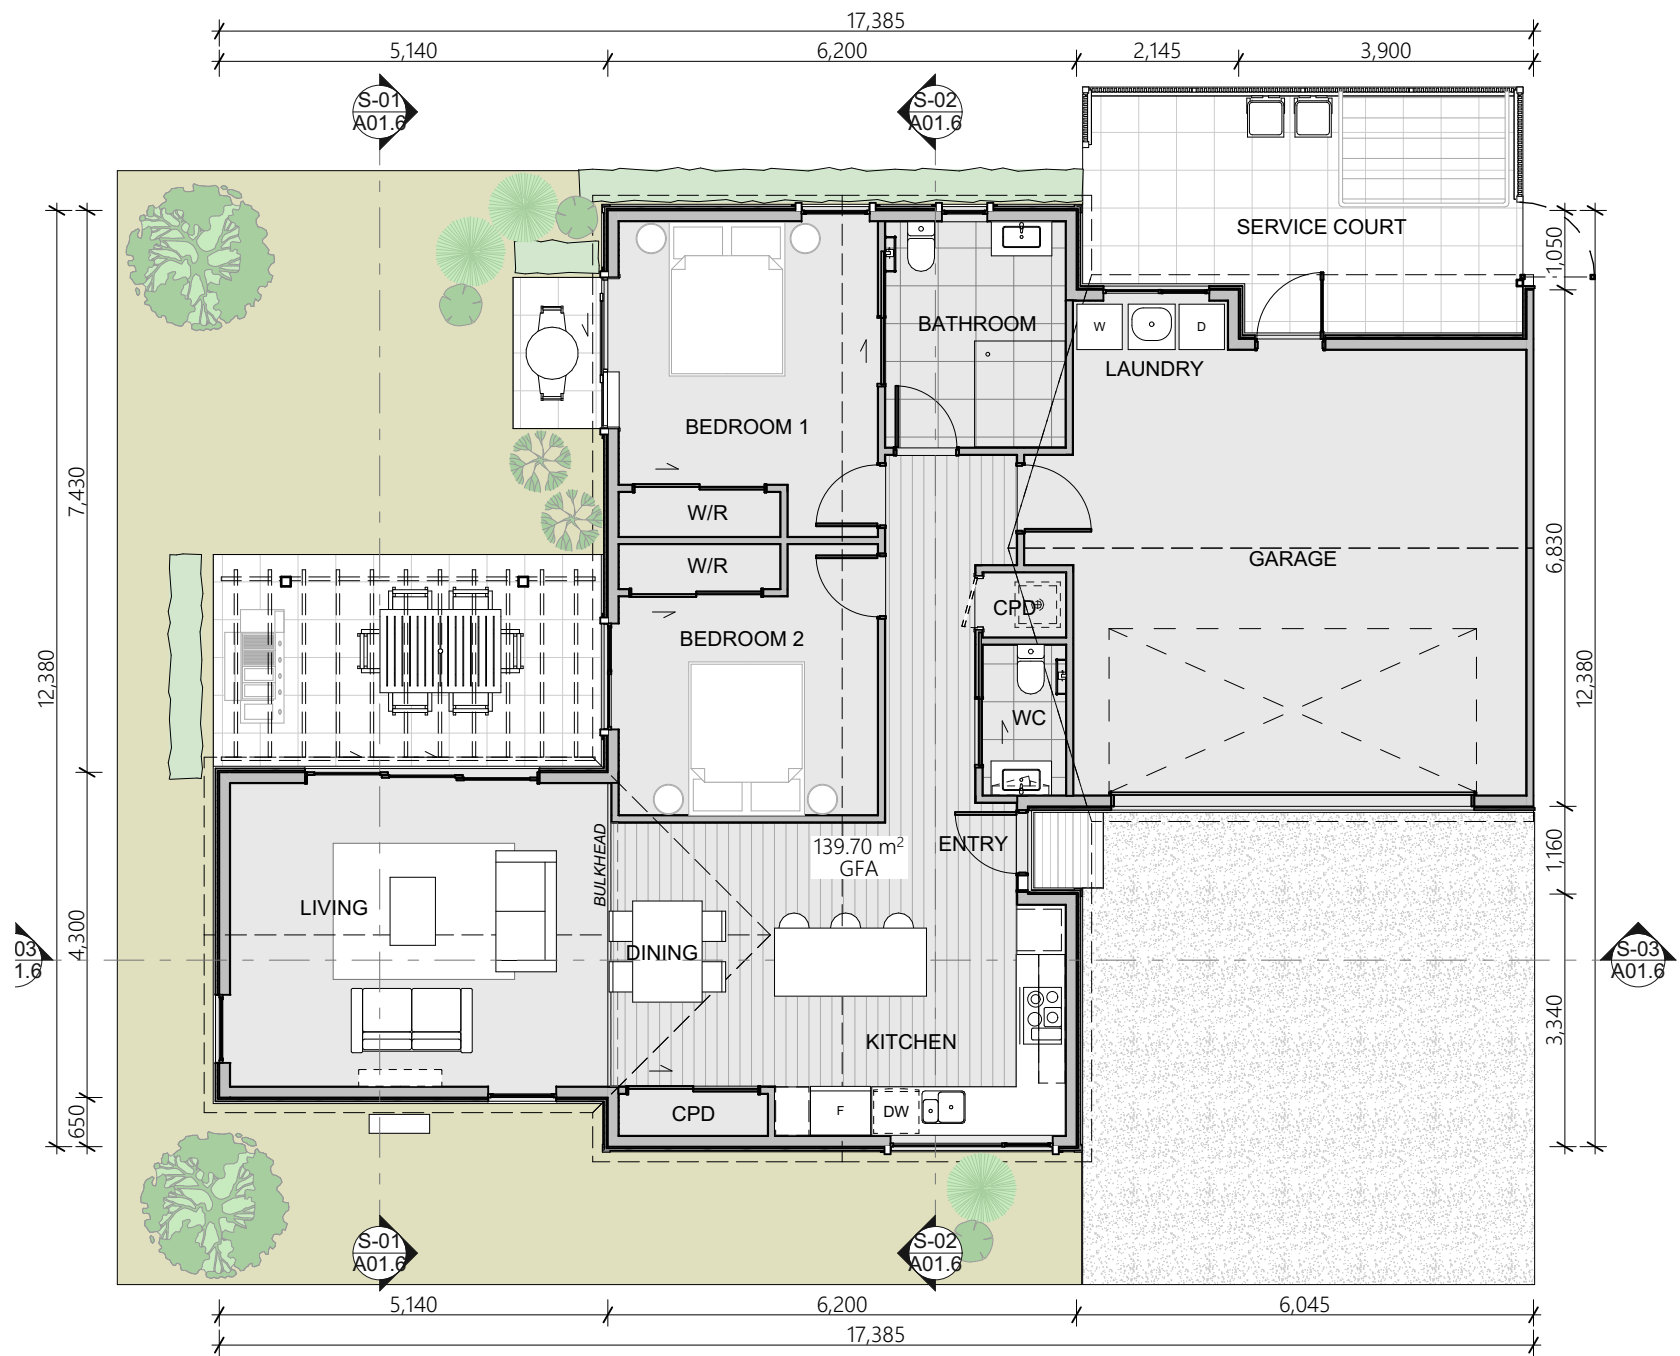


Ground Floor Plan
1:100

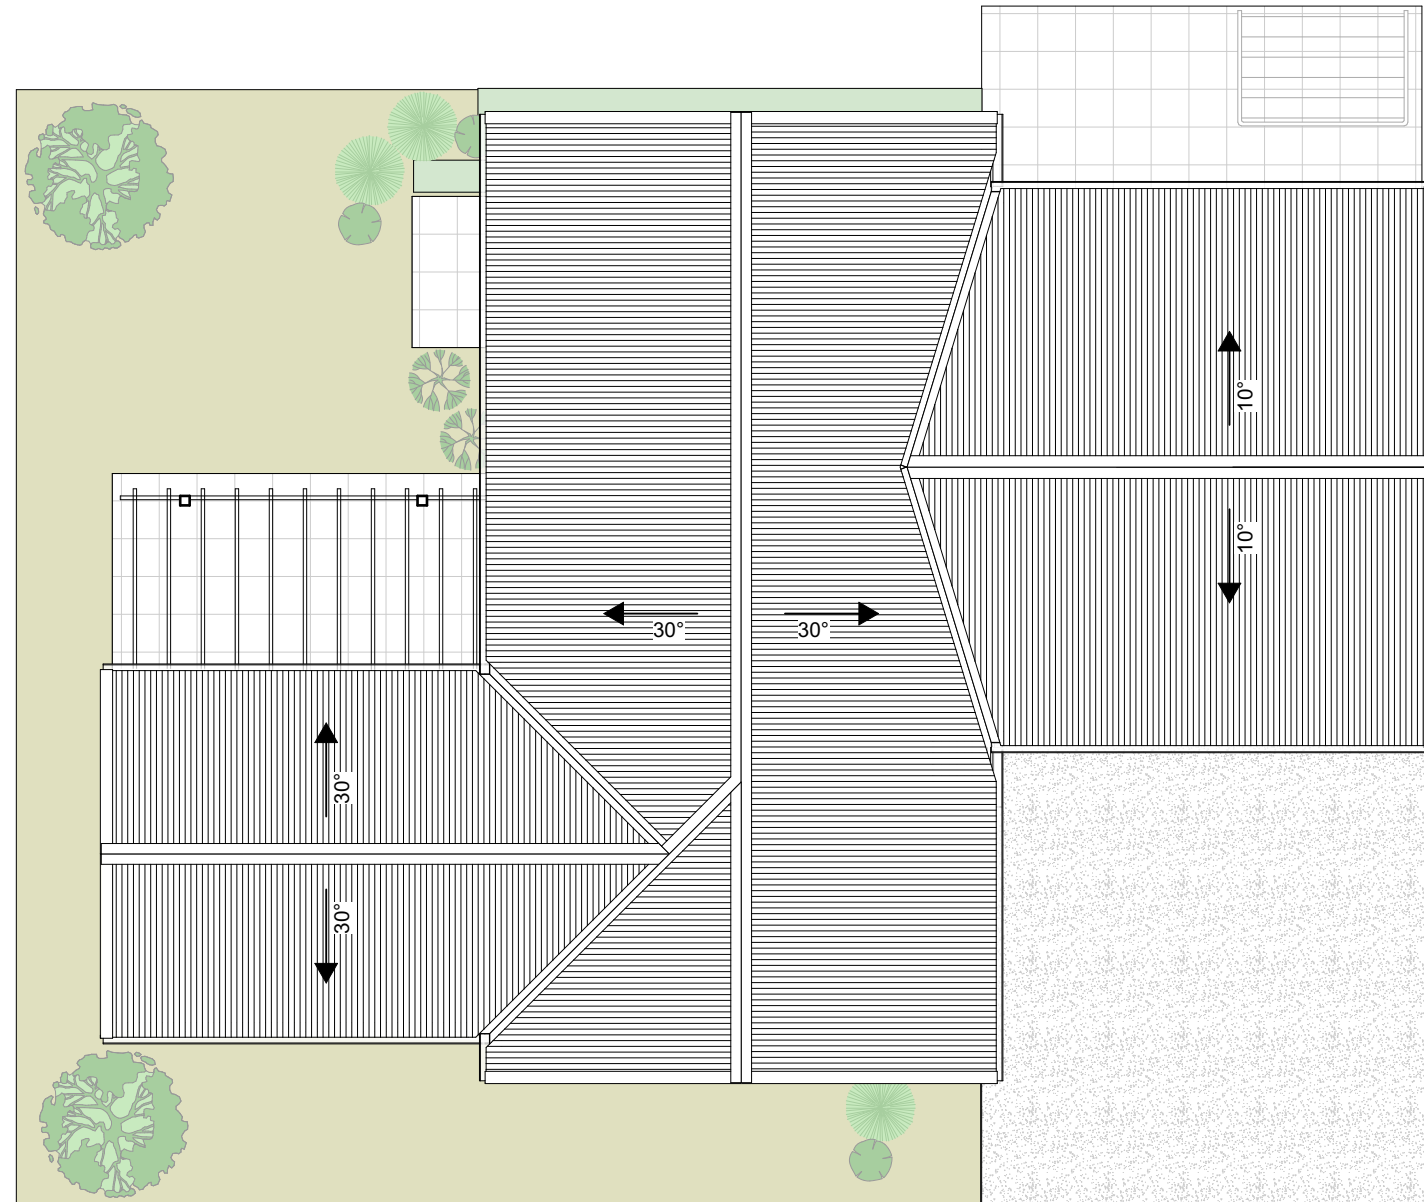

Roof
1:100



East Elevation
1:100

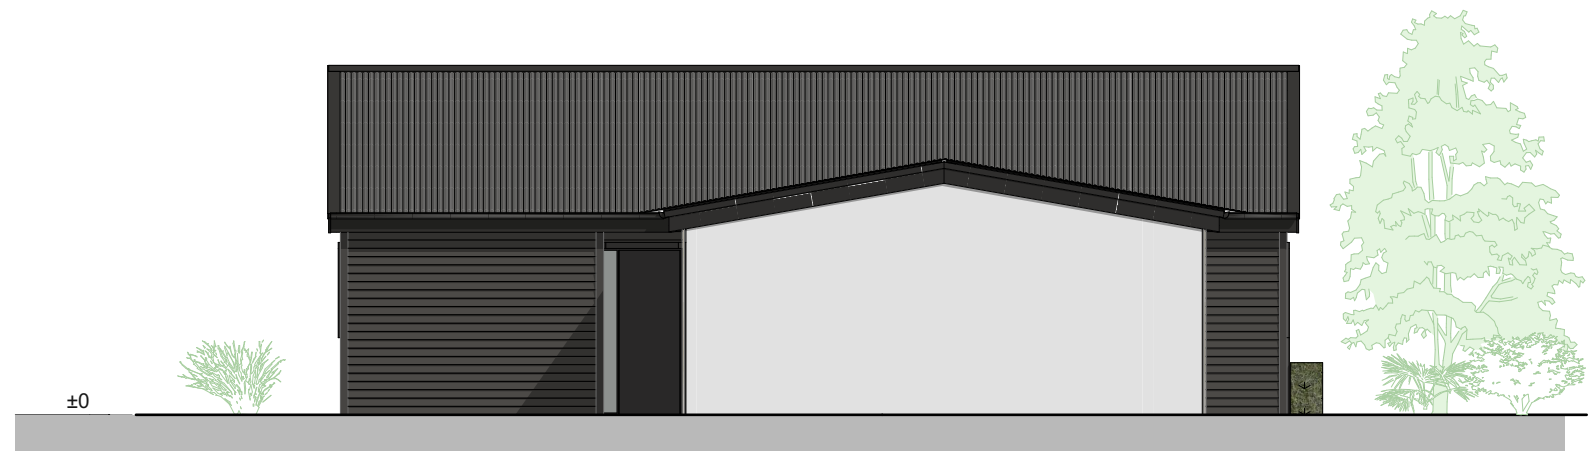


North Elevation
1:100




West Elevation
1:100




South Elevation
1:100

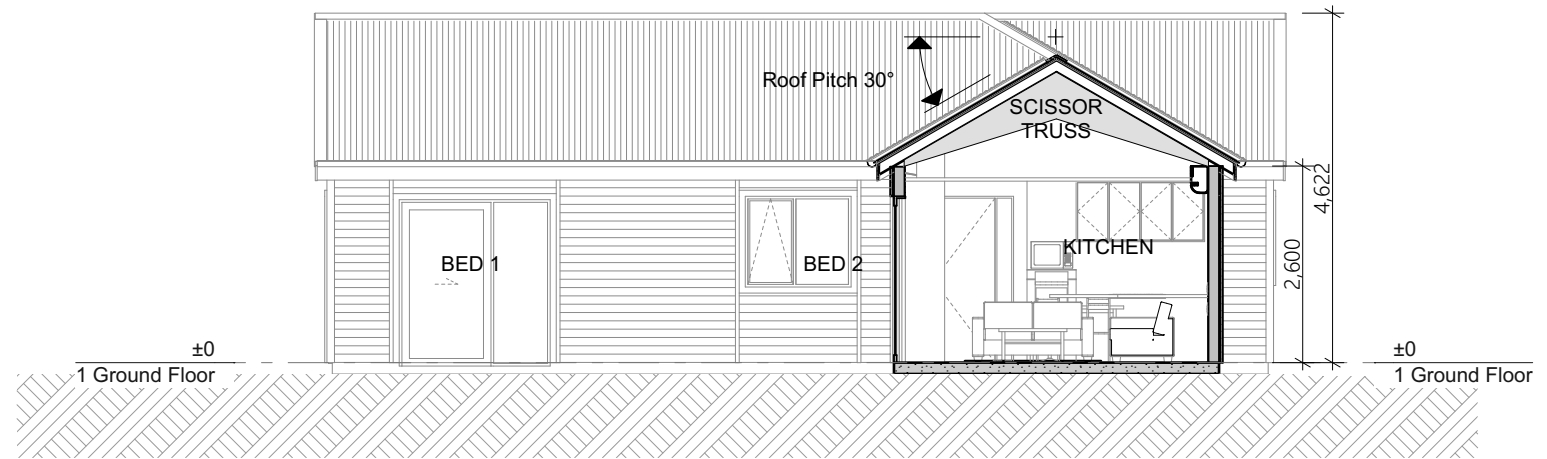

Section 1
1:100

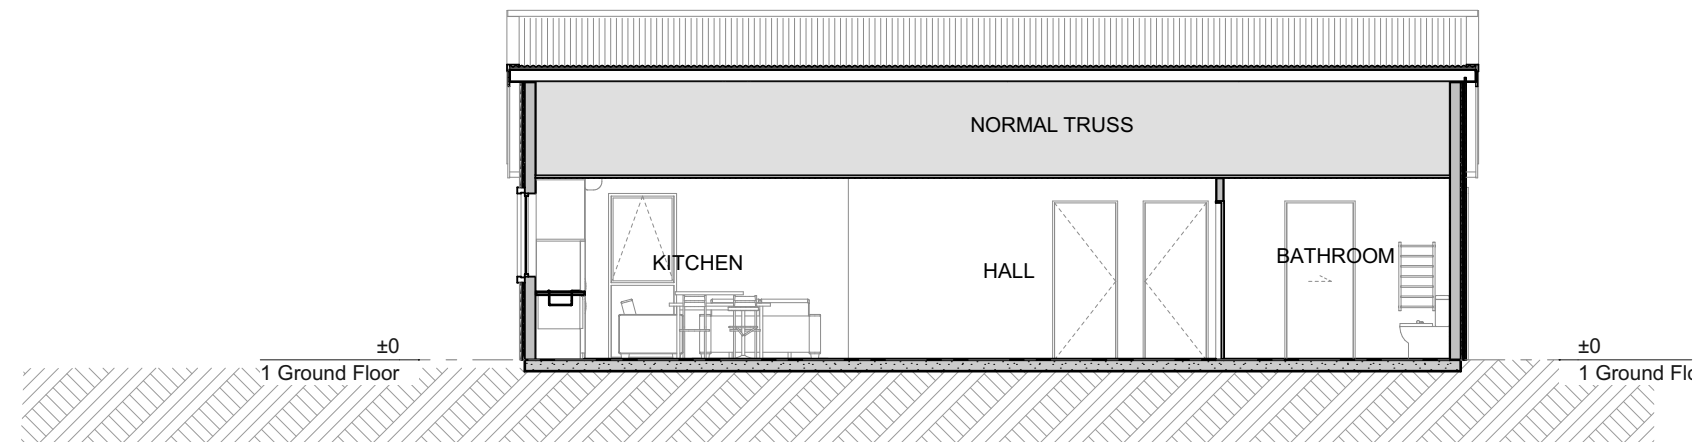

Section 2
1:100

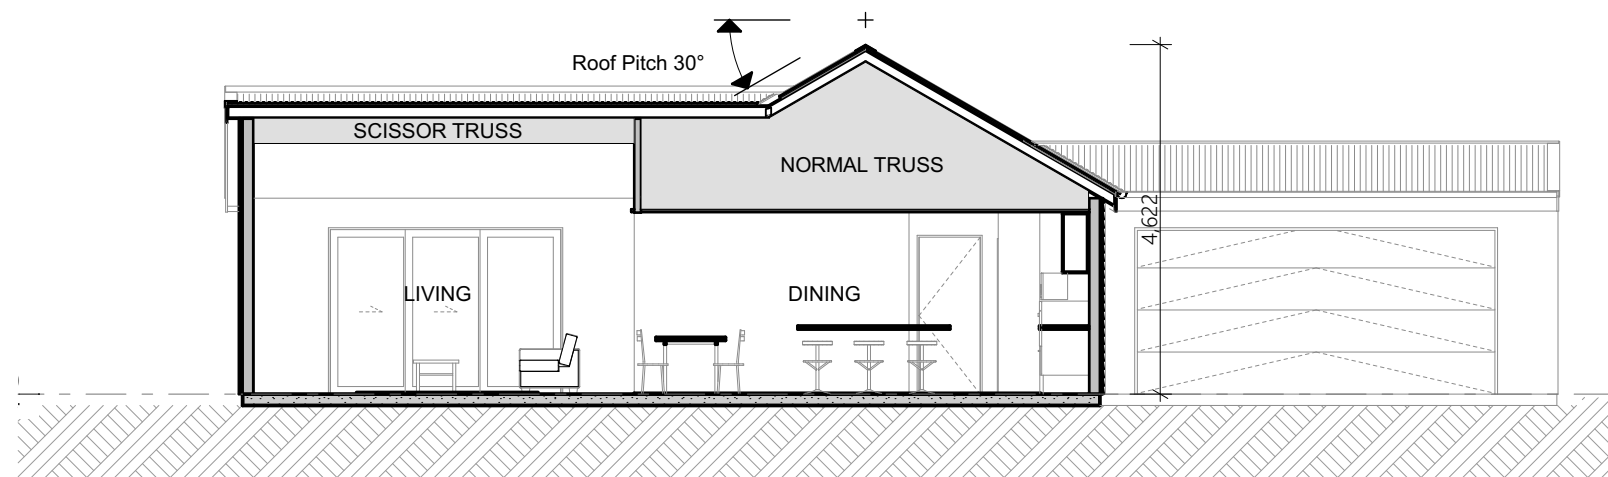


Section 3
1:100

Waimea 2B DG (South)

Resource Consent Issue

ROOF PALETTE

Corrugate Profile
Metal roofing

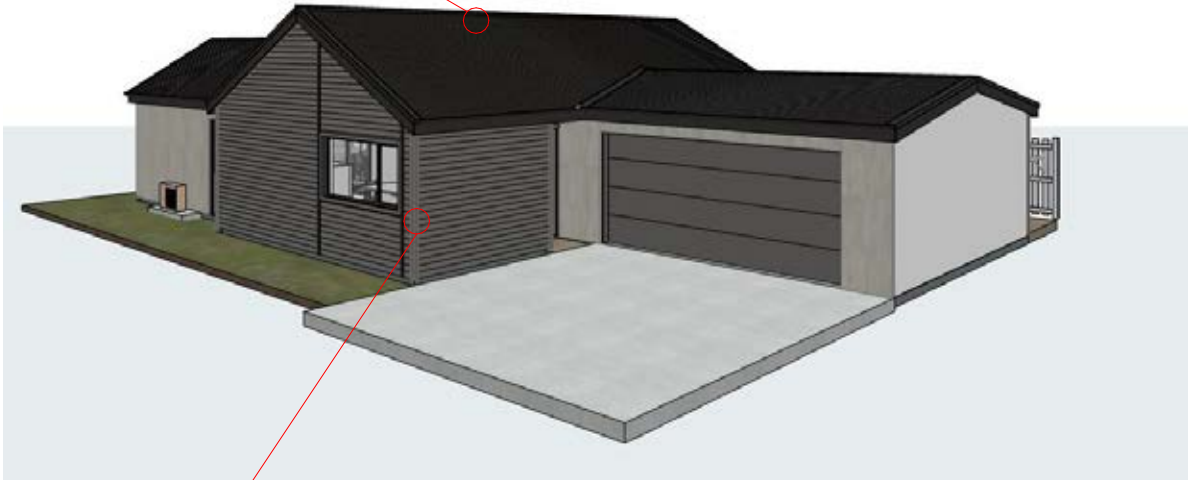

CLADDING PALETTE



StoArmour Panel
Stolit MP Natural Finish



Bevel Back Weather Boards




Resene Quarter Ironsand


Waimea 3B SG (North)

Resource Consent Issue



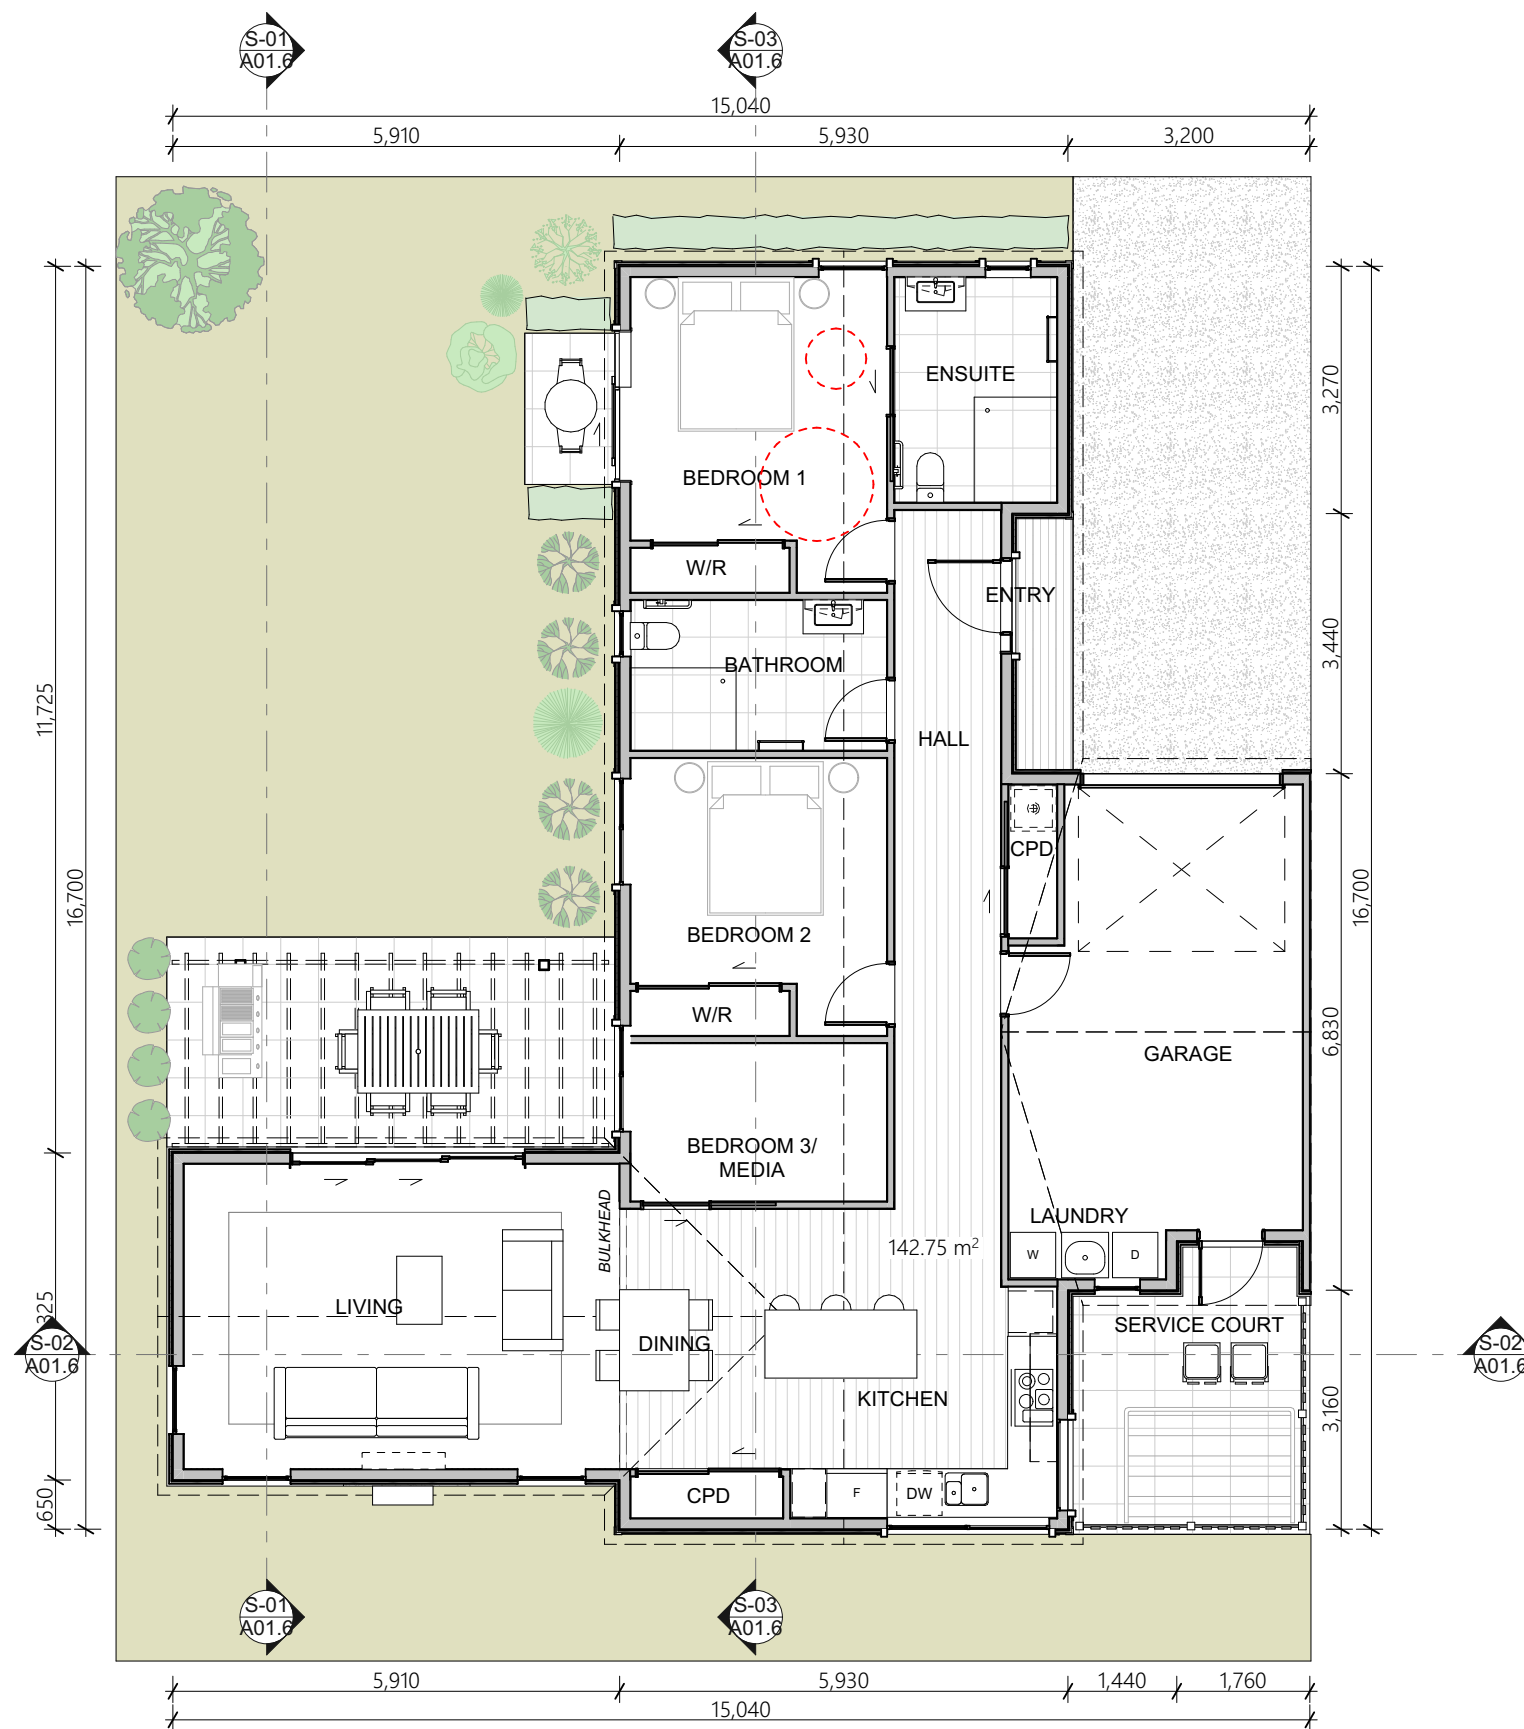


Ground Floor Plan
1:100

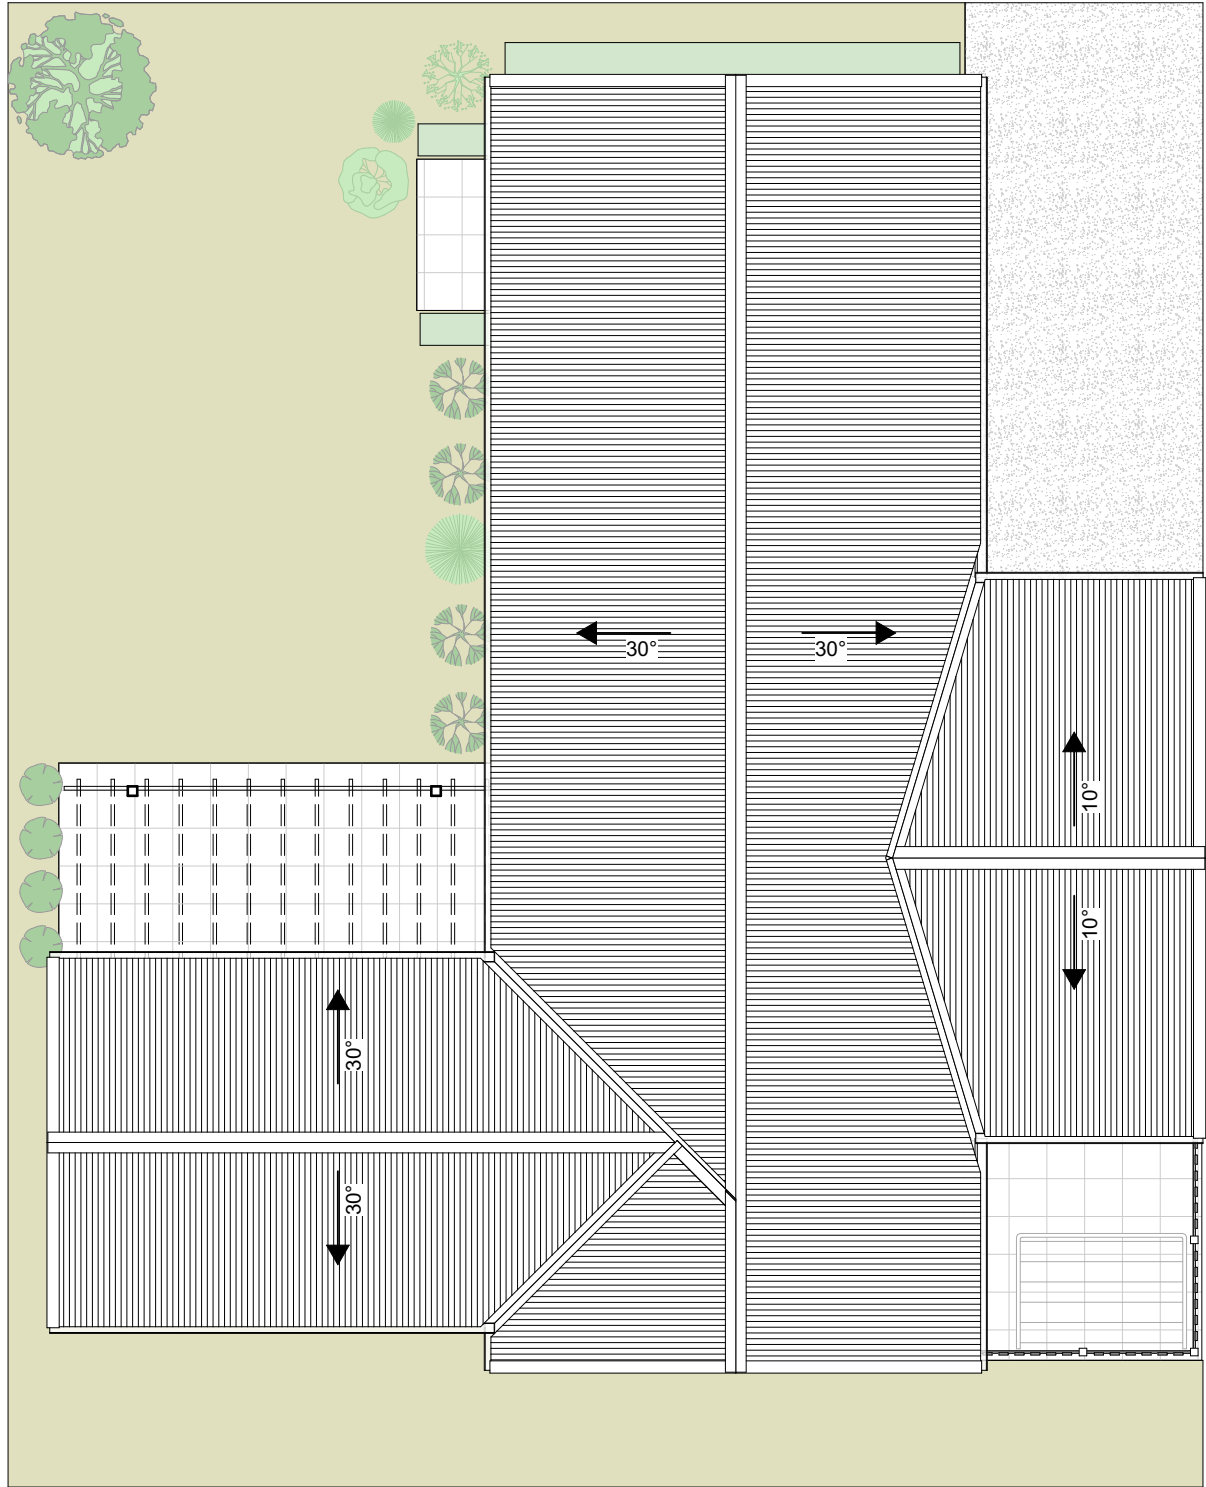


Roof
1:100



East Elevation
1:100

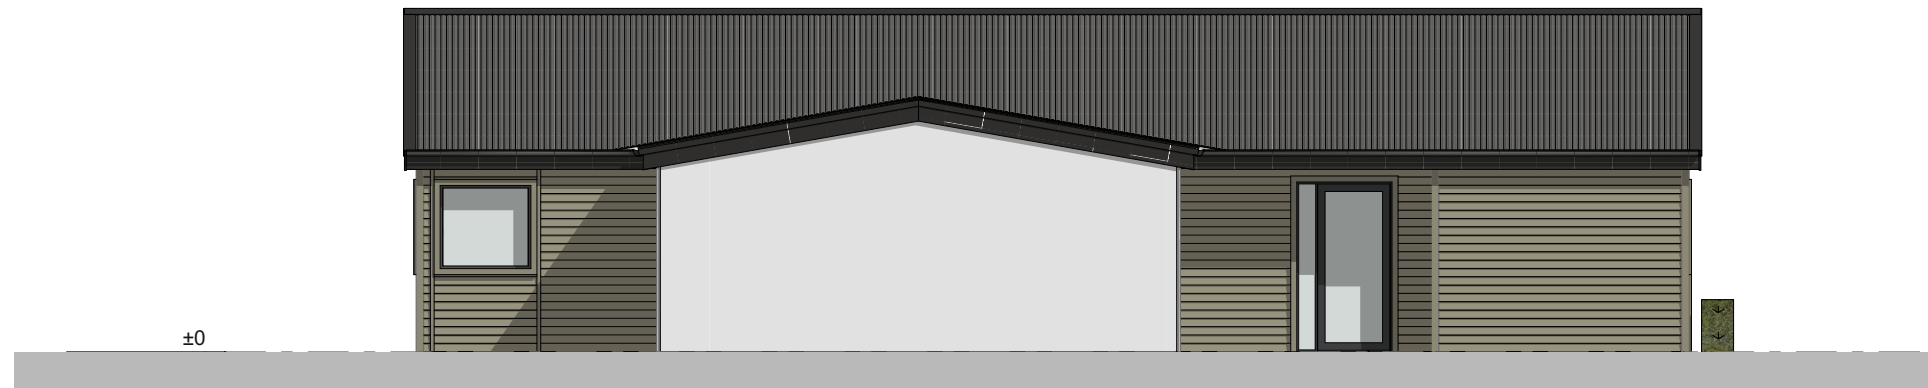




North Elevation
1:100

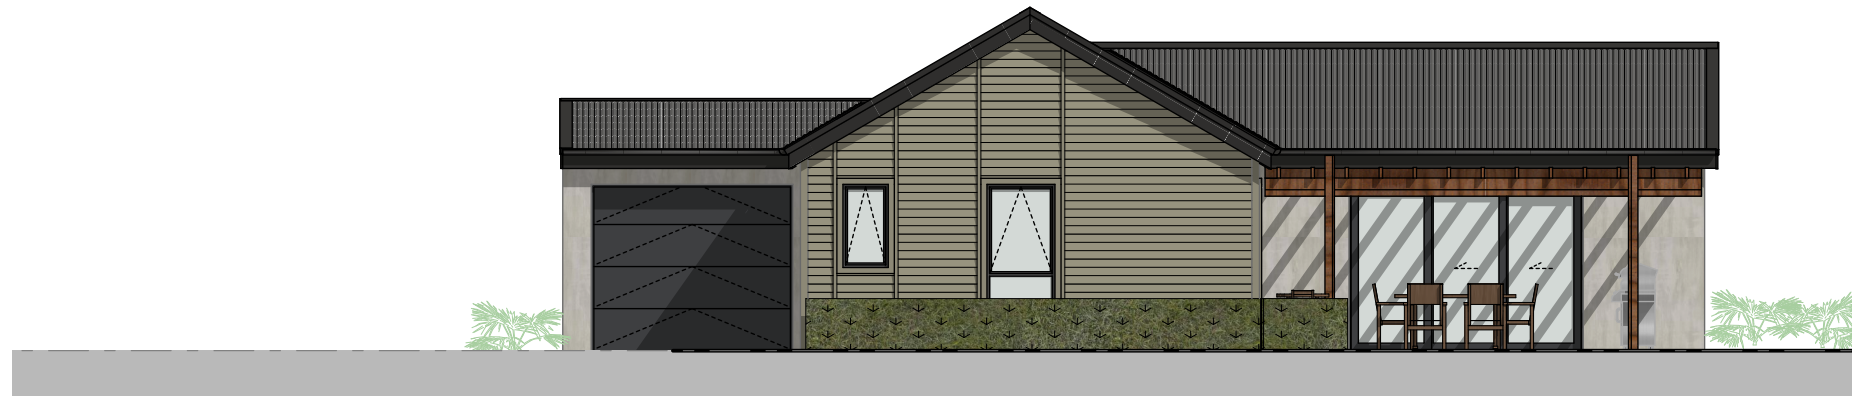

West Elevation
1:100



South Elevation
1:100

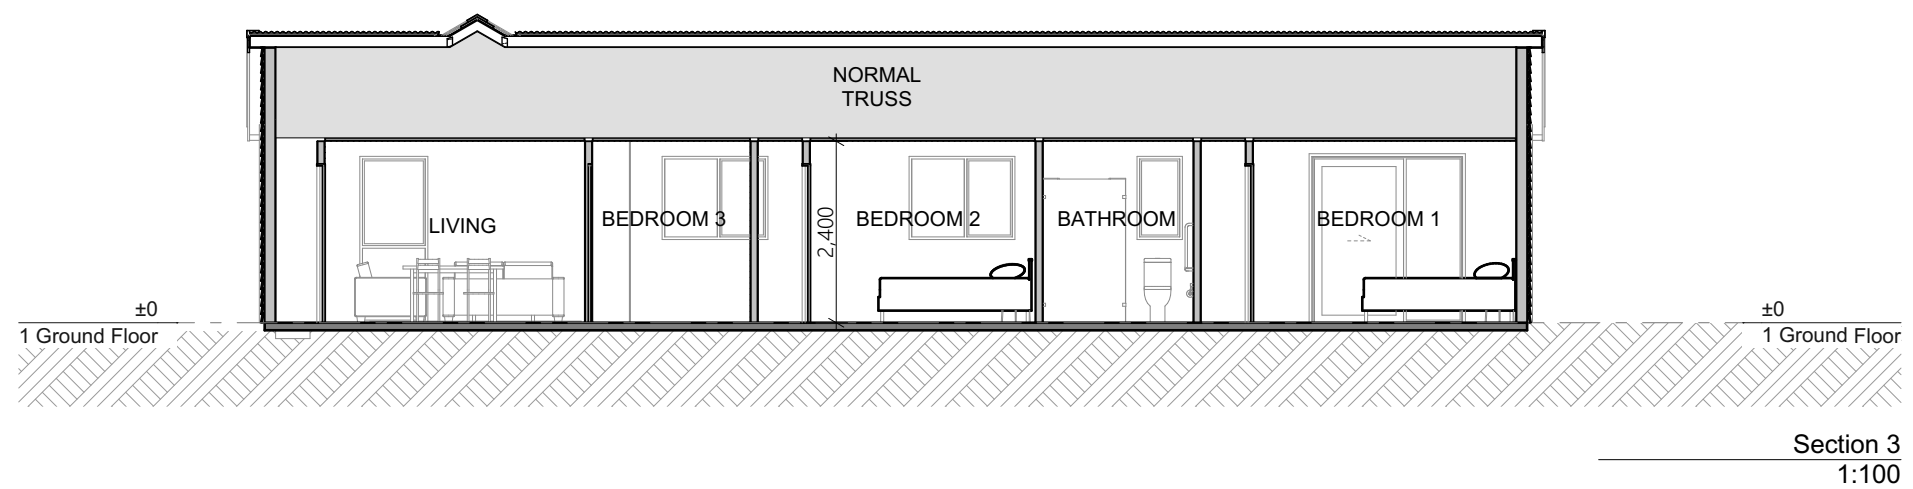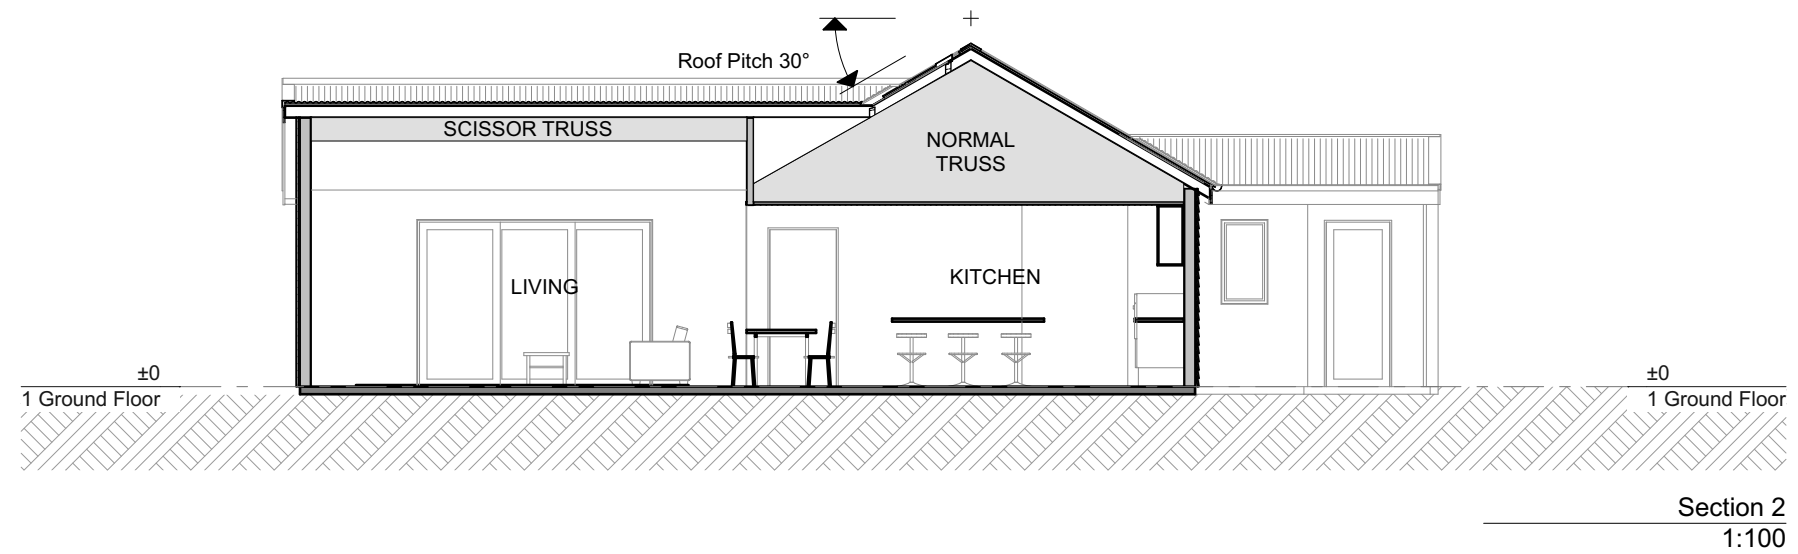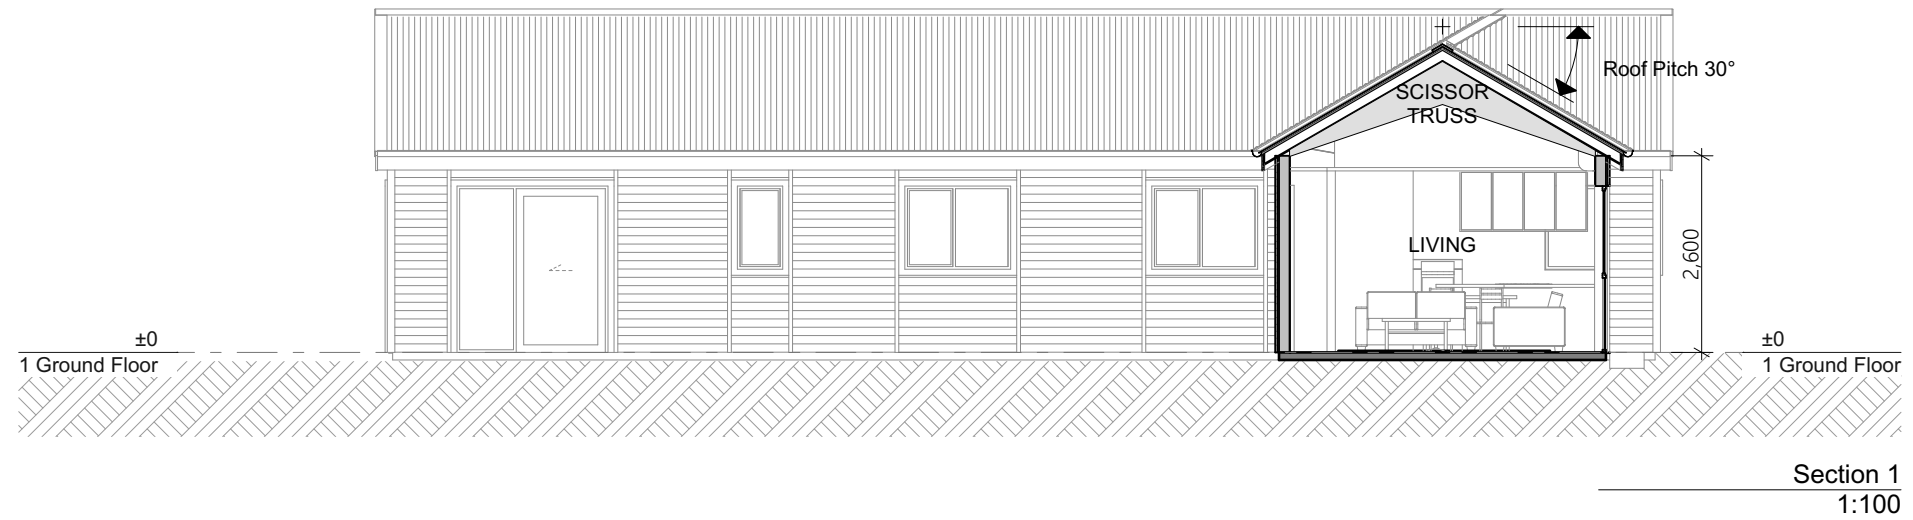


Waimea 3B SG (North)

Resource Consent Issue

ROOF PALETTE

Corrugate Profile
Metal roofing

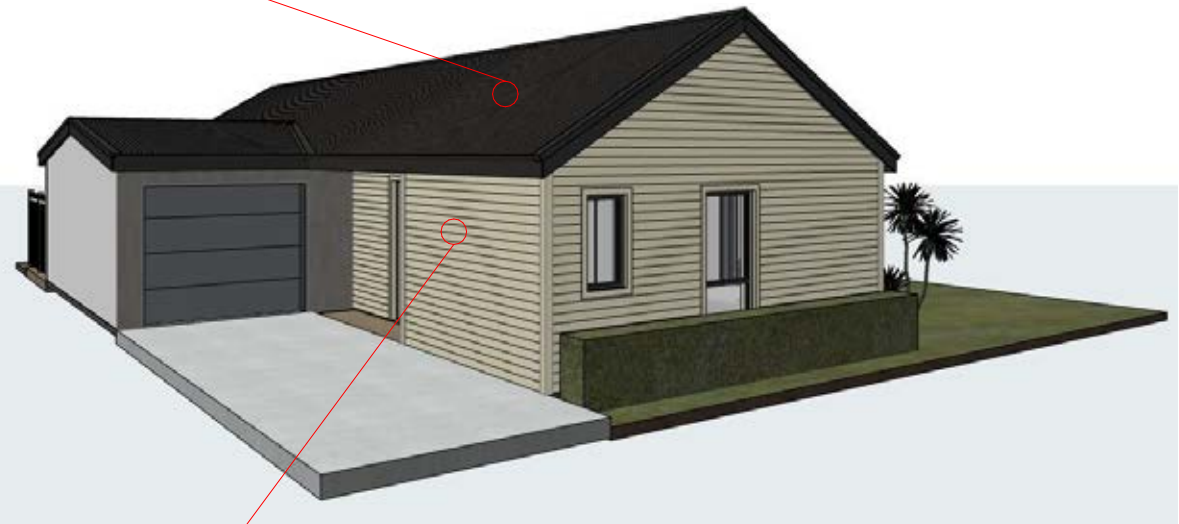

CLADDING PALETTE



Sto Easy Render, or Similar



Bevel Back Weather Boards



Resene Triple Ash