


NOTES:

1. AERIAL IMAGERY SOURCED FROM LINZ DATA SERVICE, LICENSED BY LINZ FOR RE-USE UNDER THE CREATIVE COMMONS ATTRIBUTION 4.0 NEW ZEALAND LICENCE (CC BY 4.0), DATED 2025.
2. KERBLINES, PROPERTY BOUNDARIES AND BUILDING OUTLINES SOURCED FROM WCC, LICENSED BY WCC FOR RE-USE UNDER THE CREATIVE COMMONS ATTRIBUTION 4.0 NEW ZEALAND LICENCE (CC BY 4.0), DATED 2001.



300 mm
200
100
50
0 10 mm

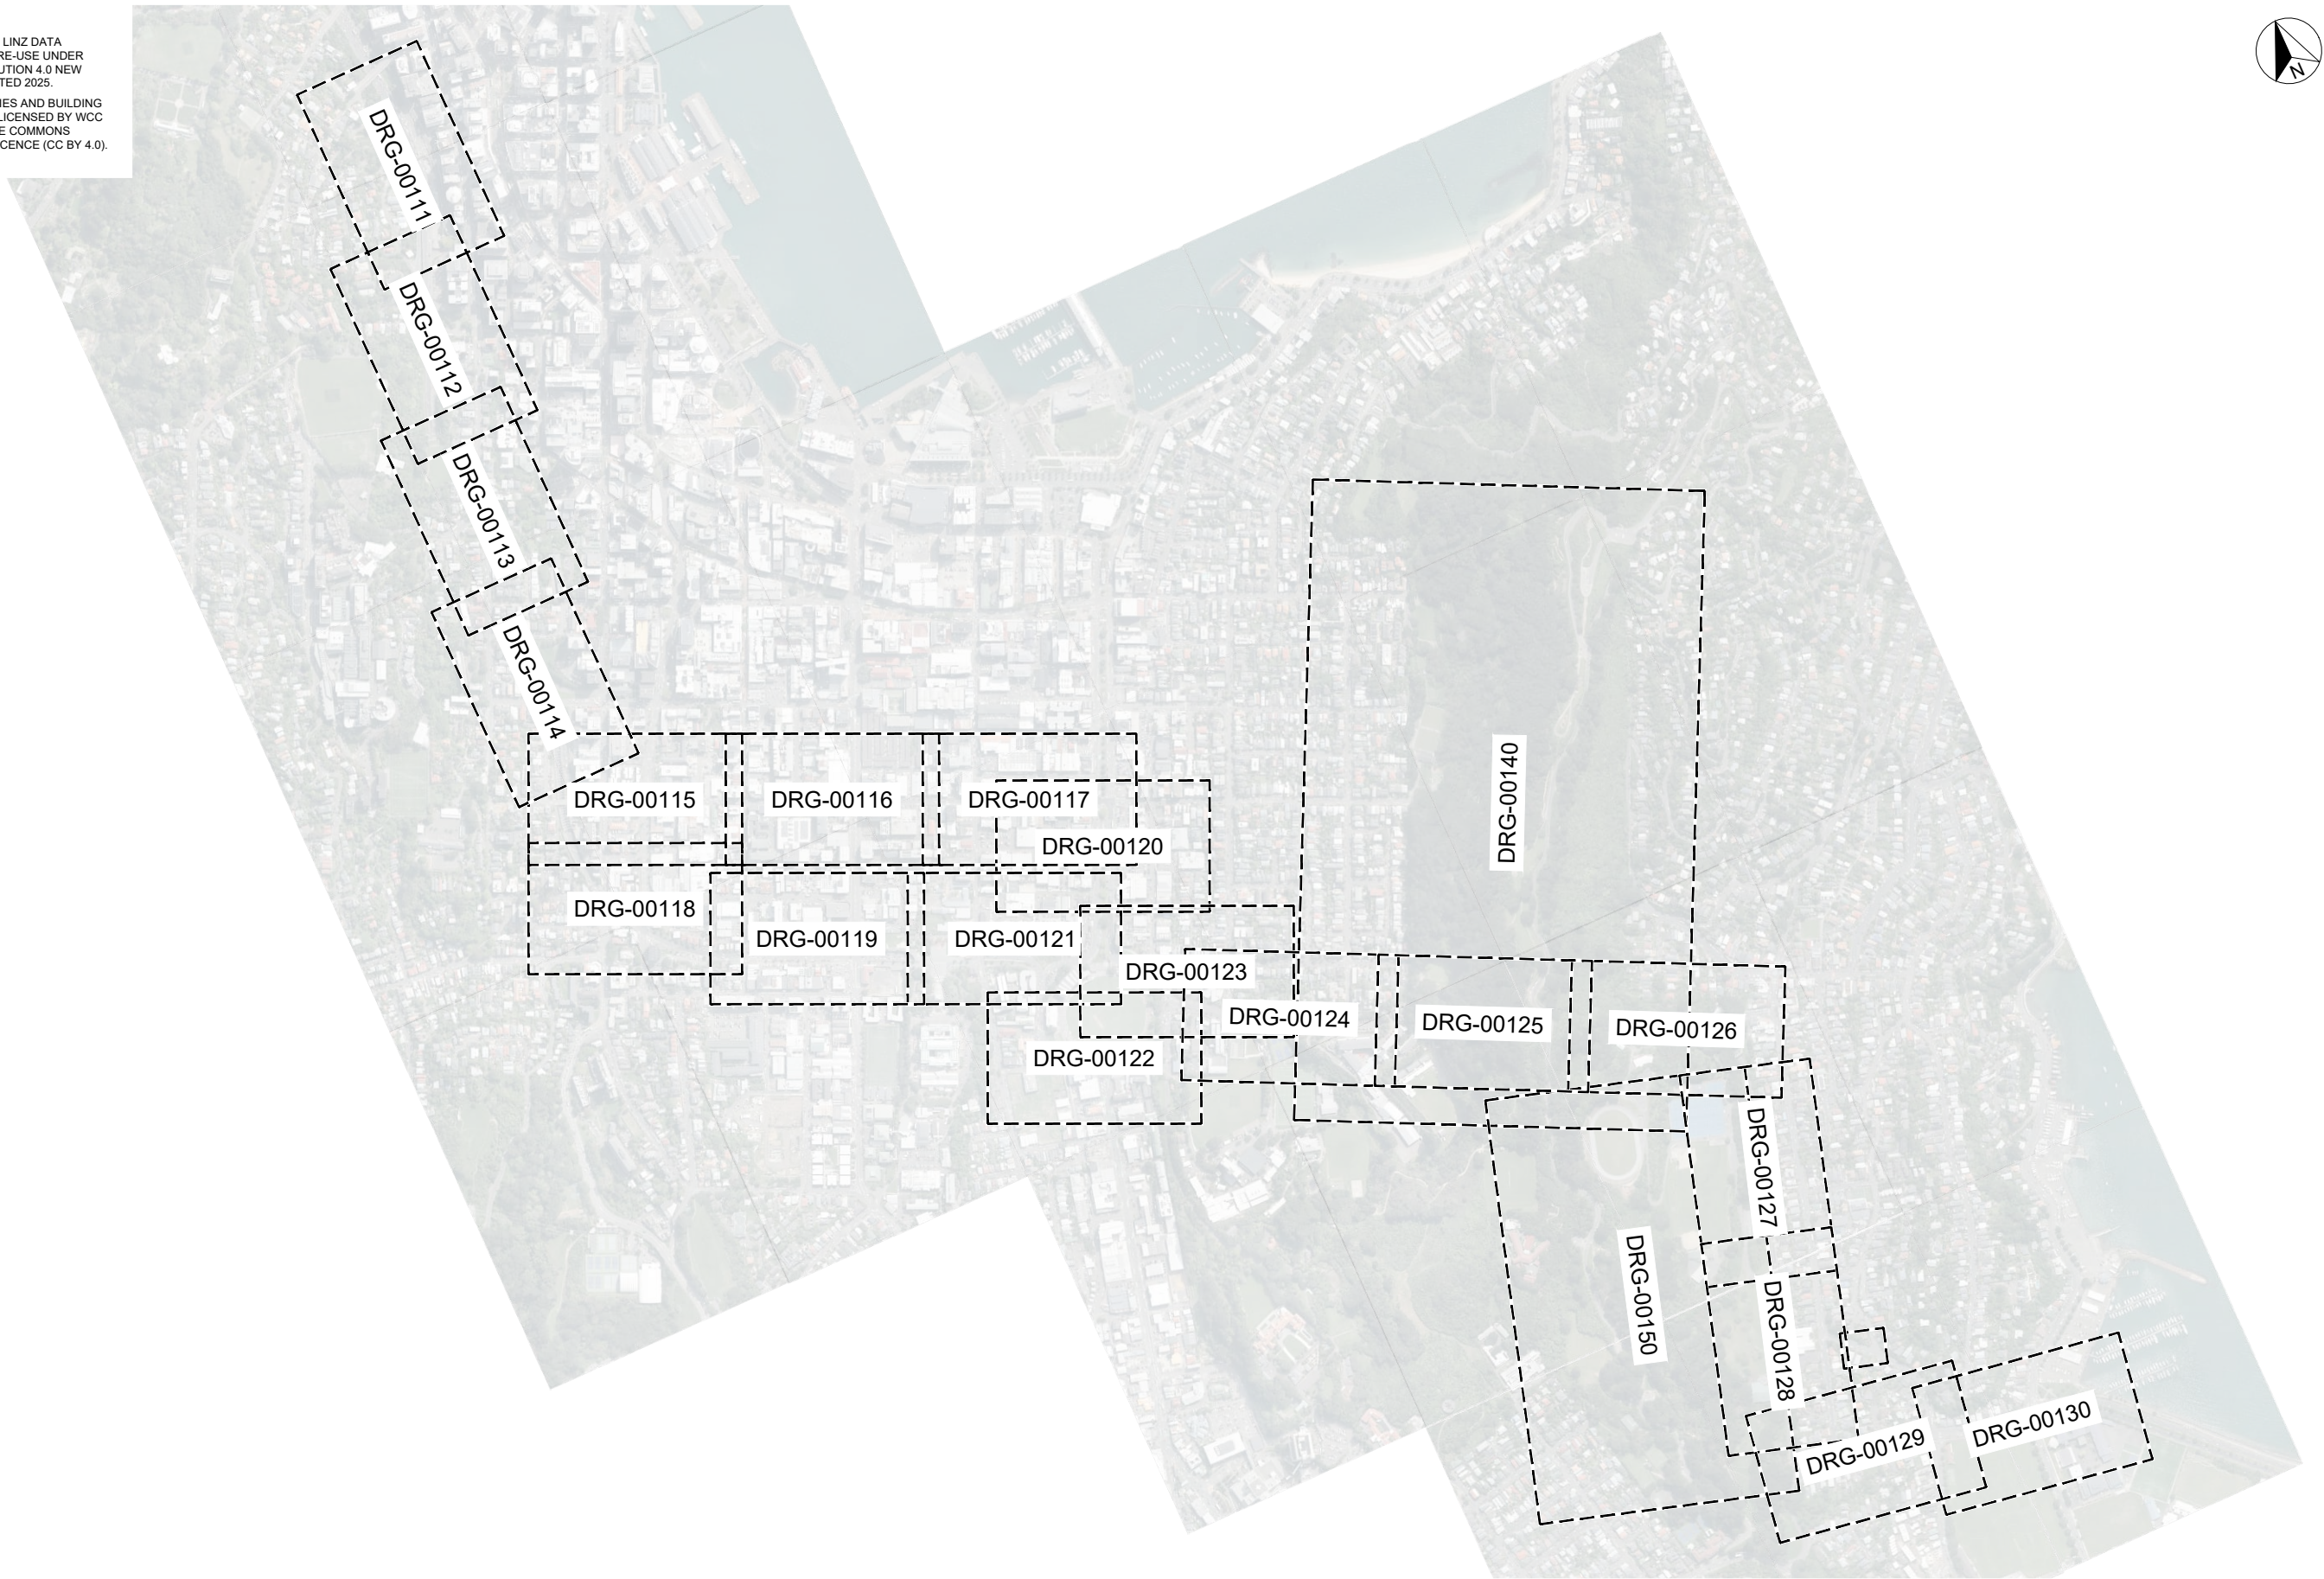

REVISION	AMENDMENT	APPROVED	DATE
A	CONSENT DESIGN	ES	2026-07-09




GENERAL

SCALES			ORIGINAL SIZE
NOT TO SCALE			A1
DRAWN	DESIGNED	APPROVED	
Q. O'SHAUGHNESSY	Q. O'SHAUGHNESSY	E. SUTTON	
DRAWING VERIFIED	DESIGN VERIFIED	APPROVED DATE	
S. THORNTON	S. THORNTON	2026-07-09	

CONSENT DESIGN

PROJECT			
NZ TRANSPORT AGENCY			
WELLINGTON			
STATE HIGHWAY 1 WELLINGTON IMPROVEMENTS			
TITLE			
GENERAL ARRANGEMENT			
SHEET LAYOUT			
WSP PROJECT NO.	PROJ-ORIG-VOL-LOC-TYPE	SHEET NO.	REVISION
5-C4434.01	SH1WI-DES-00-GEN-DRG	00110	A

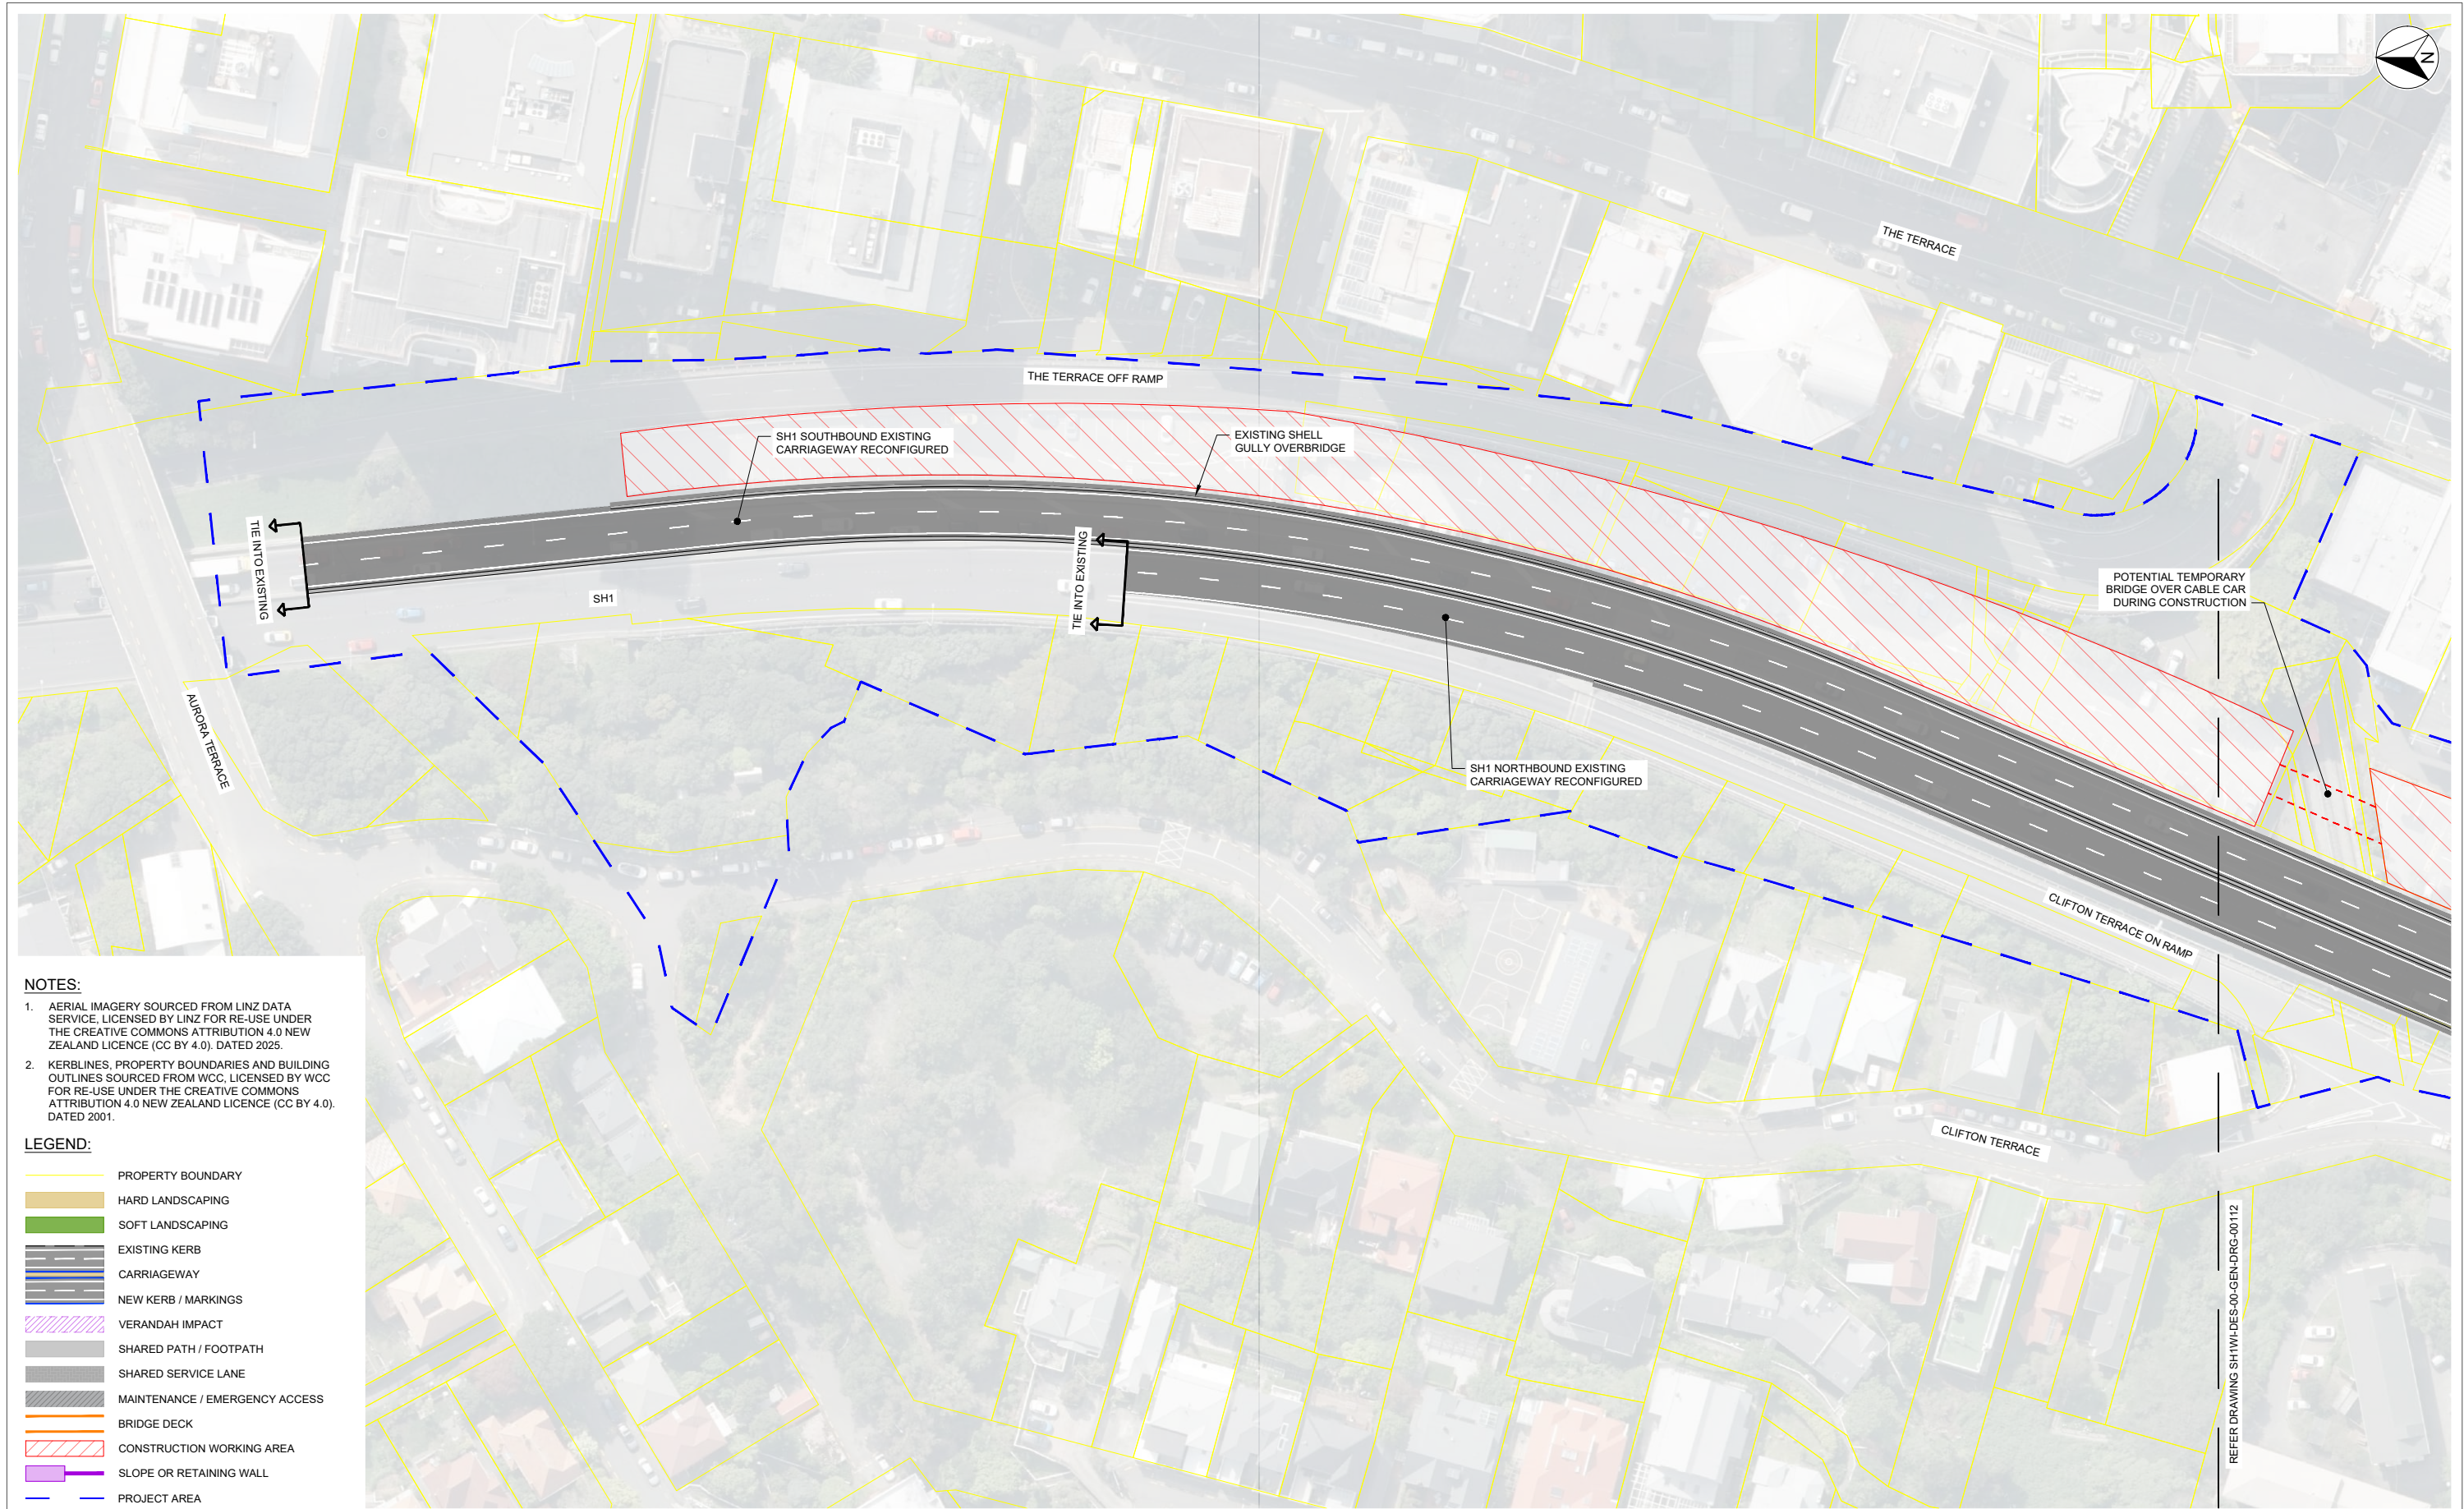

NOTES:

- AERIAL IMAGERY SOURCED FROM LINZ DATA SERVICE, LICENSED BY LINZ FOR RE-USE UNDER THE CREATIVE COMMONS ATTRIBUTION 4.0 NEW ZEALAND LICENCE (CC BY 4.0). DATED 2025.
- KERBLINES, PROPERTY BOUNDARIES AND BUILDING OUTLINES SOURCED FROM WCC, LICENSED BY WCC FOR RE-USE UNDER THE CREATIVE COMMONS ATTRIBUTION 4.0 NEW ZEALAND LICENCE (CC BY 4.0). DATED 2001.

LEGEND:

- PROPERTY BOUNDARY
- HARD LANDSCAPING
- SOFT LANDSCAPING
- EXISTING KERB
- CARRIAGEWAY
- NEW KERB / MARKINGS
- VERANDAH IMPACT
- SHARED PATH / FOOTPATH
- SHARED SERVICE LANE
- MAINTENANCE / EMERGENCY ACCESS
- BRIDGE DECK
- CONSTRUCTION WORKING AREA
- SLOPE OR RETAINING WALL
- PROJECT AREA

1:500 @ A1		0 5 10 15 20 25 30 35 40 45 50											m
1:1000 @ A3													

REVISION	AMENDMENT	APPROVED	DATE
A	CONSENT DESIGN	ES	2026-07-09






GENERAL

SCALES		ORIGINAL SIZE
1:500 (A1) 1:1000 (A3)		A1
DRAWN	DESIGNED	APPROVED
Q. O'SHAUGHNESSY	Q. O'SHAUGHNESSY	E. SUTTON
DRAWING VERIFIED	DESIGN VERIFIED	APPROVED DATE
S. THORNTON	S. THORNTON	2026-07-09

CONSSENT DESIGN

PROJECT			
NZ TRANSPORT AGENCY			
WELLINGTON			
STATE HIGHWAY 1 WELLINGTON IMPROVEMENTS			
TITLE			
GENERAL ARRANGEMENT			
SHEET 1			
WSP PROJECT NO.	PROJ-ORIG-VOL-LOC-TYPE	SHEET NO.	REVISION
5-C4434.01	SH1WI-DES-00-GEN-DRG	00111	A

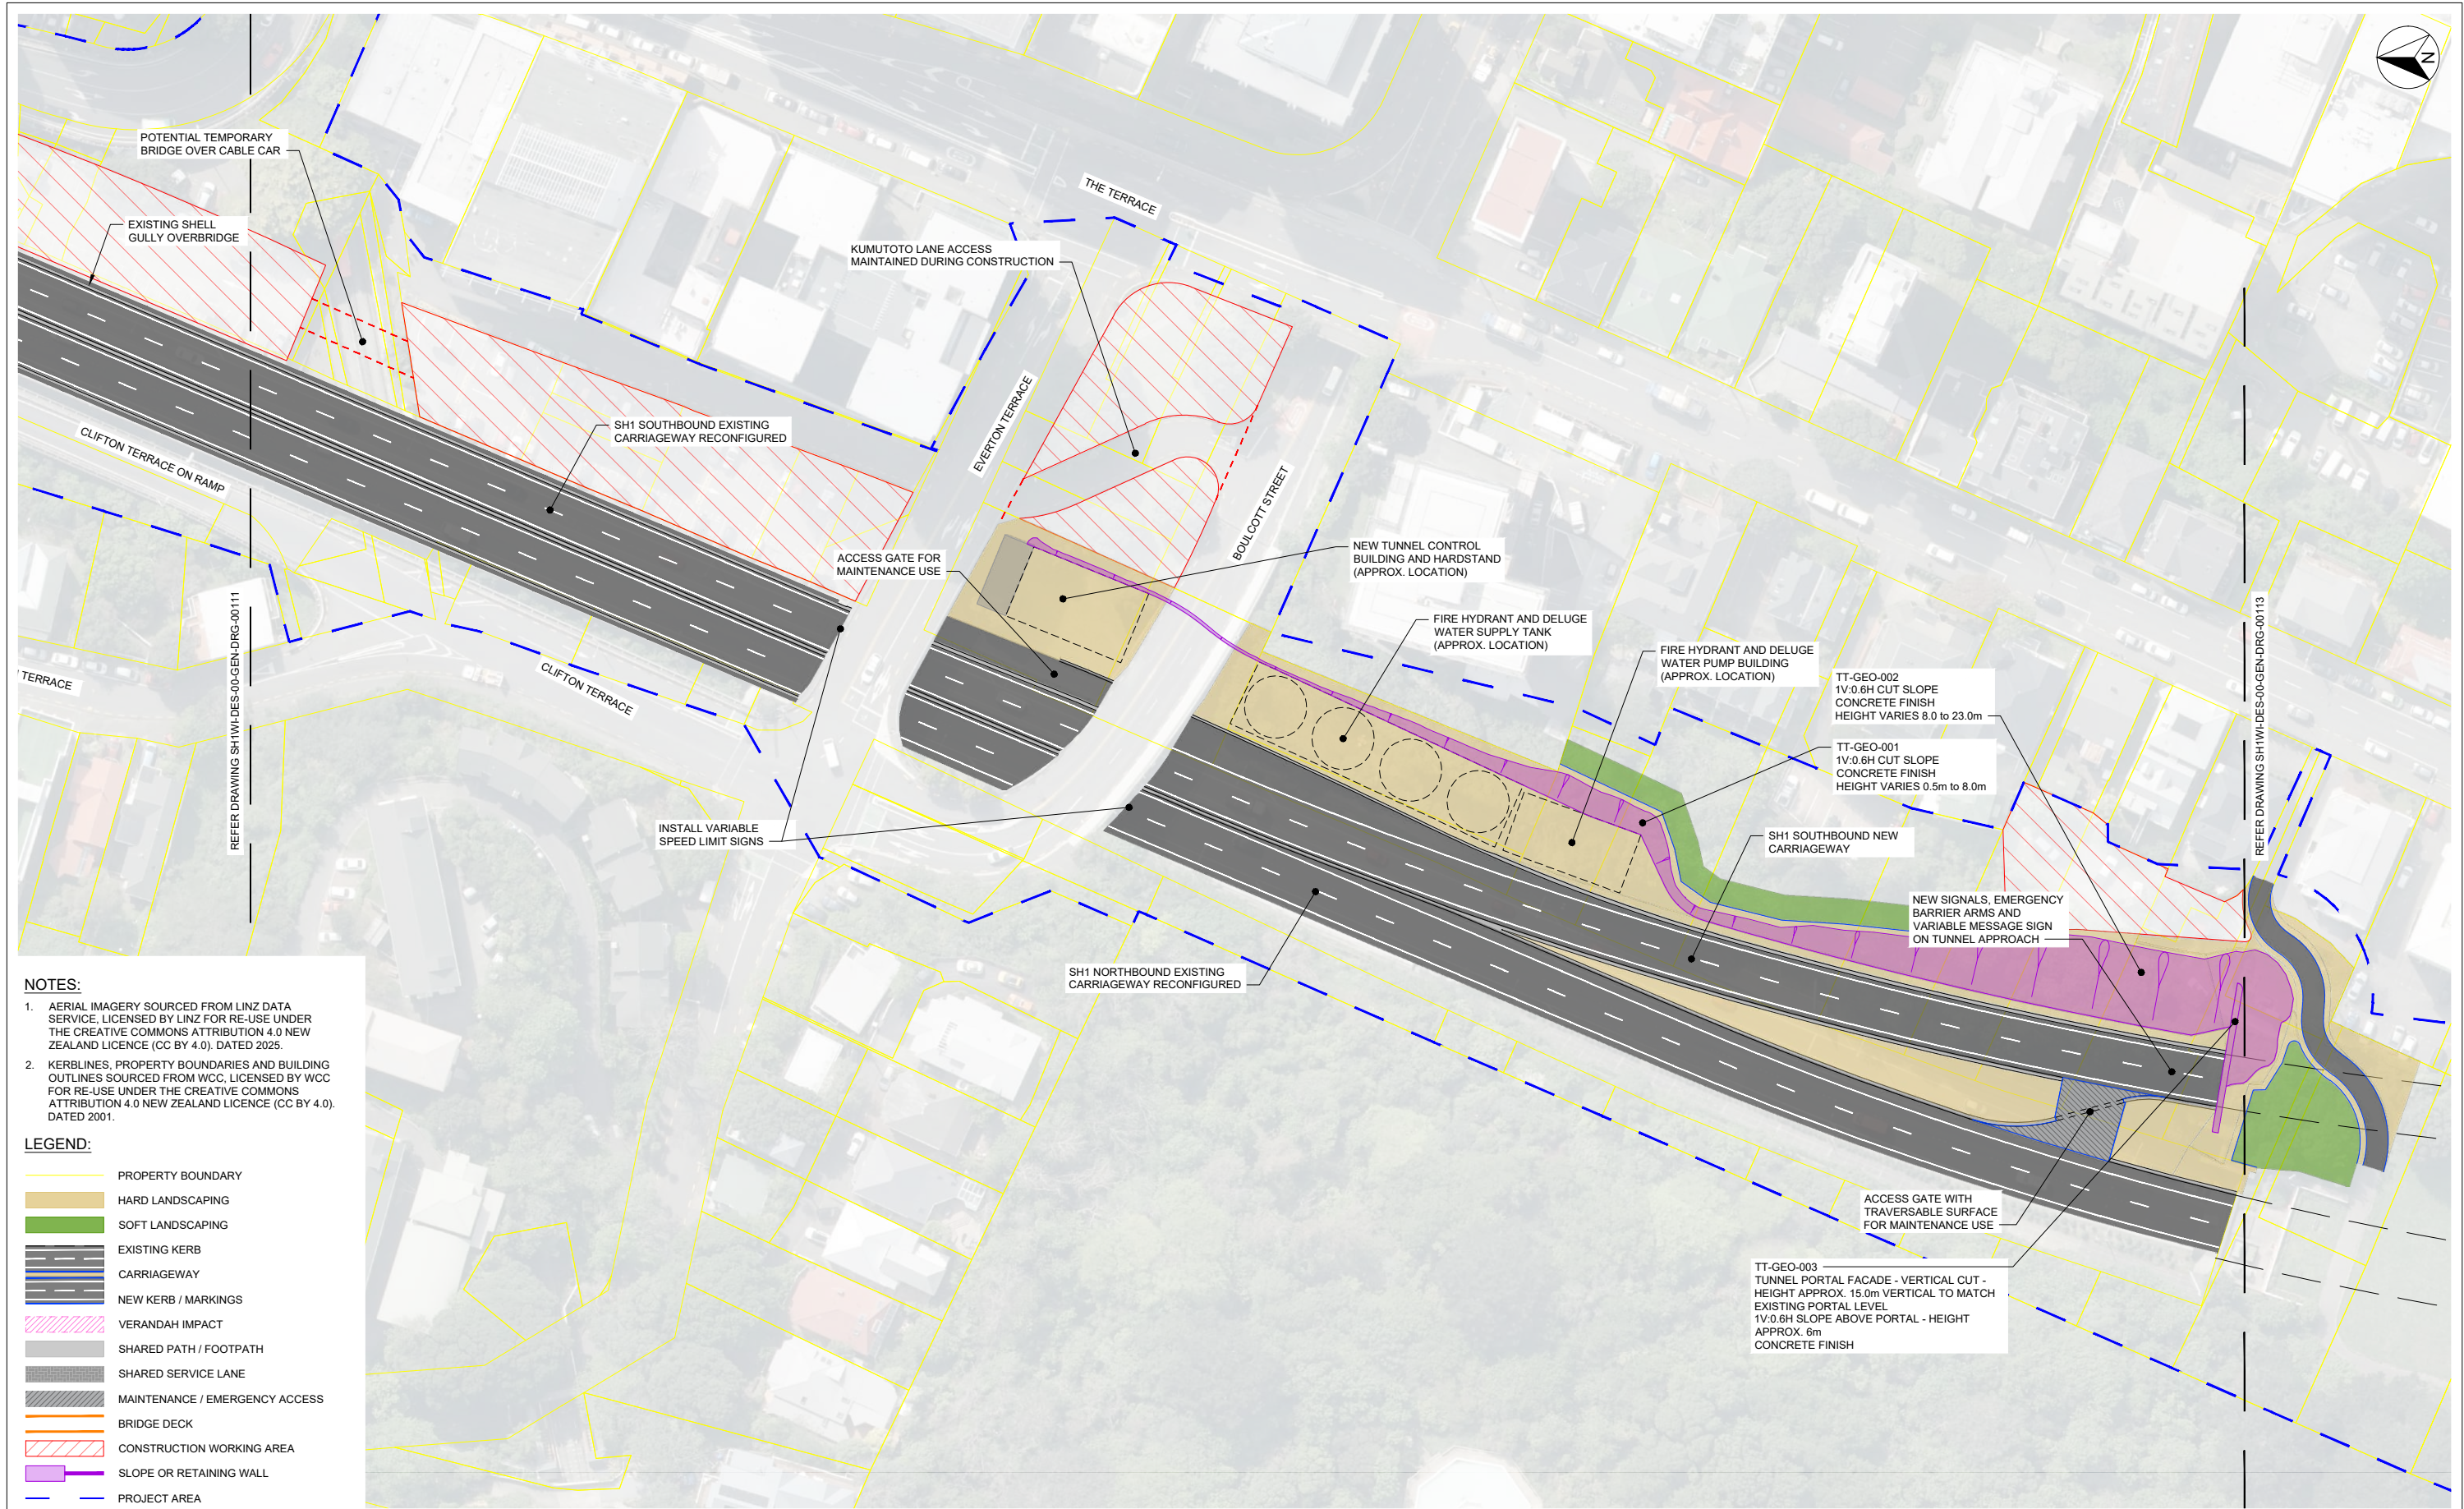

NOTES:

- AERIAL IMAGERY SOURCED FROM LINZ DATA SERVICE, LICENSED BY LINZ FOR RE-USE UNDER THE CREATIVE COMMONS ATTRIBUTION 4.0 NEW ZEALAND LICENCE (CC BY 4.0), DATED 2025.
- KERBLINES, PROPERTY BOUNDARIES AND BUILDING OUTLINES SOURCED FROM WCC, LICENSED BY WCC FOR RE-USE UNDER THE CREATIVE COMMONS ATTRIBUTION 4.0 NEW ZEALAND LICENCE (CC BY 4.0), DATED 2001.

LEGEND:

- PROPERTY BOUNDARY
- HARD LANDSCAPING
- SOFT LANDSCAPING
- EXISTING KERB
- CARRIAGEWAY
- NEW KERB / MARKINGS
- VERANDAH IMPACT
- SHARED PATH / FOOTPATH
- SHARED SERVICE LANE
- MAINTENANCE / EMERGENCY ACCESS
- BRIDGE DECK
- CONSTRUCTION WORKING AREA
- SLOPE OR RETAINING WALL
- PROJECT AREA

1:500@ A1
1:1000@ A3

0 5 10 15 20 25 30 35 40 45 50 m

REVISION	AMENDMENT	APPROVED	DATE
A	CONSENT DESIGN	ES	2026-07-09



NZ TRANSPORT AGENCY
WAKA KOTAHI



GENERAL

SCALES			ORIGINAL SIZE
1:500 (A1)	1:1000 (A3)		A1
DRAWN	DESIGNED	APPROVED	
Q. O'SHAUGHNESSY	Q. O'SHAUGHNESSY	E. SUTTON	
DRAWING VERIFIED	DESIGN VERIFIED	APPROVED DATE	
S. THORNTON	S. THORNTON	2026-07-09	
CONSSENT DESIGN			

PROJECT			
NZ TRANSPORT AGENCY			
WELLINGTON			
STATE HIGHWAY 1 WELLINGTON IMPROVEMENTS			
TITLE			
GENERAL ARRANGEMENT			
SHEET 2			
WSP PROJECT NO.	PROJ-ORIG-VOL-LOC-TYPE	SHEET NO.	REVISION
5-C4434.01	SH1WI-DES-00-GEN-DRG	00112	A

- NOTES:**
1. AERIAL IMAGERY SOURCED FROM LINZ DATA SERVICE, LICENSED BY LINZ FOR RE-USE UNDER THE CREATIVE COMMONS ATTRIBUTION 4.0 NEW ZEALAND LICENCE (CC BY 4.0), DATED 2025.
 2. KERBLINES, PROPERTY BOUNDARIES AND BUILDING OUTLINES SOURCED FROM WCC, LICENSED BY WCC FOR RE-USE UNDER THE CREATIVE COMMONS ATTRIBUTION 4.0 NEW ZEALAND LICENCE (CC BY 4.0), DATED 2001.

LEGEND:

- PROPERTY BOUNDARY
- HARD LANDSCAPING
- SOFT LANDSCAPING
- EXISTING KERB
- CARRIAGEWAY
- NEW KERB / MARKINGS
- VERANDAH IMPACT
- SHARED PATH / FOOTPATH
- SHARED SERVICE LANE
- MAINTENANCE / EMERGENCY ACCESS
- BRIDGE DECK
- CONSTRUCTION WORKING AREA
- SLOPE OR RETAINING WALL
- PROJECT AREA



1:500 @ A1
1:1000 @ A3

REVISION	AMENDMENT	APPROVED	DATE
A	CONSENT DESIGN	ES	2026-07-09



GENERAL



SCALES			ORIGINAL SIZE
1:500 (A1) 1:1000 (A3)			A1
DRAWN	DESIGNED	APPROVED	
Q. O'SHAUGHNESSY	Q. O'SHAUGHNESSY	E. SUTTON	
DRAWING VERIFIED	DESIGN VERIFIED	APPROVED DATE	
S. THORNTON	S. THORNTON	2026-07-09	

CONSENT DESIGN


PROJECT			
NZ TRANSPORT AGENCY			
WELLINGTON			
STATE HIGHWAY 1 WELLINGTON IMPROVEMENTS			
TITLE			
GENERAL ARRANGEMENT			
SHEET 3			
WSP PROJECT NO.	PROJ-ORIG-VOL-LOC-TYPE	SHEET NO.	REVISION
5-C4434.01	SH1WI-DES-00-GEN-DRG	00113	A

NOTES:

1. AERIAL IMAGERY SOURCED FROM LINZ DATA SERVICE, LICENSED BY LINZ FOR RE-USE UNDER THE CREATIVE COMMONS ATTRIBUTION 4.0 NEW ZEALAND LICENCE (CC BY 4.0), DATED 2025.
2. KERBLINES, PROPERTY BOUNDARIES AND BUILDING OUTLINES SOURCED FROM WCC, LICENSED BY WCC FOR RE-USE UNDER THE CREATIVE COMMONS ATTRIBUTION 4.0 NEW ZEALAND LICENCE (CC BY 4.0), DATED 2001.

LEGEND:

- PROPERTY BOUNDARY
- HARD LANDSCAPING
- SOFT LANDSCAPING
- EXISTING KERB
- CARRIAGEWAY
- NEW KERB / MARKINGS
- VERANDAH IMPACT
- SHARED PATH / FOOTPATH
- SHARED SERVICE LANE
- MAINTENANCE / EMERGENCY ACCESS
- BRIDGE DECK
- CONSTRUCTION WORKING AREA
- SLOPE OR RETAINING WALL
- PROJECT AREA

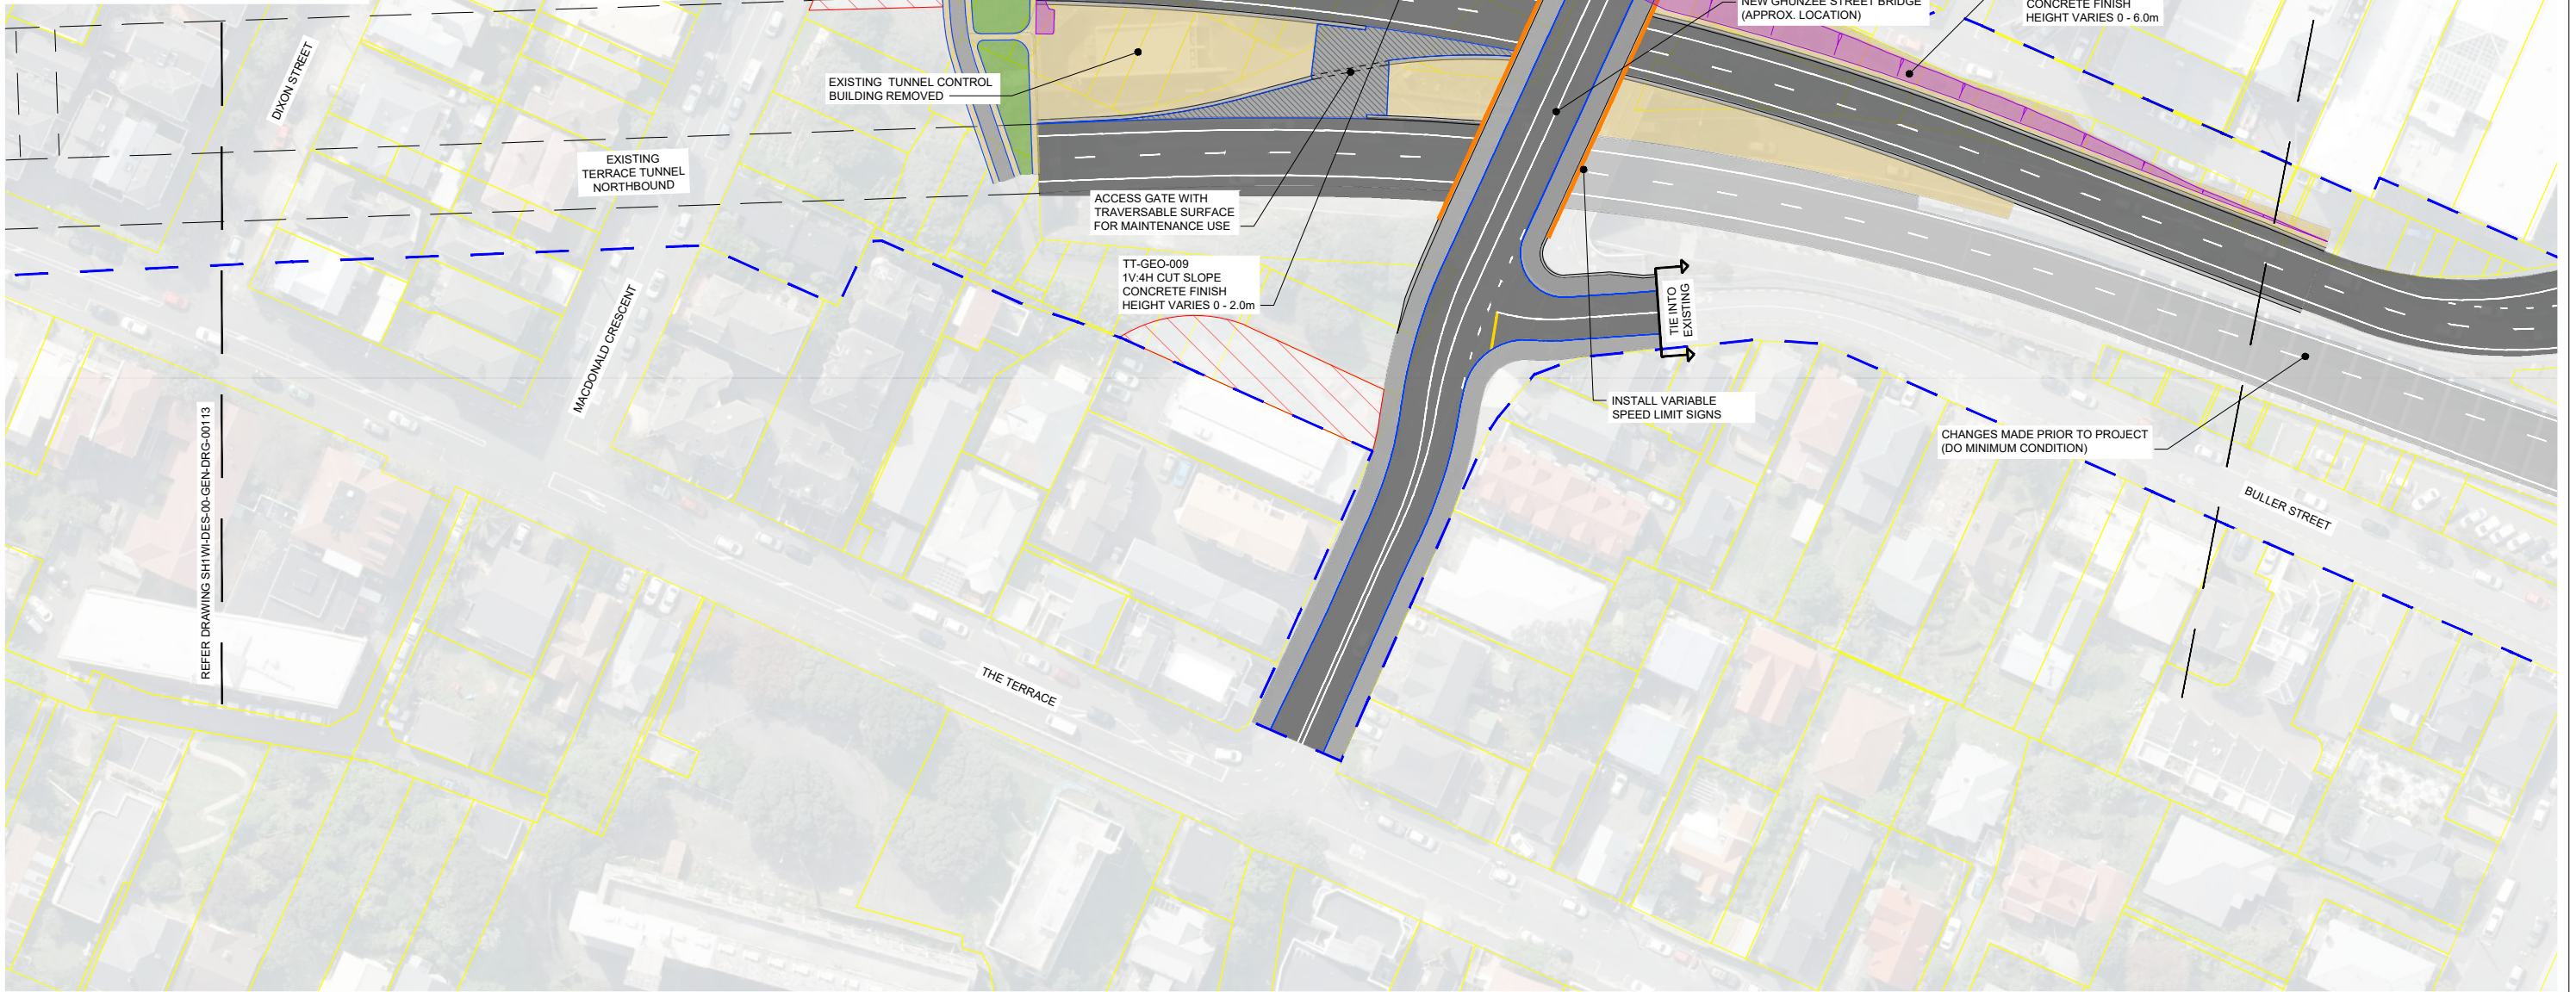


1:500 @ A1
1:1000 @ A3

REVISION	AMENDMENT	APPROVED	DATE
A	CONSENT DESIGN	ES	2026-07-09



SCALES			ORIGINAL SIZE
1:500 (A1)	1:1000 (A3)		A1
DRAWN	DESIGNED	APPROVED	
Q. O'SHAUGHNESSY	Q. O'SHAUGHNESSY	E. SUTTON	
DRAWING VERIFIED	DESIGN VERIFIED	APPROVED DATE	
S. THORNTON	S. THORNTON	2026-07-09	
CONSSENT DESIGN			

PROJECT			
NZ TRANSPORT AGENCY			
WELLINGTON			
STATE HIGHWAY 1 WELLINGTON IMPROVEMENTS			
TITLE			
GENERAL ARRANGEMENT			
SHEET 4			
WSP PROJECT NO.	PROJ-ORIG-VOL-LOC-TYPE	SHEET NO.	REVISION
5-C4434.01	SH1WI-DES-00-GEN-DRG	00114	A

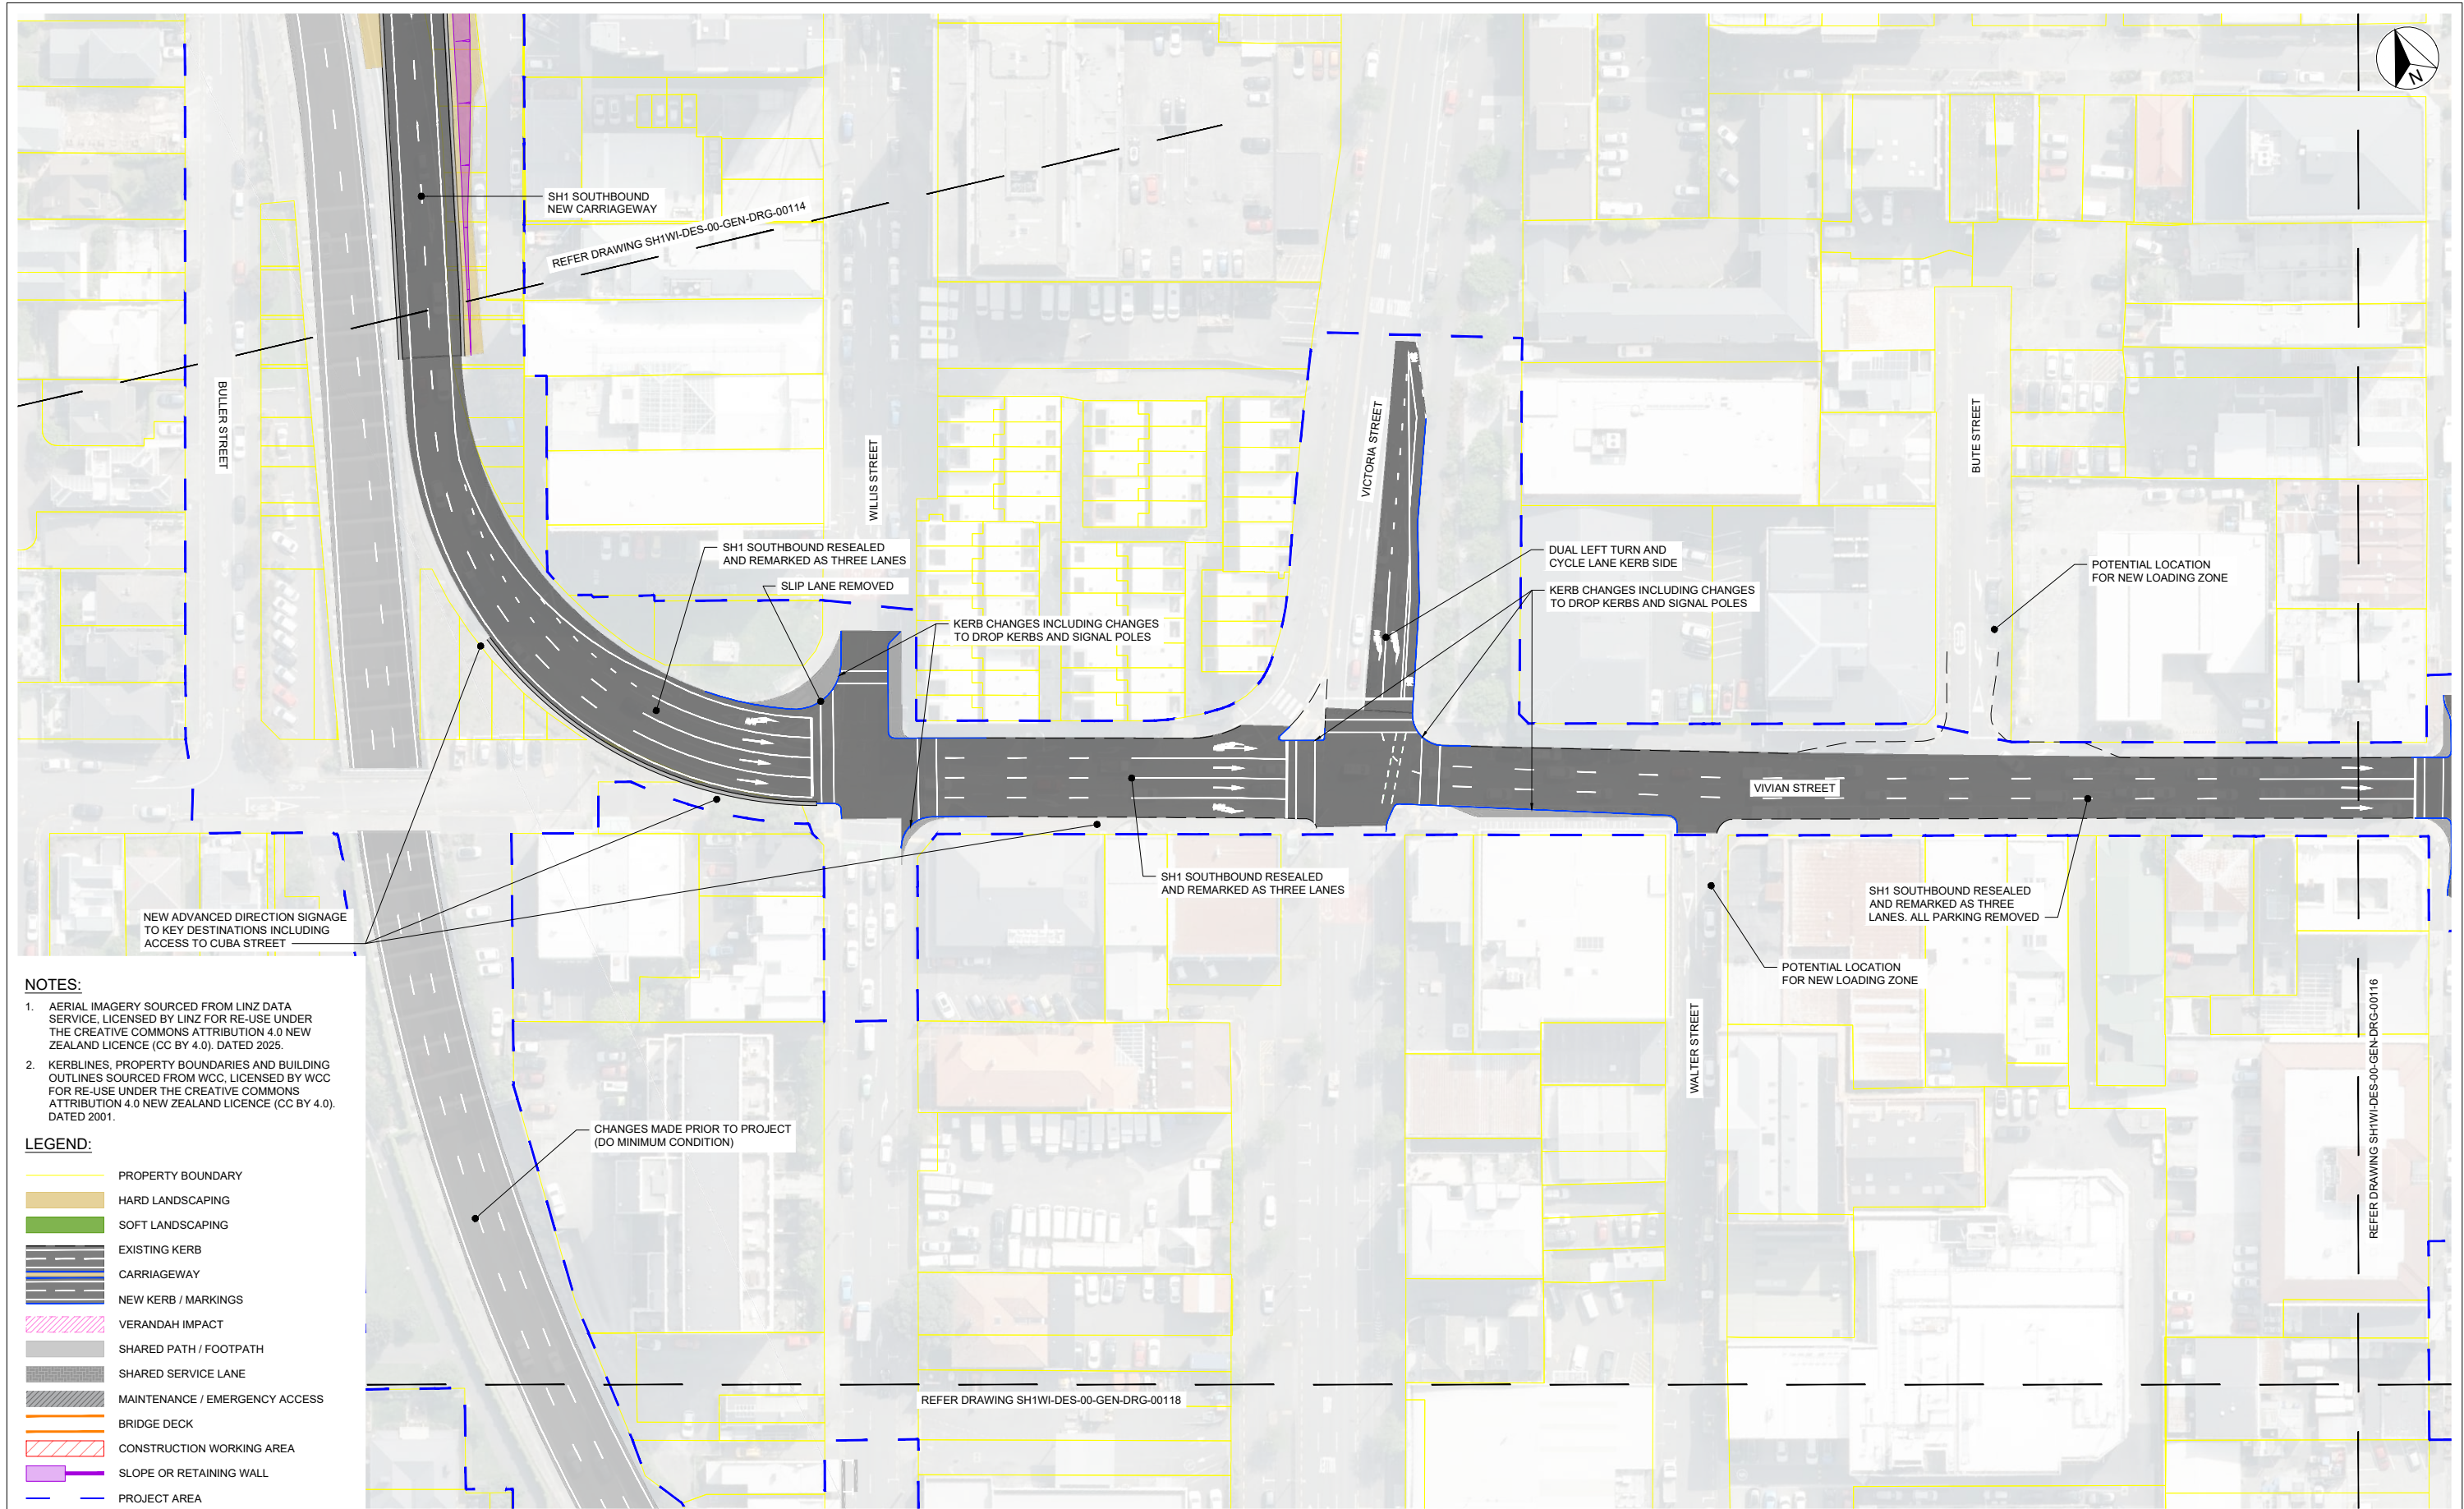

NOTES:

- AERIAL IMAGERY SOURCED FROM LINZ DATA SERVICE, LICENSED BY LINZ FOR RE-USE UNDER THE CREATIVE COMMONS ATTRIBUTION 4.0 NEW ZEALAND LICENCE (CC BY 4.0). DATED 2025.
- KERBLINES, PROPERTY BOUNDARIES AND BUILDING OUTLINES SOURCED FROM WCC, LICENSED BY WCC FOR RE-USE UNDER THE CREATIVE COMMONS ATTRIBUTION 4.0 NEW ZEALAND LICENCE (CC BY 4.0). DATED 2001.

LEGEND:

- PROPERTY BOUNDARY
- HARD LANDSCAPING
- SOFT LANDSCAPING
- EXISTING KERB
- CARRIAGEWAY
- NEW KERB / MARKINGS
- VERANDAH IMPACT
- SHARED PATH / FOOTPATH
- SHARED SERVICE LANE
- MAINTENANCE / EMERGENCY ACCESS
- BRIDGE DECK
- CONSTRUCTION WORKING AREA
- SLOPE OR RETAINING WALL
- PROJECT AREA

1:500@ A1
1:1000@ A3

0 5 10 15 20 25 30 35 40 45 50 m

REVISION	AMENDMENT	APPROVED	DATE
A	CONSENT DESIGN	ES	2026-07-09



GENERAL

SCALES
1:500 (A1) 1:1000 (A3)

DESIGNED	APPROVED
Q. O'SHAUGHNESSY	E. SUTTON

DRAWING VERIFIED
S. THORNTON

DESIGN VERIFIED
S. THORNTON

APPROVED DATE
2026-07-09


ORIGINAL SIZE
A1

CONSENT DESIGN

PROJECT
NZ TRANSPORT AGENCY
WELLINGTON
STATE HIGHWAY 1 WELLINGTON IMPROVEMENTS

TITLE
GENERAL ARRANGEMENT
SHEET 5

WSP PROJECT NO.	PROJ-ORIG-VOL-LOC-TYPE	SHEET NO.	REVISION
5-C4434.01	SH1WI-DES-00-GEN-DRG	00115	A

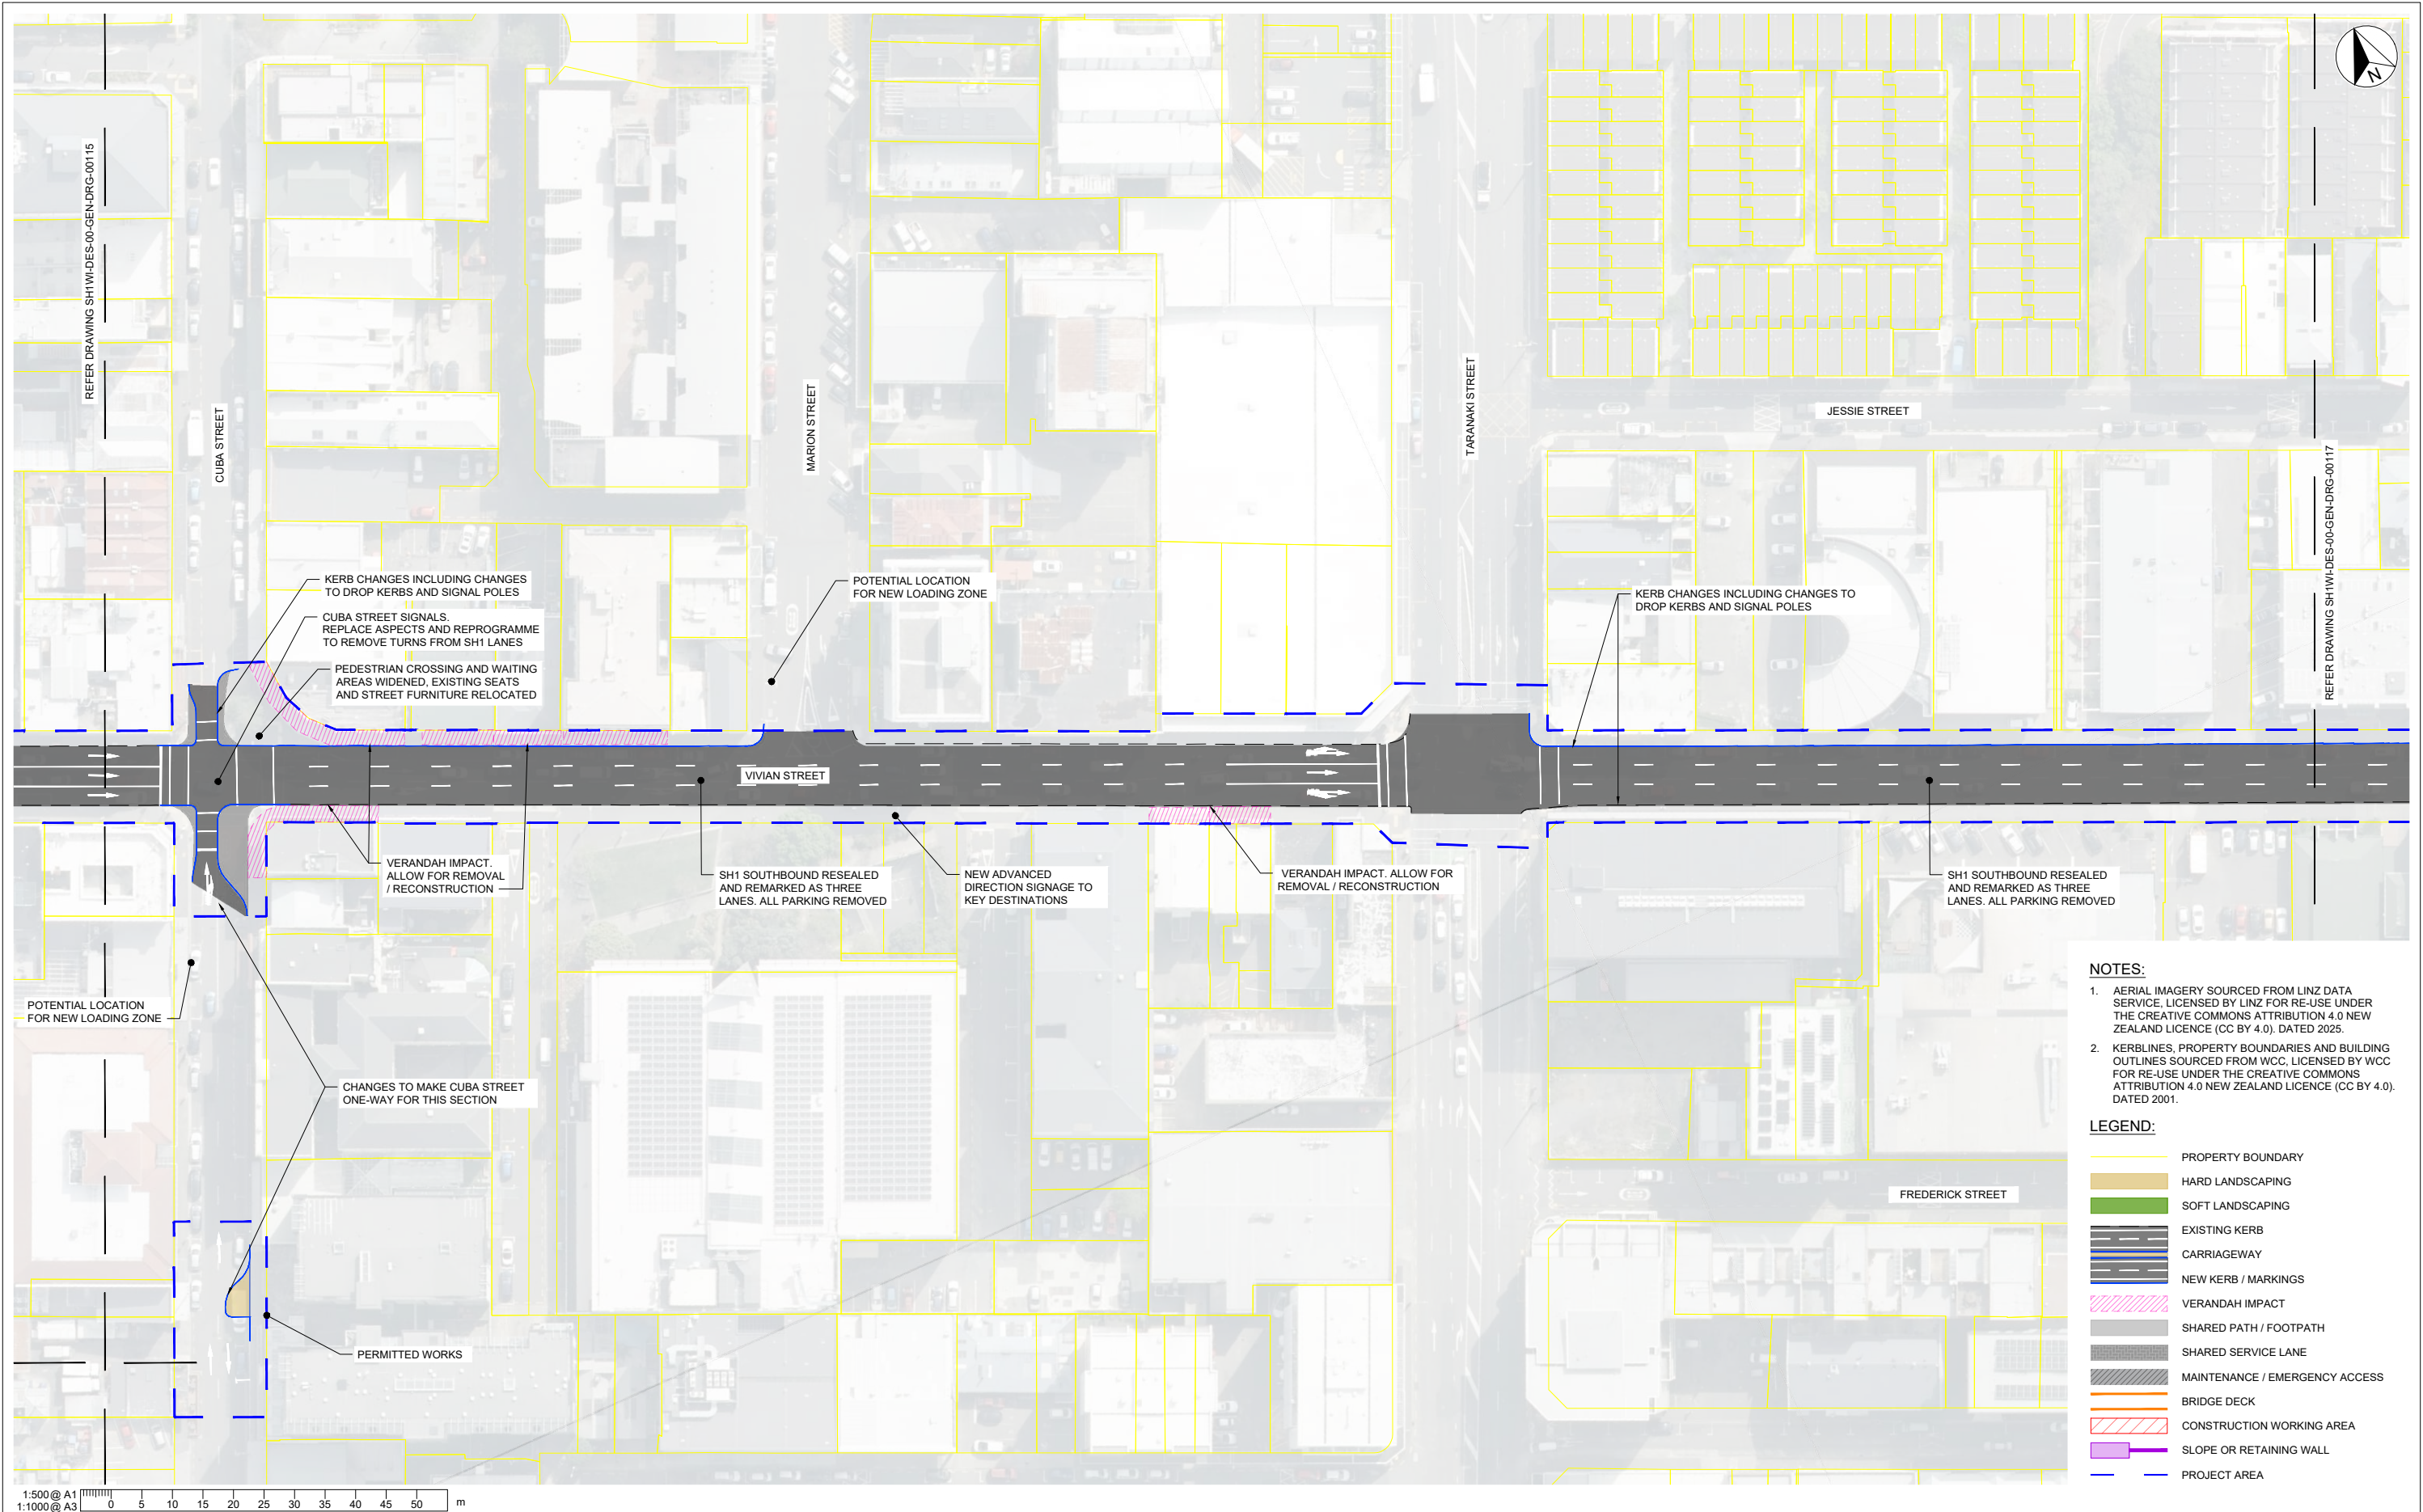

- NOTES:**
- AERIAL IMAGERY SOURCED FROM LINZ DATA SERVICE, LICENSED BY LINZ FOR RE-USE UNDER THE CREATIVE COMMONS ATTRIBUTION 4.0 NEW ZEALAND LICENCE (CC BY 4.0). DATED 2025.
 - KERBLINES, PROPERTY BOUNDARIES AND BUILDING OUTLINES SOURCED FROM WCC, LICENSED BY WCC FOR RE-USE UNDER THE CREATIVE COMMONS ATTRIBUTION 4.0 NEW ZEALAND LICENCE (CC BY 4.0). DATED 2001.

- LEGEND:**
- PROPERTY BOUNDARY
 - HARD LANDSCAPING
 - SOFT LANDSCAPING
 - EXISTING KERB
 - CARRIAGEWAY
 - NEW KERB / MARKINGS
 - VERANDAH IMPACT
 - SHARED PATH / FOOTPATH
 - SHARED SERVICE LANE
 - MAINTENANCE / EMERGENCY ACCESS
 - BRIDGE DECK
 - CONSTRUCTION WORKING AREA
 - SLOPE OR RETAINING WALL
 - PROJECT AREA

REVISION	AMENDMENT	APPROVED	DATE
A	CONSENT DESIGN	ES	2026-07-09



SCALES			ORIGINAL SIZE
1:500 (A1)	1:1000 (A3)		A1
DRAWN	DESIGNED	APPROVED	
Q. O'SHAUGHNESSY	Q. O'SHAUGHNESSY	E. SUTTON	
DRAWING VERIFIED	DESIGN VERIFIED	APPROVED DATE	
S. THORNTON	S. THORNTON	2026-07-09	
GENERAL			
CONSENT DESIGN			

PROJECT			
NZ TRANSPORT AGENCY			
WELLINGTON			
STATE HIGHWAY 1 WELLINGTON IMPROVEMENTS			
TITLE			
GENERAL ARRANGEMENT			
SHEET 6			
WSP PROJECT NO.	PROJ-ORIG-VOL-LOC-TYPE	SHEET NO.	REVISION
5-C4434.01	SH1WI-DES-00-GEN-DRG	00116	A



NOTES:

1. AERIAL IMAGERY SOURCED FROM LINZ DATA SERVICE, LICENSED BY LINZ FOR RE-USE UNDER THE CREATIVE COMMONS ATTRIBUTION 4.0 NEW ZEALAND LICENCE (CC BY 4.0). DATED 2025.

2. KERBLINES, PROPERTY BOUNDARIES AND BUILDING OUTLINES SOURCED FROM WCC, LICENSED BY WCC FOR RE-USE UNDER THE CREATIVE COMMONS ATTRIBUTION 4.0 NEW ZEALAND LICENCE (CC BY 4.0). DATED 2001.

LEGEND:

PROPERTY BOUNDARY

HARD LANDSCAPING

SOFT LANDSCAPING

EXISTING KERB

CARRIAGEWAY

NEW KERB / MARKINGS

VERANDAH IMPACT

SHARED PATH / FOOTPATH

SHARED SERVICE LANE

MAINTENANCE / EMERGENCY ACCESS

BRIDGE DECK

CONSTRUCTION WORKING AREA

SLOPE OR RETAINING WALL

PROJECT AREA

1:500 @ A1

1:1000 @ A3

0

5

10

15

20

25

30

35

40

45

50

m

REVISION	AMENDMENT	APPROVED	DATE
A	CONSENT DESIGN	ES	2026-07-09

NZ TRANSPORT AGENCY

WAKA KOTAHI

Tonkin+Taylor

ARUP

GENERAL

SCALES

1:500 (A1) 1:1000 (A3)

ORIGINAL SIZE

A1

DRAWN	DESIGNED	APPROVED
Q. O'SHAUGHNESSY	Q. O'SHAUGHNESSY	E. SUTTON

DRAWING VERIFIED	DESIGN VERIFIED	APPROVED DATE
S. THORNTON	S. THORNTON	2026-07-09

CONSSENT DESIGN

PROJECT

NZ TRANSPORT AGENCY

WELLINGTON


STATE HIGHWAY 1 WELLINGTON IMPROVEMENTS

TITLE

GENERAL ARRANGEMENT

SHEET 8

WSP PROJECT NO.	PROJ-ORIG-VOL-LOC-TYPE	SHEET NO.	REVISION
5-C4434.01	SH1WI-DES-00-GEN-DRG	00118	A

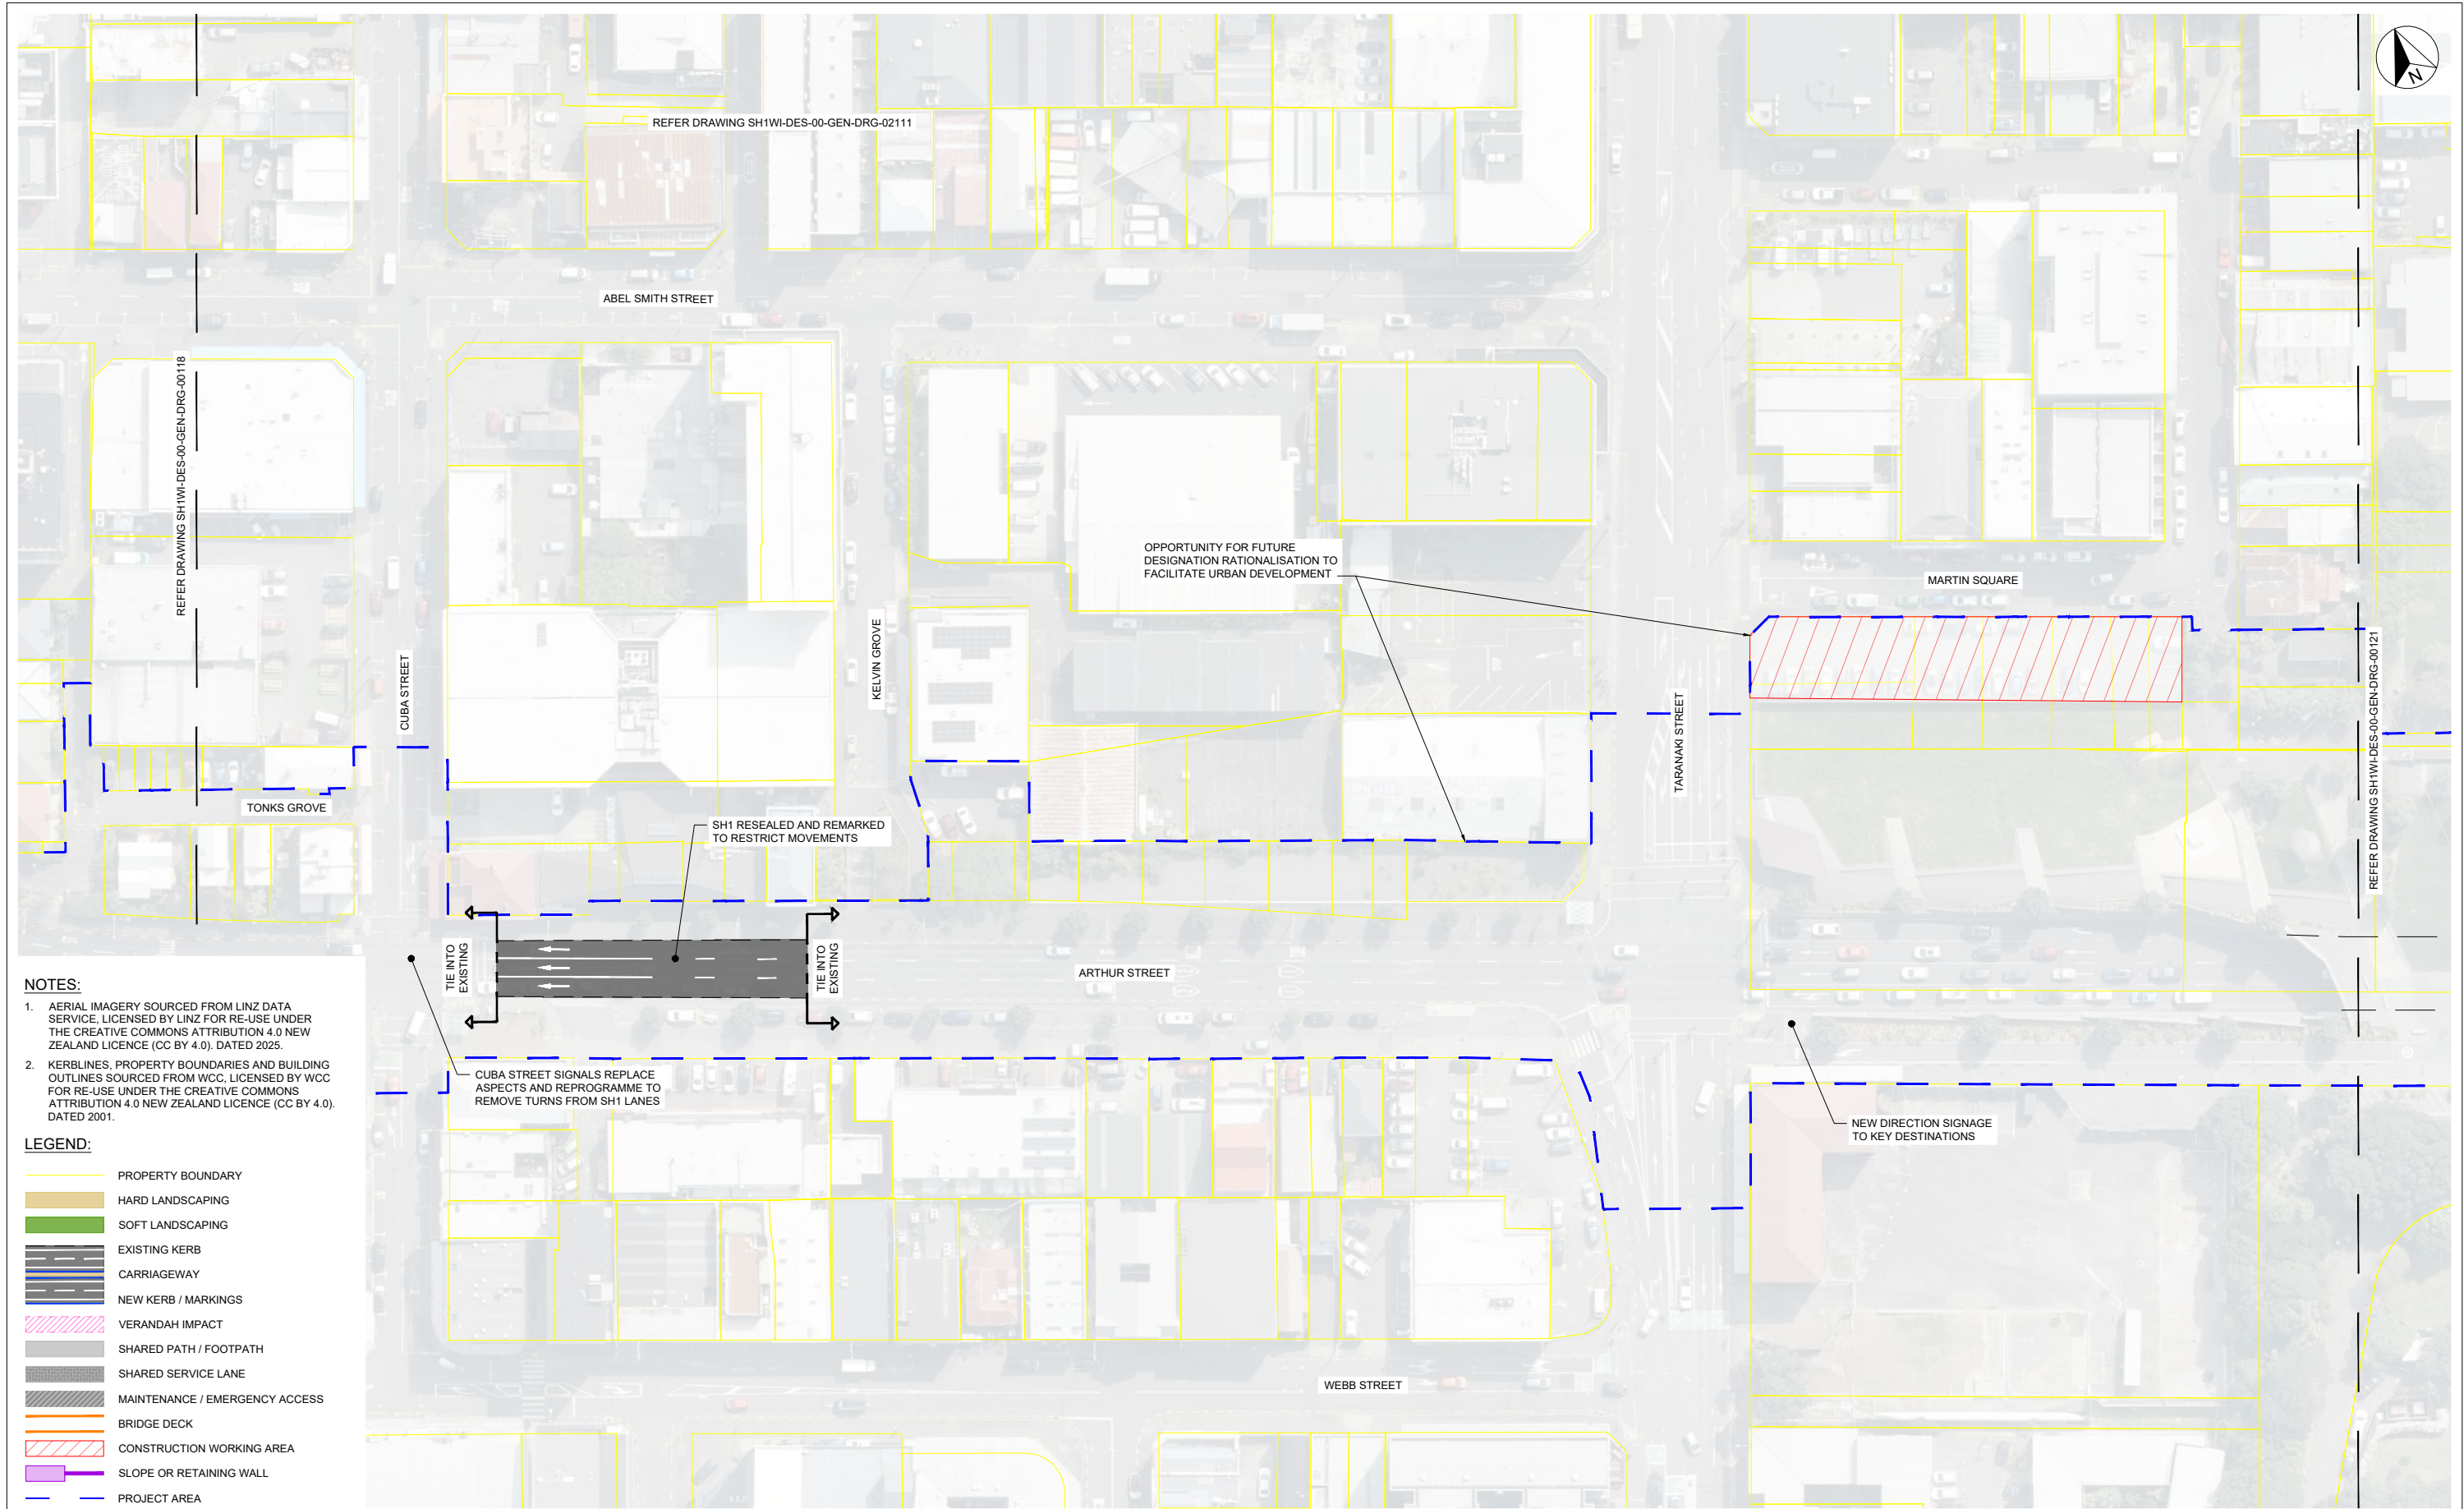

- NOTES:**
1. AERIAL IMAGERY SOURCED FROM LINZ DATA SERVICE, LICENSED BY LINZ FOR RE-USE UNDER THE CREATIVE COMMONS ATTRIBUTION 4.0 NEW ZEALAND LICENCE (CC BY 4.0). DATED 2025.
 2. KERBLINES, PROPERTY BOUNDARIES AND BUILDING OUTLINES SOURCED FROM WCC, LICENSED BY WCC FOR RE-USE UNDER THE CREATIVE COMMONS ATTRIBUTION 4.0 NEW ZEALAND LICENCE (CC BY 4.0). DATED 2001.

LEGEND:

- PROPERTY BOUNDARY
- HARD LANDSCAPING
- SOFT LANDSCAPING
- EXISTING KERB
- CARRIAGEWAY
- NEW KERB / MARKINGS
- VERANDAH IMPACT
- SHARED PATH / FOOTPATH
- SHARED SERVICE LANE
- MAINTENANCE / EMERGENCY ACCESS
- BRIDGE DECK
- CONSTRUCTION WORKING AREA
- SLOPE OR RETAINING WALL
- PROJECT AREA

REVISION	AMENDMENT	APPROVED	DATE
A	CONSENT DESIGN	ES	2026-07-09



GENERAL

SCALES
1:500 (A1) 1:1000 (A3)

DRAWN Q. O'SHAUGHNESSY	DESIGNED Q. O'SHAUGHNESSY	APPROVED E. SUTTON
DRAWING VERIFIED S. THORNTON	DESIGN VERIFIED S. THORNTON	APPROVED DATE 2026-07-09

CONSSENT DESIGN

PROJECT
NZ TRANSPORT AGENCY
WELLINGTON
STATE HIGHWAY 1 WELLINGTON IMPROVEMENTS

TITLE
GENERAL ARRANGEMENT
SHEET 9


WSP PROJECT NO. 5-C4434.01	PROJ-ORIG-VOL-LOC-TYPE SH1WI-DES-00-GEN-DRG	SHEET NO. 00119	REVISION A
-------------------------------	--	--------------------	---------------

NOTES:

1. AERIAL IMAGERY SOURCED FROM LINZ DATA SERVICE, LICENSED BY LINZ FOR RE-USE UNDER THE CREATIVE COMMONS ATTRIBUTION 4.0 NEW ZEALAND LICENCE (CC BY 4.0), DATED 2025.
2. KERBLINES, PROPERTY BOUNDARIES AND BUILDING OUTLINES SOURCED FROM WCC, LICENSED BY WCC FOR RE-USE UNDER THE CREATIVE COMMONS ATTRIBUTION 4.0 NEW ZEALAND LICENCE (CC BY 4.0), DATED 2001.

LEGEND:

- PROPERTY BOUNDARY
- HARD LANDSCAPING
- SOFT LANDSCAPING
- EXISTING KERB
- CARRIAGEWAY
- NEW KERB / MARKINGS
- VERANDAH IMPACT
- SHARED PATH / FOOTPATH
- SHARED SERVICE LANE
- MAINTENANCE / EMERGENCY ACCESS
- BRIDGE DECK
- CONSTRUCTION WORKING AREA
- SLOPE OR RETAINING WALL
- PROJECT AREA

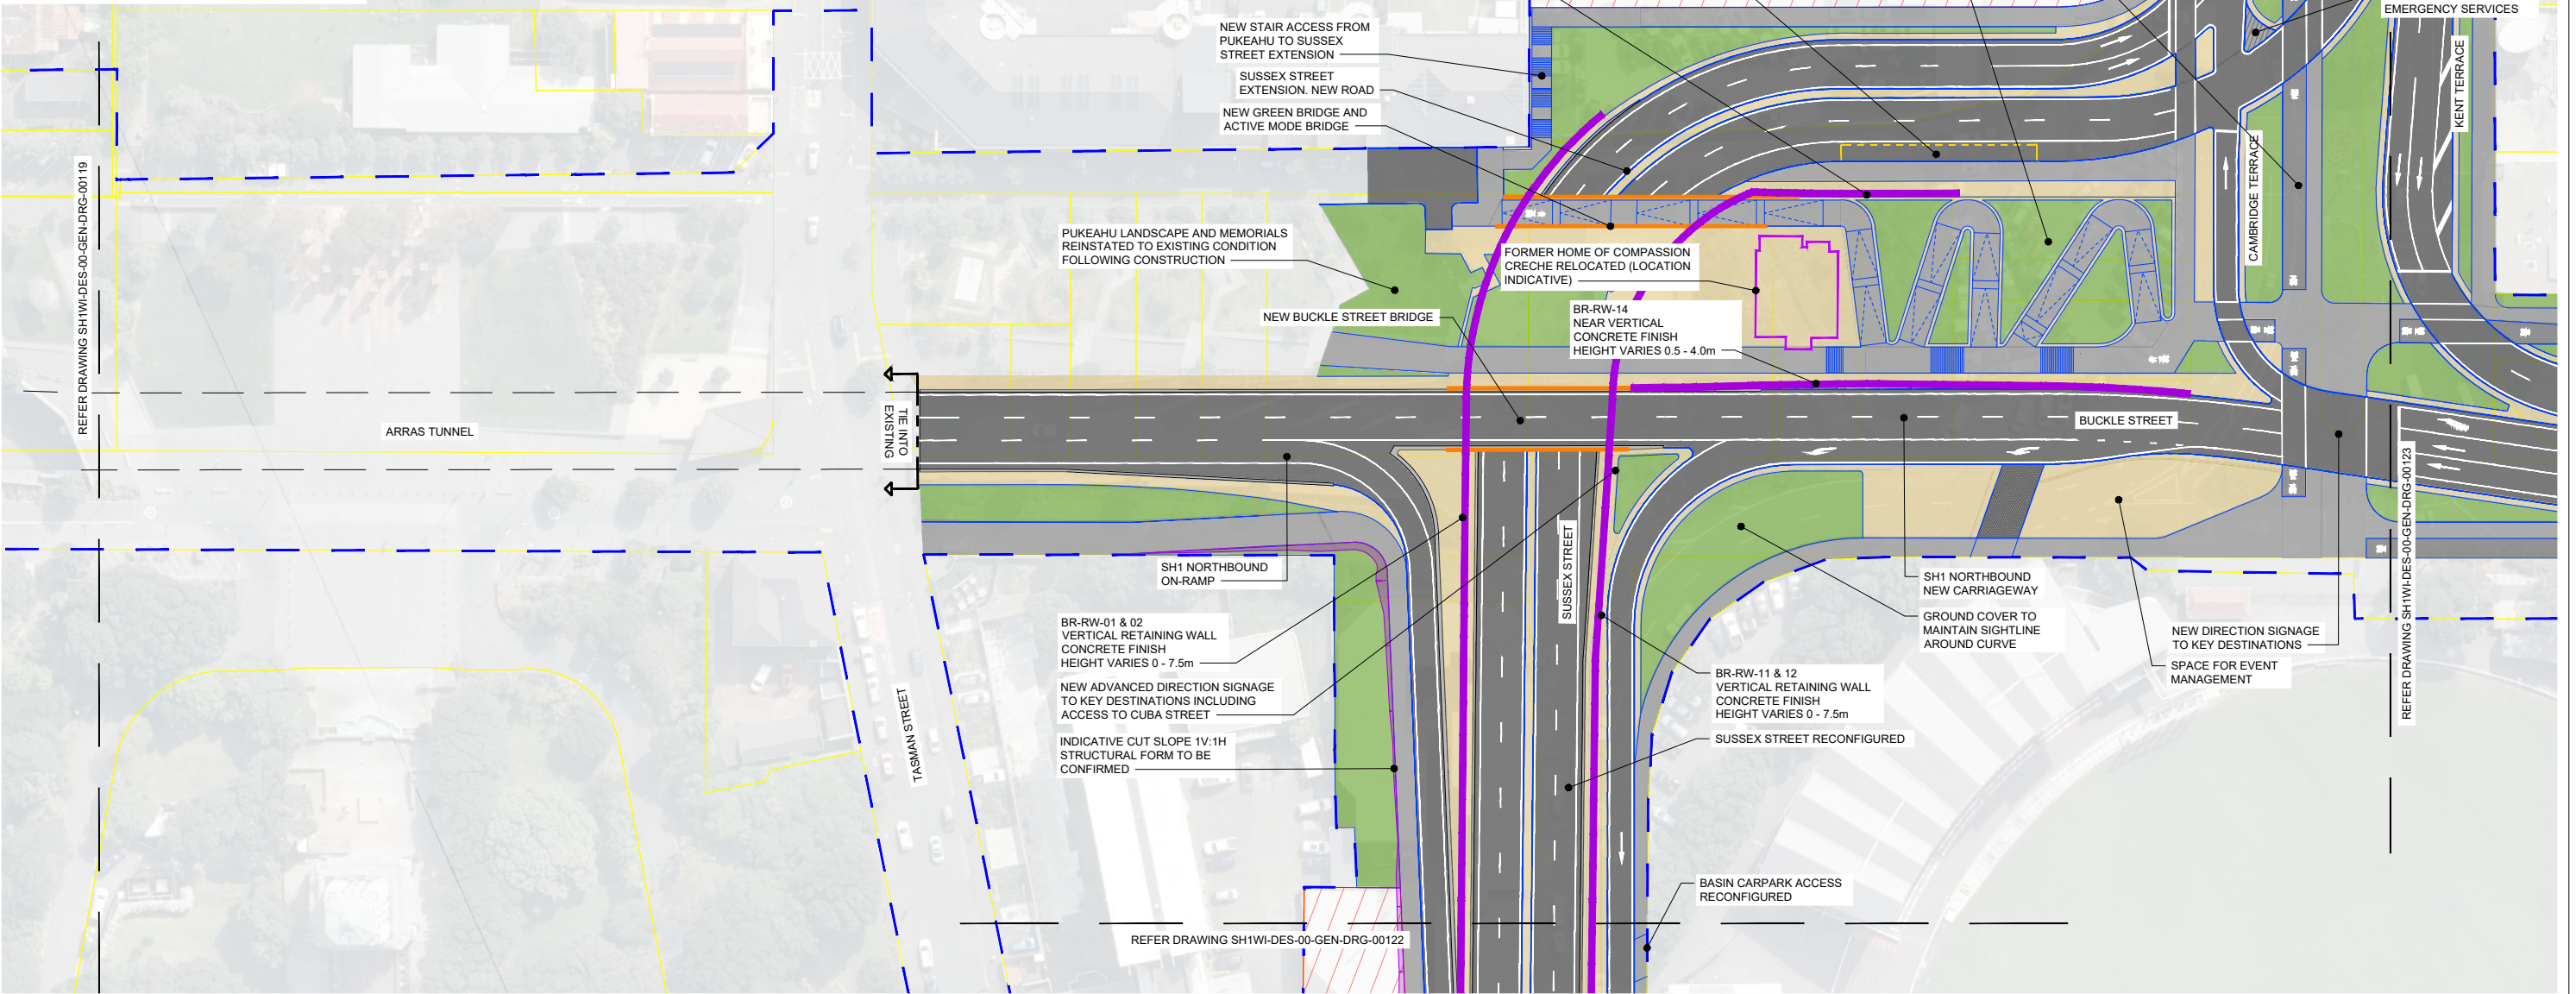

1:500 @ A1
1:1000 @ A3

REVISION	AMENDMENT	APPROVED	DATE
A	CONSENT DESIGN	ES	2026-07-09



SCALES	DESIGNED	APPROVED
1:500 (A1) 1:1000 (A3)	Q. O'SHAUGHNESSY	E. SUTTON

PROJECT	WSP PROJECT NO.	PROJ-ORIG-VOL-LOC-TYPE	SHEET NO.	REVISION
NZ TRANSPORT AGENCY WELLINGTON STATE HIGHWAY 1 WELLINGTON IMPROVEMENTS	5-C4434.01	SH1WI-DES-00-GEN-DRG	00121	A
TITLE				
GENERAL ARRANGEMENT SHEET 11				



NOTES:

1. AERIAL IMAGERY SOURCED FROM LINZ DATA SERVICE, LICENSED BY LINZ FOR RE-USE UNDER THE CREATIVE COMMONS ATTRIBUTION 4.0 NEW ZEALAND LICENCE (CC BY 4.0). DATED 2025.

2. KERBLINES, PROPERTY BOUNDARIES AND BUILDING OUTLINES SOURCED FROM WCC, LICENSED BY WCC FOR RE-USE UNDER THE CREATIVE COMMONS ATTRIBUTION 4.0 NEW ZEALAND LICENCE (CC BY 4.0). DATED 2001.

- LEGEND:**
- PROPERTY BOUNDARY
 - HARD LANDSCAPING
 - SOFT LANDSCAPING
 - EXISTING KERB
 - CARRIAGEWAY
 - NEW KERB / MARKINGS
 - VERANDAH IMPACT
 - SHARED PATH / FOOTPATH
 - SHARED SERVICE LANE
 - MAINTENANCE / EMERGENCY ACCESS
 - BRIDGE DECK
 - CONSTRUCTION WORKING AREA
 - SLOPE OR RETAINING WALL
 - PROJECT AREA

REVISION	AMENDMENT	APPROVED	DATE
A	CONSENT DESIGN	ES	2026-07-09



GENERAL


SCALES			ORIGINAL SIZE
1:500 (A1)	1:1000 (A3)		A1
DRAWN	DESIGNED	APPROVED	
Q. O'SHAUGHNESSY	Q. O'SHAUGHNESSY	E. SUTTON	
DRAWING VERIFIED	DESIGN VERIFIED	APPROVED DATE	
S. THORNTON	S. THORNTON	2026-07-09	

CONSSENT DESIGN

PROJECT
NZ TRANSPORT AGENCY
WELLINGTON
STATE HIGHWAY 1 WELLINGTON IMPROVEMENTS

TITLE
GENERAL ARRANGEMENT
SHEET 12

WSP PROJECT NO. 5-C4434.01	PROJ-ORIG-VOL-LOC-TYPE SH1WI-DES-00-GEN-DRG	SHEET NO. 00122	REVISION A
-------------------------------	--	--------------------	---------------

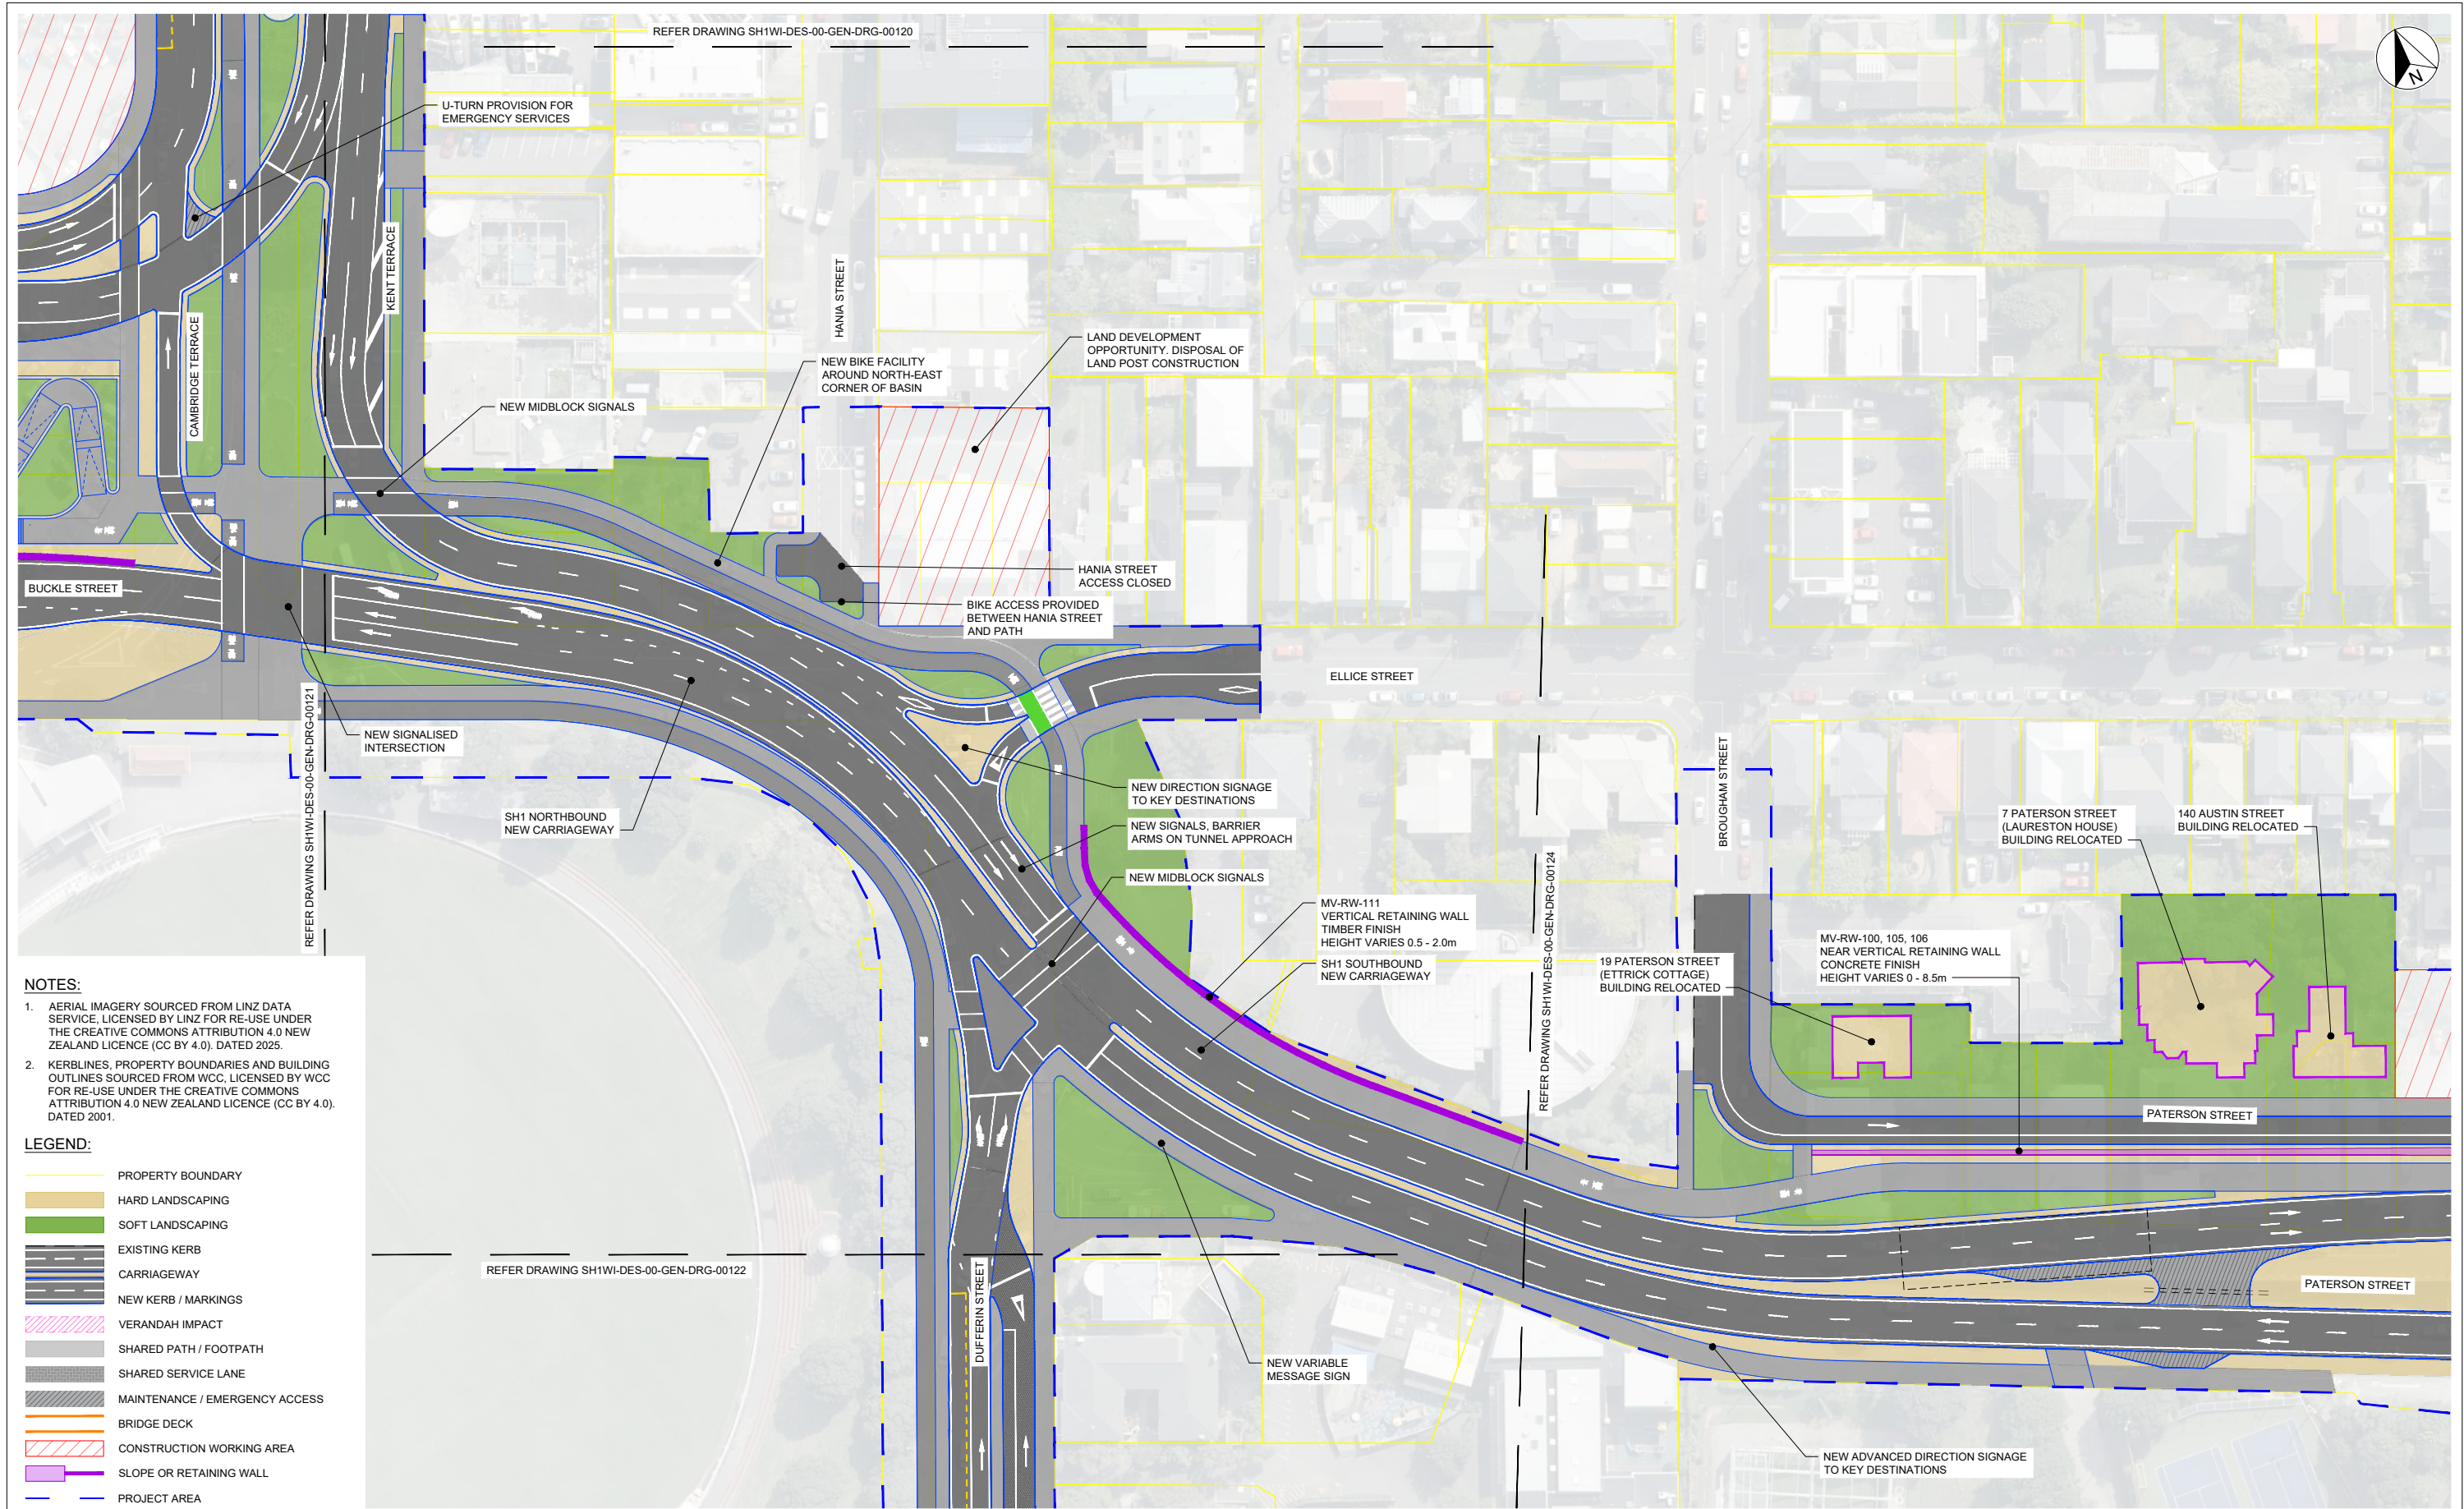

NOTES:

1. AERIAL IMAGERY SOURCED FROM LINZ DATA SERVICE, LICENSED BY LINZ FOR RE-USE UNDER THE CREATIVE COMMONS ATTRIBUTION 4.0 NEW ZEALAND LICENCE (CC BY 4.0). DATED 2025.

2. KERBLINES, PROPERTY BOUNDARIES AND BUILDING OUTLINES SOURCED FROM WCC, LICENSED BY WCC FOR RE-USE UNDER THE CREATIVE COMMONS ATTRIBUTION 4.0 NEW ZEALAND LICENCE (CC BY 4.0). DATED 2001.

LEGEND:

PROPERTY BOUNDARY

HARD LANDSCAPING

SOFT LANDSCAPING

EXISTING KERB

CARRIAGEWAY

NEW KERB / MARKINGS

VERANDAH IMPACT

SHARED PATH / FOOTPATH

SHARED SERVICE LANE

MAINTENANCE / EMERGENCY ACCESS

BRIDGE DECK

CONSTRUCTION WORKING AREA

SLOPE OR RETAINING WALL

PROJECT AREA

1:500 @ A1

1:1000 @ A3

0 5 10 15 20 25 30 35 40 45 50 m

REVISION

AMENDMENT

APPROVED

DATE

A

CONSENT DESIGN

ES

2026-07-09

NZ TRANSPORT AGENCY

WAKA KOTAHI

Tonkin+Taylor

ARUP

GENERAL

SCALES

1:500 (A1) 1:1000 (A3)

ORIGINAL SIZE

A1

DRAWN

DESIGNED

APPROVED

Q. O'SHAUGHNESSY

Q. O'SHAUGHNESSY

E. SUTTON

DRAWING VERIFIED

DESIGN VERIFIED

APPROVED DATE

S. THORNTON

S. THORNTON

2026-07-09

CONSENT DESIGN

PROJECT

NZ TRANSPORT AGENCY

WELLINGTON

STATE HIGHWAY 1 WELLINGTON IMPROVEMENTS

TITLE

GENERAL ARRANGEMENT

SHEET 13

WSP PROJECT NO.

PROJ-ORIG-VOL-LOC-TYPE

SHEET NO.


REVISION

5-C4434.01

SH1WI-DES-00-GEN-DRG

00123

A

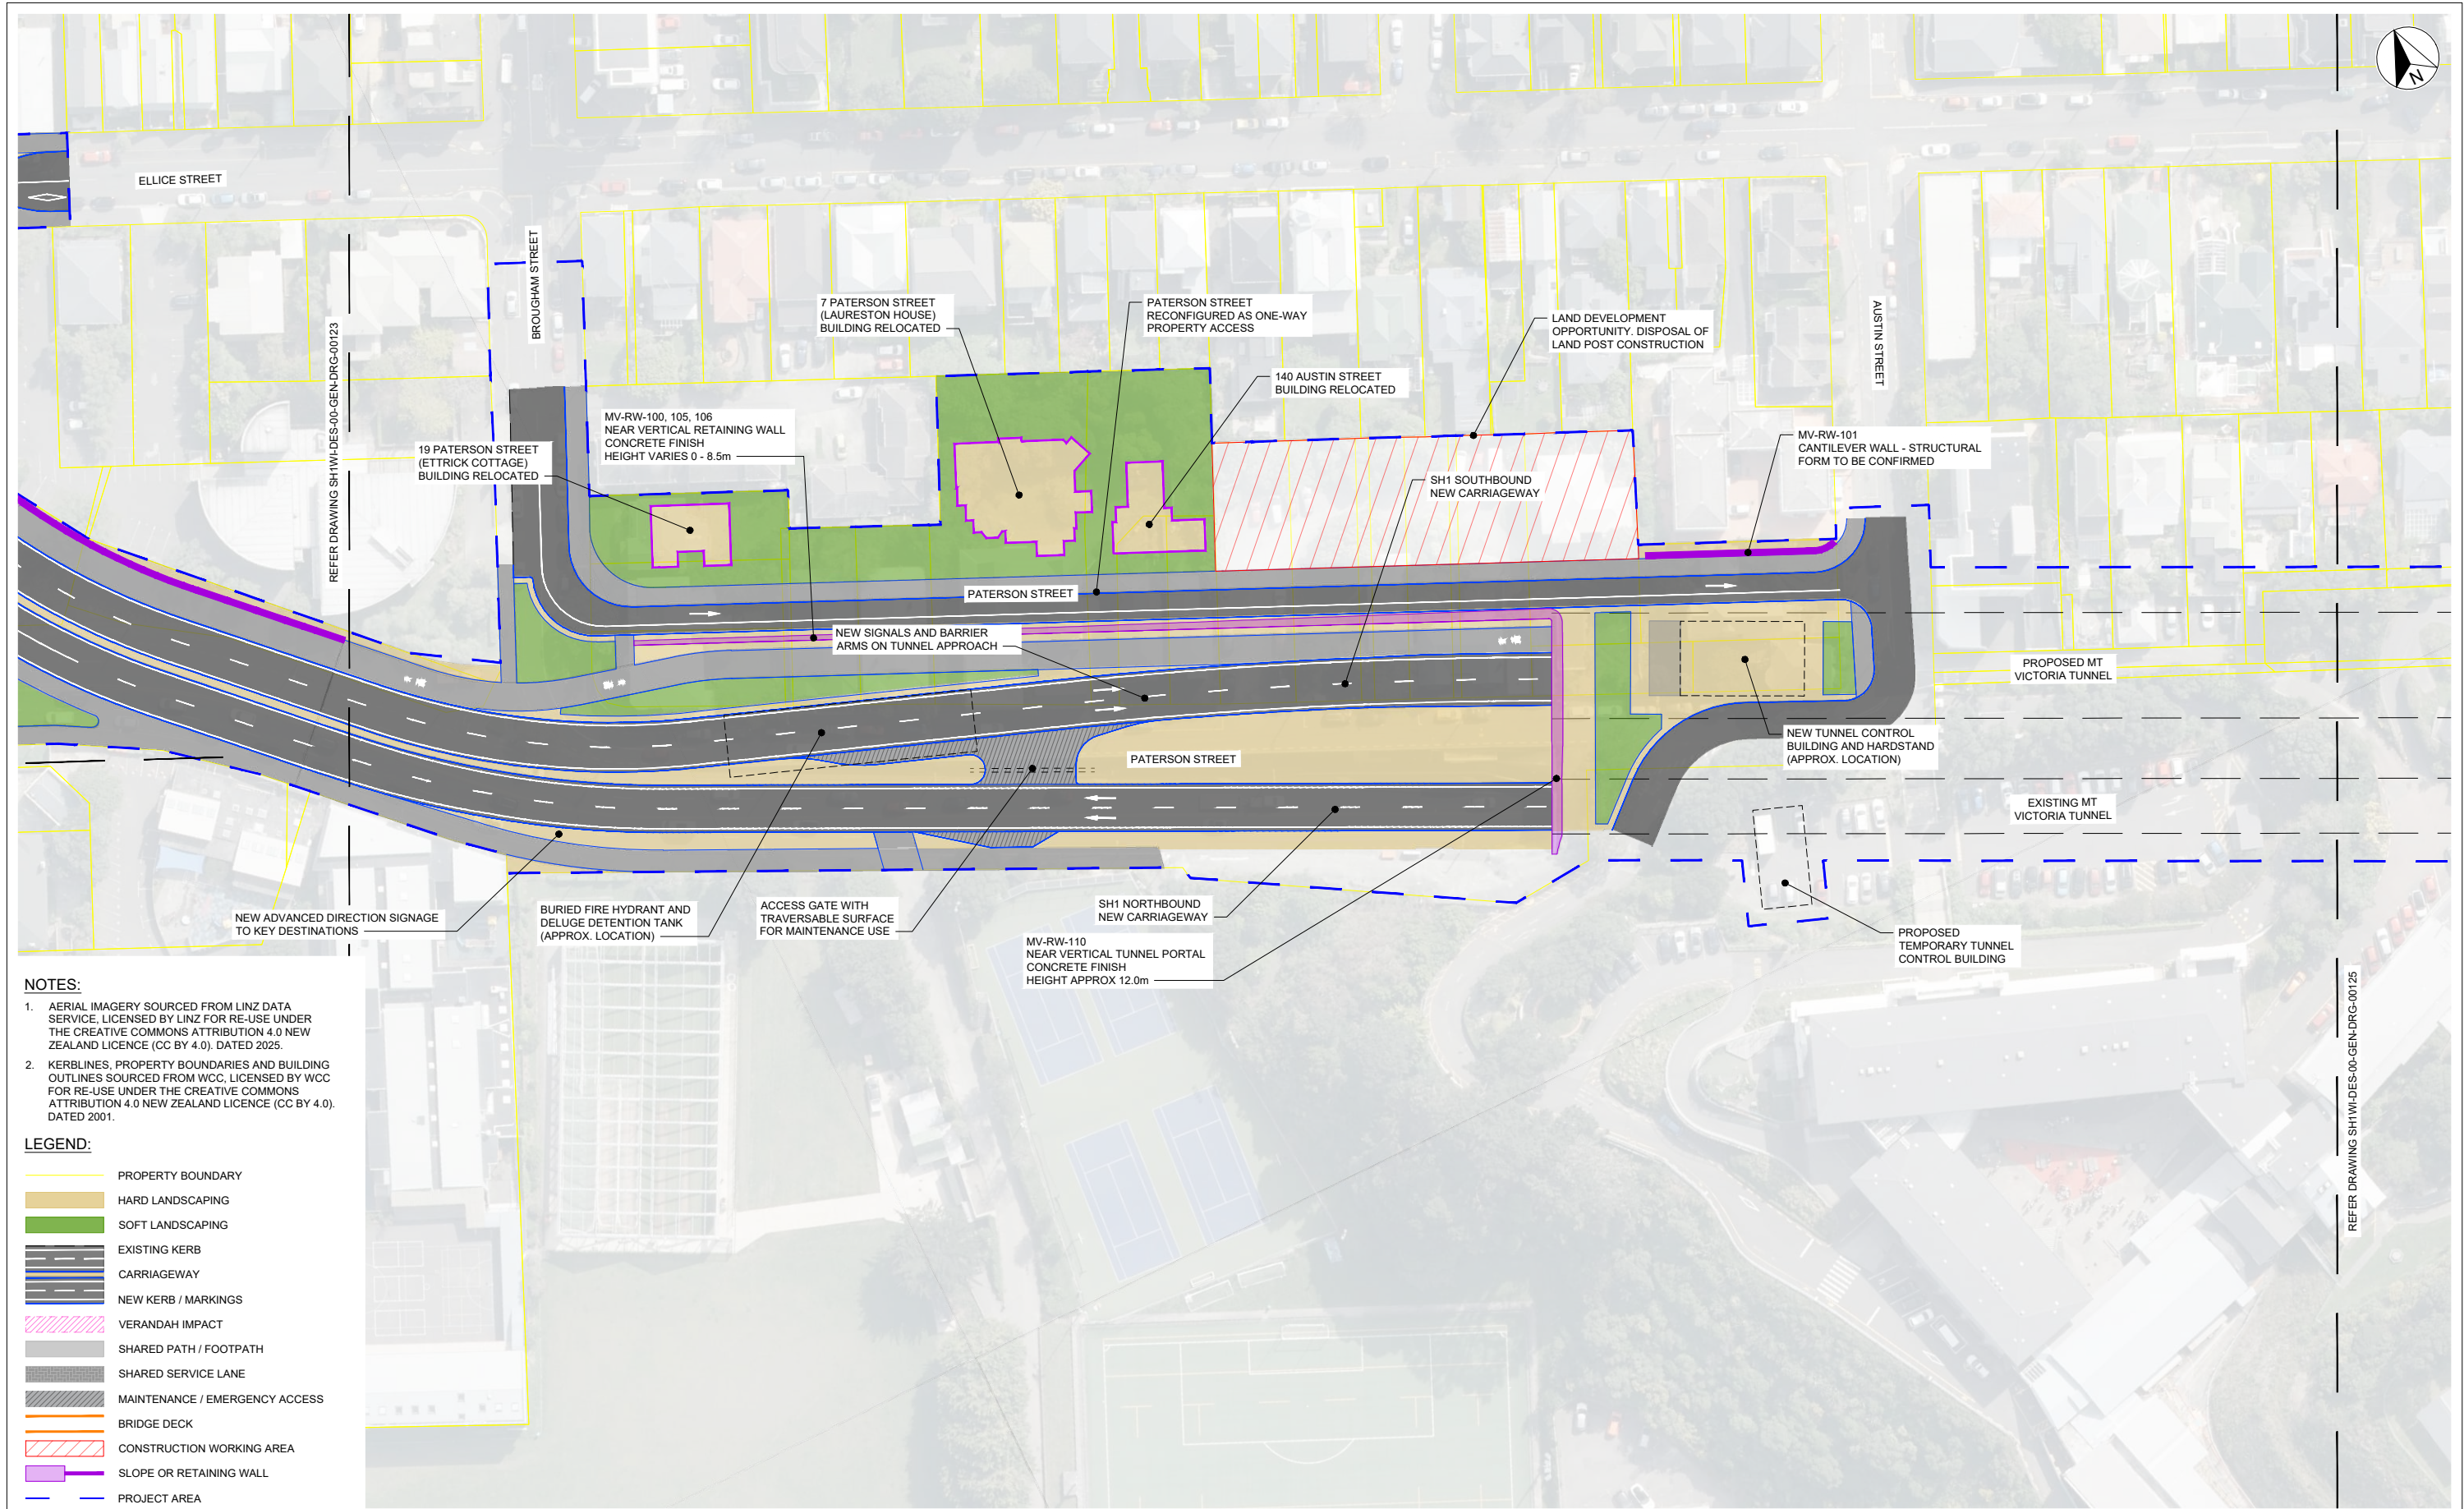

- NOTES:**
1. AERIAL IMAGERY SOURCED FROM LINZ DATA SERVICE, LICENSED BY LINZ FOR RE-USE UNDER THE CREATIVE COMMONS ATTRIBUTION 4.0 NEW ZEALAND LICENCE (CC BY 4.0). DATED 2025.
 2. KERBLINES, PROPERTY BOUNDARIES AND BUILDING OUTLINES SOURCED FROM WCC, LICENSED BY WCC FOR RE-USE UNDER THE CREATIVE COMMONS ATTRIBUTION 4.0 NEW ZEALAND LICENCE (CC BY 4.0). DATED 2001.


- LEGEND:**
- PROPERTY BOUNDARY
 - HARD LANDSCAPING
 - SOFT LANDSCAPING
 - EXISTING KERB
 - CARRIAGEWAY
 - NEW KERB / MARKINGS
 - VERANDAH IMPACT
 - SHARED PATH / FOOTPATH
 - SHARED SERVICE LANE
 - MAINTENANCE / EMERGENCY ACCESS
 - BRIDGE DECK
 - CONSTRUCTION WORKING AREA
 - SLOPE OR RETAINING WALL
 - PROJECT AREA

REVISION	AMENDMENT	APPROVED	DATE
A	CONSENT DESIGN	ES	2026-07-09



SCALES			ORIGINAL SIZE
1:500 (A1)	1:1000 (A3)		A1
DRAWN	DESIGNED	APPROVED	
Q. O'SHAUGHNESSY	Q. O'SHAUGHNESSY	E. SUTTON	
DRAWING VERIFIED	DESIGN VERIFIED	APPROVED DATE	
S. THORNTON	S. THORNTON	2026-07-09	
GENERAL			
CONSENT DESIGN			

PROJECT			
NZ TRANSPORT AGENCY			
WELLINGTON			
STATE HIGHWAY 1 WELLINGTON IMPROVEMENTS			
TITLE			
GENERAL ARRANGEMENT			
SHEET 14			
WSP PROJECT NO.	PROJ-ORIG-VOL-LOC-TYPE	SHEET NO.	REVISION
5-C4434.01	SH1WI-DES-00-GEN-DRG	00124	A

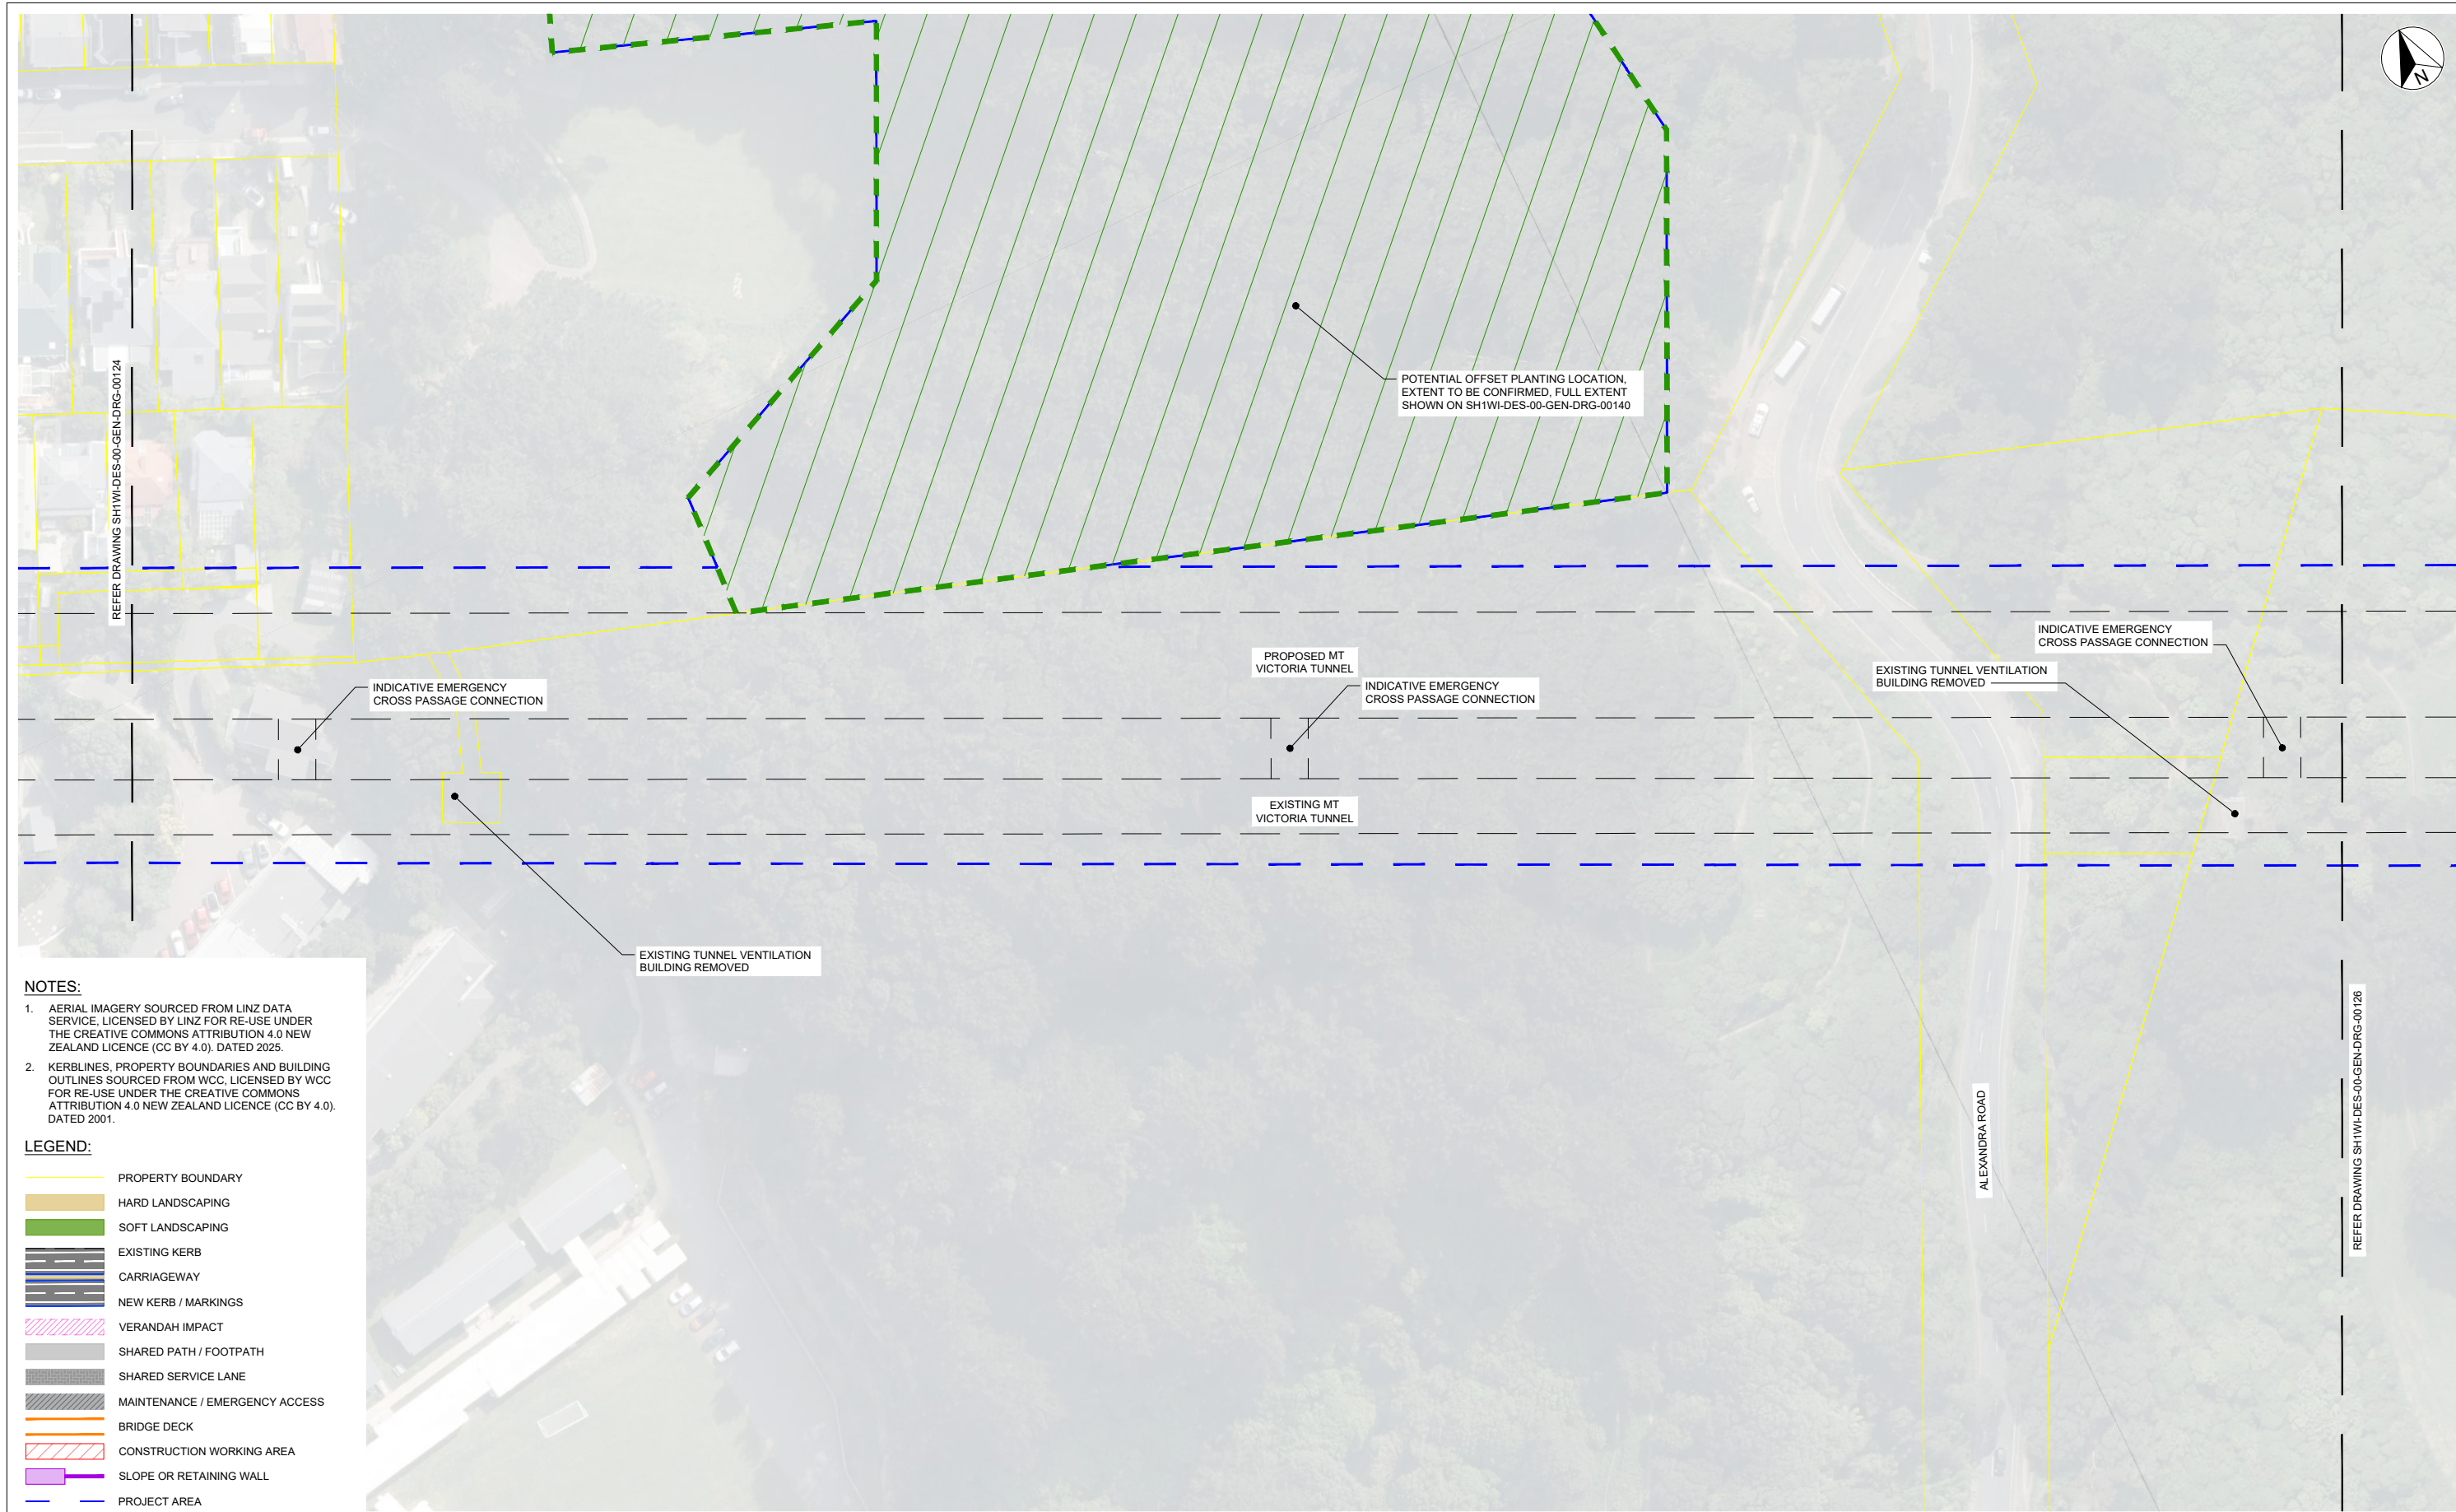

NOTES:

- AERIAL IMAGERY SOURCED FROM LINZ DATA SERVICE, LICENSED BY LINZ FOR RE-USE UNDER THE CREATIVE COMMONS ATTRIBUTION 4.0 NEW ZEALAND LICENCE (CC BY 4.0). DATED 2025.
- KERBLINES, PROPERTY BOUNDARIES AND BUILDING OUTLINES SOURCED FROM WCC, LICENSED BY WCC FOR RE-USE UNDER THE CREATIVE COMMONS ATTRIBUTION 4.0 NEW ZEALAND LICENCE (CC BY 4.0). DATED 2001.

LEGEND:

- PROPERTY BOUNDARY
- HARD LANDSCAPING
- SOFT LANDSCAPING
- EXISTING KERB
- CARRIAGEWAY
- NEW KERB / MARKINGS
- VERANDAH IMPACT
- SHARED PATH / FOOTPATH
- SHARED SERVICE LANE
- MAINTENANCE / EMERGENCY ACCESS
- BRIDGE DECK
- CONSTRUCTION WORKING AREA
- SLOPE OR RETAINING WALL
- PROJECT AREA

REVISION	AMENDMENT	APPROVED	DATE
A	CONSENT DESIGN	ES	2026-07-09



GENERAL

SCALES
1:500 (A1) 1:1000 (A3)

DRAWN	DESIGNED	APPROVED
Q. O'SHAUGHNESSY	Q. O'SHAUGHNESSY	E. SUTTON
DRAWING VERIFIED	DESIGN VERIFIED	APPROVED DATE
S. THORNTON	S. THORNTON	2026-07-09

CONSSENT DESIGN

PROJECT
NZ TRANSPORT AGENCY
WELLINGTON
STATE HIGHWAY 1 WELLINGTON IMPROVEMENTS

TITLE
GENERAL ARRANGEMENT
SHEET 15


WSP PROJECT NO. 5-C4434.01	PROJ-ORIG-VOL-LOC-TYPE SH1WI-DES-00-GEN-DRG	SHEET NO. 00125	REVISION A
-------------------------------	--	--------------------	---------------

NOTES:

1. AERIAL IMAGERY SOURCED FROM LINZ DATA SERVICE, LICENSED BY LINZ FOR RE-USE UNDER THE CREATIVE COMMONS ATTRIBUTION 4.0 NEW ZEALAND LICENCE (CC BY 4.0), DATED 2025.
2. KERBLINES, PROPERTY BOUNDARIES AND BUILDING OUTLINES SOURCED FROM WCC, LICENSED BY WCC FOR RE-USE UNDER THE CREATIVE COMMONS ATTRIBUTION 4.0 NEW ZEALAND LICENCE (CC BY 4.0), DATED 2001.

LEGEND:

- PROPERTY BOUNDARY
- HARD LANDSCAPING
- SOFT LANDSCAPING
- EXISTING KERB
- CARRIAGEWAY
- NEW KERB / MARKINGS
- VERANDAH IMPACT
- SHARED PATH / FOOTPATH
- SHARED SERVICE LANE
- MAINTENANCE / EMERGENCY ACCESS
- BRIDGE DECK
- CONSTRUCTION WORKING AREA
- SLOPE OR RETAINING WALL
- PROJECT AREA

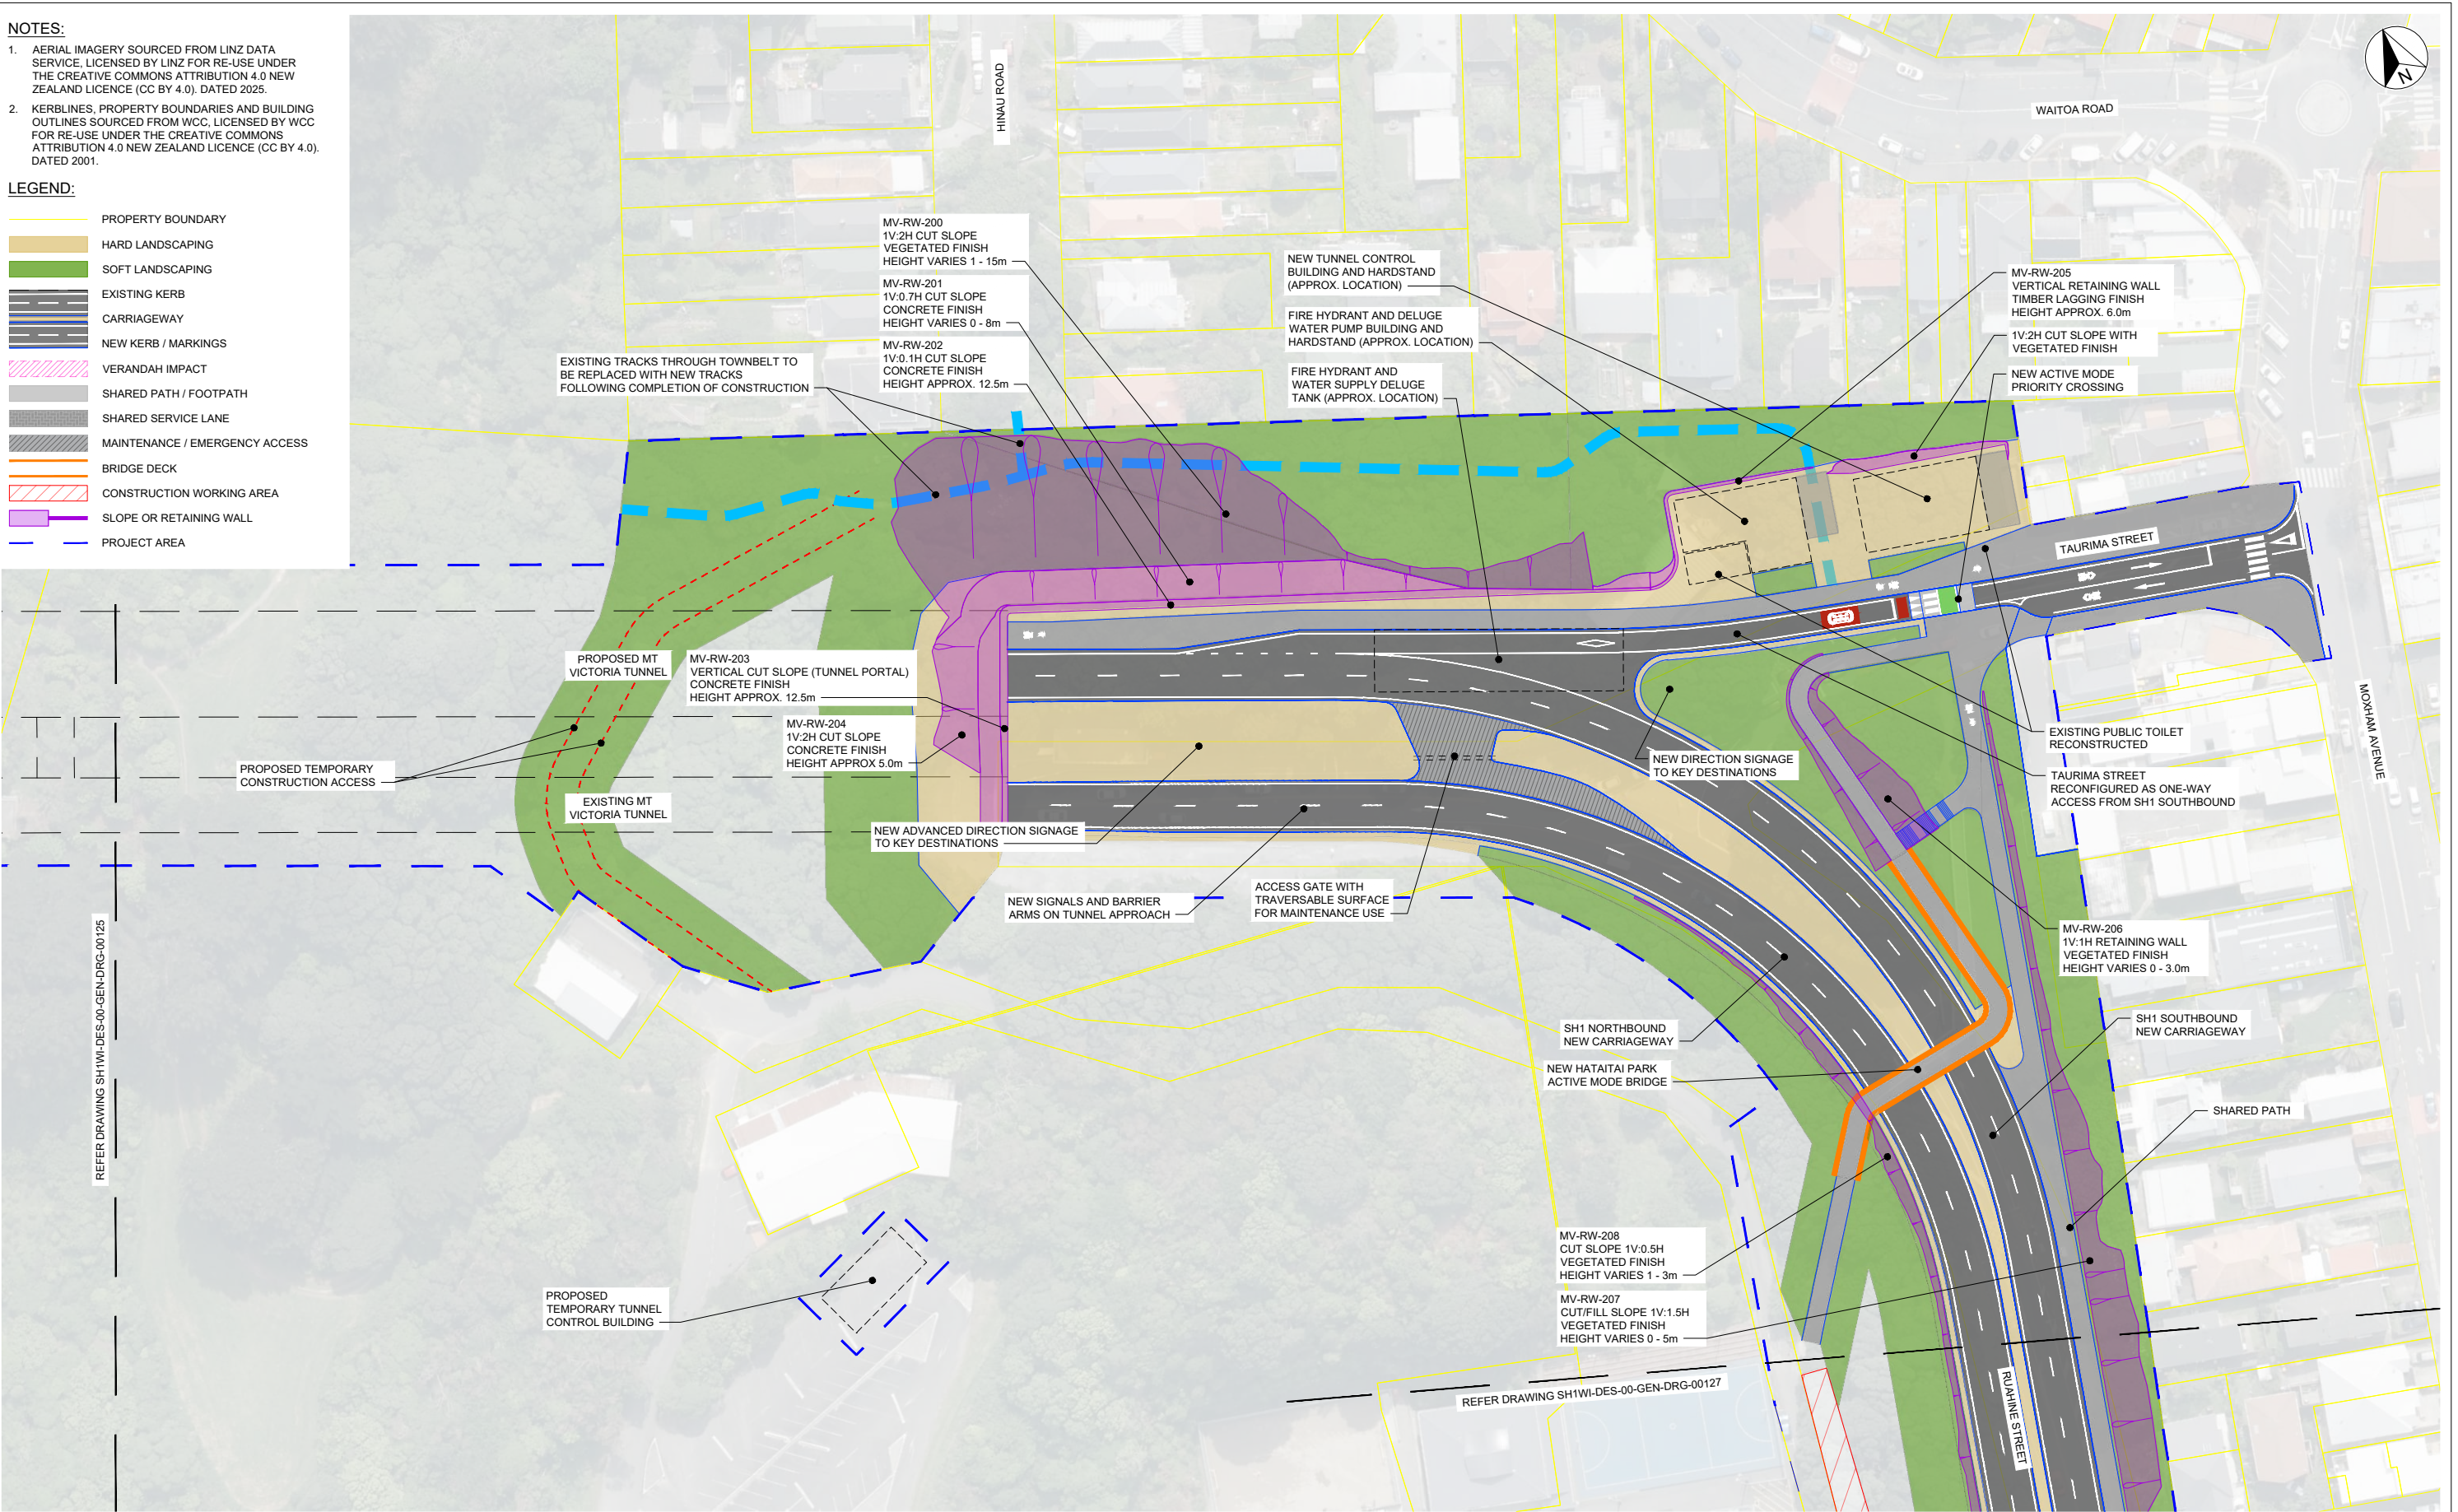


1:500 @ A1
1:1000 @ A3

REVISION	AMENDMENT	APPROVED	DATE
A	CONSENT DESIGN	ES	2026-07-09



SCALES			ORIGINAL SIZE
1:500 (A1)	1:1000 (A3)		A1
DRAWN	DESIGNED	APPROVED	
Q. O'SHAUGHNESSY	Q. O'SHAUGHNESSY	E. SUTTON	
DRAWING VERIFIED	DESIGN VERIFIED	APPROVED DATE	
S. THORNTON	S. THORNTON	2026-07-09	
CONSSENT DESIGN			

PROJECT			
NZ TRANSPORT AGENCY			
WELLINGTON			
STATE HIGHWAY 1 WELLINGTON IMPROVEMENTS			
TITLE			
GENERAL ARRANGEMENT			
SHEET 16			
WSP PROJECT NO.	PROJ-ORIG-VOL-LOC-TYPE	SHEET NO.	REVISION
5-C4434.01	SH1WI-DES-00-GEN-DRG	00126	A

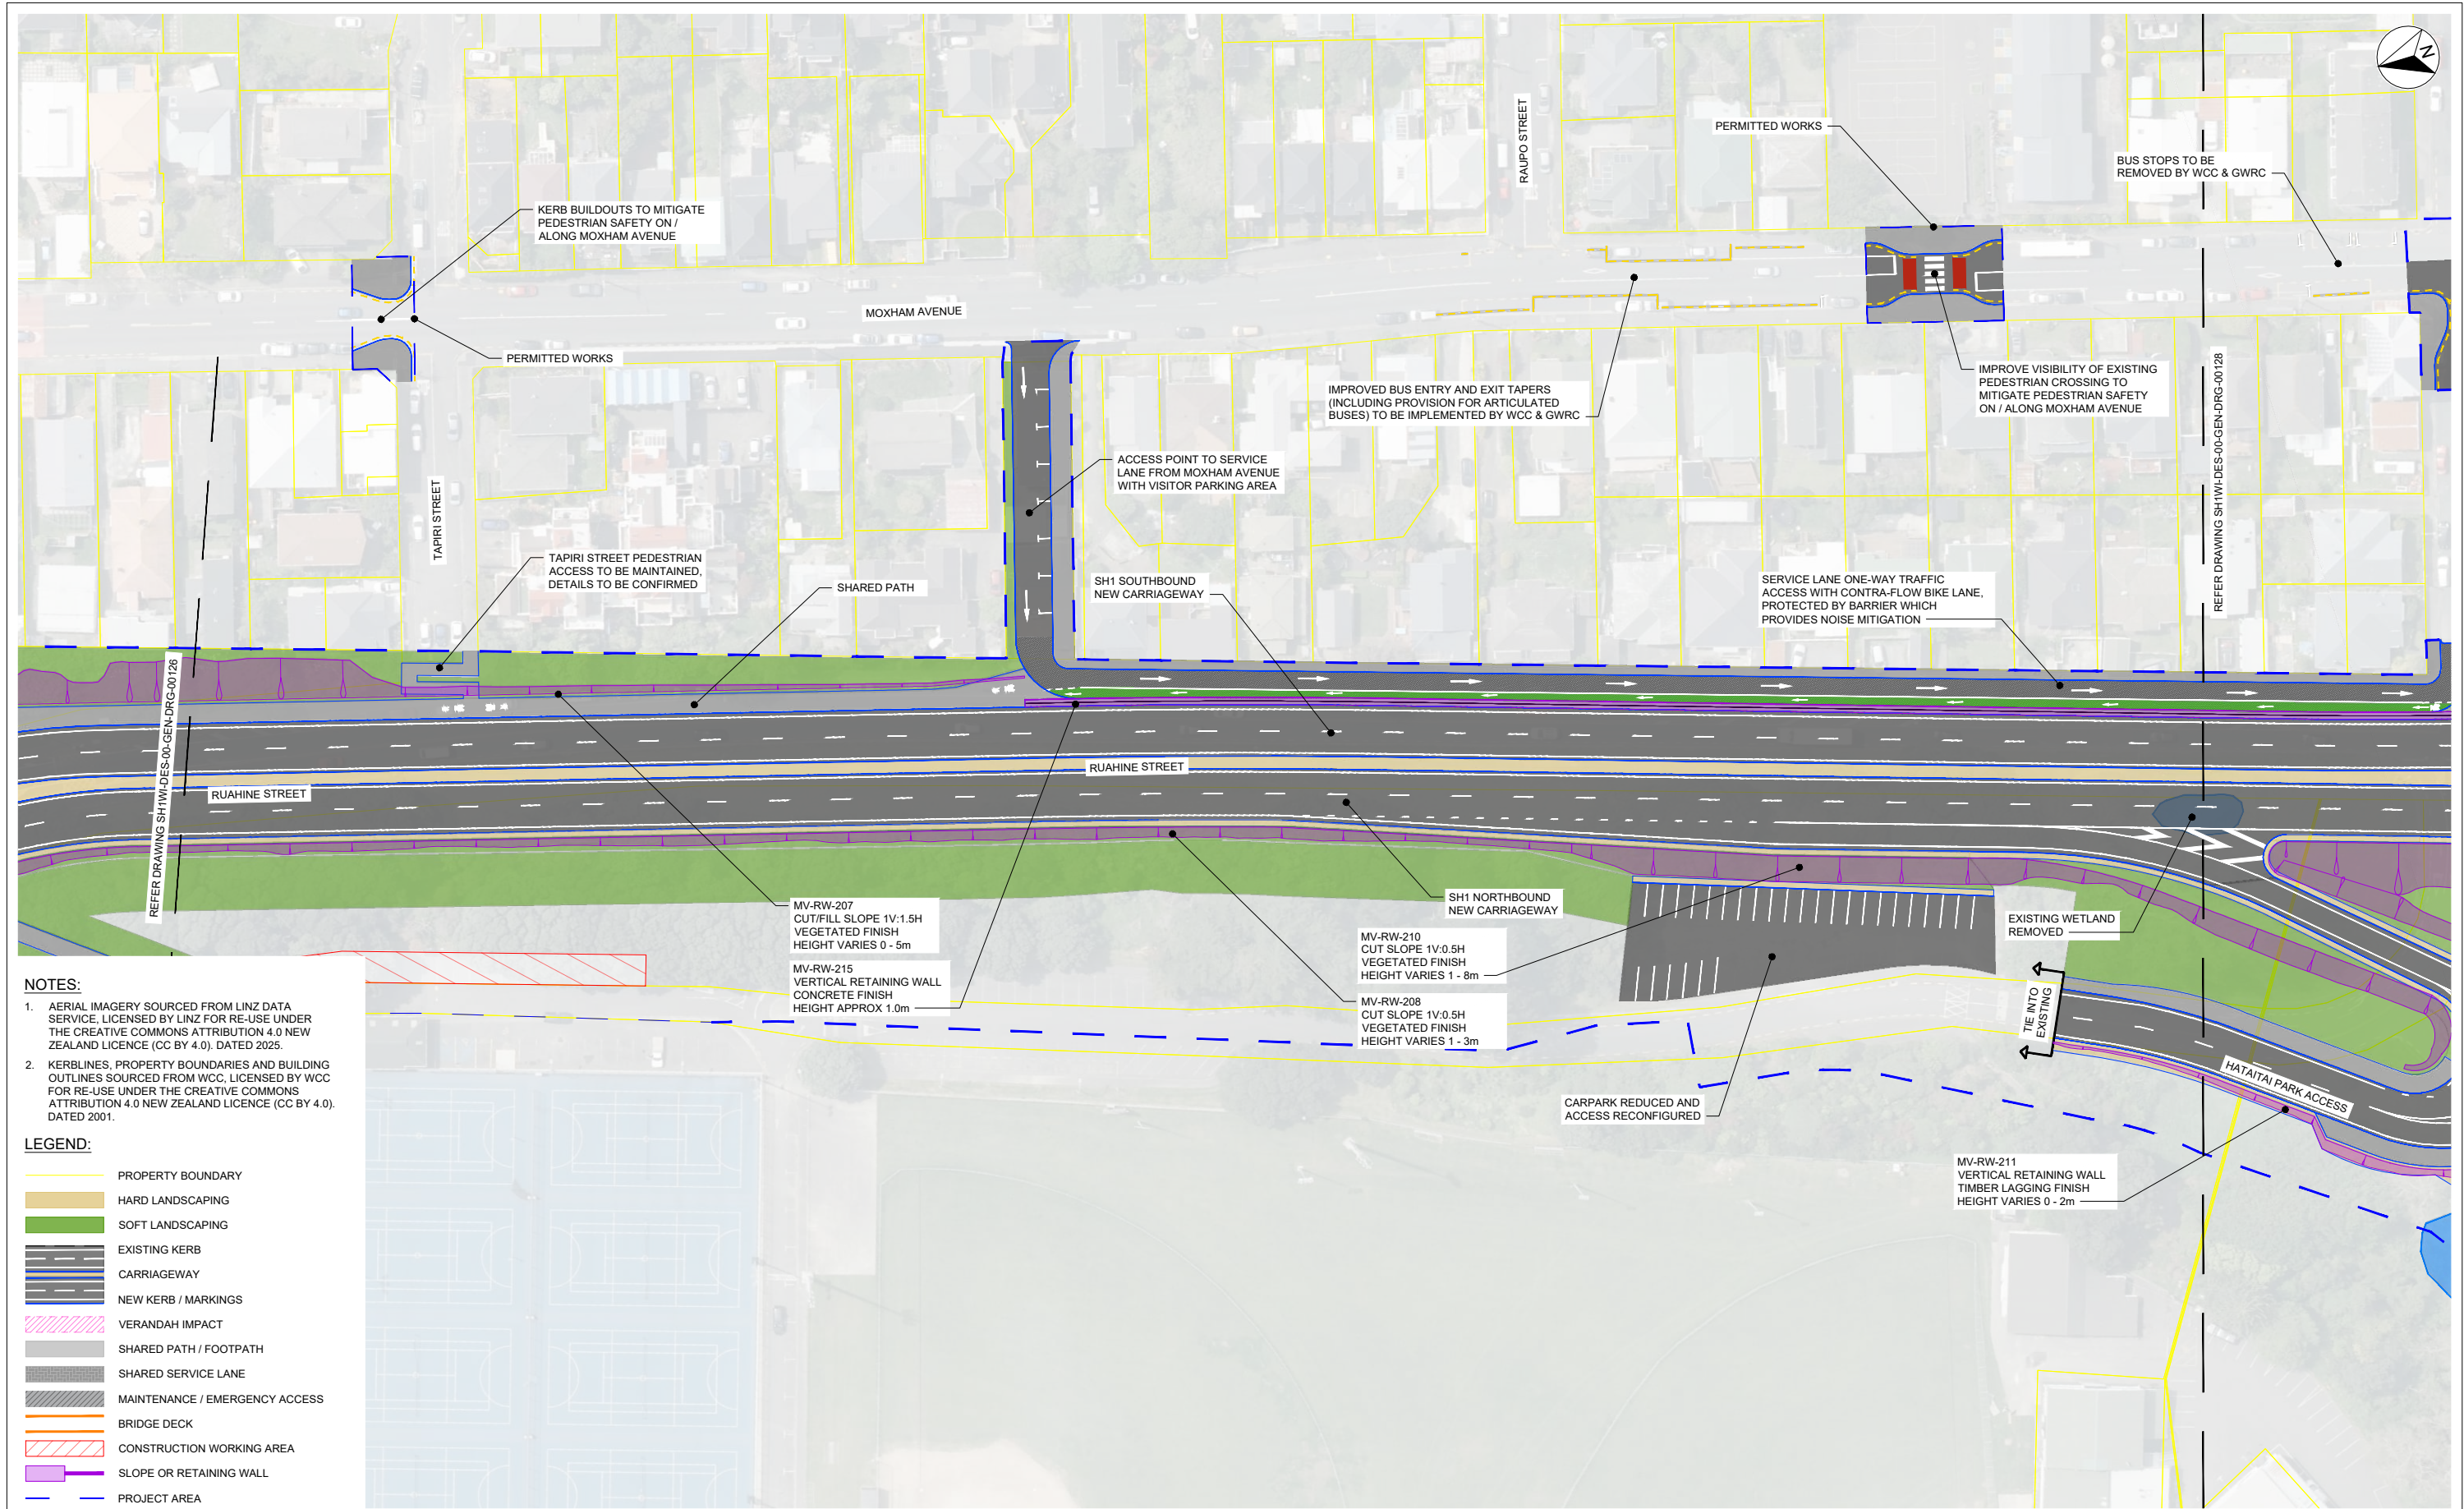


- NOTES:**
- AERIAL IMAGERY SOURCED FROM LINZ DATA SERVICE, LICENSED BY LINZ FOR RE-USE UNDER THE CREATIVE COMMONS ATTRIBUTION 4.0 NEW ZEALAND LICENCE (CC BY 4.0). DATED 2025.
 - KERBLINES, PROPERTY BOUNDARIES AND BUILDING OUTLINES SOURCED FROM WCC, LICENSED BY WCC FOR RE-USE UNDER THE CREATIVE COMMONS ATTRIBUTION 4.0 NEW ZEALAND LICENCE (CC BY 4.0). DATED 2001.

LEGEND:

- PROPERTY BOUNDARY
- HARD LANDSCAPING
- SOFT LANDSCAPING
- EXISTING KERB
- CARRIAGEWAY
- NEW KERB / MARKINGS
- VERANDAH IMPACT
- SHARED PATH / FOOTPATH
- SHARED SERVICE LANE
- MAINTENANCE / EMERGENCY ACCESS
- BRIDGE DECK
- CONSTRUCTION WORKING AREA
- SLOPE OR RETAINING WALL
- PROJECT AREA

REVISION	AMENDMENT	APPROVED	DATE
A	CONSENT DESIGN	ES	2026-07-09

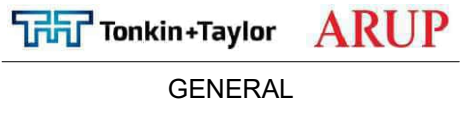

GENERAL

SCALES			ORIGINAL SIZE
1:500 (A1)	1:1000 (A3)		A1
DRAWN	DESIGNED	APPROVED	
Q. O'SHAUGHNESSY	Q. O'SHAUGHNESSY	E. SUTTON	
DRAWING VERIFIED	DESIGN VERIFIED	APPROVED DATE	
S. THORNTON	S. THORNTON	2026-07-09	

CONSSENT DESIGN

PROJECT
NZ TRANSPORT AGENCY
WELLINGTON
STATE HIGHWAY 1 WELLINGTON IMPROVEMENTS

TITLE
GENERAL ARRANGEMENT
SHEET 17


WSP PROJECT NO. 5-C4434.01	PROJ-ORIG-VOL-LOC-TYPE SH1WI-DES-00-GEN-DRG	SHEET NO. 00127	REVISION A
-------------------------------	--	--------------------	---------------

NOTES:

1. AERIAL IMAGERY SOURCED FROM LINZ DATA SERVICE, LICENSED BY LINZ FOR RE-USE UNDER THE CREATIVE COMMONS ATTRIBUTION 4.0 NEW ZEALAND LICENCE (CC BY 4.0), DATED 2025.
2. KERBLINES, PROPERTY BOUNDARIES AND BUILDING OUTLINES SOURCED FROM WCC, LICENSED BY WCC FOR RE-USE UNDER THE CREATIVE COMMONS ATTRIBUTION 4.0 NEW ZEALAND LICENCE (CC BY 4.0), DATED 2001.

LEGEND:

- PROPERTY BOUNDARY
- HARD LANDSCAPING
- SOFT LANDSCAPING
- EXISTING KERB
- CARRIAGEWAY
- NEW KERB / MARKINGS
- VERANDAH IMPACT
- SHARED PATH / FOOTPATH
- SHARED SERVICE LANE
- MAINTENANCE / EMERGENCY ACCESS
- BRIDGE DECK
- CONSTRUCTION WORKING AREA
- SLOPE OR RETAINING WALL

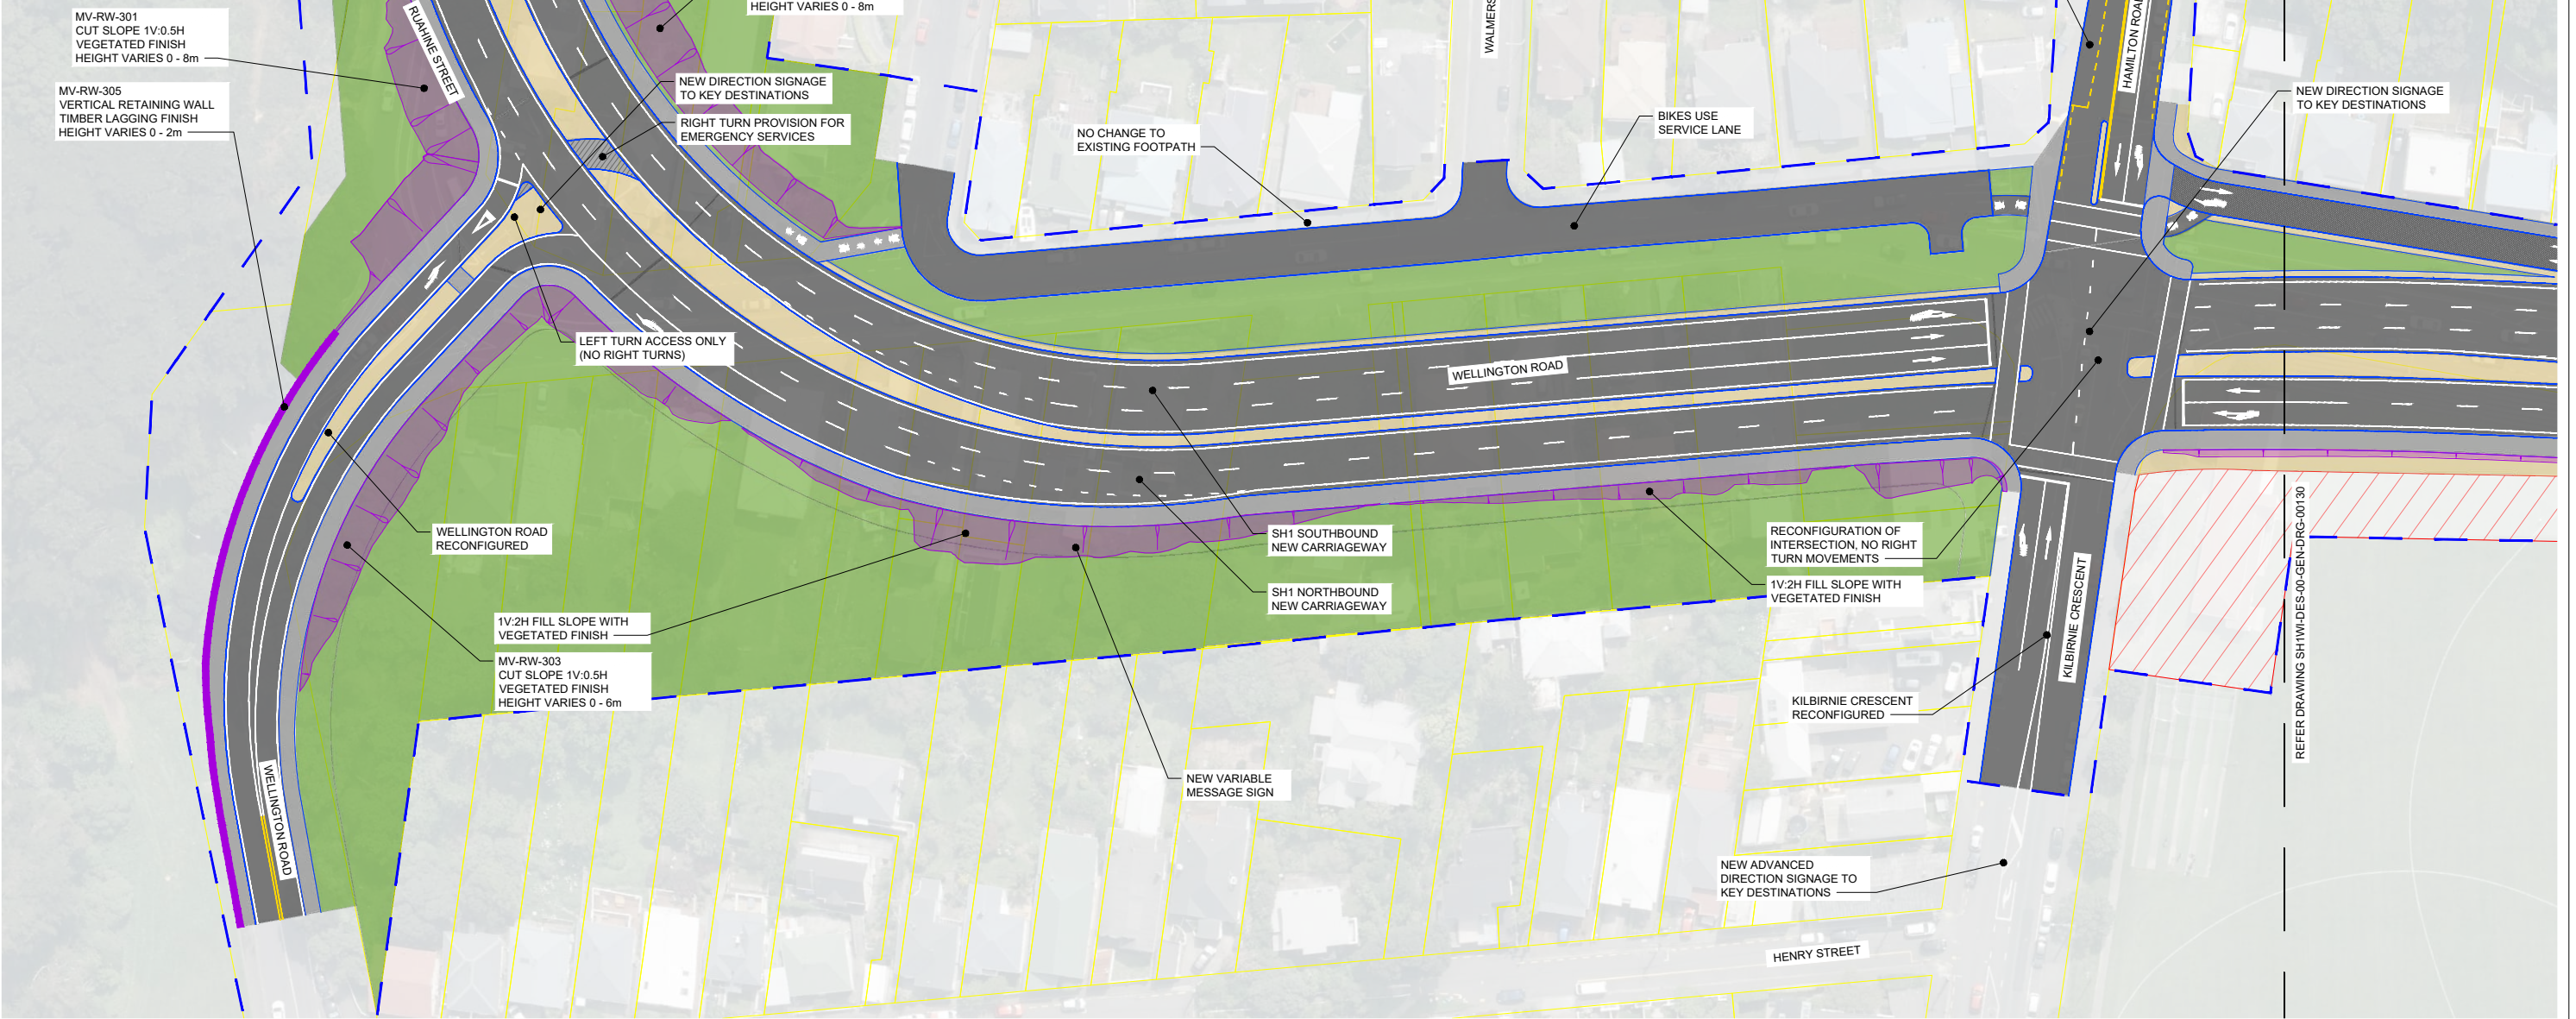


1:500 @ A1
1:1000 @ A3

REVISION	AMENDMENT	APPROVED	DATE
A	CONSENT DESIGN	ES	2026-07-09



SCALES			ORIGINAL SIZE
1:500 (A1)	1:1000 (A3)		A1
DRAWN	DESIGNED	APPROVED	
Q. O'SHAUGHNESSY	Q. O'SHAUGHNESSY	E. SUTTON	
DRAWING VERIFIED	DESIGN VERIFIED	APPROVED DATE	
S. THORNTON	S. THORNTON	2026-07-09	
GENERAL			
CONSENT DESIGN			

PROJECT			
NZ TRANSPORT AGENCY			
WELLINGTON			
STATE HIGHWAY 1 WELLINGTON IMPROVEMENTS			
TITLE			
GENERAL ARRANGEMENT			
SHEET 19			
WSP PROJECT NO.	PROJ-ORIG-VOL-LOC-TYPE	SHEET NO.	REVISION
5-C4434.01	SH1WI-DES-00-GEN-DRG	00129	A

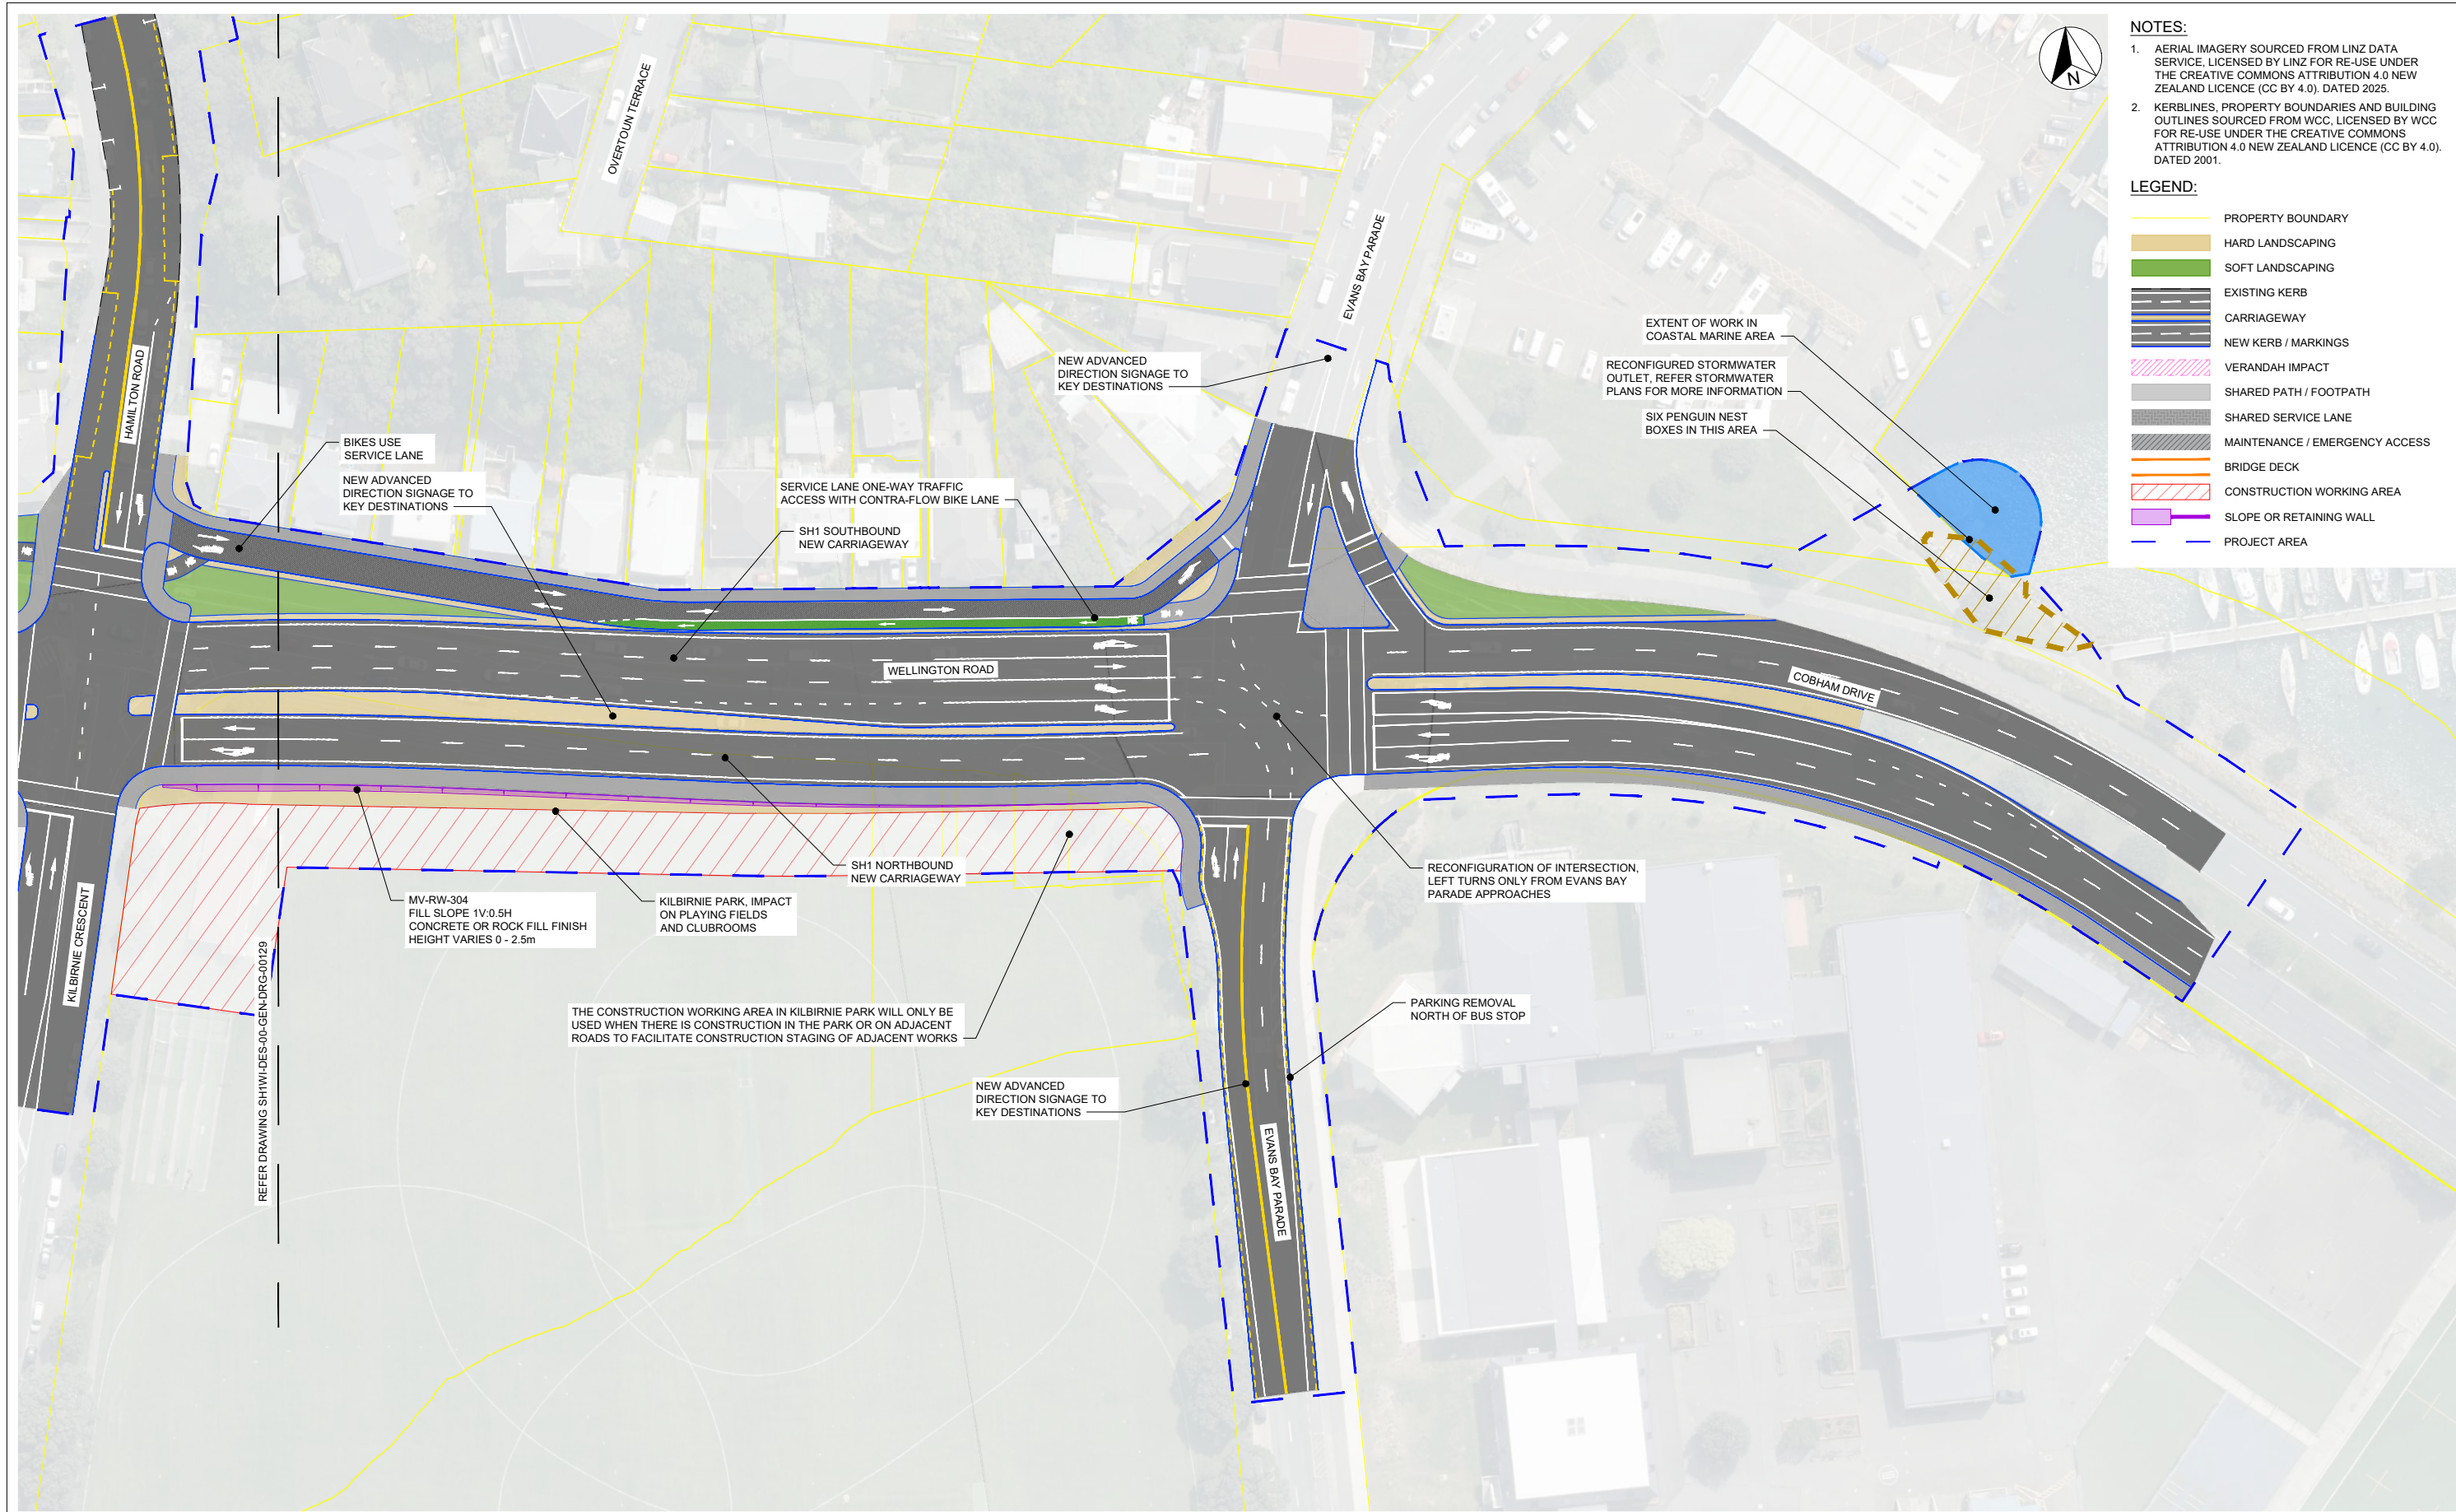

- NOTES:**
- AERIAL IMAGERY SOURCED FROM LINZ DATA SERVICE, LICENSED BY LINZ FOR RE-USE UNDER THE CREATIVE COMMONS ATTRIBUTION 4.0 NEW ZEALAND LICENCE (CC BY 4.0), DATED 2025.
 - KERBLINES, PROPERTY BOUNDARIES AND BUILDING OUTLINES SOURCED FROM WCC, LICENSED BY WCC FOR RE-USE UNDER THE CREATIVE COMMONS ATTRIBUTION 4.0 NEW ZEALAND LICENCE (CC BY 4.0), DATED 2001.


- LEGEND:**
- PROPERTY BOUNDARY
 - HARD LANDSCAPING
 - SOFT LANDSCAPING
 - EXISTING KERB
 - CARRIAGEWAY
 - NEW KERB / MARKINGS
 - VERANDAH IMPACT
 - SHARED PATH / FOOTPATH
 - SHARED SERVICE LANE
 - MAINTENANCE / EMERGENCY ACCESS
 - BRIDGE DECK
 - CONSTRUCTION WORKING AREA
 - SLOPE OR RETAINING WALL
 - PROJECT AREA

REVISION	AMENDMENT	APPROVED	DATE
A	CONSENT DESIGN	ES	2026-07-09



SCALES			ORIGINAL SIZE
1:500 (A1) 1:1000 (A3)			A1
DRAWN	DESIGNED	APPROVED	
Q. O'SHAUGHNESSY	Q. O'SHAUGHNESSY	E. SUTTON	
DRAWING VERIFIED	DESIGN VERIFIED	APPROVED DATE	
S. THORNTON	S. THORNTON	2026-07-09	
CONSSENT DESIGN			

PROJECT			
NZ TRANSPORT AGENCY			
WELLINGTON			
STATE HIGHWAY 1 WELLINGTON IMPROVEMENTS			
TITLE			
GENERAL ARRANGEMENT			
SHEET 20			
WSP PROJECT NO.	PROJ-ORIG-VOL-LOC-TYPE	SHEET NO.	REVISION
5-C4434.01	SH1WI-DES-00-GEN-DRG	00130	A

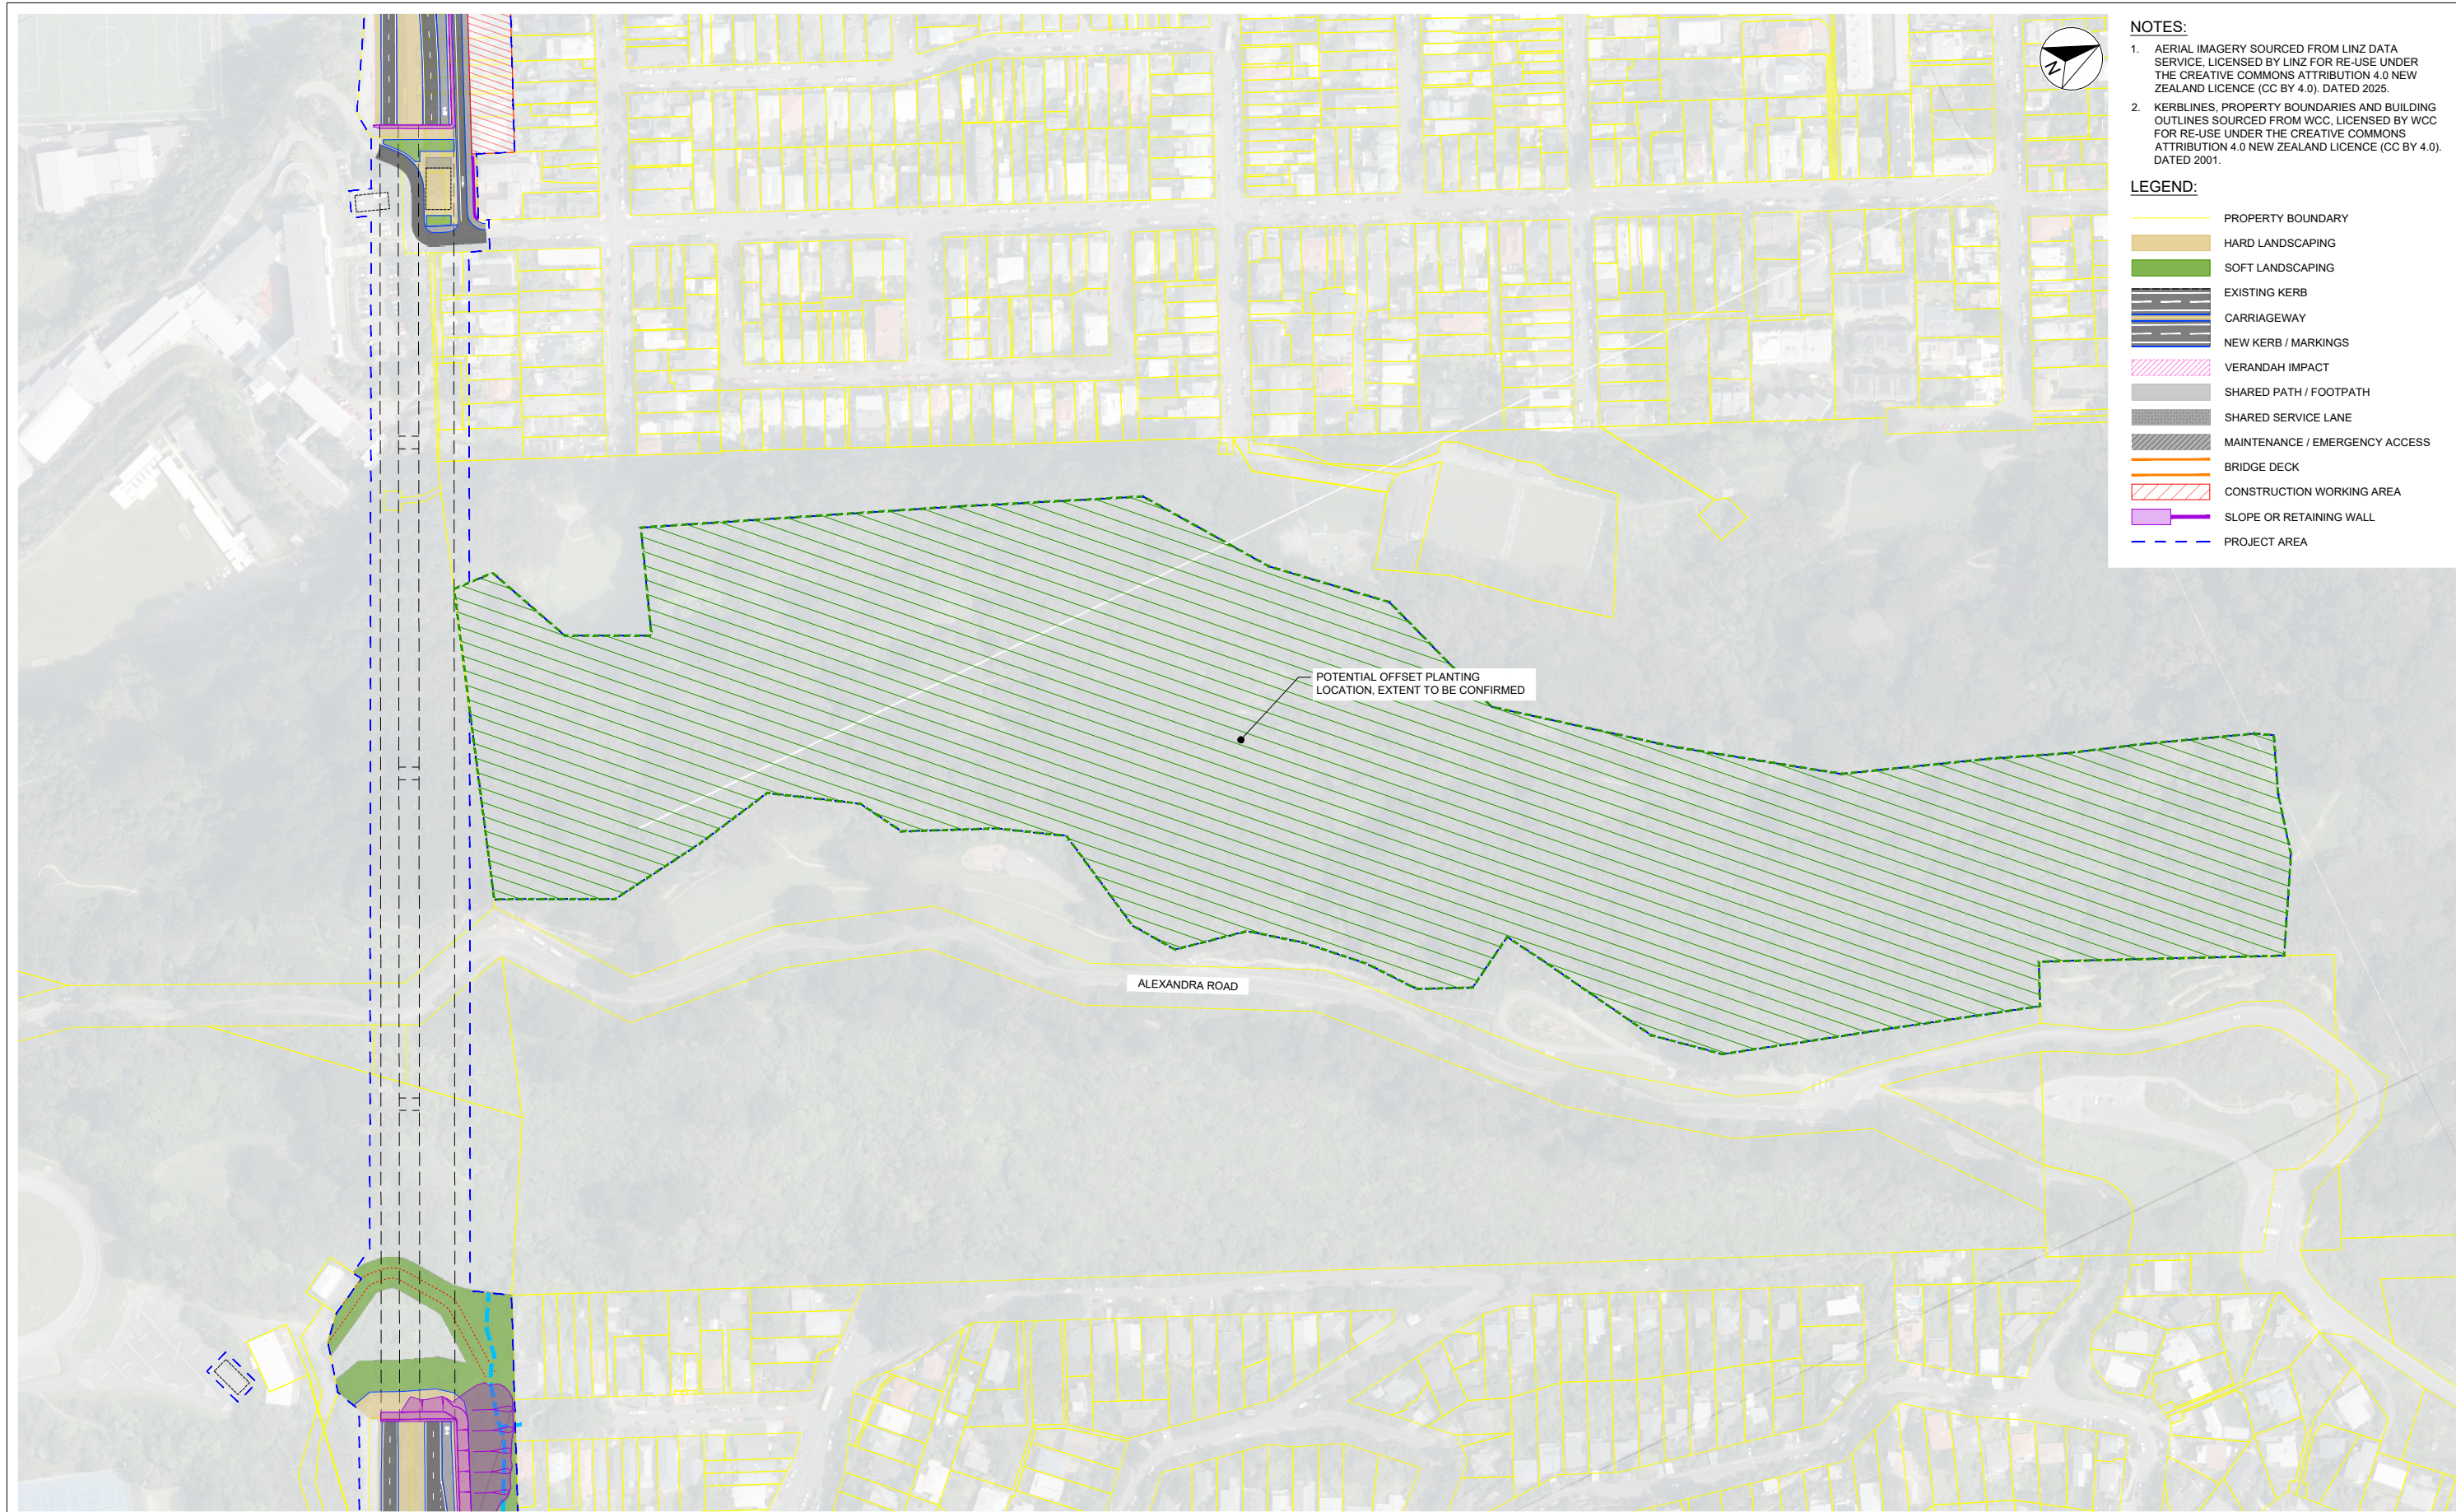

- NOTES:**
- AERIAL IMAGERY SOURCED FROM LINZ DATA SERVICE, LICENSED BY LINZ FOR RE-USE UNDER THE CREATIVE COMMONS ATTRIBUTION 4.0 NEW ZEALAND LICENCE (CC BY 4.0), DATED 2025.
 - KERBLINES, PROPERTY BOUNDARIES AND BUILDING OUTLINES SOURCED FROM WCC, LICENSED BY WCC FOR RE-USE UNDER THE CREATIVE COMMONS ATTRIBUTION 4.0 NEW ZEALAND LICENCE (CC BY 4.0), DATED 2001.

- LEGEND:**
- PROPERTY BOUNDARY
 - HARD LANDSCAPING
 - SOFT LANDSCAPING
 - EXISTING KERB
 - CARRIAGEWAY
 - NEW KERB / MARKINGS
 - VERANDAH IMPACT
 - SHARED PATH / FOOTPATH
 - SHARED SERVICE LANE
 - MAINTENANCE / EMERGENCY ACCESS
 - BRIDGE DECK
 - CONSTRUCTION WORKING AREA
 - SLOPE OR RETAINING WALL
 - PROJECT AREA

REVISION	AMENDMENT	APPROVED	DATE
A	CONSENT DESIGN	ES	2026-07-09



SCALES			ORIGINAL SIZE
1:1500 (A1) 1:3000 (A3)			A1
DRAWN	DESIGNED	APPROVED	
Q. O'SHAUGHNESSY	Q. O'SHAUGHNESSY	E. SUTTON	
DRAWING VERIFIED	DESIGN VERIFIED	APPROVED DATE	
S. THORNTON	S. THORNTON	2026-07-09	
CONSENT DESIGN			

PROJECT			
NZ TRANSPORT AGENCY			
WELLINGTON			
STATE HIGHWAY 1 WELLINGTON IMPROVEMENTS			
TITLE			
GENERAL ARRANGEMENT			
SHEET 30			
WSP PROJECT NO.	PROJ-ORIG-VOL-LOC-TYPE	SHEET NO.	REVISION
5-C4434.01	SH1WI-DES-00-GEN-DRG	00140	A



NOTES:

1. AERIAL IMAGERY SOURCED FROM LINZ DATA SERVICE, LICENSED BY LINZ FOR RE-USE UNDER THE CREATIVE COMMONS ATTRIBUTION 4.0 NEW ZEALAND LICENCE (CC BY 4.0). DATED 2025.

2. KERBLINES, PROPERTY BOUNDARIES AND BUILDING OUTLINES SOURCED FROM WCC, LICENSED BY WCC FOR RE-USE UNDER THE CREATIVE COMMONS ATTRIBUTION 4.0 NEW ZEALAND LICENCE (CC BY 4.0). DATED 2001.

- LEGEND:**
- PROPERTY BOUNDARY
 - HARD LANDSCAPING
 - SOFT LANDSCAPING
 - EXISTING KERB
 - CARRIAGEWAY
 - NEW KERB / MARKINGS
 - VERANDAH IMPACT
 - SHARED PATH / FOOTPATH
 - SHARED SERVICE LANE
 - MAINTENANCE / EMERGENCY ACCESS
 - BRIDGE DECK
 - CONSTRUCTION WORKING AREA
 - SLOPE OR RETAINING WALL
 - PROJECT AREA

1:1000@ A1 0 10 20 30 40 50 60 70 80 90 100 m
1:2000@ A3

REVISION	AMENDMENT	APPROVED	DATE
A	CONSENT DESIGN	ES	2026-07-09



GENERAL

SCALES			ORIGINAL SIZE
1:1000 (A1) 1:2000 (A3)			A1
DRAWN	DESIGNED	APPROVED	
Q. O'SHAUGHNESSY	Q. O'SHAUGHNESSY	E. SUTTON	
DRAWING VERIFIED	DESIGN VERIFIED	APPROVED DATE	
S. THORNTON	S. THORNTON	2026-07-09	
CONSENT DESIGN			

PROJECT			
NZ TRANSPORT AGENCY			
WELLINGTON			
STATE HIGHWAY 1 WELLINGTON IMPROVEMENTS			
TITLE			
GENERAL ARRANGEMENT			
SHEET 40			
WSP PROJECT NO.	PROJ-ORIG-VOL-LOC-TYPE	SHEET NO.	REVISION
5-C4434.01	SH1WI-DES-00-GEN-DRG	00150	A