



VEGETATION REMOVAL - ECOLOGICAL TYPES

	MIXED INDIGENOUS EXOTIC FOREST AND SCRUB (LOW ECOLOGICAL VALUE)		PRIVATE GARDEN (LOW ECOLOGICAL VALUE)
	MIXED INDIGENOUS EXOTIC FOREST AND SCRUB (MODERATE ECOLOGICAL VALUE)		PROJECT AREA
	MIXED LOW-STATURE VEGETATION (LOW ECOLOGICAL VALUE)		EXISTING BUILDING LOCATIONS TO BE REMOVED, REFER TO PLAN NOTES AND DOCUMENTATION
	REGENERATING BROADLEAF FOREST (HIGH ECOLOGICAL VALUE)		EXISTING BUILDING LOCATIONS TO BE RELOCATED, REFER TO PLAN NOTES AND DOCUMENTATION
	SPECIMEN TREE CANOPY		

NOTE: ALL OTHER VEGETATION SHOWN ON AERIAL UNDERLAY OR SIMILAR IS EXPECTED TO BE RETAINED SUBJECT TO ARBORIST ASSESSMENT AND CONSTRUCTION EXTENT OF WORKS. AERIAL IMAGERY MAY DIFFER FROM ON-SITE VEGETATION

THIS DRAWING IS TO BE
PRINTED AND VIEWED IN
COLOUR

REVISION	AMENDMENT	APPROVED	DATE
A	CONSENT DESIGN	ES	2026-07-09



SCALE		ORIGINAL SIZE
As indicated @ A1		A1
DRAWN	DESIGNED	APPROVED
B. NARBEE	A. HUNTER	E. SUTTON
DRAWING VERIFIED	DESIGN VERIFIED	APPROVED DATE
A. WHITELEY	A. WHITELEY	2026-07-09
CONSENT DESIGN		

PROJECT			
NZ TRANSPORT AGENCY WELLINGTON STATE HIGHWAY ONE IMPROVEMENTS PROJECT			
TITLE			
VEGETATION AND BUILDING REMOVAL PLANS - SHEET 1			
WSP PROJECT NO.	PROJ-ORIG-VOL-TYPE	SHEET NO.	REVISION
5-C4434.01	SH1WI-DES-00-UDL-DRG-	00212	A



VEGETATION REMOVAL - ECOLOGICAL TYPES

MIXED INDIGENOUS EXOTIC FOREST AND SCRUB (LOW ECOLOGICAL VALUE)

MIXED INDIGENOUS EXOTIC FOREST AND SCRUB (MODERATE ECOLOGICAL VALUE)

MIXED LOW-STATURE VEGETATION (LOW ECOLOGICAL VALUE)

REGENERATING BROADLEAF FOREST (HIGH ECOLOGICAL VALUE)

SPECIMEN TREE CANOPY

PRIVATE GARDEN (LOW ECOLOGICAL VALUE)

PROJECT AREA

EXISTING BUILDING LOCATIONS TO BE REMOVED, REFER TO PLAN NOTES AND DOCUMENTATION

EXISTING BUILDING LOCATIONS TO BE RELOCATED, REFER TO PLAN NOTES AND DOCUMENTATION

NOTE: ALL OTHER VEGETATION SHOWN ON AERIAL UNDERLAY OR SIMILAR IS EXPECTED TO BE RETAINED SUBJECT TO ARBORIST ASSESSMENT AND CONSTRUCTION EXTENT OF WORKS. AERIAL IMAGERY MAY DIFFER FROM ON-SITE VEGETATION

THIS DRAWING IS TO BE
PRINTED AND VIEWED IN
COLOUR

REVISION	AMENDMENT	APPROVED	DATE
A	CONSENT DESIGN	ES	2026-07-09



wsp

Tonkin+Taylor

ARUP

UDLA + ARCHITECTURE

SCALE		ORIGINAL SIZE
As indicated @ A1		A1
DRAWN	DESIGNED	APPROVED
B. NARBEY	A. HUNTER	E SUTTON
DRAWING VERIFIED	DESIGN VERIFIED	APPROVED DATE
A. WHITELEY	A. WHITELEY	2026-07-09
CONSENT DESIGN		

PROJECT			
NZ TRANSPORT AGENCY WELLINGTON STATE HIGHWAY ONE IMPROVEMENTS PROJECT			
TITLE			
VEGETATION AND BUILDING REMOVAL PLANS - SHEET 2			
WSP PROJECT NO.	PROJ-ORIG-VOL-TYPE	SHEET NO.	REVISION
5-C4434.01	SH1WI-DES-00-UDL-DRG-	00213	A




THIS DRAWING IS TO BE
PRINTED AND VIEWED IN
COLOUR

REVISION	AMENDMENT	APPROVED	DATE
A	CONSENT DESIGN	ES	2026-07-09



SCALE		ORIGINAL SIZE
As indicated @ A1		A1
DRAWN	DESIGNED	APPROVED
B. NARBEE	A. HUNTER	E. SUTTON
DRAWING VERIFIED	DESIGN VERIFIED	APPROVED DATE
A. WHITELEY	A. WHITELEY	2026-07-09
CONSENT DESIGN		

PROJECT			
NZ TRANSPORT AGENCY WELLINGTON STATE HIGHWAY ONE IMPROVEMENTS PROJECT			
TITLE			
VEGETATION AND BUILDING REMOVAL PLANS - SHEET 3			
WSP PROJECT NO.	PROJ-ORIG-VOL-TYPE	SHEET NO.	REVISION
5-C4434.01	SH1WI-DES-00-UDL-DRG-	00214	A

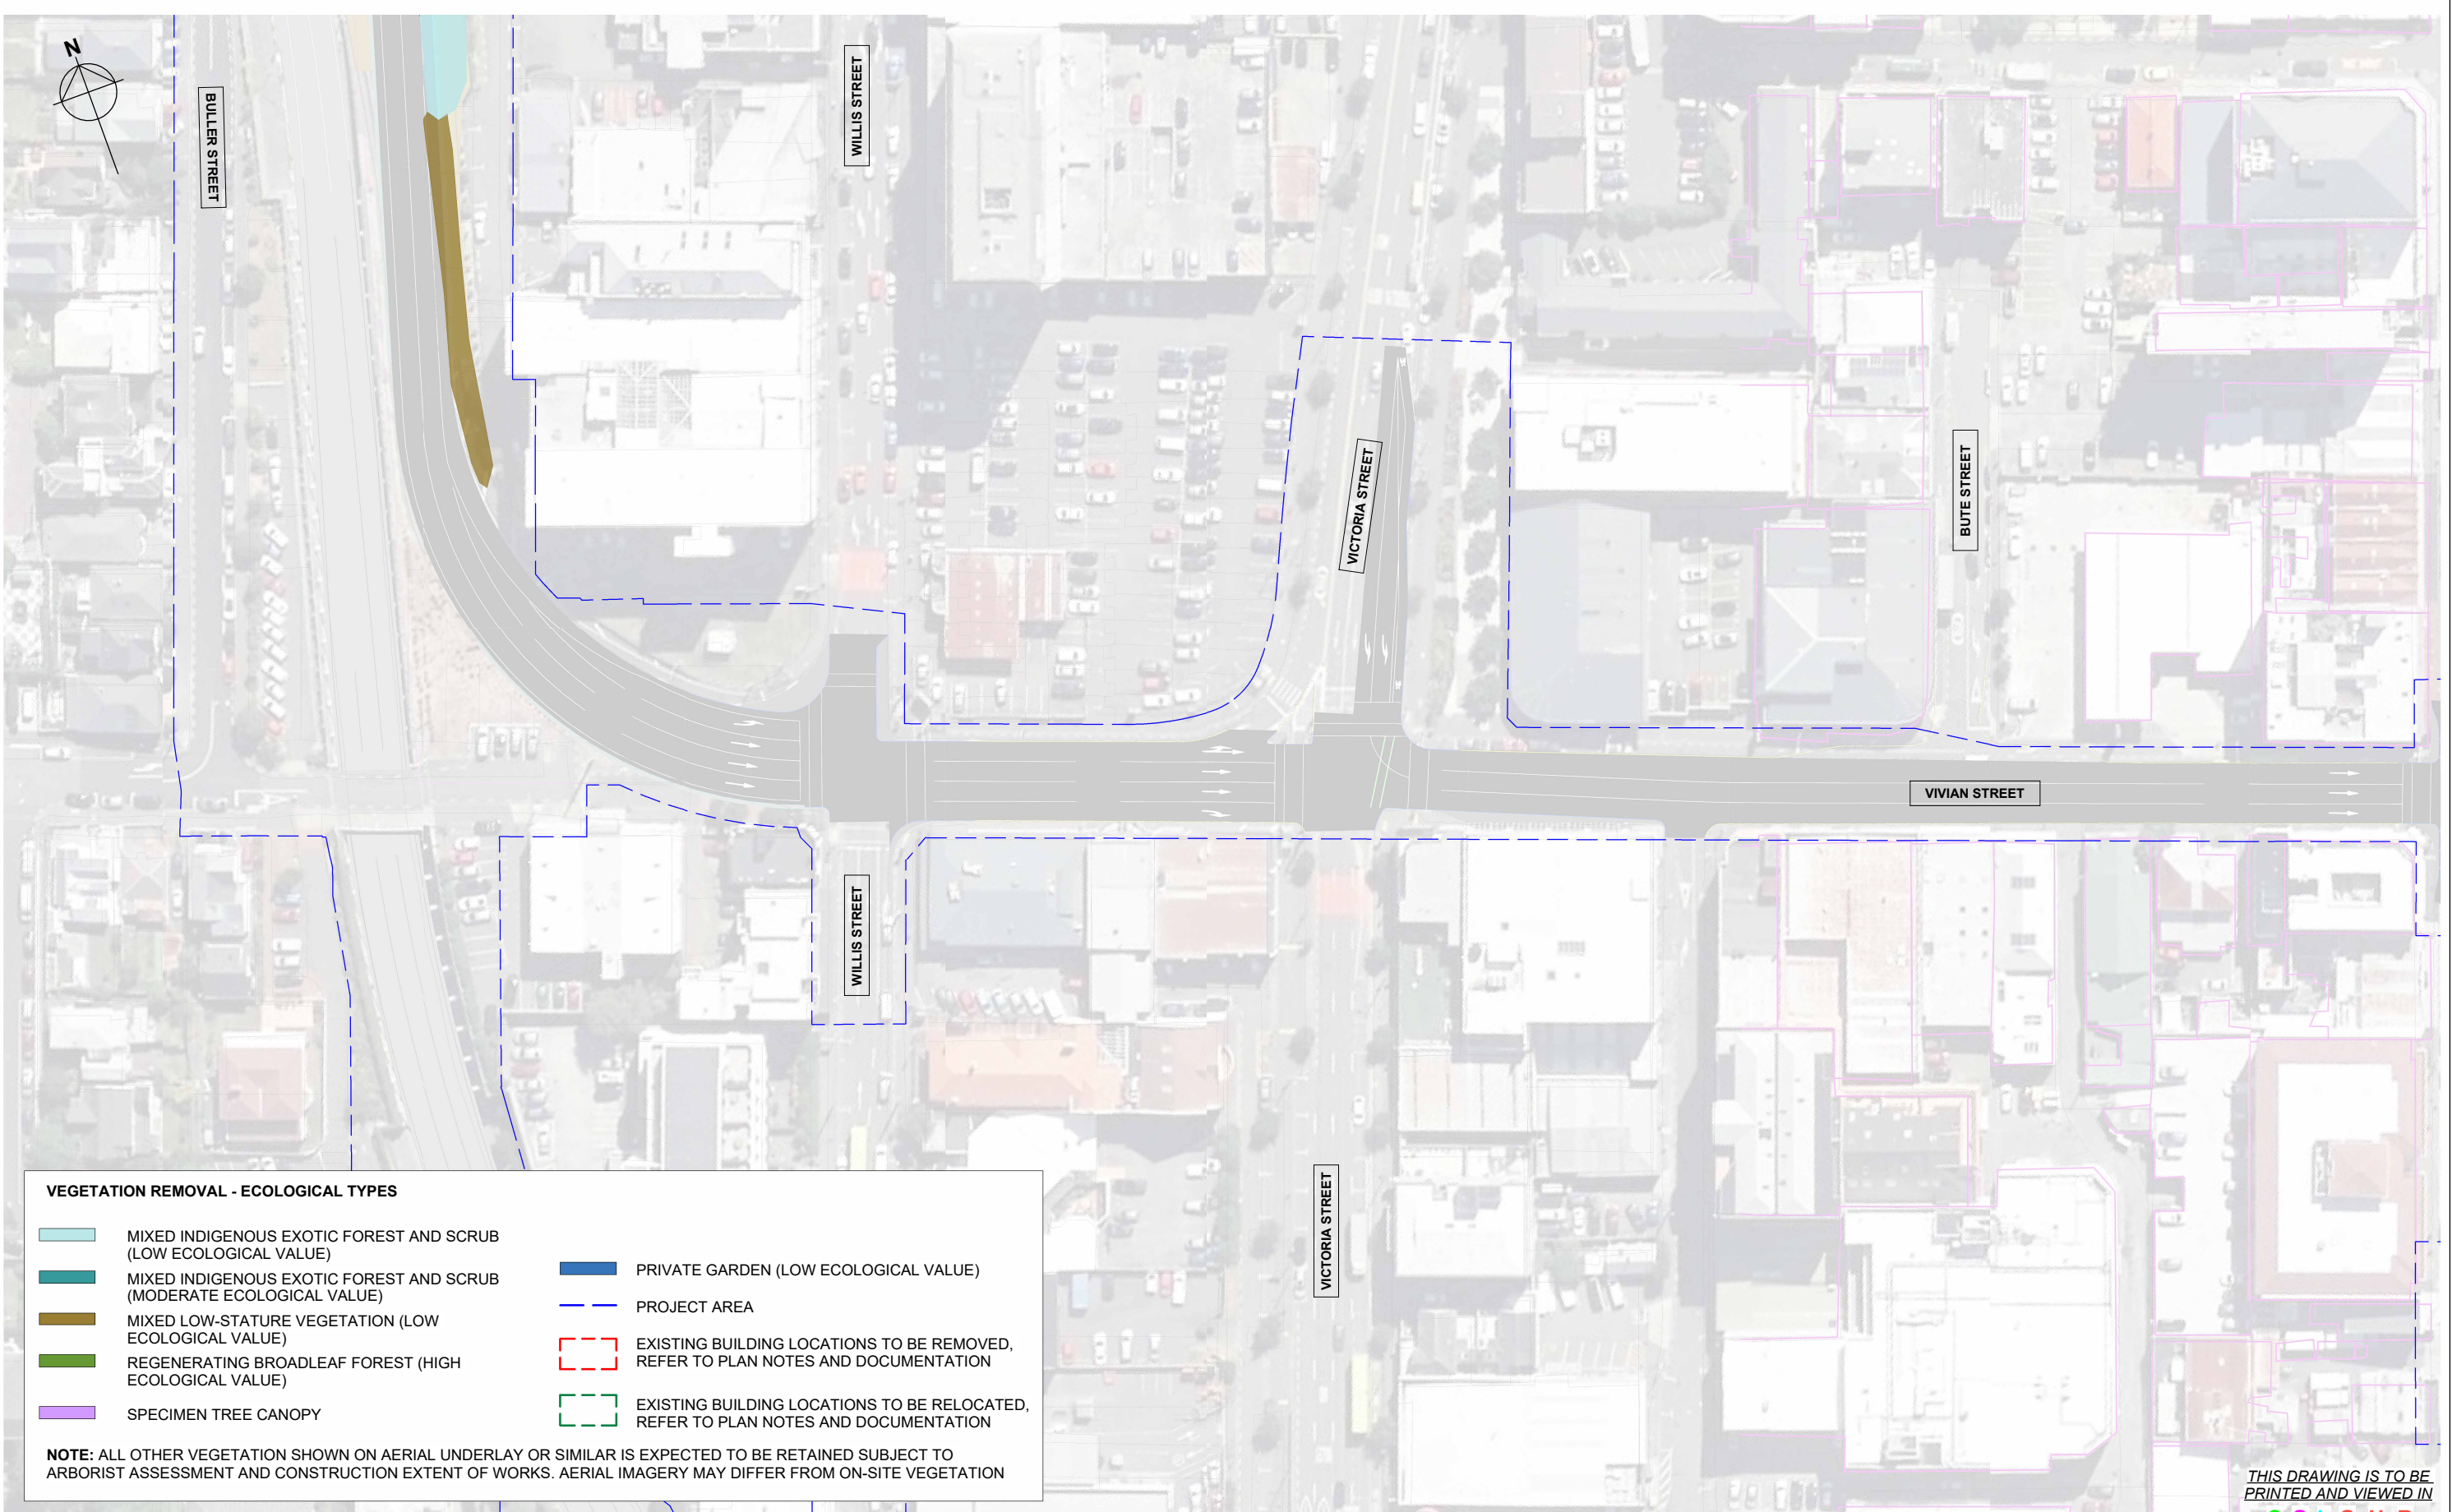


THIS DRAWING IS TO BE
PRINTED AND VIEWED IN
COLOUR

REVISION	AMENDMENT	APPROVED	DATE
A	CONSENT DESIGN	ES	2026-07-09



SCALE		ORIGINAL SIZE
As indicated @ A1		A1
DRAWN	DESIGNED	APPROVED
B. NARBEY	A. HUNTER	E SUTTON
DRAWING VERIFIED	DESIGN VERIFIED	APPROVED DATE
A. WHITELEY	A. WHITELEY	2026-07-09
CONSENT DESIGN		

PROJECT			
NZ TRANSPORT AGENCY			
WELLINGTON			
STATE HIGHWAY ONE IMPROVEMENTS PROJECT			
TITLE			
VEGETATION AND BUILDING REMOVAL PLANS - SHEET 4			
WSP PROJECT NO.	PROJ-ORIG-VOL-TYPE	SHEET NO.	REVISION
5-C4434.01	SH1WI-DES-00-UDL-DRG-	00215	A

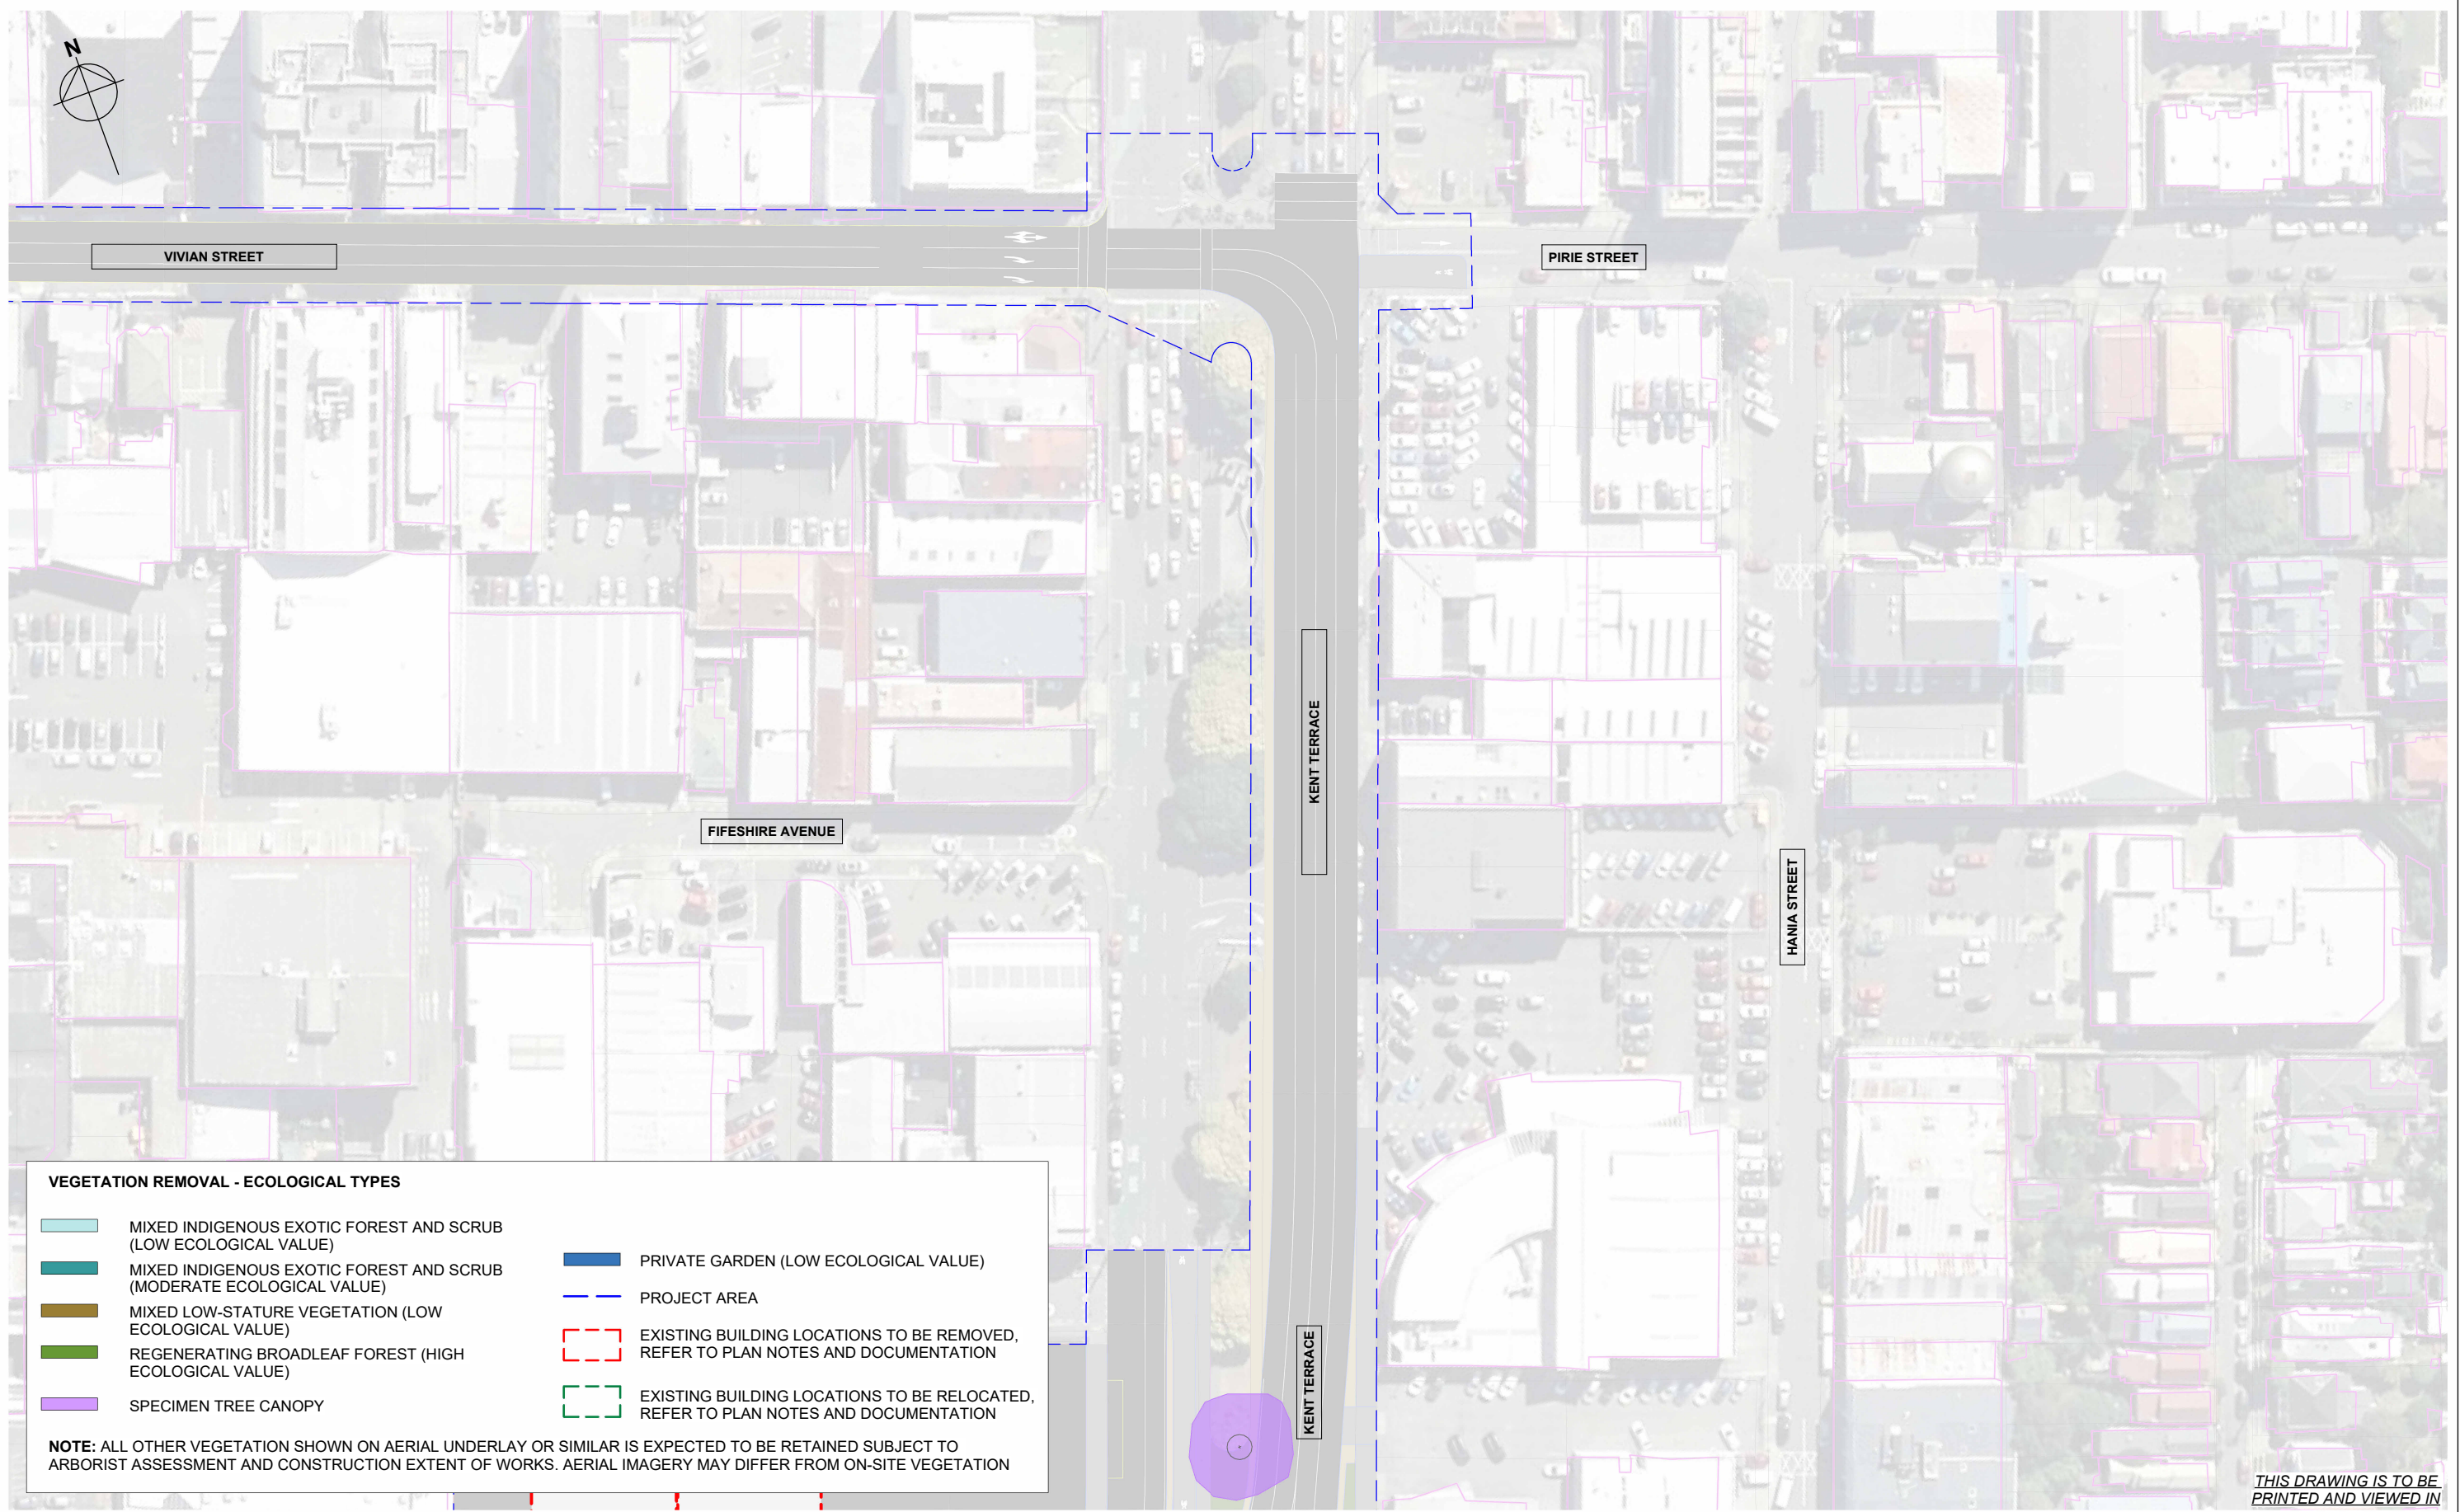


REVISION	AMENDMENT	APPROVED	DATE
A	CONSENT DESIGN	ES	2026-07-09



SCALE		ORIGINAL SIZE
As indicated @ A1		A1
DRAWN	DESIGNED	APPROVED
B. NARBEY	A. HUNTER	E SUTTON
DRAWING VERIFIED	DESIGN VERIFIED	APPROVED DATE
A. WHITELEY	A. WHITELEY	2026-07-09
CONSENT DESIGN		

PROJECT			
NZ TRANSPORT AGENCY			
WELLINGTON			
STATE HIGHWAY ONE IMPROVEMENTS PROJECT			
TITLE			
VEGETATION AND BUILDING REMOVAL PLANS - SHEET 5			
WSP PROJECT NO.	PROJ-ORIG-VOL-TYPE	SHEET NO.	REVISION
5-C4434.01	SH1WI-DES-00-UDL-DRG-	00220	A

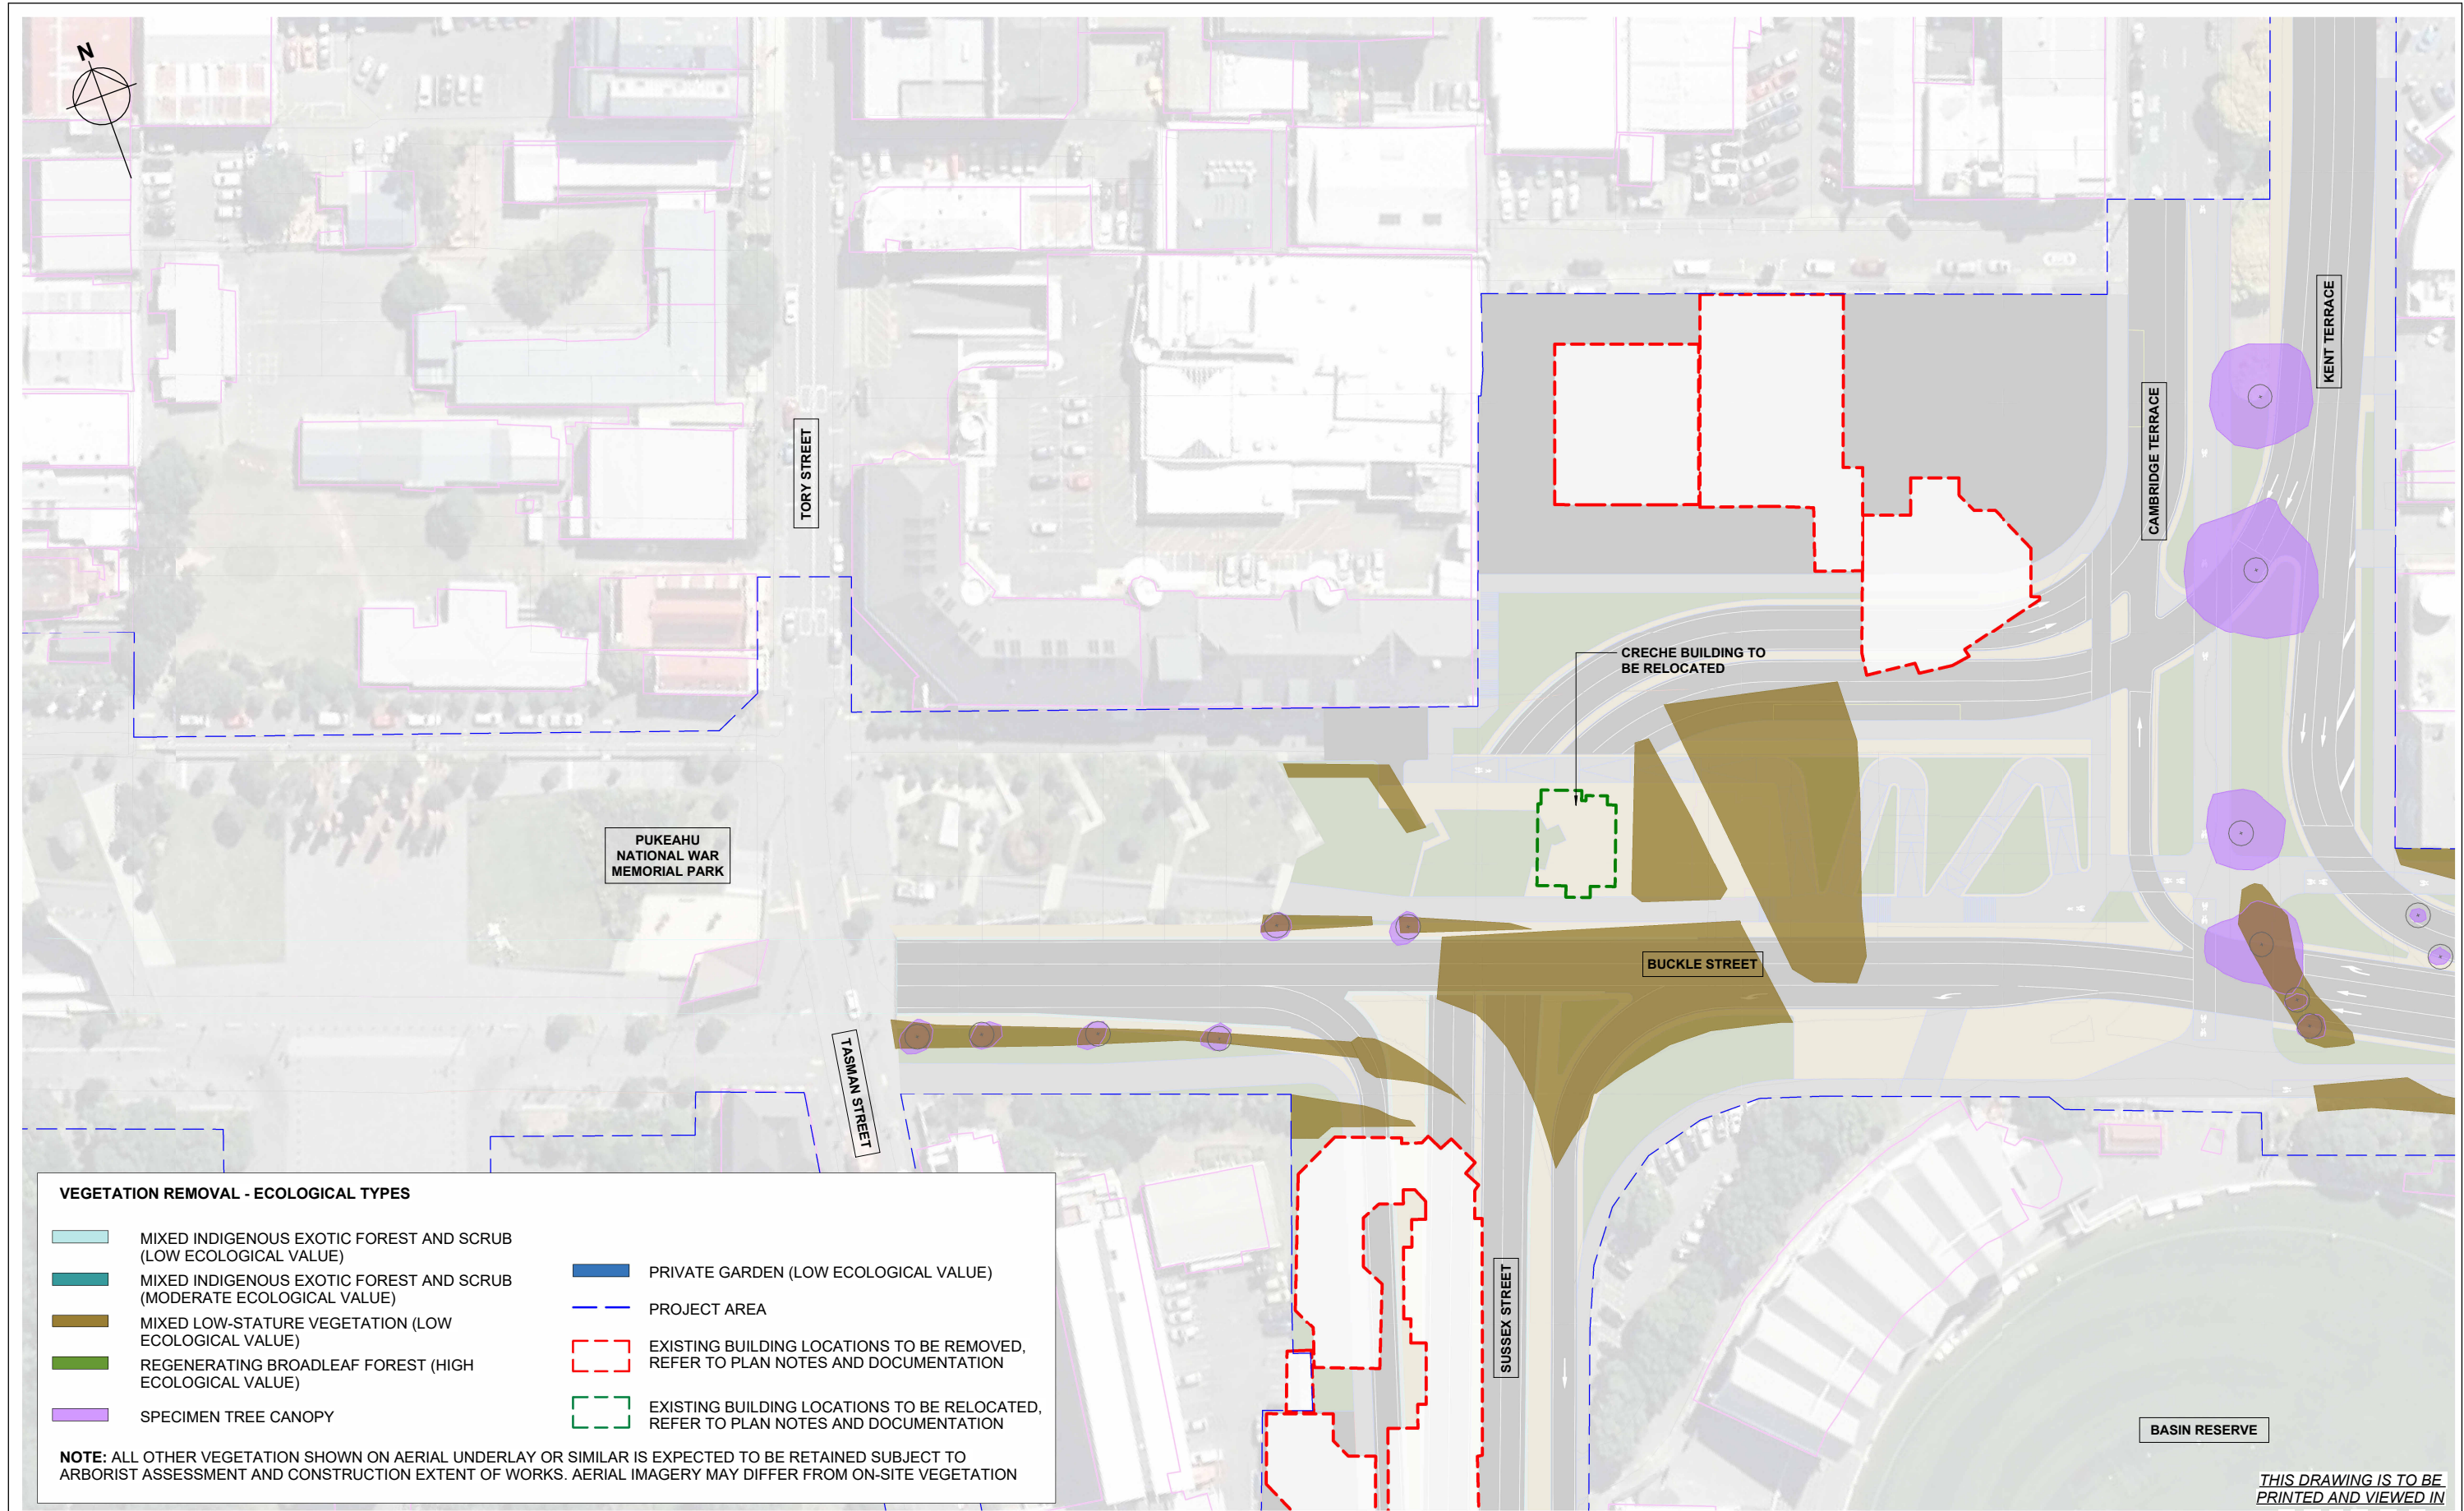


REVISION	AMENDMENT	APPROVED	DATE
A	CONSENT DESIGN	ES	2026-07-09



SCALE		ORIGINAL SIZE
As indicated @ A1		A1
DRAWN	DESIGNED	APPROVED
B. NARBHEY	A. HUNTER	E SUTTON
DRAWING VERIFIED	DESIGN VERIFIED	APPROVED DATE
A. WHITELEY	A. WHITELEY	2026-07-09
CONSENT DESIGN		

PROJECT			
NZ TRANSPORT AGENCY			
WELLINGTON			
STATE HIGHWAY ONE IMPROVEMENTS PROJECT			
TITLE			
VEGETATION AND BUILDING REMOVAL PLANS - SHEET 6			
WSP PROJECT NO.	PROJ-ORIG-VOL-TYPE	SHEET NO.	REVISION
5-C4434.01	SH1WI-DES-00-UDL-DRG-	00221	A

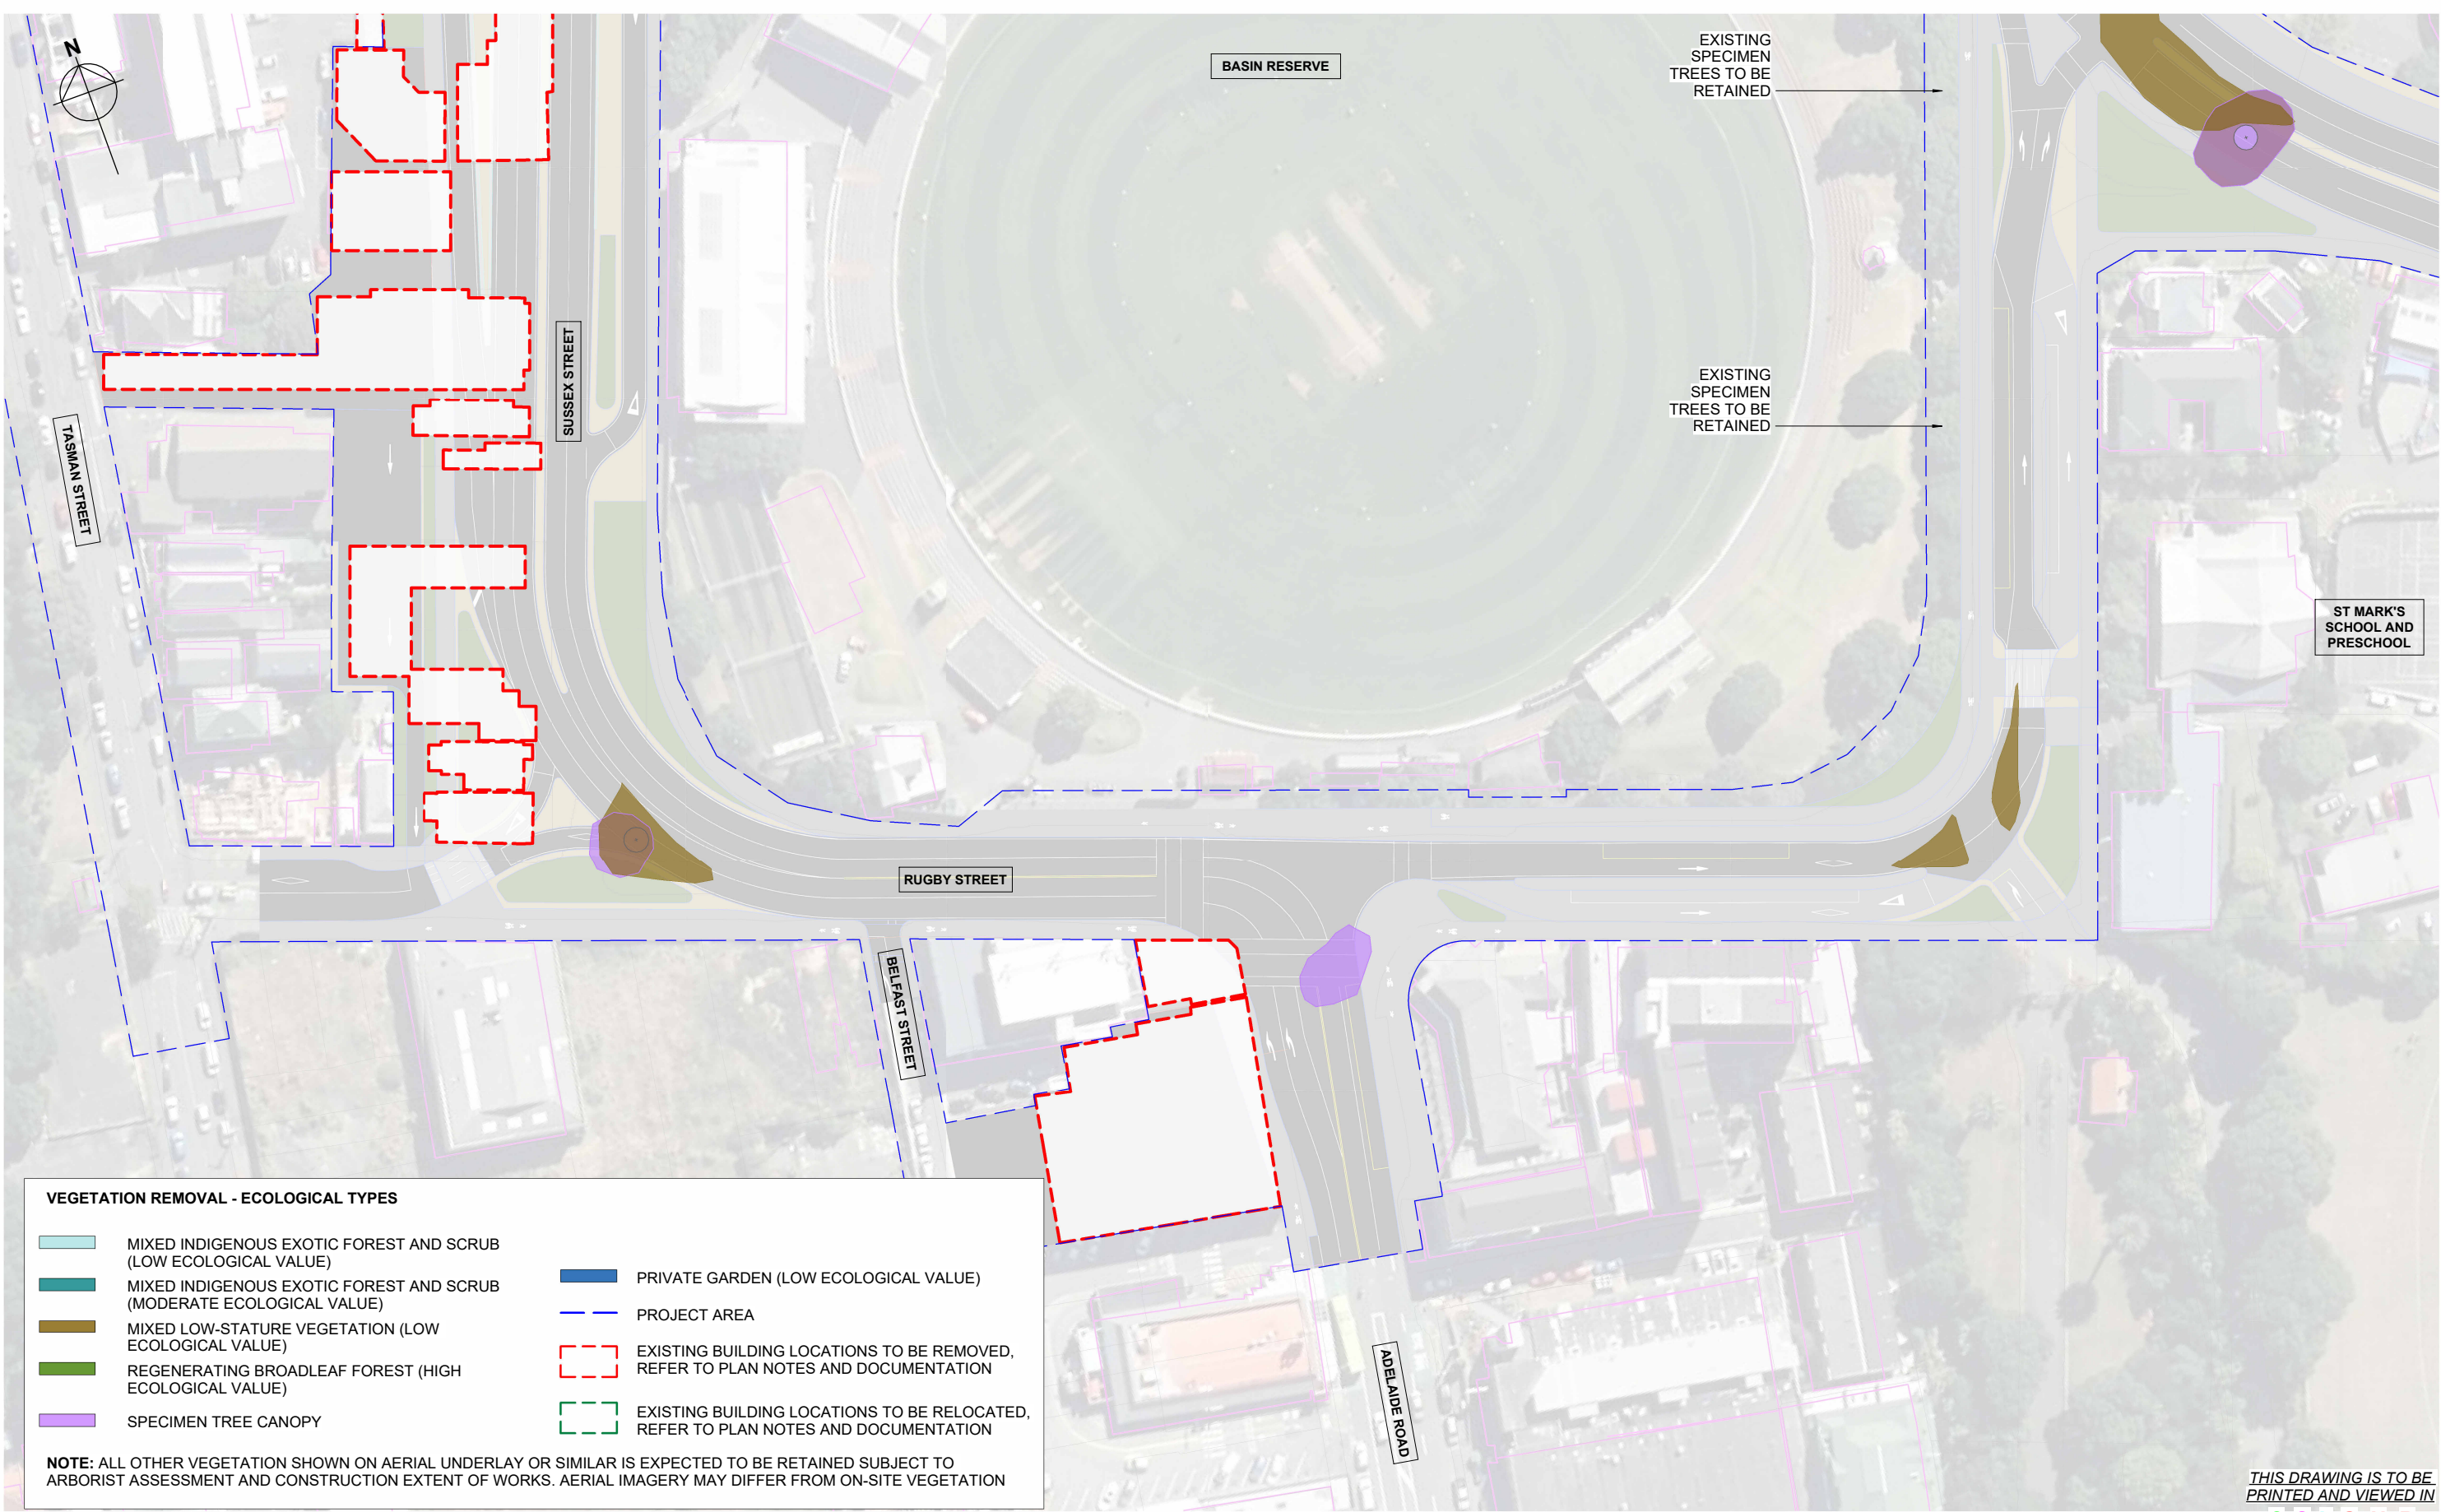


REVISION	AMENDMENT	APPROVED	DATE
A	CONSENT DESIGN	ES	2026-07-09



SCALE		ORIGINAL SIZE
As indicated @ A1		A1
DRAWN	DESIGNED	APPROVED
B. NARBHEY	A. HUNTER	E. SUTTON
DRAWING VERIFIED	DESIGN VERIFIED	APPROVED DATE
A. WHITELEY	A. WHITELEY	2026-07-09
CONSENT DESIGN		

PROJECT			
NZ TRANSPORT AGENCY			
WELLINGTON			
STATE HIGHWAY ONE IMPROVEMENTS PROJECT			
TITLE			
VEGETATION AND BUILDING REMOVAL PLANS - SHEET 7			
WSP PROJECT NO.	PROJ-ORIG-VOL-TYPE	SHEET NO.	REVISION
5-C4434.01	SH1WI-DES-00-UDL-DRG-	00222	A

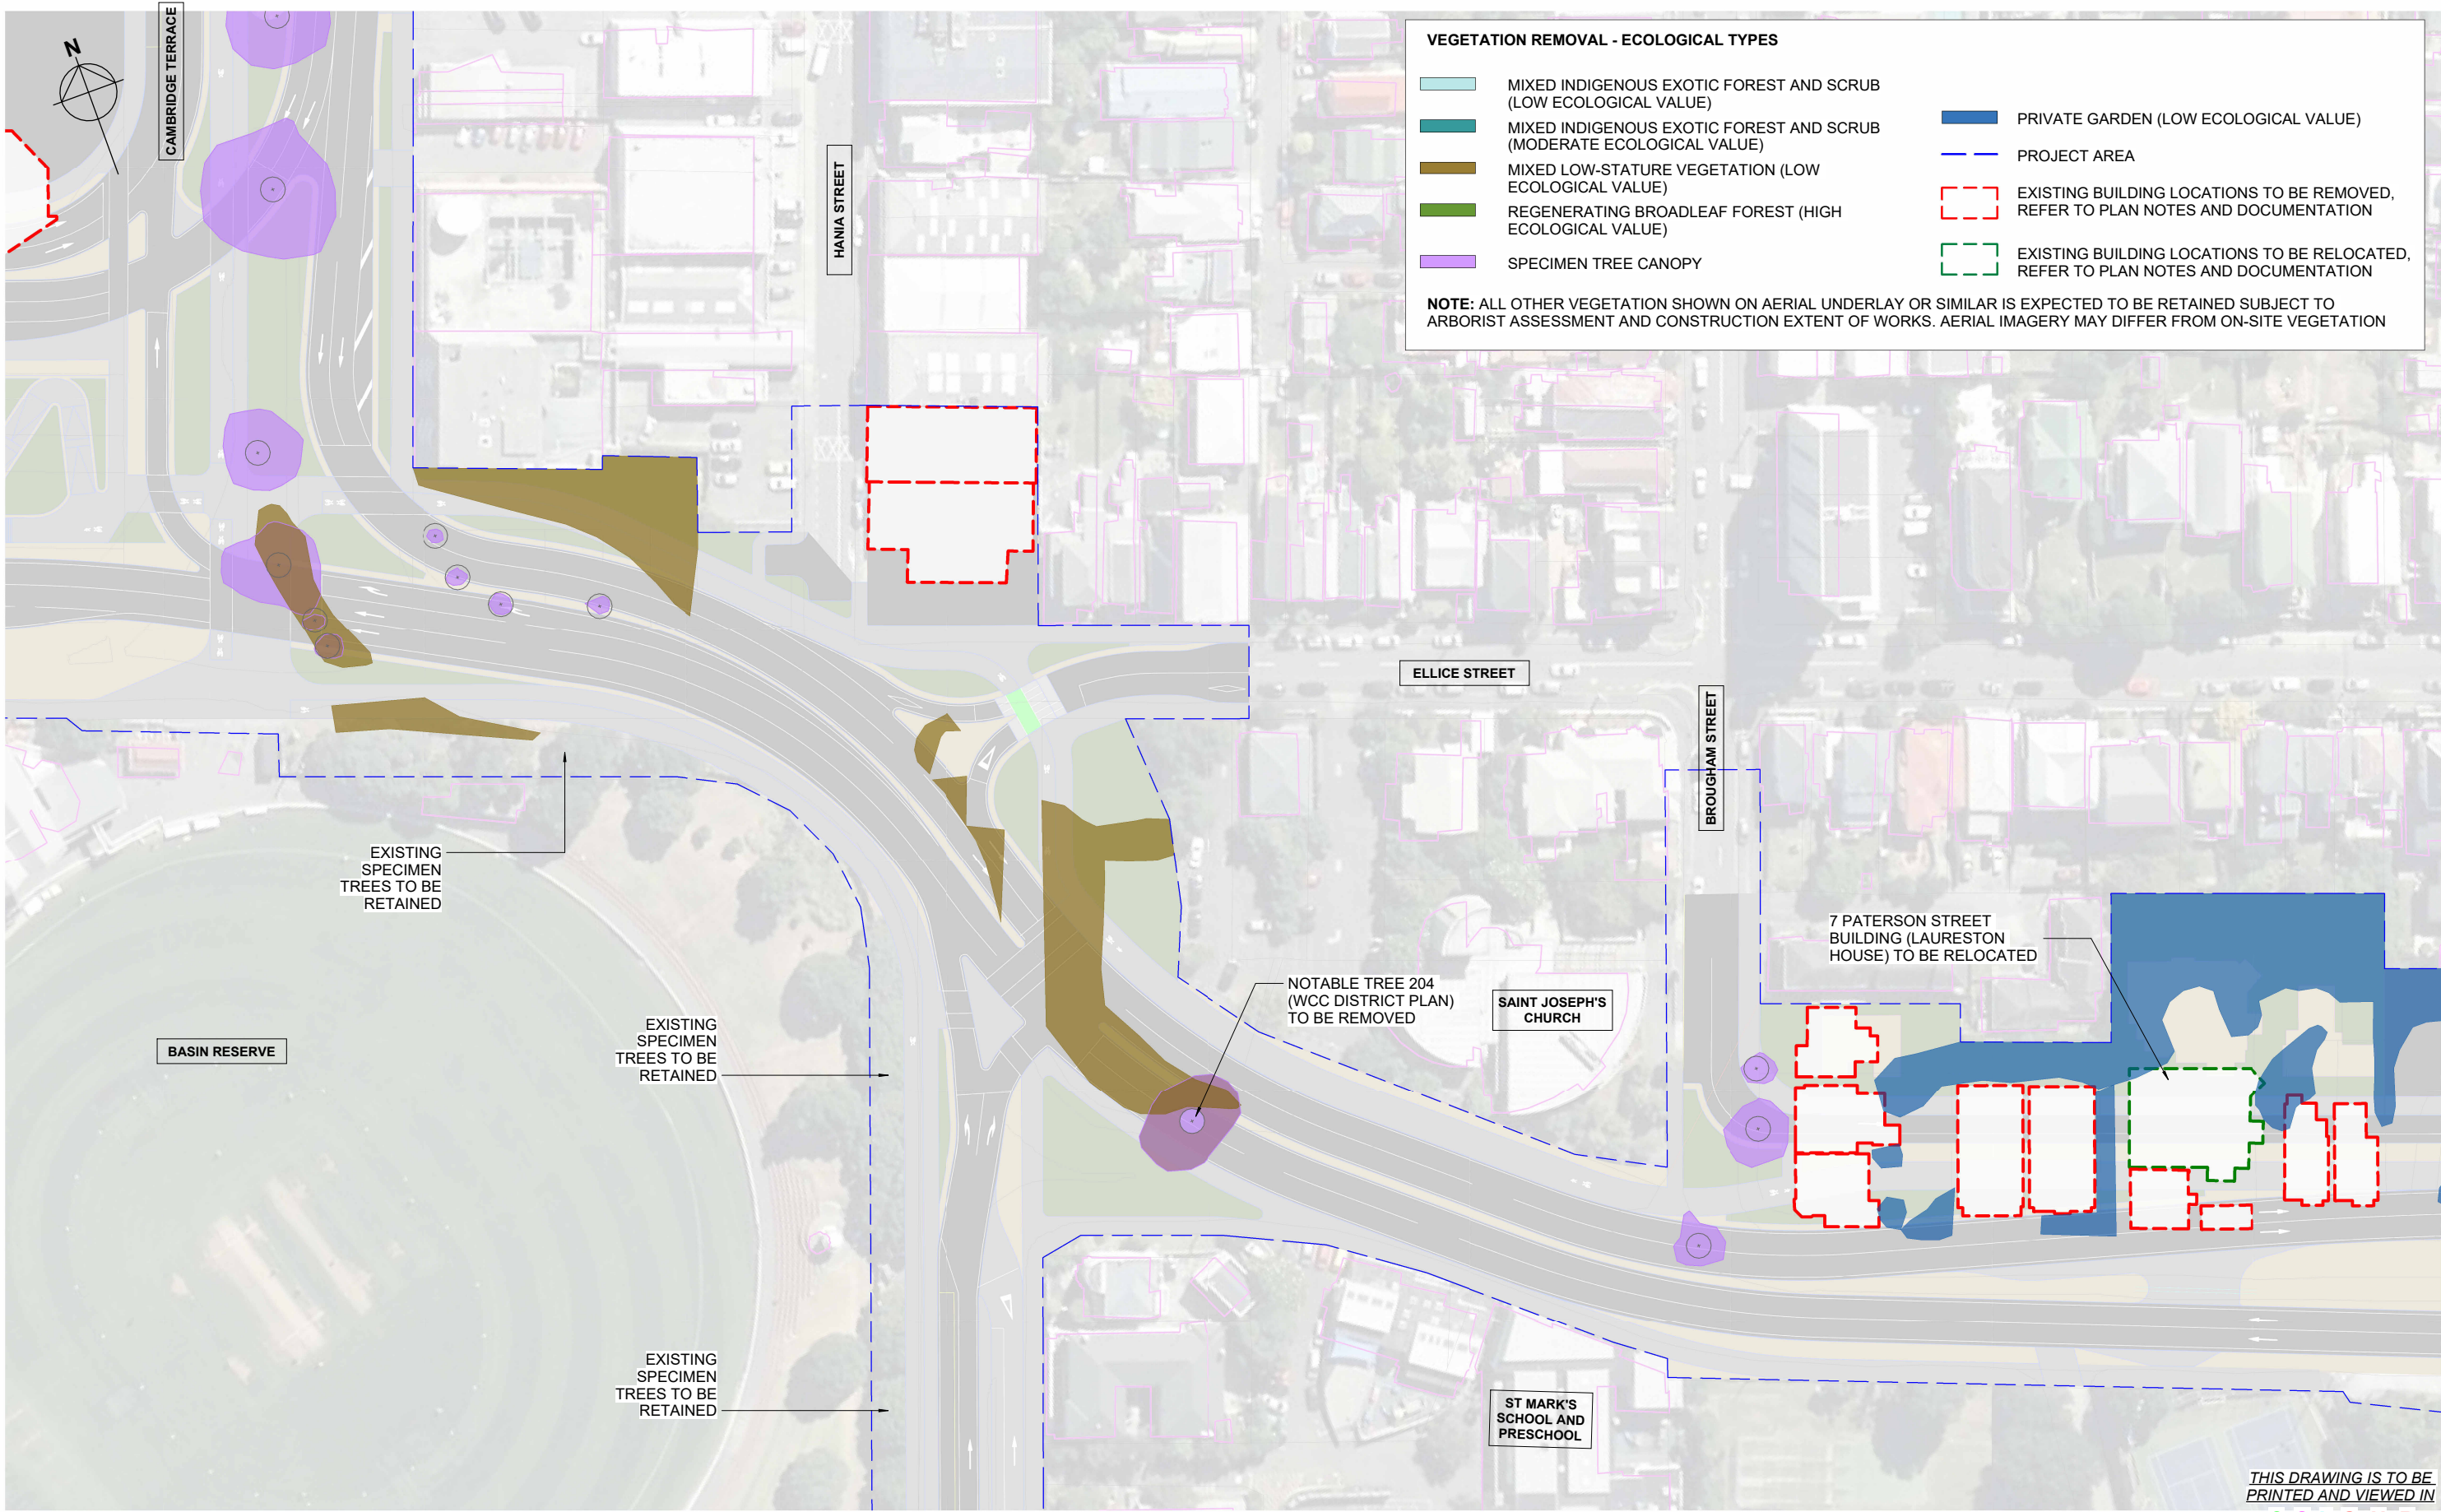


REVISION	AMENDMENT	APPROVED	DATE
A	CONSENT DESIGN	ES	2026-07-09



SCALE		ORIGINAL SIZE
As indicated @ A1		A1
DRAWN	DESIGNED	APPROVED
B. NARBHEY	A. HUNTER	E. SUTTON
DRAWING VERIFIED	DESIGN VERIFIED	APPROVED DATE
A. WHITELEY	A. WHITELEY	2026-07-09
CONSENT DESIGN		

PROJECT			
NZ TRANSPORT AGENCY			
WELLINGTON			
STATE HIGHWAY ONE IMPROVEMENTS PROJECT			
TITLE			
VEGETATION AND BUILDING REMOVAL PLANS - SHEET 8			
WSP PROJECT NO.	PROJ-ORIG-VOL-TYPE	SHEET NO.	REVISION
5-C4434.01	SH1WI-DES-00-UDL-DRG-	00223	A

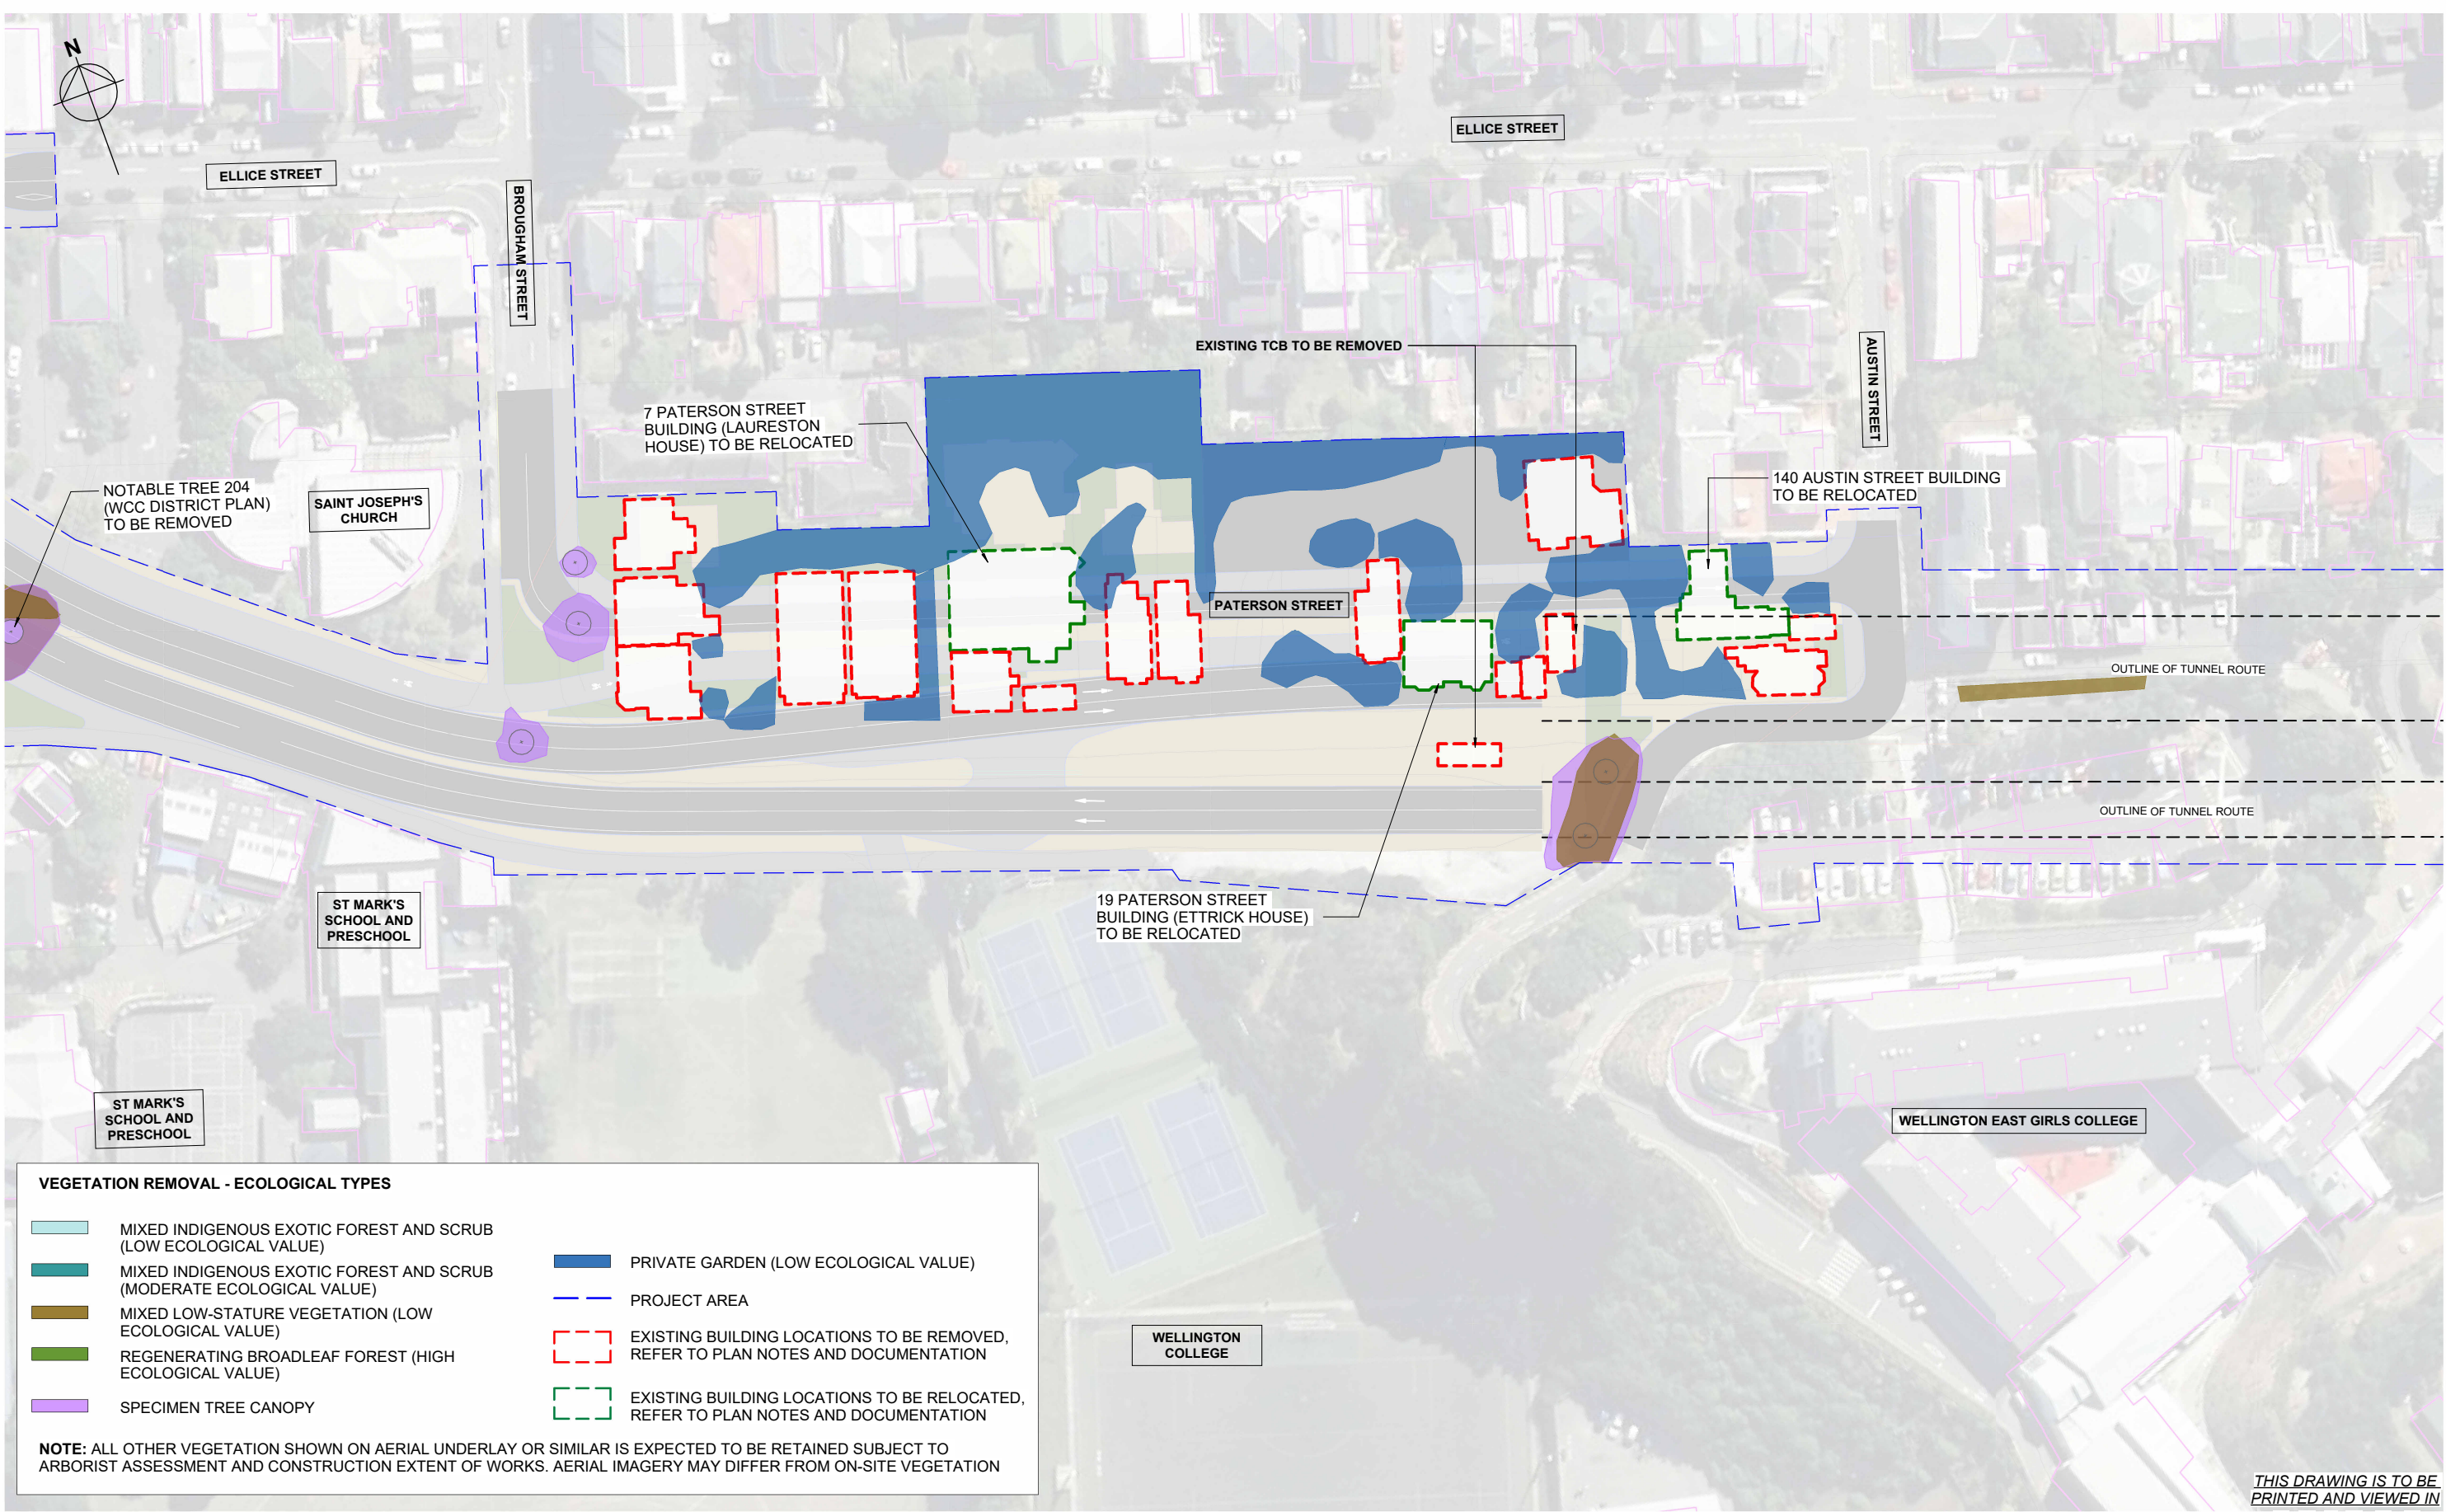


THIS DRAWING IS TO BE
PRINTED AND VIEWED IN
COLOUR

REVISION	AMENDMENT	APPROVED	DATE
A	CONSENT DESIGN	ES	2026-07-09



SCALE		ORIGINAL SIZE
As indicated @ A1		A1
DRAWN	DESIGNED	APPROVED
B. NARBHEY	A. HUNTER	E. SUTTON
DRAWING VERIFIED	DESIGN VERIFIED	APPROVED DATE
A. WHITELEY	A. WHITELEY	2026-07-09
CONSENT DESIGN		

PROJECT			
NZ TRANSPORT AGENCY			
WELLINGTON			
STATE HIGHWAY ONE IMPROVEMENTS PROJECT			
TITLE			
VEGETATION AND BUILDING REMOVAL PLANS - SHEET 9			
WSP PROJECT NO.	PROJ-ORIG-VOL-TYPE	SHEET NO.	REVISION
5-C4434.01	SH1WI-DES-00-UDL-DRG-	00224	A

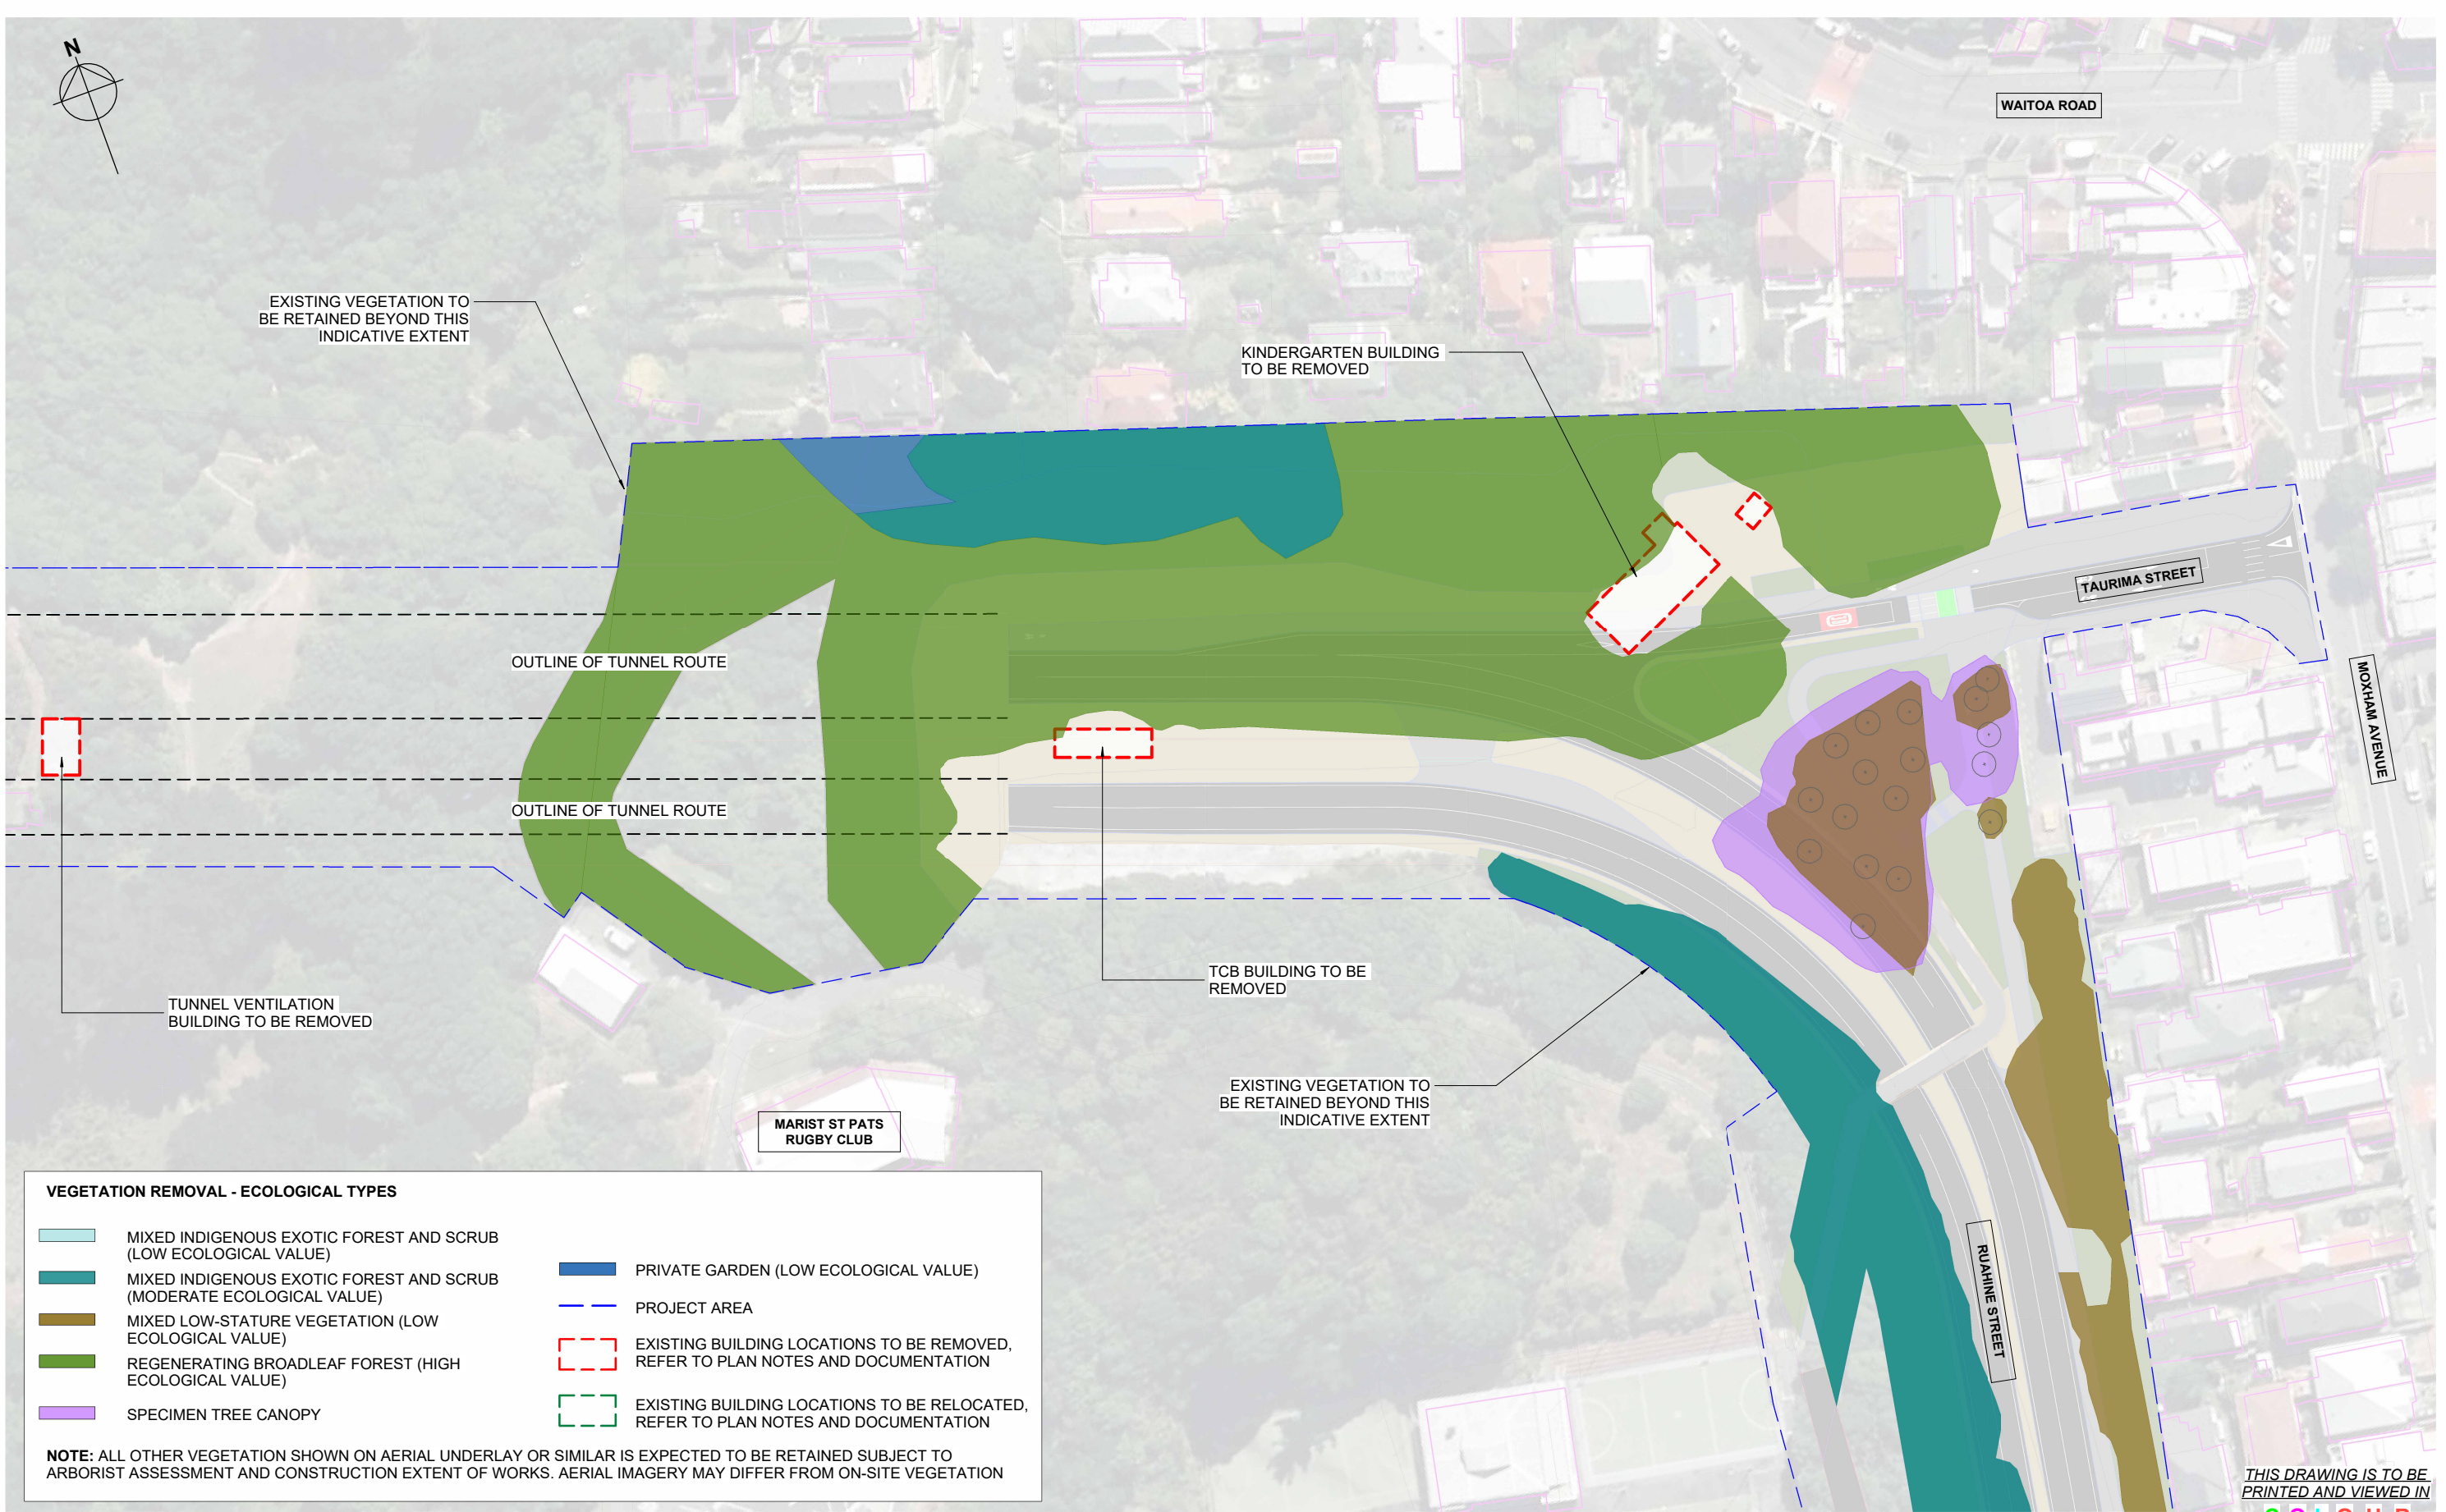


REVISION	AMENDMENT	APPROVED	DATE
A	CONSENT DESIGN	ES	2026-07-09



SCALE		ORIGINAL SIZE
As indicated @ A1		A1
DRAWN	DESIGNED	APPROVED
B. NARBEY	A. HUNTER	E SUTTON
DRAWING VERIFIED	DESIGN VERIFIED	APPROVED DATE
A. WHITELEY	A. WHITELEY	2026-07-09
CONSENT DESIGN		

PROJECT			
NZ TRANSPORT AGENCY			
WELLINGTON			
STATE HIGHWAY ONE IMPROVEMENTS PROJECT			
TITLE			
VEGETATION AND BUILDING REMOVAL PLANS - SHEET 10			
WSP PROJECT NO.	PROJ-ORIG-VOL-TYPE	SHEET NO.	REVISION
5-C4434.01	SH1WI-DES-00-UDL-DRG-	00226	A

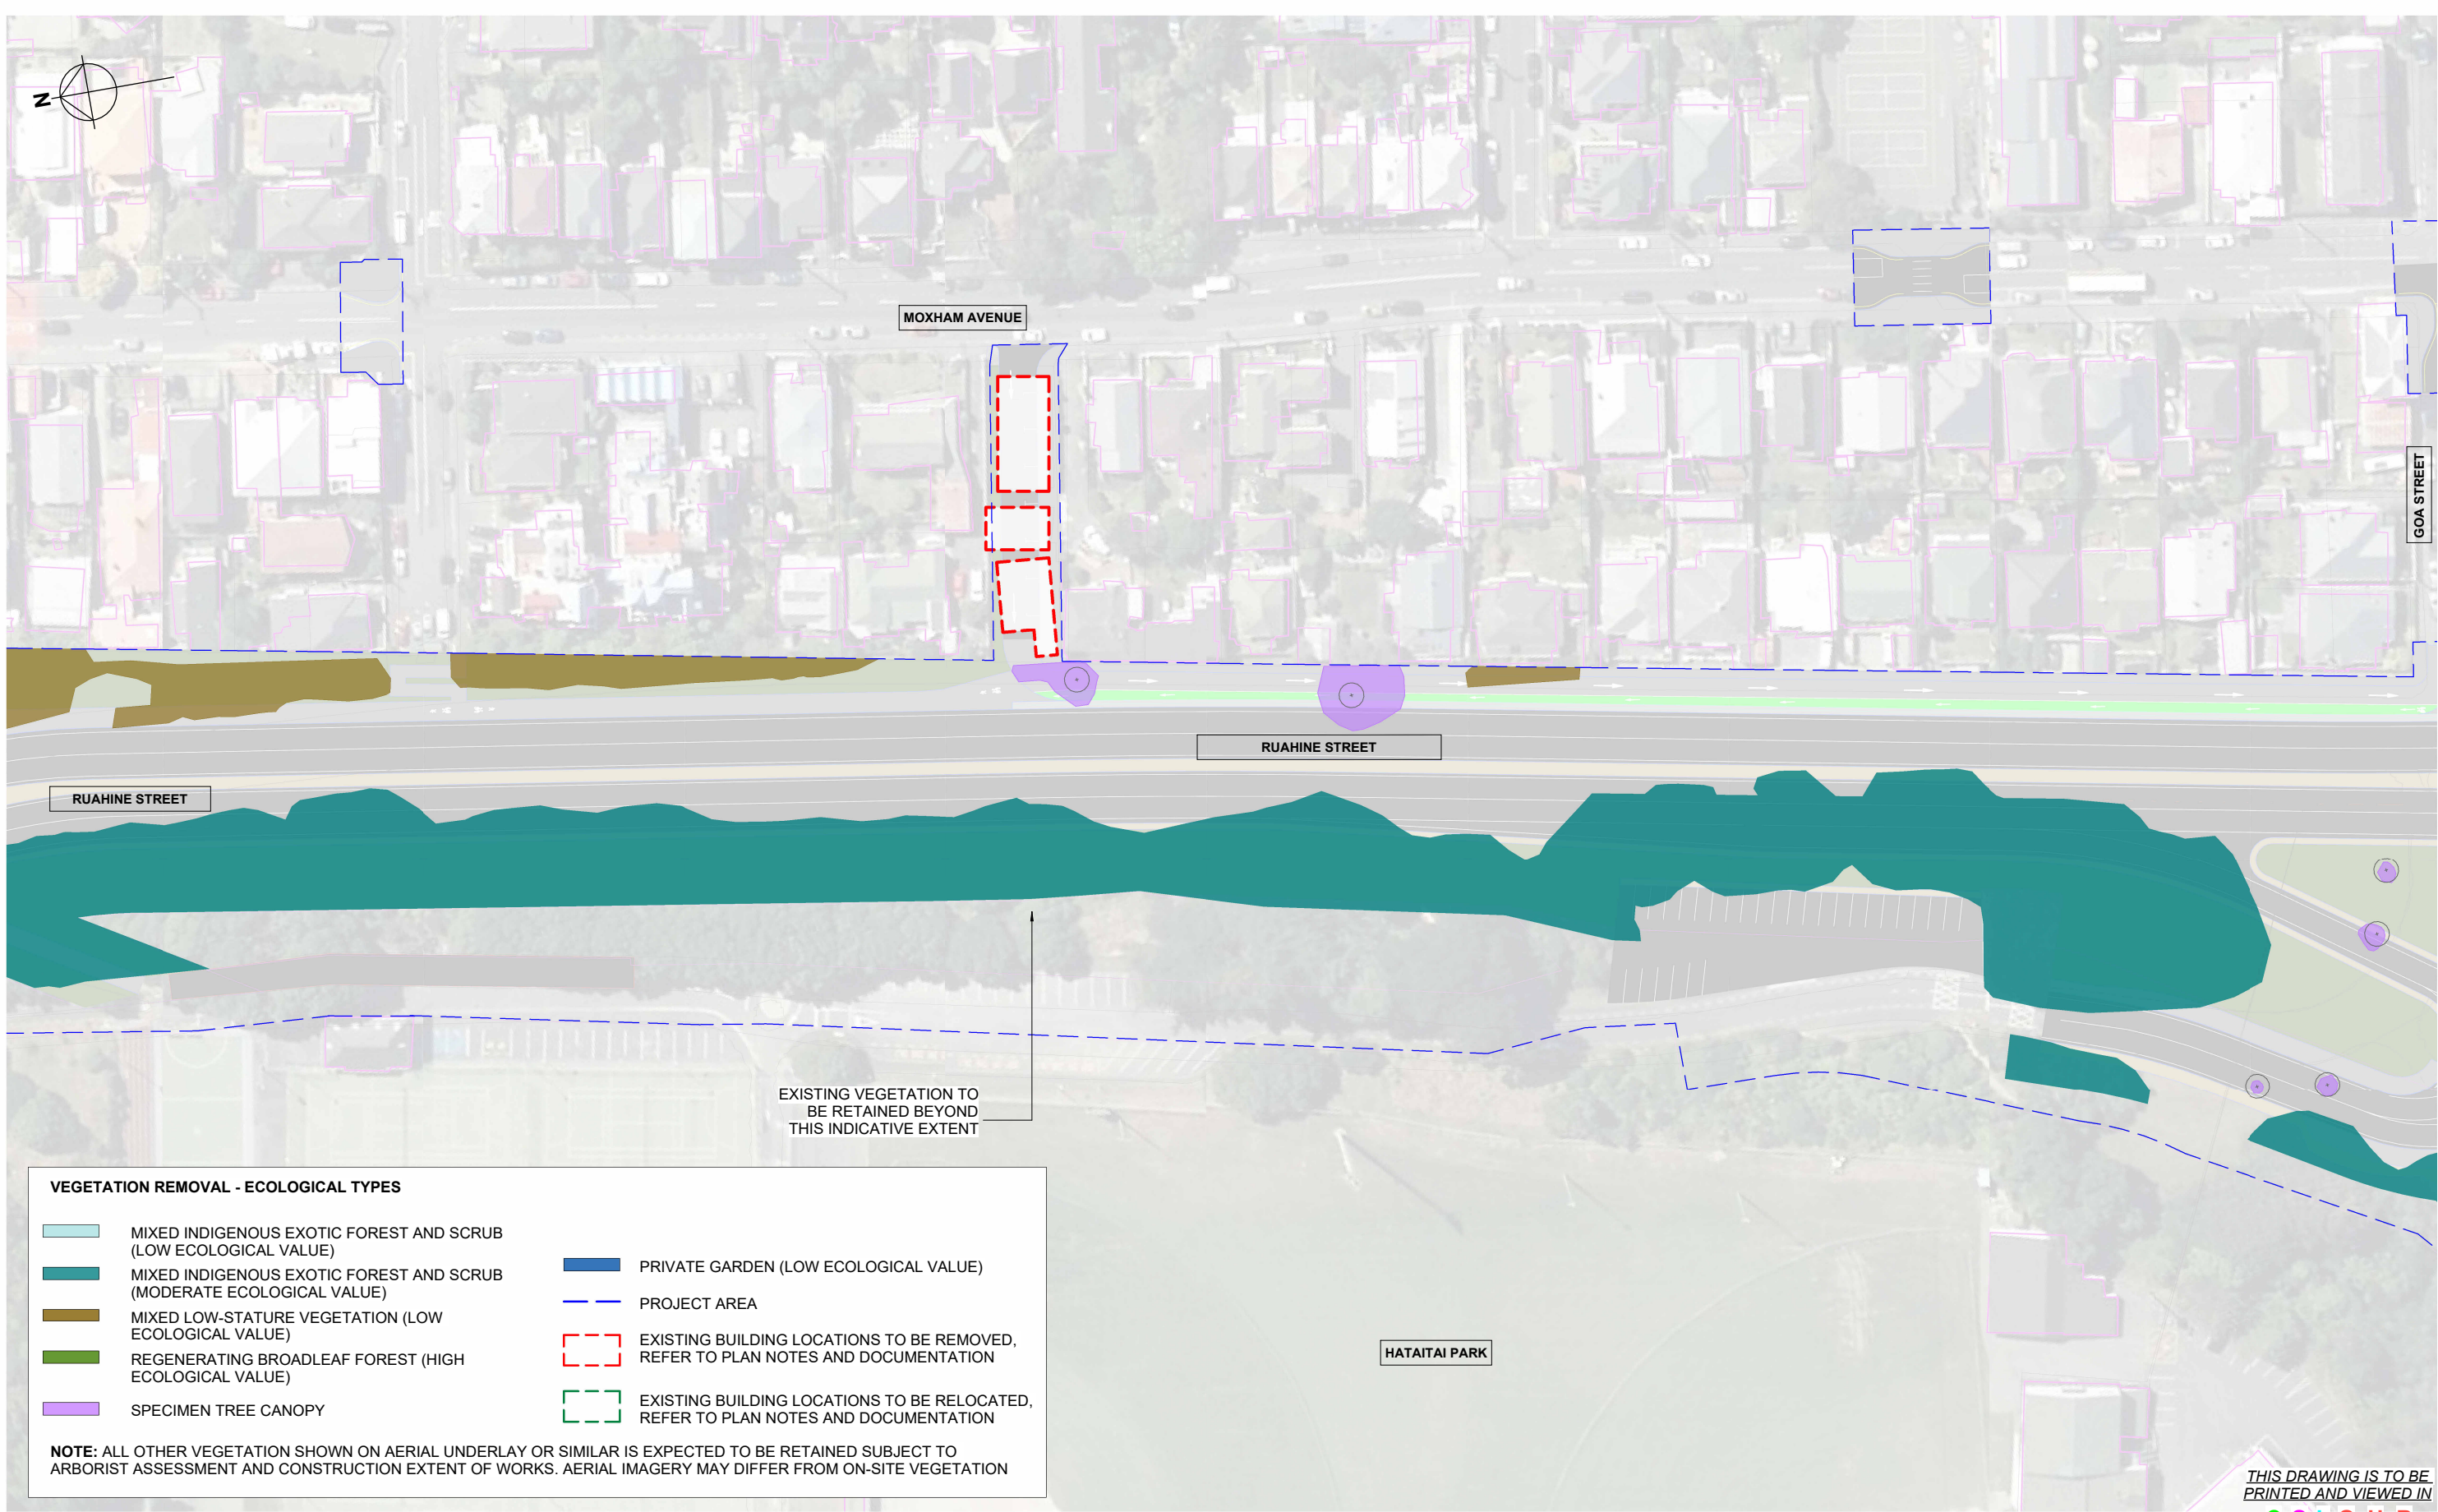


REVISION	AMENDMENT	APPROVED	DATE
A	CONSENT DESIGN	ES	2026-07-09



SCALE		ORIGINAL SIZE
As indicated @ A1		A1
DRAWN	DESIGNED	APPROVED
B. NARBEY	A. HUNTER	E. SUTTON
DRAWING VERIFIED	DESIGN VERIFIED	APPROVED DATE
A. WHITELEY	A. WHITELEY	2026-07-09
CONSENT DESIGN		

PROJECT			
NZ TRANSPORT AGENCY			
WELLINGTON			
STATE HIGHWAY ONE IMPROVEMENTS PROJECT			
TITLE			
VEGETATION AND BUILDING REMOVAL PLANS - SHEET 11			
WSP PROJECT NO.	PROJ-ORIG-VOL-TYPE	SHEET NO.	REVISION
5-C4434.01	SH1WI-DES-00-UDL-DRG-	00227	A

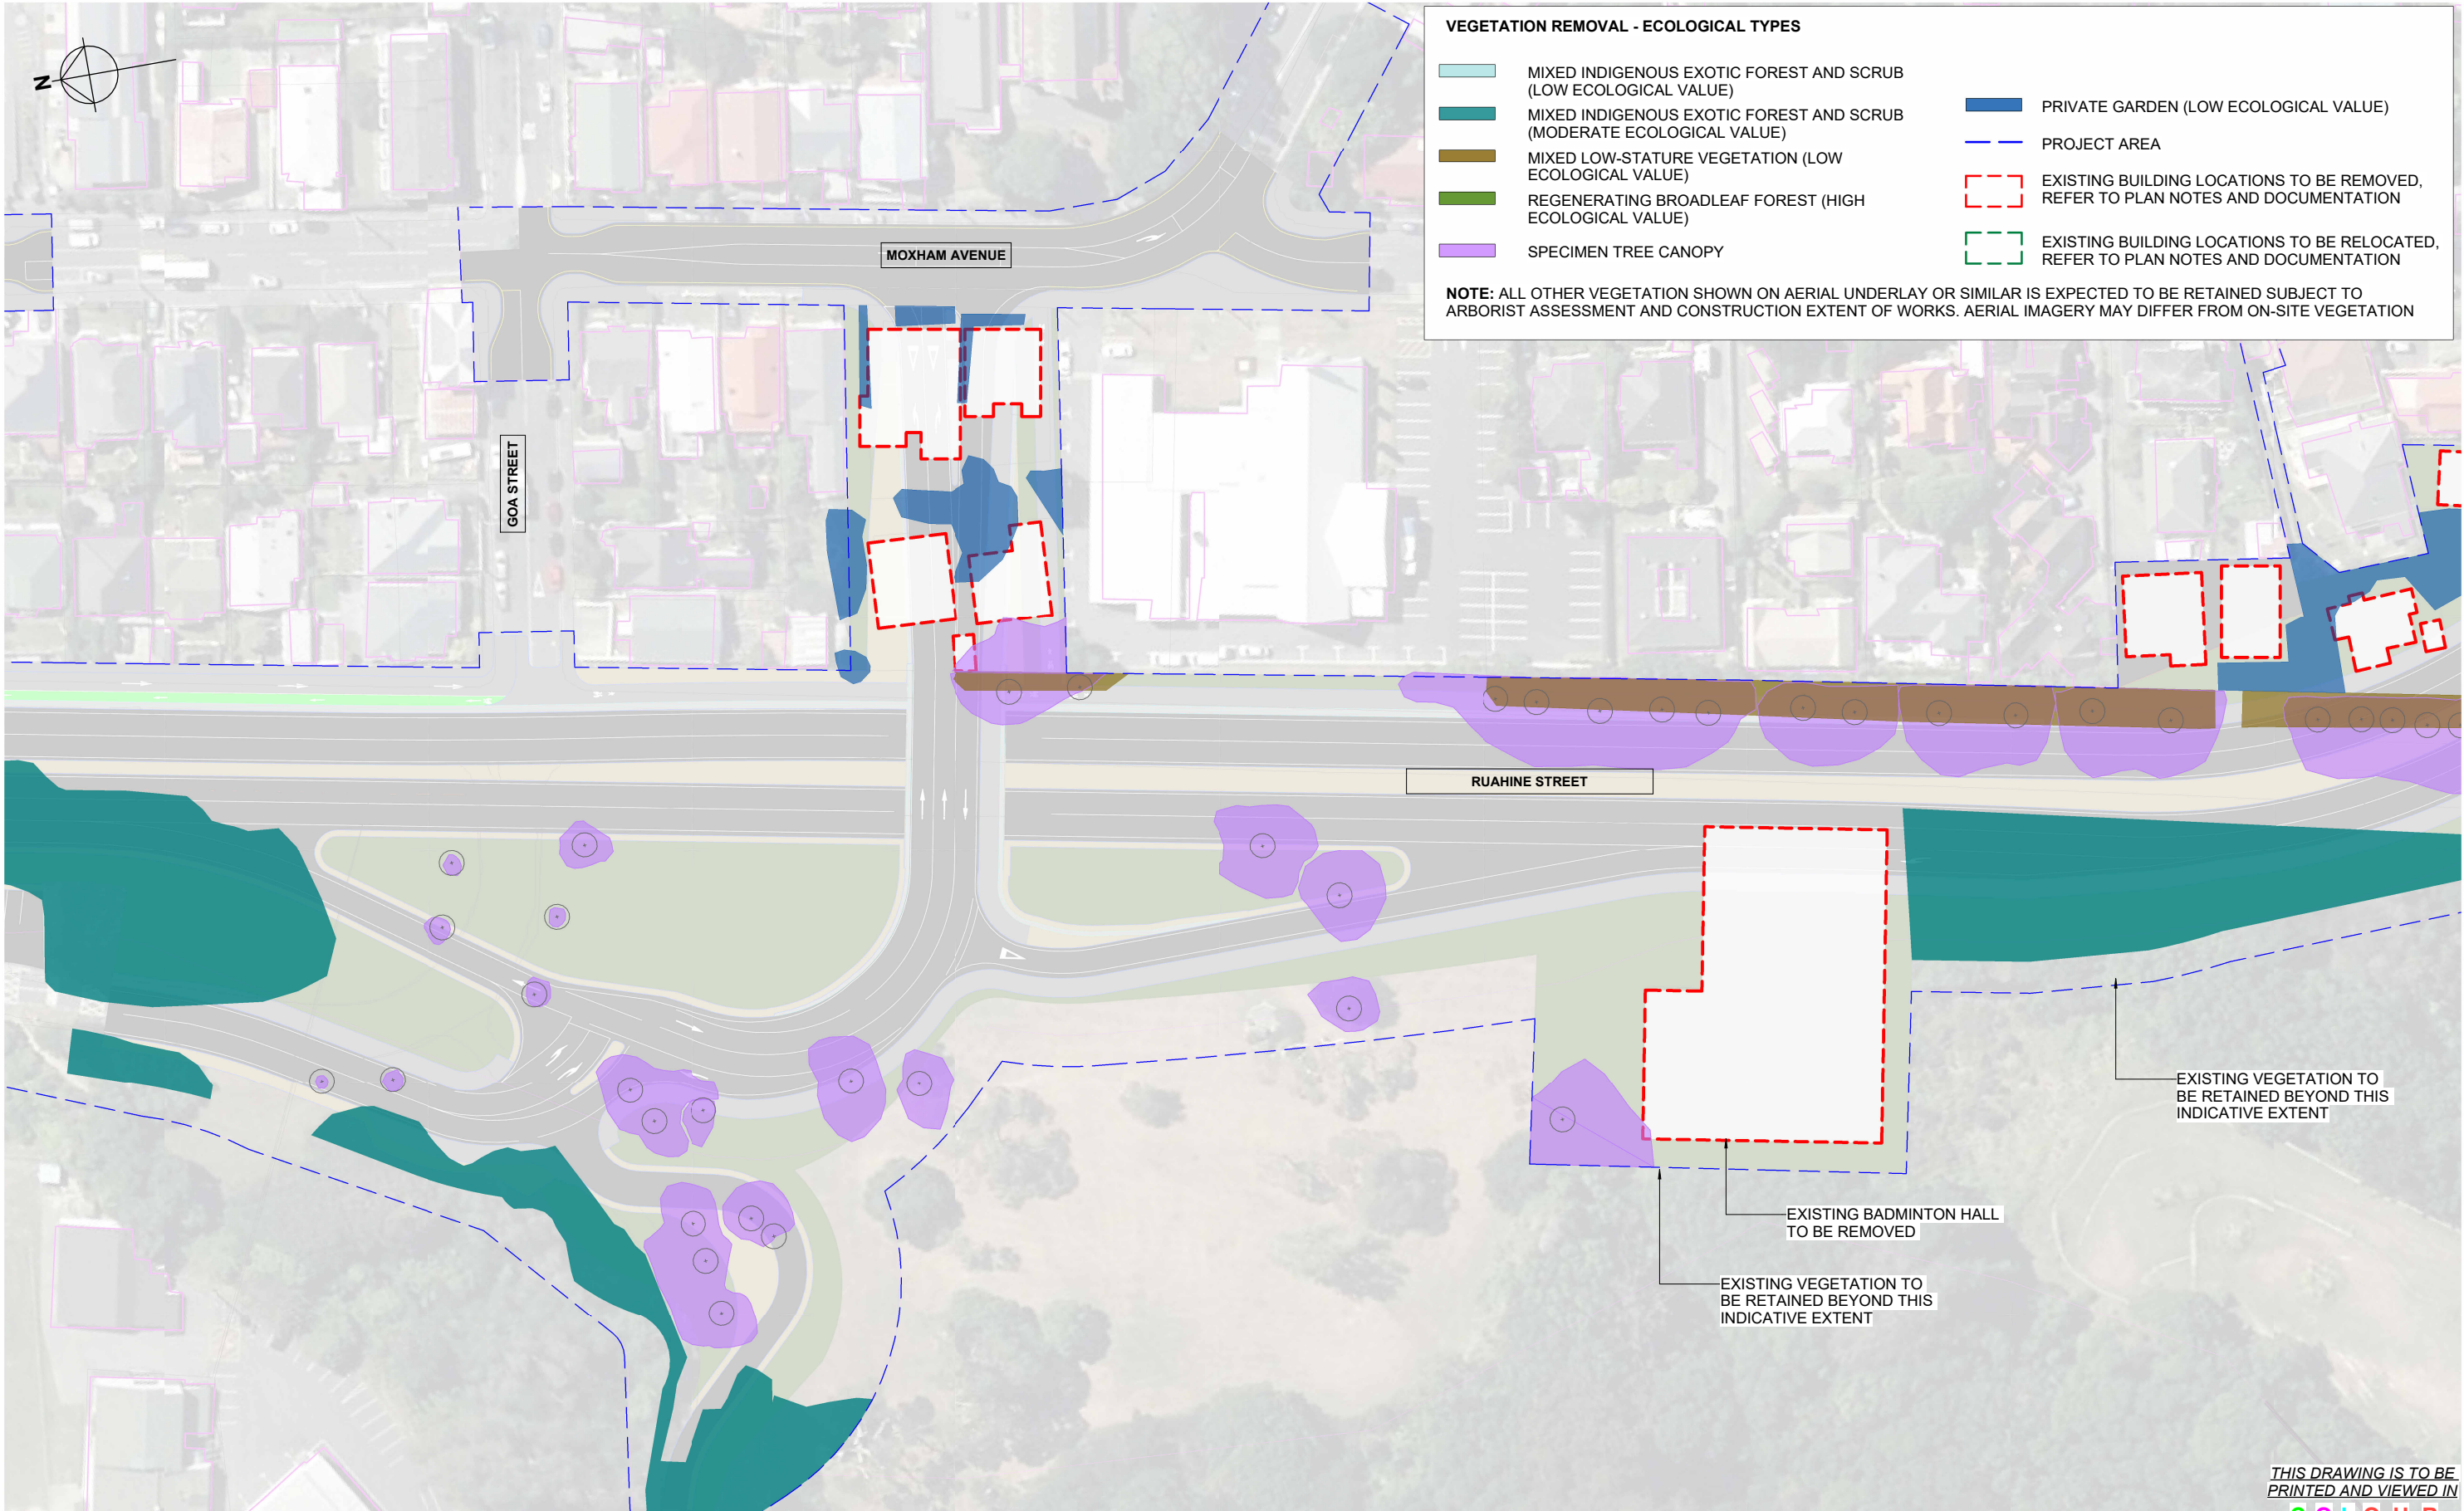


REVISION	AMENDMENT	APPROVED	DATE
A	CONSENT DESIGN	ES	2026-07-09



SCALE			ORIGINAL SIZE
As indicated @ A1			A1
DRAWN	DESIGNED	APPROVED	
B. NARBEE	A. HUNTER	E SUTTON	
DRAWING VERIFIED	DESIGN VERIFIED	APPROVED DATE	
A. WHITELEY	A. WHITELEY	2026-07-09	
CONSENT DESIGN			

PROJECT			
NZ TRANSPORT AGENCY			
WELLINGTON			
STATE HIGHWAY ONE IMPROVEMENTS PROJECT			
TITLE			
VEGETATION AND BUILDING REMOVAL PLANS - SHEET 12			
WSP PROJECT NO.	PROJ-ORIG-VOL-TYPE	SHEET NO.	REVISION
5-C4434.01	SH1WI-DES-00-UDL-DRG-	00228	A

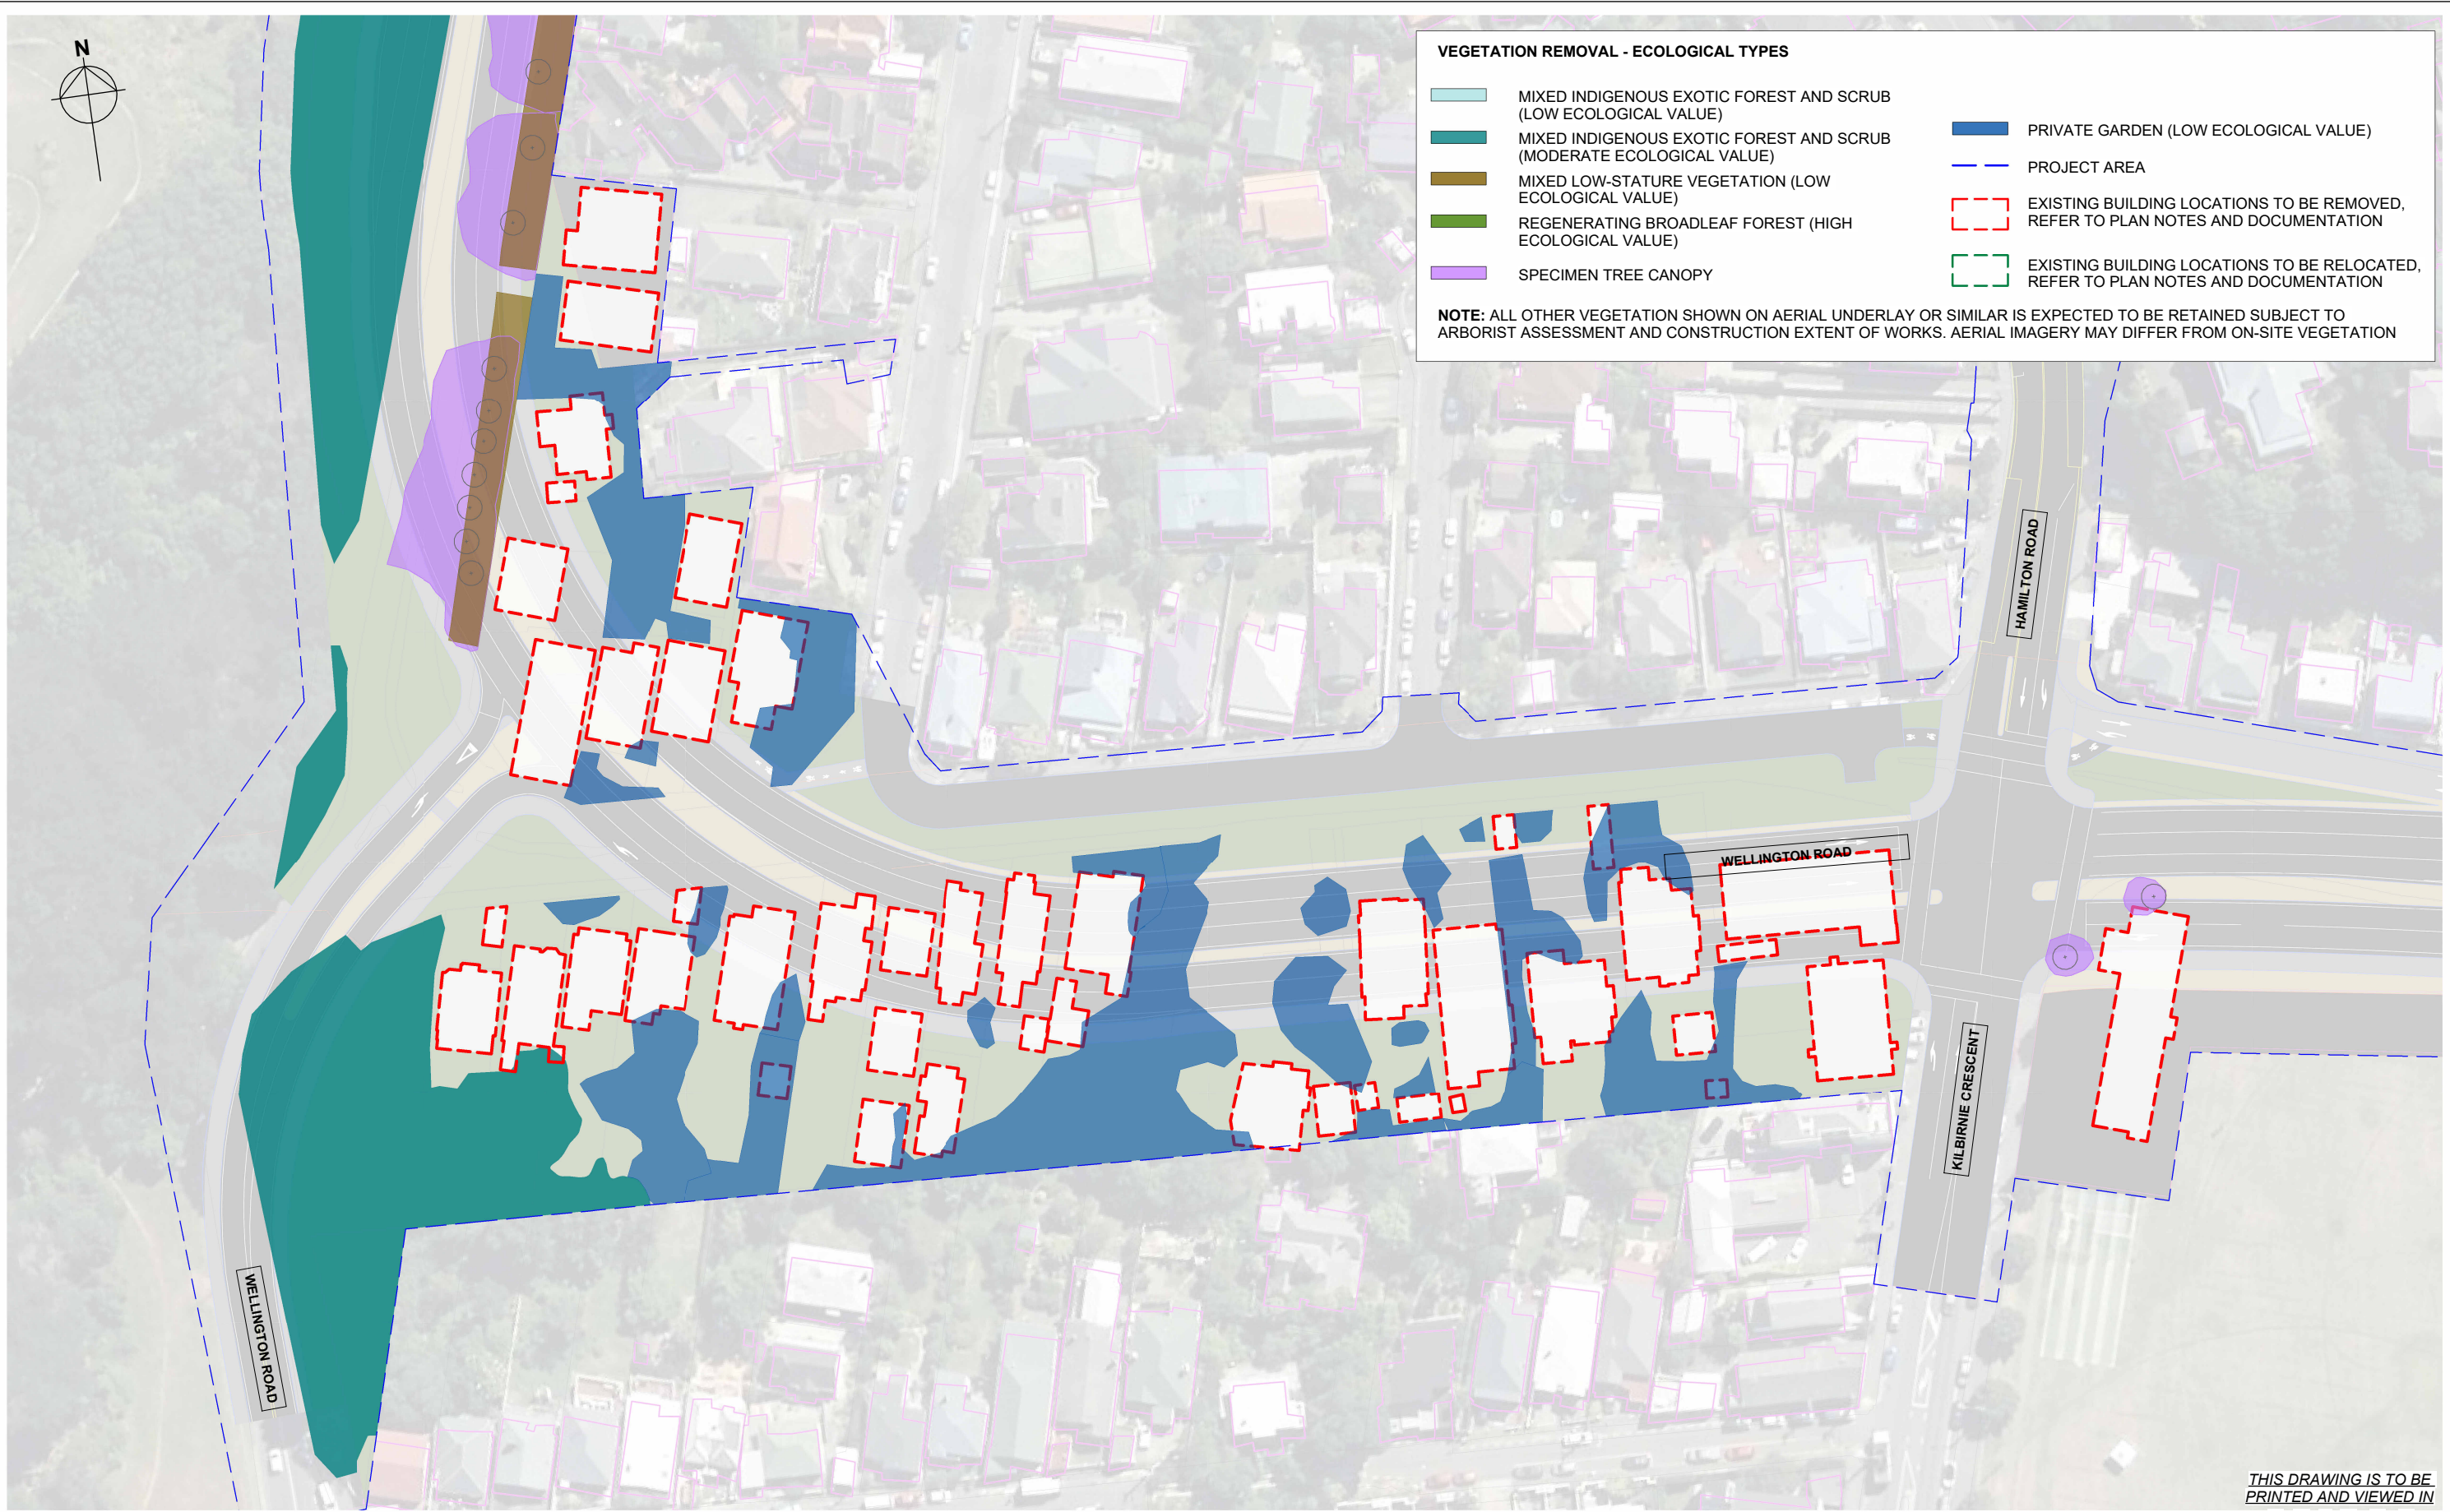


THIS DRAWING IS TO BE
PRINTED AND VIEWED IN
COLOUR

REVISION	AMENDMENT	APPROVED	DATE
A	CONSENT DESIGN	ES	2026-07-09



SCALE		ORIGINAL SIZE
As indicated @ A1		A1
DRAWN	DESIGNED	APPROVED
B. NARBEY	A. HUNTER	E. SUTTON
DRAWING VERIFIED	DESIGN VERIFIED	APPROVED DATE
A. WHITELEY	A. WHITELEY	2026-07-09
CONSENT DESIGN		

PROJECT			
NZ TRANSPORT AGENCY			
WELLINGTON			
STATE HIGHWAY ONE IMPROVEMENTS PROJECT			
TITLE			
VEGETATION AND BUILDING REMOVAL PLANS - SHEET 13			
WSP PROJECT NO.	PROJ-ORIG-VOL-TYPE	SHEET NO.	REVISION
5-C4434.01	SH1WI-DES-00-UDL-DRG-	00229	A

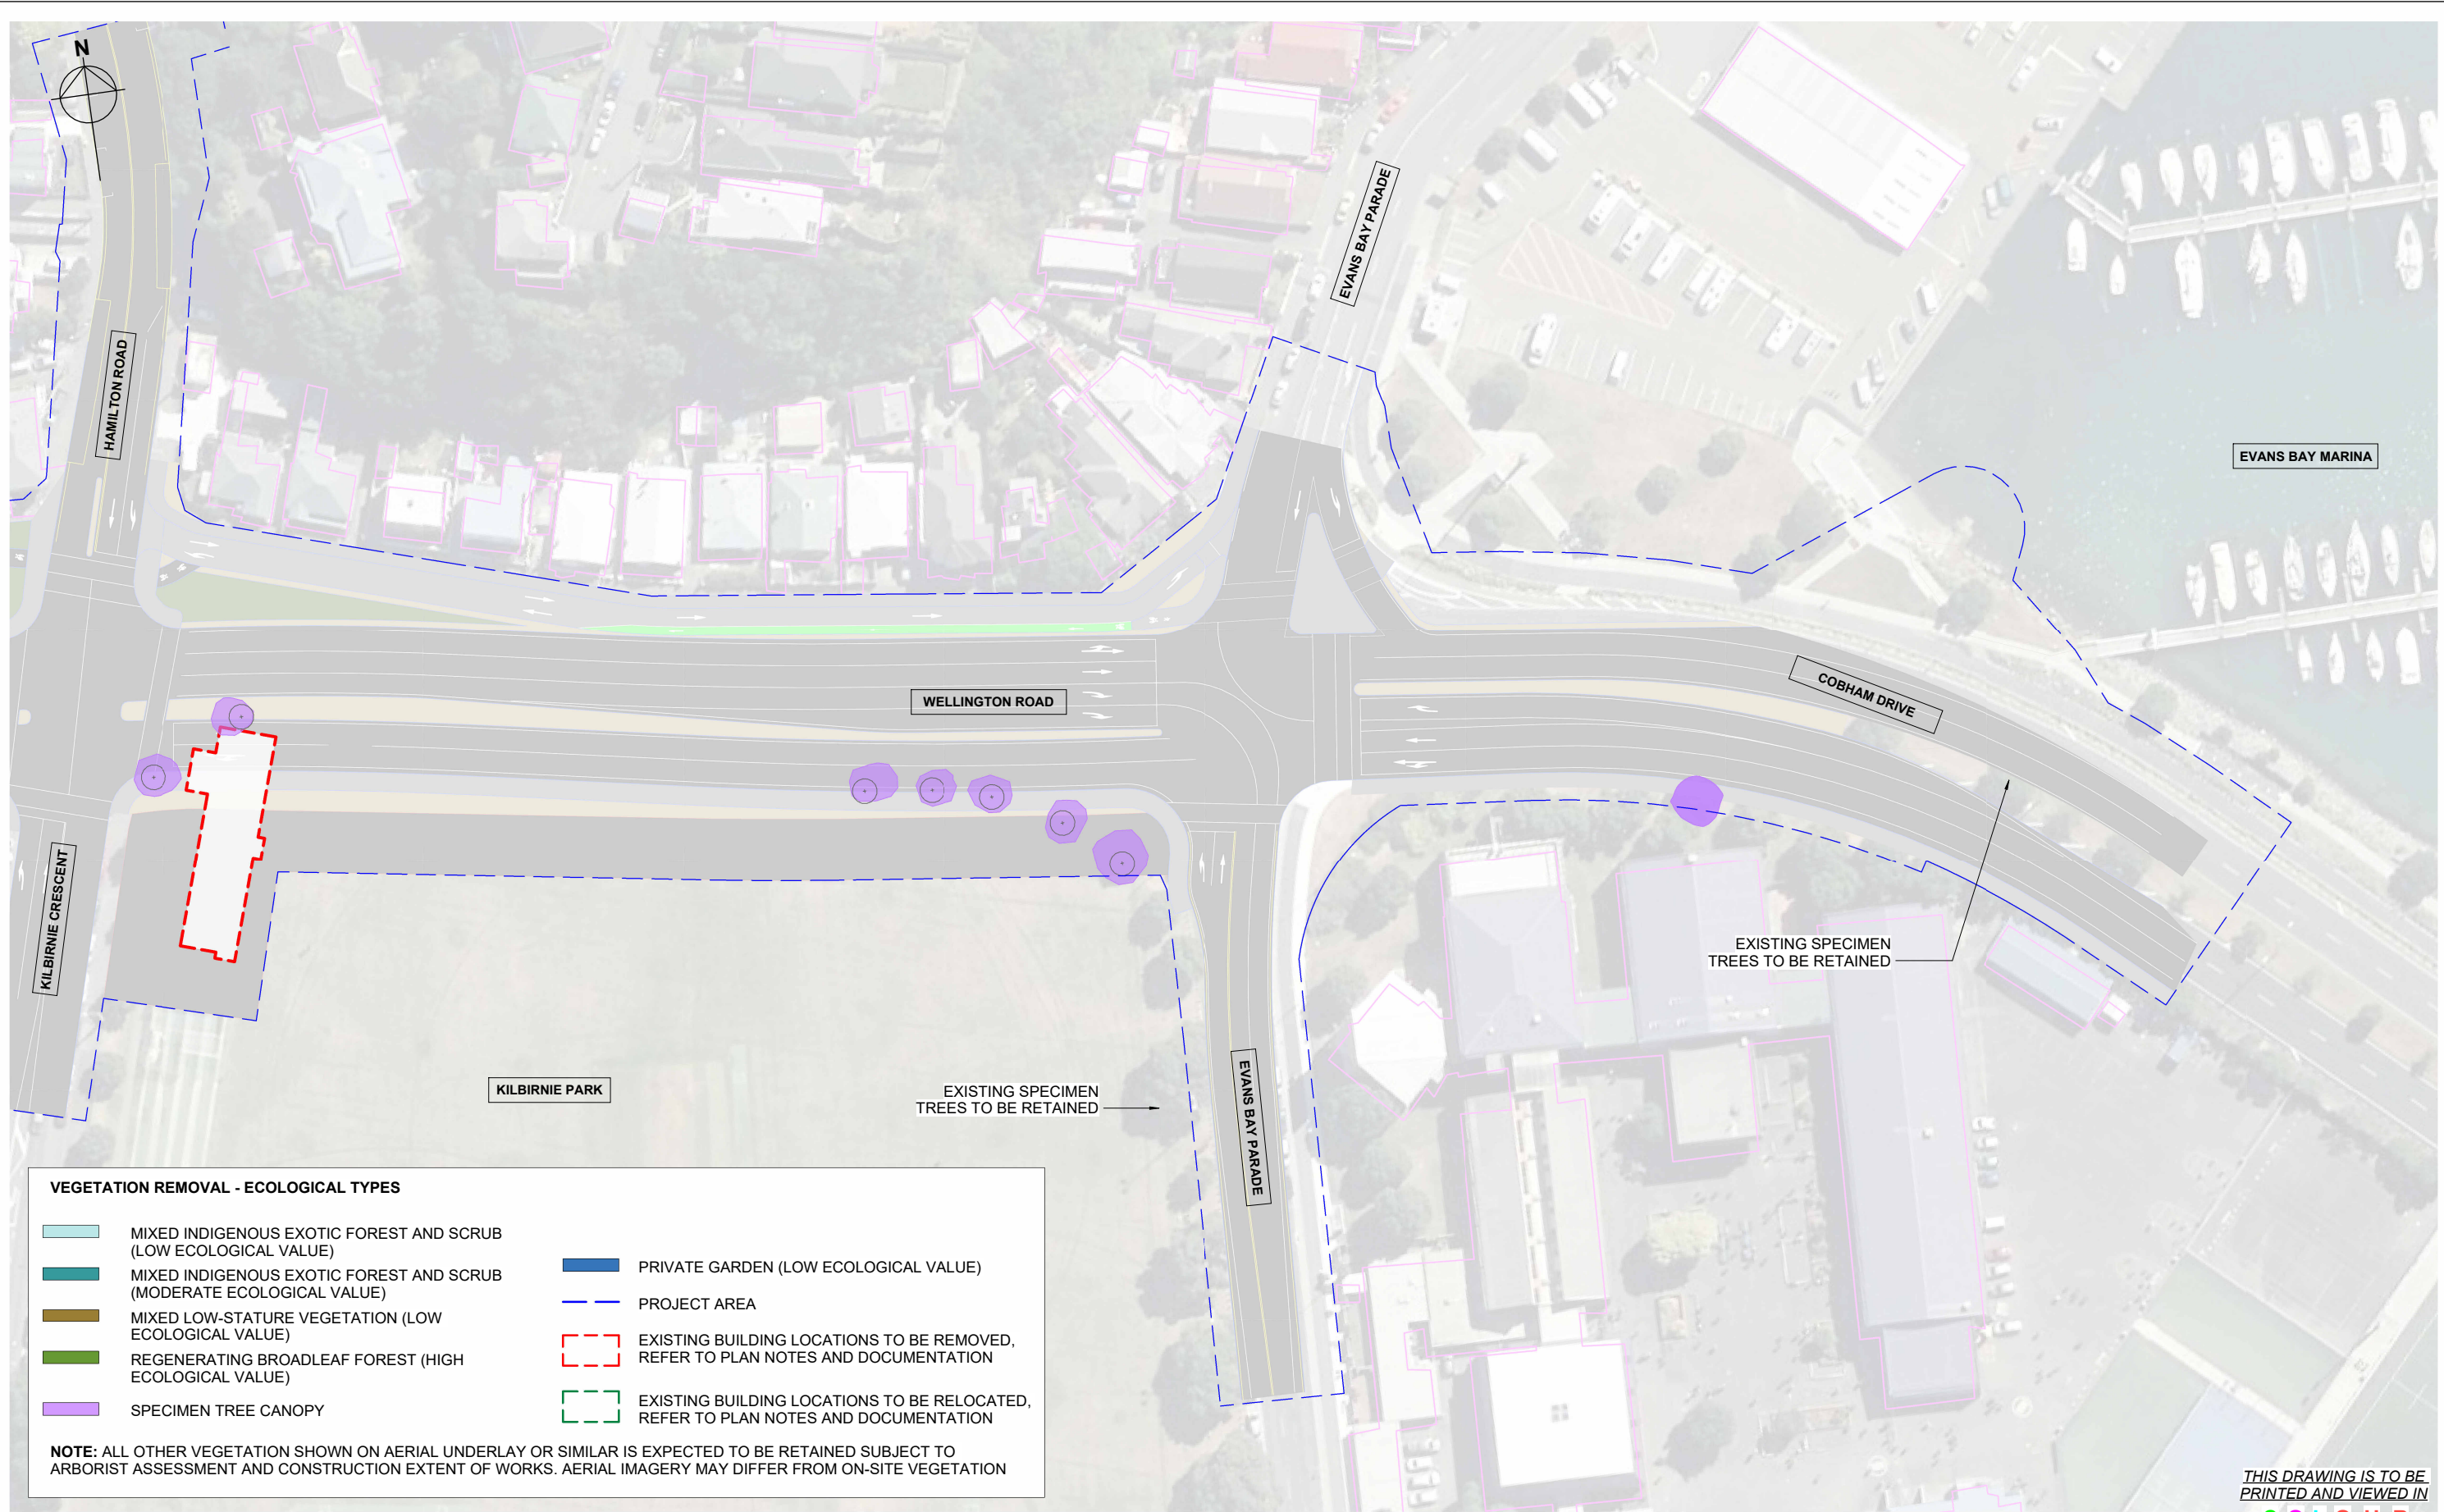


REVISION	AMENDMENT	APPROVED	DATE
A	CONSENT DESIGN	ES	2026-07-09



SCALE		ORIGINAL SIZE
As indicated @ A1		A1
DRAWN	DESIGNED	APPROVED
B. NARBHEY	A. HUNTER	E. SUTTON
DRAWING VERIFIED	DESIGN VERIFIED	APPROVED DATE
A. WHITELEY	A. WHITELEY	2026-07-09
CONSENT DESIGN		

PROJECT			
NZ TRANSPORT AGENCY			
WELLINGTON			
STATE HIGHWAY ONE IMPROVEMENTS PROJECT			
TITLE			
VEGETATION AND BUILDING REMOVAL PLANS - SHEET 14			
WSP PROJECT NO.	PROJ-ORIG-VOL-TYPE	SHEET NO.	REVISION
5-C4434.01	SH1WI-DES-00-UDL-DRG-	00230	A

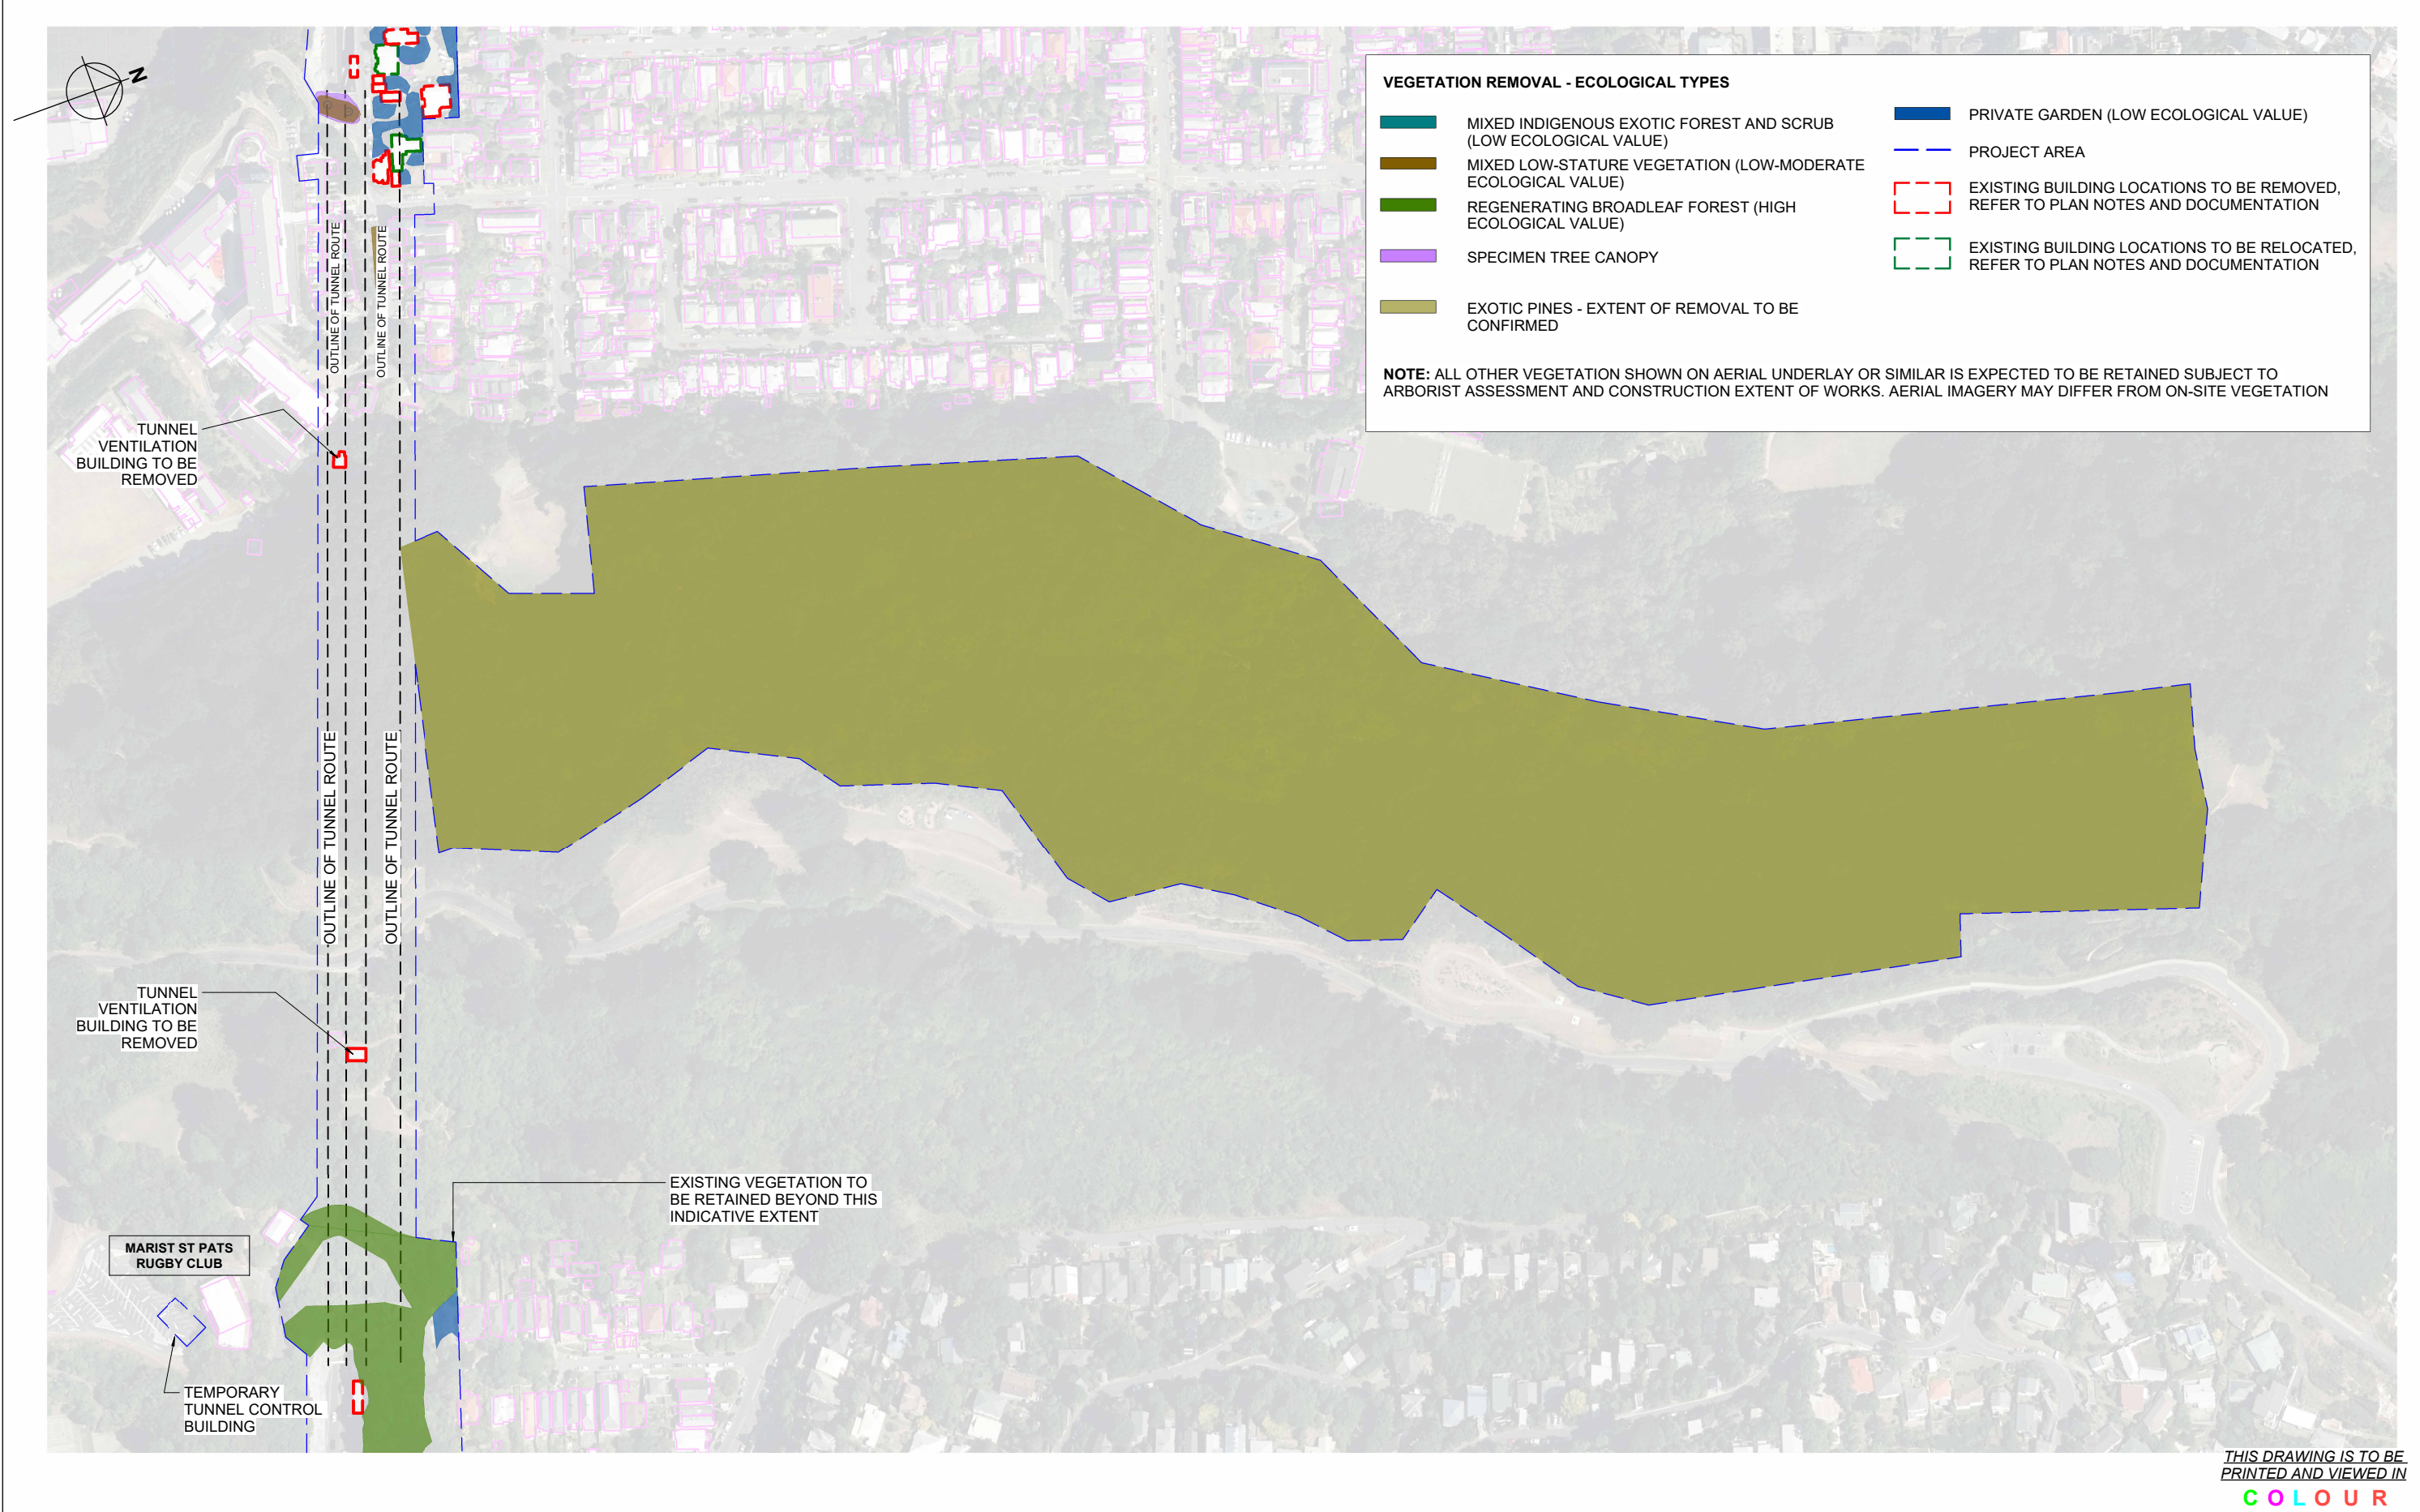

THIS DRAWING IS TO BE
PRINTED AND VIEWED IN
COLOUR

REVISION	AMENDMENT	APPROVED	DATE
A	CONSENT DESIGN	ES	2026-07-09
		</	