Waipapa Taumata Rau
University of Auckland
Student Centre and Library

FTAA Substantive Application
Appendix B: Kate Edger Floorplans

Prepared for:
Waipapa Taumata Rau, University of Auckland

Document Revision Status:
FTAA Substantive Application
28 October 2026

WARREN AND MAHONEY®

Waipapa Taumata Rau
University of Auckland



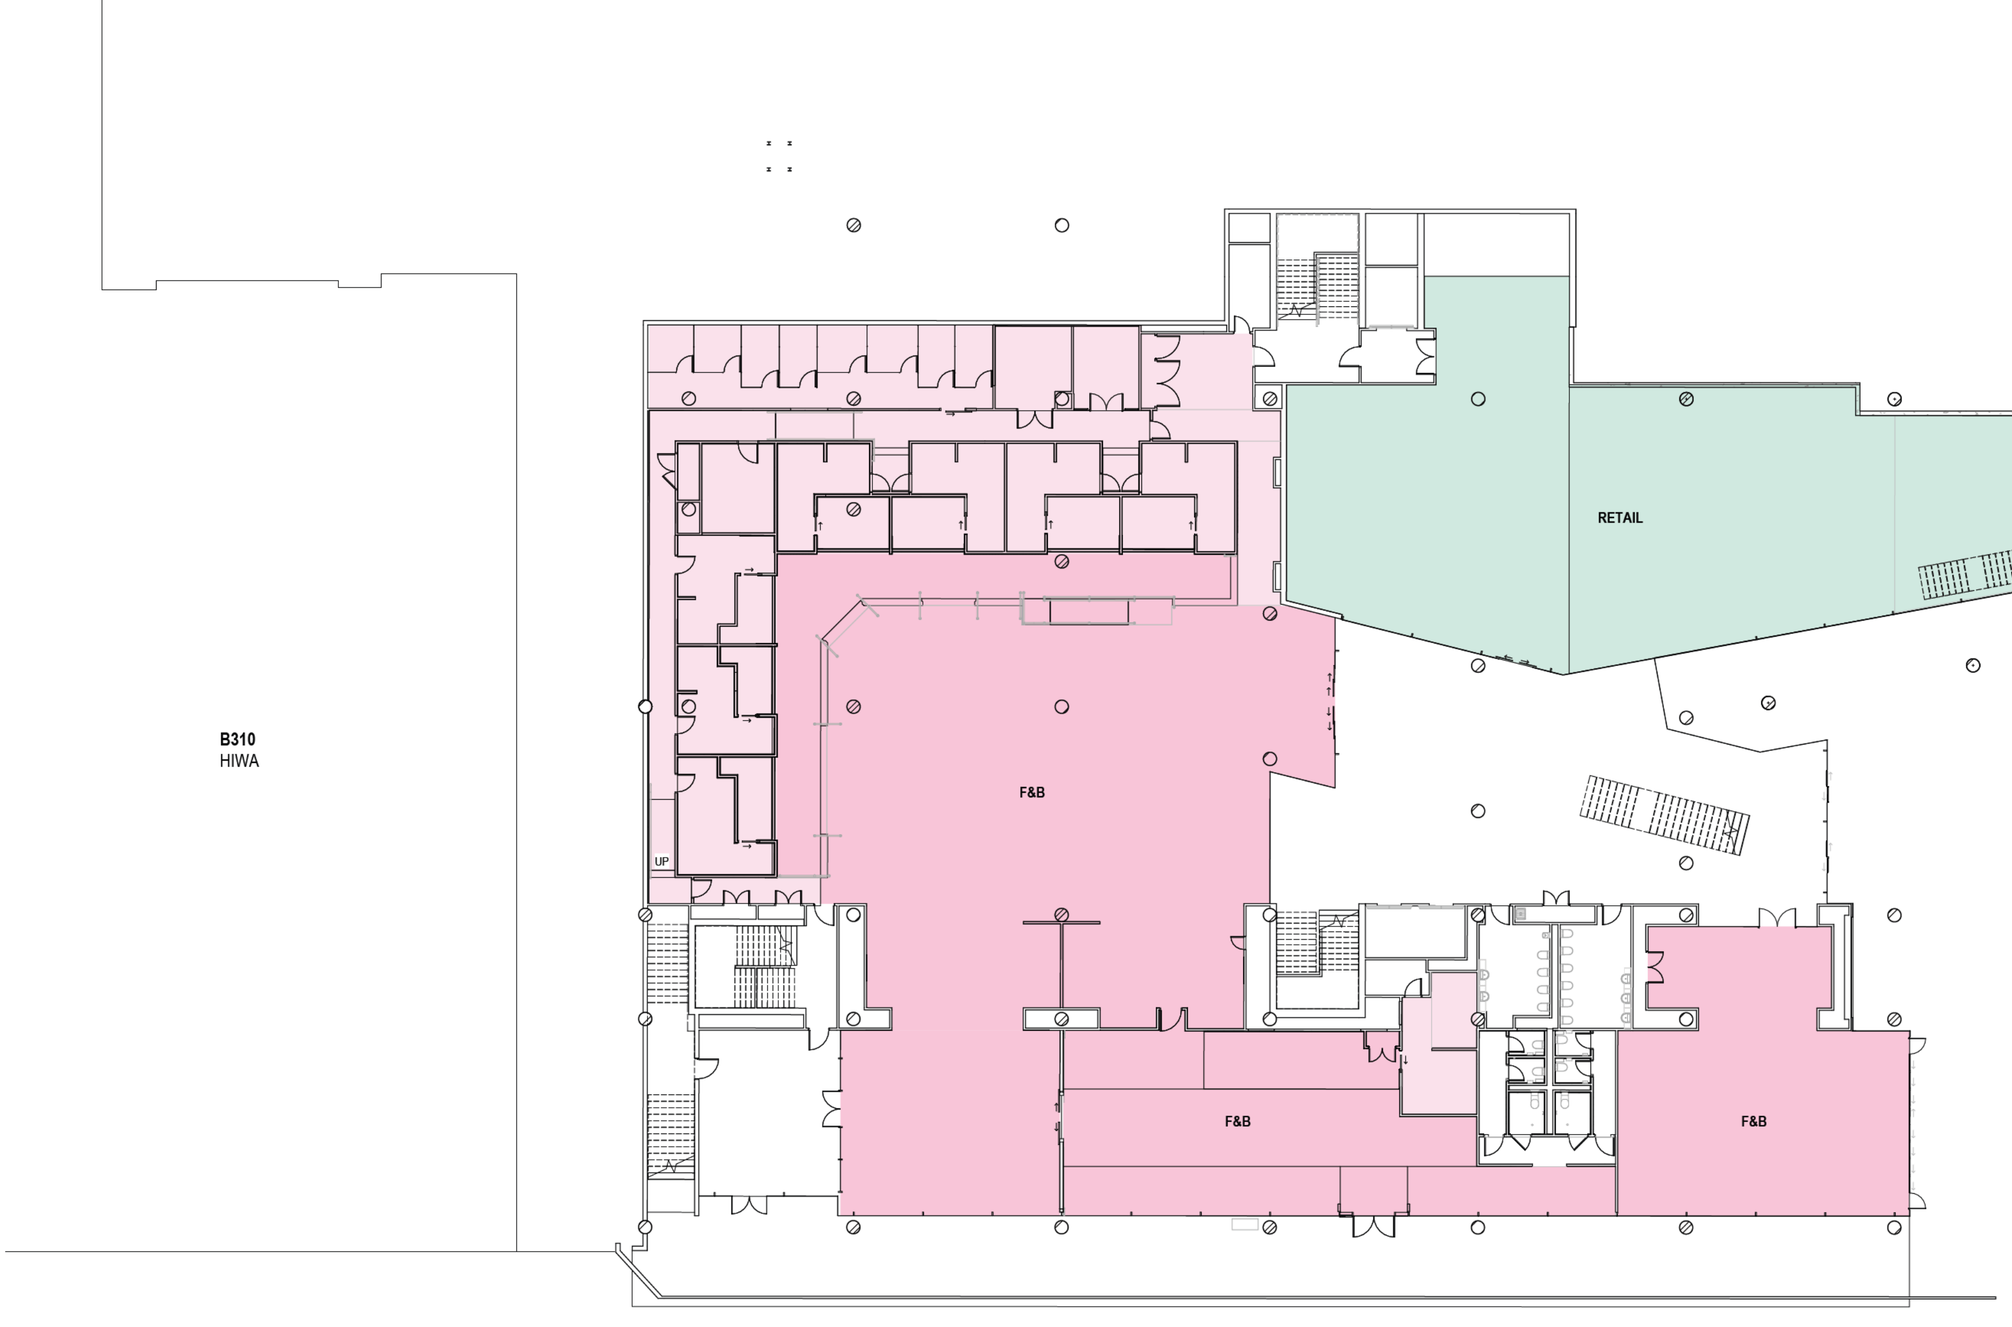

PROGRAMME LEGEND

- STUDENT SUPPORT
- LIBRARY
- SHARED BOOKABLE & CLUBS
- VISITOR / WELCOMING HUB
- FOOD & BEVERAGE
- STUDY SPACE
- HEALTH
- STUDENT KITCHEN
- RETAIL
- SERVICES / BOH

Do not scale. The copyright of this drawing remains with Warren and Mahoney Architects New Zealand Ltd.

Drawing Status

FTAA SUBSTANTIVE

Drawing Details

Scale	1 : 200@ A1
Date	28.10.2026
Job No	10527
Drawn	WM
Checked	WM

Drawing No A81.010 **Revision** C

STUDENT CENTRE AND LIBRARY

LEVEL B - SC&L WITH KEB

WARREN AND MAHONEY®

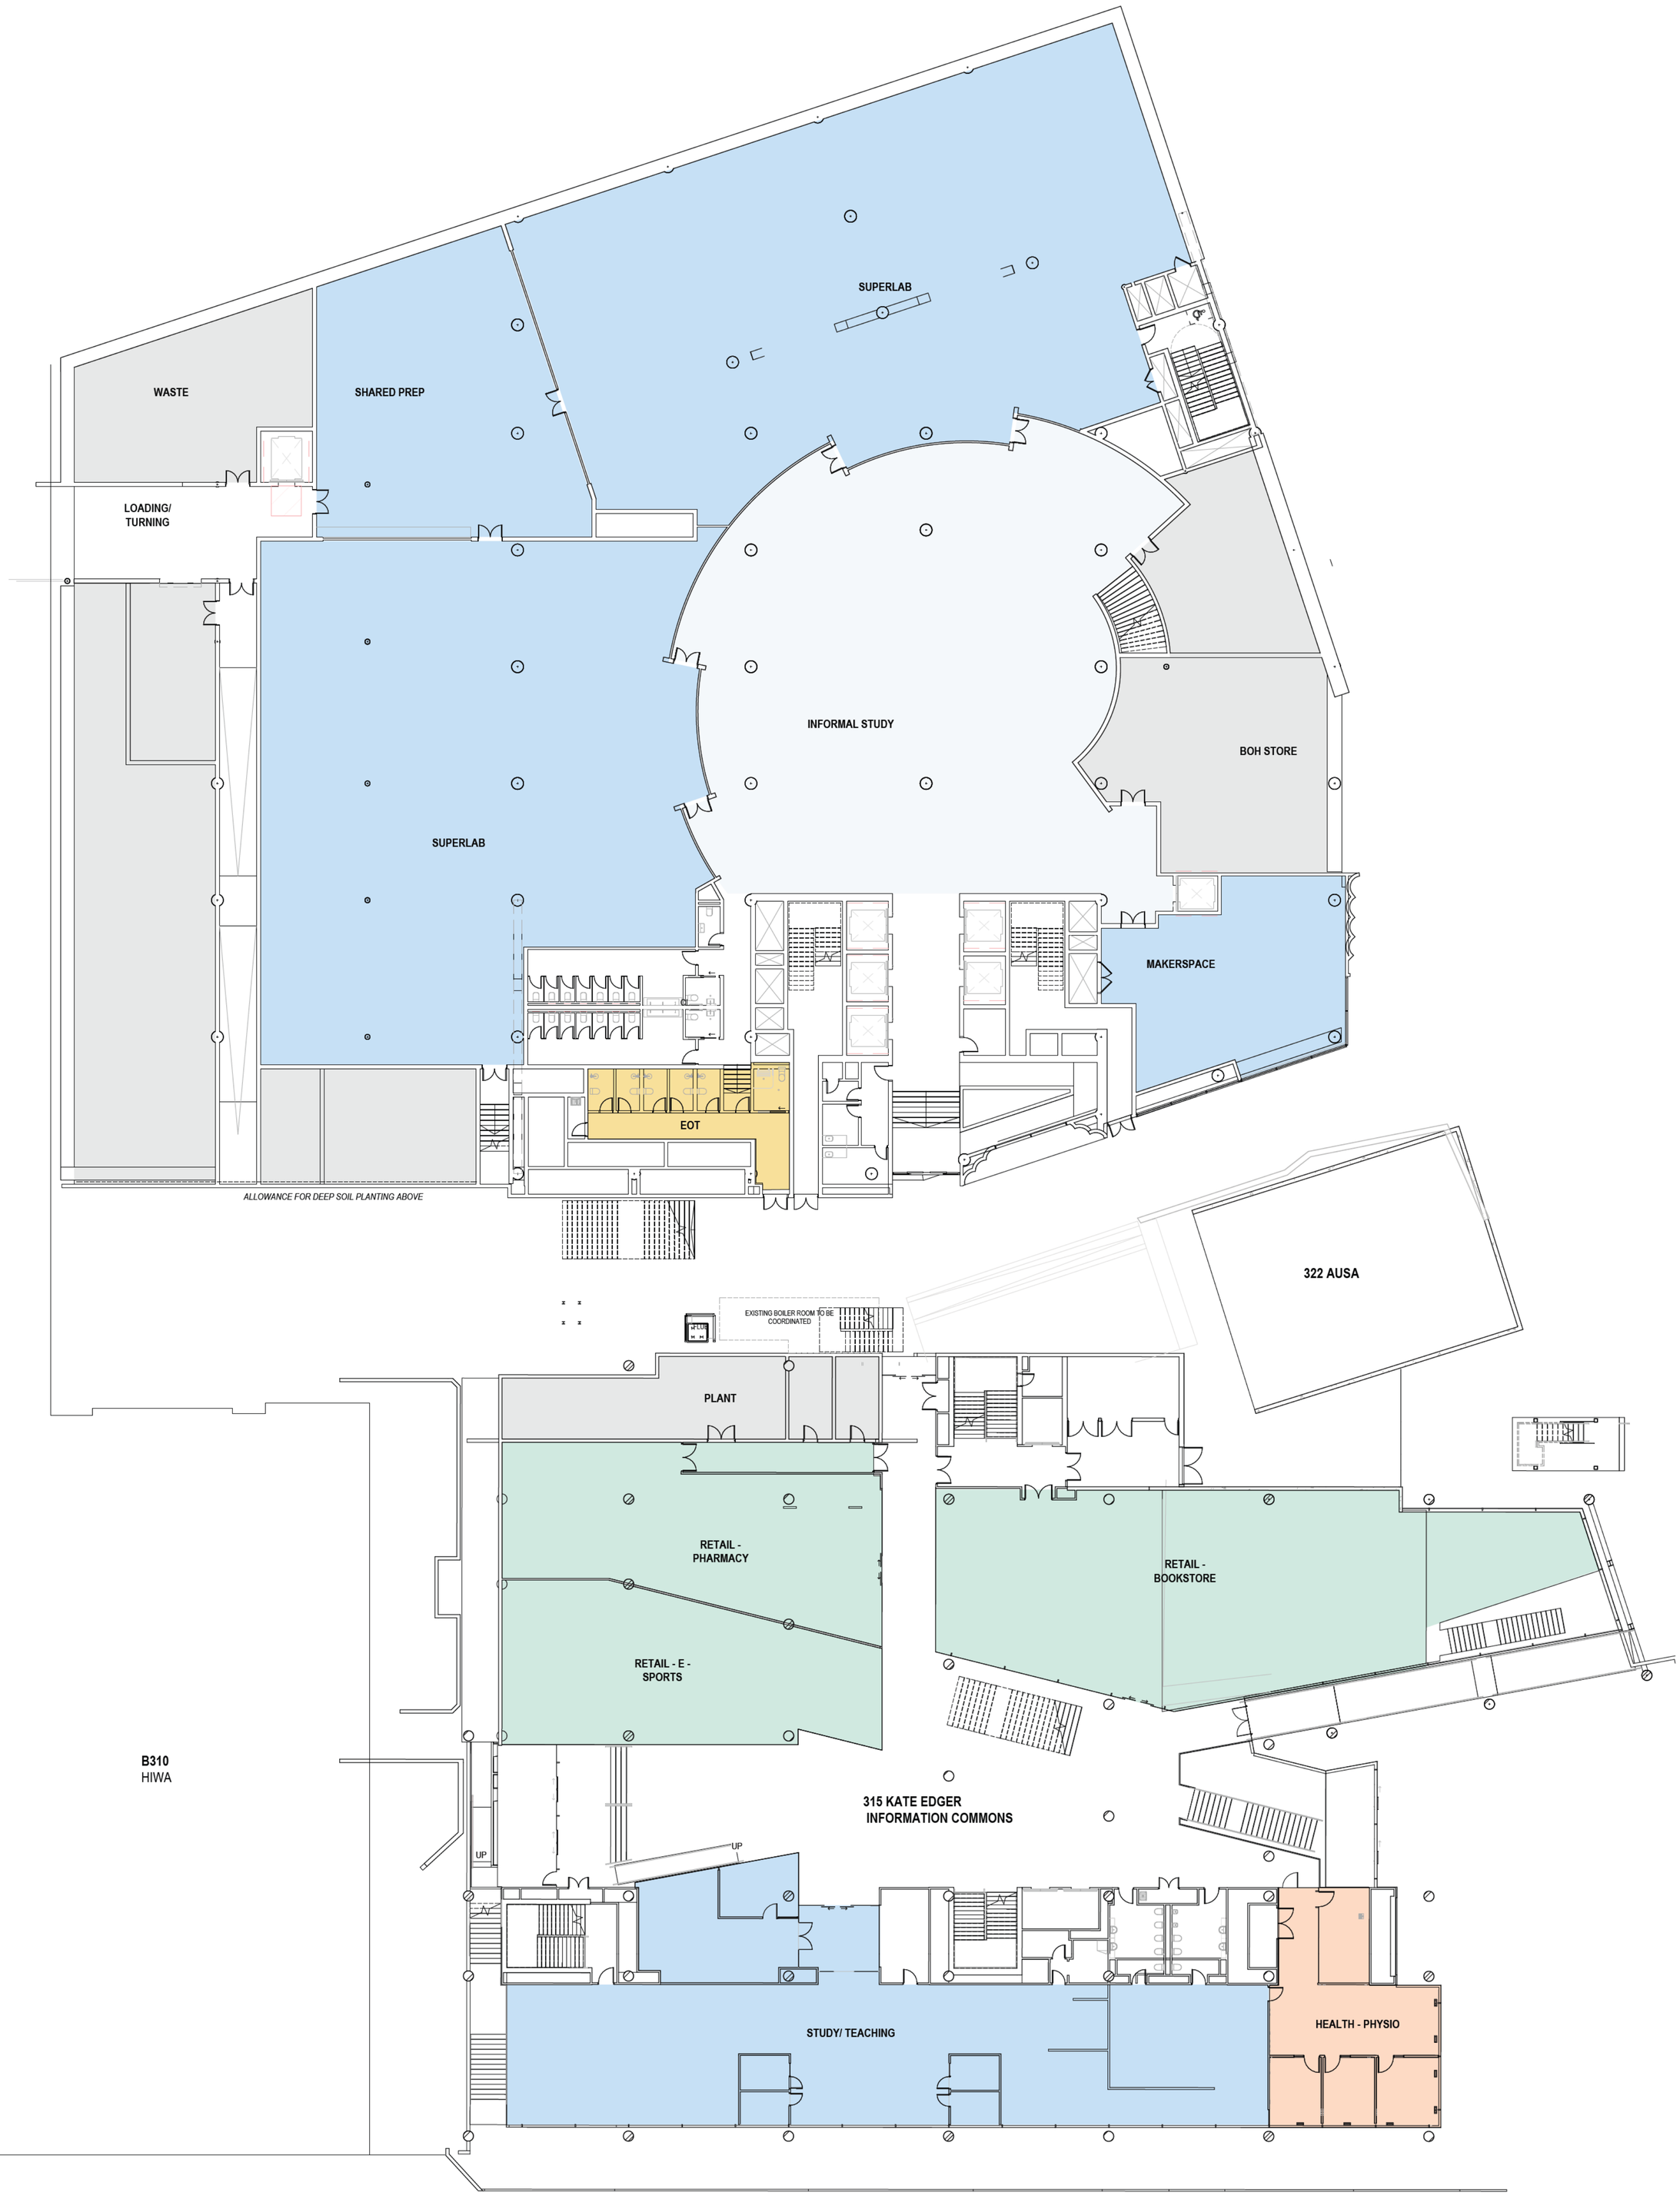

PROGRAMME LEGEND

- STUDENT SUPPORT
- LIBRARY
- SHARED BOOKABLE & CLUBS
- VISITOR / WELCOMING HUB
- FOOD & BEVERAGE
- STUDY SPACE
- HEALTH
- STUDENT KITCHEN
- RETAIL
- SERVICES / BOH

Do not scale. The copyright of this drawing remains with Warren and Mahoney Architects New Zealand Ltd.

Drawing Status

—

FTAA SUBSTANTIVE

Drawing Details

—

Scale	1 : 200@ A1
Date	28.10.2026
Job No	10527
Drawn	WM
Checked	WM

Drawing No **Revision**

—

A81.011 C

STUDENT CENTRE AND LIBRARY

LEVEL LG - SC&L WITH KEB

WARREN AND MAHONEY®

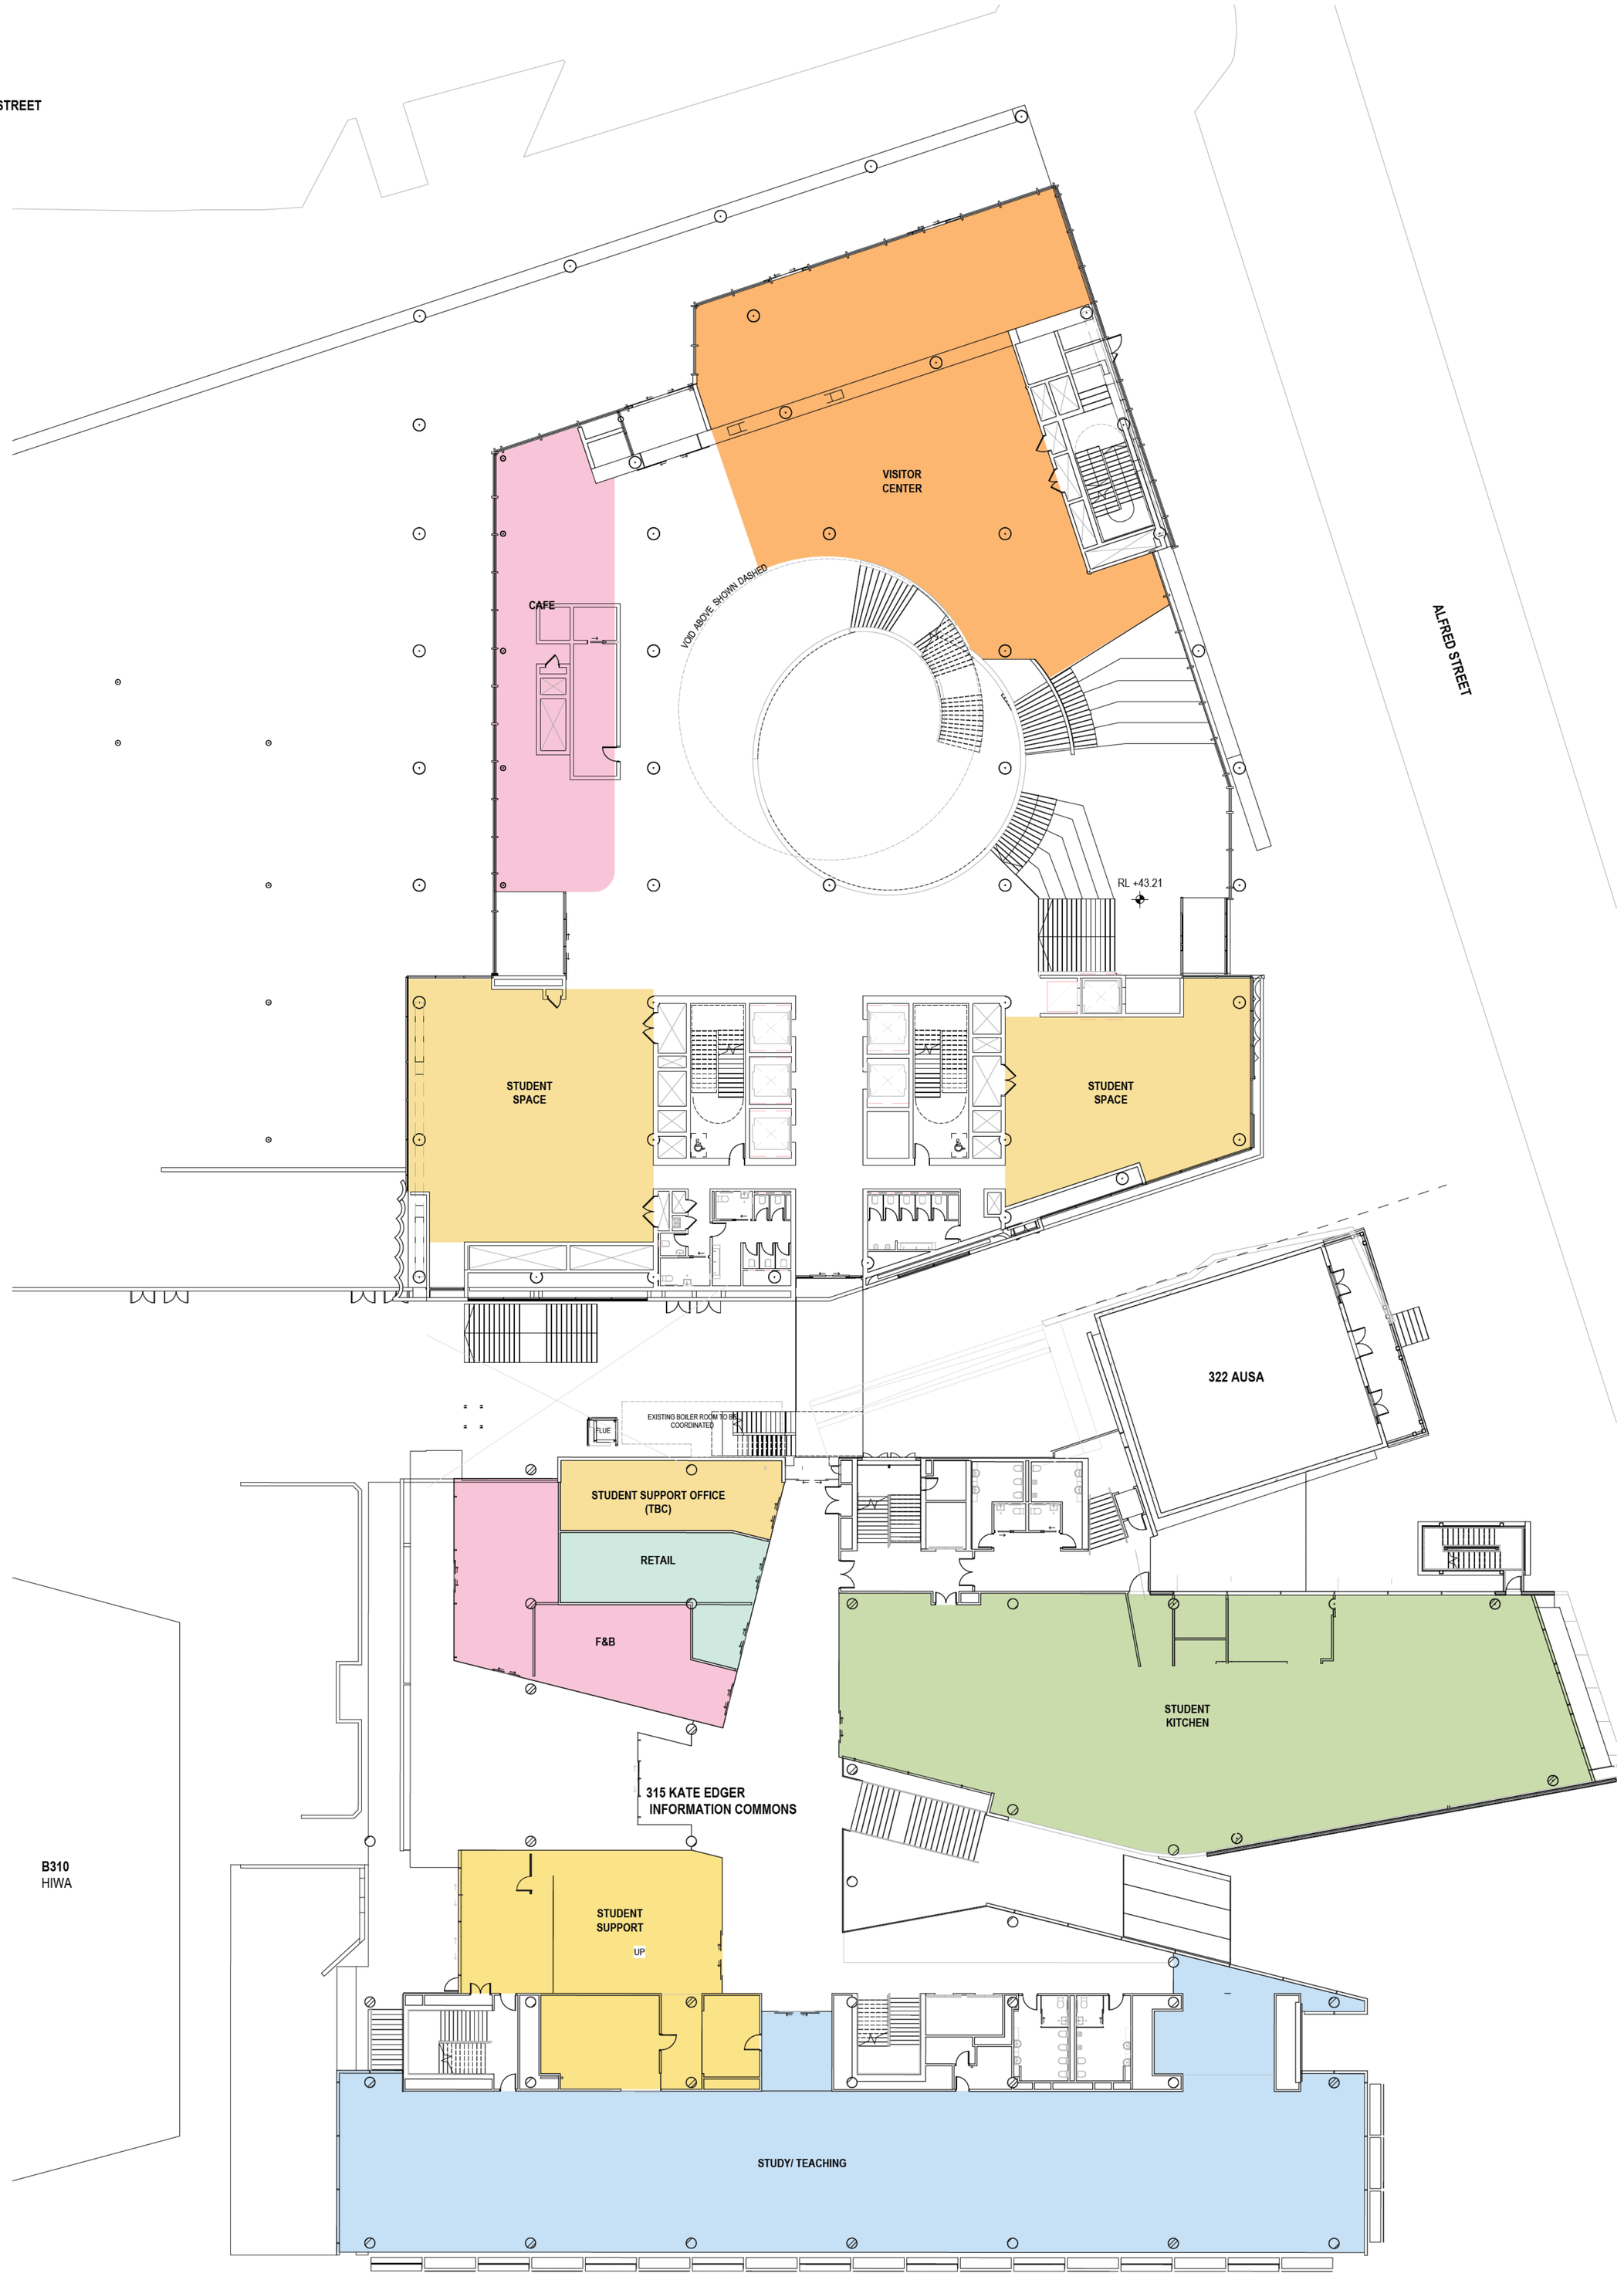

PROGRAMME LEGEND

- STUDENT SUPPORT
- LIBRARY
- SHARED BOOKABLE & CLUBS
- VISITOR / WELCOMING HUB
- FOOD & BEVERAGE
- STUDY SPACE
- HEALTH
- STUDENT KITCHEN
- RETAIL
- SERVICES / BOH

Do not scale. The copyright of this drawing remains with Warren and Mahoney Architects New Zealand Ltd.

Drawing Status

—

FTAA SUBSTANTIVE

Drawing Details

—

Scale	1 : 200@ A1
Date	28.10.2026
Job No	10527
Drawn	WM
Checked	WM

Drawing No — A81.012

Revision C

STUDENT CENTRE AND LIBRARY

LEVEL G - SC&L WITH KEB

WARREN AND MAHONEY®

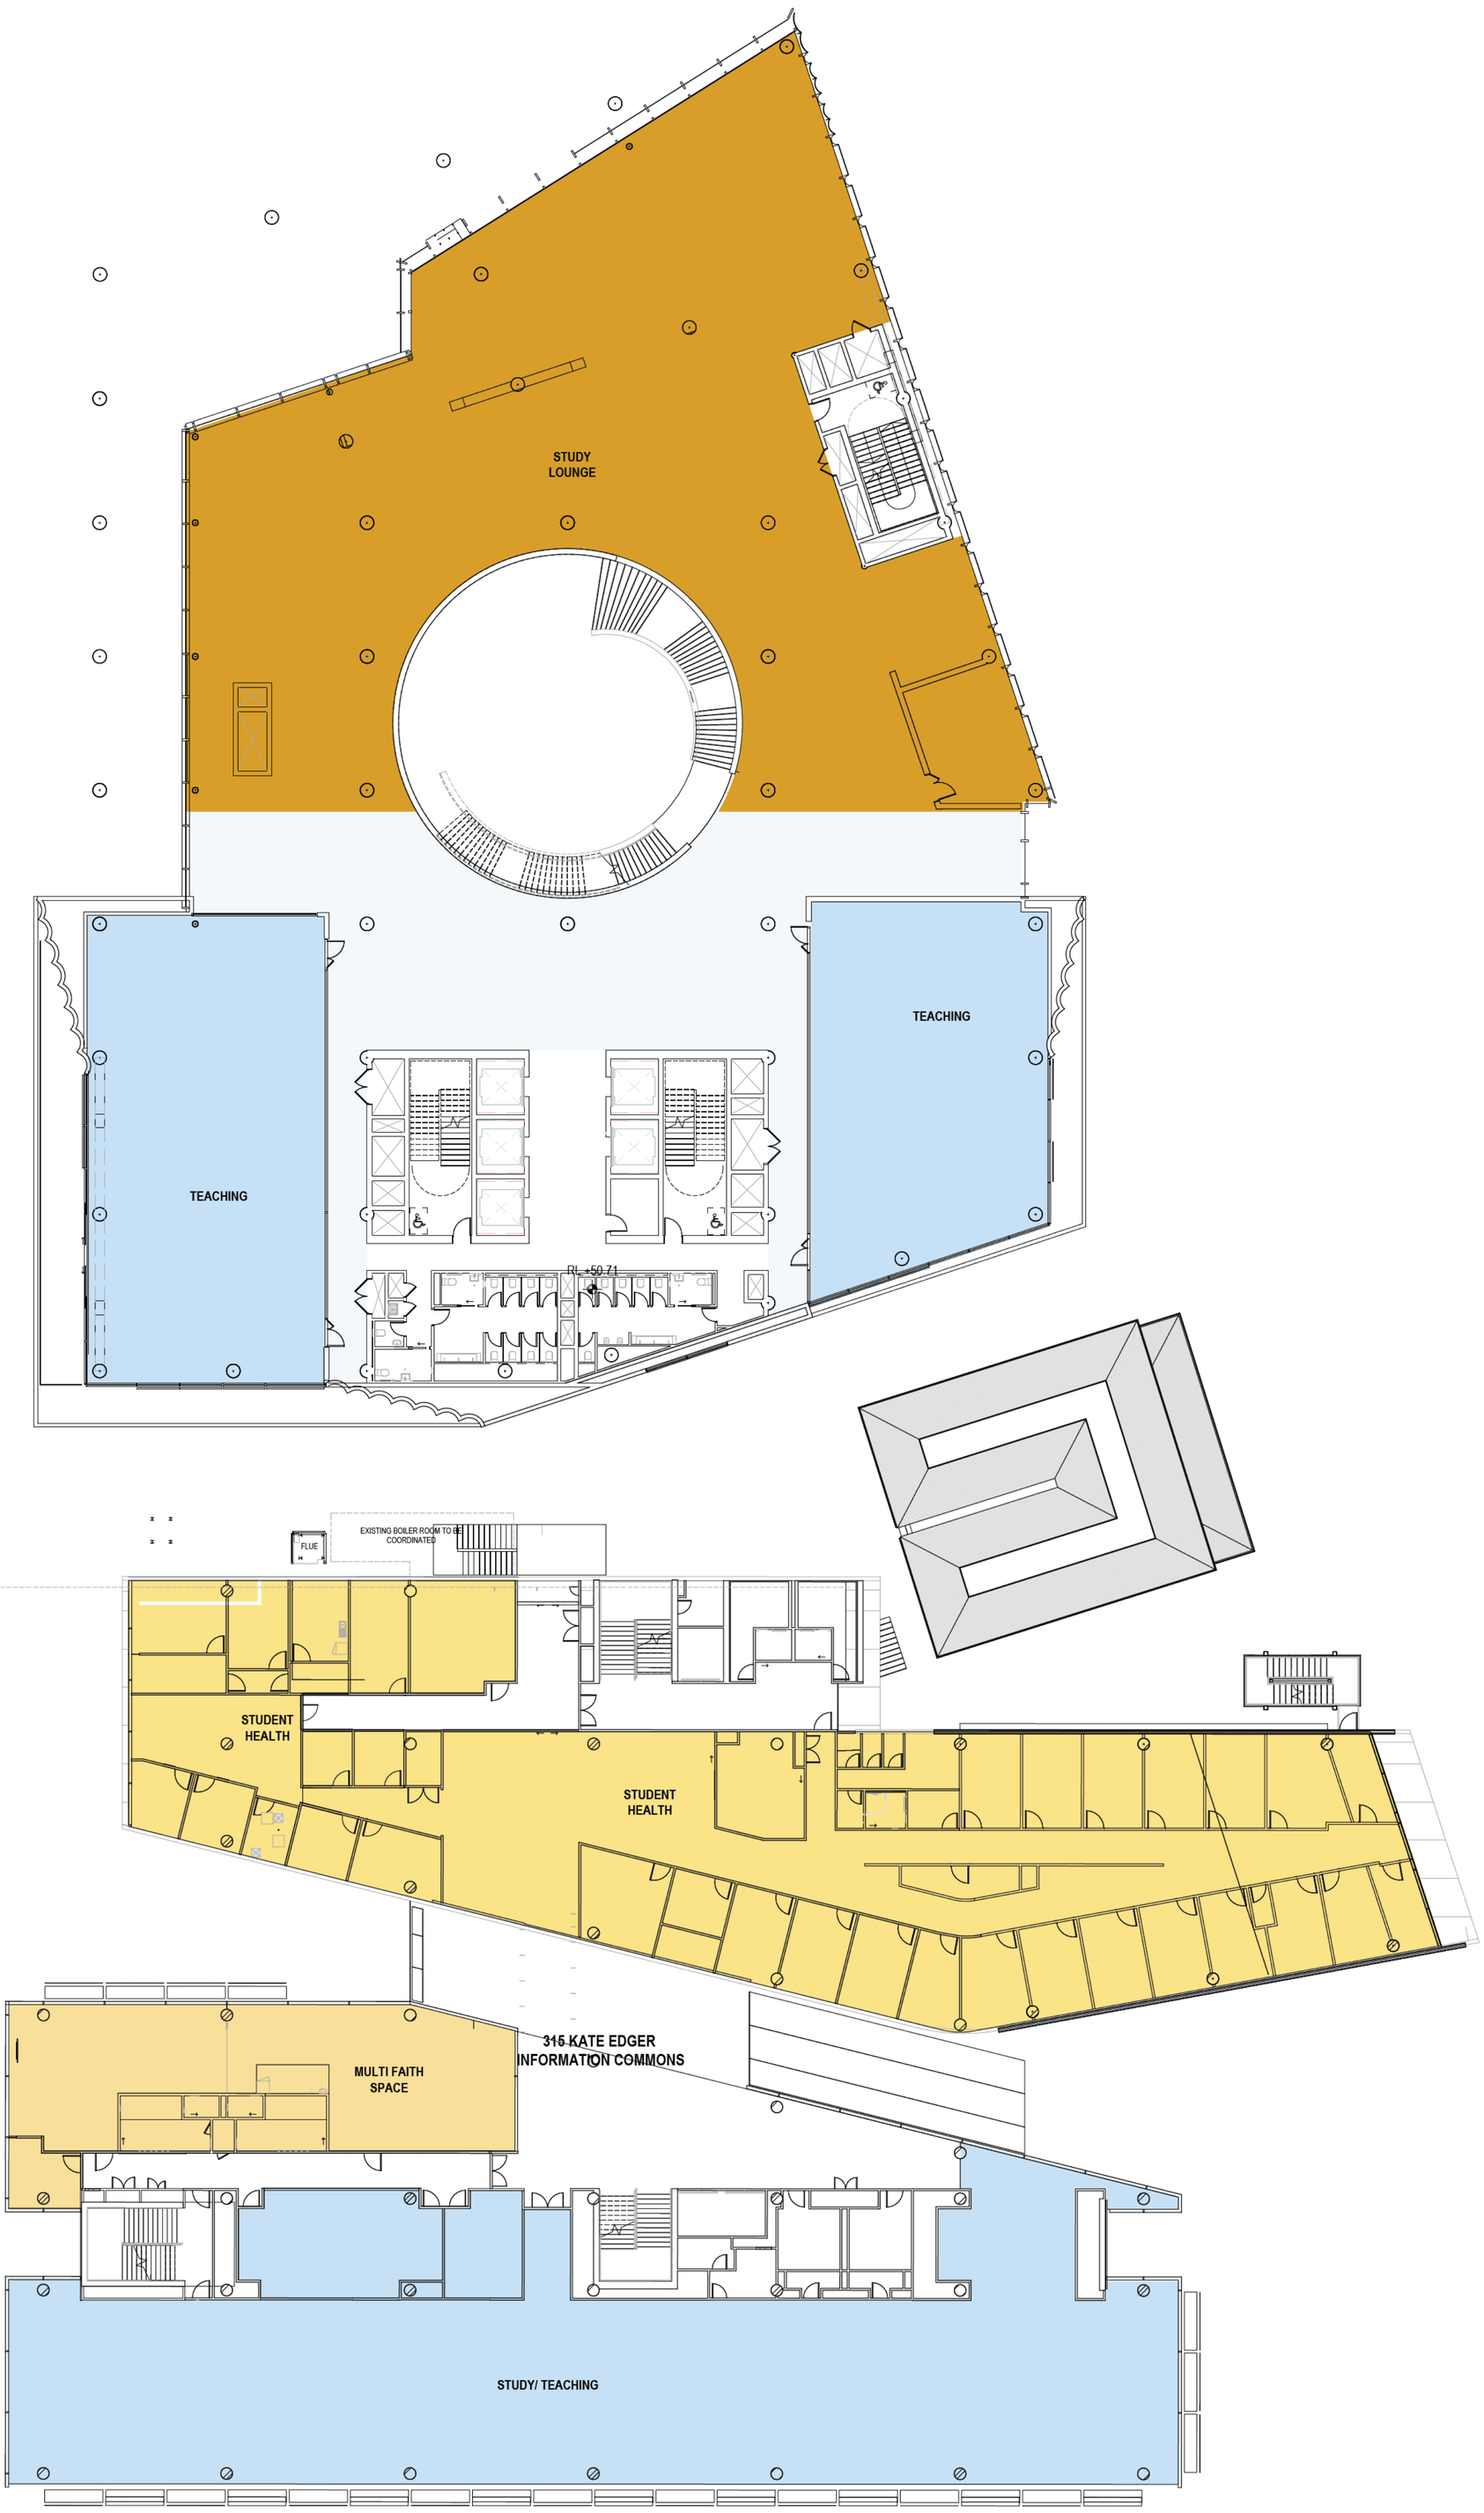

B310
HIWA

PROGRAMME LEGEND

- STUDENT SUPPORT
- LIBRARY
- SHARED BOOKABLE & CLUBS
- VISITOR / WELCOMING HUB
- FOOD & BEVERAGE
- STUDY SPACE
- HEALTH
- STUDENT KITCHEN
- RETAIL
- SERVICES / BOH

Do not scale. The copyright of this drawing remains with Warren and Mahoney Architects New Zealand Ltd.

Drawing Status

FTAA SUBSTANTIVE

Drawing Details

Scale	1 : 200@ A1
Date	28.10.2026
Job No	10527
Drawn	WM
Checked	WM

Drawing No A81.013 **Revision** C

STUDENT CENTRE AND LIBRARY

LEVEL 01 - SC&L WITH KEB

WARREN AND MAHONEY®

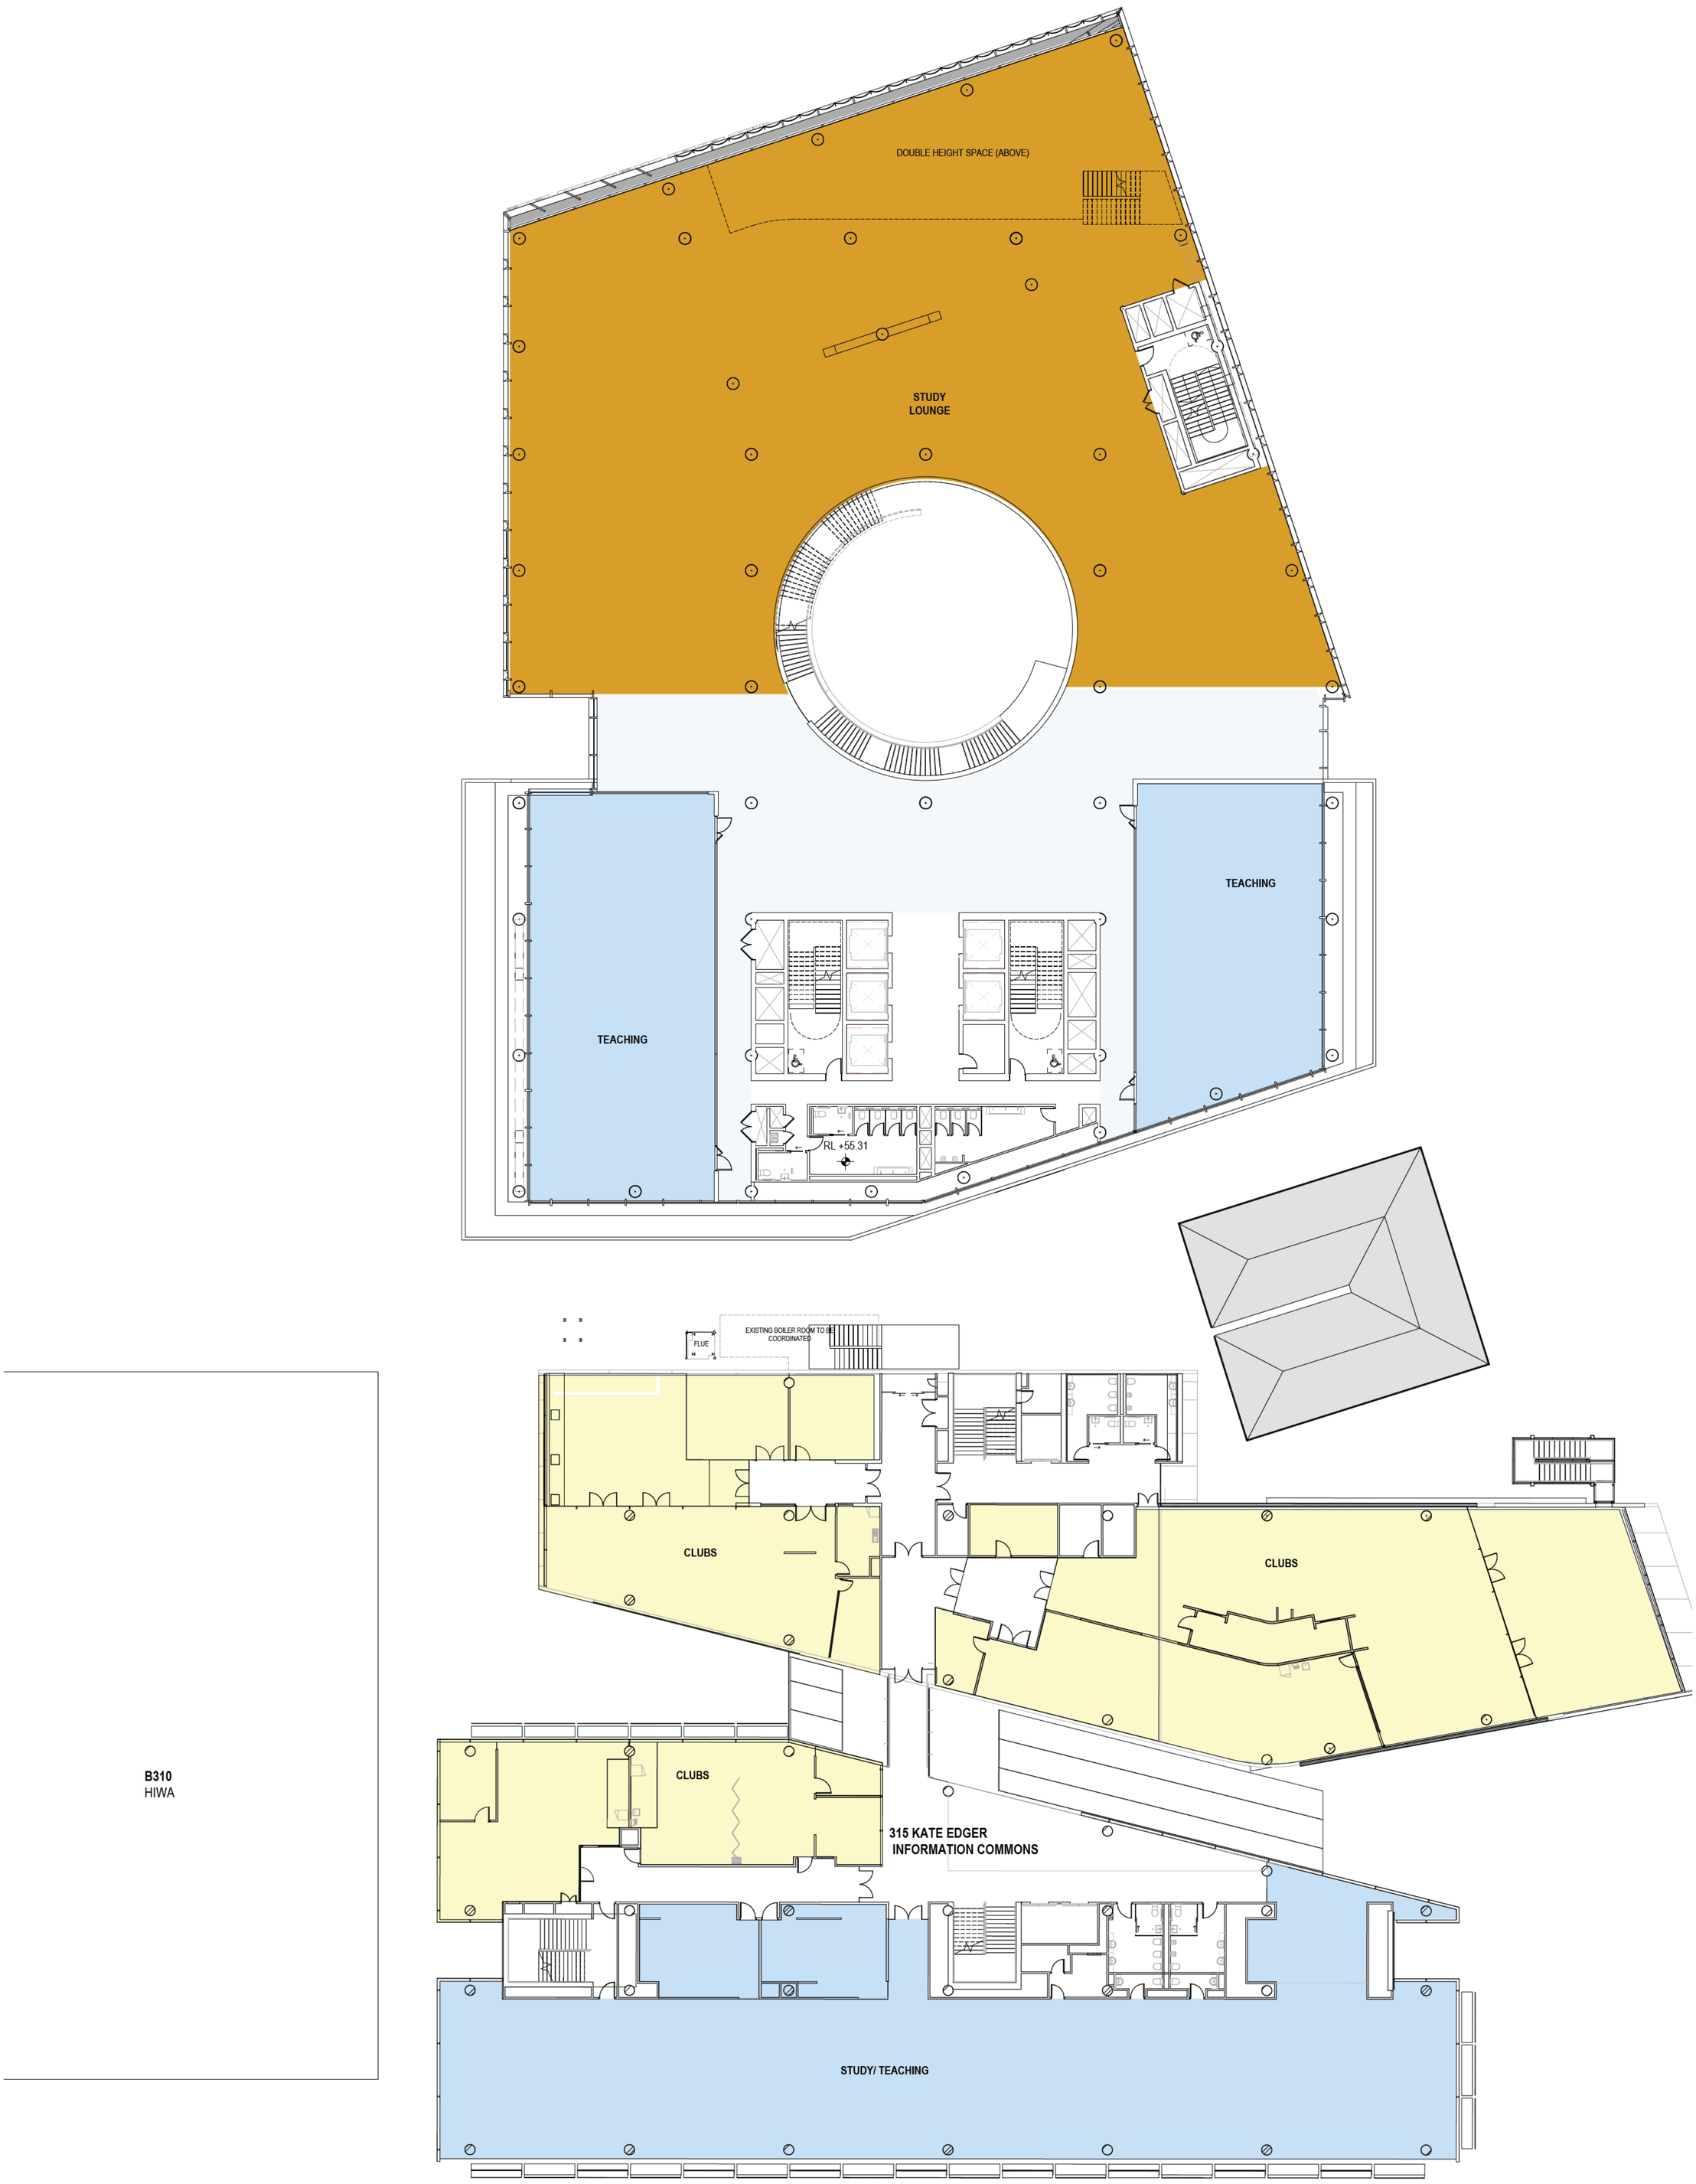

PROGRAMME LEGEND

- STUDENT SUPPORT
- LIBRARY
- SHARED BOOKABLE & CLUBS
- VISITOR / WELCOMING HUB
- FOOD & BEVERAGE
- STUDY SPACE
- HEALTH
- STUDENT KITCHEN
- RETAIL
- SERVICES / BOH

Do not scale. The copyright of this drawing remains with Warren and Mahoney Architects New Zealand Ltd.

Drawing Status

—

FTAA SUBSTANTIVE

Drawing Details

—

Scale	1 : 200@ A1
Date	28.10.2026
Job No	10527
Drawn	WM
Checked	WM

Drawing No **Revision**

—

A81.014 C

STUDENT CENTRE AND LIBRARY

LEVEL 02 - SC&L WITH KEB

WARREN AND MAHONEY®