



ISSUED FOR CONSENT

LANDPRO.
OFFICES IN CROMWELL, WANAKA, AND NEW PLYMOUTH - www.landpro.co.nz

Client
FH LAND DEVELOPMENT LTD

NOTES
- All dimensions shown are in metres unless otherwise shown
- Copyright on this drawing is reserved
- Check any electronic data against the hardcopy plan to ensure it is the latest version
- If this plan is being used as part of sale and purchase agreement then it is done so on the basis that it is preliminary only, final dimensions and areas may vary on final survey

EROSION AND SEDIMENT CONTROL - OVERVIEW - DESIGN SURFACE

PARKBURN DEVELOPMENT PROJECT

922 LUGGATE - CROMWELL ROAD


Rev.	Date	Revision Details	By	Designed	Date	Job No.	Drawing No.
				WN	04 2026	24113	114_02
				Drawn	Date	Scale	
				KA	05 2026	1:5000 @ A3	
				Checked	Date	Datum & Level	Rev.
				NKA	06 2026	LP2000 & NZVD16	-

Folder Location: c:\12d\data\SERVER2008R2\24113-Parkburn concept_6168\12d\24113 Bulk Earthworks Staging_12dmodel Project: 24113 Bulk Earthworks Staging Plotted: 19/06/26 17:29



0 100 200 metres
1:4500 Scale Bar

AREA 1: EXISTING GROUND SURFACE

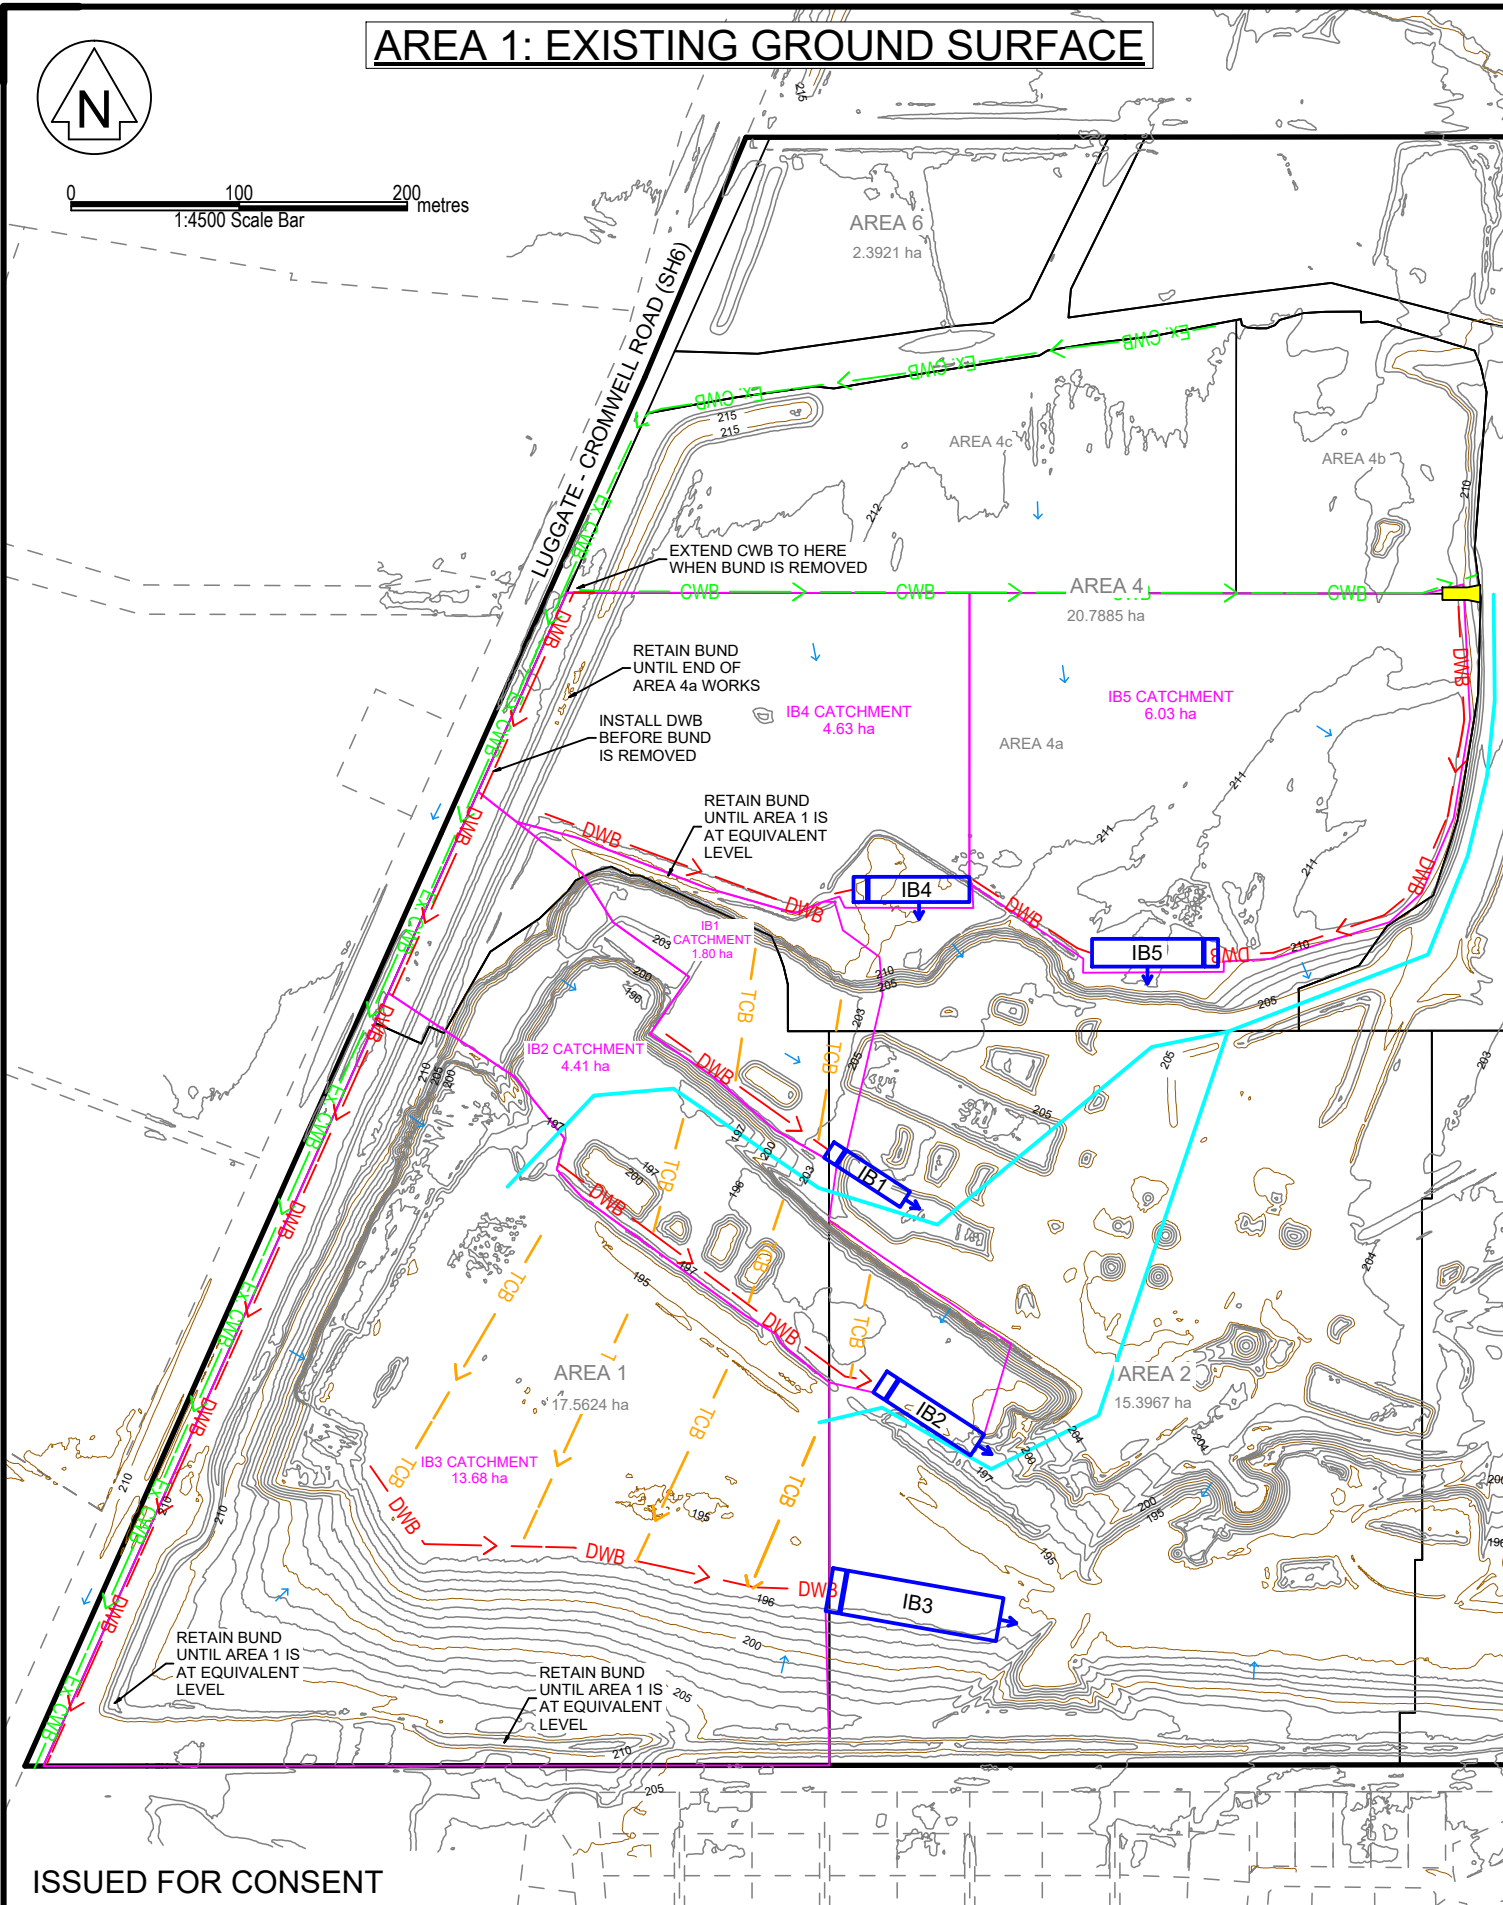

ISSUED FOR CONSENT

LANDPRO.
OFFICES IN CROMWELL, WANAKA, AND NEW PLYMOUTH - www.landpro.co.nz

Client
FH LAND DEVELOPMENT LTD


NOTES
- All dimensions shown are in metres unless otherwise shown
- Copyright on this drawing is reserved
- Check any electronic data against the hardcopy plan to ensure it is the latest version
- If this plan is being used as part of sale and purchase agreement then it is done so on the basis that it is preliminary only, final dimensions and areas may vary on final survey

EROSION AND SEDIMENT CONTROL - AREA 1

PARKBURN DEVELOPMENT PROJECT

922 LUGGATE - CROMWELL ROAD


AREA 1: FINISHED DESIGN SURFACE

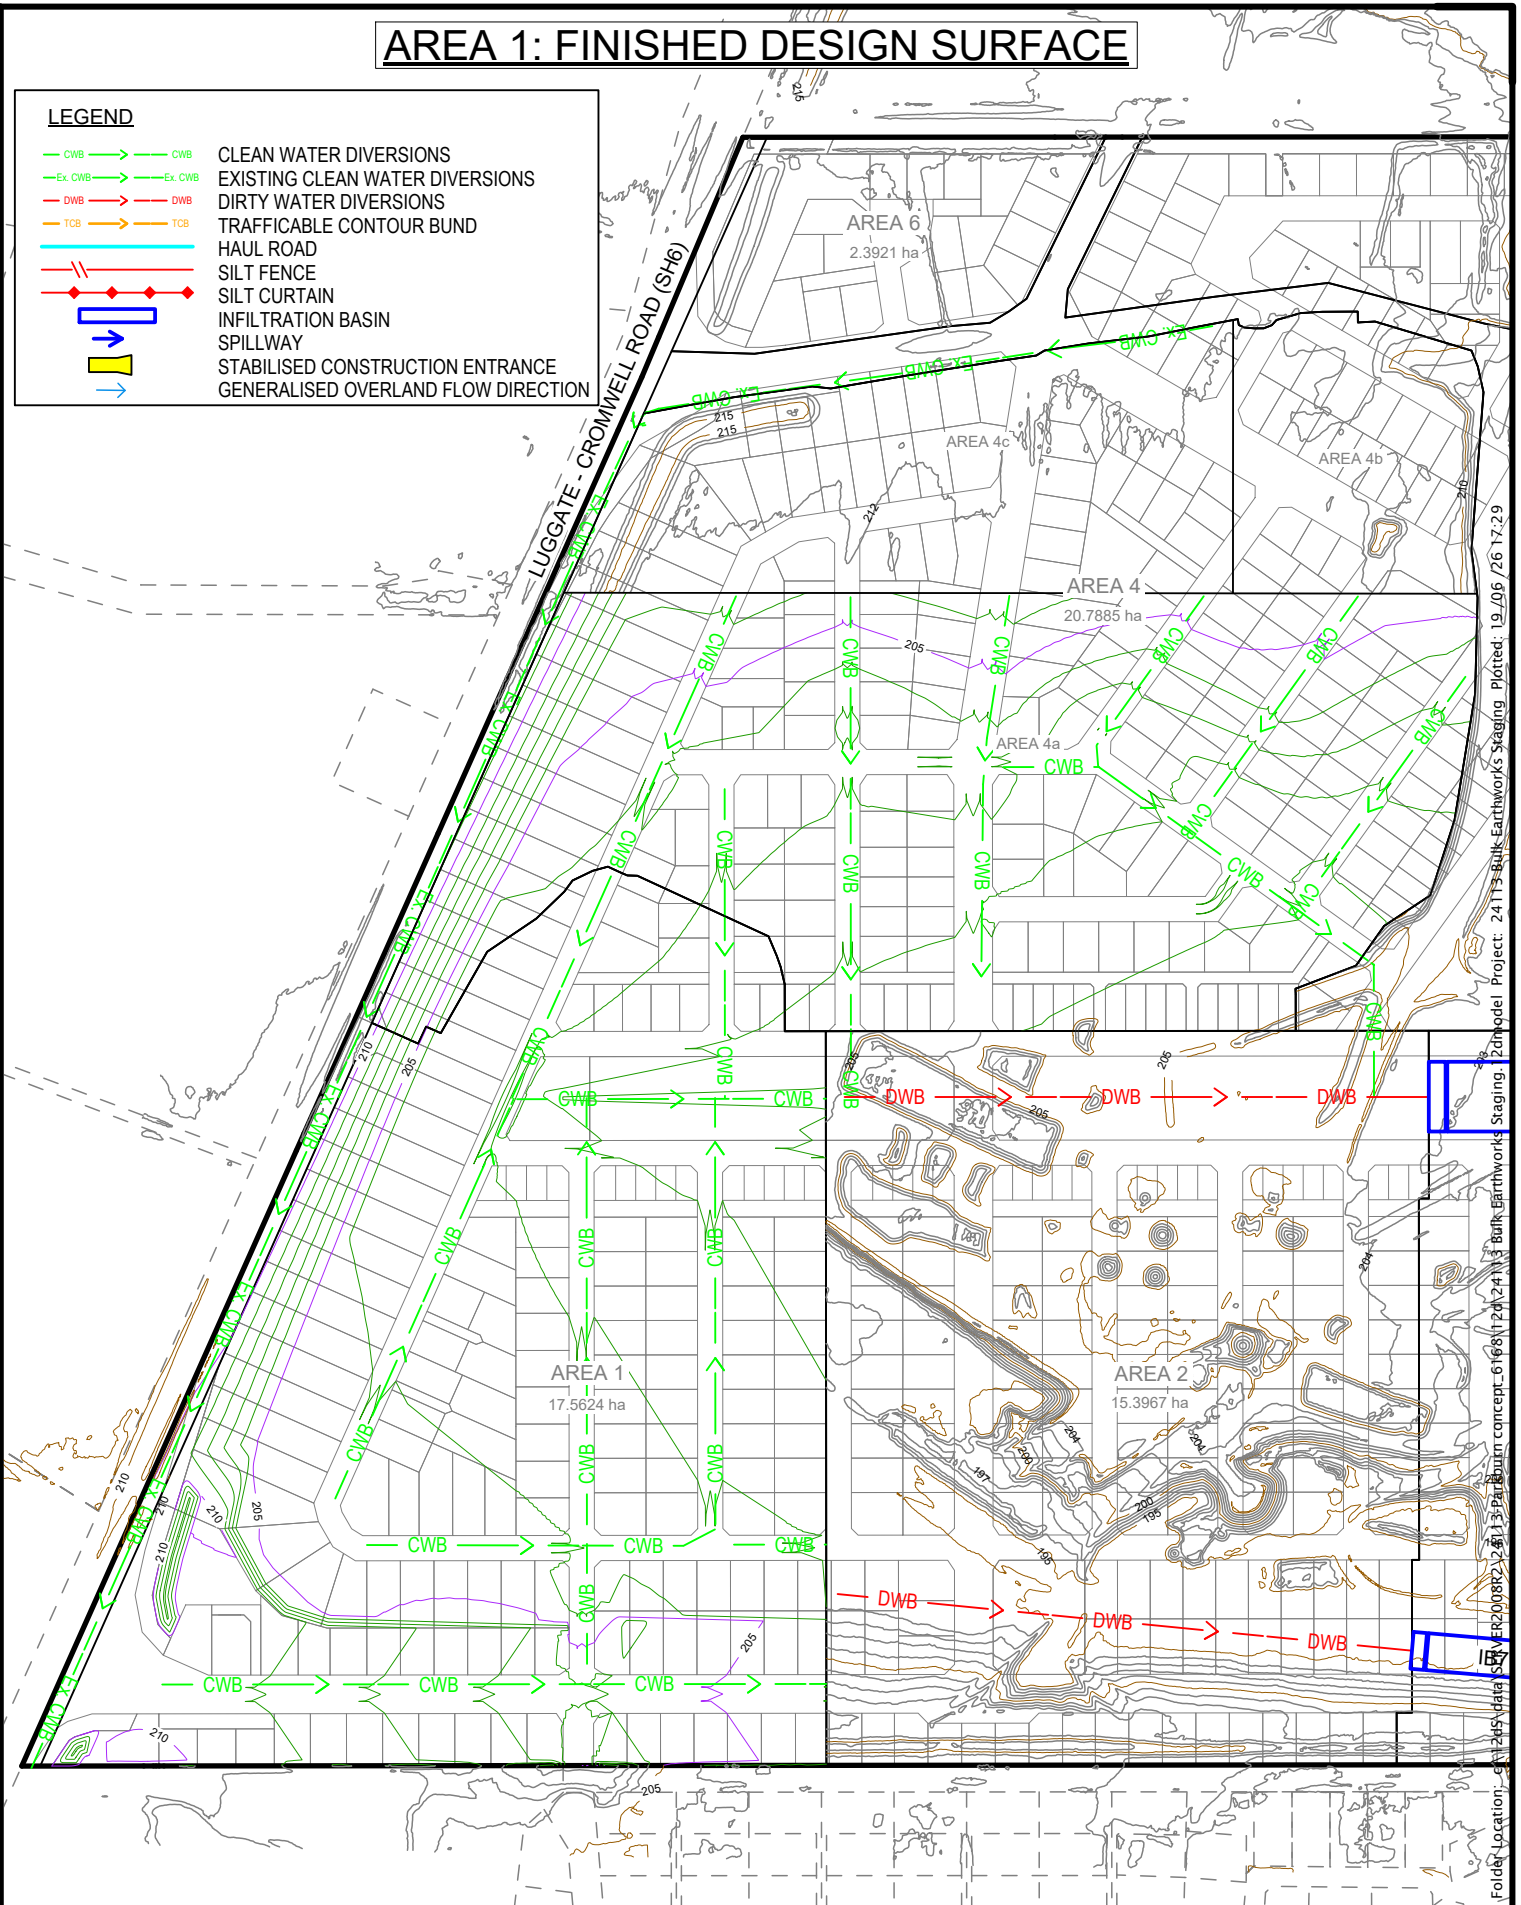

LEGEND

- CWB → CLEAN WATER DIVERSIONS
- Ex CWB → EXISTING CLEAN WATER DIVERSIONS
- DWB → DIRTY WATER DIVERSIONS
- TCB → TRAFFICABLE CONTOUR BUND
- HAUL ROAD
- SILT FENCE
- SILT CURTAIN
- INFILTRATION BASIN
- SPILLWAY
- STABILISED CONSTRUCTION ENTRANCE
- GENERALISED OVERLAND FLOW DIRECTION

Rev.	Date	Revision Details	By	Designed	Date	Job No.	Drawing No.
				WN	04 2026	24113	114_03
				Drawn	Date	Scale	
				KA	05 2026	1:4500 @ A3	
				Checked	Date	Datum & Level	Rev.
				NKA	06 2026	LP2000 & NZVD16	-

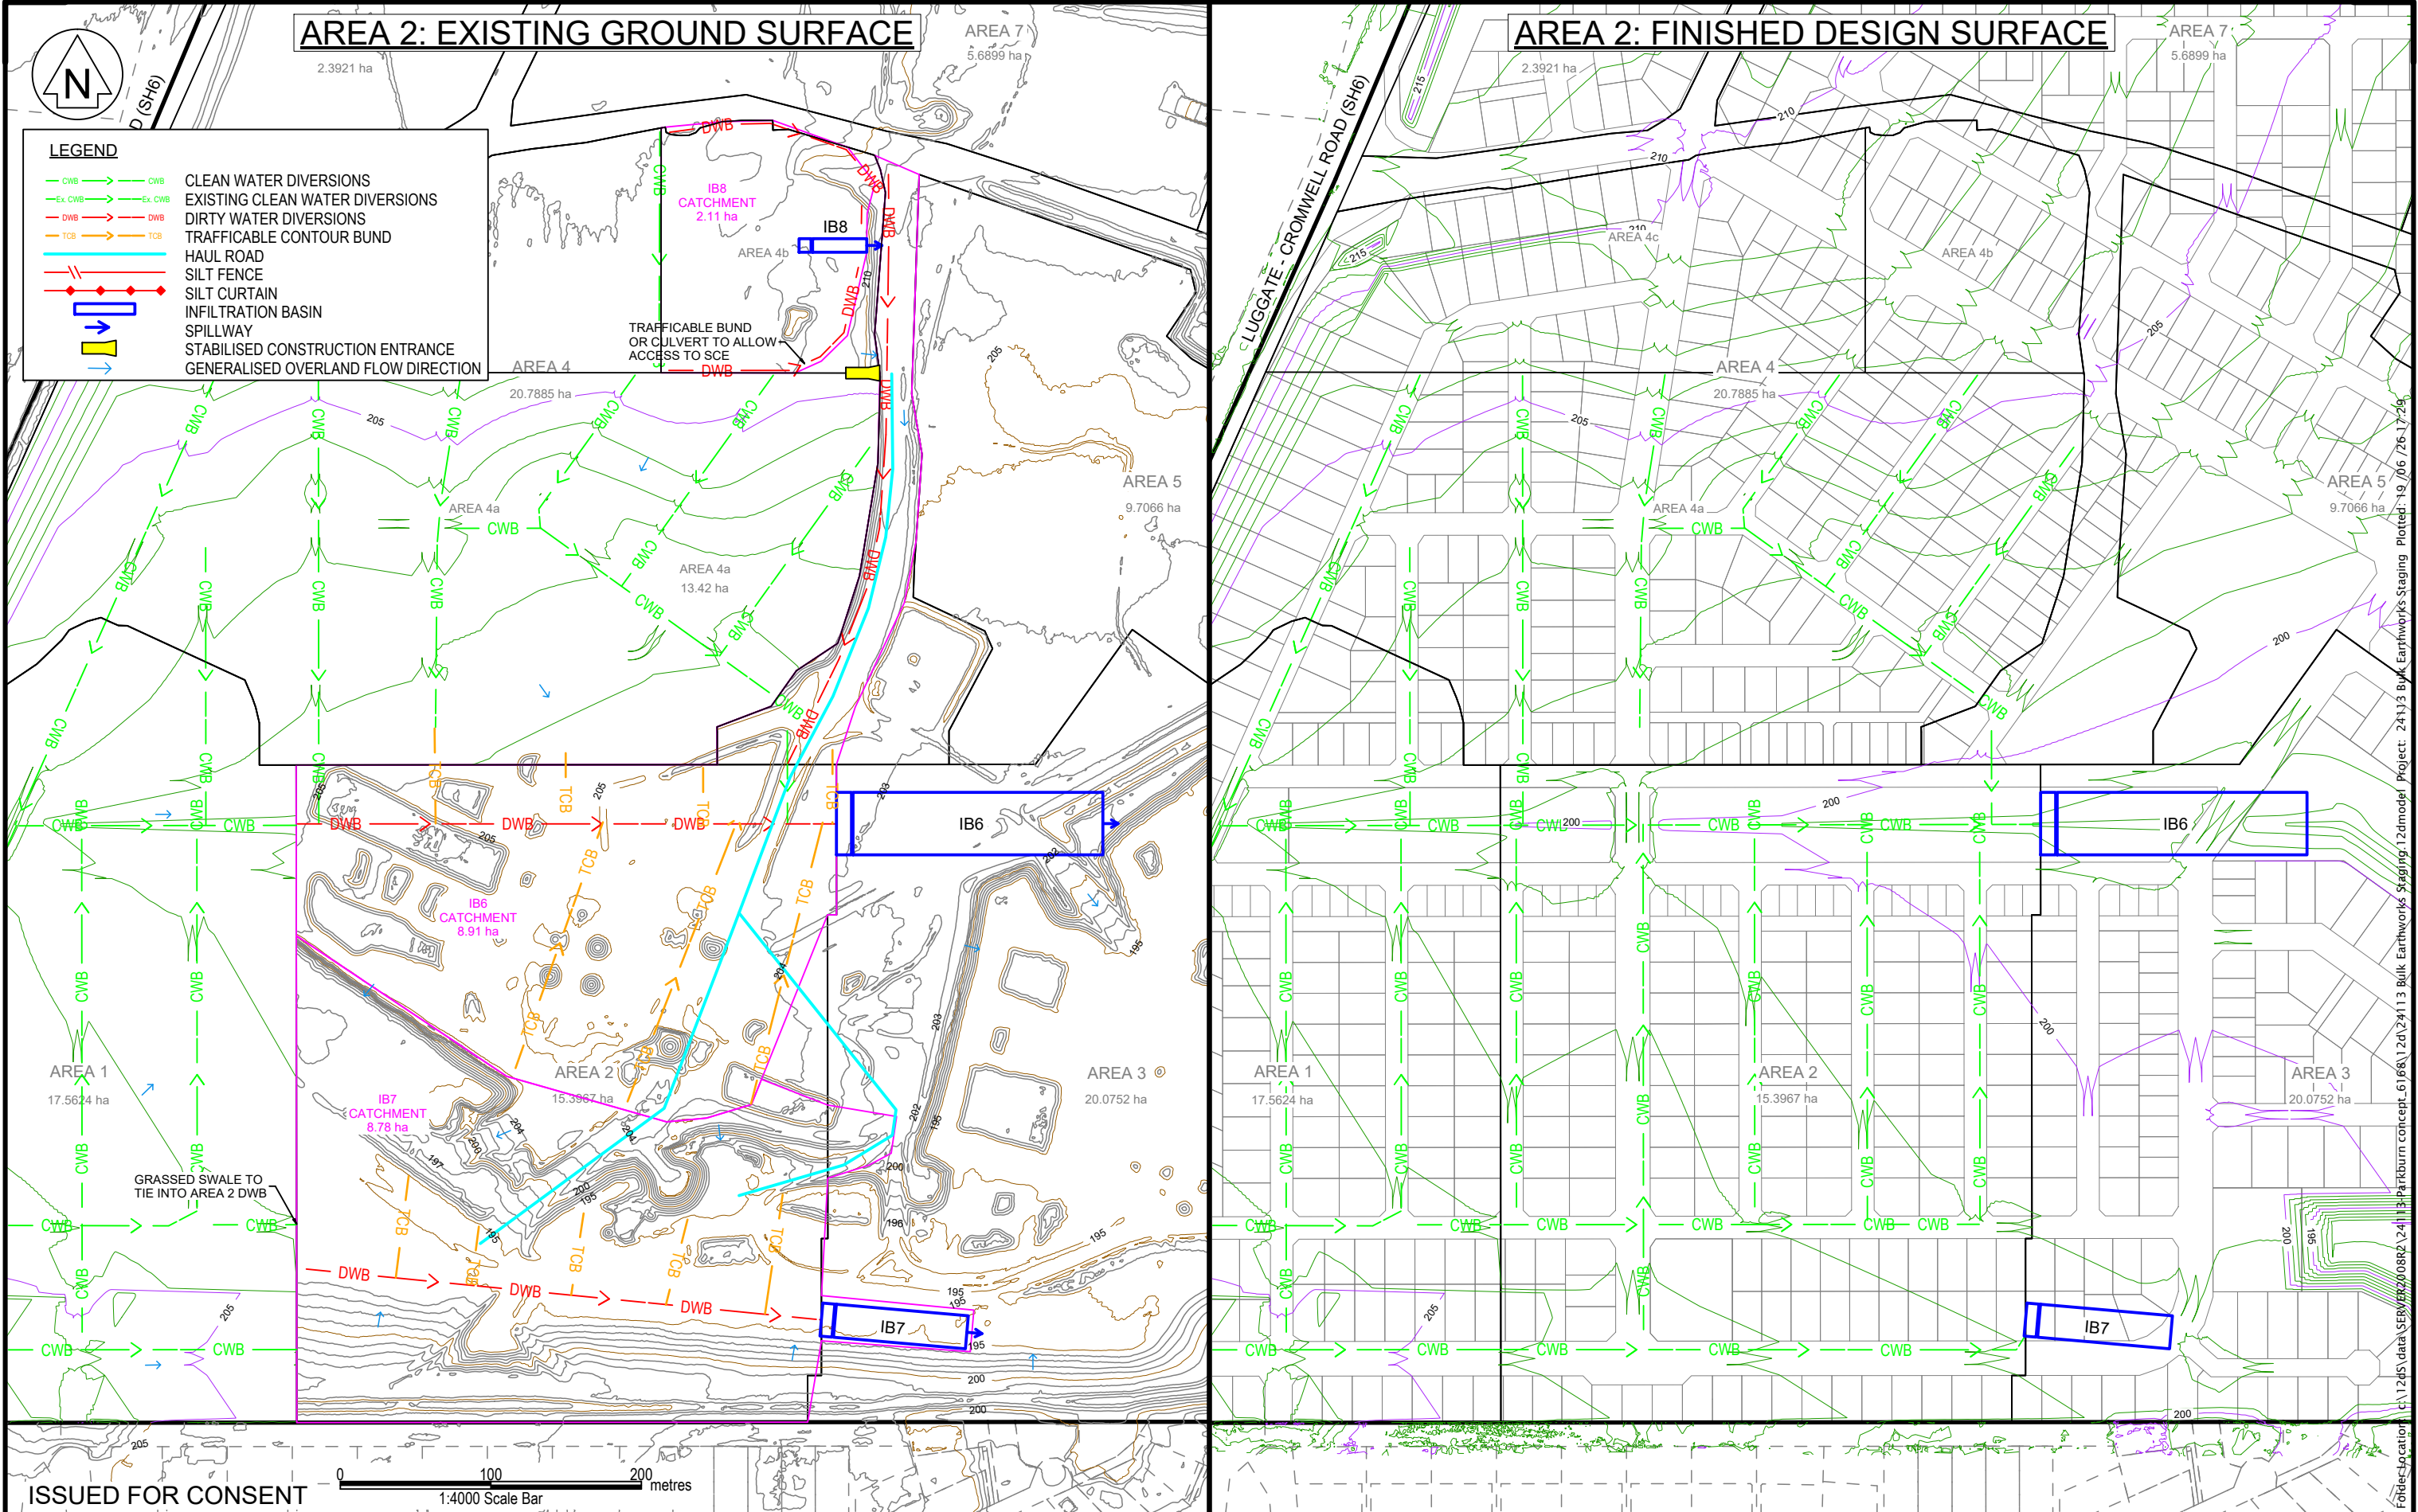

ISSUED FOR CONSENT

0 100 200 metres
1:4000 Scale Bar

LANDPRO.
OFFICES IN CROMWELL, WANAKA, AND NEW PLYMOUTH - www.landpro.co.nz

Client
FH LAND DEVELOPMENT LTD

NOTES
- All dimensions shown are in metres unless otherwise shown
- Copyright on this drawing is reserved
- Check any electronic data against the hardcopy plan to ensure it is the latest version
- If this plan is being used as part of sale and purchase agreement then it is done so on the basis that it is preliminary only, final dimensions and areas may vary on final survey

EROSION AND SEDIMENT CONTROL - AREA 2
PARKBURN DEVELOPMENT PROJECT
922 LUGGATE - CROMWELL ROAD

Rev.	Date	Revision Details	By	Designed	Date	Job No.	Drawing No.
				WN	04 2026	24113	114_04
				Drawn	Date	Scale	
				KA	05 2026	1:4000 @ A3	
				Checked	Date	Datum & Level	Rev.
				NKA	06 2026	LP2000 & NZVD16	-