
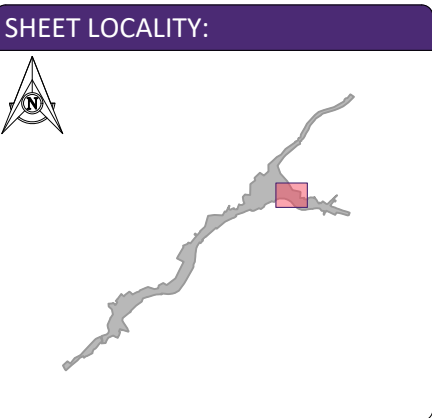


100mm

SCALE FOR VALIDATING SIZE OF A3 PLOT ONLY

0

C:\12\05\000000 - Tauriko West - 11500000 - Tauriko West - 11500000 - WIP\03 Drawings\011 1922-29-14-SW-DRAW-BBO-01-2260.dwg 28/7/2026 11:24 am erichardson Plotted: 28 Jul 2026 11:24 am

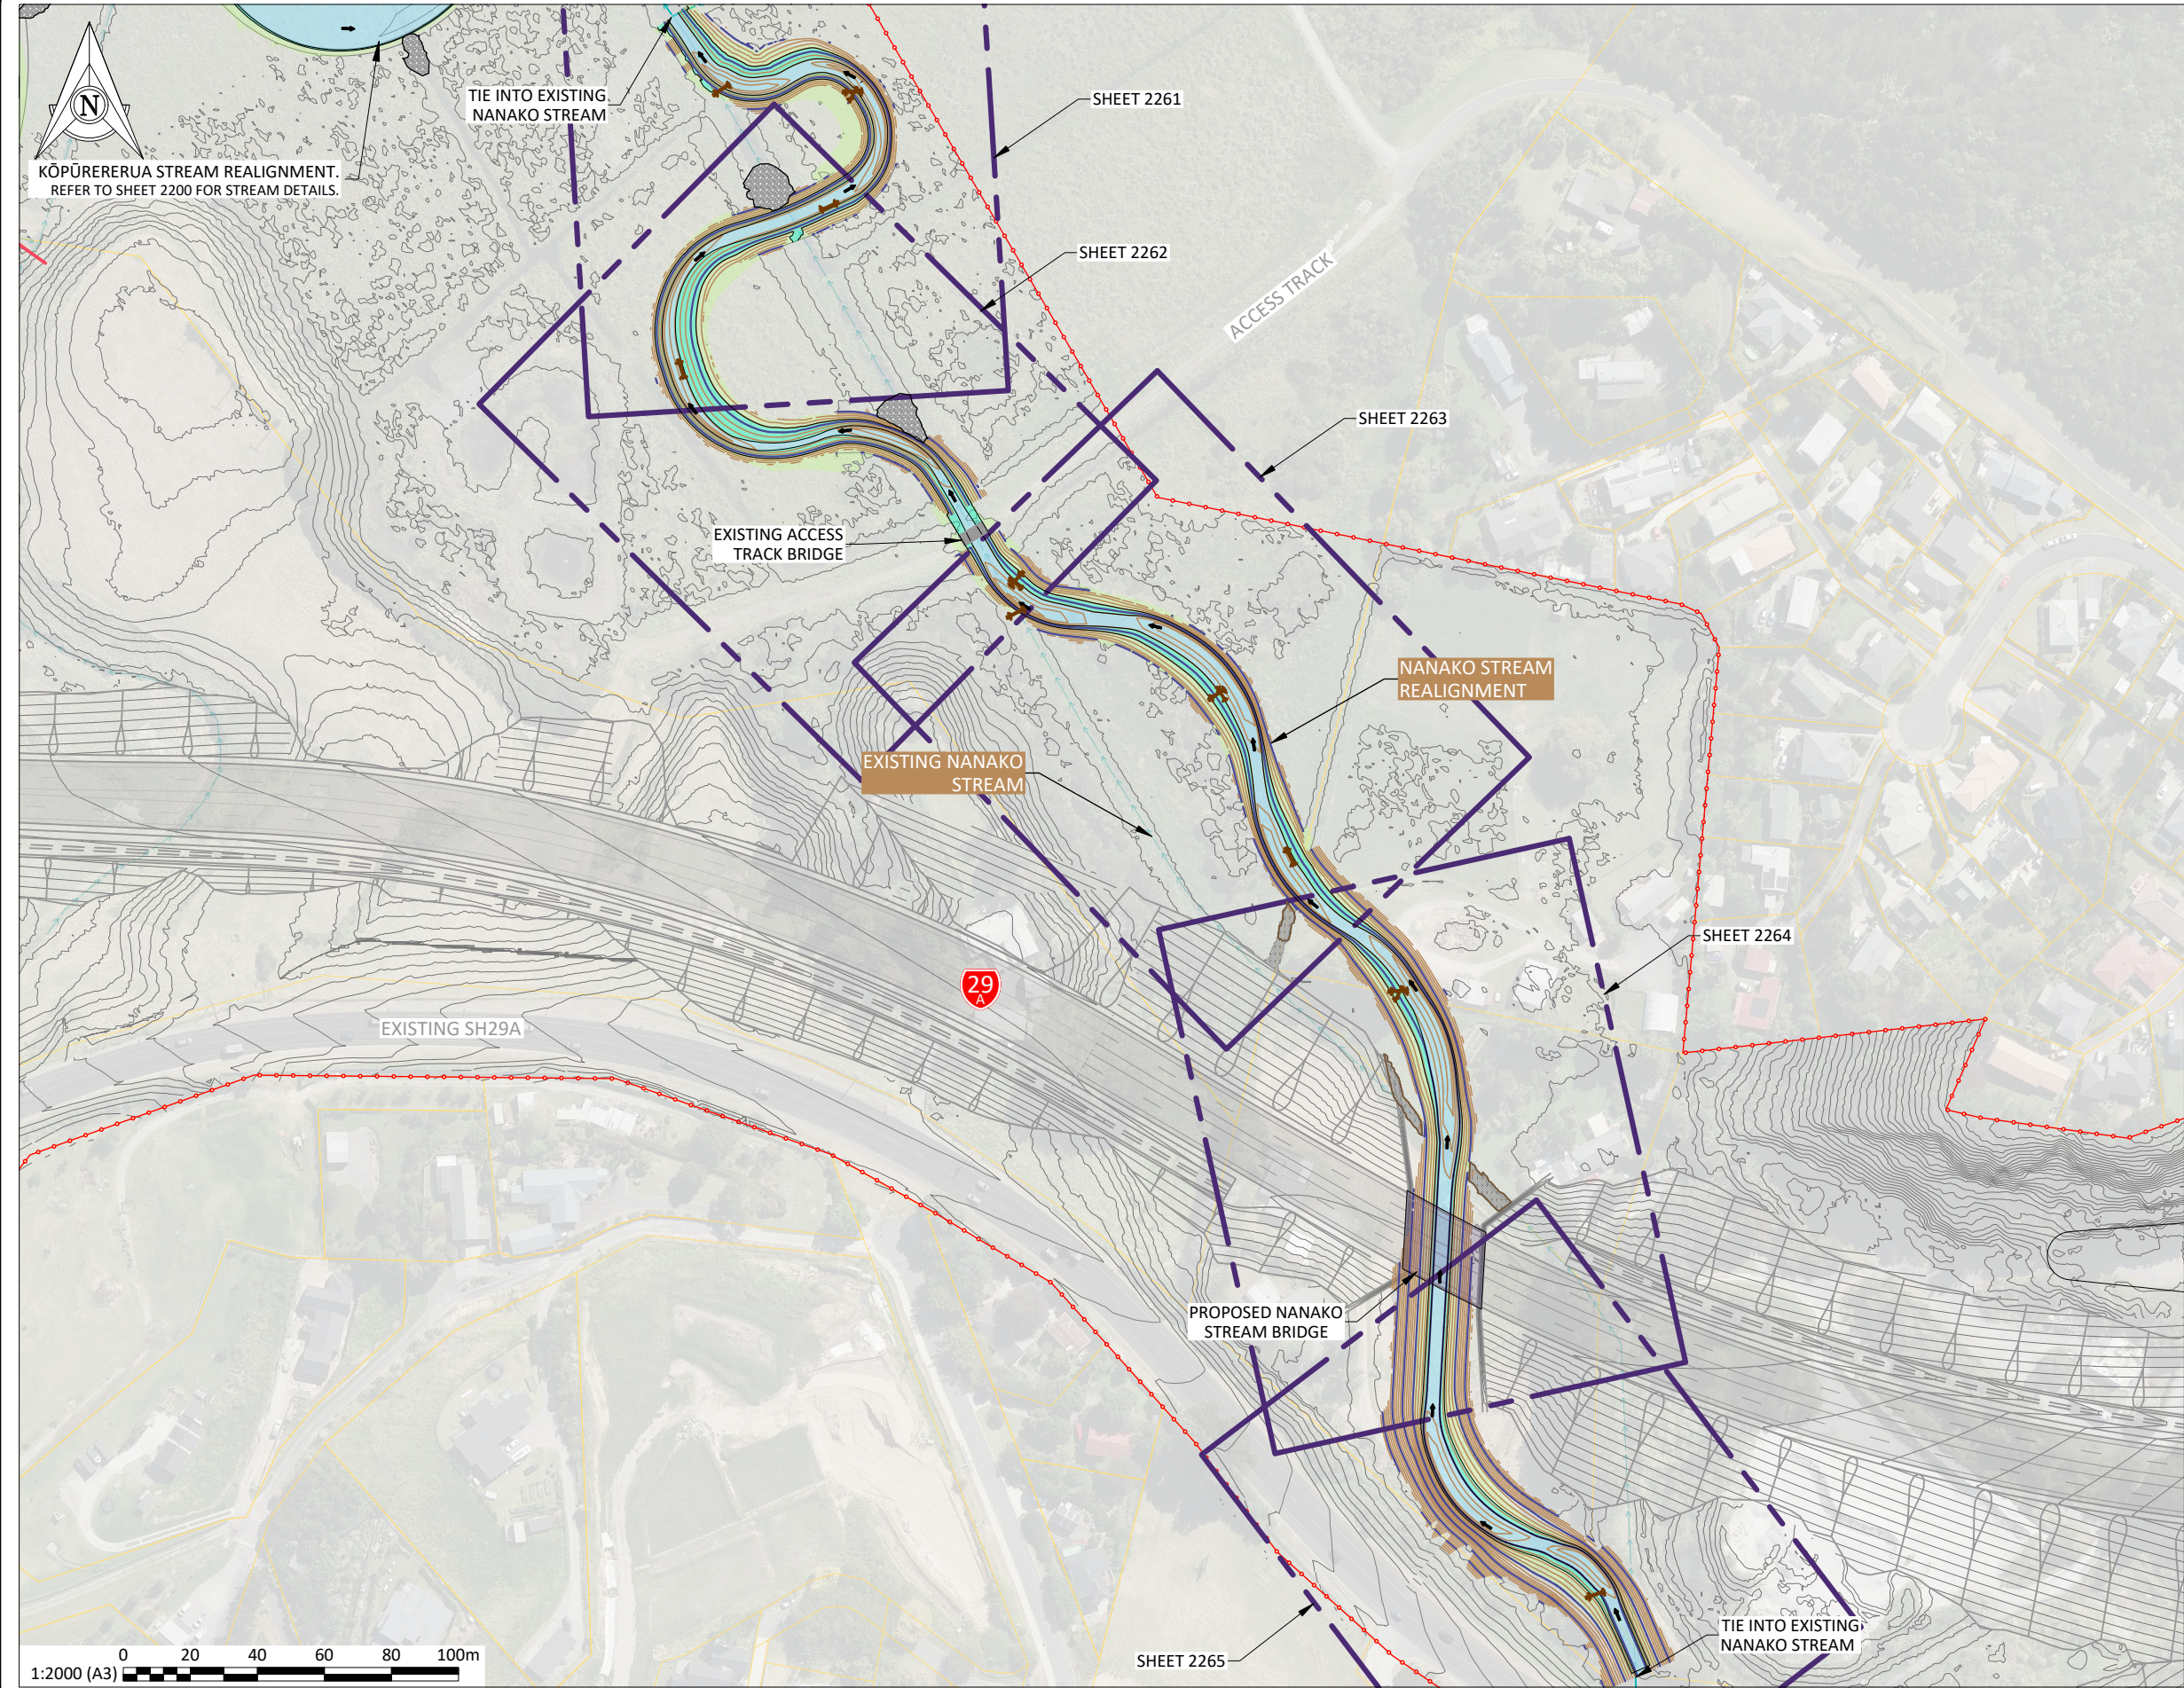

KEY: STREAM REALIGNMENT

- BOUNDARIES
- PROPOSED DESIGNATION
- CUT BATTER
- CARRIAGEWAY
- CONVEYANCE SWALE
- FILL BATTER
- BRIDGES
- PROPOSED STREAM REALIGNMENT
- EXISTING DRAINS
- CULVERTS


STREAM REALIGNMENT DETAILS

- BASEFLOW
- 1/10 OF 2 YEAR
- BANK FULL FLOW OR 1-HALF OF 2-YEAR


SHEET ISSUE				APPROVAL:				CLIENT:				PROJECT:				SHEET:				SHEET ISSUED FOR:			
				J. GIBBONS				TAURIKO WEST - TUPENGA				NANAKO STREAM				NOT APPROVED FOR CONSTRUCTION							
				NAME:								STREAM REALIGNMENT (SR2)				SHARED							
				01.07.2026												SCALE (A3)							
				DATE:												1:2000							
				NOTE: THIS SHEET IS NOT APPROVED UNLESS ALL FIELDS ARE SIGNED.												REVISION:							
																P1							
																©copyright							

P1	01.07.2026	FOR CONSENT		WT	JRL	EV	JG
REV	DATE	DESCRIPTION		BY	DES	CHK	APPR

Version 5.1 - August 2025

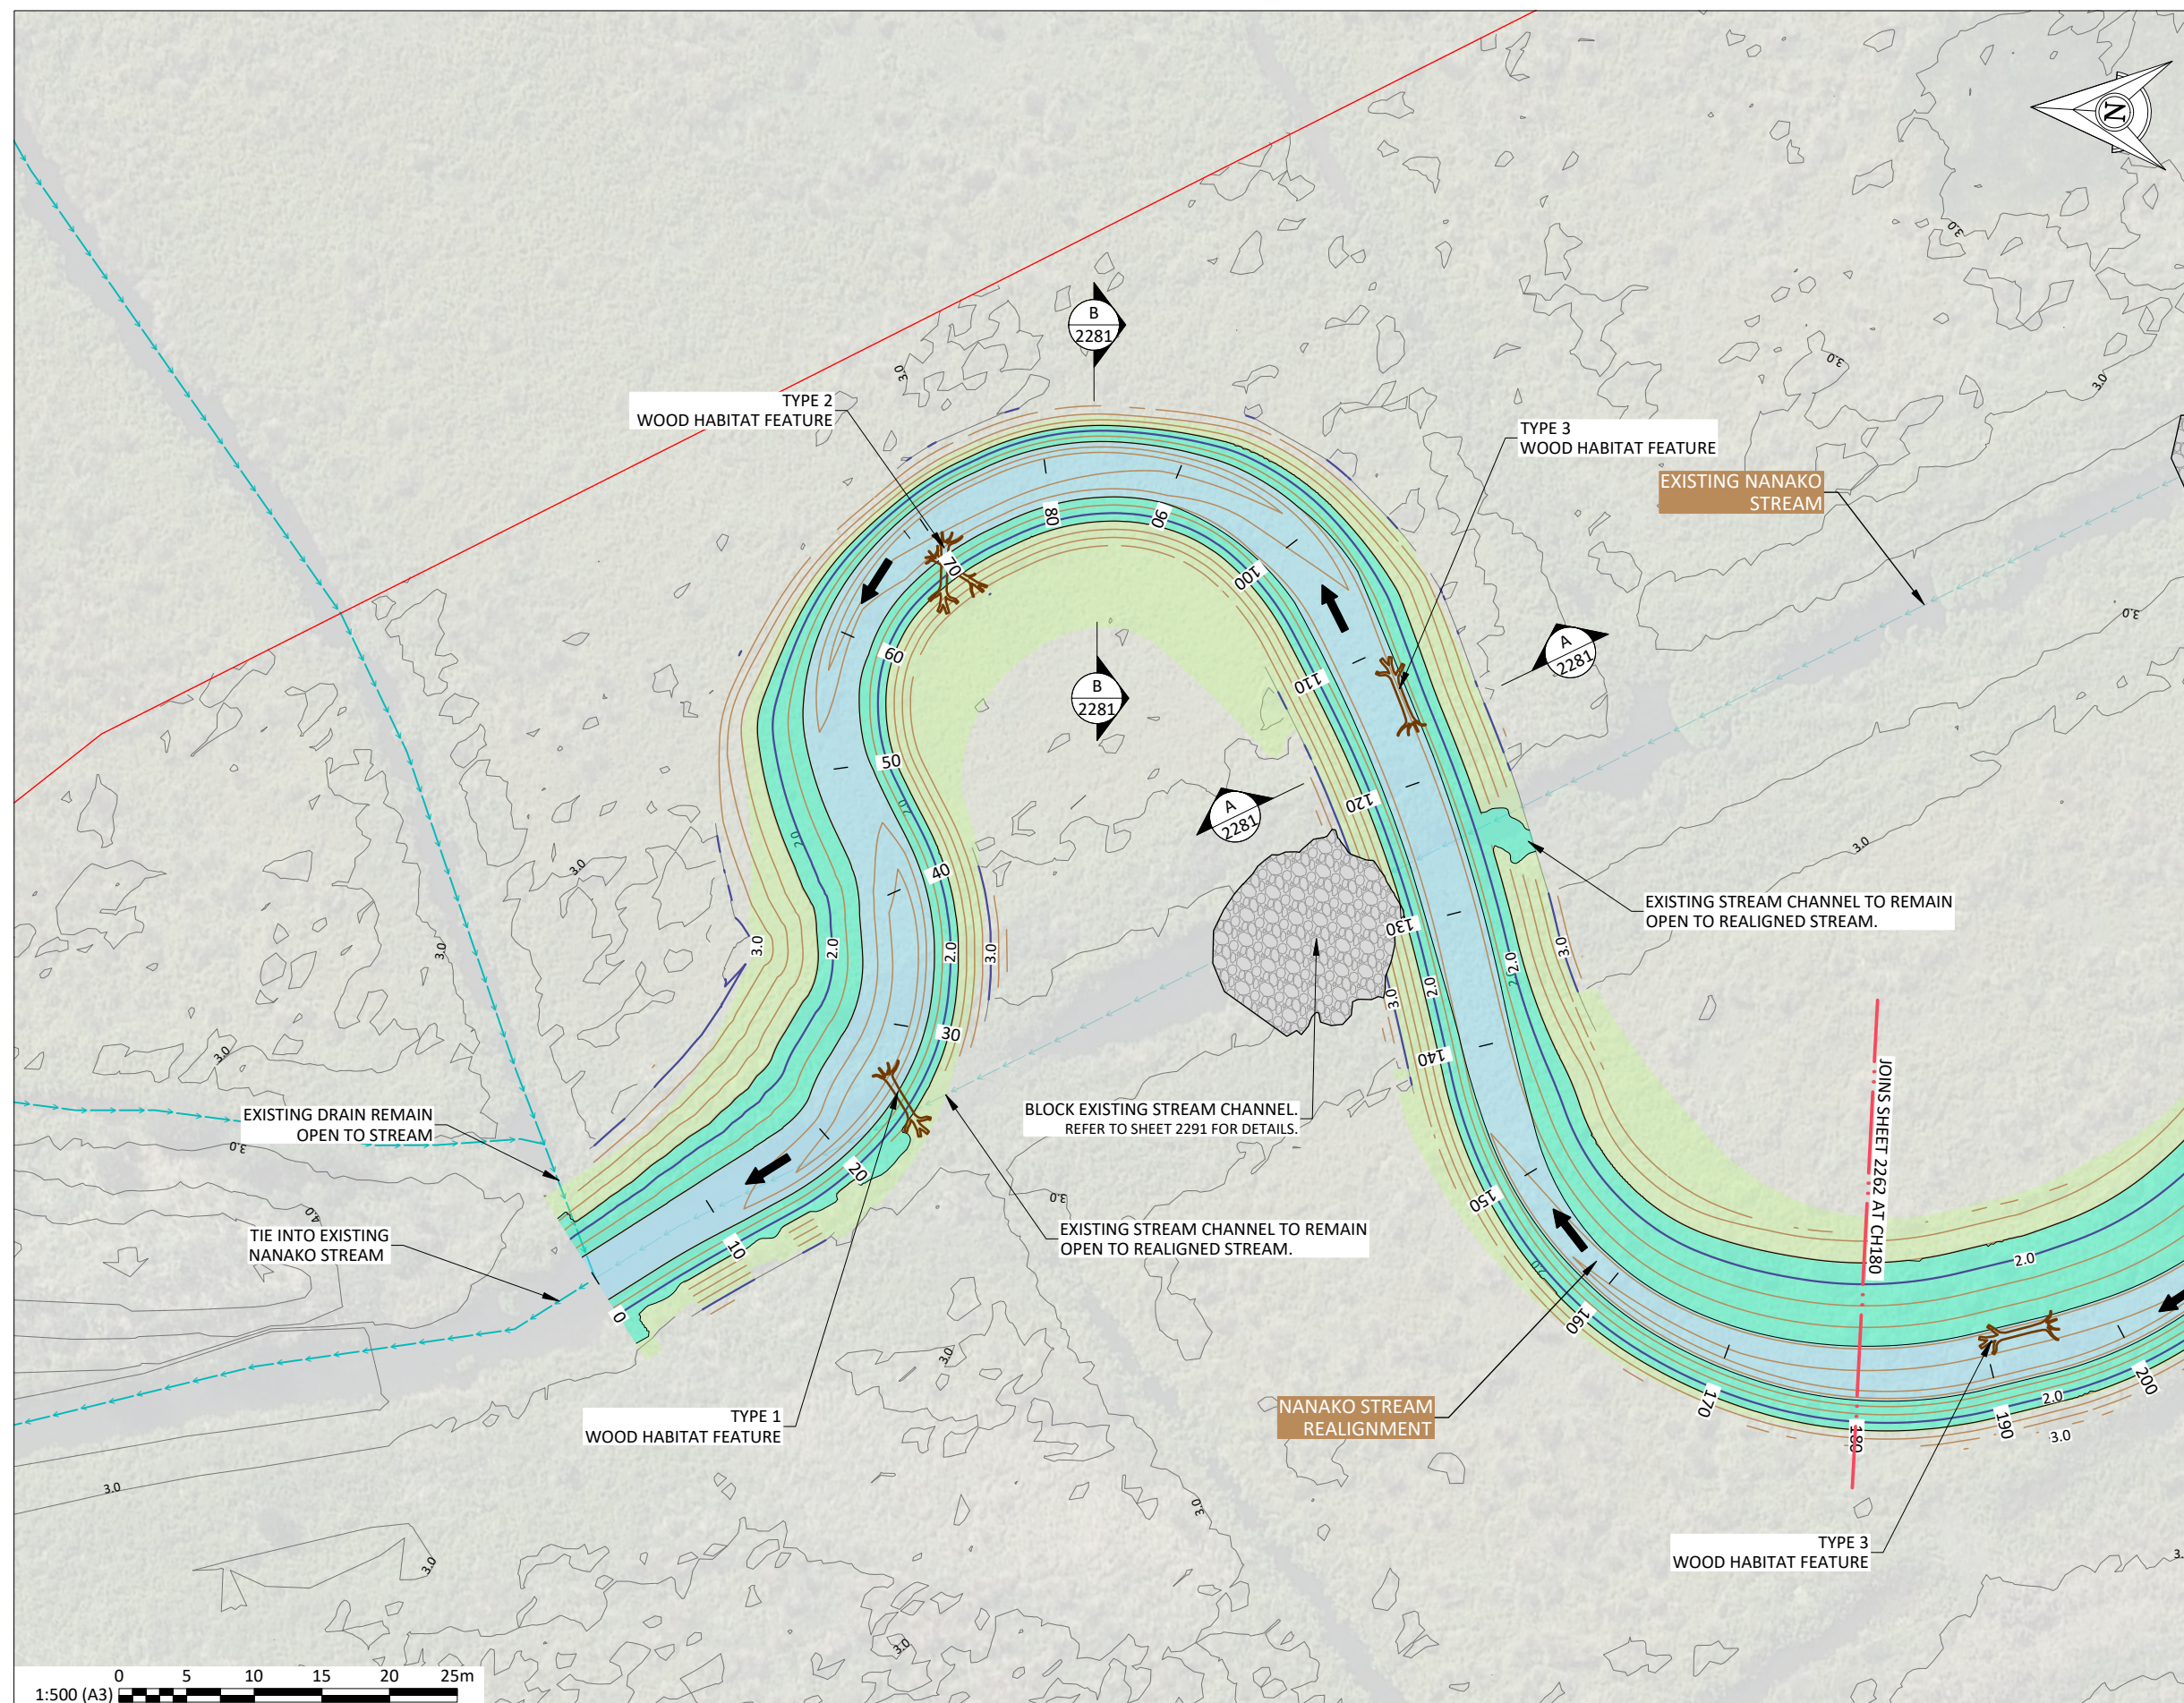

SHEET LOCALITY:

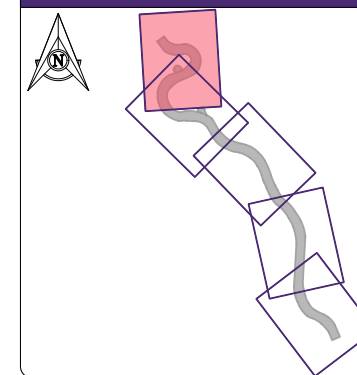

KEY: STREAM REALIGNMENT

-
- BOUNDARIES**
- PROPOSED DESIGNATION**
- CUT BATTER**
- CARRIAGEWAY**
- CONVEYANCE SWALE**
- FILL BATTER**
- BRIDGES**
- PROPOSED STREAM REALIGNMENT**
- EXISTING DRAINS**
- CULVERTS**

STREAM REALIGNMENT DETAILS

- | | |
|---|------------------------------------|
|  | BASEFLOW |
|  | 1/10 OF 2 YEAR |
|  | BANK FULL FLOW OR 1-HALF OF 2-YEAR |

SHEET ISSUE								
P1 REV	01.07.2026 DATE	FOR CONSENT		WT RY	JRL DES	EV CHK	JG APR	
		DESCRIPTION						

APPROVAL:	
<u>J.GIBBONS</u>	<u>JG</u>
NAME:	SIGNATURE:
<u>01.07.2026</u>	
DATE:	
NOTE: THIS SHEET IS NOT APPROVED UNLESS ALL FIELDS ARE SIGNED.	



CLIENT:

PROJECT:

PROJECT: TAURIKO WEST - TUPENGA

SHEET


SHEET: NANAKO STREAM
STREAM REALIGNMENT (SR2)
PLAN, SHEET 1

SHEET ISSUED FOR:


NOT APPLICABLE

SHARED

HORIZONTAL DATUM	NZTM2000	SCALE (A3) 1:500
VERTICAL DATUM	NZVD16	
SHEET NUMBER: 11922-29-14-SW-DRW-BBO-01-2261		REVISION: P1

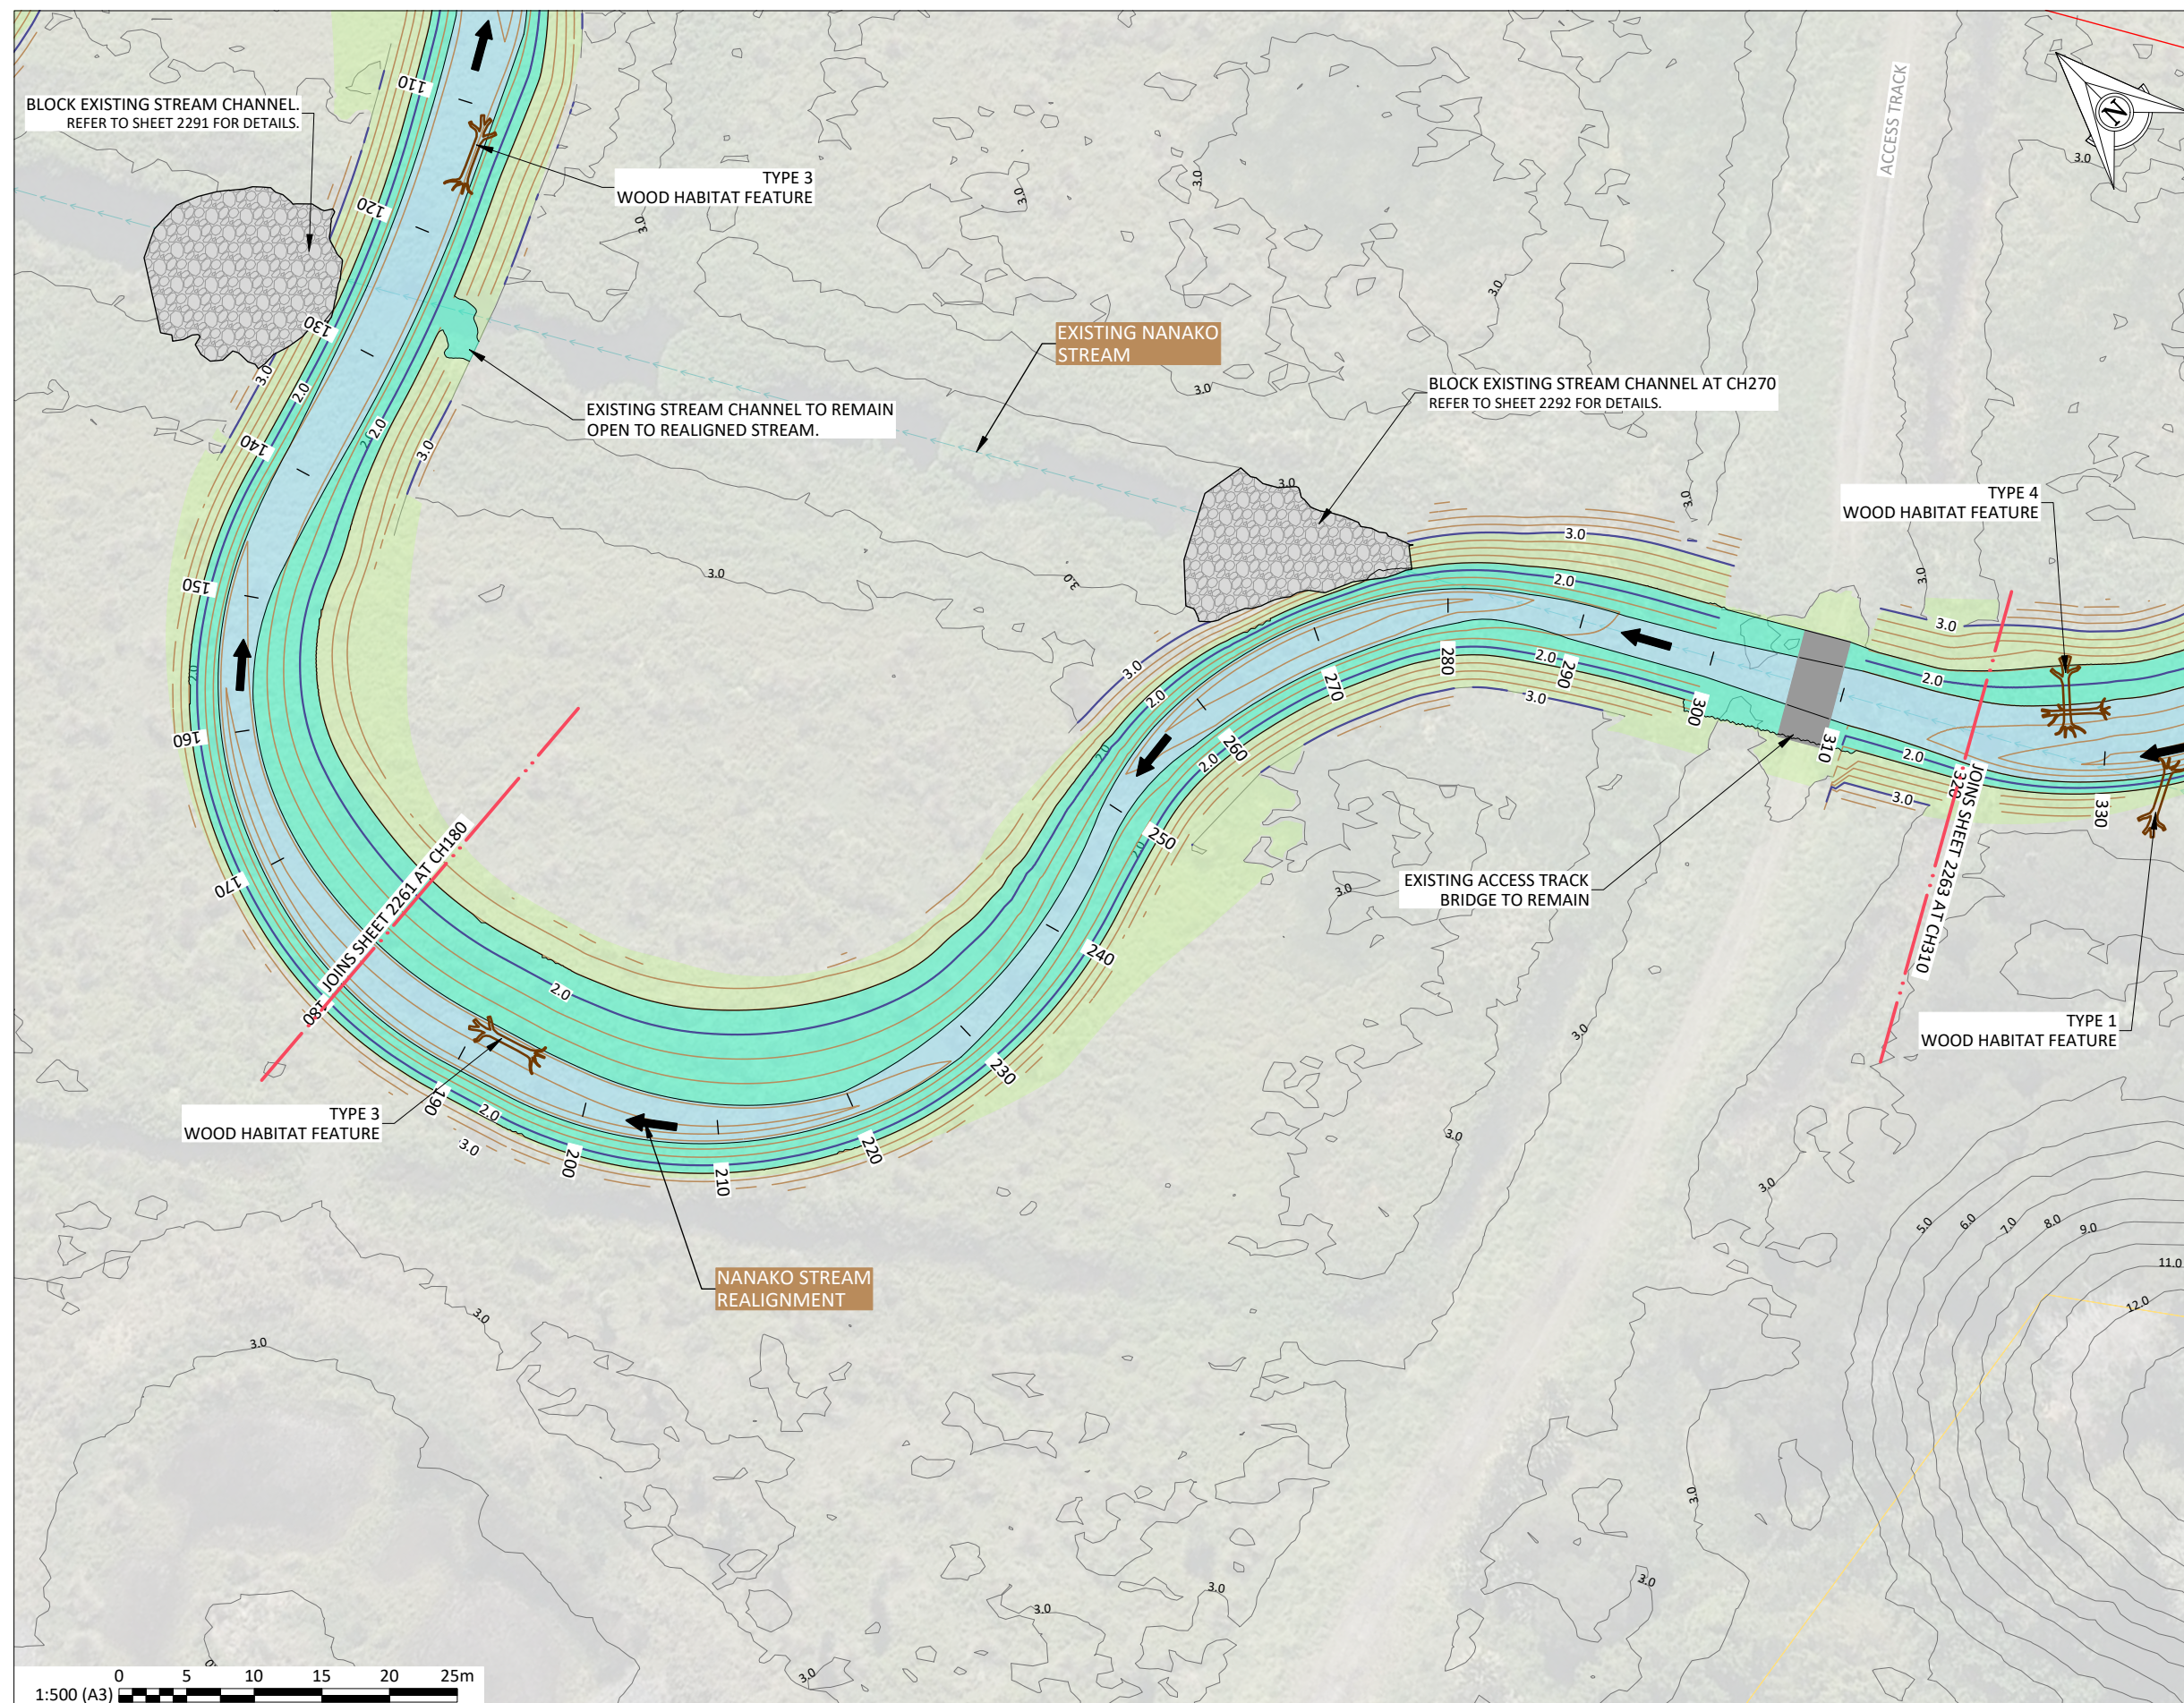

SHEET LOCALITY:

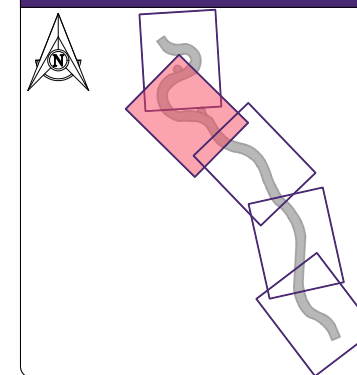

KEY: STREAM REALIGNMENT

-
- Legend for the cross-section diagram:
- BOUNDARIES
 - PROPOSED DESIGNATION
 - CUT BATTER
 - CARRIAGEWAY
 - CONVEYANCE SWALE
 - FILL BATTER
 - BRIDGES
 - PROPOSED STREAM REALIGNMENT
 - EXISTING DRAINS
 - CULVERTS

STREAM REALIGNMENT DETAILS

- BASEFLOW
- 1/10 OF 2 YEAR
- BANK FULL FLOW OR 1-HALF OF 2-YEAR

\\12ds\data\10.7.120.14\150000 - Tauriko West_5650\02 WIP\03 Drawings\01\11922-29-14-SW-DRW-BBO-01-2260.dwg 28/7/2026 11:24 am erichardson Plotted: 28 Jul 2026 11:24 am

SHEET ISSUE									
	P1	01.07.2026	FOR CONSENT		WT	JRL	EV	JG	
REV	DATE	DESCRIPTION	RY	DES	CH	APP			

APPROVAL:

<u>J.GIBBONS</u>	<u>JG</u>
NAME:	SIGNATURE:
<u>01.07.2026</u>	
DATE:	

NOTE: THIS SHEET IS NOT APPROVED
UNLESS ALL FIELDS ARE SIGNED



CLIENT:

PROJECT:

PROJECT: TAURIKO WEST - TUPENGA

SHEET


SHEET: NANAKO STREAM
STREAM REALIGNMENT (SR2)
PLAN, SHEET

SHEET ISSUED FOR:


NOT APPLICABLE

SHARED

HORIZONTAL DATUM	NZTM2000	SCALE (A3)	1:500
VERTICAL DATUM	NZVD16		
SHEET NUMBER:			REVISION:
11922-29-14-SW-DRW-BBO-01-2262			P1

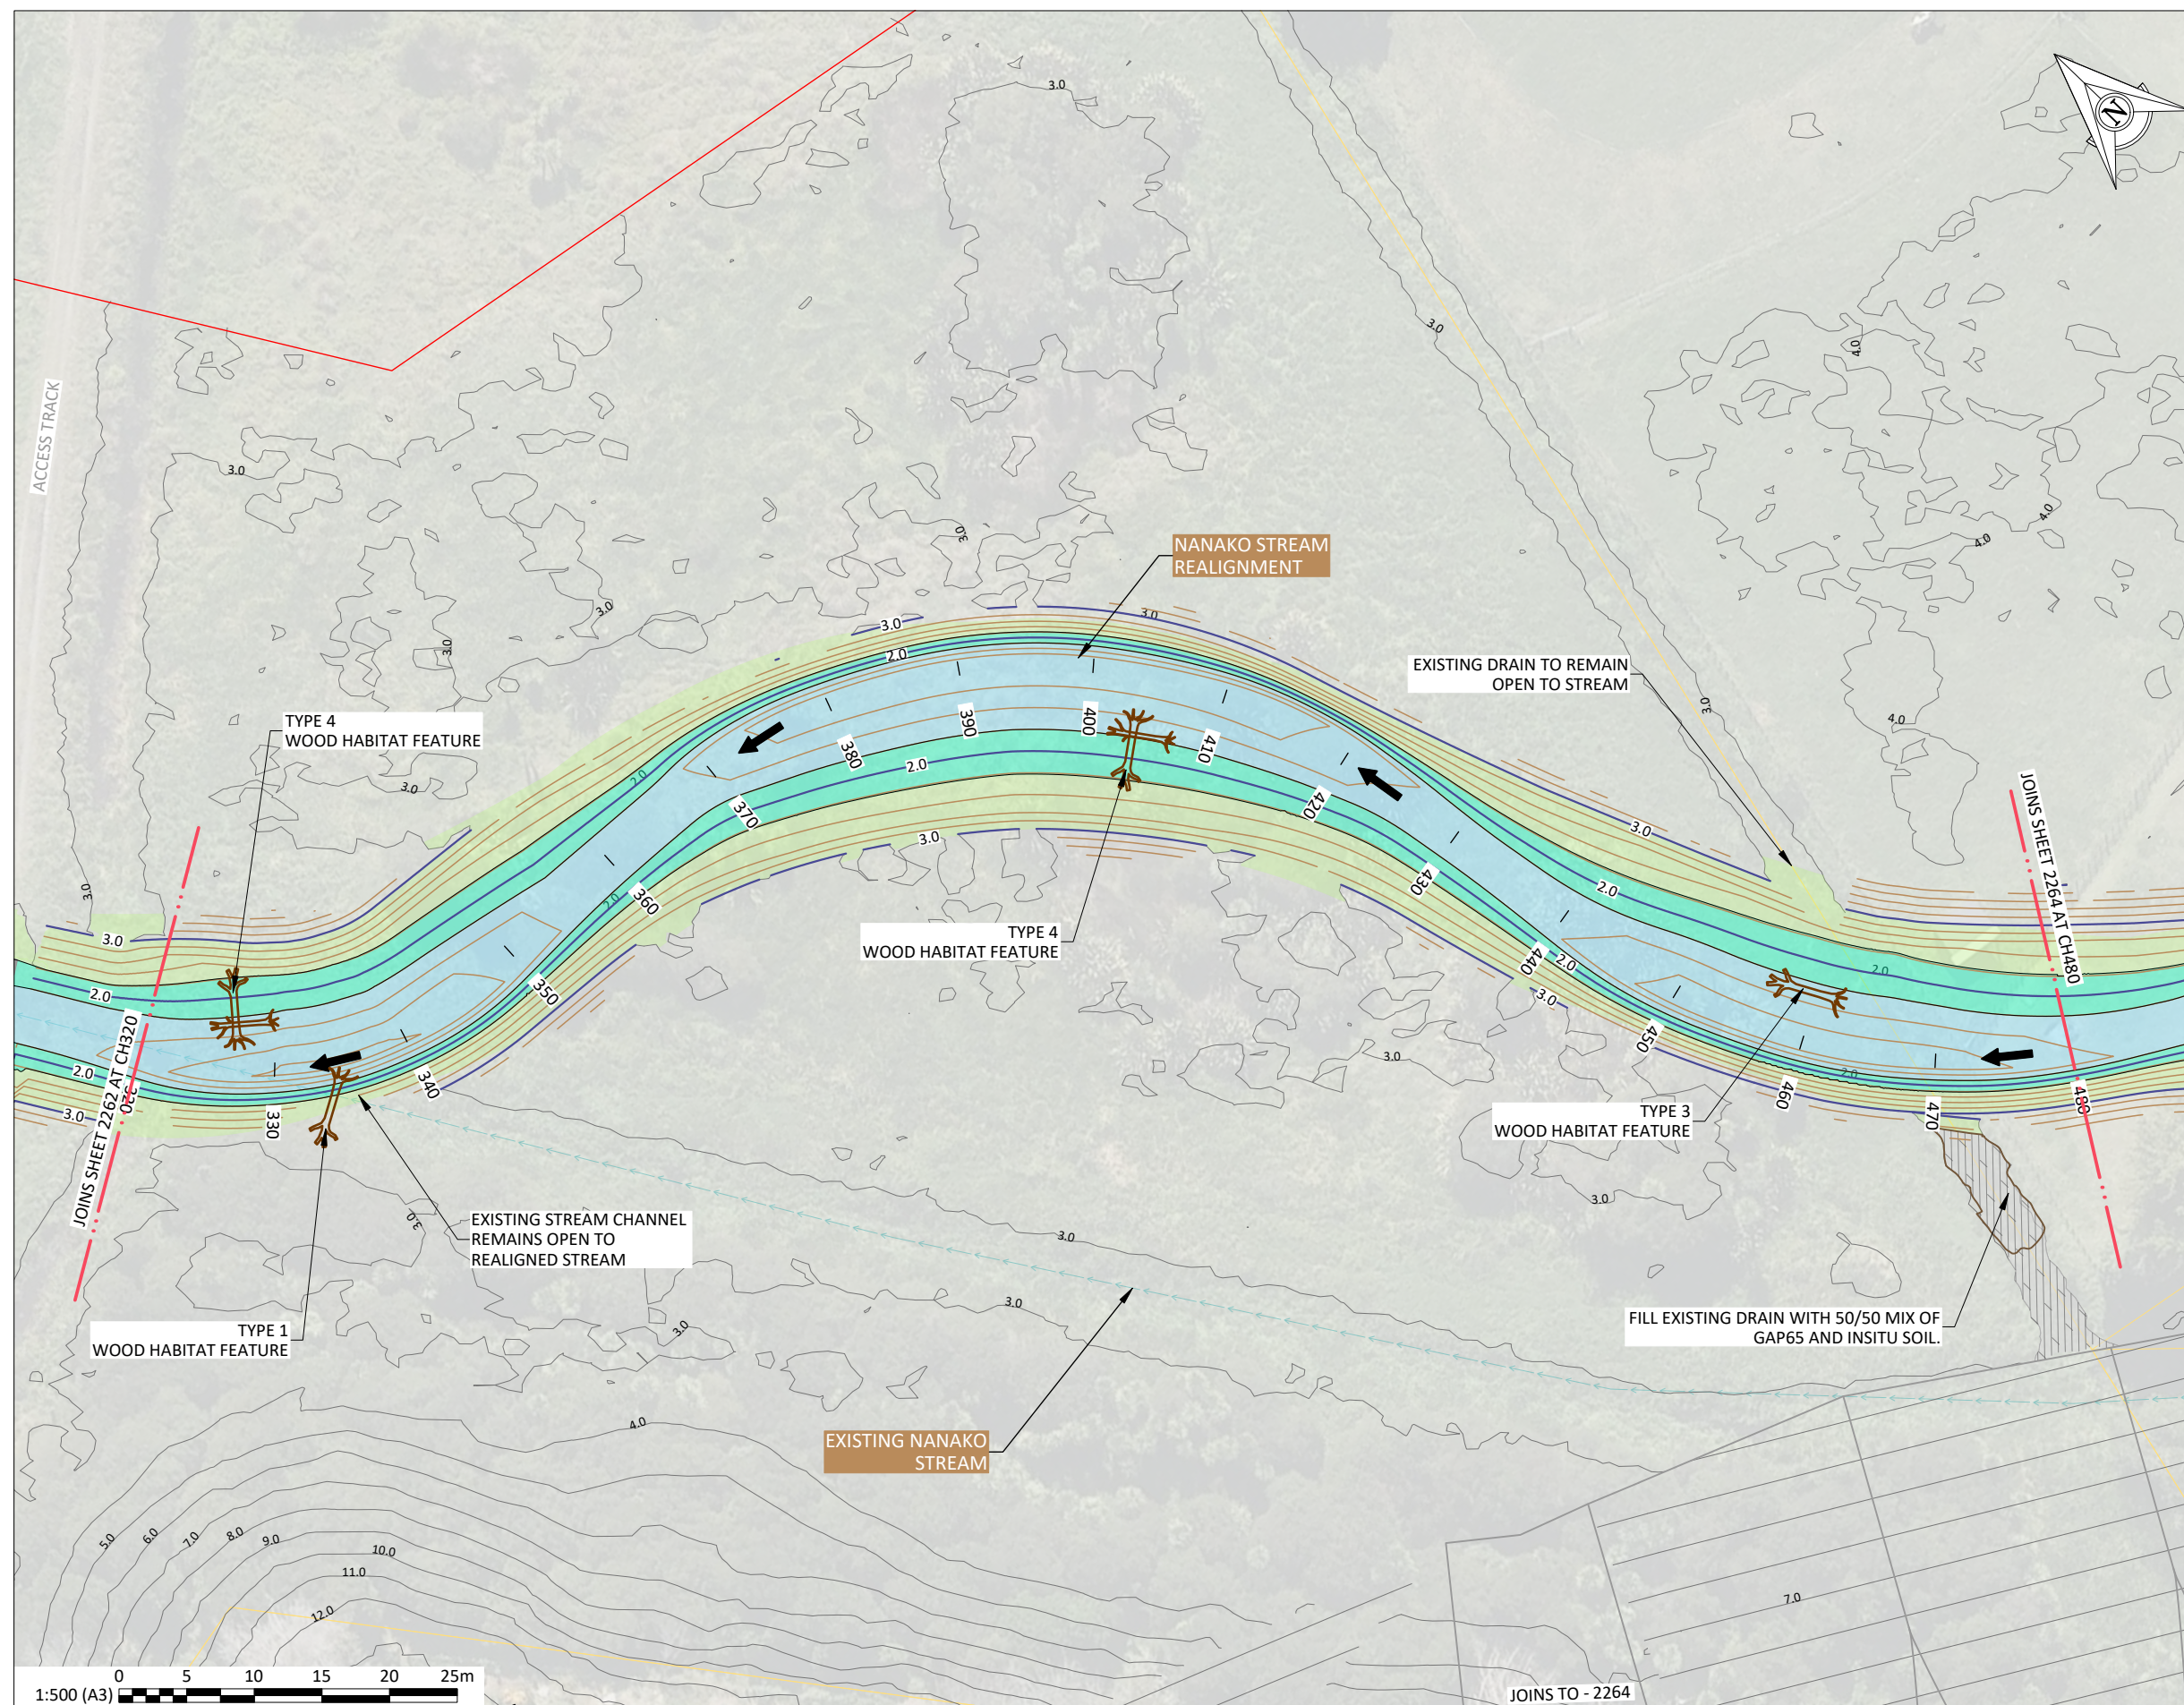

SHEET LOCALITY:

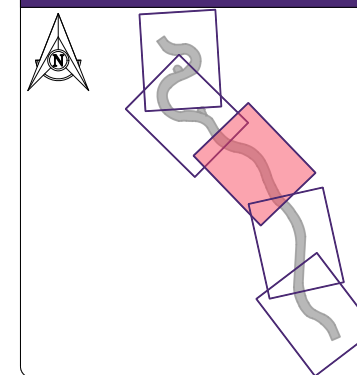

KEY: STREAM REALIGNMENT

-
- Legend for the cross-section diagram:
- BOUNDARIES
 - PROPOSED DESIGNATION
 - CUT BATTER
 - CARRIAGEWAY
 - CONVEYANCE SWALE
 - FILL BATTER
 - BRIDGES
 - PROPOSED STREAM REALIGNMENT
 - EXISTING DRAINS
 - CULVERTS

STREAM REALIGNMENT DETAILS

- BASEFLOW
- 1/10 OF 2 YEAR
- BANK FULL FLOW OR 1-HALF OF 2-YEAR

\\12ds\data\10.7.120.14\150000 - Tauriko West_5650\02 WIP\03 Drawings\01\11922-29-14-SW-DRW-BBO-01-2260.dwg 28/7/2026 11:24 am erichardson Plotted: 28 Jul 2026 11:24 am

SHEET ISSUE									
	P1 REV	01.07.2026 DATE	FOR CONSENT		WT RY	JRL DES	EV CH	JG APP	

APPROVAL:

<u>J.GIBBONS</u>	<u>JG</u>
NAME:	SIGNATURE:
<u>01.07.2026</u>	
DATE:	

NOTE: THIS SHEET IS NOT APPROVED
UNLESS ALL FIELDS ARE SIGNED



CLIENT:

PROJECT:

PROJECT: TAURIKO WEST - TUPENGA

SHEET

SHEET:
NANAKO STREAM
STREAM REALIGNMENT (SR2)
PLAN, SHEET

SHEET ISSUED FOR:

NOT APPLICABLE

SHARED


HORIZONTAL DATUM	NZTM2000	SCALE (A3)
VERTICAL DATUM	NZVD16	1:500
SHEET NUMBER:		REVISION:
11922-29-14-SW-DRW-BBO-01-2263		P1

100mm


SCALE FOR VALIDATING SIZE OF A3 PLOT ONLY

0

C:\12\05\data\10.7.20\141500000 - Tauriko West_565002 WIP\03 Drawings\011 1922-29-14-SW-DRAW-BBO-01-2264.dwg 28/7/2026 11:25 am erichardson Plotted: 28 Jul 2026 11:25 am

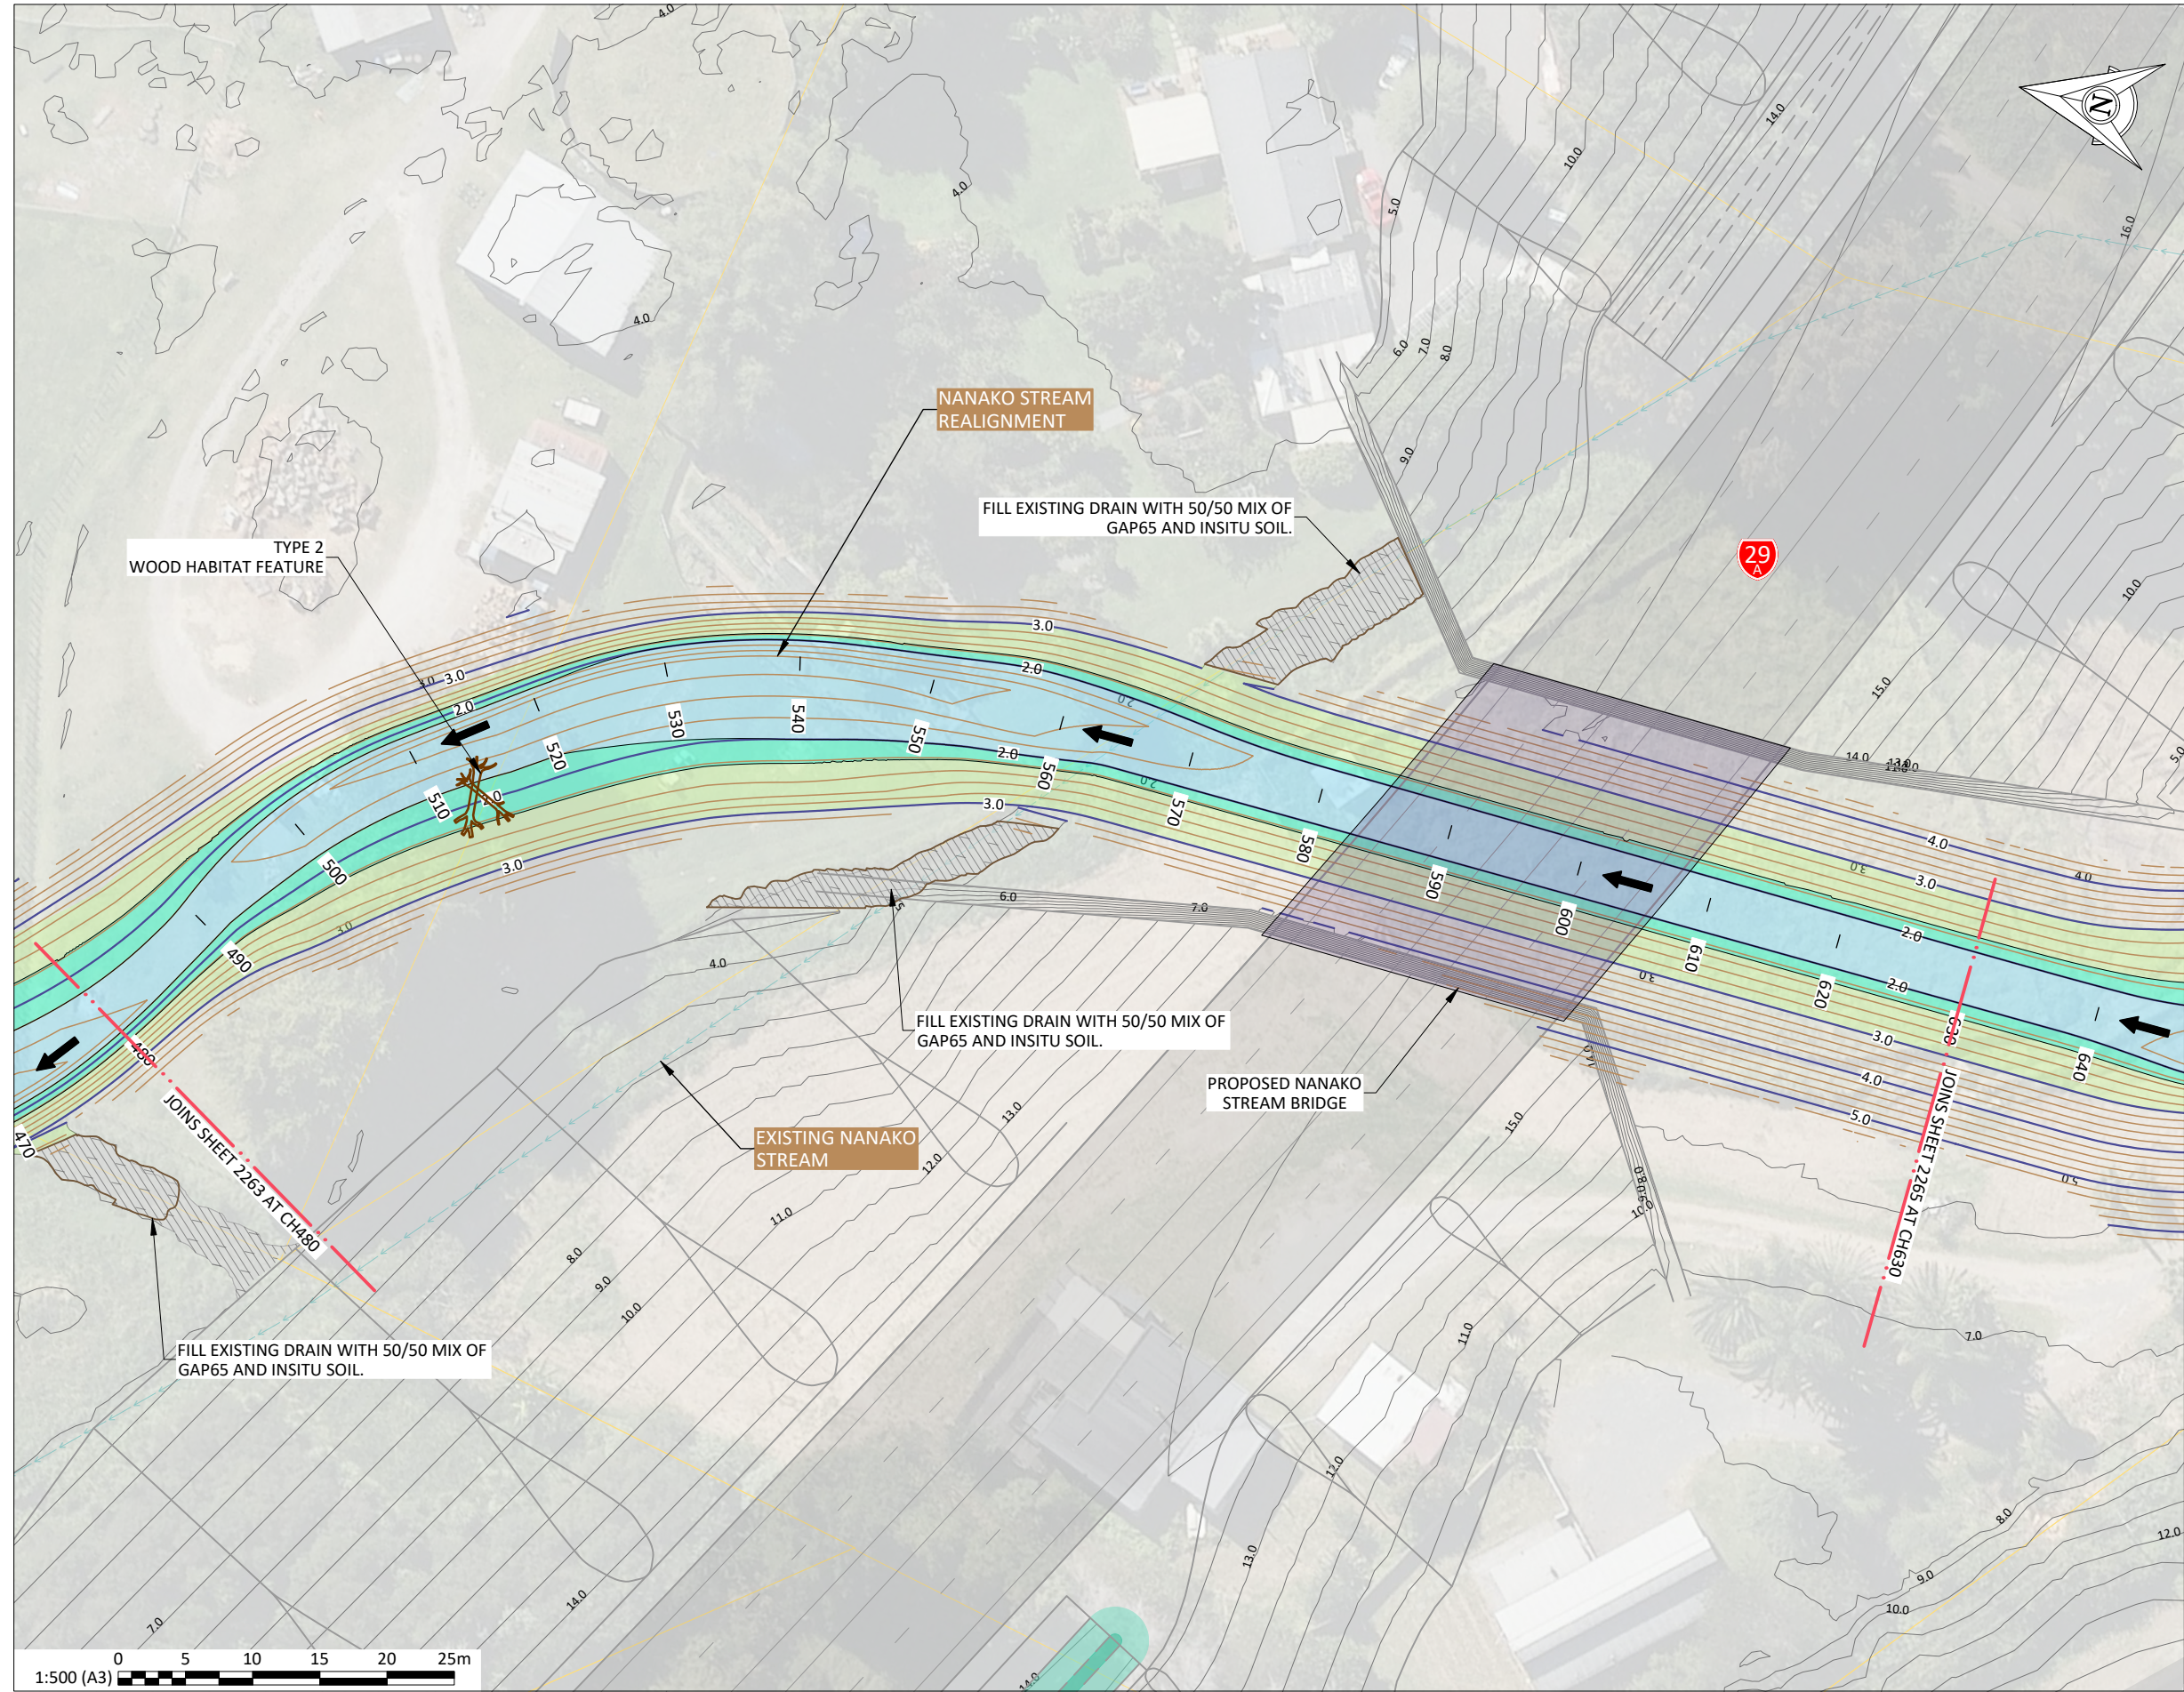

SHEET LOCALITY:

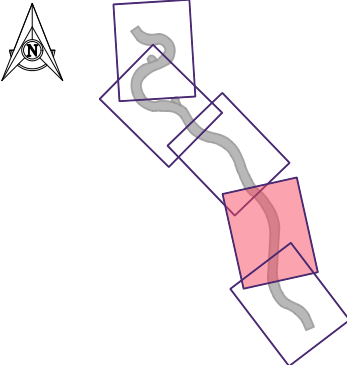


KEY: STREAM REALIGNMENT

- BOUNDARIES
 - PROPOSED DESIGNATION
 - CUT BATTER
 - CARRIAGEWAY
 - CONVEYANCE SWALE
 - FILL BATTER
 - BRIDGES
 - PROPOSED STREAM REALIGNMENT
 - EXISTING DRAINS
 - CULVERTS
- STREAM REALIGNMENT DETAILS
- BASEFLOW
 - 1/10 OF 2 YEAR
 - BANK FULL FLOW OR 1-HALF OF 2-YEAR

P1	01.07.2026	FOR CONSENT	WT	JRL	EV	JG
REV	DATE	DESCRIPTION	BY	DES	CHK	APPR


APPROVAL:
NAME: J. GIBBONS
DATE: 01.07.2026
SIGNATURE: JG

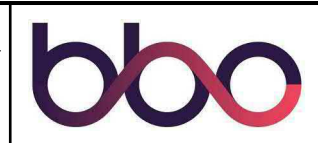


CLIENT:
PROJECT:
TAURIKO WEST - TUPENGA

SHEET:
NANAKO STREAM
STREAM REALIGNMENT (SR2)
PLAN, SHEET

SHEET ISSUED FOR:		
NOT APPROVED FOR CONSTRUCTION		
SHARED		
HORIZONTAL DATUM	NZTM2000	SCALE (A3)
VERTICAL DATUM	NZVD16	1:500
SHEET NUMBER:	11922-29-14-SW-DRAW-BBO-01-2264	REVISION: P1

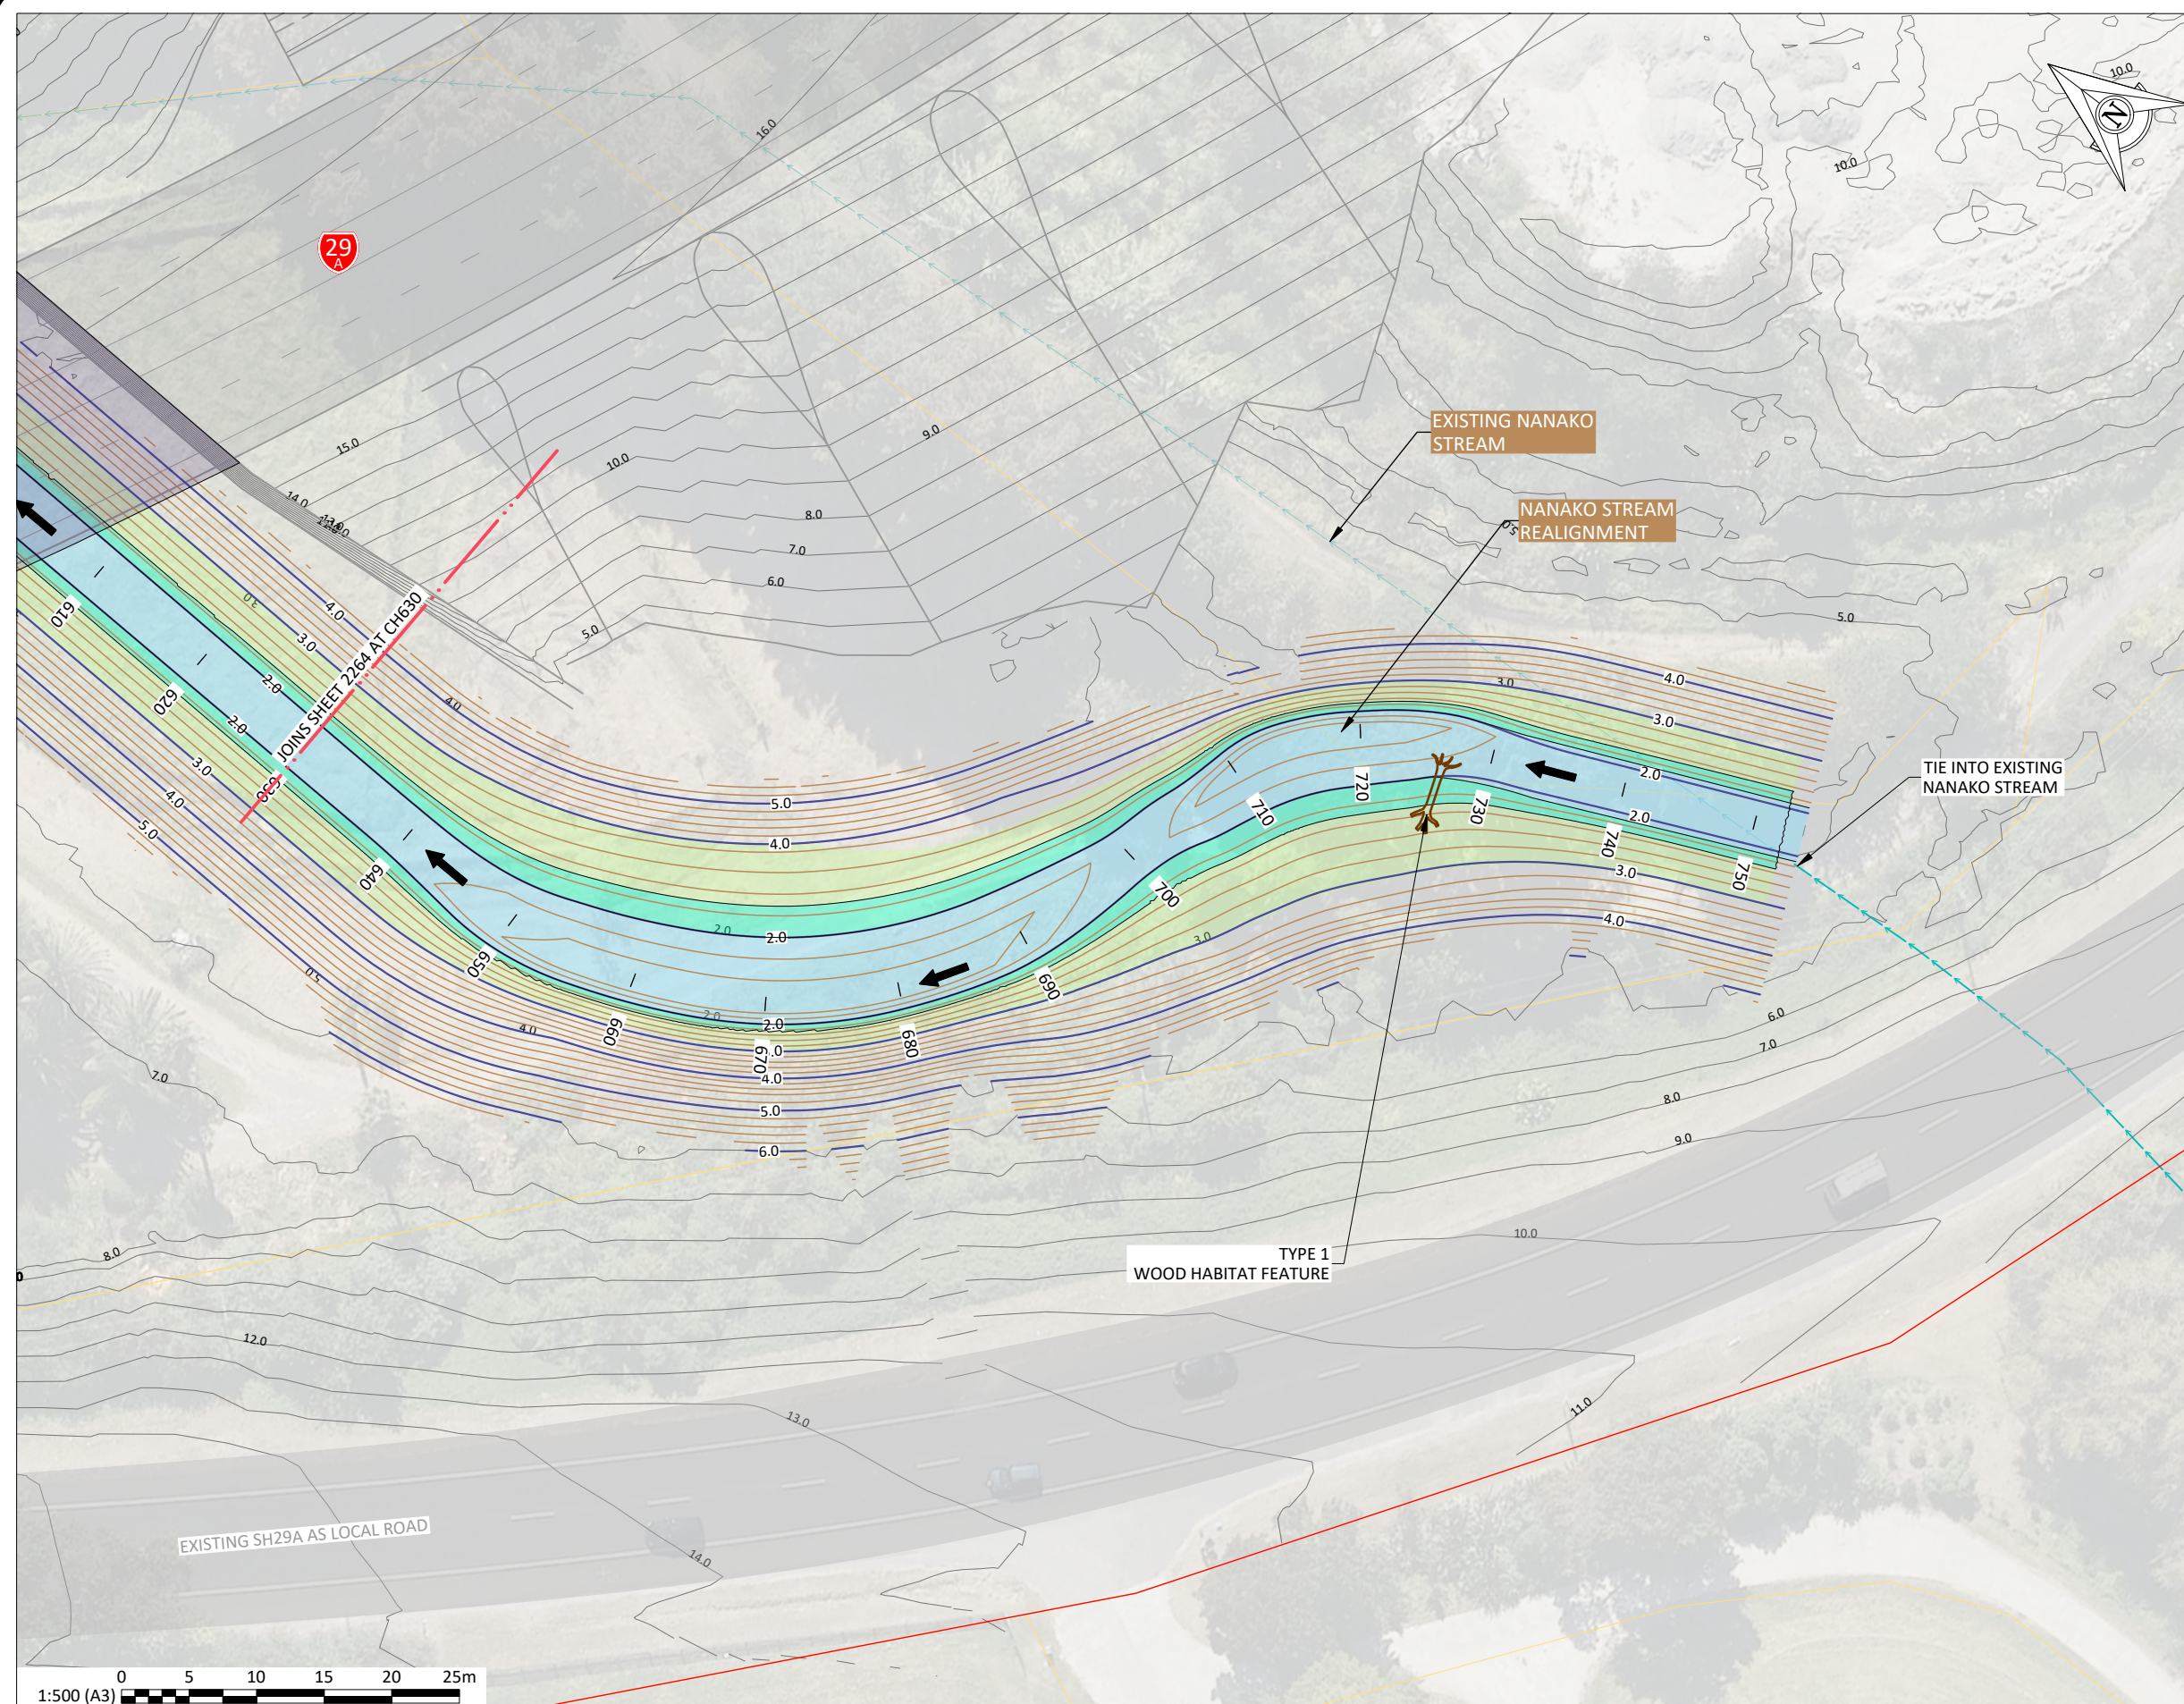

SHEET LOCALITY:

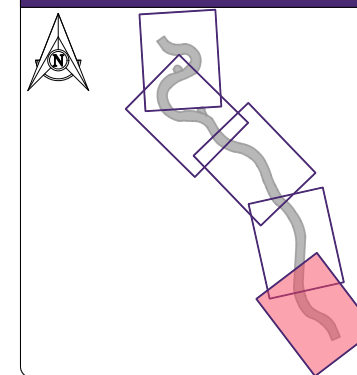

KEY: STREAM REALIGNMENT

-
- Legend for the cross-section diagram:
- BOUNDARIES
 - PROPOSED DESIGNATION
 - CUT BATTER
 - CARRIAGEWAY
 - CONVEYANCE SWALE
 - FILL BATTER
 - BRIDGES
 - PROPOSED STREAM REALIGNMENT
 - EXISTING DRAINS
 - CULVERTS

STREAM REALIGNMENT DETAILS

- | | |
|---|------------------------------------|
|  | BASEFLOW |
|  | 1/10 OF 2 YEAR |
|  | BANK FULL FLOW OR 1-HALF OF 2-YEAR |

SHEET/ISSUE									
	P1	01.07.2026	FOR CONSENT		WT	JRL	EV	JG	
REV	DATE	DESCRIPTION	BY	DES	CHK	APR			

APPROVAL:	
J.GIBBONS	JG
NAME:	SIGNATURE:
01.07.2026	
DATE:	
NOTE: THIS SHEET IS NOT APPROVED UNLESS ALL FIELDS ARE SIGNED	



CLIENT:

PROJECT:

PROJECT: TAURIKO WEST - TUPENGA

SHEET



SHEET:
NANAKO STREAM
STREAM REALIGNMENT (SR2)
PLAN, SHEET

SHEET ISSUED FOR:


NOT APPROVED FOR CONSTRUCTION

SHARED


HORIZONTAL DATUM	NZTM2000	SCALE (A3) 1:500
VERTICAL DATUM	NZVD16	
SHEET NUMBER: 11922-29-14-SW-DRW-BBO-01-2265		REVISION: P1

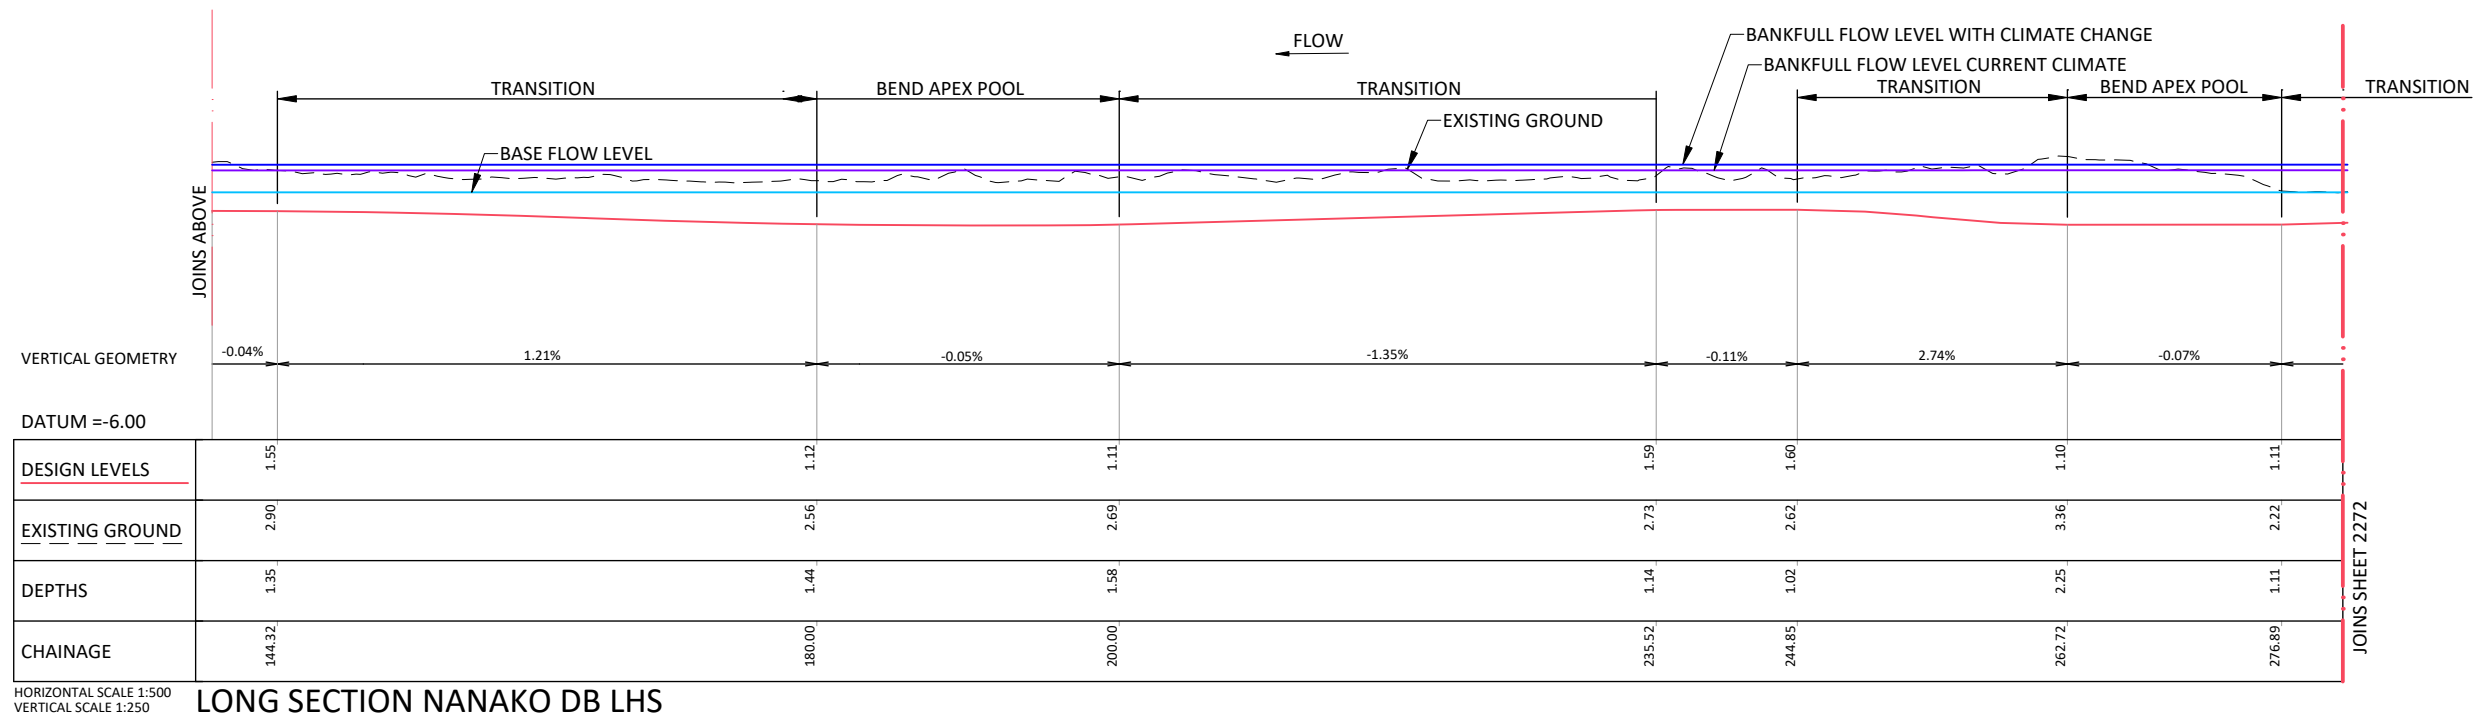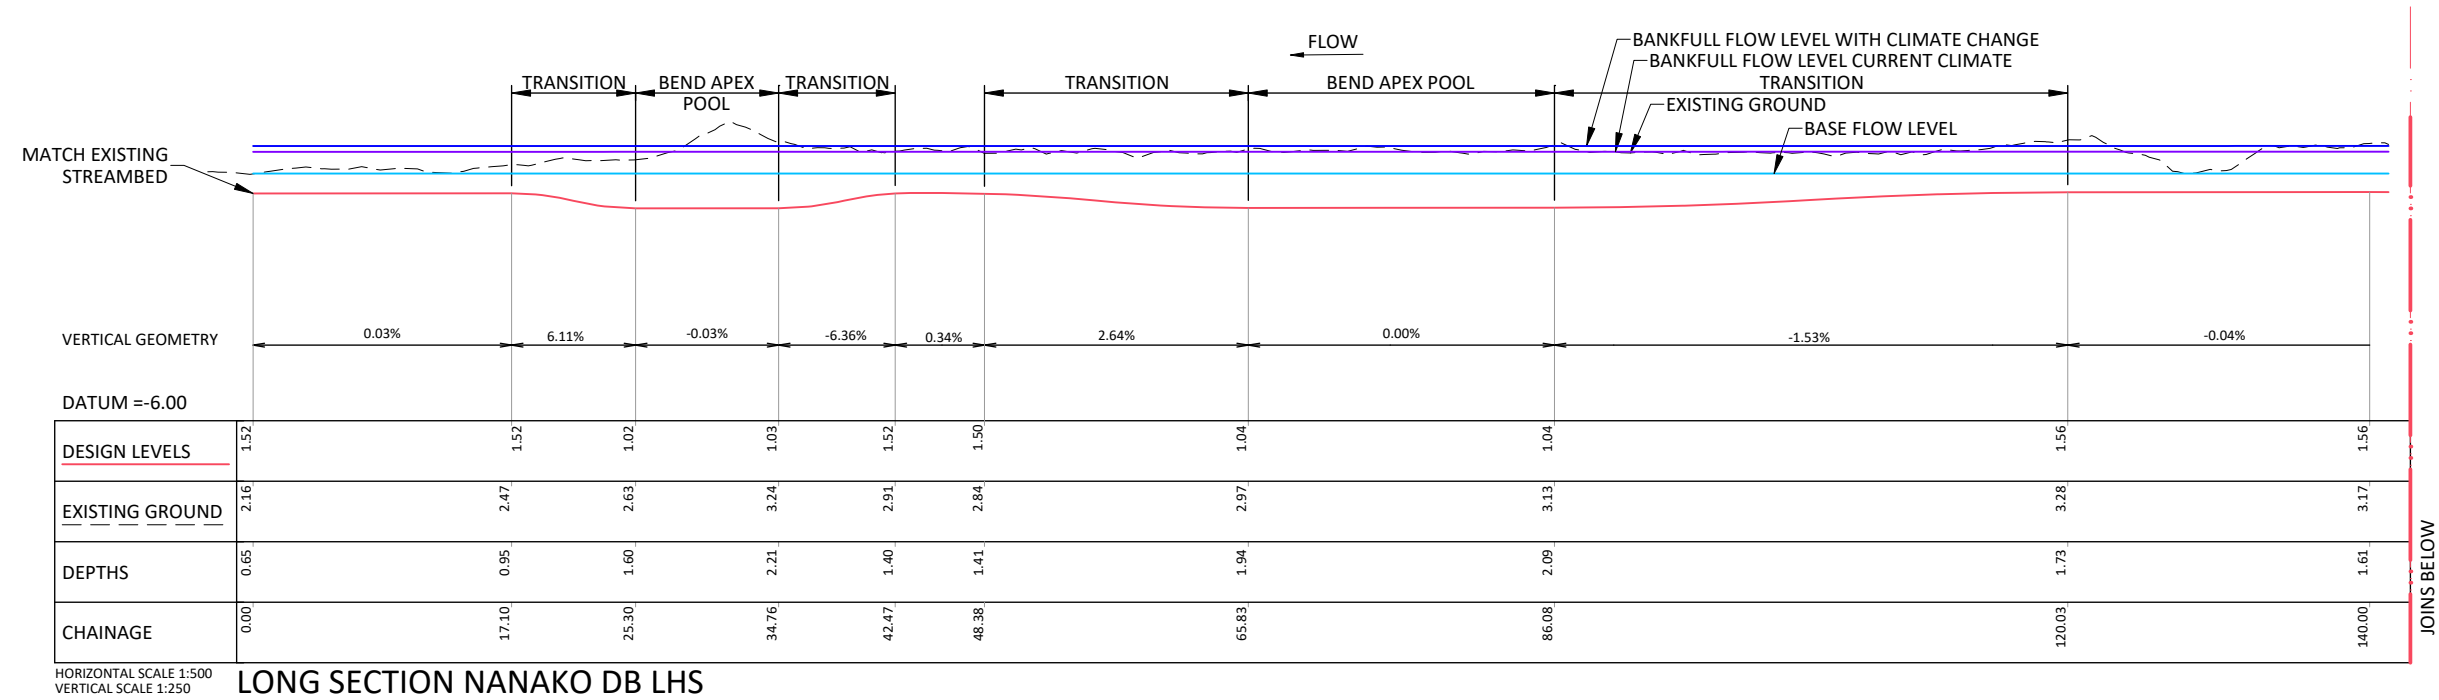

[illegible]

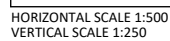

LONG SECTION NANA KO DB LHS

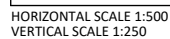


LONG SECTION NANA KO DB LHS

100mm

SCALE FOR VALIDATING SIZE OF A3 PLOT ONLY

0

C:\12\05\data\10.7.20-14\1500000 - Tauriko West_5650022 WIP\03 Drawings\011 1922-29-14-SW-DRW-BBO-01-2280.dwg 28/7/2026 11:31 am erichardson Plotted: 28 Jul 2026 11:31 am

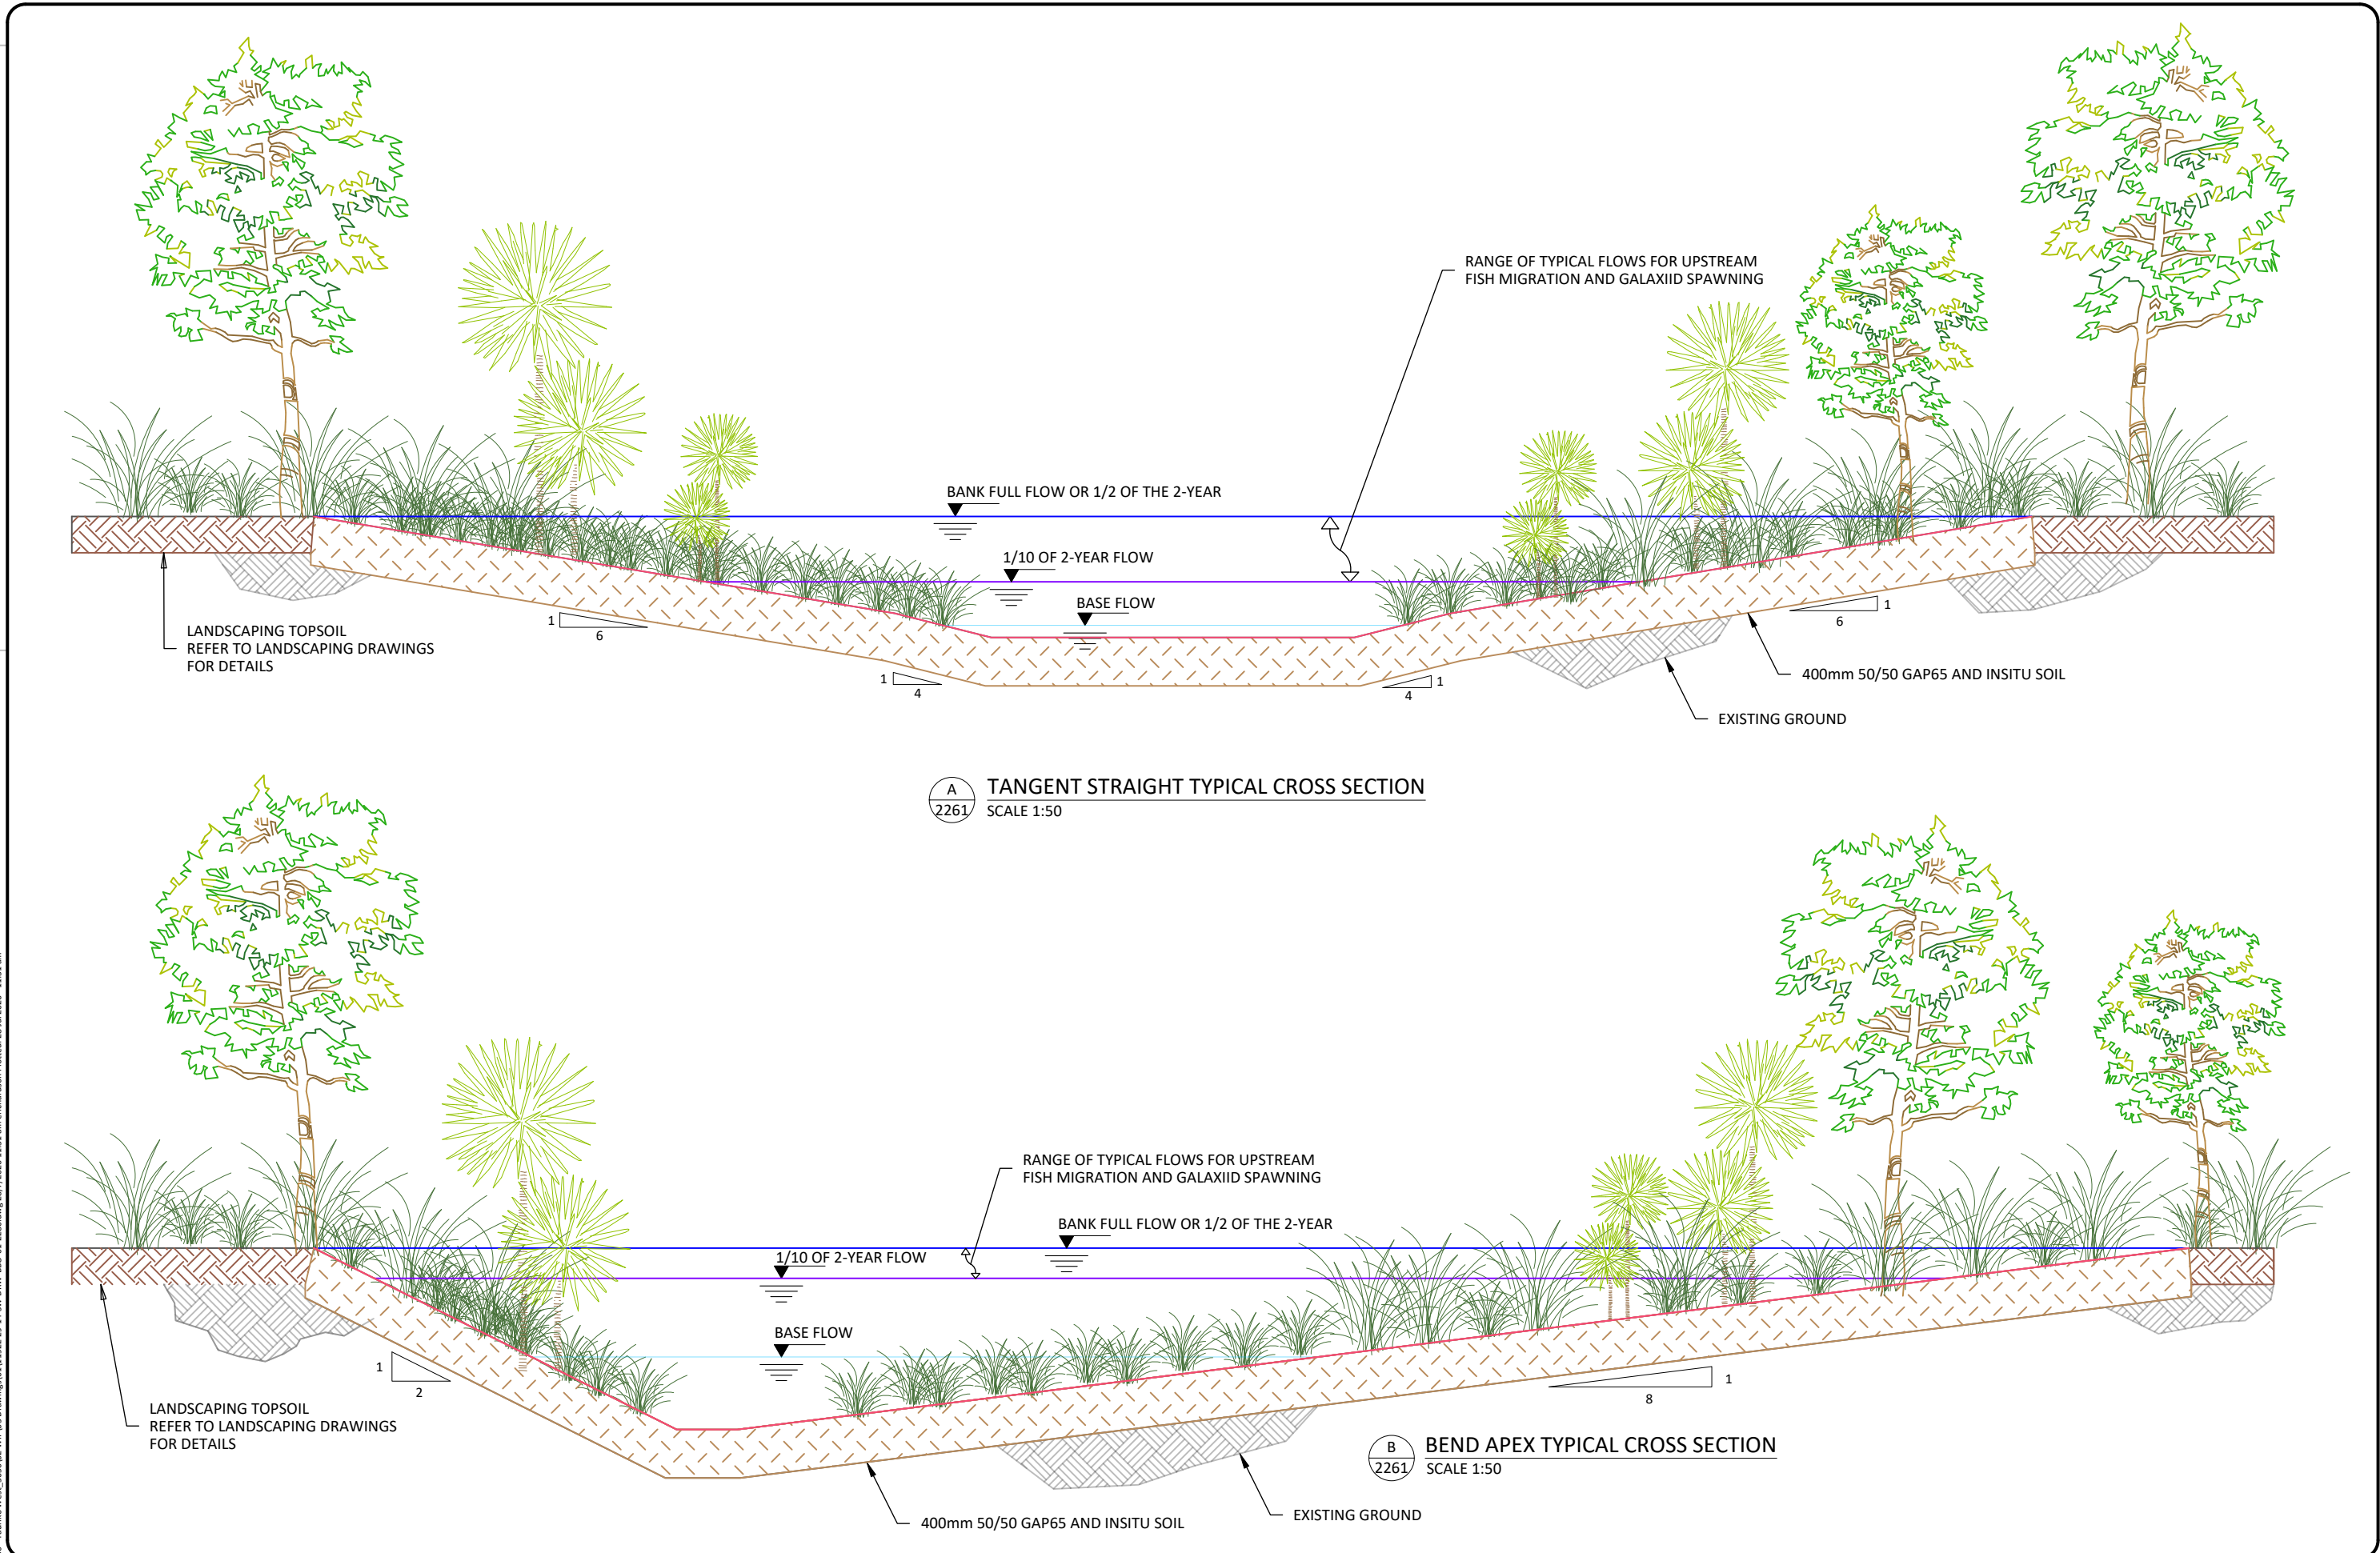

P1	01.07.2026	FOR CONSENT	ER	JRL	EV	JG
REV	DATE	DESCRIPTION	BY	DES	CHK	APPR

APPROVAL:
NAME: J. GIBBONS
DATE: 01.07.2026
NOTE: THIS SHEET IS NOT APPROVED
UNLESS ALL FIELDS ARE SIGNED.



PROJECT:
TAURIKO WEST - TUPENGA

SHEET:
NANAKO STREAM REALIGNMENT SR2
TYPICAL CROSS SECTIONS

SHEET ISSUED FOR:			NOT APPROVED FOR CONSTRUCTION SHARED	
HORIZONTAL DATUM	NZTM2000	SCALE (A3)	1:50	
VERTICAL DATUM	NZVD16	REVISION:	P1	
SHEET NUMBER:		11922-29-14-SW-DRW-BBO-01-2281		

©copyright

