




Legend

-  Designation Boundary
-  NorthWest Centre
-  Westgate area construction traffic management




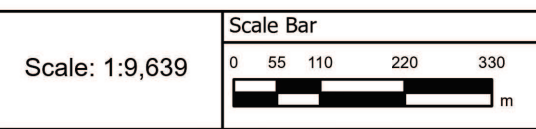


Legend

-  Designation Boundary
-  NorthWest Centre
-  Westgate area construction traffic management

Scale: 1:9,639

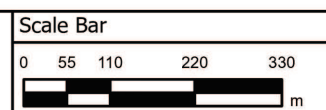


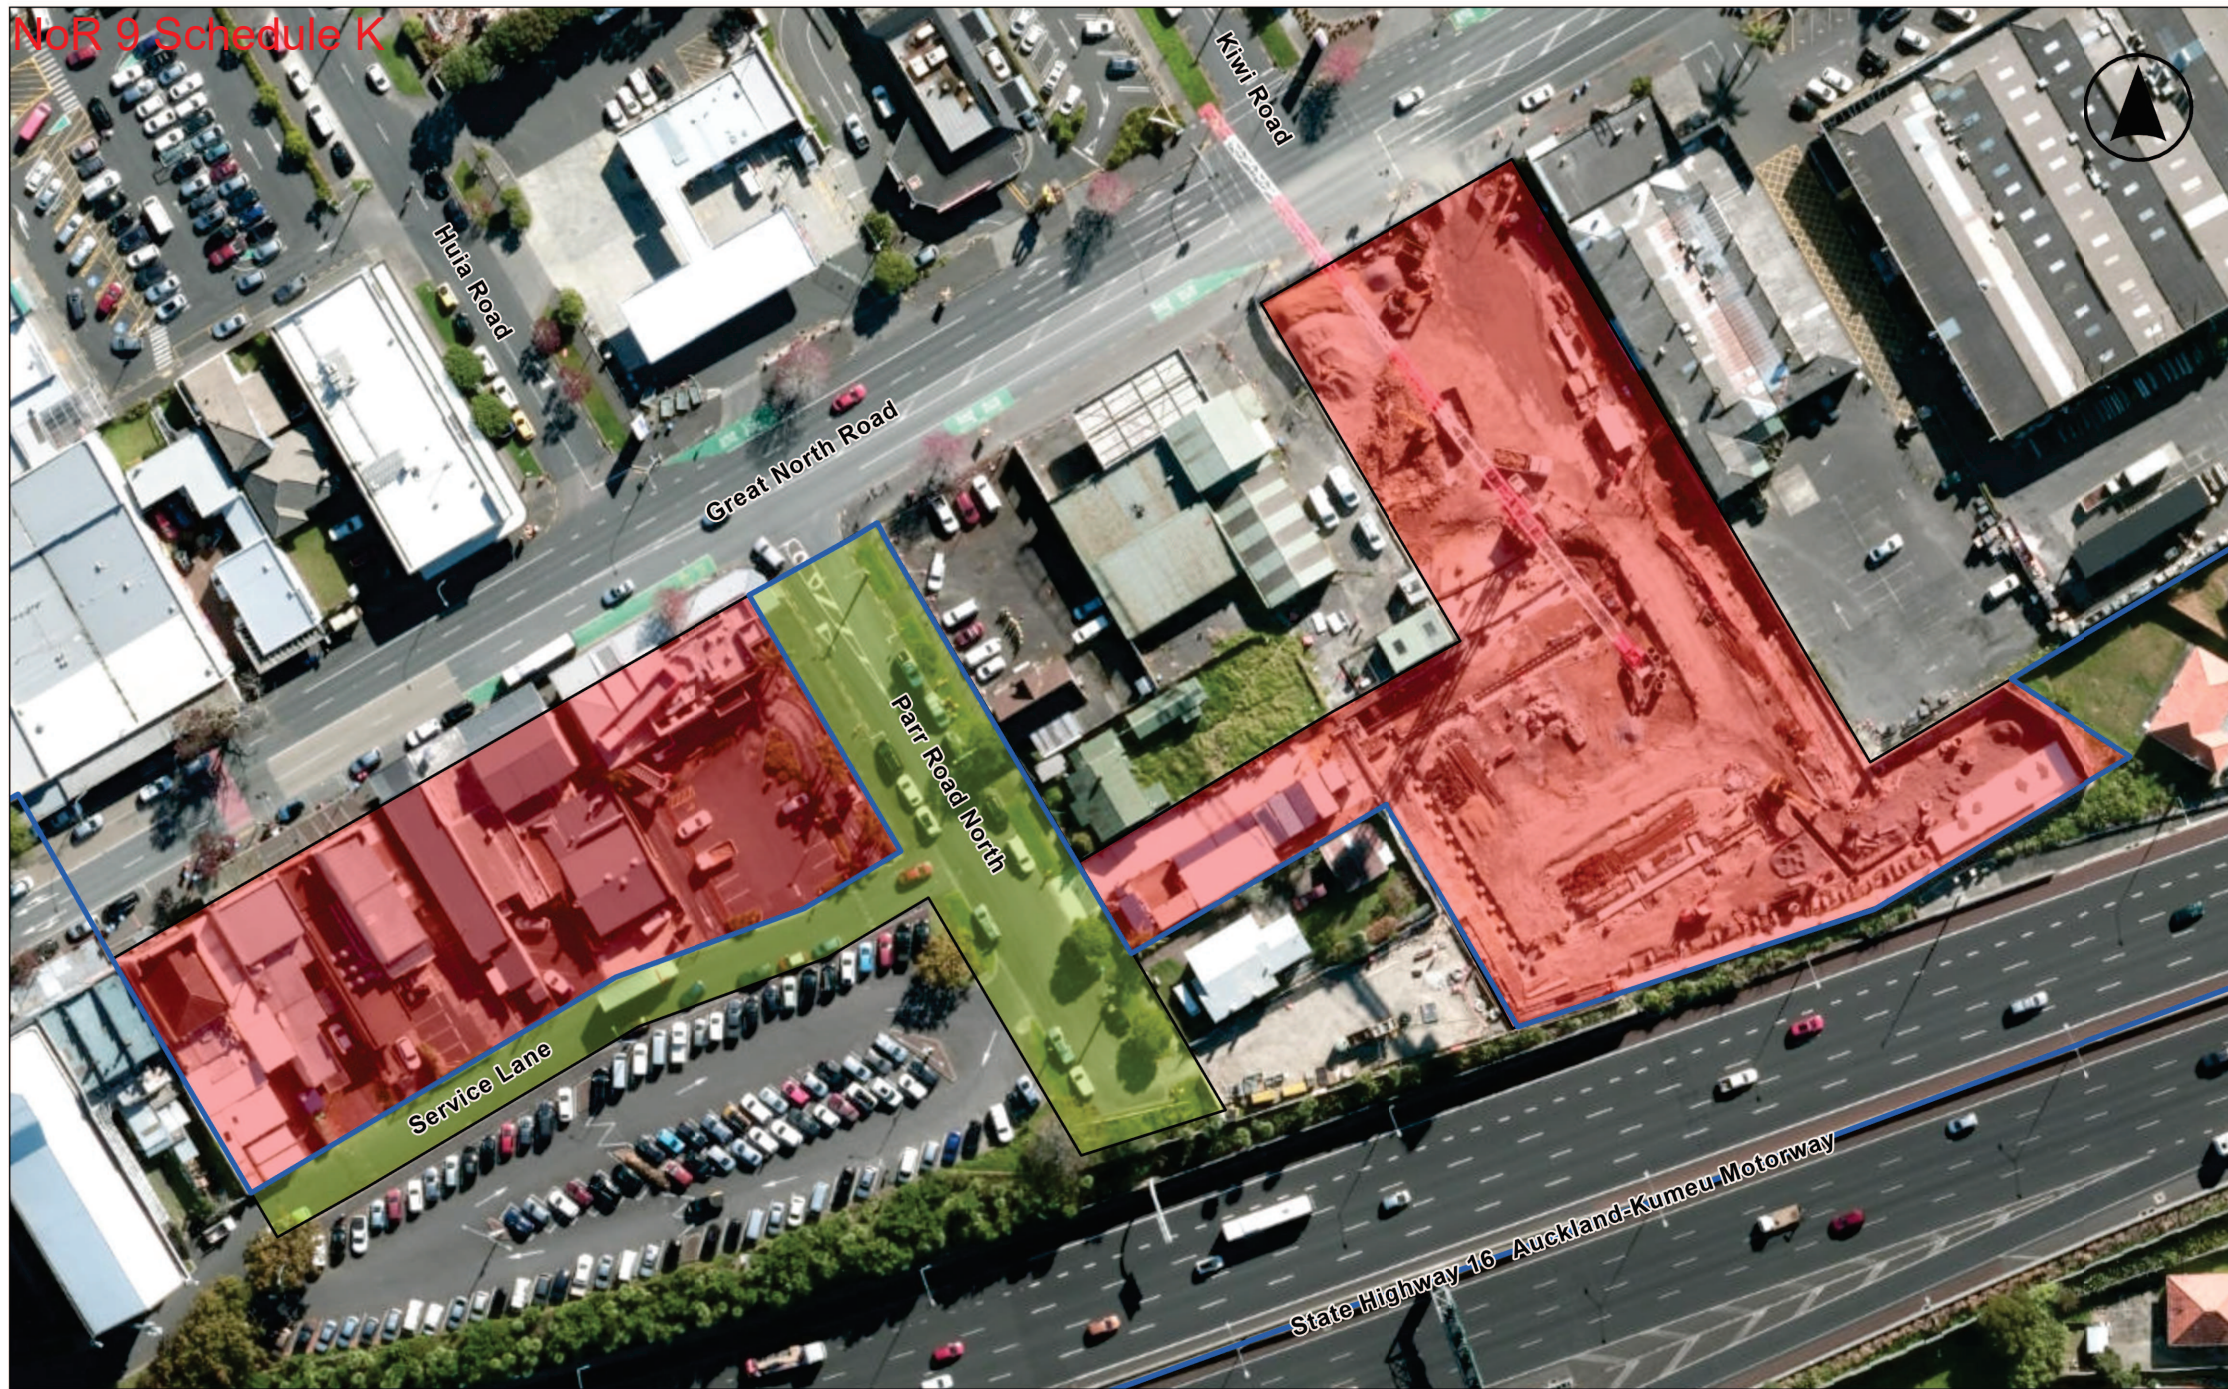

Legend

-  Designation Boundary
-  Point Chevalier properties
-  Parr Road North and Service Lane

Scale: 1:1,033

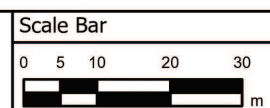



Legend

-  Designation Boundary
-  Point Chevalier properties
-  Parr Road North and Service Lane

Scale: 1:1,200

