

ISO A1 594mm x 841mm

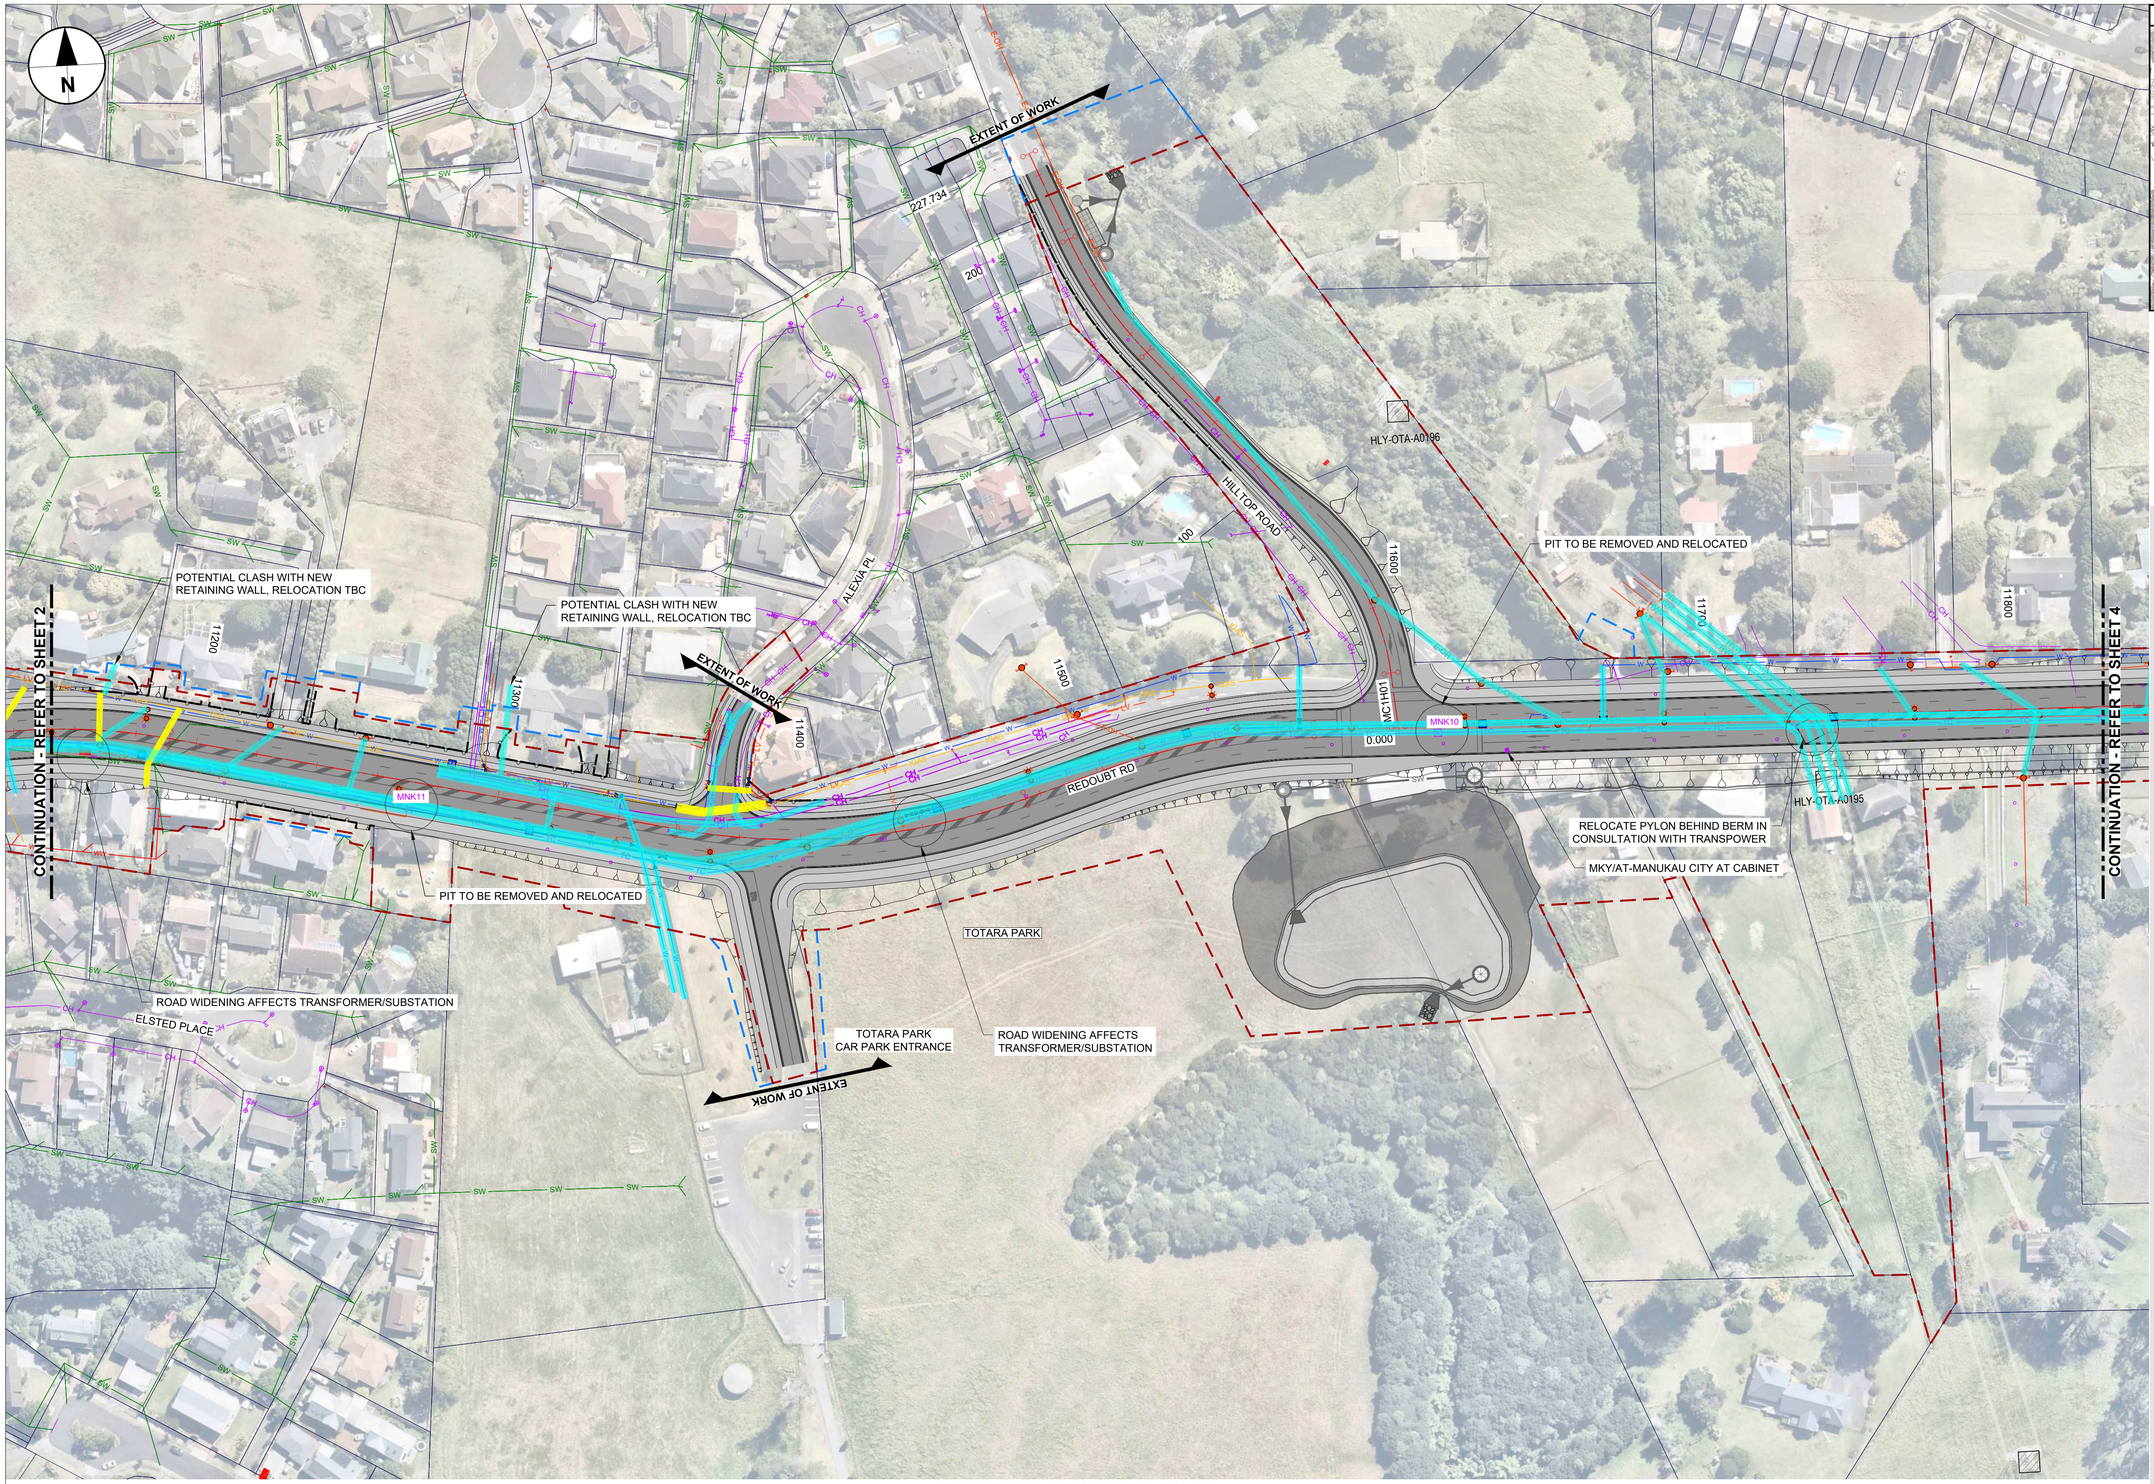

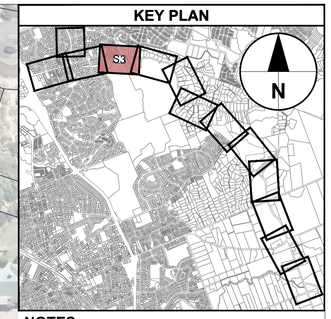

NOTES:

1. ASSESSMENT OF THE AUCKLAND COUNCIL'S EXISTING STORMWATER AND WASTEWATER SERVICES HAS NOT BEEN UNDERTAKEN FOR THE CONSENTING DESIGN PHASE. THE 2016 PRE-DETAILED DESIGN PHASE DATA-SET RELATED TO STORMWATER AND WASTEWATER SERVICES HAS BEEN ADOPTED AND IS SHOWN IN THIS DRAWING SET.
2. THIS DRAWING HAS BEEN COMPILED FROM INFORMATION PROVIDED BY INDIVIDUAL SERVICE AUTHORITIES. BEST ENDEAVOURS HAVE BEEN MADE TO FIND AND SHOW ALL SERVICES. THERE IS NO GUARANTEE ALL SERVICES ARE SHOWN. THE PROJECT TEAM ACCEPTS NO LIABILITY CAUSED BY ERRORS, OMISSIONS OR INACCURACIES OF THE SERVICES INFORMATION SHOWN.

LEGEND: General Arrangement Plan

- BERM
- FOOTPATH / SHARED USE PATH
- PROPOSED CARRIAGEWAY SURFACING
- PROPOSED BRIDGE STRUCTURE
- PROPOSED RETAINING WALL
- PROPOSED GUARDRAIL
- PROPOSED WIRE-ROPE
- PROPOSED CIVIL DESIGN
- EXISTING DESIGNATION BOUNDARY
- LINZ PROPERTY BOUNDARY
- PROPOSED WETLAND
- PROPOSED RIP-RAP
- PROPOSED STORMWATER TREATMENT DEV.
- PROPOSED STORMWATER RAIN GARDEN
- PROPOSED STORMWATER HEADWALL
- PROPOSED NOISE WALL

LEGEND: Existing Services Plan

- IGAS — EXISTING INTERMEDIATE PRESSURE GAS PIPE (VECTOR)
- SW — EXISTING STORMWATER PIPE
- W — EXISTING WATER PIPE (UP TO DN600)
- W — EXISTING WATER PIPE (ABOVE DN600)
- H — EXISTING FIRE HYDRANT
- M — EXISTING WATER METER
- EXISTING WATER VALVE
- WW — EXISTING WASTEWATER PIPE
- E-OH — EXISTING OVERHEAD POWER LINE (VECTOR)
- HV-V — EXISTING UNDERGROUND HV LINE (VECTOR)
- HV-T — EXISTING OVERHEAD HV LINE (TRANSPOWER)
- LV — EXISTING UNDERGROUND LV LINE (VECTOR)
- EXISTING TRANSPOWER PYLON
- EXISTING VECTOR TRANSFORMER/SUBSTATION
- EXISTING VECTOR PILLAR
- EXISTING VECTOR POWER POLE AND AUCKLAND TRANSPORT STREETLIGHT OUTREACH (WHERE APPLICABLE)
- EXISTING STREET LIGHT POLE
- CH — EXISTING TELECOM LINE (CHORUS)
- TC — EXISTING TELECOM LINE (TELSTRA)
- VF — EXISTING TELECOM LINE (VODAFONE)
- 2D — EXISTING TELECOM LINE (2 DEGREES)
- EXISTING TELECOM PIT
- EXISTING TELECOM CABINET
- EXISTING MONOPOLE WIRELESS COMMUNICATIONS TOWER
- EXISTING PROPOSED TO BE PROTECTED
- EXISTING PROPOSED TO BE RELOCATED

EXISTING SERVICES PLAN

Scale 1:1000m @ A1

This drawing is confidential and shall only be used for the purpose of this project. The signing of this title block confirms the design and drafting of this project have been prepared and checked in accordance with the AECOM quality assurance system to ISO 9001.

CONSULTANT

AECOM Beca

AECOM New Zealand Ltd
NZ.B.N 9429032091335
www.aecom.com

CLIENT

NZ TRANSPORT AGENCY WAKA KOTAHI

PROJECT

Mill Road – Stage 1
Consenting Design
Roads of National Significance

REGISTRATION

FOR CONSENT

SCALE

0 25 50 m
1:1000

PROJECT MANAGEMENT INITIALS

SS	DG	DM
DESIGNER	CHECKED	APPROVED

PROJECT DATA

DATUM	AUK46	SURVEY	NZTM

ISSUE/REVISION

1	30.06.26	ISSUED FOR CONSENT
0	05.02.26	ISSUED FOR CONSENT
I/R	DATE	DESCRIPTION

PROJECT NUMBER

60755376

SHEET TITLE


Mill Road RoNS Stage 1 FTA
Existing Services Plan
Sheet 3

SHEET NUMBER


60755376-SHT-UT-0103

Last saved by: ARAMBULOEV(2025-11-18) Last Plotted: 2025-11-18
Filename: C:\PW\WORKING\AECOM_AU_NZ\DMS\0813\60755376-SHT-UT-0103.DWG

ISO A1 594mm x 841mm

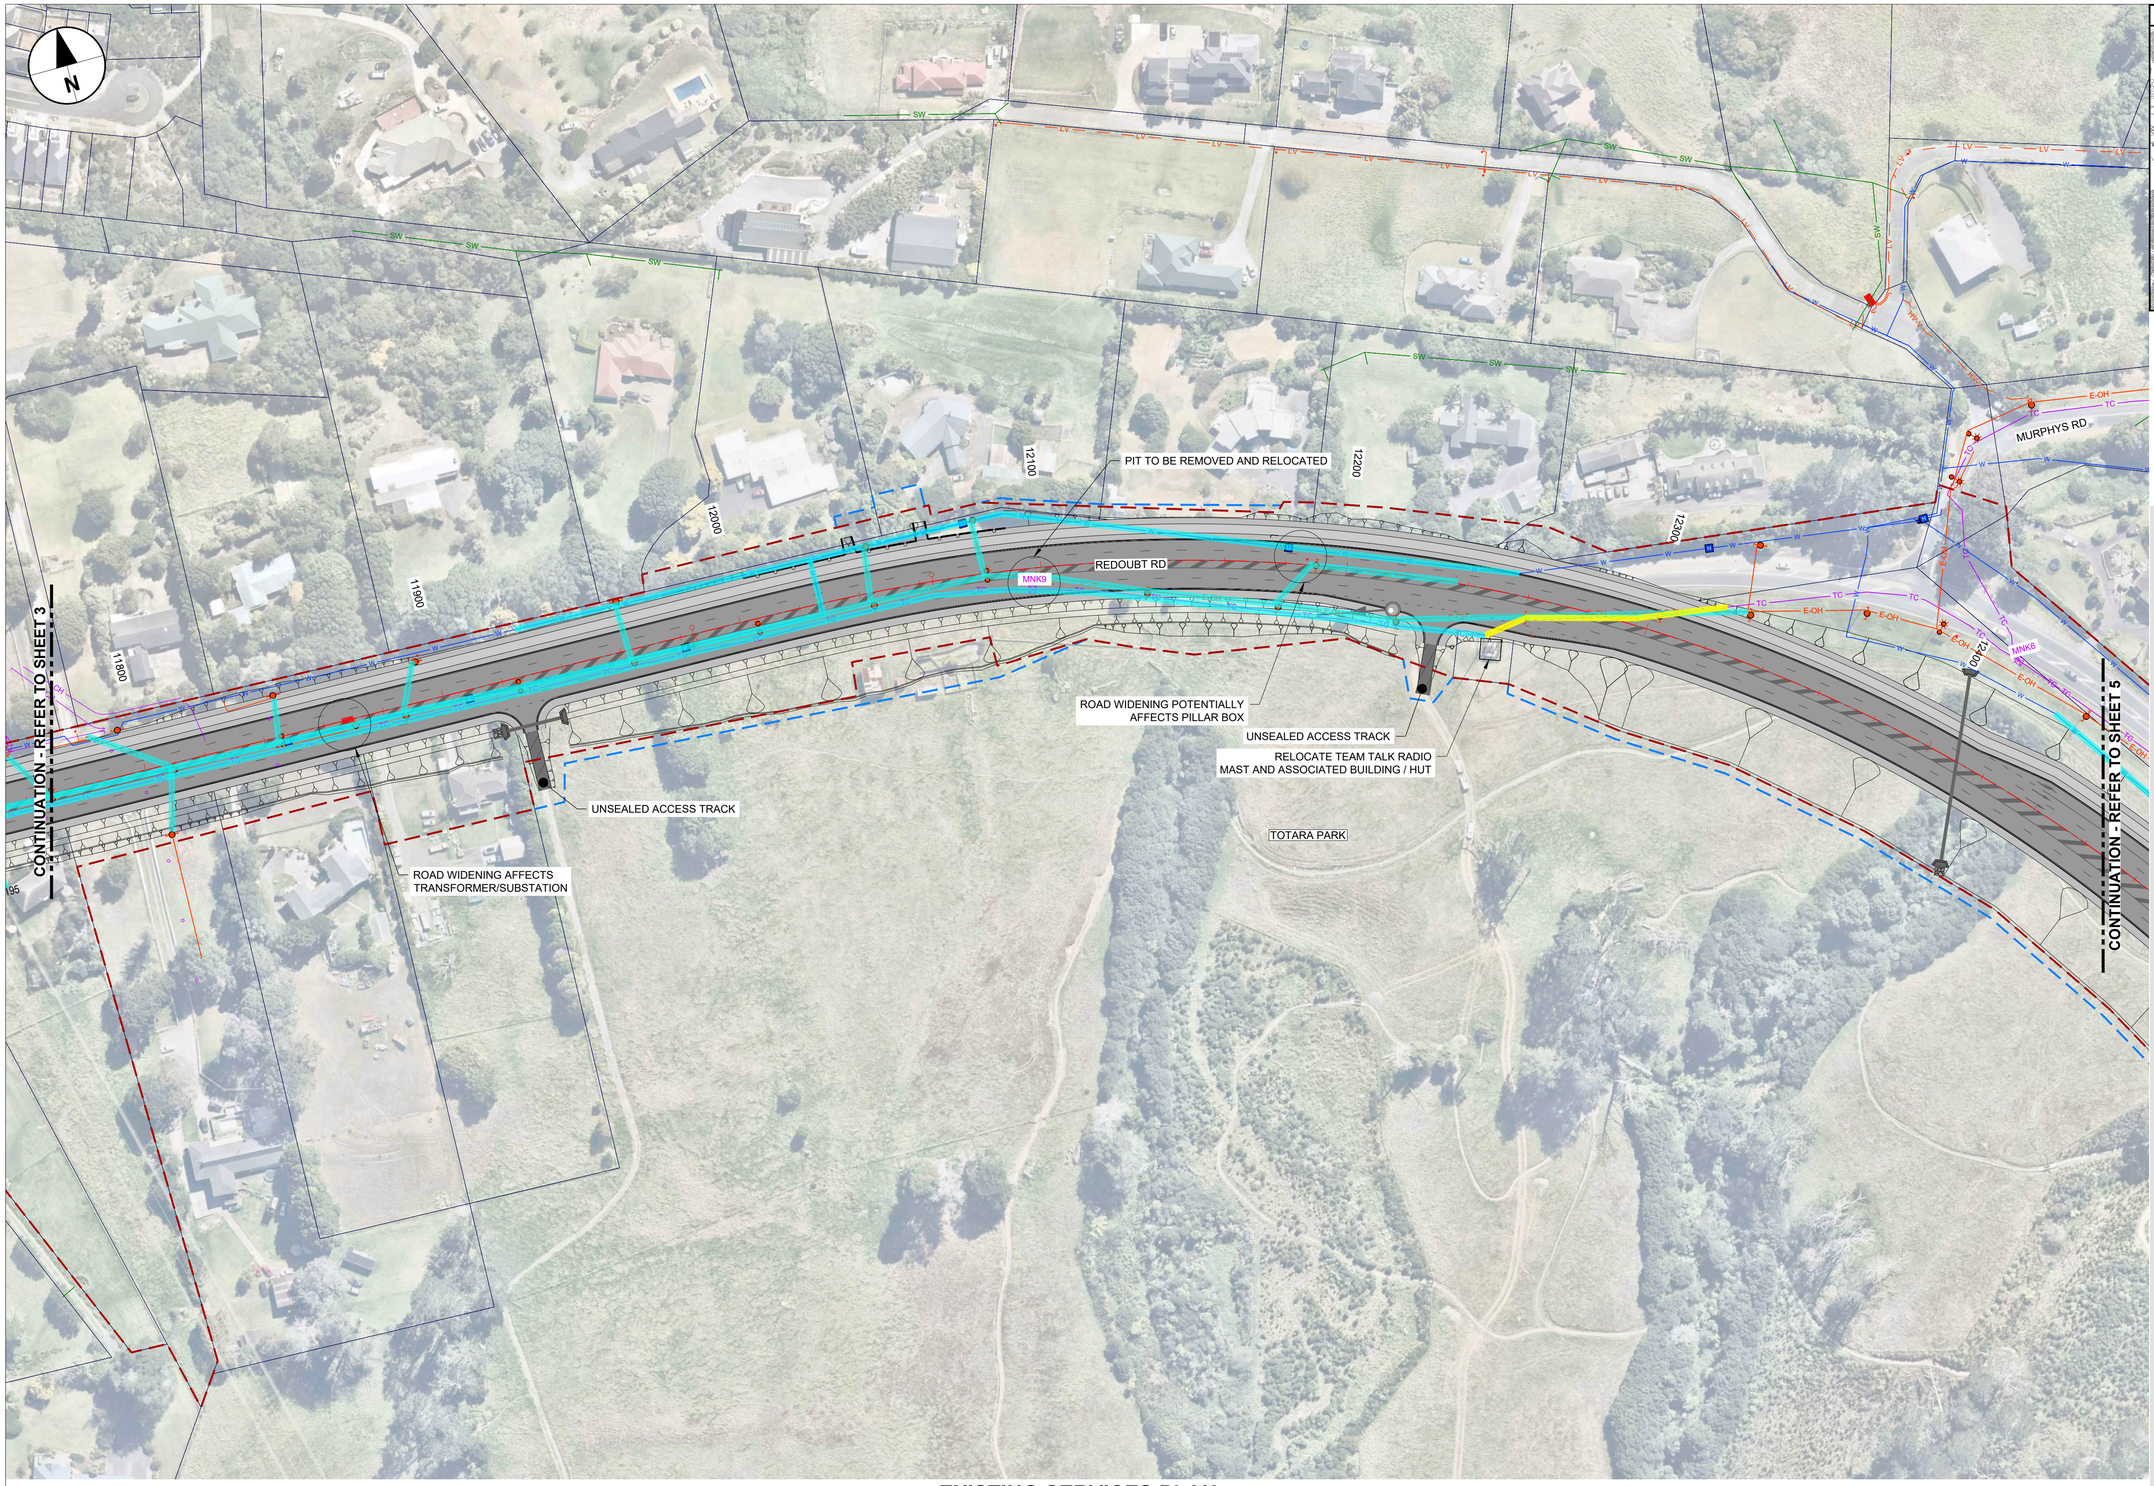

KEY PLAN

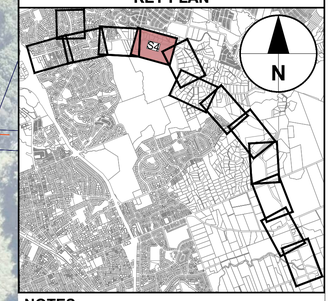

NOTES:

1. ASSESSMENT OF THE AUCKLAND COUNCIL'S EXISTING STORMWATER AND WASTEWATER SERVICES HAS NOT BEEN UNDERTAKEN FOR THE CONSENTING DESIGN PHASE. THE 2016 PRE-DETAILED DESIGN PHASE DATA-SET RELATED TO STORMWATER AND WASTEWATER SERVICES HAS BEEN ADOPTED AND IS SHOWN IN THIS DRAWING SET.
2. THIS DRAWING HAS BEEN COMPILED FROM INFORMATION PROVIDED BY INDIVIDUAL SERVICE AUTHORITIES. BEST ENDEAVOURS HAVE BEEN MADE TO FIND AND SHOW ALL SERVICES. THERE IS NO GUARANTEE ALL SERVICES ARE SHOWN. THE PROJECT TEAM ACCEPTS NO LIABILITY CAUSED BY ERRORS, OMISSIONS OR INACCURACIES OF THE SERVICES INFORMATION SHOWN.

LEGEND: General Arrangement Plan

- BERM
- FOOTPATH / SHARED USE PATH
- PROPOSED CARRIAGEWAY SURFACING
- PROPOSED BRIDGE STRUCTURE
- PROPOSED RETAINING WALL
- PROPOSED GUARDRAIL
- PROPOSED WIRE-ROPE
- PROPOSED CIVIL DESIGN
- EXISTING DESIGNATION BOUNDARY
- LINZ PROPERTY BOUNDARY
- PROPOSED WETLAND
- PROPOSED RIP-RAP
- PROPOSED STORMWATER TREATMENT DEV.
- PROPOSED STORMWATER RAIN GARDEN
- PROPOSED STORMWATER HEADWALL
- PROPOSED NOISE WALL

LEGEND: Existing Services Plan

- IGAS — EXISTING INTERMEDIATE PRESSURE GAS PIPE (VECTOR)
- SW — EXISTING STORMWATER PIPE
- W — EXISTING WATER PIPE (UP TO DN600)
- W — EXISTING WATER PIPE (ABOVE DN600)
- H — EXISTING FIRE HYDRANT
- M — EXISTING WATER METER
- EXISTING WATER VALVE
- WW — EXISTING WASTEWATER PIPE
- E-OH — EXISTING OVERHEAD POWER LINE (VECTOR)
- HV-V — EXISTING UNDERGROUND HV LINE (VECTOR)
- HV-T — EXISTING OVERHEAD HV LINE (TRANSPOWER)
- LV — EXISTING UNDERGROUND LV LINE (VECTOR)
- EXISTING TRANSPOWER PYLON
- EXISTING VECTOR TRANSFORMER/SUBSTATION
- EXISTING VECTOR PILLAR
- EXISTING VECTOR POWER POLE AND AUCKLAND TRANSPORT STREETLIGHT OUTREACH (WHERE APPLICABLE)
- EXISTING STREET LIGHT POLE
- CH — EXISTING TELECOM LINE (CHORUS)
- TC — EXISTING TELECOM LINE (TELSTRA)
- VF — EXISTING TELECOM LINE (VODAFONE)
- 2D — EXISTING TELECOM LINE (2 DEGREES)
- EXISTING TELECOM PIT
- EXISTING TELECOM CABINET
- EXISTING MONOPOLE WIRELESS COMMUNICATIONS TOWER
- EXISTING PROPOSED TO BE PROTECTED
- EXISTING PROPOSED TO BE RELOCATED

EXISTING SERVICES PLAN

Scale 1:1000m @ A1

This drawing is confidential and shall only be used for the purpose of this project. The signing of this title block confirms the design and drafting of this project have been prepared and checked in accordance with the AECOM quality assurance system to ISO 9001.

Last saved by: ARAMBULOEV(2025-11-18) Last Plotted: 2025-11-18
Filename: C:\PW\WORKING\AECOM_AU_NZ\DMS0813\a\60755376-SHT-UT-0104.DWG

CONSULTANT

AECOM Beca

AECOM New Zealand Ltd
NZ.B.N 9429032091335
www.aecom.com

CLIENT

NZ TRANSPORT AGENCY WAKA KOTAHI

PROJECT

Mill Road – Stage 1
Consenting Design
Roads of National Significance

REGISTRATION

FOR CONSENT

SCALE

0 25 50 m
1:1000

PROJECT MANAGEMENT INITIALS

SS	DG	DM
DESIGNER	CHECKED	APPROVED

PROJECT DATA

DATUM	AUK46	SURVEY	NZTM

ISSUE/REVISION

1	30.06.26	ISSUED FOR CONSENT
0	05.02.26	ISSUED FOR CONSENT
I/R	DATE	DESCRIPTION

PROJECT NUMBER

60755376


SHEET TITLE

Mill Road RoNS Stage 1 FTA
Existing Services Plan
Sheet 4


SHEET NUMBER

60755376-SHT-UT-0104

ISO A1 594mm x 841mm

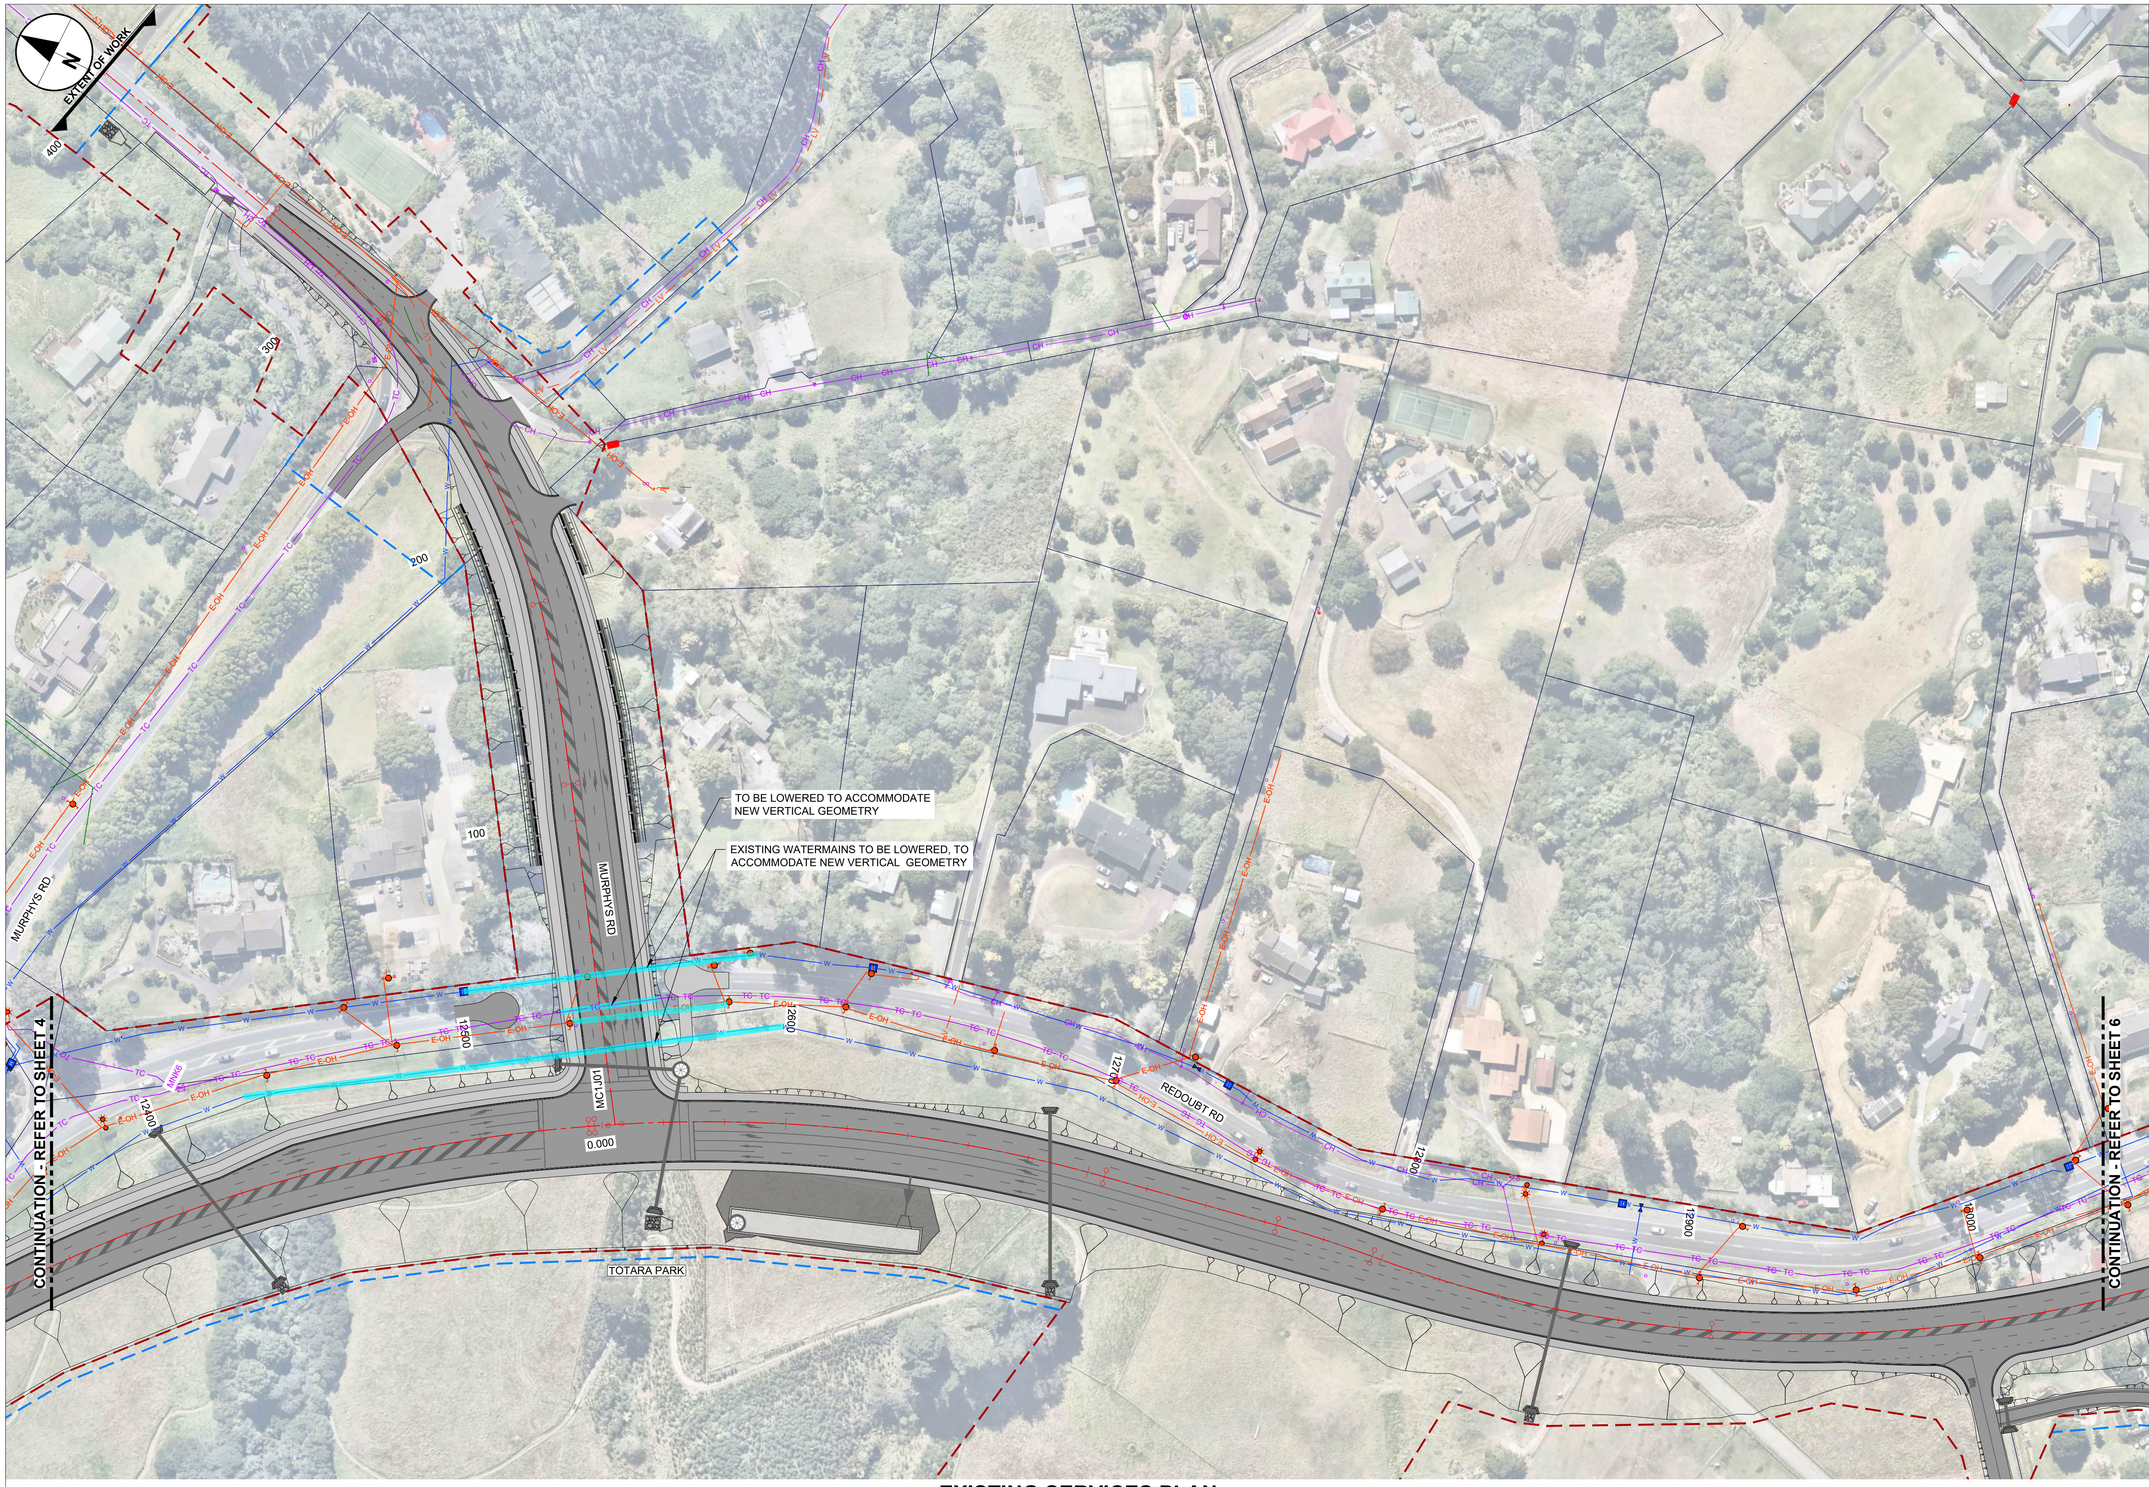

KEY PLAN

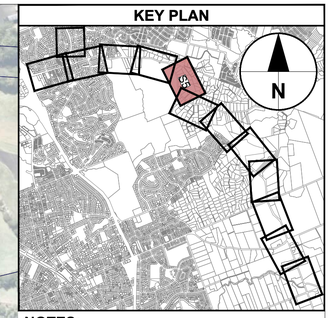

NOTES:

1. ASSESSMENT OF THE AUCKLAND COUNCIL'S EXISTING STORMWATER AND WASTEWATER SERVICES HAS NOT BEEN UNDERTAKEN FOR THE CONSENTING DESIGN PHASE. THE 2016 PRE-DETAILED DESIGN PHASE DATA-SET RELATED TO STORMWATER AND WASTEWATER SERVICES HAS BEEN ADOPTED AND IS SHOWN IN THIS DRAWING SET.
2. THIS DRAWING HAS BEEN COMPILED FROM INFORMATION PROVIDED BY INDIVIDUAL SERVICE AUTHORITIES. BEST ENDEAVOURS HAVE BEEN MADE TO FIND AND SHOW ALL SERVICES. THERE IS NO GUARANTEE ALL SERVICES ARE SHOWN. THE PROJECT TEAM ACCEPTS NO LIABILITY CAUSED BY ERRORS, OMISSIONS OR INACCURACIES OF THE SERVICES INFORMATION SHOWN.

LEGEND: General Arrangement Plan

- BERM
- FOOTPATH / SHARED USE PATH
- PROPOSED CARRIAGEWAY SURFACING
- PROPOSED BRIDGE STRUCTURE
- PROPOSED RETAINING WALL
- PROPOSED GUARDRAIL
- PROPOSED WIRE-ROPE
- PROPOSED CIVIL DESIGN
- EXISTING DESIGNATION BOUNDARY
- LINZ PROPERTY BOUNDARY
- PROPOSED WETLAND
- PROPOSED RIP-RAP
- PROPOSED STORMWATER TREATMENT DEV.
- PROPOSED STORMWATER RAIN GARDEN
- PROPOSED STORMWATER HEADWALL
- PROPOSED NOISE WALL

LEGEND: Existing Services Plan

- IGAS — EXISTING INTERMEDIATE PRESSURE GAS PIPE (VECTOR)
- SW — EXISTING STORMWATER PIPE
- W — EXISTING WATER PIPE (UP TO DN600)
- W — EXISTING WATER PIPE (ABOVE DN600)
- H — EXISTING FIRE HYDRANT
- M — EXISTING WATER METER
- EXISTING WATER VALVE
- WW — EXISTING WASTEWATER PIPE
- E-OH — EXISTING OVERHEAD POWER LINE (VECTOR)
- HV-V — EXISTING UNDERGROUND HV LINE (VECTOR)
- HV-T — EXISTING OVERHEAD HV LINE (TRANSPOWER)
- LV — EXISTING UNDERGROUND LV LINE (VECTOR)
- EXISTING TRANSPOWER PYLON
- EXISTING VECTOR TRANSFORMER/SUBSTATION
- EXISTING VECTOR PILLAR
- EXISTING VECTOR POWER POLE AND AUCKLAND TRANSPORT STREETLIGHT OUTREACH (WHERE APPLICABLE)
- EXISTING STREET LIGHT POLE
- CH — EXISTING TELECOM LINE (CHORUS)
- TC — EXISTING TELECOM LINE (TELSTRA)
- VF — EXISTING TELECOM LINE (VODAFONE)
- 2D — EXISTING TELECOM LINE (2 DEGREES)
- EXISTING TELECOM PIT
- EXISTING TELECOM CABINET
- EXISTING MONOPOLE WIRELESS COMMUNICATIONS TOWER
- EXISTING PROPOSED TO BE PROTECTED
- EXISTING PROPOSED TO BE RELOCATED

EXISTING SERVICES PLAN

Scale 1:1000m @ A1

This drawing is confidential and shall only be used for the purpose of this project. The signing of this title block confirms the design and drafting of this project have been prepared and checked in accordance with the AECOM quality assurance system to ISO 9001.

CONSULTANT

AECOM New Zealand Ltd
NZ.B.N 9429032091335
www.aecom.com

CLIENT

NZ TRANSPORT AGENCY WAKA KOTAHI

PROJECT

Mill Road – Stage 1
Consenting Design
Roads of National Significance

REGISTRATION

FOR CONSENT

SCALE

0 25 50 m
1:1000

PROJECT MANAGEMENT INITIALS

SS	DG	DM
DESIGNER	CHECKED	APPROVED

PROJECT DATA

DATUM	AUK46	SURVEY	NZTM

ISSUE/REVISION

1	30.06.26	ISSUED FOR CONSENT
0	05.02.26	ISSUED FOR CONSENT
I/R	DATE	DESCRIPTION

PROJECT NUMBER

60755376

SHEET TITLE

Mill Road RoNS Stage 1 FTA
Existing Services Plan
Sheet 5

SHEET NUMBER


60755376-SHT-UT-0105

Last saved by: ARAMBULOEV(2025-11-18) Last Plotted: 2025-11-18
Filename: C:\PWWORKING\AECOM_AU_NZDMS\80134\60755376-SHT-UT-0105.DWG

ISO A1 594mm x 841mm



KEY PLAN

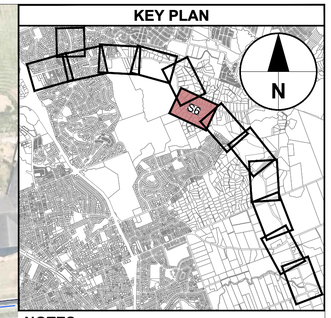

NOTES:

1. ASSESSMENT OF THE AUCKLAND COUNCIL'S EXISTING STORMWATER AND WASTEWATER SERVICES HAS NOT BEEN UNDERTAKEN FOR THE CONSENTING DESIGN PHASE. THE 2016 PRE-DETAILED DESIGN PHASE DATA-SET RELATED TO STORMWATER AND WASTEWATER SERVICES HAS BEEN ADOPTED AND IS SHOWN IN THIS DRAWING SET.
2. THIS DRAWING HAS BEEN COMPILED FROM INFORMATION PROVIDED BY INDIVIDUAL SERVICE AUTHORITIES. BEST ENDEAVOURS HAVE BEEN MADE TO FIND AND SHOW ALL SERVICES. THERE IS NO GUARANTEE ALL SERVICES ARE SHOWN. THE PROJECT TEAM ACCEPTS NO LIABILITY CAUSED BY ERRORS, OMISSIONS OR INACCURACIES OF THE SERVICES INFORMATION SHOWN.

LEGEND: General Arrangement Plan

- BERM
- FOOTPATH / SHARED USE PATH
- PROPOSED CARRIAGEWAY SURFACING
- PROPOSED BRIDGE STRUCTURE
- PROPOSED RETAINING WALL
- PROPOSED GUARDRAIL
- PROPOSED WIRE-ROPE
- PROPOSED CIVIL DESIGN
- EXISTING DESIGNATION BOUNDARY
- LINZ PROPERTY BOUNDARY
- PROPOSED WETLAND
- PROPOSED RIP-RAP
- PROPOSED STORMWATER TREATMENT DEV.
- PROPOSED STORMWATER RAIN GARDEN
- PROPOSED STORMWATER HEADWALL
- PROPOSED NOISE WALL

LEGEND: Existing Services Plan

- EXISTING INTERMEDIATE PRESSURE GAS PIPE (VECTOR)
- EXISTING STORMWATER PIPE
- EXISTING WATER PIPE (UP TO DN600)
- EXISTING WATER PIPE (ABOVE DN600)
- EXISTING FIRE HYDRANT
- EXISTING WATER METER
- EXISTING WATER VALVE
- EXISTING WASTEWATER PIPE
- EXISTING OVERHEAD POWER LINE (VECTOR)
- EXISTING UNDERGROUND HV LINE (VECTOR)
- EXISTING OVERHEAD HV LINE (TRANSPOWER)
- EXISTING UNDERGROUND LV LINE (VECTOR)
- EXISTING TRANSPOWER PYLON
- EXISTING VECTOR TRANSFORMER/SUBSTATION
- EXISTING VECTOR PILLAR
- EXISTING VECTOR POWER POLE AND AUCKLAND TRANSPORT STREETLIGHT OUTREACH (WHERE APPLICABLE)
- EXISTING STREET LIGHT POLE
- EXISTING TELECOM LINE (CHORUS)
- EXISTING TELECOM LINE (TELSTRA)
- EXISTING TELECOM LINE (VODAFONE)
- EXISTING TELECOM LINE (2 DEGREES)
- EXISTING TELECOM PIT
- EXISTING TELECOM CABINET
- EXISTING MONOPOLE WIRELESS COMMUNICATIONS TOWER
- EXISTING PROPOSED TO BE PROTECTED
- EXISTING PROPOSED TO BE RELOCATED

EXISTING SERVICES PLAN

Scale 1:1000m @ A1

This drawing is confidential and shall only be used for the purpose of this project. The signing of this title block confirms the design and drafting of this project have been prepared and checked in accordance with the AECOM quality assurance system to ISO 9001.

CONSULTANT

AECOM Beca

AECOM New Zealand Ltd
NZ.B.N 9429032091335
www.aecom.com

CLIENT

NZ TRANSPORT AGENCY WAKA KOTAHI

PROJECT

Mill Road – Stage 1
Consenting Design
Roads of National Significance

REGISTRATION

FOR CONSENT

SCALE

0 25 50 m
1:1000

PROJECT MANAGEMENT INITIALS

SS	DG	DM
DESIGNER	CHECKED	APPROVED

PROJECT DATA

DATUM	AUK46	SURVEY	NZTM

ISSUE/REVISION

1	30.06.26	ISSUED FOR CONSENT
0	05.02.26	ISSUED FOR CONSENT
I/R	DATE	DESCRIPTION

PROJECT NUMBER

60755376

SHEET TITLE


Mill Road RoNS Stage 1 FTA
Existing Services Plan
Sheet 6

SHEET NUMBER


60755376-SHT-UT-0106

Last saved by: ARAMBULOEV(2025-11-18) Last Plotted: 2025-11-18
Filename: C:\PWWORKING\AECOM_AU_NZ\DMS08134\60755376-SHT-UT-0106.DWG

ISO A1 594mm x 841mm

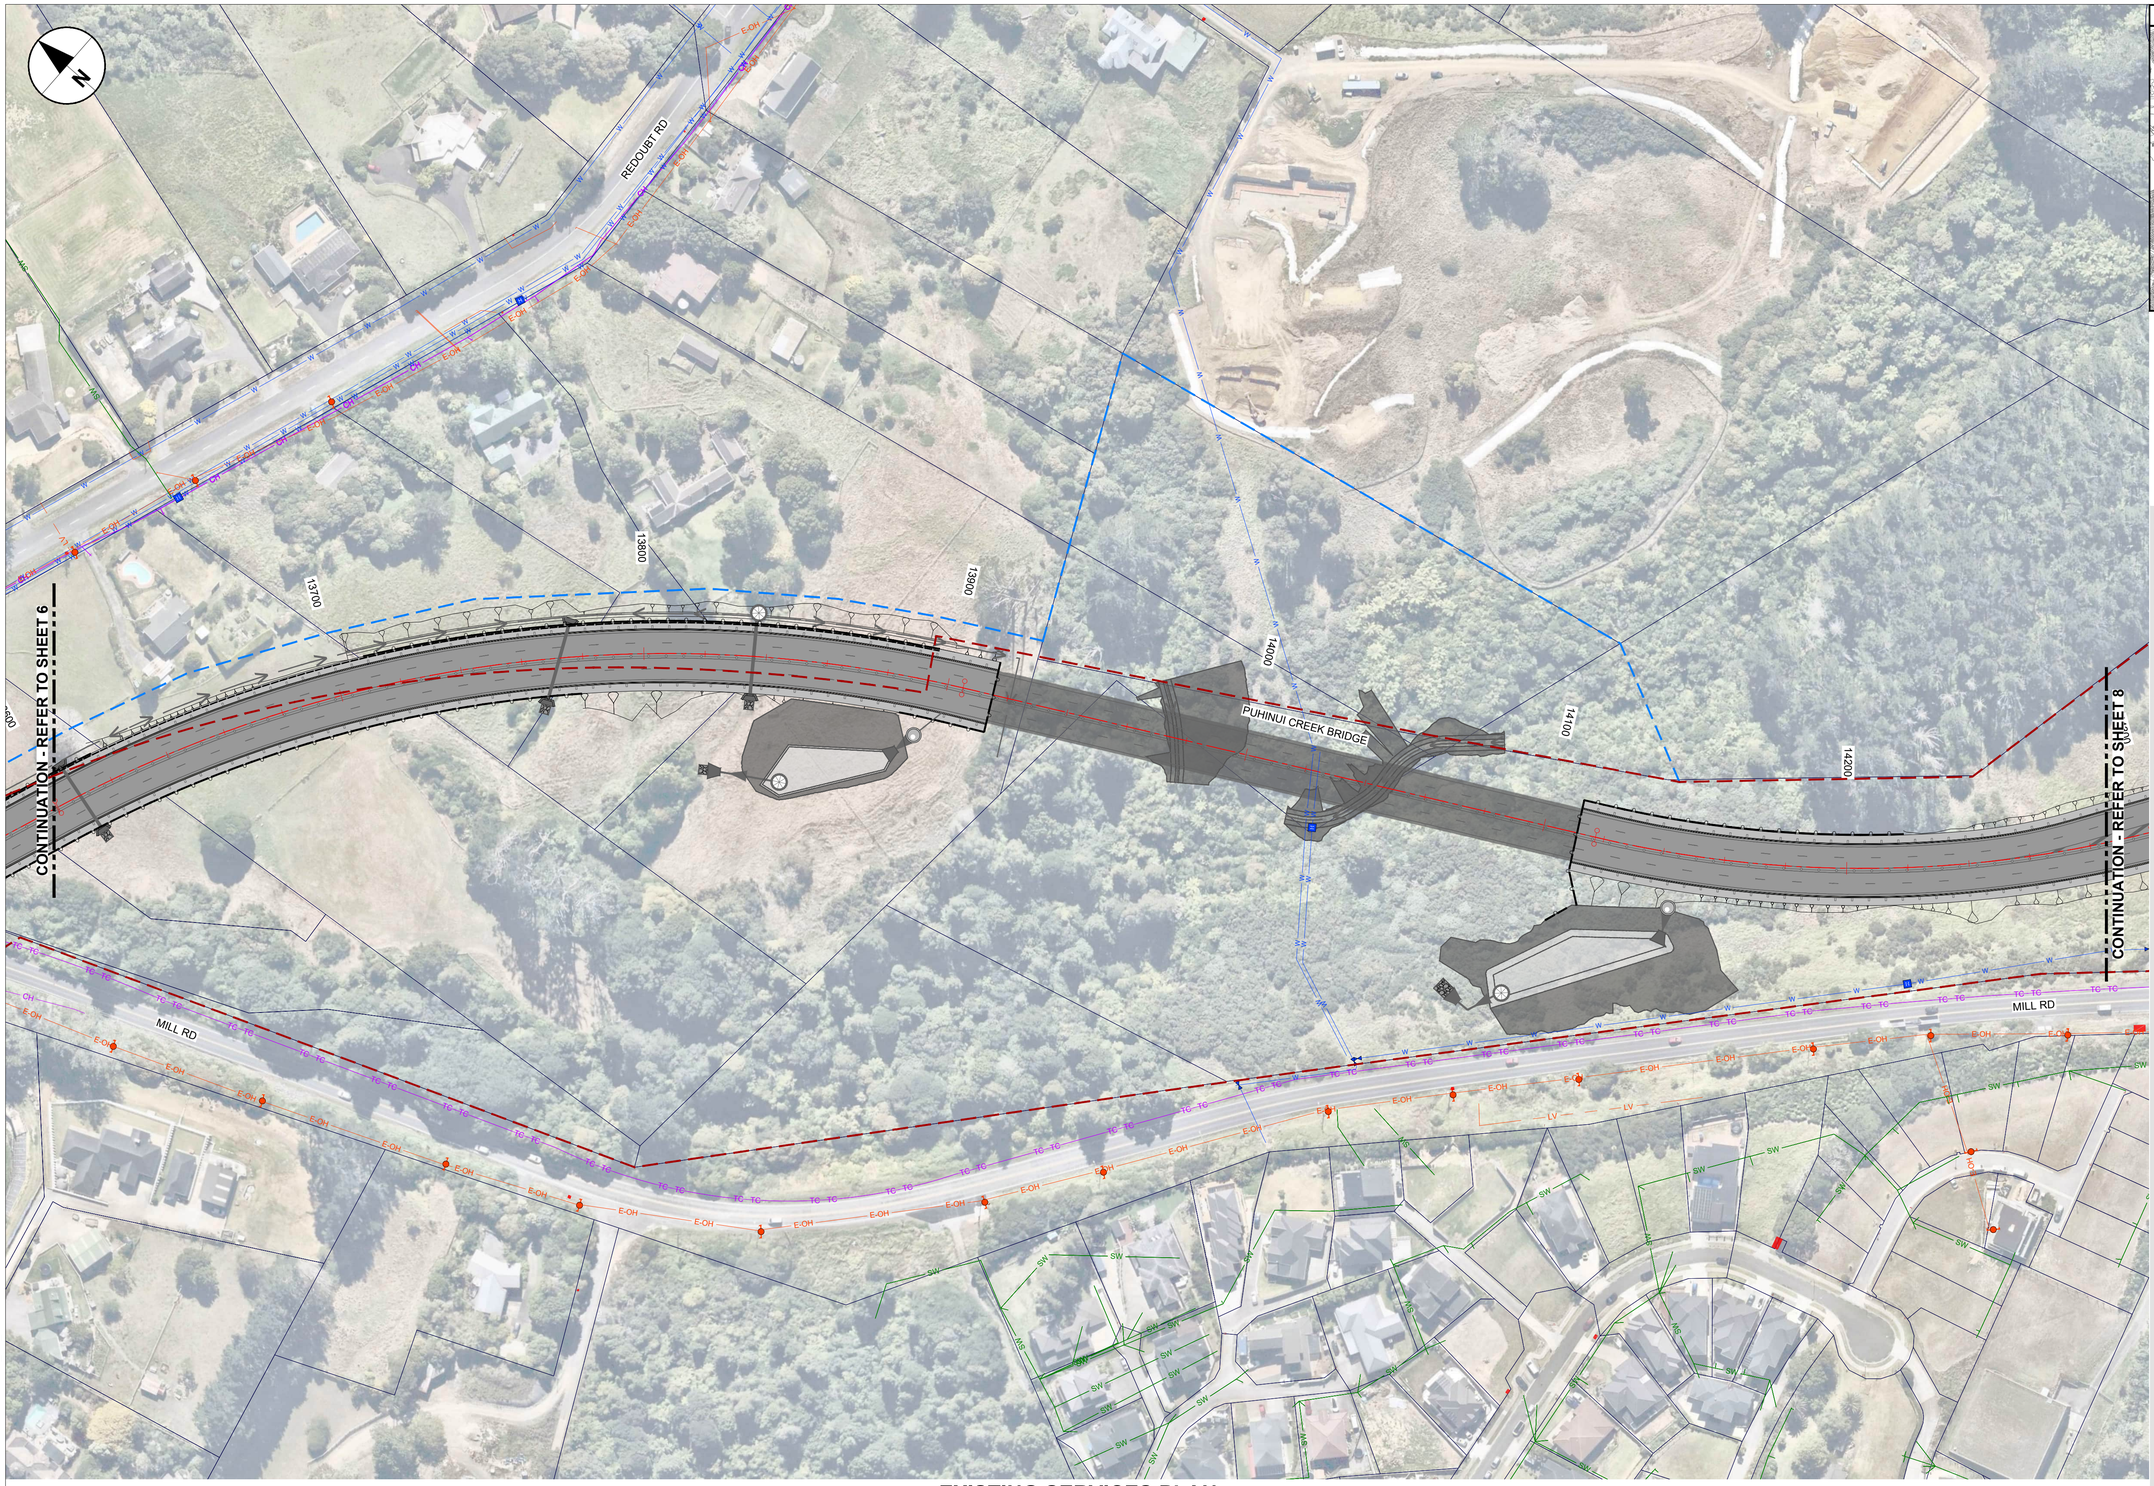

KEY PLAN

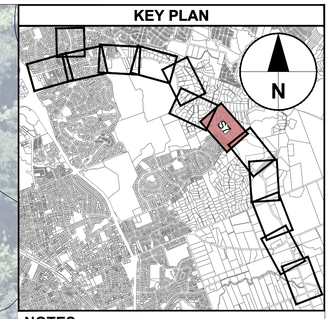

NOTES:

1. ASSESSMENT OF THE AUCKLAND COUNCIL'S EXISTING STORMWATER AND WASTEWATER SERVICES HAS NOT BEEN UNDERTAKEN FOR THE CONSENTING DESIGN PHASE. THE 2016 PRE-DETAILED DESIGN PHASE DATA-SET RELATED TO STORMWATER AND WASTEWATER SERVICES HAS BEEN ADOPTED AND IS SHOWN IN THIS DRAWING SET.
2. THIS DRAWING HAS BEEN COMPILED FROM INFORMATION PROVIDED BY INDIVIDUAL SERVICE AUTHORITIES. BEST ENDEAVOURS HAVE BEEN MADE TO FIND AND SHOW ALL SERVICES. THERE IS NO GUARANTEE ALL SERVICES ARE SHOWN. THE PROJECT TEAM ACCEPTS NO LIABILITY CAUSED BY ERRORS, OMISSIONS OR INACCURACIES OF THE SERVICES INFORMATION SHOWN.

LEGEND: General Arrangement Plan

- BERM
- FOOTPATH / SHARED USE PATH
- PROPOSED CARRIAGEWAY SURFACING
- PROPOSED BRIDGE STRUCTURE
- PROPOSED RETAINING WALL
- PROPOSED GUARDRAIL
- PROPOSED WIRE-ROPE
- PROPOSED CIVIL DESIGN
- EXISTING DESIGNATION BOUNDARY
- LINZ PROPERTY BOUNDARY
- PROPOSED WETLAND
- PROPOSED RIP-RAP
- PROPOSED STORMWATER TREATMENT DEV.
- PROPOSED STORMWATER RAIN GARDEN
- PROPOSED STORMWATER HEADWALL
- PROPOSED NOISE WALL

LEGEND: Existing Services Plan

- IGAS — EXISTING INTERMEDIATE PRESSURE GAS PIPE (VECTOR)
- SW — EXISTING STORMWATER PIPE
- W — EXISTING WATER PIPE (UP TO DN600)
- W — EXISTING WATER PIPE (ABOVE DN600)
- H — EXISTING FIRE HYDRANT
- M — EXISTING WATER METER
- EXISTING WATER VALVE
- WW — EXISTING WASTEWATER PIPE
- E-OH — EXISTING OVERHEAD POWER LINE (VECTOR)
- HV-V — EXISTING UNDERGROUND HV LINE (VECTOR)
- HV-T — EXISTING OVERHEAD HV LINE (TRANSPOWER)
- LV — EXISTING UNDERGROUND LV LINE (VECTOR)
- EXISTING TRANSPOWER PYLON
- EXISTING VECTOR TRANSFORMER/SUBSTATION
- EXISTING VECTOR PILLAR
- EXISTING VECTOR POWER POLE AND AUCKLAND TRANSPORT STREETLIGHT OUTREACH (WHERE APPLICABLE)
- EXISTING STREET LIGHT POLE
- CH — EXISTING TELECOM LINE (CHORUS)
- TC — EXISTING TELECOM LINE (TELSTRA)
- VF — EXISTING TELECOM LINE (VODAFONE)
- 2D — EXISTING TELECOM LINE (2 DEGREES)
- EXISTING TELECOM PIT
- EXISTING TELECOM CABINET
- EXISTING MONOPOLE WIRELESS COMMUNICATIONS TOWER
- EXISTING PROPOSED TO BE PROTECTED
- EXISTING PROPOSED TO BE RELOCATED

EXISTING SERVICES PLAN

Scale 1:1000m @ A1

This drawing is confidential and shall only be used for the purpose of this project. The signing of this title block confirms the design and drafting of this project have been prepared and checked in accordance with the AECOM quality assurance system to ISO 9001.

Last saved by: MARK.BRADLEY21(2025-11-19) Last Plotted: 2025-11-19
Filename: C:\PWWORKING\AECOM_AU_NZDMS\68134\60755376-SHT-UT-0107.DWG

CONSULTANT

AECOM New Zealand Ltd
NZ.B.N 9429032091335
www.aecom.com

CLIENT

NZ TRANSPORT AGENCY WAKA KOTAHI

PROJECT

Mill Road – Stage 1
Consenting Design
Roads of National Significance

REGISTRATION

FOR CONSENT

SCALE

0 25 50 m
1:1000

PROJECT MANAGEMENT INITIALS

SS	DG	DM
DESIGNER	CHECKED	APPROVED

PROJECT DATA

DATUM	AUK46	SURVEY	NZTM

ISSUE/REVISION

I/R	DATE	DESCRIPTION
1	30.06.26	ISSUED FOR CONSENT
0	05.02.26	ISSUED FOR CONSENT

PROJECT NUMBER

60755376


SHEET TITLE

Mill Road RoNS Stage 1 FTA
Existing Services Plan
Sheet 7


SHEET NUMBER

60755376-SHT-UT-0107

ISO A1 594mm x 841mm

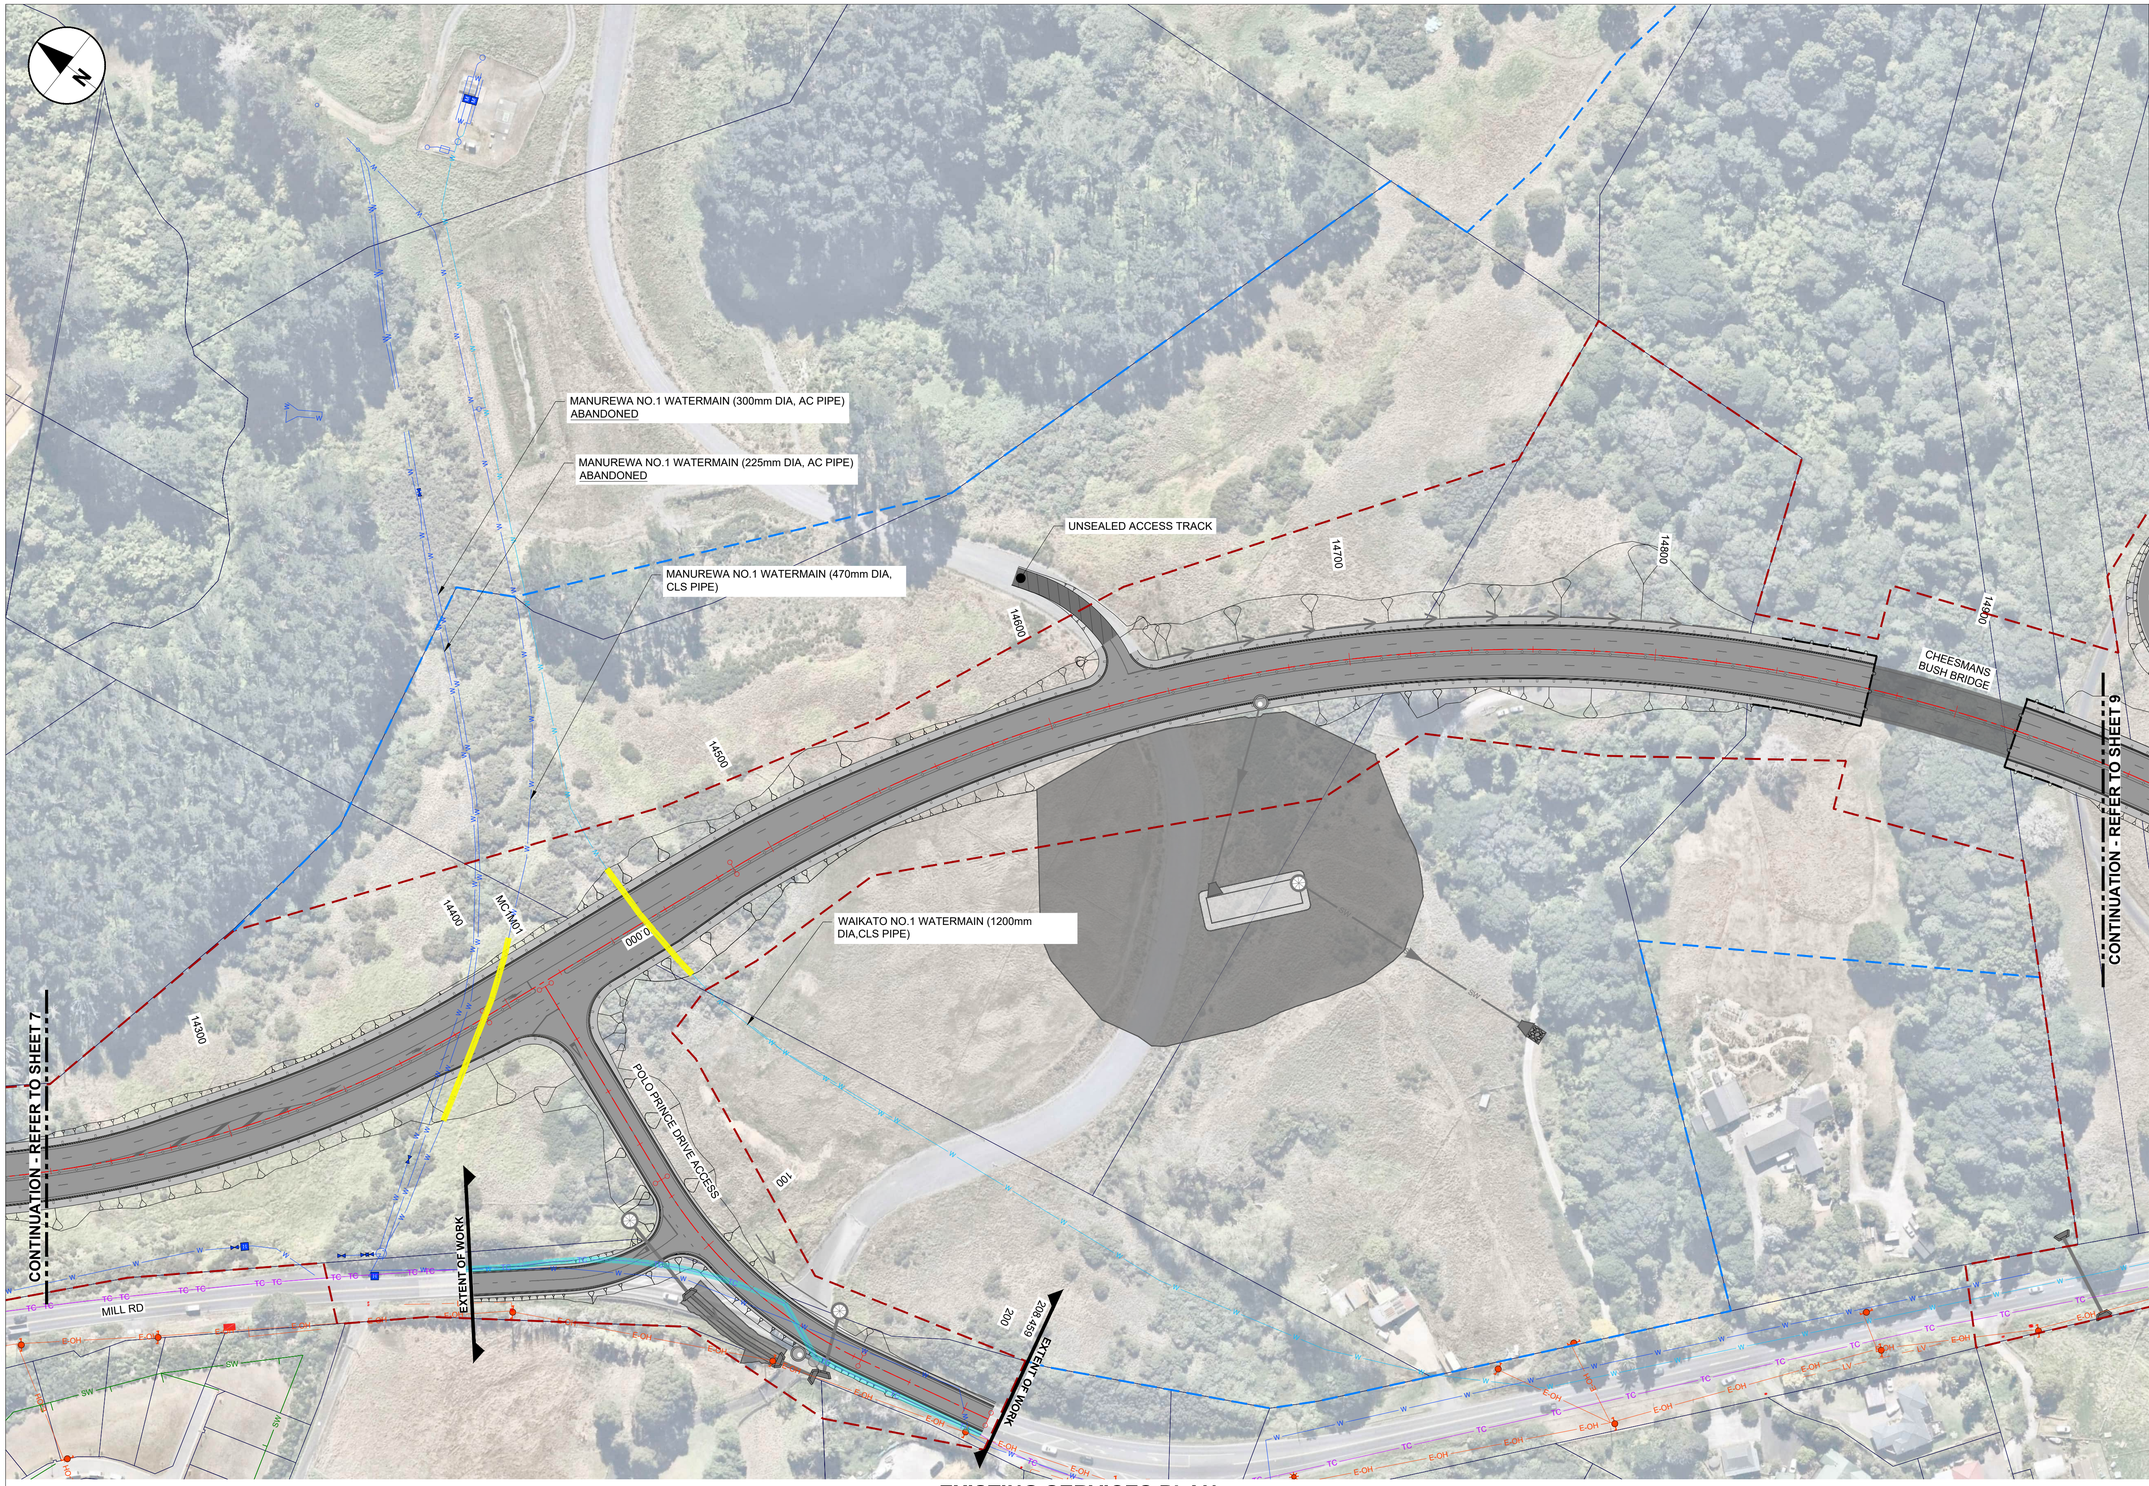

KEY PLAN

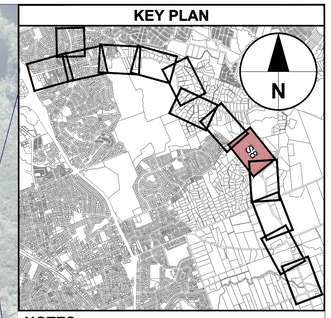

NOTES:

1. ASSESSMENT OF THE AUCKLAND COUNCIL'S EXISTING STORMWATER AND WASTEWATER SERVICES HAS NOT BEEN UNDERTAKEN FOR THE CONSENTING DESIGN PHASE. THE 2016 PRE-DETAILED DESIGN PHASE DATA-SET RELATED TO STORMWATER AND WASTEWATER SERVICES HAS BEEN ADOPTED AND IS SHOWN IN THIS DRAWING SET.
2. THIS DRAWING HAS BEEN COMPILED FROM INFORMATION PROVIDED BY INDIVIDUAL SERVICE AUTHORITIES. BEST ENDEAVOURS HAVE BEEN MADE TO FIND AND SHOW ALL SERVICES. THERE IS NO GUARANTEE ALL SERVICES ARE SHOWN. THE PROJECT TEAM ACCEPTS NO LIABILITY CAUSED BY ERRORS, OMISSIONS OR INACCURACIES OF THE SERVICES INFORMATION SHOWN.

LEGEND: General Arrangement Plan

- BERM
- FOOTPATH / SHARED USE PATH
- PROPOSED CARRIAGEWAY SURFACING
- PROPOSED BRIDGE STRUCTURE
- PROPOSED RETAINING WALL
- PROPOSED GUARDRAIL
- PROPOSED WIRE-ROPE
- PROPOSED CIVIL DESIGN
- EXISTING DESIGNATION BOUNDARY
- LINZ PROPERTY BOUNDARY
- PROPOSED WETLAND
- PROPOSED RIP-RAP
- PROPOSED STORMWATER TREATMENT DEV.
- PROPOSED STORMWATER RAIN GARDEN
- PROPOSED STORMWATER HEADWALL
- PROPOSED NOISE WALL

LEGEND: Existing Services Plan

- IGAS — EXISTING INTERMEDIATE PRESSURE GAS PIPE (VECTOR)
- SW — EXISTING STORMWATER PIPE
- W — EXISTING WATER PIPE (UP TO DN600)
- W — EXISTING WATER PIPE (ABOVE DN600)
- H — EXISTING FIRE HYDRANT
- M — EXISTING WATER METER
- EXISTING WATER VALVE
- WW — EXISTING WASTEWATER PIPE
- E-OH — EXISTING OVERHEAD POWER LINE (VECTOR)
- HV-V — EXISTING UNDERGROUND HV LINE (VECTOR)
- HV-T — EXISTING OVERHEAD HV LINE (TRANSPOWER)
- LV — EXISTING UNDERGROUND LV LINE (VECTOR)
- EXISTING TRANSPOWER PYLON
- EXISTING VECTOR TRANSFORMER/SUBSTATION
- EXISTING VECTOR PILLAR
- EXISTING VECTOR POWER POLE AND AUCKLAND TRANSPORT STREETLIGHT OUTREACH (WHERE APPLICABLE)
- EXISTING STREET LIGHT POLE
- CH — EXISTING TELECOM LINE (CHORUS)
- TC — EXISTING TELECOM LINE (TELSTRA)
- VF — EXISTING TELECOM LINE (VODAFONE)
- 2D — EXISTING TELECOM LINE (2 DEGREES)
- EXISTING TELECOM PIT
- EXISTING TELECOM CABINET
- EXISTING MONOPOLE WIRELESS COMMUNICATIONS TOWER
- EXISTING PROPOSED TO BE PROTECTED
- EXISTING PROPOSED TO BE RELOCATED

EXISTING SERVICES PLAN

Scale 1:1000m @ A1

This drawing is confidential and shall only be used for the purpose of this project. The signing of this title block confirms the design and drafting of this project have been prepared and checked in accordance with the AECOM quality assurance system to ISO 9001.

Last saved by: MARK.BRADLEY21(2026-01-28) Last Plotted: 2026-01-28
Filename: C:\PWWORKING\AECOM_AU_NZDMS\80134\60755376-SHT-UT-0108.DWG

CONSULTANT

AECOM New Zealand Ltd
NZ.B.N 9429032091335
www.aecom.com

CLIENT

NZ TRANSPORT AGENCY WAKA KOTAHI

PROJECT

Mill Road – Stage 1
Consenting Design
Roads of National Significance

REGISTRATION

FOR CONSENT

SCALE

0 25 50 m
1:1000

PROJECT MANAGEMENT INITIALS

SS	DG	DM
DESIGNER	CHECKED	APPROVED

PROJECT DATA

DATUM	AUK46	SURVEY	NZTM

ISSUE/REVISION

I/R	DATE	DESCRIPTION
1	30.06.26	ISSUED FOR CONSENT
0	05.02.26	ISSUED FOR CONSENT

PROJECT NUMBER

60755376


SHEET TITLE

Mill Road RoNS Stage 1 FTA
Existing Services Plan
Sheet 8


SHEET NUMBER

60755376-SHT-UT-0108

ISO A1 594mm x 841mm

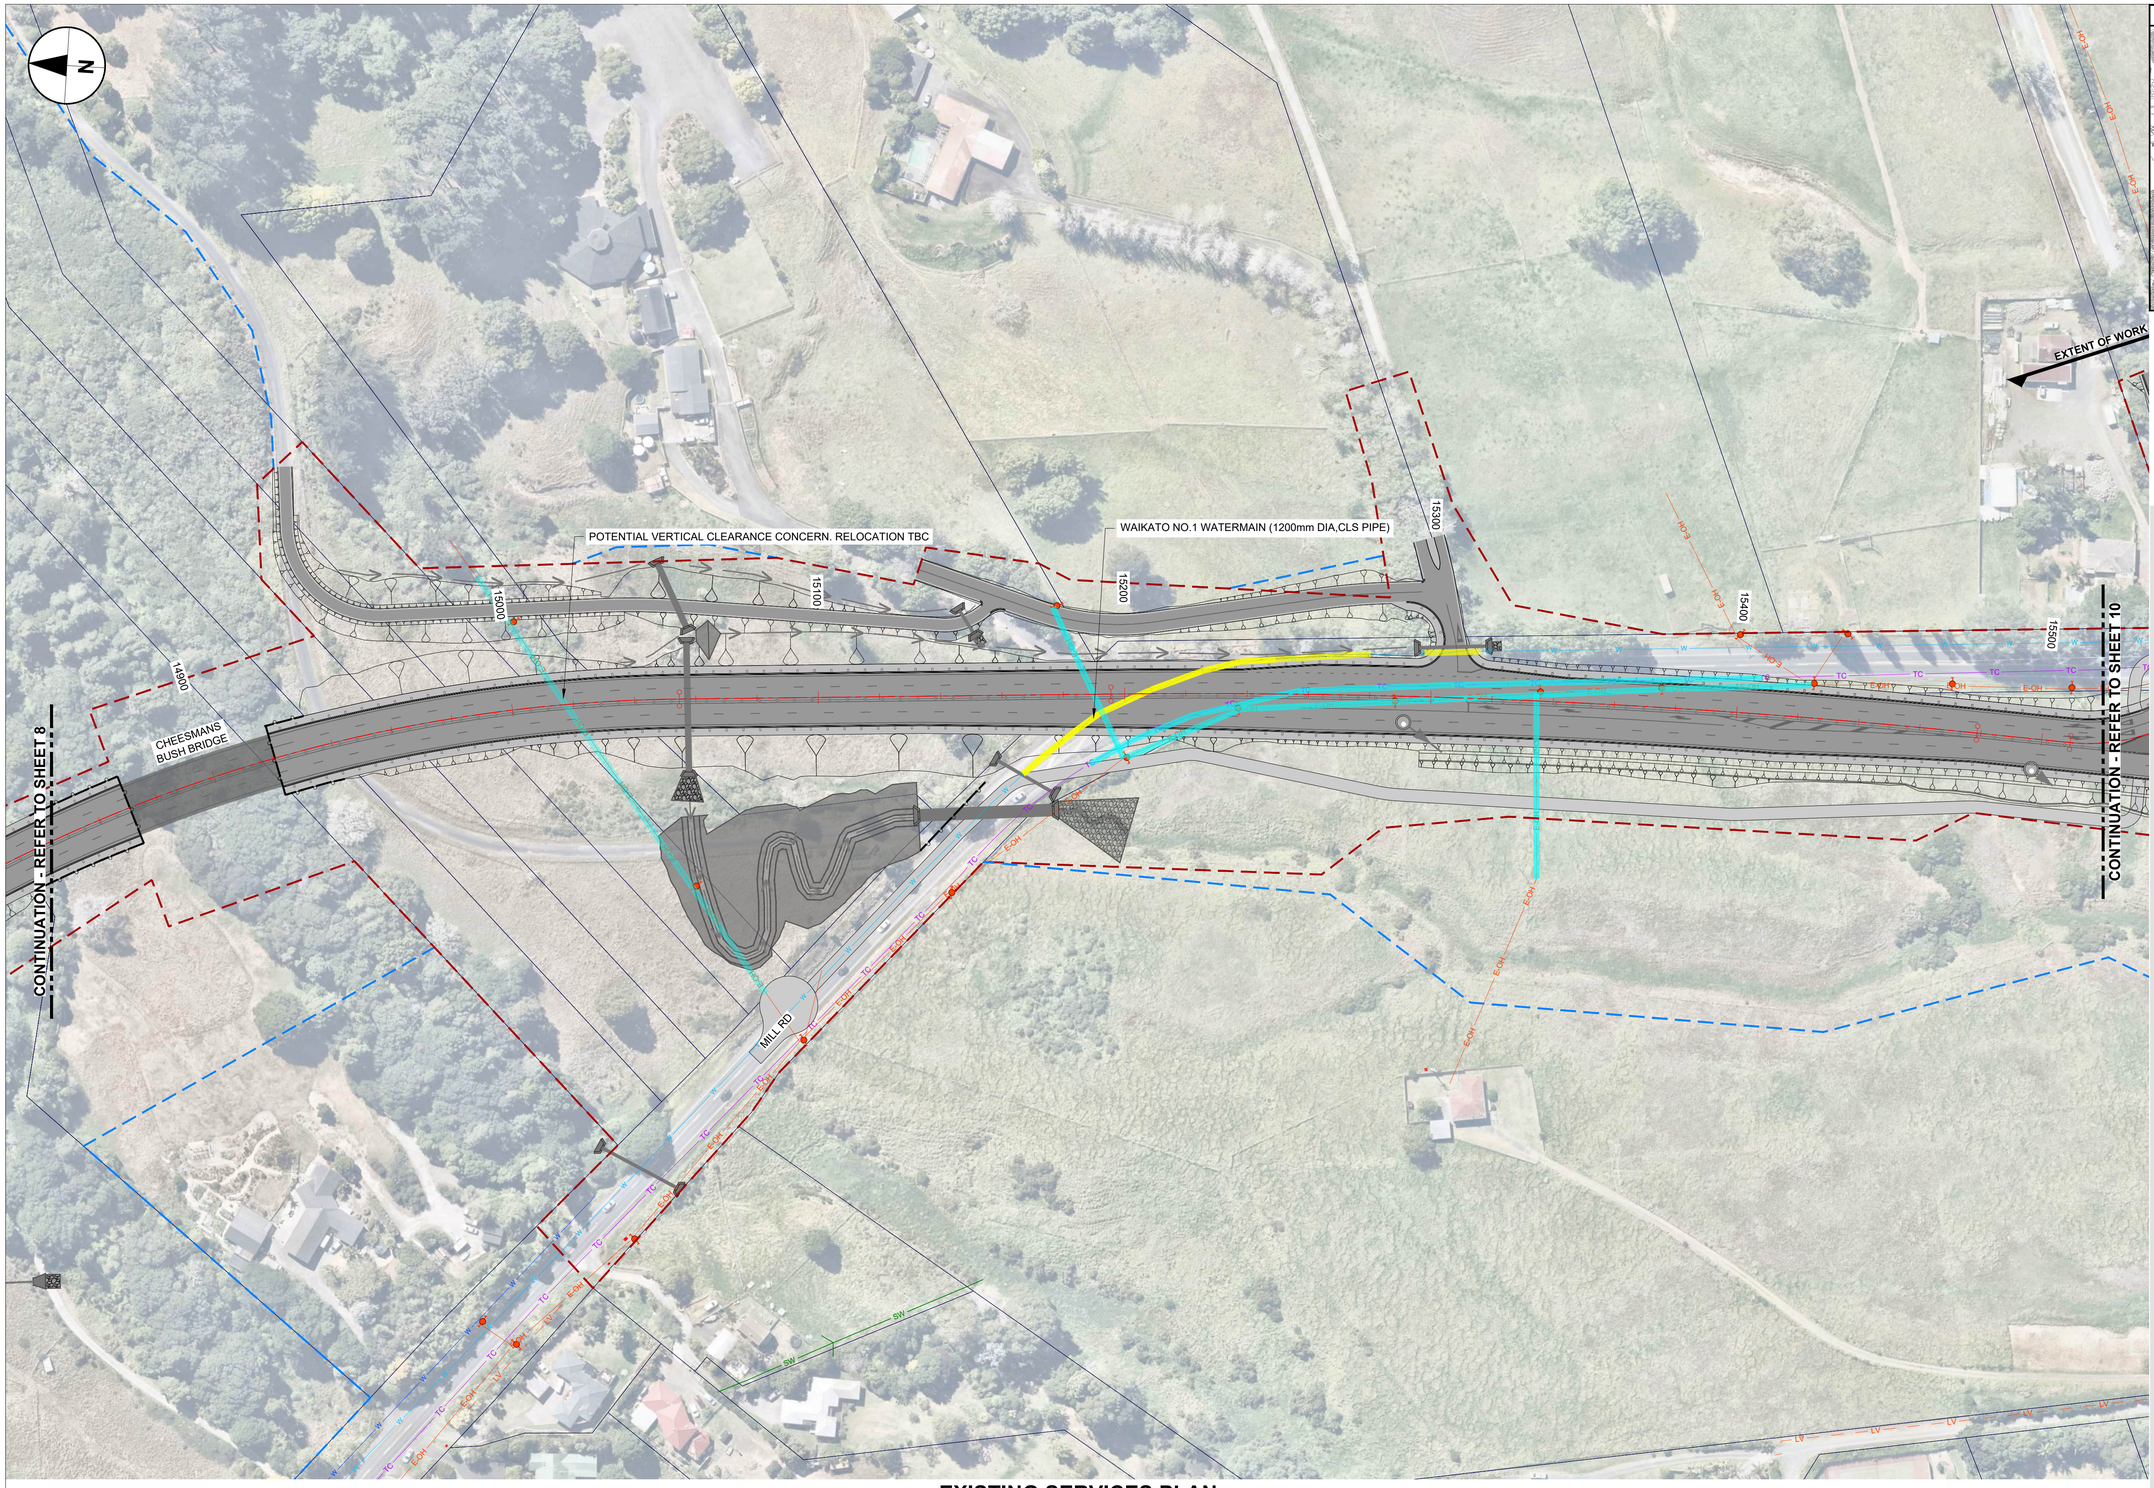

KEY PLAN

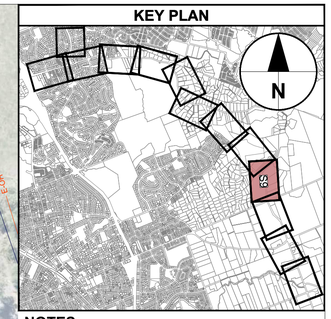

NOTES:

1. ASSESSMENT OF THE AUCKLAND COUNCIL'S EXISTING STORMWATER AND WASTEWATER SERVICES HAS NOT BEEN UNDERTAKEN FOR THE CONSENTING DESIGN PHASE. THE 2016 PRE-DETAILED DESIGN PHASE DATA-SET RELATED TO STORMWATER AND WASTEWATER SERVICES HAS BEEN ADOPTED AND IS SHOWN IN THIS DRAWING SET.
2. THIS DRAWING HAS BEEN COMPILED FROM INFORMATION PROVIDED BY INDIVIDUAL SERVICE AUTHORITIES. BEST ENDEAVOURS HAVE BEEN MADE TO FIND AND SHOW ALL SERVICES. THERE IS NO GUARANTEE ALL SERVICES ARE SHOWN. THE PROJECT TEAM ACCEPTS NO LIABILITY CAUSED BY ERRORS, OMISSIONS OR INACCURACIES OF THE SERVICES INFORMATION SHOWN.

LEGEND: General Arrangement Plan

- BERM
- FOOTPATH / SHARED USE PATH
- PROPOSED CARRIAGEWAY SURFACING
- PROPOSED BRIDGE STRUCTURE
- PROPOSED RETAINING WALL
- PROPOSED GUARDRAIL
- PROPOSED WIRE-ROPE
- PROPOSED CIVIL DESIGN
- EXISTING DESIGNATION BOUNDARY
- LINZ PROPERTY BOUNDARY
- PROPOSED WETLAND
- PROPOSED RIP-RAP
- PROPOSED STORMWATER TREATMENT DEV.
- PROPOSED STORMWATER RAIN GARDEN
- PROPOSED STORMWATER HEADWALL
- PROPOSED NOISE WALL

LEGEND: Existing Services Plan

- IGAS — EXISTING INTERMEDIATE PRESSURE GAS PIPE (VECTOR)
- SW — EXISTING STORMWATER PIPE
- W — EXISTING WATER PIPE (UP TO DN600)
- W — EXISTING WATER PIPE (ABOVE DN600)
- H — EXISTING FIRE HYDRANT
- M — EXISTING WATER METER
- EXISTING WATER VALVE
- WW — EXISTING WASTEWATER PIPE
- E-OH — EXISTING OVERHEAD POWER LINE (VECTOR)
- HV-V — EXISTING UNDERGROUND HV LINE (VECTOR)
- HV-T — EXISTING OVERHEAD HV LINE (TRANSPOWER)
- LV — EXISTING UNDERGROUND LV LINE (VECTOR)
- EXISTING TRANSPOWER PYLON
- EXISTING VECTOR TRANSFORMER/SUBSTATION
- EXISTING VECTOR PILLAR
- EXISTING VECTOR POWER POLE AND AUCKLAND TRANSPORT STREETLIGHT OUTREACH (WHERE APPLICABLE)
- EXISTING STREET LIGHT POLE
- CH — EXISTING TELECOM LINE (CHORUS)
- TC — EXISTING TELECOM LINE (TELSTRA)
- VF — EXISTING TELECOM LINE (VODAFONE)
- 2D — EXISTING TELECOM LINE (2 DEGREES)
- EXISTING TELECOM PIT
- EXISTING TELECOM CABINET
- EXISTING MONOPOLE WIRELESS COMMUNICATIONS TOWER
- EXISTING PROPOSED TO BE PROTECTED
- EXISTING PROPOSED TO BE RELOCATED

EXISTING SERVICES PLAN

Scale 1:1000m @ A1

This drawing is confidential and shall only be used for the purpose of this project. The signing of this title block confirms the design and drafting of this project have been prepared and checked in accordance with the AECOM quality assurance system to ISO 9001.

Last saved by: MARK.BRADLEY21(2026-01-28) Last Plotted: 2026-01-28
Filename: C:\PWWORKING\AECOM_AU_NZDMS08134\60755376-SHT-UT-0109.DWG

CONSULTANT

AECOM Beca

AECOM New Zealand Ltd
NZ.B.N 9429032091335
www.aecom.com

CLIENT

NZ TRANSPORT AGENCY WAKA KOTAHI

PROJECT

Mill Road – Stage 1
Consenting Design
Roads of National Significance

REGISTRATION

FOR CONSENT

SCALE

0 25 50 m
1:1000

PROJECT MANAGEMENT INITIALS

SS	DG	DM
DESIGNER	CHECKED	APPROVED

PROJECT DATA

DATUM	AUK46	SURVEY	NZTM

ISSUE/REVISION

1	30.06.26	ISSUED FOR CONSENT
0	05.02.26	ISSUED FOR CONSENT
I/R	DATE	DESCRIPTION

PROJECT NUMBER

60755376


SHEET TITLE

Mill Road RoNS Stage 1 FTA
Existing Services Plan
Sheet 9


SHEET NUMBER

60755376-SHT-UT-0109

ISO A1 594mm x 841mm

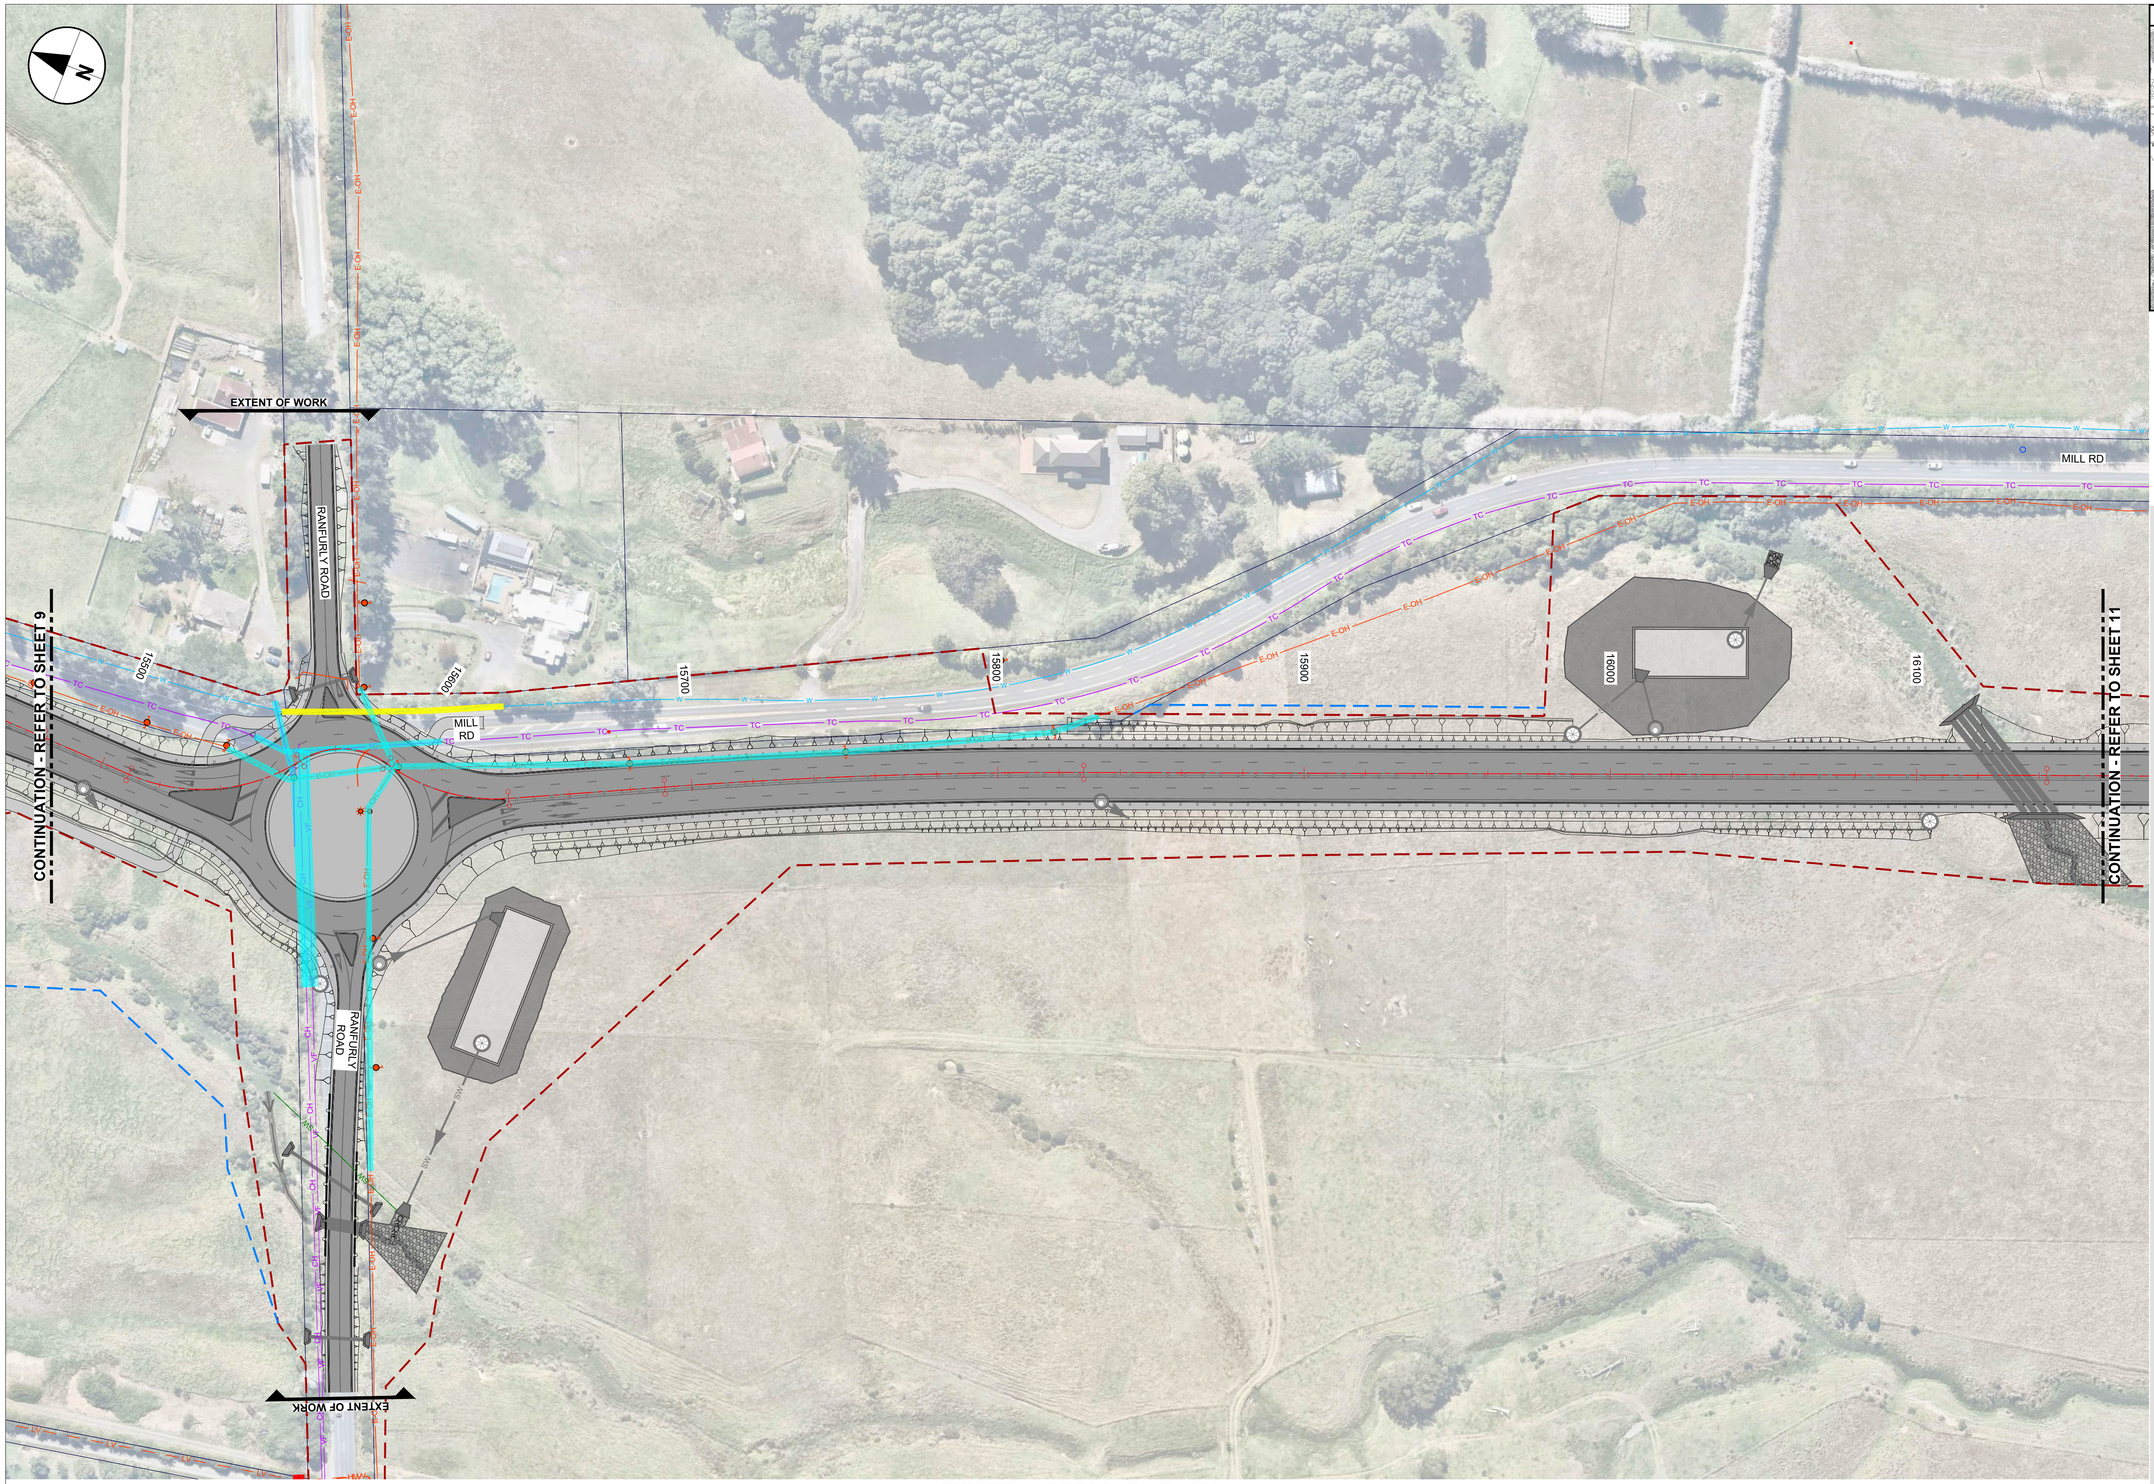

KEY PLAN

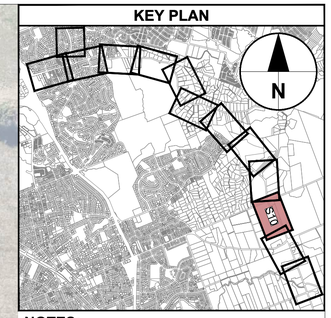

NOTES:

1. ASSESSMENT OF THE AUCKLAND COUNCIL'S EXISTING STORMWATER AND WASTEWATER SERVICES HAS NOT BEEN UNDERTAKEN FOR THE CONSENTING DESIGN PHASE. THE 2016 PRE-DETAILED DESIGN PHASE DATA-SET RELATED TO STORMWATER AND WASTEWATER SERVICES HAS BEEN ADOPTED AND IS SHOWN IN THIS DRAWING SET.
2. THIS DRAWING HAS BEEN COMPILED FROM INFORMATION PROVIDED BY INDIVIDUAL SERVICE AUTHORITIES. BEST ENDEAVOURS HAVE BEEN MADE TO FIND AND SHOW ALL SERVICES. THERE IS NO GUARANTEE ALL SERVICES ARE SHOWN. THE PROJECT TEAM ACCEPTS NO LIABILITY CAUSED BY ERRORS, OMISSIONS OR INACCURACIES OF THE SERVICES INFORMATION SHOWN.

LEGEND: General Arrangement Plan

- BERM
- FOOTPATH / SHARED USE PATH
- PROPOSED CARRIAGEWAY SURFACING
- PROPOSED BRIDGE STRUCTURE
- PROPOSED RETAINING WALL
- PROPOSED GUARDRAIL
- PROPOSED WIRE-ROPE
- PROPOSED CIVIL DESIGN
- EXISTING DESIGNATION BOUNDARY
- LINZ PROPERTY BOUNDARY
- PROPOSED WETLAND
- PROPOSED RIP-RAP
- PROPOSED STORMWATER TREATMENT DEV.
- PROPOSED STORMWATER RAIN GARDEN
- PROPOSED STORMWATER HEADWALL
- PROPOSED NOISE WALL

LEGEND: Existing Services Plan

- IGAS — EXISTING INTERMEDIATE PRESSURE GAS PIPE (VECTOR)
- SW — EXISTING STORMWATER PIPE
- W — EXISTING WATER PIPE (UP TO DN600)
- W — EXISTING WATER PIPE (ABOVE DN600)
- H — EXISTING FIRE HYDRANT
- M — EXISTING WATER METER
- EXISTING WATER VALVE
- WW — EXISTING WASTEWATER PIPE
- E-OH — EXISTING OVERHEAD POWER LINE (VECTOR)
- HV-V — EXISTING UNDERGROUND HV LINE (VECTOR)
- HV-T — EXISTING OVERHEAD HV LINE (TRANSPOWER)
- LV — EXISTING UNDERGROUND LV LINE (VECTOR)
- EXISTING TRANSPOWER PYLON
- EXISTING VECTOR TRANSFORMER/SUBSTATION
- EXISTING VECTOR PILLAR
- EXISTING VECTOR POWER POLE AND AUCKLAND TRANSPORT STREETLIGHT OUTREACH (WHERE APPLICABLE)
- EXISTING STREET LIGHT POLE
- CH — EXISTING TELECOM LINE (CHORUS)
- TC — EXISTING TELECOM LINE (TELSTRA)
- VF — EXISTING TELECOM LINE (VODAFONE)
- 2D — EXISTING TELECOM LINE (2 DEGREES)
- EXISTING TELECOM PIT
- EXISTING TELECOM CABINET
- EXISTING MONOPOLE WIRELESS COMMUNICATIONS TOWER
- EXISTING PROPOSED TO BE PROTECTED
- EXISTING PROPOSED TO BE RELOCATED

EXISTING SERVICES PLAN

Scale 1:1000m @ A1

This drawing is confidential and shall only be used for the purpose of this project. The signing of this title block confirms the design and drafting of this project have been prepared and checked in accordance with the AECOM quality assurance system to ISO 9001.

CONSULTANT

AECOM Beca

AECOM New Zealand Ltd
NZ.B.N 9429032091335
www.aecom.com

CLIENT

NZ TRANSPORT AGENCY WAKA KOTAHI

PROJECT

Mill Road – Stage 1
Consenting Design
Roads of National Significance

REGISTRATION

FOR CONSENT

SCALE

0 25 50 m
1:1000

PROJECT MANAGEMENT INITIALS

SS	DG	DM
DESIGNER	CHECKED	APPROVED

PROJECT DATA

DATUM	AUK46	SURVEY	NZTM

ISSUE/REVISION

I/R	DATE	DESCRIPTION
1	30.06.26	ISSUED FOR CONSENT
0	05.02.26	ISSUED FOR CONSENT

PROJECT NUMBER

60755376

SHEET TITLE

Mill Road RoNS Stage 1 FTA
Existing Services Plan
Sheet 10

SHEET NUMBER

60755376-SHT-UT-0110

Last saved by: ARAMBULOEV (2025-11-18) Last Plotted: 2025-11-18
Filename: C:\PW\WORKING\AECOM_AU_NZ\DMS\6134\60755376-SHT-UT-0110.DWG