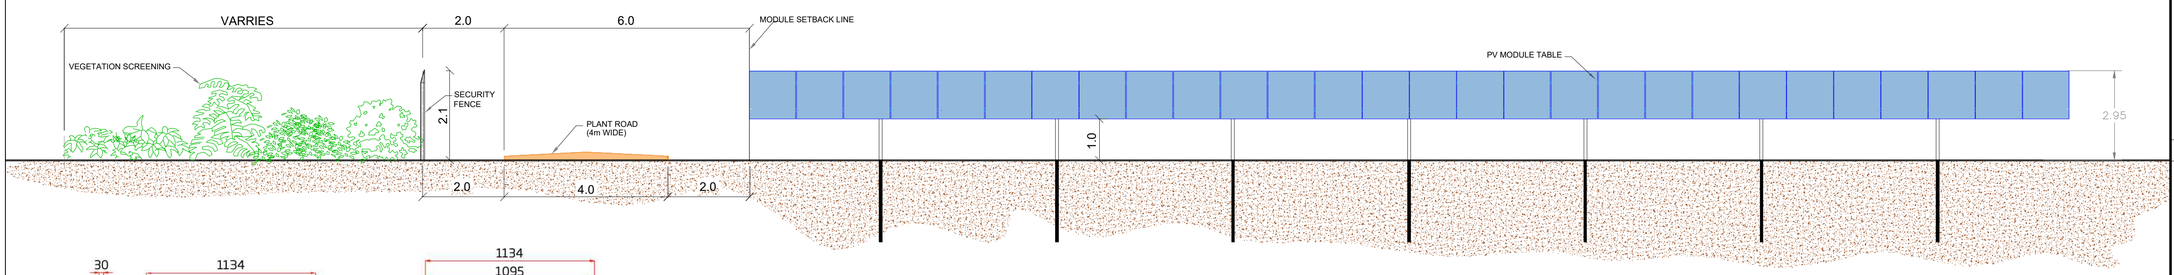

TYPICAL SECTIONAL DETAIL

SCALE 1:75

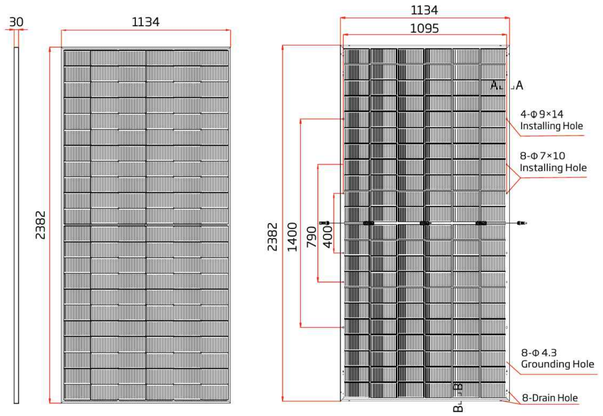

Front View

PV MODULE

Back View

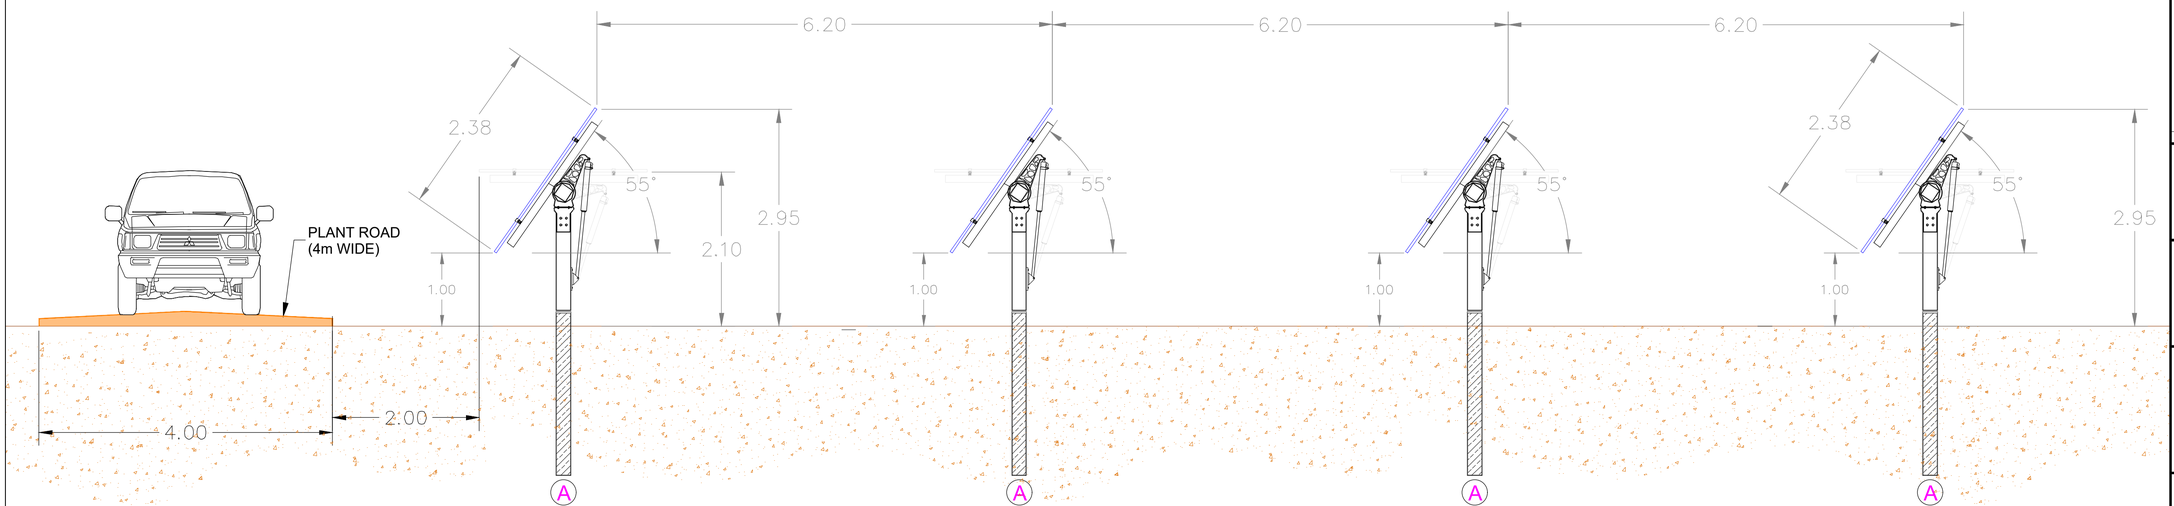

TYPICAL SECTIONAL DETAIL

SCALE AS SHOWN

PRELIMINARY DESIGN

N
W E
S

GENERAL NOTES

1. ALL DIMENSIONS ARE IN METER UNLESS OTHERWISE SPECIFIED.
2. SETBACK OF THE MODULES TO THE BOUNDARY AND SECURITY FENCE MAY VARY DEPENDS ON THE POSITION OF THE MODULE AND ORIENTATION. THE DRAWING PRESENT THE TYPHICAL LOCATION AND MAY CHANGE DEPENDS ON THE SITE LOCATION.
3. PRELIMINARY DRAWING SHOWS THE DESIGN INTENT AND MAY CHANGE SUBJECT TO SITE STUDY.

LEGEND

REFERENCE DRAWINGS

No.	DRAWING TITLE	DRAWING No.

R	DATE	DESCRIPTION OF REVISION	REMARKS
0	05-05-2025	DRAFT	

PROJECT NAME :

OHAU C - 450MWp SOLAR FARM
NEW ZEALAND

DRAFTING ENGINEER

RENEWABLE ENGINEERING GROUP

GENERAL CONTRACTOR :

Far North Solar Farm
Powering New Zealand's Renewable Future.

A: Level 1, 65 KUMEU ROAD, AUCKLAND E: engineering@fnsf.co.nz

This drawing is property of FNSF/REG and may not be copied (in whole or in part) used for manufacturing or disclosed without prior consent of FNSF/REG.

		SIGN
DRAWN BY	: JROD	R.J.L
CHECKED BY	: PAREEK	P.P.
APPROVED BY	: JOHN T.	J.T.

TITLE :

MODULES TYPICAL SECTIONAL DETAILS

DRAWING No.

FNSF_POT_450MWp_050525_DW0.1_MSD

SHEET SIZE	SHEET	SCALE	REV
A1	1 OF 1	NTS	0