

Beachlands South

Fast-track Application

SCHOOLS

16/06/2026



studiopacificarchitecture

© Studio of Pacific Architecture Limited 2026


ID.	Rev	Name	Drawing Scales
Presentation 01			
RC_7_1.0.1	A	Cover Sheet	
RC_7_1.0.2	A	Drawings List	
RC_7_1.0.3	A	Schools Site Plan	1:2000
RC_7_1.0.4	A	Schools Elevations	1:1000
Visualisation			
RC_7_1.0.5	A	Look and Feel I Arist's impression	


Original Scale / Print check:





1 - School Precinct Site Plan - 1:2000

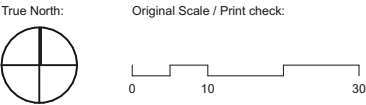

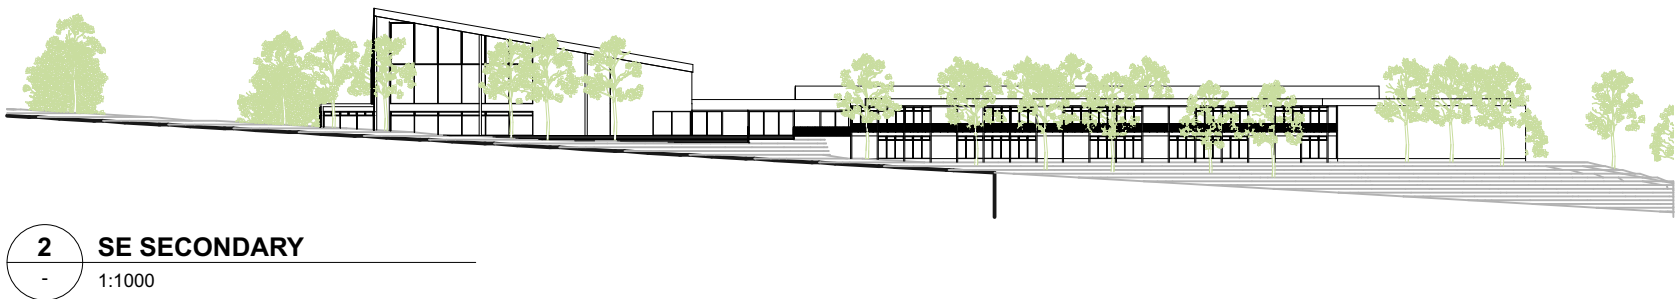

Original Scale / Print check:



