


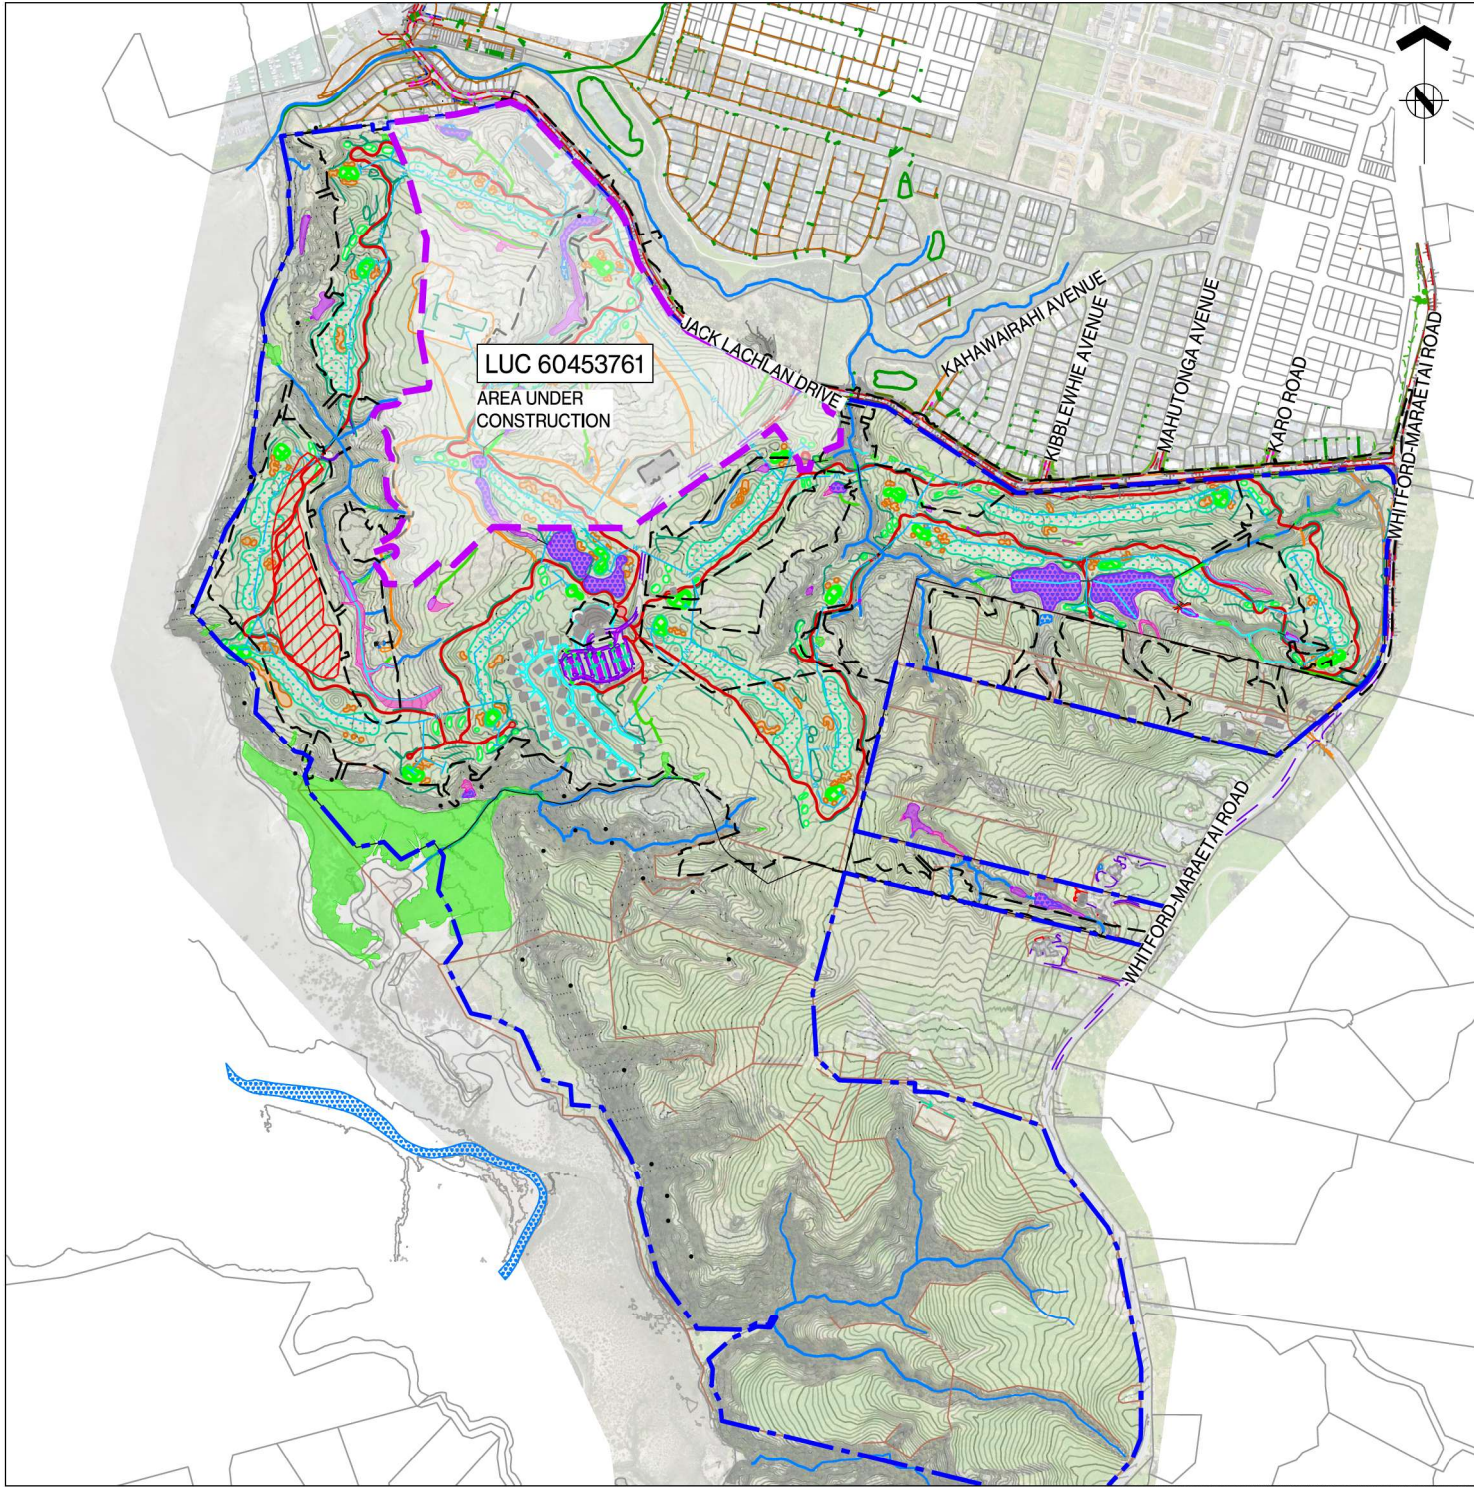

LEGEND

- EXISTING CONTOURS SHOWN AT 2.0m INTERVALS
- SITE BOUNDARY
- EXTENT OF EARTHWORKS
- ROAD KERB TOP
- EXISTING CONCRETE
- EXISTING ROAD CHANNEL
- EXISTING BANK TOP
- EXISTING BANK BOTTOM
- EXISTING SEAL
- EXISTING CROSSING
- ROAD SEAL
- EXISTING GARDEN
- EXISTING TREE DRIPLINE
- EXISTING METAL
- EXISTING COURSE EDGE
- EXISTING LN FENCE
- EXISTING FENCE
- EXISTING TRACK
- IRRIGATION
- CREEK CHANNEL
- EXISTING ROAD CONCRETE (ON SITE)
- EXISTING STORMWATER PIPE
- EXISTING STORMWATER CHANNEL
- EXISTING LINE MARKING
- EXISTING ROAD SEAL
- EXISTING BOTTOM OF WALL
- EXISTING STORMWATER LINE
- EXISTING STORMWATER LINE
- EXISTING TOP OF WALL
- EXISTING GREENS
- EXISTING BUILDING FOOTPRINT
- SAND BUNKER
- WATER LEVEL
- FAIRWAYS
- CART PATH
- TEES
- EXISTING WASTE WATER DISPOSAL FIELD
- EXISTING TREES
- EXISTING STREET SIGNAGE
- EXISTING WATERMAIN VALVE
- UNKNOWN MANHOLE
- EXISTING STREETLIGHT
- EXISTING POWER POLE
- EXISTING WATERMAIN WATER TANK
- STORMWATER CATCHPIT
- TELECOM
- UNKNOWN LID
- LETTERBOX
- SERVICE POWER LID
- SERVICE POWER BOX
- INTERMITTENT OR PERMANENT STREAM
- MODIFIED NATURAL STREAM
- PIPE CULVERTED SECTION
- ARTIFICIAL DRAINAGE CHANNEL
- CONSTRUCTED WETLAND
- INCIDENTAL WETLAND ASSOCIATED WITH CONSTRUCTED WETLAND
- NATURAL INLAND WETLAND
- EXISTING CONSENT BOUNDARY - LUC 60453761
- ARCHAEOLOGICAL SITE (CLOUGH 23.12.25)

THIS DRAWING AND DESIGN REMAINS THE PROPERTY OF, AND MAY NOT BE REPRODUCED OR ALTERED WITHOUT THE WRITTEN PERMISSION OF HARRISON GRIERSON CONSULTANTS LIMITED. NO LIABILITY SHALL BE ACCEPTED FOR UNAUTHORIZED USE OF THIS DRAWING.

NOTES:

- BEARING AND COORDINATE DATUM IS NZG2000 MOUNT EDEN CIRCUIT 2000.
- LEVELS ARE IN TERMS OF LANDS AND SURVEY DATUM (MSL) AUCKLAND 1946.
- ORIGIN OF SURVEY
ADME CP9 BA32
798057.79 mN
422144.17 mE
RL 58.469m
- IMAGE FROM AC GIS AND UAV - FLOWN 15.11.2020
- EXISTING DRAINAGE FROM AC GIS UNLESS OTHERWISE SHOWN.
- BOUNDARY INFORMATION FROM LINZ LAND ONLINE EXTRACT AND SUBJECT TO SURVEY.
- TOPOGRAPHICAL INFORMATION PROVIDED BY SURVEY WORK.
- ARCHAEOLOGICAL FEATURES PROVIDED BY CLOUGH AND ASSOCIATES.

B	SITE BOUNDARY UPDATED	CJM	06/2026
A	FOR CONSENT	CJM	02/2026
REF	REVISIONS	BY	DATE

HARRISON GRIERSON
AUCKLAND OFFICE
Level 4, 96 St. Georges Bay Road
Parnell, Auckland 1052
T +64 9 917 5000
W www.harrisingrierson.com

PROJECT:
**BEACHLANDS
FAST TRACK CONSENT APPLICATION
BEACHLANDS SOUTH, AUCKLAND**


TITLE:
**OVERALL EXISTING
TOPOGRAPHICAL PLAN**

ORIGINATOR: SCT	DATE: 04.2026	SIGNED:	PLOT BY: SCT
DRAWN: SCT	DATE: 11.2025	SIGNED:	PLOT DATE: 05/06/26
CHECKED: PZS	DATE: 05.2026	SIGNED:	SURVEY BY: SURVEYED BY
APPROVED: CJM	DATE: 05.2026	SIGNED:	SURVEY DATE: SURVEYED DATE

ISSUE STATUS:
FAST TRACK CONSENT

PROJECT No: A2515591.00	SCALE: A1 1:5000 A3 1:10000	REV A1
DRAWING No: A2515591.00-1200		REV B

FOR CONSENT

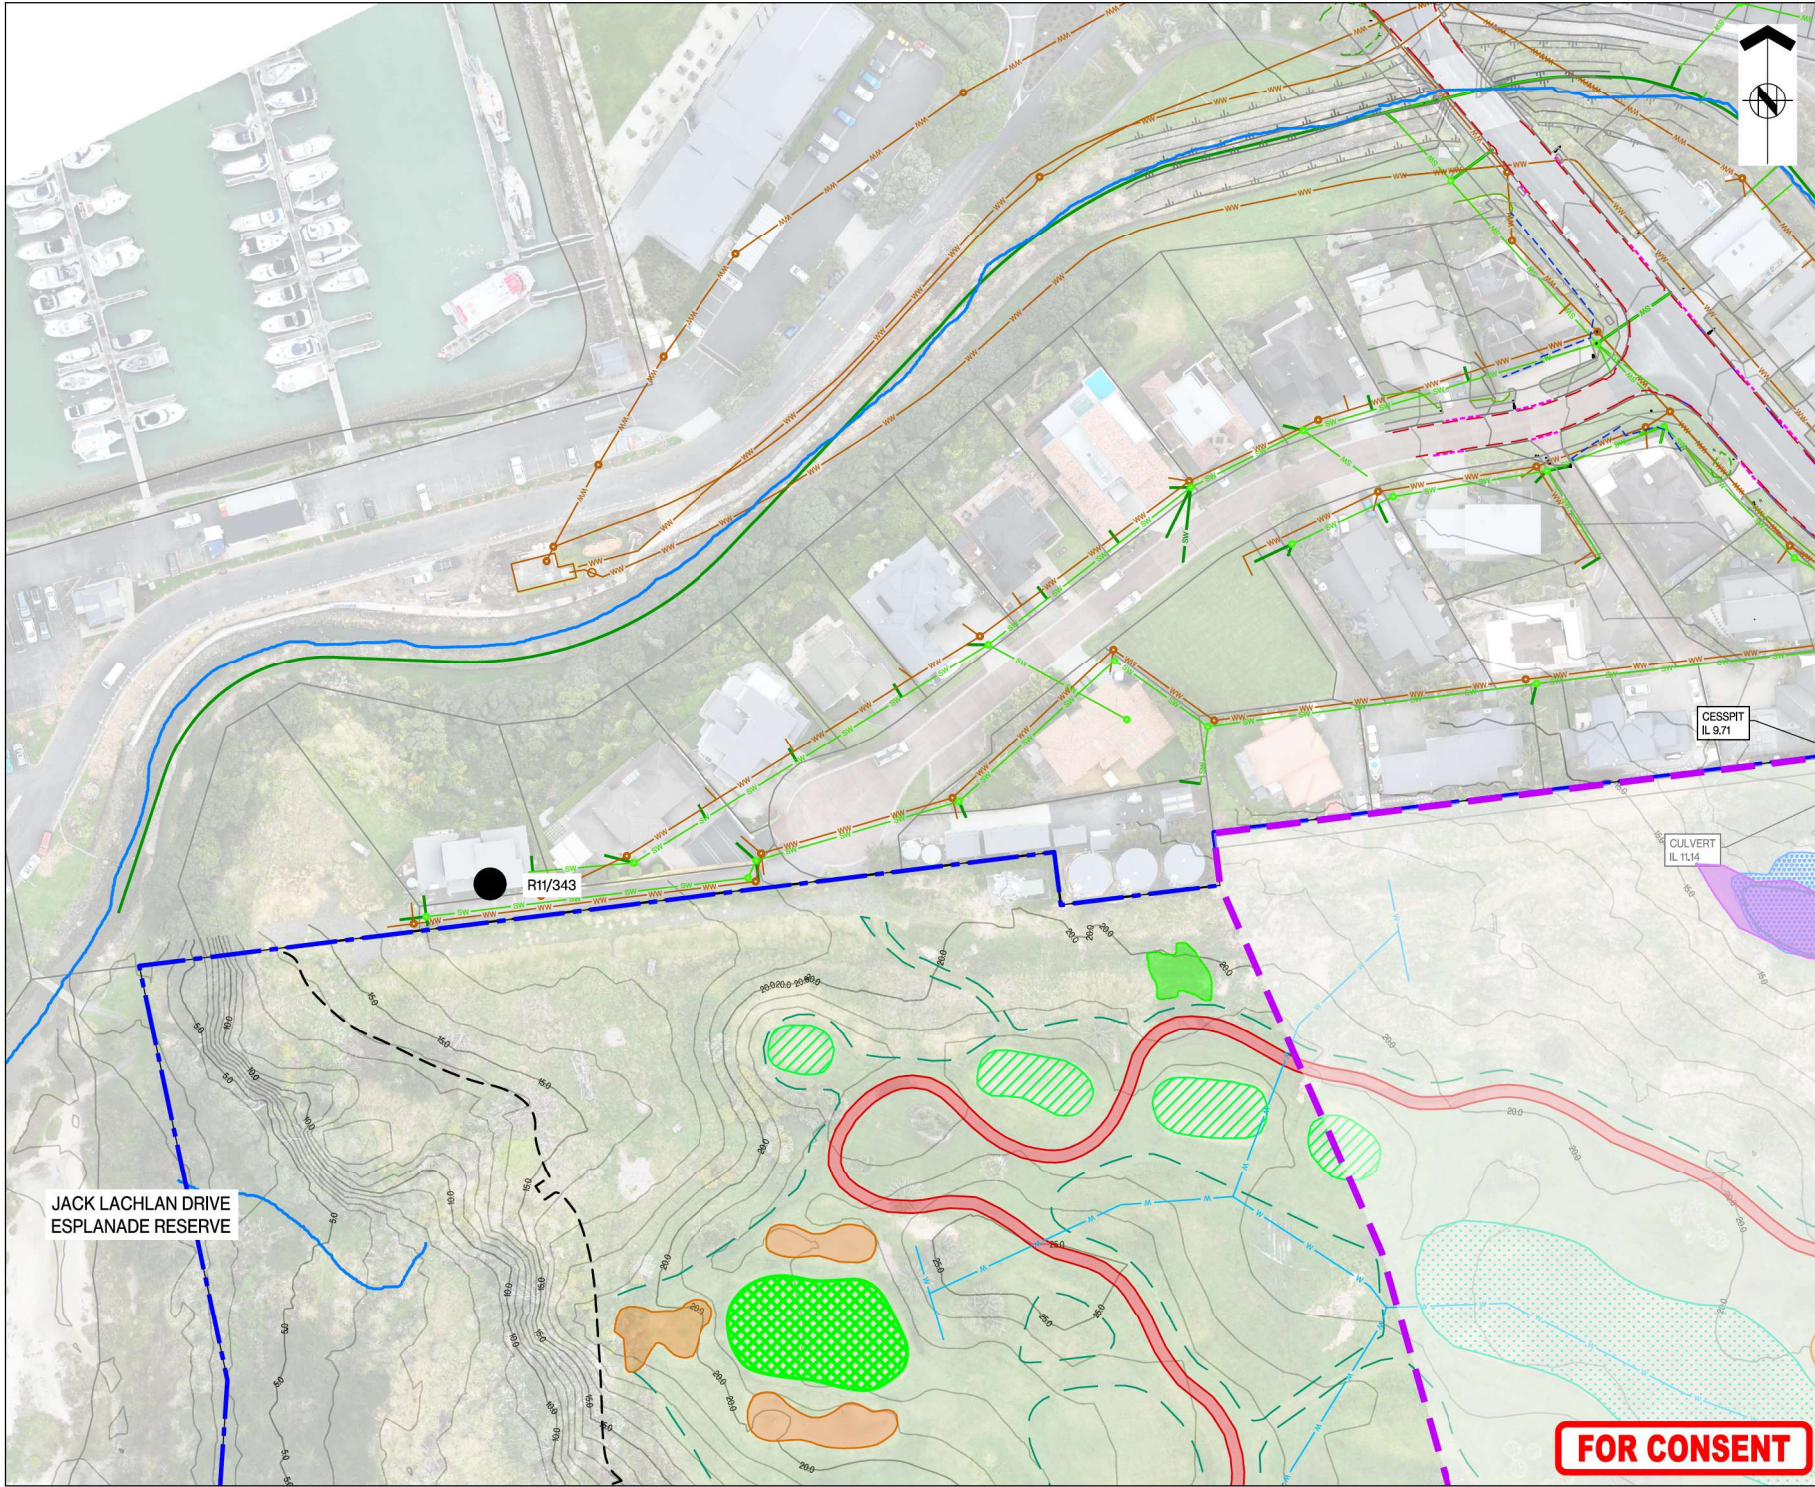



ASSOCIATION OF CONSULTING
ENGINEERS NEW ZEALAND

ISO 9001
QUALITY
ASSURED

THIS DRAWING AND DESIGN REMAINS THE PROPERTY OF, AND MAY NOT BE REPRODUCED OR ALTERED, WITHOUT THE WRITTEN PERMISSION OF HARRISON GRIERSON CONSULTANTS LIMITED. NO LIABILITY SHALL BE ACCEPTED FOR UNAUTHORIZED USE OF THIS DRAWING.

NOTES:

REFER TO A2515591.00-1200 - OVERALL EXISTING TOPOGRAPHICAL PLAN FOR LEGEND AND NOTES

KEY PLAN



B		C		D	
1	2	3	4	5	6
7	8	9	10	11	12
13	14	15	16	17	18
19	20	21	22	23	24
25	26	27	28	29	30
31	32	33	34	35	36

REF	REVISIONS	BY	DATE
B	SITE BOUNDARY UPDATED	CJM	06.2026
A	FOR CONSENT	CJM	02.2026

HARRISON GRIERSON

AUCKLAND OFFICE
Level 4, 96 St Georges Bay Road
Parnell, Auckland 1052
T +64 9 917 5000
W www.harrisongrierson.com

PROJECT:

BEACHLANDS
FAST TRACK CONSENT APPLICATION
BEACHLANDS SOUTH, AUCKLAND

TITLE:

EXISTING TOPOGRAPHICAL FEATURES
SHEET 1 OF 35

ORIGINATOR	DATE	SIGNED	PLOT BY
SCT	04.2026		SCT

DRAWN	DATE	SIGNED	PLOT DATE
SCT	11.2025		05.06.26

CHECKED	DATE	SIGNED	SURVEY BY
PZS	05.2026		SURVEYED BY

APPROVED	DATE	SIGNED	SURVEY DATE
CJM	05.2026		SURVEYED DATE

ISSUE STATUS:


FAST TRACK CONSENT

PROJECT No:	SCALE:	REV
A2515591.00	A1 1:500 A3 1:1000	A1

DRAWING No:	REV
A2515591.00-1201	B

FOR CONSENT

REFER TO APPROVED MASTER DRAWINGS FOR ORIGINAL SIGNATURES FILE: LATE C:\AUTODESK\ACCD\HARRISON GRIERSON\US\BEACHLANDS SOUTH FAST TRACK CONSENT\PROJECT FILES\01\DESIGN\02_CIVIL\04_SHEETS\A2515591.00-1200 EXISTING TOPO.DWG

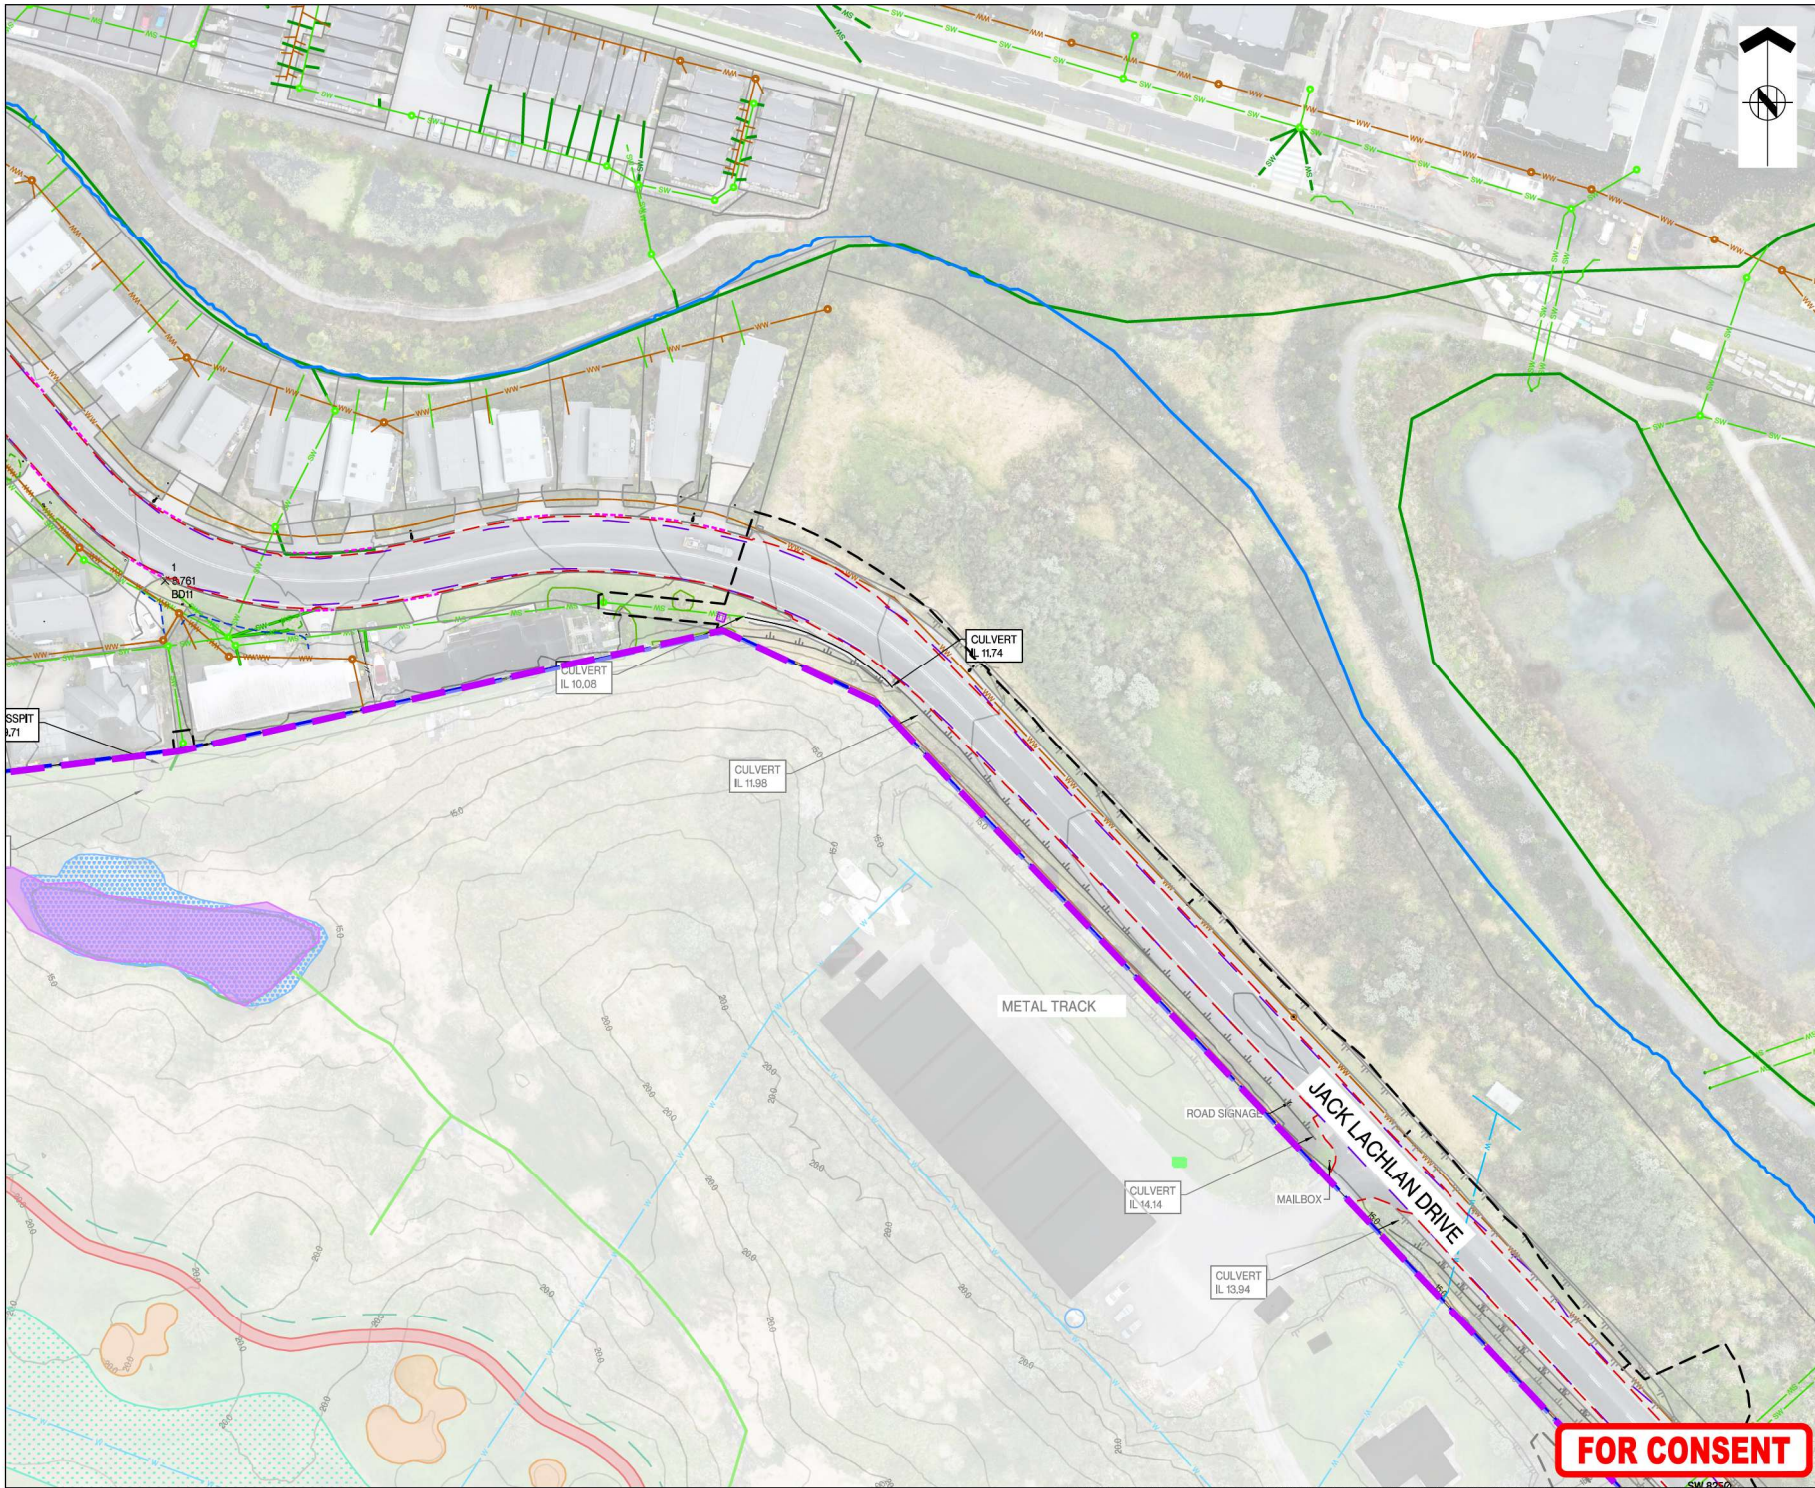



ASSOCIATION OF CONSULTING
ENGINEERS NEW ZEALAND

ISO 9001
QUALITY
ASSURED

THIS DRAWING AND DESIGN REMAINS THE PROPERTY OF, AND MAY NOT BE REPRODUCED OR ALTERED, WITHOUT THE WRITTEN PERMISSION OF HARRISON GRIERSON CONSULTANTS LIMITED. NO LIABILITY SHALL BE ACCEPTED FOR UNAUTHORIZED USE OF THIS DRAWING.

NOTES:

REFER TO A2515591.00-1200 - OVERALL EXISTING TOPOGRAPHICAL PLAN FOR LEGEND AND NOTES

KEY PLAN



REV	DESCRIPTION	DATE
B	SITE BOUNDARY UPDATED	06.2026
A	FOR CONSENT	02.2026
REF	REVISIONS	BY DATE

HARRISON GRIERSON

AUCKLAND OFFICE
Level 4, 96 St. Georges Bay Road
Parnell, Auckland 1052
T +64 9 917 5000
W www.harrisingrierson.com

PROJECT:
BEACHLANDS
FAST TRACK CONSENT APPLICATION
BEACHLANDS SOUTH, AUCKLAND


TITLE:
EXISTING TOPOGRAPHICAL FEATURES
SHEET 2 OF 35

ORIGINATOR SCT	DATE 04.2026	SIGNED	PLOT BY SCT
DRAWN SCT	DATE 11.2025	SIGNED	PLOT DATE 05.06.26
CHECKED PZS	DATE 05.2026	SIGNED	SURVEY BY SURVEYED BY
APPROVED CJM	DATE 05.2026	SIGNED	SURVEY DATE SURVEYED DATE

ISSUE STATUS:
FAST TRACK CONSENT

PROJECT No: A2515591.00	SCALE: A1 1:500 A3 1:1000	REV A1
DRAWING No: A2515591.00-1202		REV B

REFER TO APPROVED MASTER DRAWINGS FOR ORIGINAL SIGNATURES FILE: LATE C:\AUTODESK\ACCD\DOCS\ACCD\DOCS\HARRISON GRIERSON\US\BEACHLANDS SOUTH FAST TRACK CONSENT\PROJECT FILES\01\DESIGN\02\CIVIL\04\SHEETS\A2515591.00-1200 EXISTING TOPO.DWG

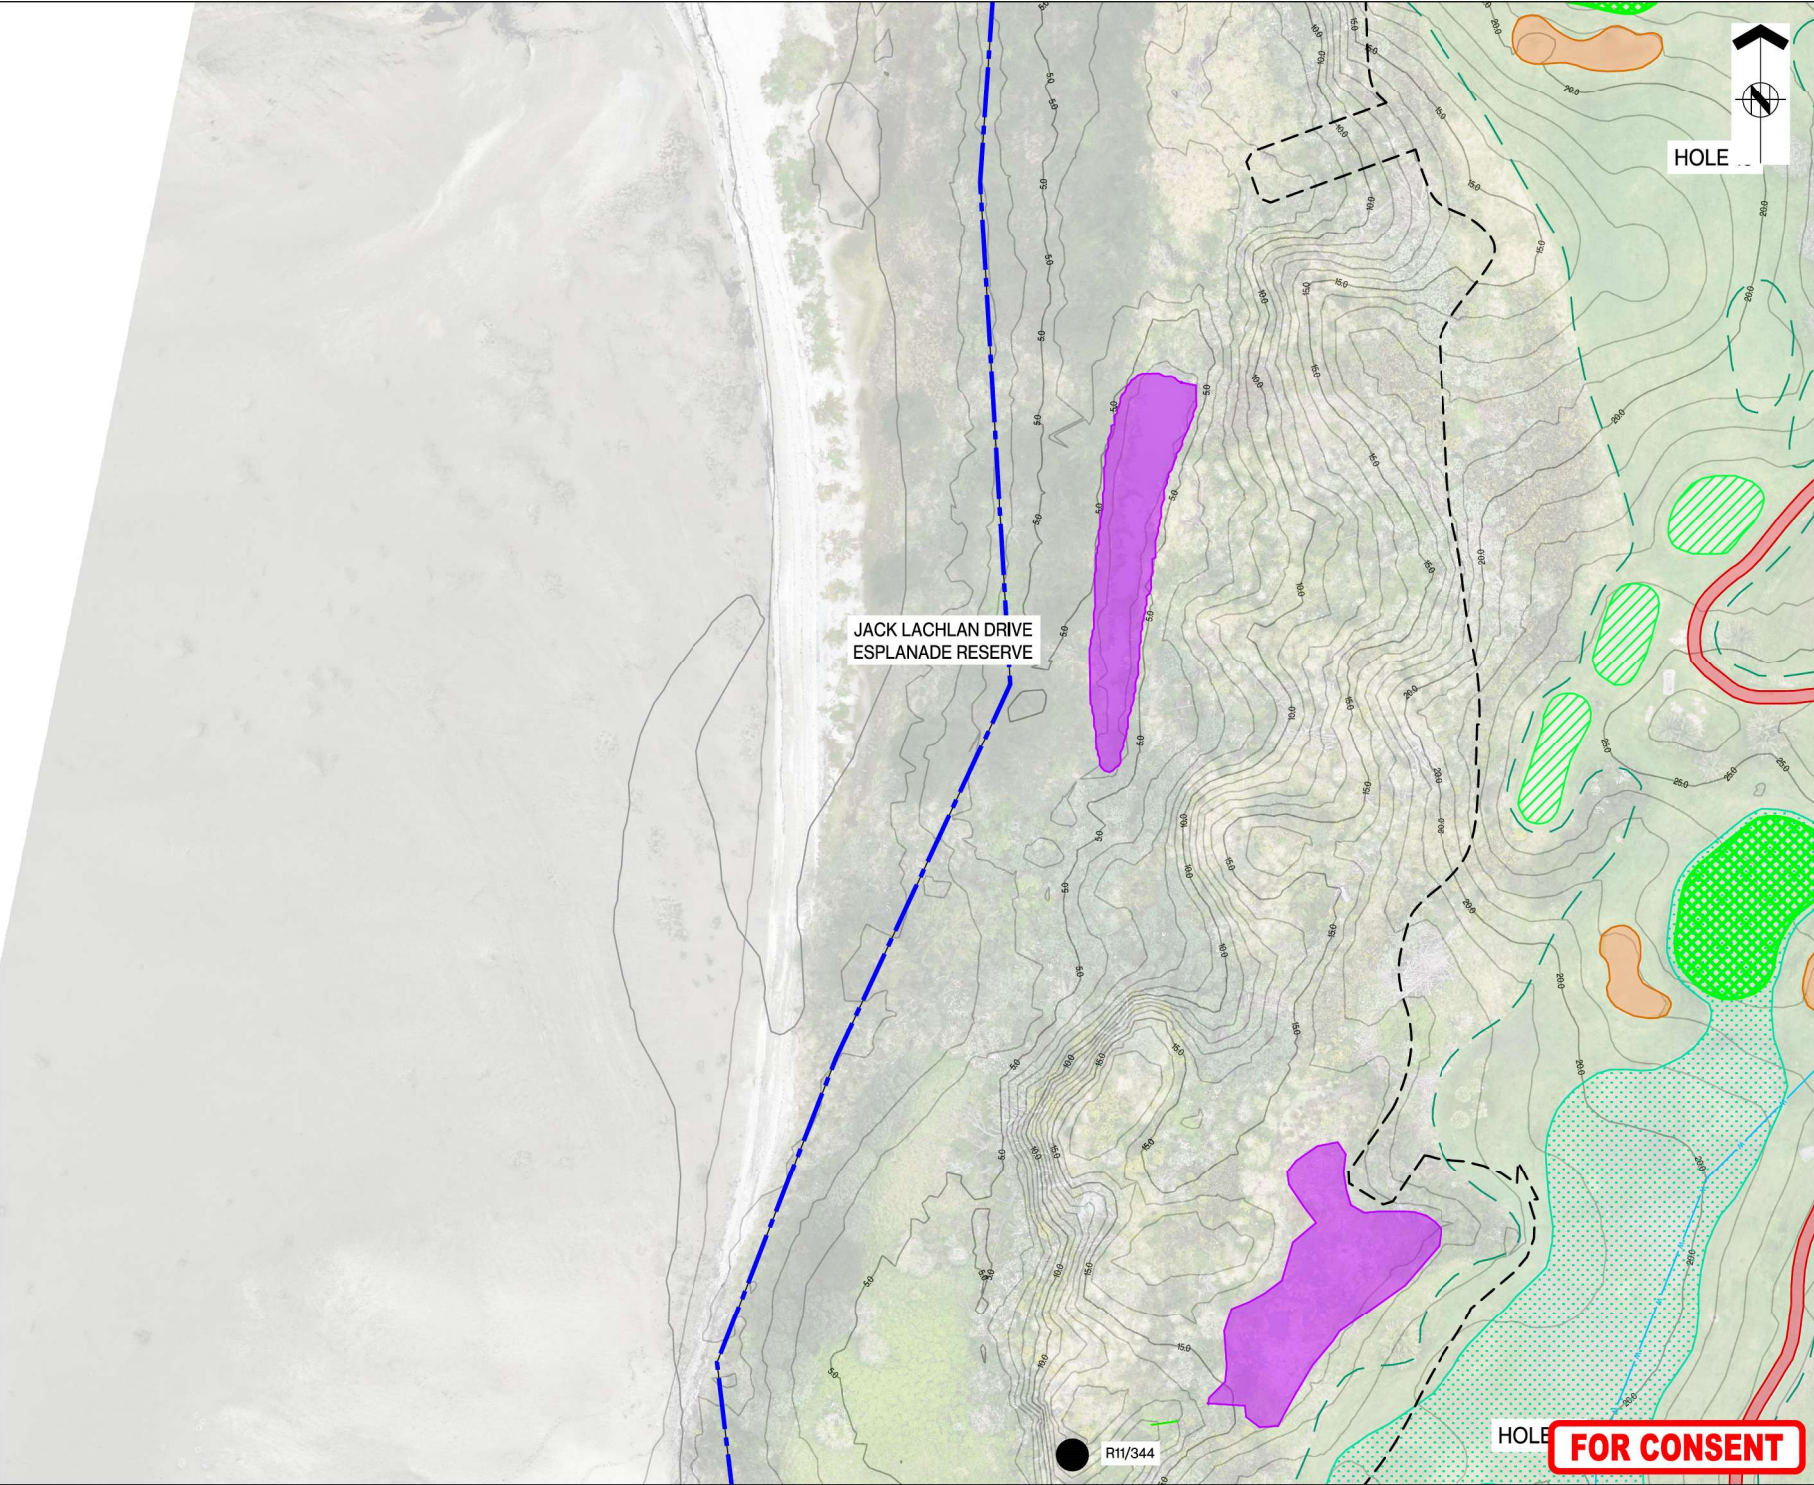

JACK LACHLAN DRIVE
ESPLANADE RESERVE

HOLE



ASSOCIATION OF CONSULTING
ENGINEERS NEW ZEALAND


ISO 9001
QUALITY
ASSURED

THIS DRAWING AND DESIGN REMAINS THE PROPERTY OF, AND MAY NOT BE REPRODUCED OR ALTERED, WITHOUT THE WRITTEN PERMISSION OF HARRISON GRIERSON CONSULTANTS LIMITED. NO LIABILITY SHALL BE ACCEPTED FOR UNAUTHORIZED USE OF THIS DRAWING.

NOTES:

REFER TO A2515591.00-1200 - OVERALL EXISTING TOPOGRAPHICAL PLAN FOR LEGEND AND NOTES

KEY PLAN

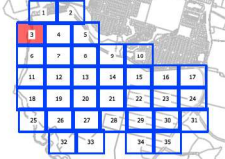

B	SITE BOUNDARY UPDATED	CJM	06/2026
A	FOR CONSENT	CJM	02/2026
REF	REVISIONS	BY	DATE

HARRISON GRIERSON

AUCKLAND OFFICE
Level 4, 96 St. Georges Bay Road
Parnell, Auckland 1052
T +64 9 917 5000
W www.harrisongrierson.com

PROJECT:

BEACHLANDS
FAST TRACK CONSENT APPLICATION
BEACHLANDS SOUTH, AUCKLAND

TITLE:

EXISTING TOPOGRAPHICAL FEATURES
SHEET 3 OF 35

ORIGINATOR SCT	DATE 04/2026	SIGNED	PLOT BY:	SCT
DRAWN SCT	DATE 11/2025	SIGNED	PLOT DATE:	05/06/26
CHECKED PZS	DATE 05/2026	SIGNED	SURVEY BY:	SURVEYED BY
APPROVED CJM	DATE 05/2026	SIGNED	SURVEY DATE:	SURVEYED DATE

ISSUE STATUS:


FAST TRACK CONSENT

PROJECT No: A2515591.00	SCALE: A1 1:500 A3 1:1000	REV
DRAWING No:		REV
A2515591.00-1203		B

R11/344

HOLE

FOR CONSENT

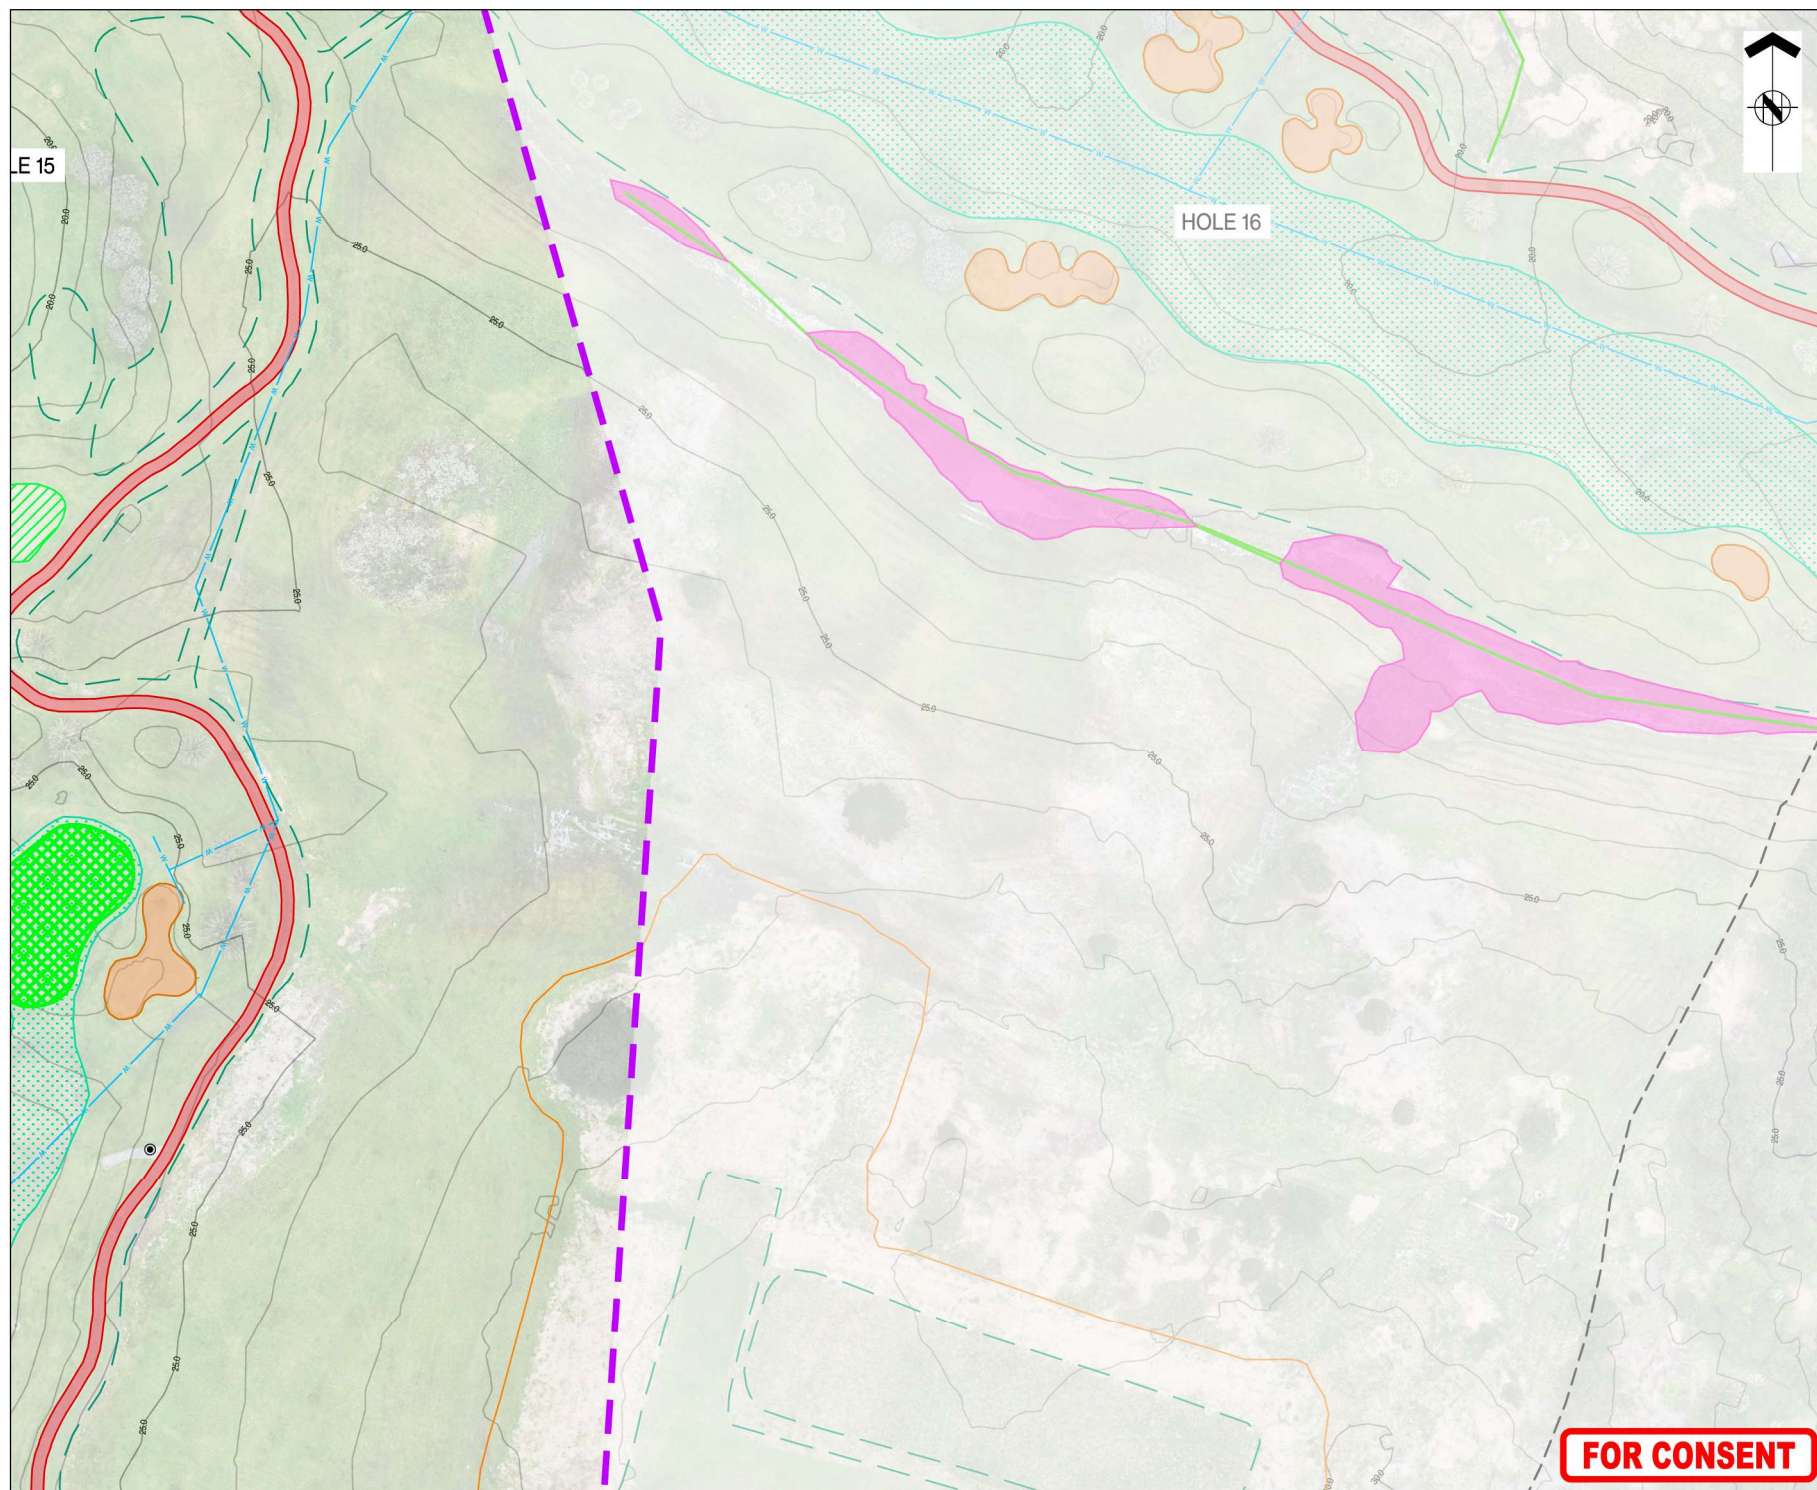

HOLE 16



ASSOCIATION OF CONSULTING
ENGINEERS NEW ZEALAND

ISO 9001
QUALITY
ASSURED

THIS DRAWING AND DESIGN REMAINS THE PROPERTY OF, AND MAY NOT BE REPRODUCED OR ALTERED, WITHOUT THE WRITTEN PERMISSION OF HARRISON GRIERSON CONSULTANTS LIMITED. NO LIABILITY SHALL BE ACCEPTED FOR UNAUTHORISED USE OF THIS DRAWING.

NOTES:

REFER TO A2515591.00-1200 - OVERALL EXISTING
TOPOGRAPHICAL PLAN FOR LEGEND AND NOTES

KEY PLAN



B	SITE BOUNDARY UPDATED	CJM	06/20/2022
A	FOR CONSENT	CJM	02/20/2022
REF	REVISIONS	BY	DATE

**HARRISON
GRIERSON**

PROJECT:

**BEACHLANDS
FAST TRACK CONSENT APPLICATION
BEACHLANDS SOUTH, AUCKLAND**

TITLE:

EXISTING TOPOGRAPHICAL FEATURES
SHEET 4 OF 35

ORIGINATOR: SCT	DATE: 04.2026	SIGNED:	PILOT BY:
DRAWN: SCT	DATE: 11.2025	SIGNED:	PILOT DATE: 05.06.2025
CHECKED: PZS	DATE: 05.2026	SIGNED:	SURVEY BY: SURVEYED BY
APPROVED: CJM	DATE: 05.2026	SIGNED:	SURVEY DATE: SURVEYED DATE

ISSUE STATUS: **EAST TRACK CONSENT**


FAST TRACK CONSENT		
PRO NUMBER	QUALITY	111500

PROJECT No:	SCALE: A1 1:500	A1
A2515591.00	A3 1:1000	

DRAWING No:	REV
-------------	-----

A2515591.00-1204 B

FOR CONSENT

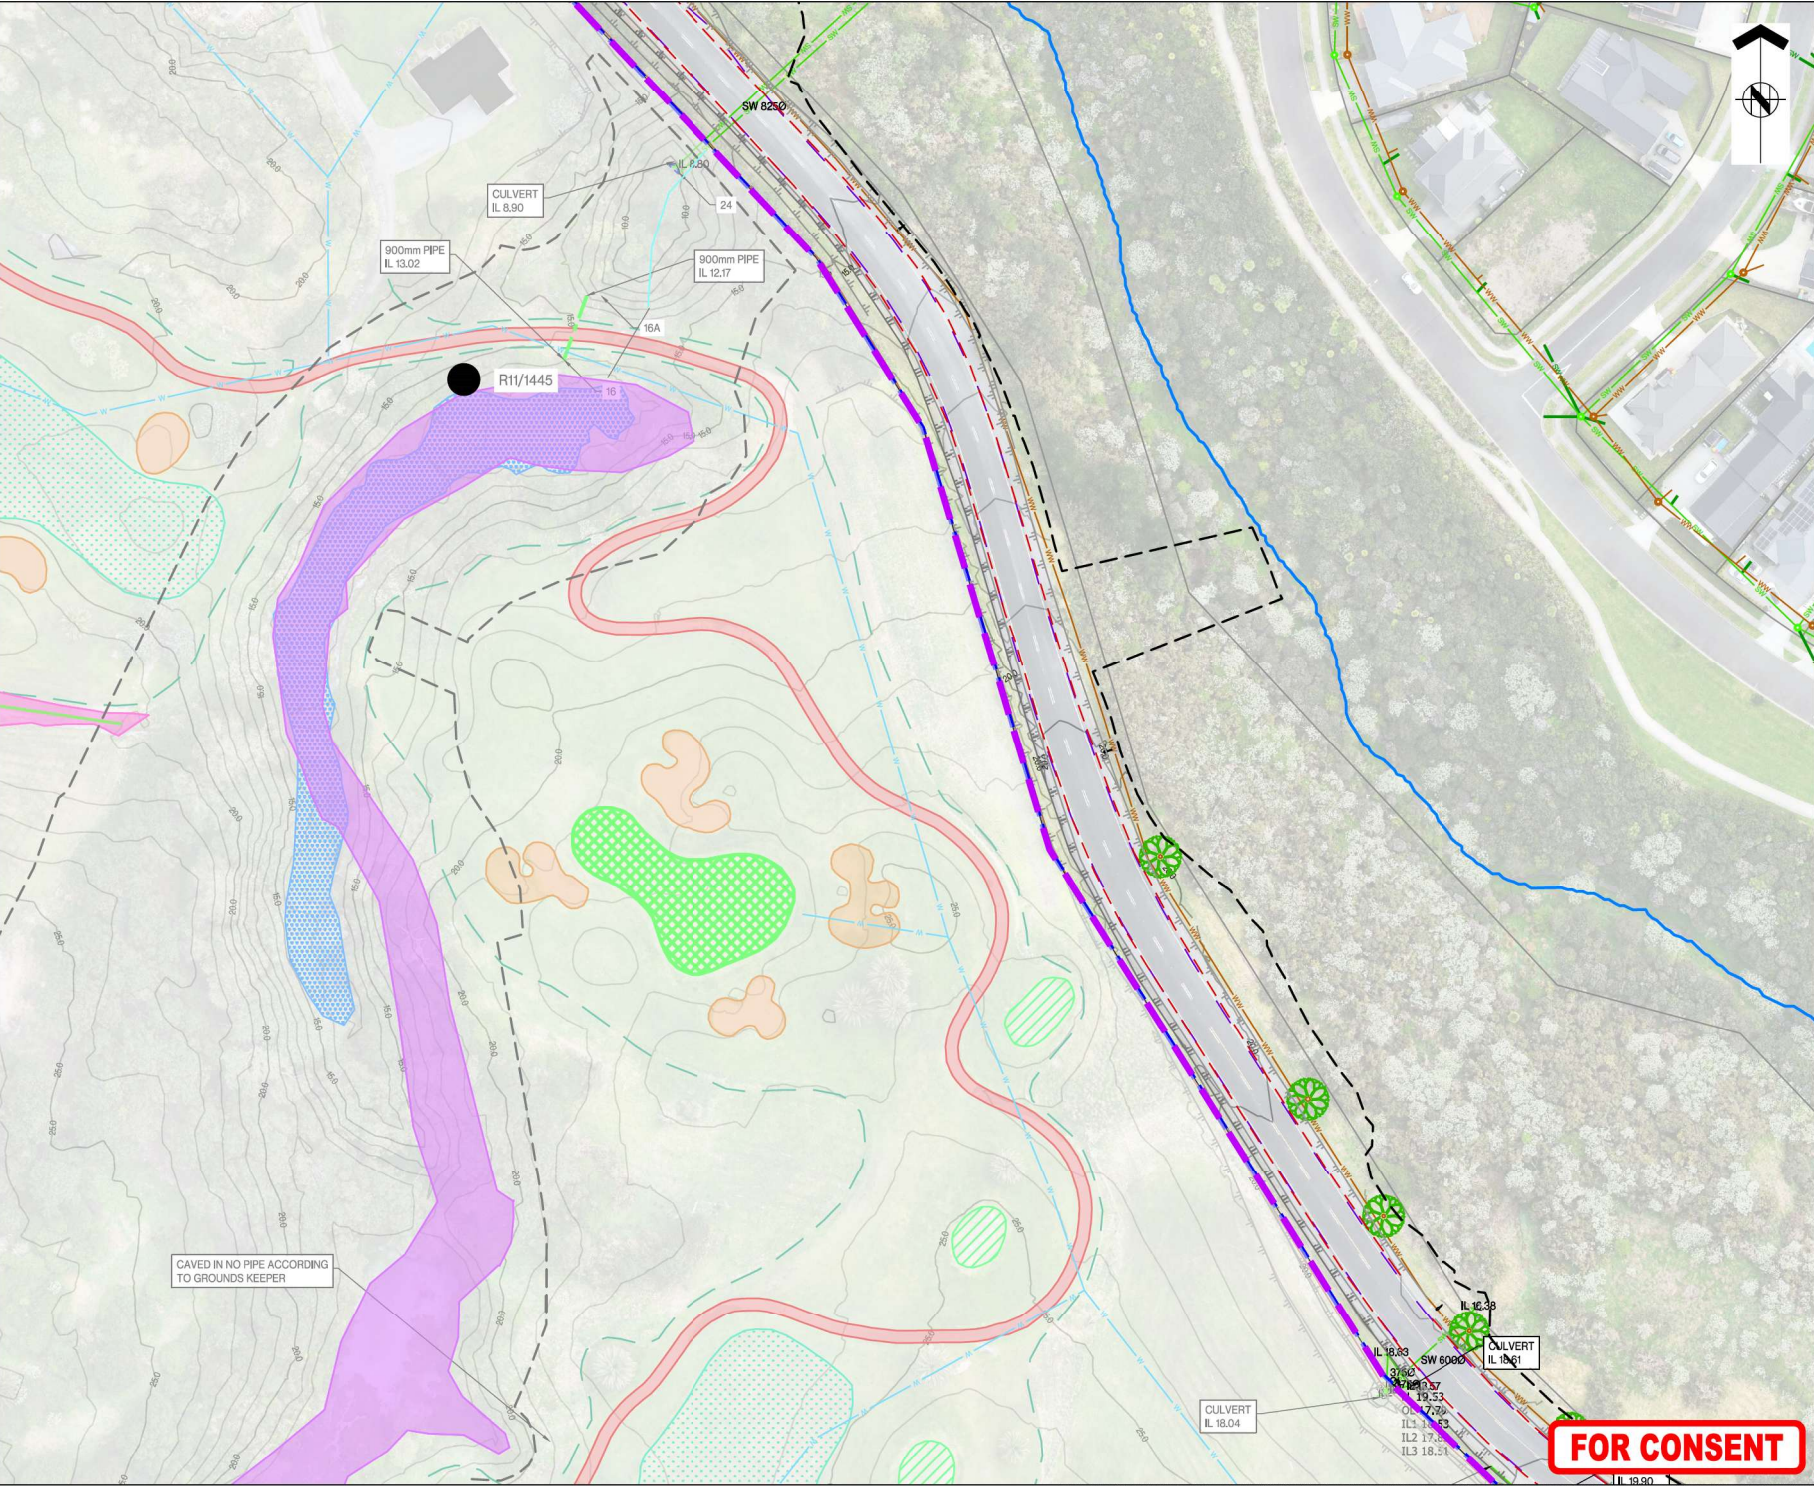

ASSOCIATION OF CONSULTING ENGINEERS NEW ZEALAND

ISO 9001
QUALITY
ASSURED

THIS DRAWING AND DESIGN REMAINS THE PROPERTY OF, AND MAY NOT BE REPRODUCED OR ALTERED, WITHOUT THE WRITTEN PERMISSION OF HARRISON GRIERSON CONSULTANTS LIMITED. NO LIABILITY SHALL BE ACCEPTED FOR UNAUTHORIZED USE OF THIS DRAWING.

NOTES:

REFER TO A2515591.00-1200 - OVERALL EXISTING TOPOGRAPHICAL PLAN FOR LEGEND AND NOTES

KEY PLAN

B	SITE BOUNDARY UPDATED	CJM	06.2026
A	FOR CONSENT	CJM	02.2026
REF	REVISIONS	BY	DATE

HARRISON GRIERSON

AUCKLAND OFFICE
Level 4, 96 St. Georges Bay Road
Parnell, Auckland 1052
T +64 9 917 5000
W www.harrisongrierson.com

PROJECT:

**BEACHLANDS
FAST TRACK CONSENT APPLICATION
BEACHLANDS SOUTH, AUCKLAND**

TITLE:

**EXISTING TOPOGRAPHICAL FEATURES
SHEET 5 OF 35**


ORIGINATOR SCT	DATE 05.2026	SIGNED		PLOT BY:	SCT
DRAWN SCT	DATE 11.2025	SIGNED		PLOT DATE:	05.06.26
CHECKED PZS	DATE 05.2026	SIGNED		SURVEY BY:	
APPROVED CJM	DATE 05.2026	SIGNED		SURVEY DATE:	

ISSUE STATUS:

FAST TRACK CONSENT

PROJECT No: A2515591.00	SCALE: A1 1:500 A3 1:1000	REV	A1
DRAWING No:			B

A2515591.00-1205

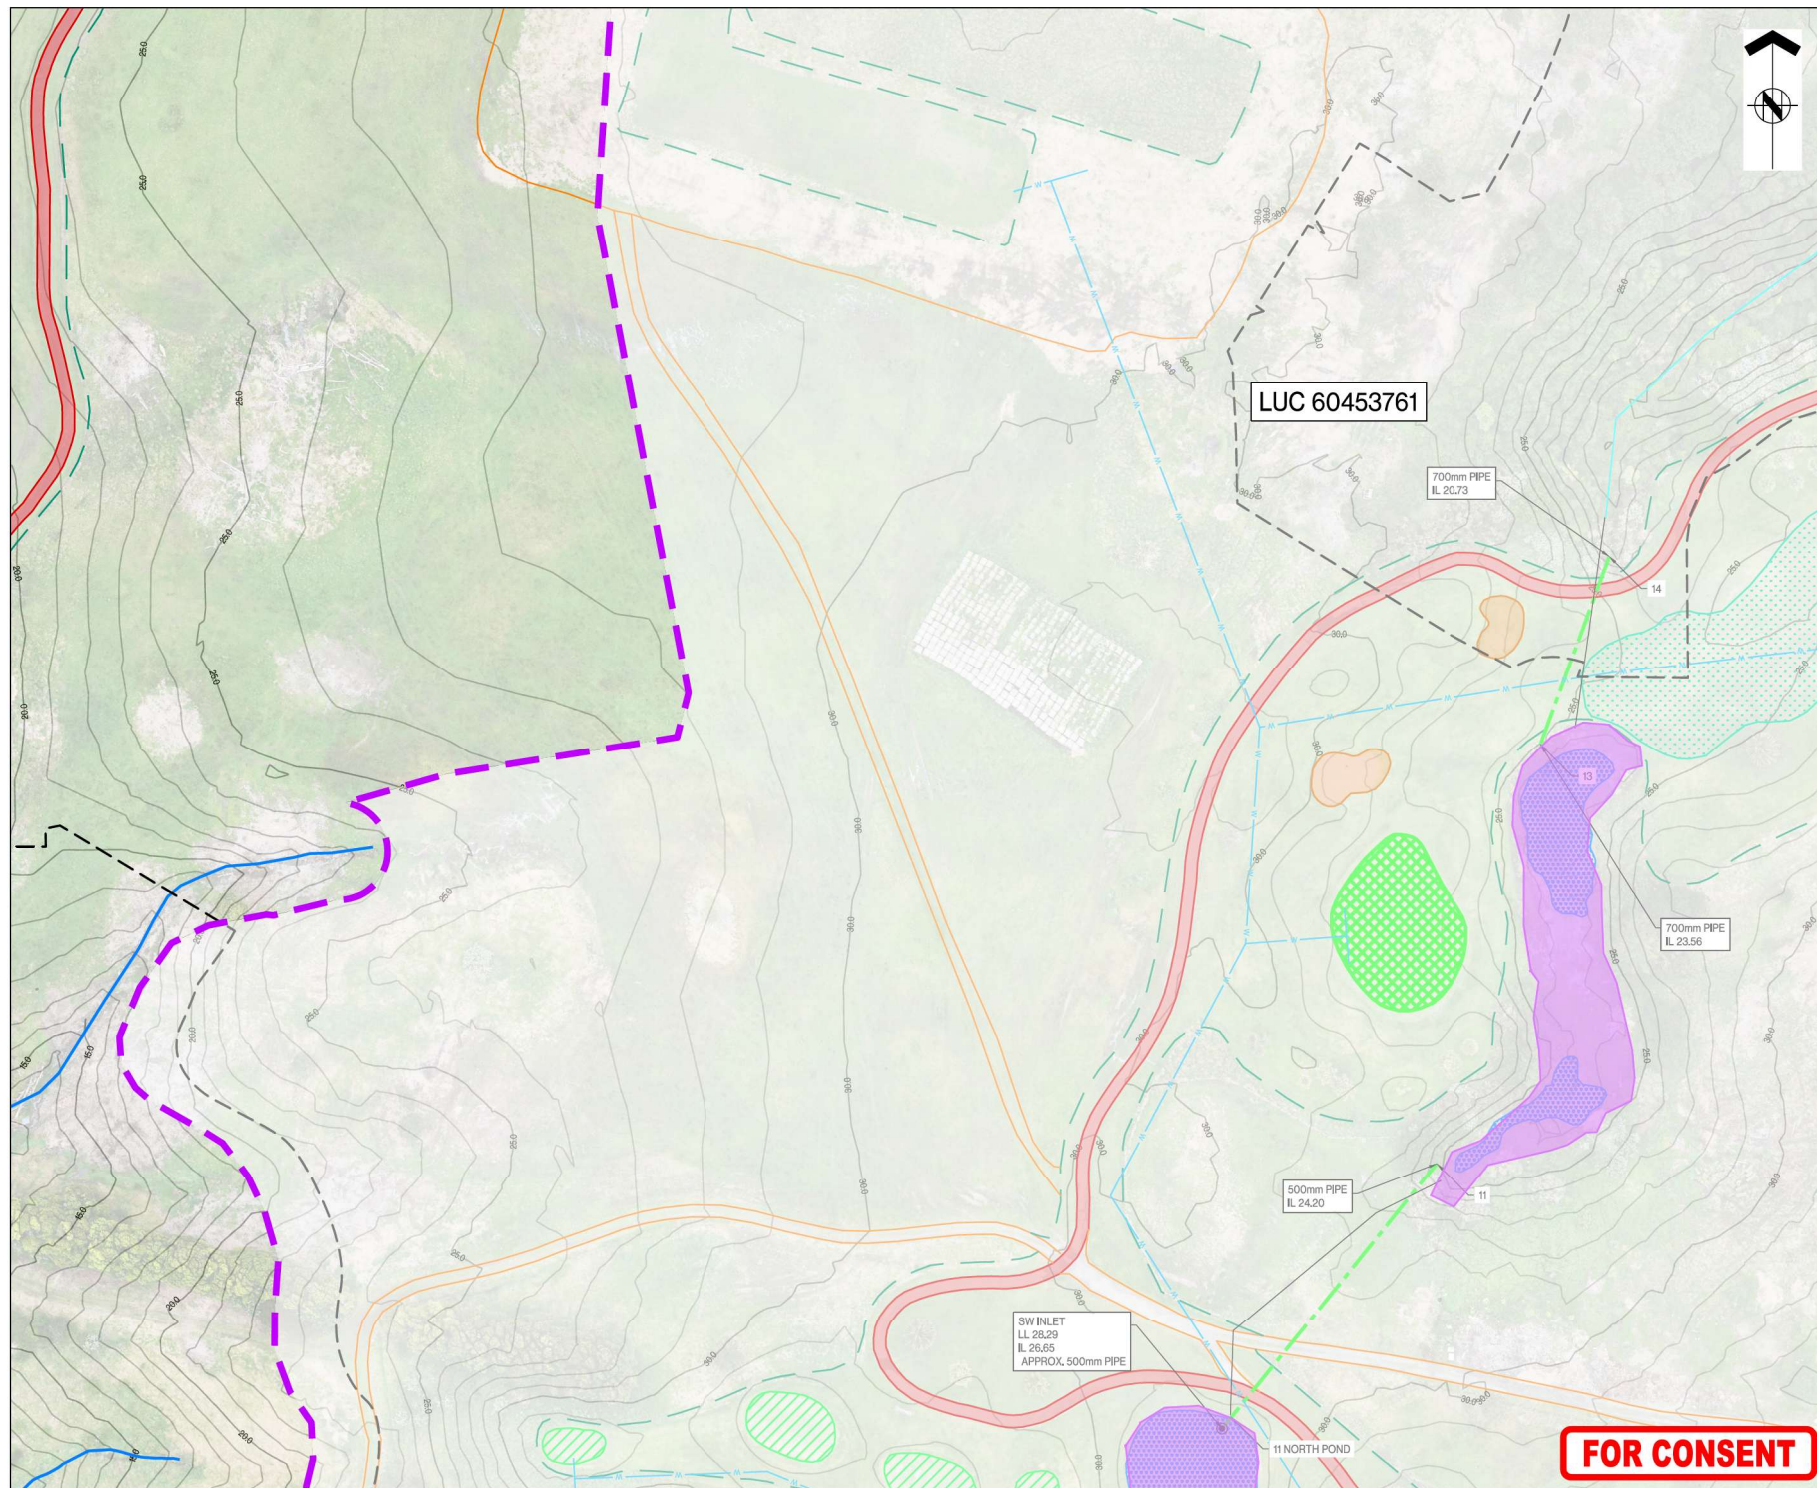

NOTES:

KEY PLAN


B	SITE BOUNDARY UPDATED	CJM	06/20
A	FOR CONSENT	CJM	02/20
REF	REVISIONS	BY	DATE

PROJECT: **BEACHLANDS
FAST TRACK CONSENT APPLICATION
BEACHLANDS SOUTH, AUCKLAND**

ORIGINATOR: SCT	DATE: 05.2026	SIGNED:	PLOT BY:
DRAWN: SCT	DATE: 11.2025	SIGNED:	PLOT DATE: 05.06
CHECKED: PZS	DATE: 05.2026	SIGNED:	SURVEY BY: SURVEYED
APPROVED: CJM	DATE: 05.2026	SIGNED:	SURVEY DATE: SURVEYED DA


PROJECT No: A2515591.00	SCALES: A11:500 A3 1:1000	A
----------------------------	------------------------------	---

FOR CONSENT

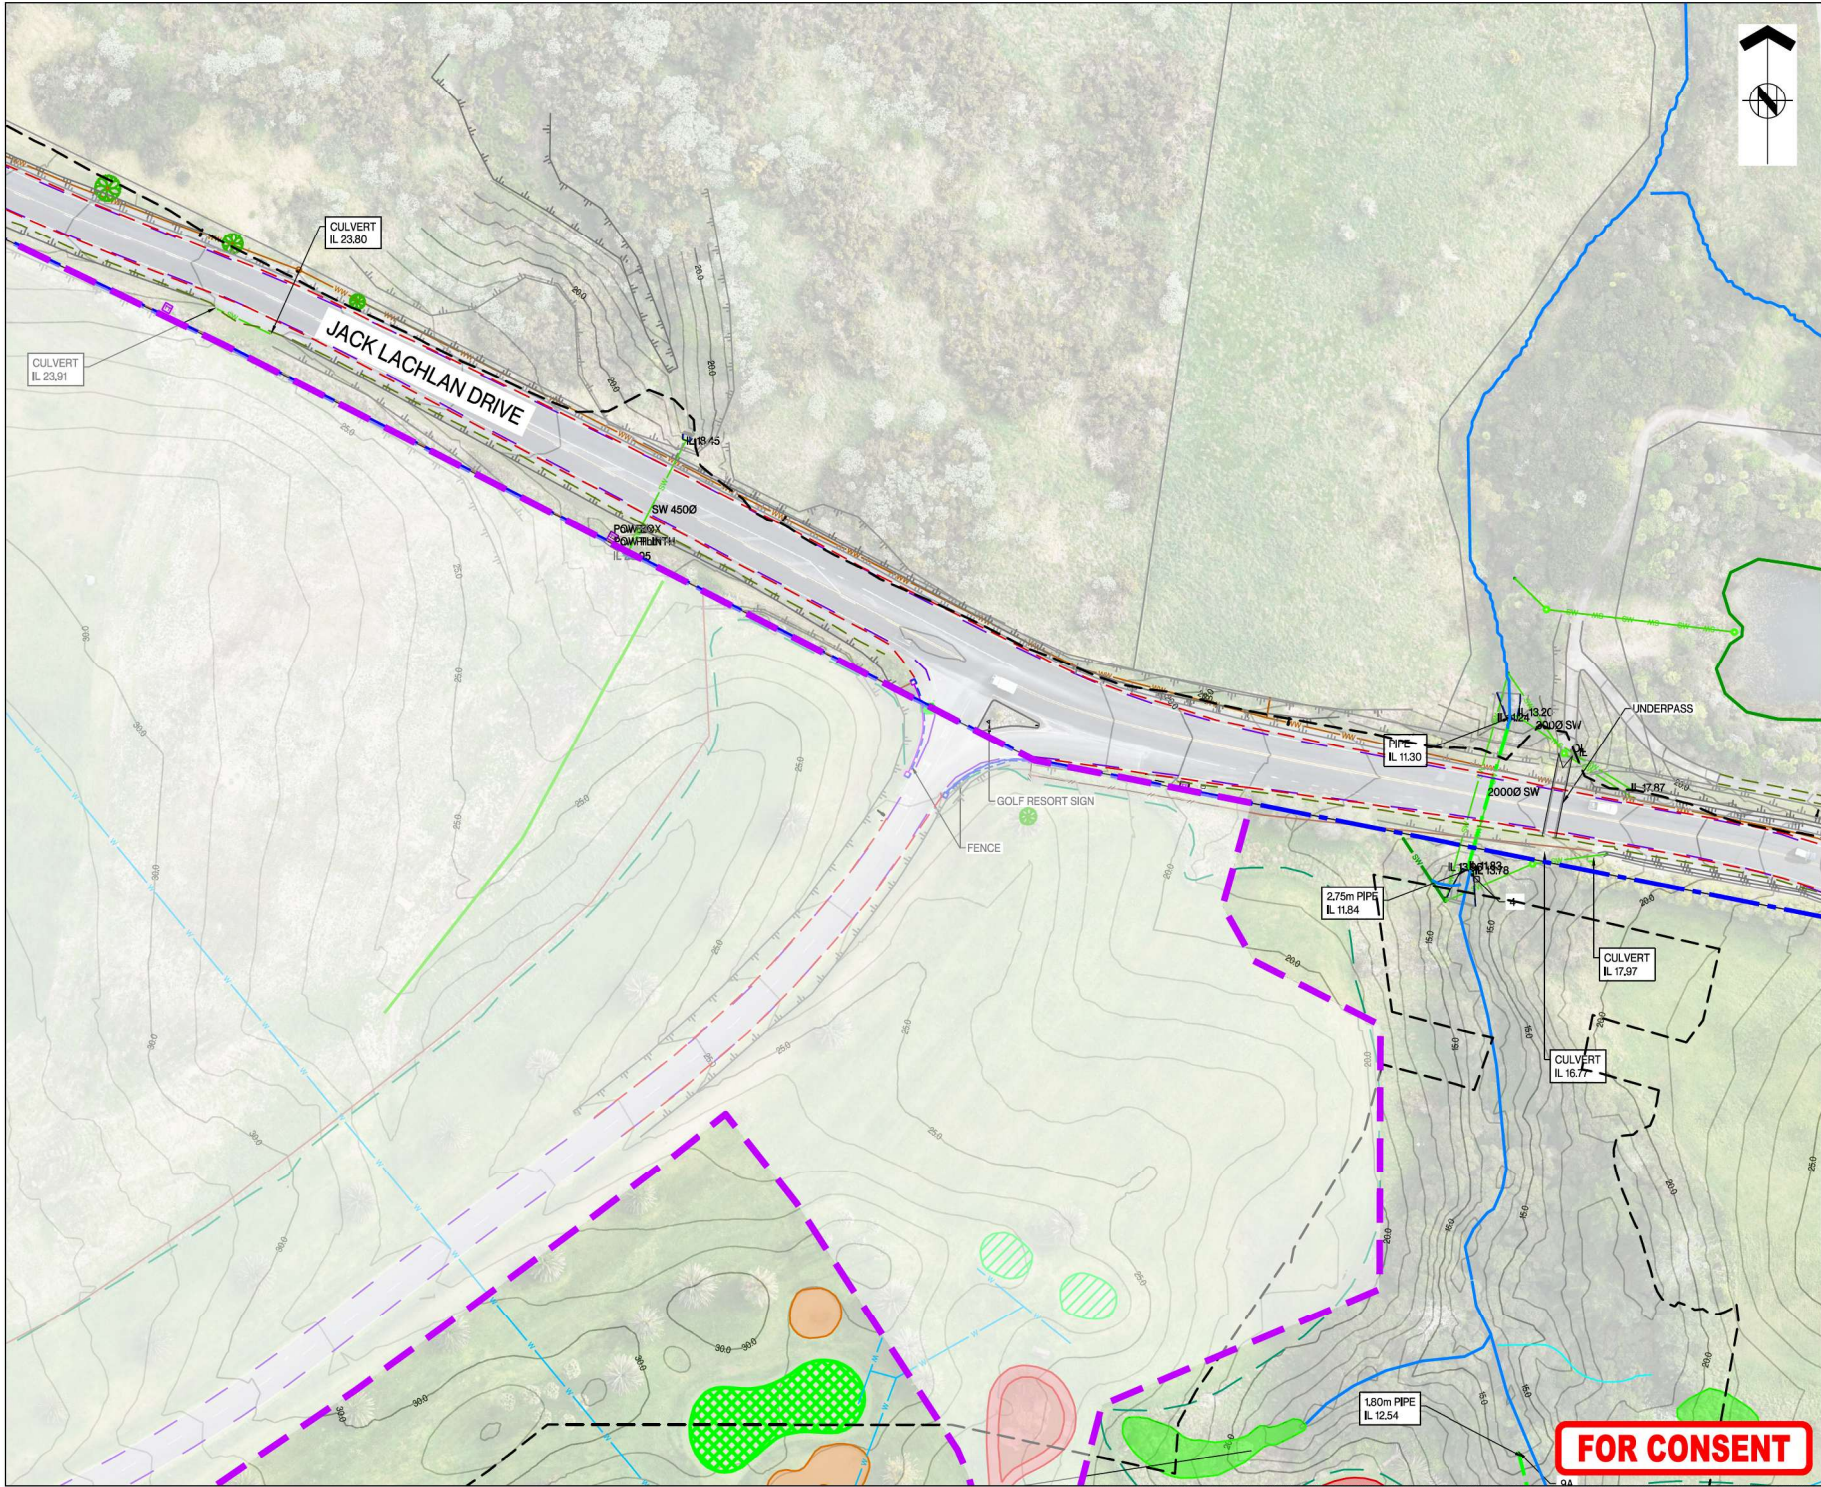

THIS DRAWING AND DESIGN REMAINS THE PROPERTY OF, AND MAY NOT BE REPRODUCED OR ALTERED, WITHOUT THE WRITTEN PERMISSION OF HARRISON GRIERSON CONSULTANTS LIMITED. NO LIABILITY SHALL BE ACCEPTED FOR UNAUTHORIZED USE OF THIS DRAWING.

NOTES:
REFER TO A2515591.00-1200 - OVERALL EXISTING TOPOGRAPHICAL PLAN FOR LEGEND AND NOTES

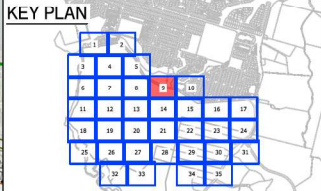

B	SITE BOUNDARY UPDATED	CJM	06.2026
A	FOR CONSENT	CJM	02.2026
REF	REVISIONS	BY	DATE

HARRISON GRIERSON AUCKLAND OFFICE
Level 4, 96 St. Georges Bay Road
Parnell, Auckland 1052
T +64 9 917 5000
W www.harrisongrierson.com


PROJECT: **BEACHLANDS
FAST TRACK CONSENT APPLICATION
BEACHLANDS SOUTH, AUCKLAND**

TITLE: **EXISTING TOPOGRAPHICAL FEATURES
SHEET 9 OF 35**

ORIGINATOR SCT	DATE 05.2026	SIGNED	PLOT BY SCT
DRAWN SCT	DATE 11.2025	SIGNED	PLOT DATE 05.06.26
CHECKED PZS	DATE 05.2026	SIGNED	SURVEY BY
APPROVED CJM	DATE 05.2026	SIGNED	SURVEYED BY
ISSUE STATUS	DATE	SIGNED	SURVEY DATE

FAST TRACK CONSENT			
PROJECT No. A2515591.00	SCALE A1 1:500 A3 1:1000	A1	
DRAWING No. A2515591.00-1209		REV	B

FOR CONSENT

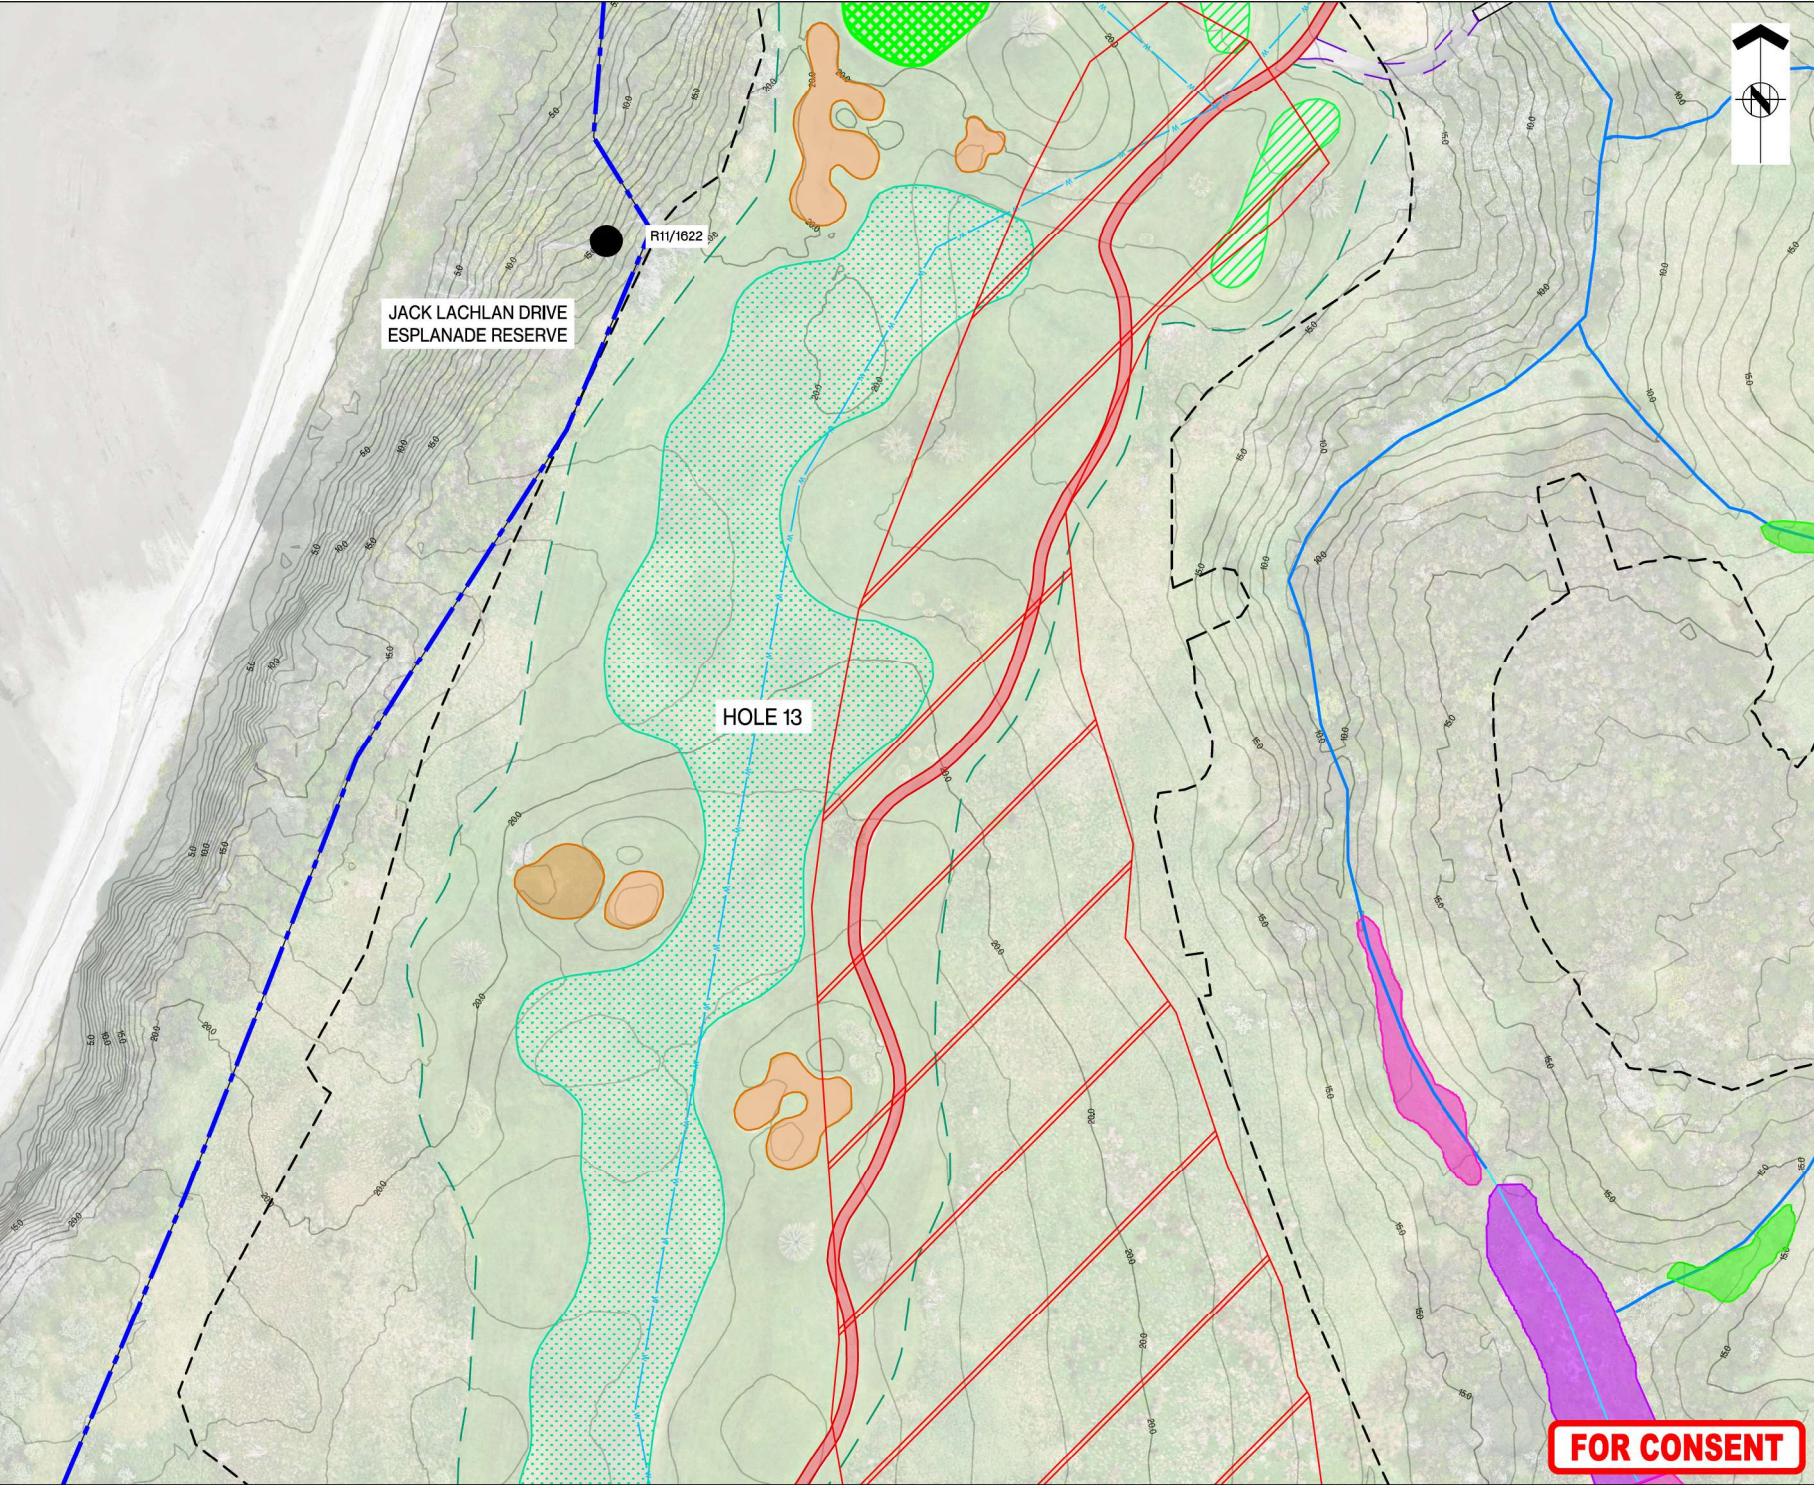



ASSOCIATION OF CONSULTING
ENGINEERS NEW ZEALAND


ISO 9001
QUALITY
ASSURED

THIS DRAWING AND DESIGN REMAINS THE PROPERTY OF, AND MAY NOT BE REPRODUCED OR ALTERED, WITHOUT THE WRITTEN PERMISSION OF HARRISON GRIERSON CONSULTANTS LIMITED. NO LIABILITY SHALL BE ACCEPTED FOR UNAUTHORIZED USE OF THIS DRAWING.

NOTES:

REFER TO A2515591.00-1200 - OVERALL EXISTING TOPOGRAPHICAL PLAN FOR LEGEND AND NOTES

KEY PLAN

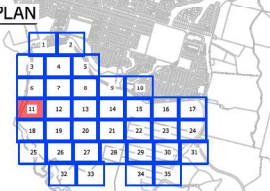

B	SITE BOUNDARY UPDATED	CJM	06.2026
A	FOR CONSENT	CJM	02.2026
REF	REVISIONS	BY	DATE

HARRISON GRIERSON

AUCKLAND OFFICE
Level 4, 96 St. Georges Bay Road
Parnell, Auckland 1052
T +64 9 917 5000
W www.harrisingrierson.com

PROJECT:

BEACHLANDS
FAST TRACK CONSENT APPLICATION
BEACHLANDS SOUTH, AUCKLAND

TITLE:

EXISTING TOPOGRAPHICAL FEATURES
SHEET 11 OF 35


ORIGINATOR SCT	DATE: 05.2026	SIGNED:	PLOT BY:	SCT
DRAWN: SCT	DATE: 11.2025	SIGNED:	PLOT DATE:	05.06.26
CHECKED: PZS	DATE: 05.2026	SIGNED:	SURVEY BY:	SURVEYED BY
APPROVED: CJM	DATE: 05.2026	SIGNED:	SURVEY DATE:	SURVEYED DATE

ISSUE STATUS:

FAST TRACK CONSENT

PROJECT No: A2515591.00	SCALE: A1 1:500 A3 1:1000	REV
DRAWING No:		
A2515591.00-1211		B

FOR CONSENT

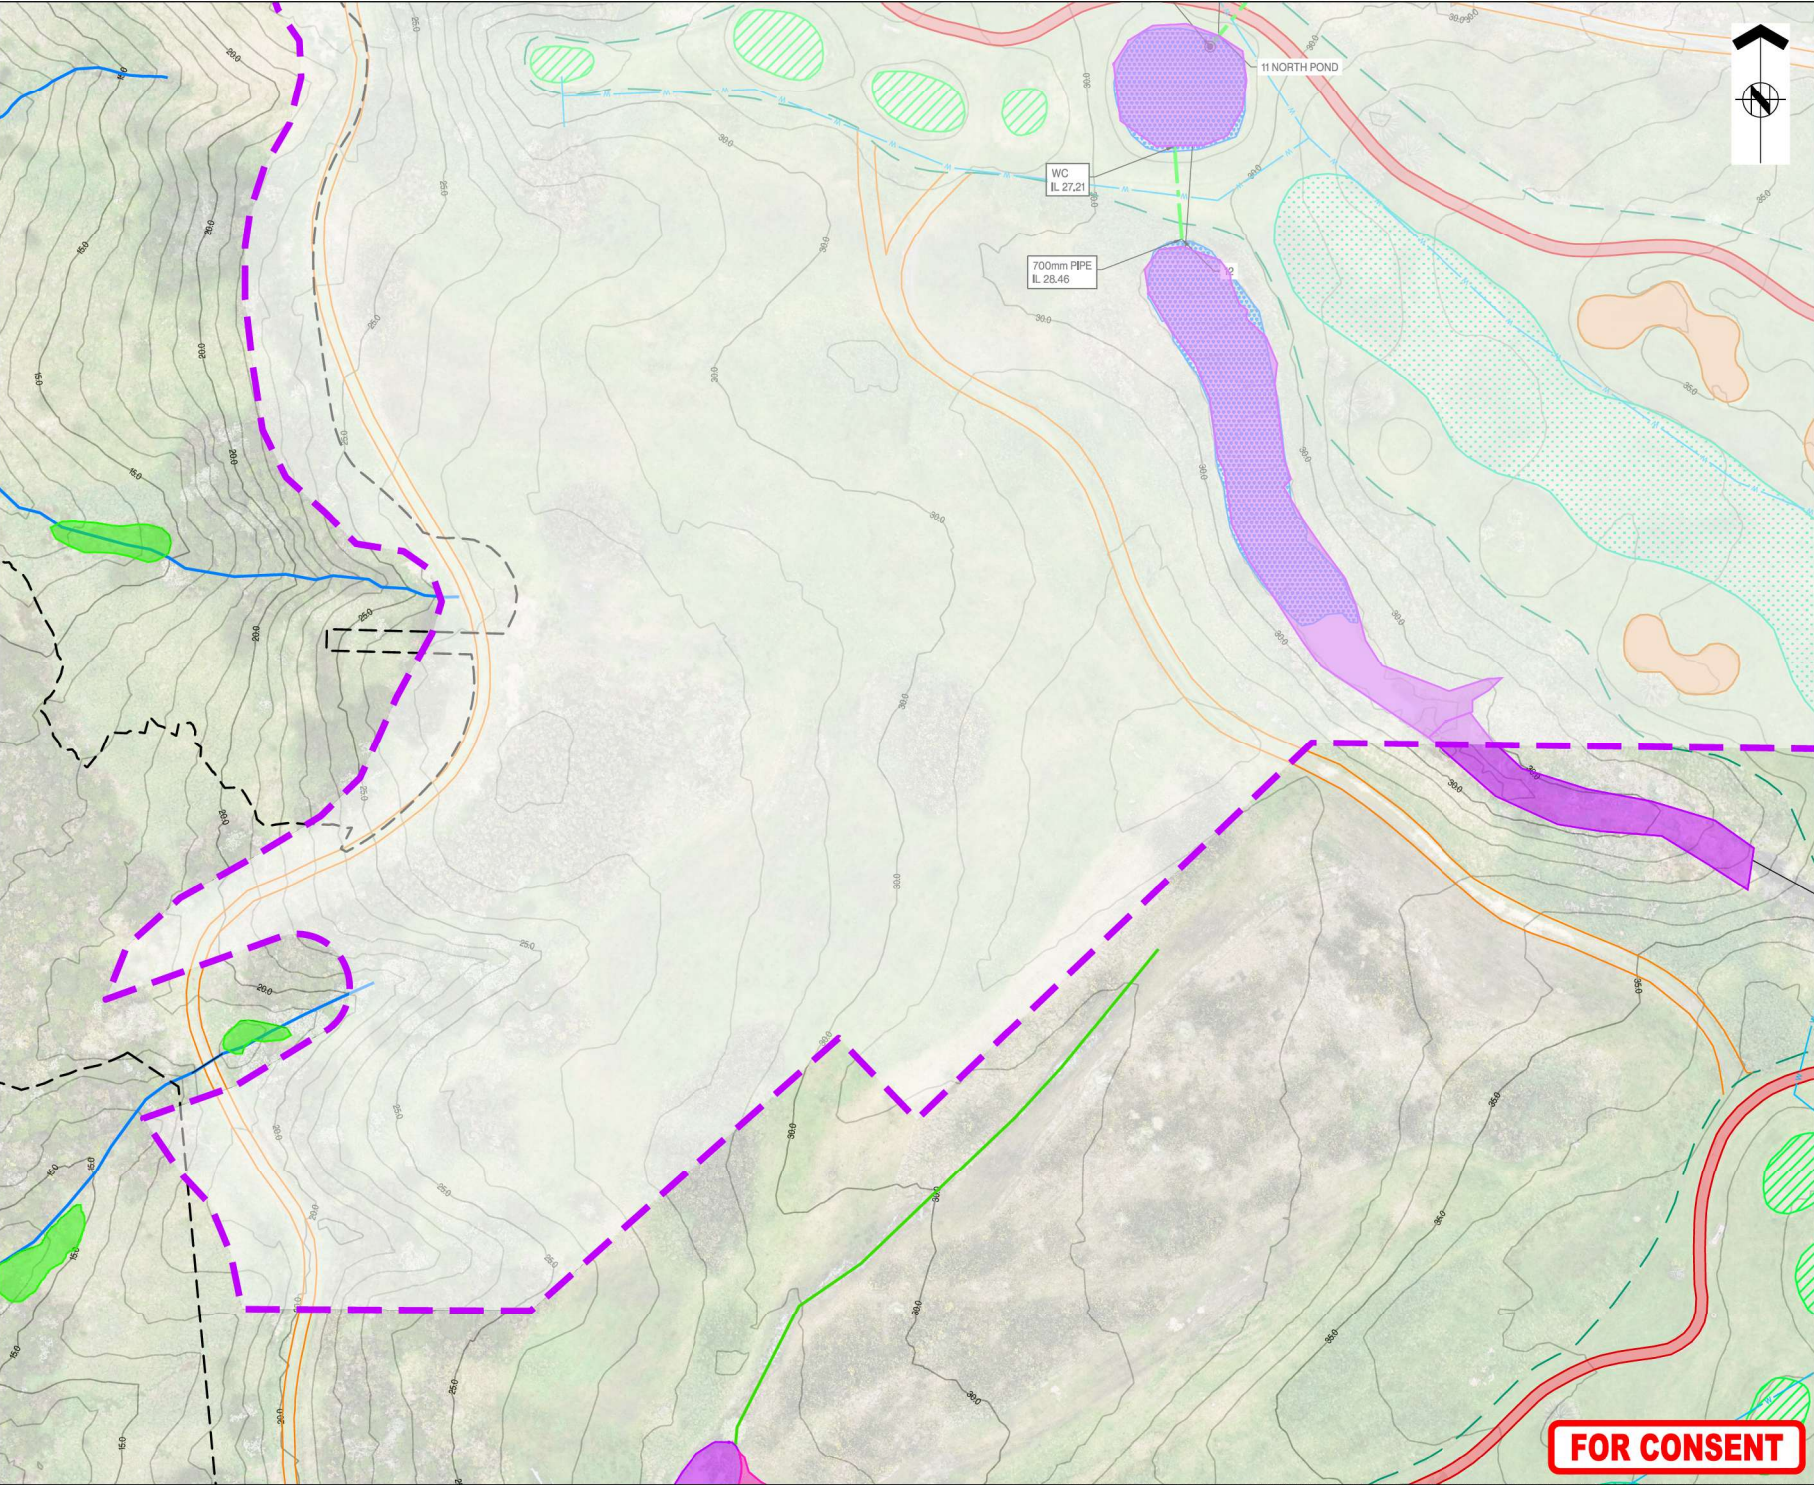



ASSOCIATION OF CONSULTING
ENGINEERS NEW ZEALAND


ISO 9001
QUALITY
ASSURED

THIS DRAWING AND DESIGN REMAINS THE PROPERTY OF, AND MAY NOT BE REPRODUCED OR ALTERED, WITHOUT THE WRITTEN PERMISSION OF HARRISON GRIERSON CONSULTANTS LIMITED. NO LIABILITY SHALL BE ACCEPTED FOR UNAUTHORIZED USE OF THIS DRAWING.

NOTES:

REFER TO A2515591.00-1200 - OVERALL EXISTING TOPOGRAPHICAL PLAN FOR LEGEND AND NOTES

KEY PLAN

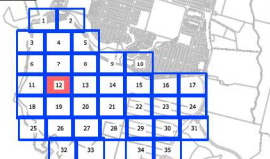

B	SITE BOUNDARY UPDATED	CJM	06/2026
A	FOR CONSENT	CJM	02/2026
REF	REVISIONS	BY	DATE

HARRISON GRIERSON

AUCKLAND OFFICE
Level 4, 96 St. Georges Bay Road
Parnell, Auckland 1052
T +64 9 917 5000
W www.harrisongrierson.com

PROJECT:

BEACHLANDS
FAST TRACK CONSENT APPLICATION
BEACHLANDS SOUTH, AUCKLAND

TITLE:

EXISTING TOPOGRAPHICAL FEATURES
SHEET 12 OF 35

ORIGINATOR SCT	DATE: 05/2026	SIGNED:	PLOT BY:	SCT
DRAWN: SCT	DATE: 11/2025	SIGNED:	PLOT DATE:	05/06/26
CHECKED: PZS	DATE: 05/2026	SIGNED:	SURVEY BY:	
APPROVED: CJM	DATE: 05/2026	SIGNED:	SURVEY DATE:	


ISSUE STATUS:

FAST TRACK CONSENT

PROJECT No: A2515591.00	SCALE: A1 1:500 A3 1:1000	REV
DRAWING No:		REV

A2515591.00-1212

FOR CONSENT

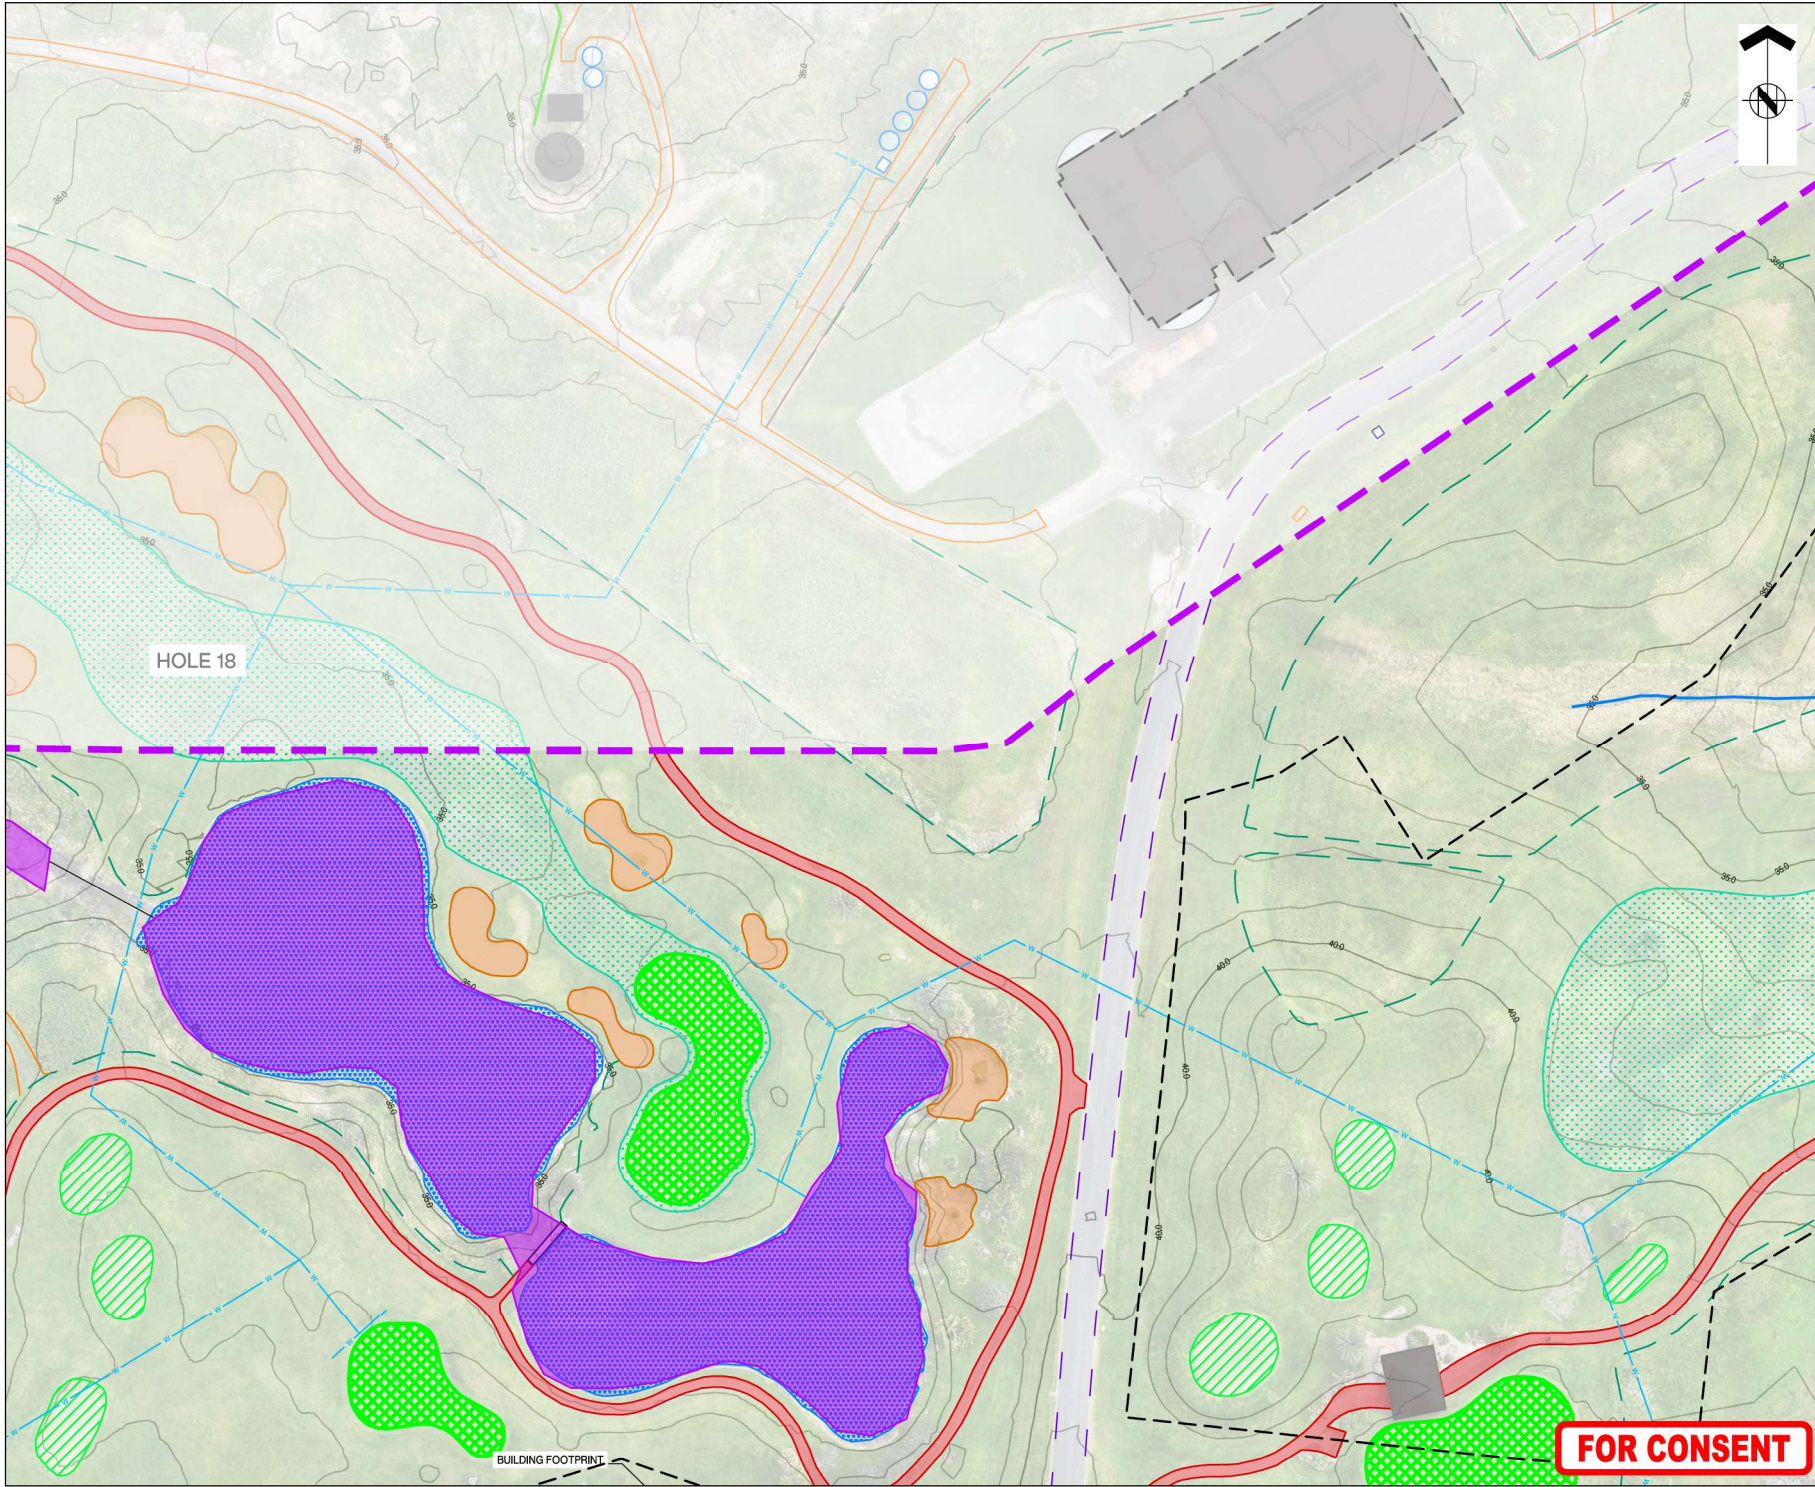



ASSOCIATION OF CONSULTING
ENGINEERS NEW ZEALAND

ISO 9001
QUALITY
ASSURED

THIS DRAWING AND DESIGN REMAINS THE PROPERTY OF, AND MAY NOT BE REPRODUCED OR ALTERED, WITHOUT THE WRITTEN PERMISSION OF HARRISON GRIERSON CONSULTANTS LIMITED. NO LIABILITY SHALL BE ACCEPTED FOR UNAUTHORIZED USE OF THIS DRAWING.

NOTES:

REFER TO A2515591.00-1200 - OVERALL EXISTING TOPOGRAPHICAL PLAN FOR LEGEND AND NOTES

KEY PLAN



B	SITE BOUNDARY UPDATED	CJM	06.2026
A	FOR CONSENT	CJM	02.2026
REF	REVISIONS	BY	DATE

HARRISON GRIERSON

AUCKLAND OFFICE
Level 4, 96 St. Georges Bay Road
Parnell, Auckland 1052
T +64 9 917 5000
W www.harrisongrierson.com


PROJECT:
**BEACHLANDS
FAST TRACK CONSENT APPLICATION
BEACHLANDS SOUTH, AUCKLAND**

TITLE:
**EXISTING TOPOGRAPHICAL FEATURES
SHEET 13 OF 35**

ORIGINATOR SCT	DATE: 05.2026	SIGNED:	PLOT BY:	SCT
DRAWN: SCT	DATE: 11.2025	SIGNED:	PLOT DATE:	05.06.26
CHECKED: PZS	DATE: 05.2026	SIGNED:	SURVEY BY:	
APPROVED: CJM	DATE: 05.2026	SIGNED:	SURVEY DATE:	

ISSUE STATUS:
FAST TRACK CONSENT

PROJECT No: A2515591.00	SCALE: A1 1:500 A3 1:1000	REV A1
DRAWING No: A2515591.00-1213		REV B

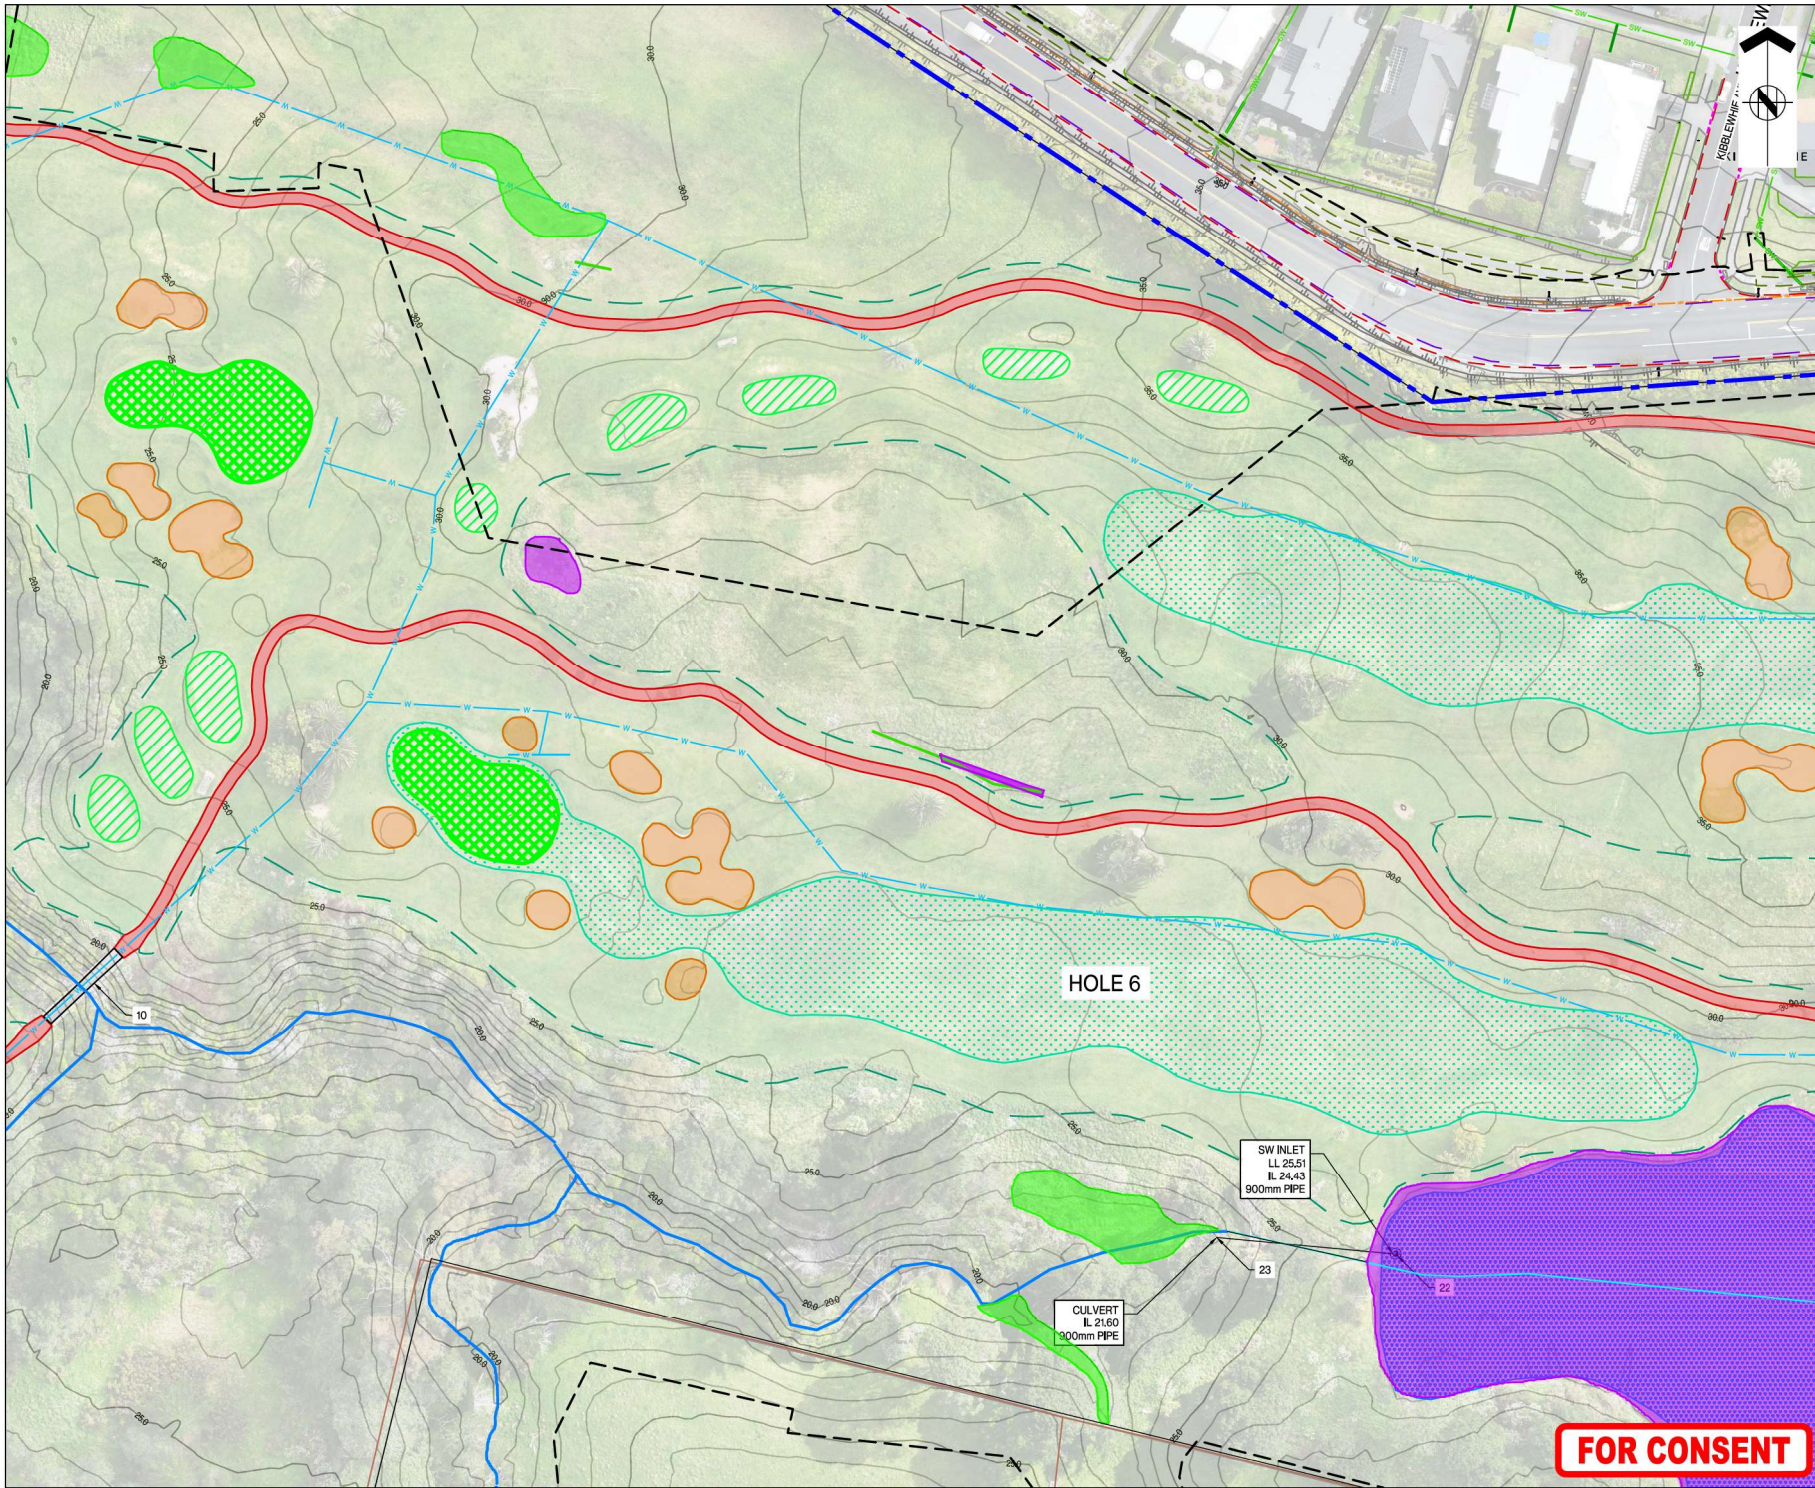



ASSOCIATION OF CONSULTING
ENGINEERS NEW ZEALAND


ISO 9001
QUALITY
ASSURED

THIS DRAWING AND DESIGN REMAINS THE PROPERTY OF, AND MAY NOT BE REPRODUCED OR ALTERED, WITHOUT THE WRITTEN PERMISSION OF HARRISON GRIERSON CONSULTANTS LIMITED. NO LIABILITY SHALL BE ACCEPTED FOR UNAUTHORIZED USE OF THIS DRAWING.

NOTES:

REFER TO A2515591.00-1200 - OVERALL EXISTING TOPOGRAPHICAL PLAN FOR LEGEND AND NOTES

KEY PLAN

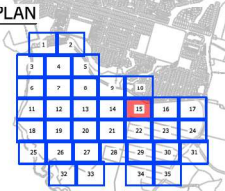

B	SITE BOUNDARY UPDATED	CJM	06/2026
A	FOR CONSENT	CJM	02/2026
REF	REVISIONS	BY	DATE

HARRISON GRIERSON

AUCKLAND OFFICE
Level 4, 96 St. Georges Bay Road
Parnell, Auckland 1052
T +64 9 917 5000
W www.harrisongrierson.com

PROJECT:

BEACHLANDS
FAST TRACK CONSENT APPLICATION
BEACHLANDS SOUTH, AUCKLAND

TITLE:

EXISTING TOPOGRAPHICAL FEATURES
SHEET 15 OF 35

ORIGINATOR SCT	DATE: 05/2026	SIGNED:	PLOT BY:	SCT
DRAWN: SCT	DATE: 11/2025	SIGNED:	PLOT DATE:	05/06/26
CHECKED: PZS	DATE: 05/2026	SIGNED:	SURVEY BY:	SURVEYED BY
APPROVED CJM	DATE: 05/2026	SIGNED:	SURVEY DATE:	SURVEYED DATE


ISSUE STATUS:

FAST TRACK CONSENT

PROJECT No: A2515591.00	SCALE: A1 1:500 A3 1:1000	REV
DRAWING No:		REV

A2515591.00-1215


FOR CONSENT

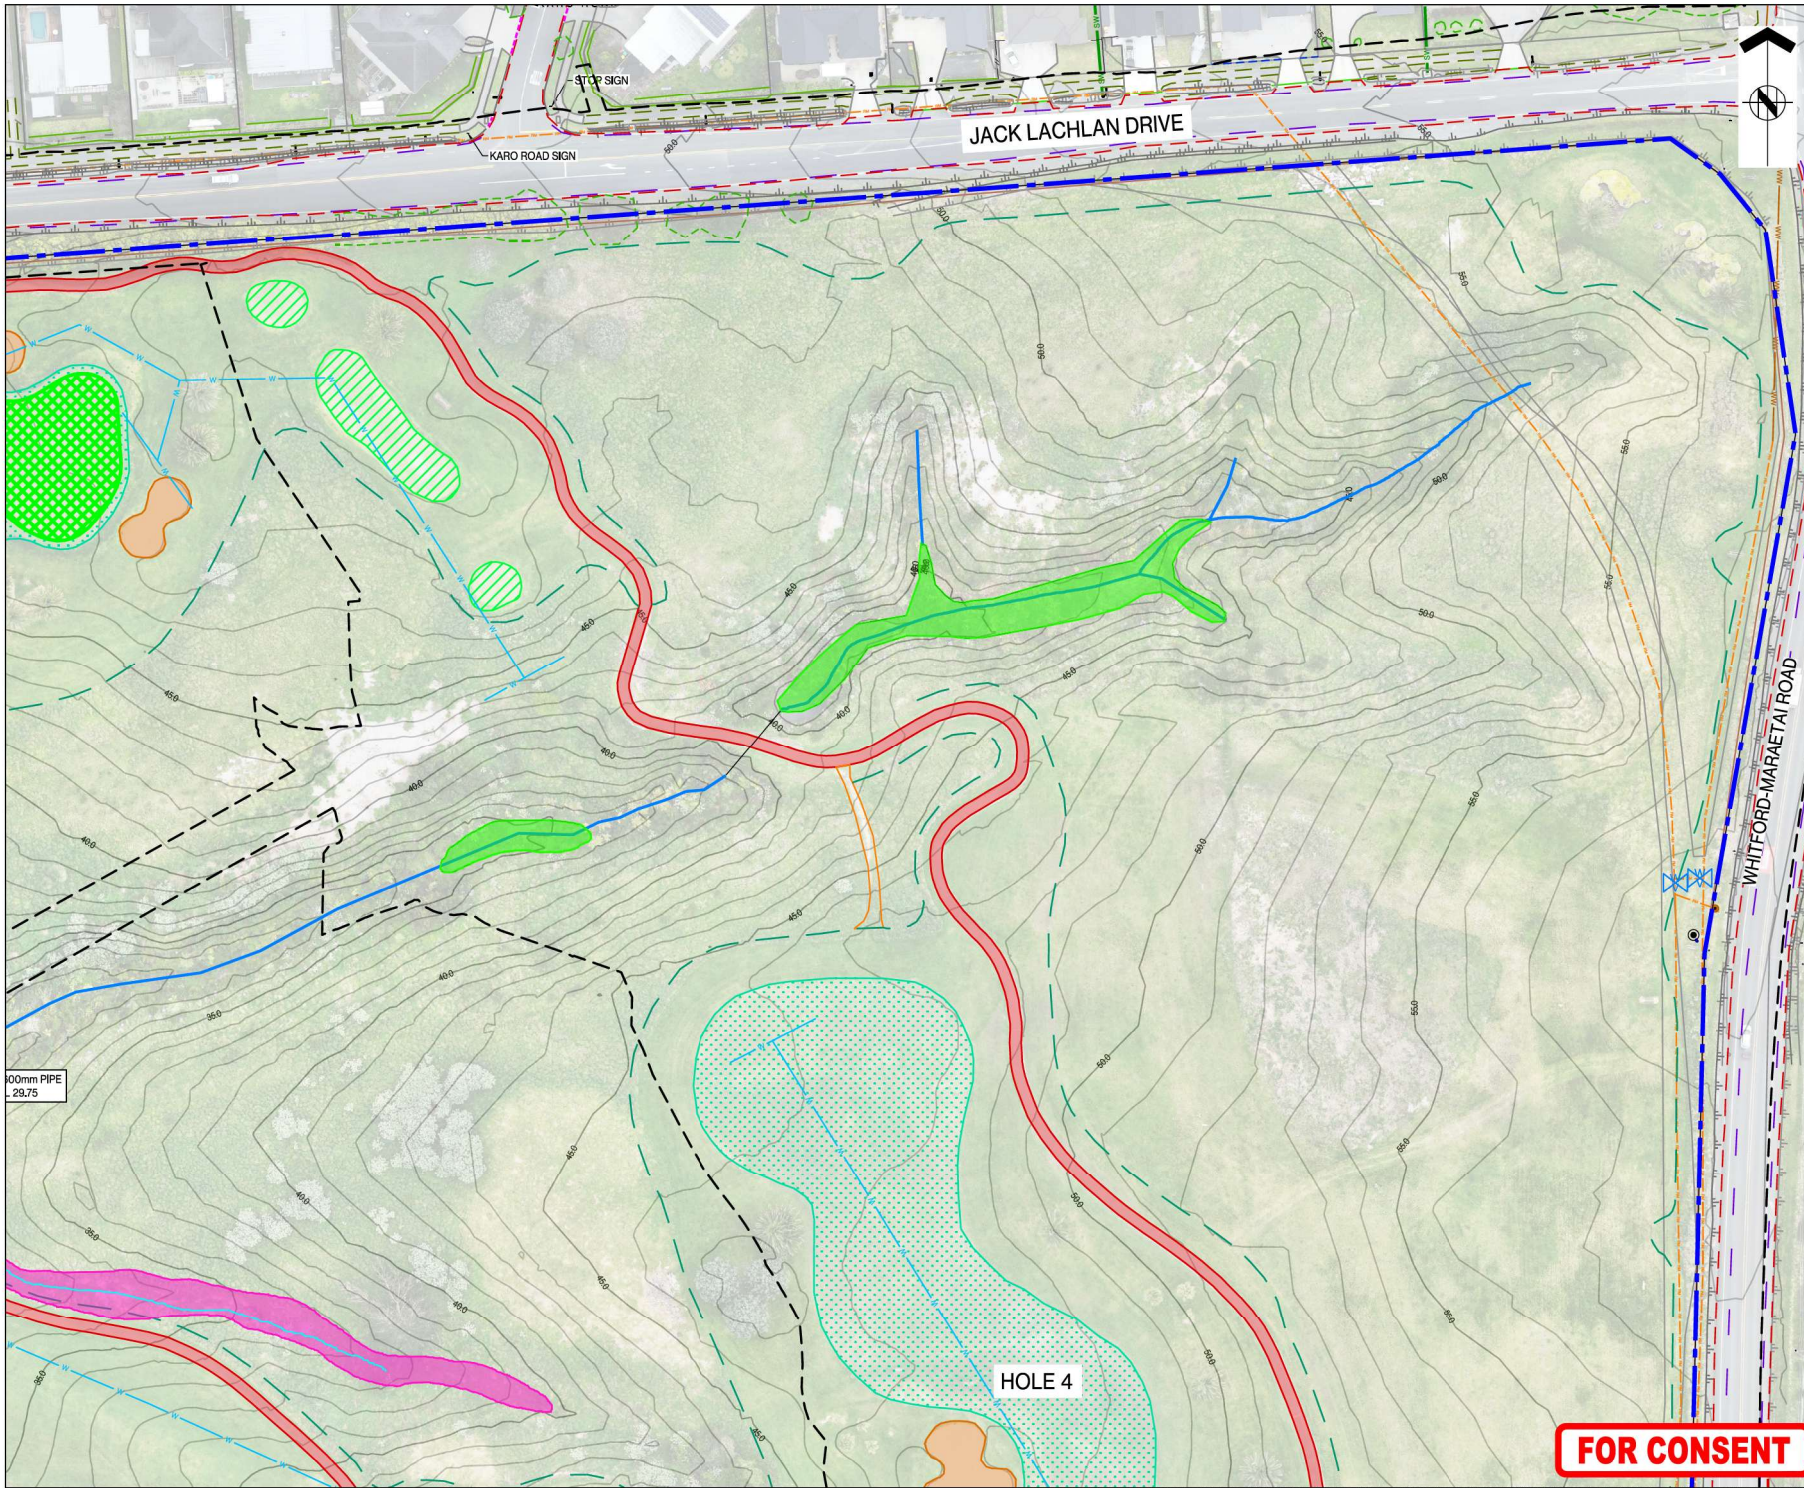

THIS DRAWING AND DESIGN REMAINS THE PROPERTY OF, AND MAY NOT BE REPRODUCED OR ALTERED, WITHOUT THE WRITTEN PERMISSION OF HARRISON GRIERSON CONSULTANTS LIMITED. NO LIABILITY SHALL BE ACCEPTED FOR UNAUTHORIZED USE OF THIS DRAWING.

NOTES:

REFER TO A2515591.00-1200 - OVERALL EXISTING TOPOGRAPHICAL PLAN FOR LEGEND AND NOTES

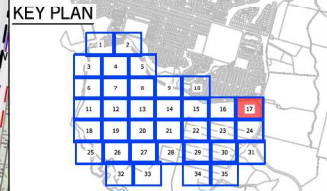

B	SITE BOUNDARY UPDATED	CJM	06/2026
A	FOR CONSENT	CJM	02/2026
REF	REVISIONS	BY	DATE

HARRISON GRIERSON AUCKLAND OFFICE
Level 4, 96 St. Georges Bay Road
Parnell, Auckland 1052
T +64 9 917 5000
W www.harrisingrierson.com

PROJECT: BEACHLANDS
FAST TRACK CONSENT APPLICATION
BEACHLANDS SOUTH, AUCKLAND


TITLE: EXISTING TOPOGRAPHICAL FEATURES
SHEET 17 OF 35

ORIGINATOR SCT	DATE 05/2026	SIGNED	PLOT BY: SCT
DRAWN SCT	DATE 11/2025	SIGNED	PLOT DATE: 05/06/26
CHECKED PZS	DATE 05/2026	SIGNED	SURVEY BY: SURVEYED BY
APPROVED CJM	DATE 05/2026	SIGNED	SURVEY DATE: SURVEYED DATE

ISSUE STATUS: FAST TRACK CONSENT

PROJECT No: A2515591.00	SCALE: A1 1:500 A3 1:1000	REV A1
DRAWING No: A2515591.00-1217		REV B

FOR CONSENT

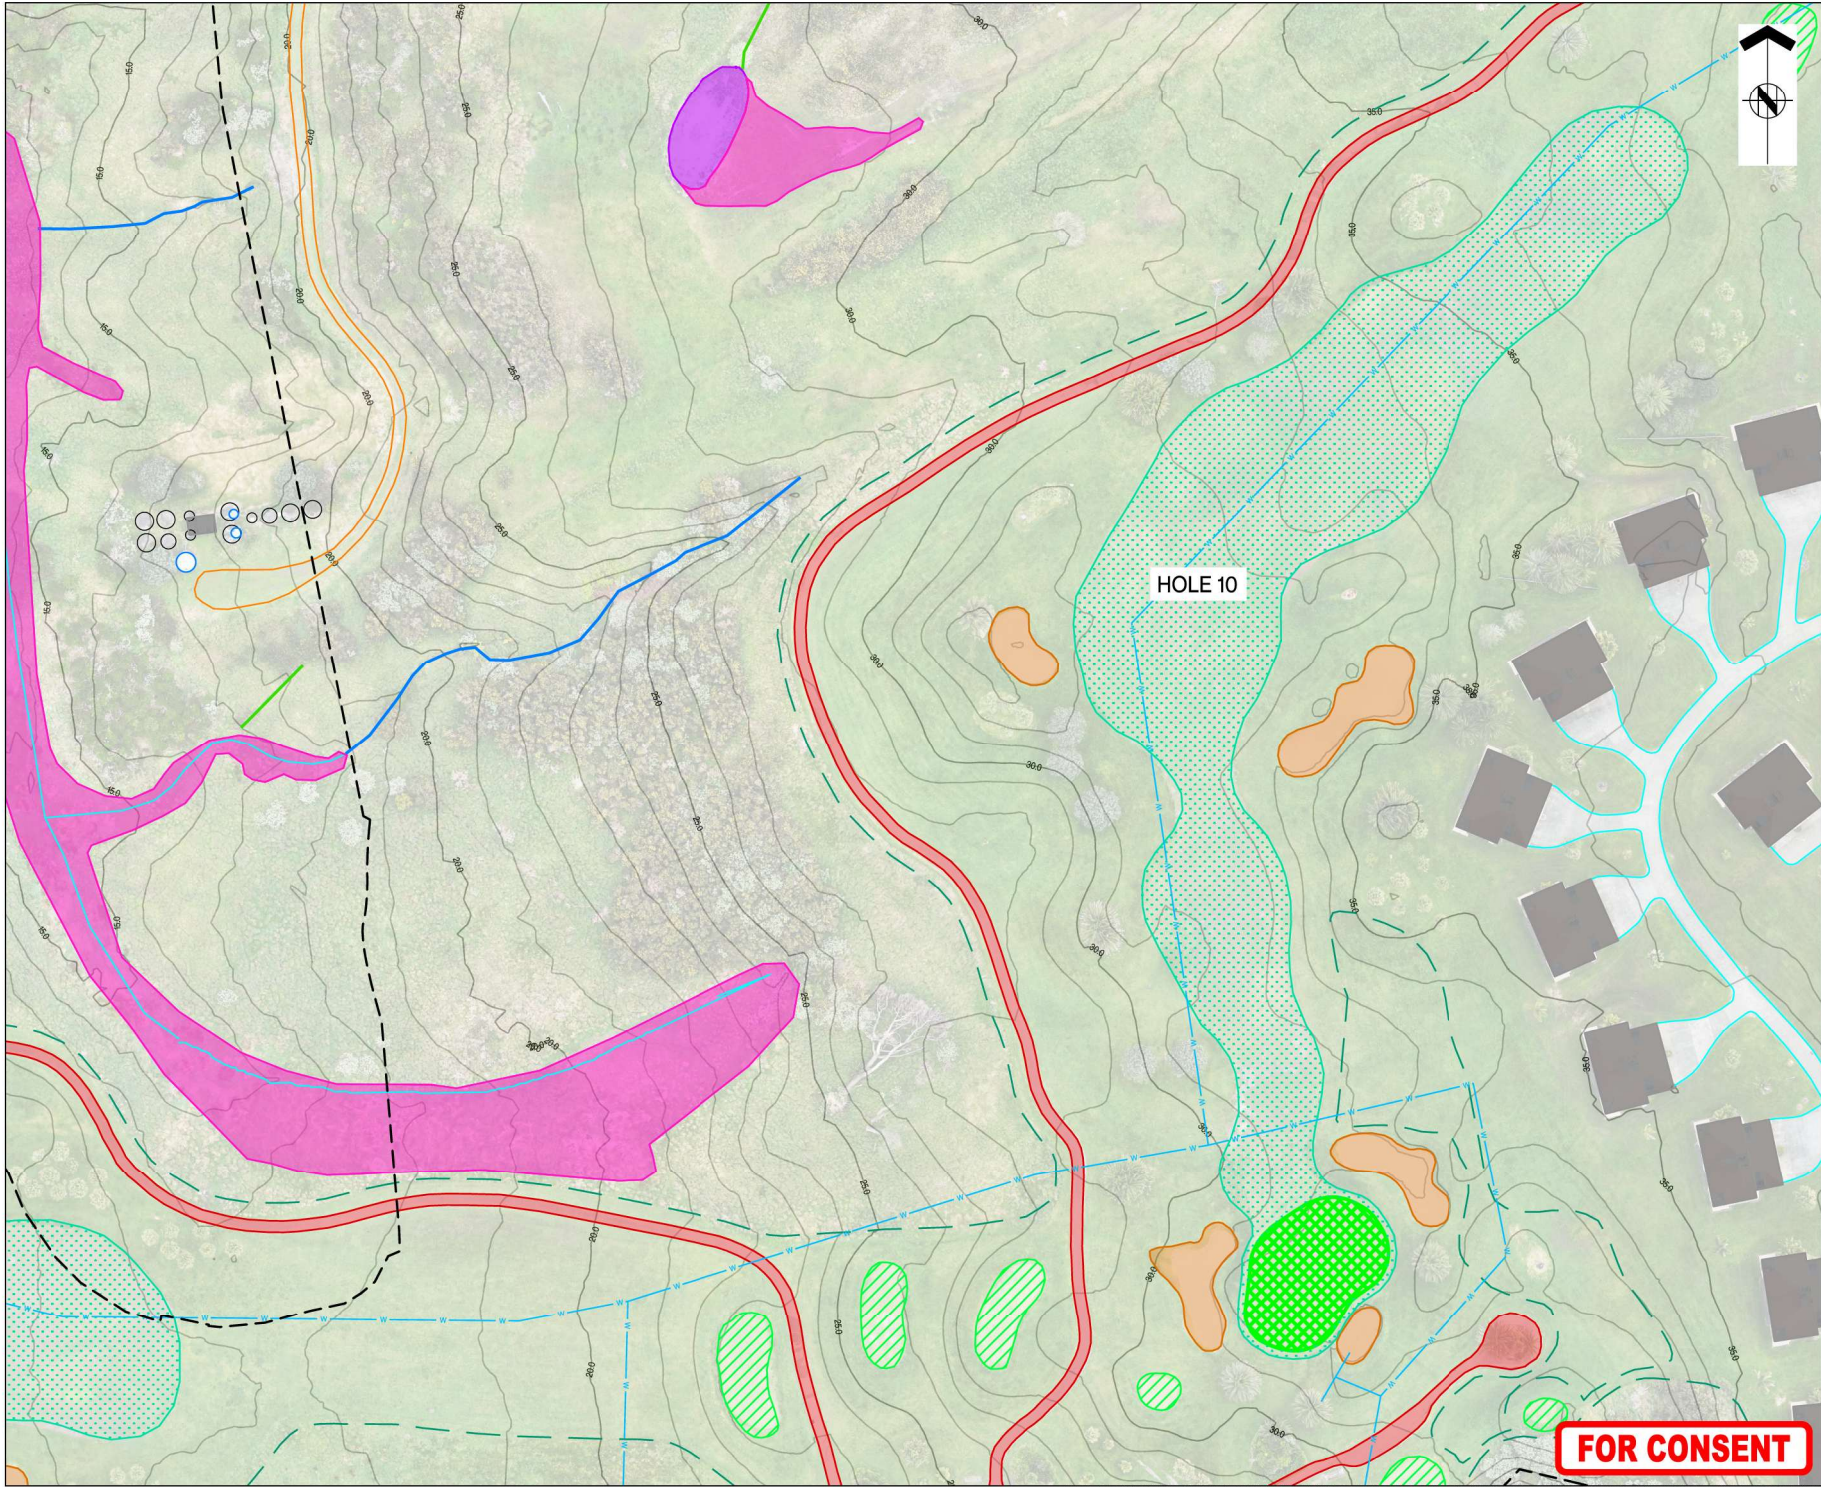



ASSOCIATION OF CONSULTING
ENGINEERS NEW ZEALAND


ISO 9001
QUALITY
ASSURED

THIS DRAWING AND DESIGN REMAINS THE PROPERTY OF, AND MAY NOT BE REPRODUCED OR ALTERED, WITHOUT THE WRITTEN PERMISSION OF HARRISON GRIERSON CONSULTANTS LIMITED. NO LIABILITY SHALL BE ACCEPTED FOR UNAUTHORIZED USE OF THIS DRAWING.

NOTES:

REFER TO A2515591.00-1200 - OVERALL EXISTING TOPOGRAPHICAL PLAN FOR LEGEND AND NOTES

KEY PLAN

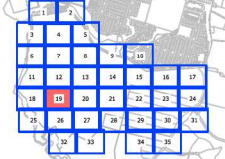

1	2	3	4	5	6	7	8	9	10	11	12	13	14	15	16	17	18	19	20	21	22	23	24	25	26	27	28	29	30	31
---	---	---	---	---	---	---	---	---	----	----	----	----	----	----	----	----	----	----	----	----	----	----	----	----	----	----	----	----	----	----

B	SITE BOUNDARY UPDATED	CJM	06/2026
A	FOR CONSENT	CJM	02/2026
REF	REVISIONS	BY	DATE

HARRISON GRIERSON

AUCKLAND OFFICE
Level 4, 96 St. Georges Bay Road
Parnell, Auckland 1052
T +64 9 917 5000
W www.harrisongrierson.com

PROJECT:

BEACHLANDS
FAST TRACK CONSENT APPLICATION
BEACHLANDS SOUTH, AUCKLAND

TITLE:

EXISTING TOPOGRAPHICAL FEATURES
SHEET 19 OF 35

ORIGINATOR SCT	DATE 05/2026	SIGNED	PLOT BY: SCT
DRAWN SCT	DATE 11/2025	SIGNED	PLOT DATE: 05/06/26
CHECKED PZS	DATE 05/2026	SIGNED	SURVEY BY:
APPROVED CJM	DATE 05/2026	SIGNED	SURVEY DATE:


ISSUE STATUS:

FAST TRACK CONSENT

PROJECT No: A2515591.00	SCALE: A1 1:500 A3 1:1000	A1
DRAWING No:		REV

A2515591.00-1219 B

FOR CONSENT

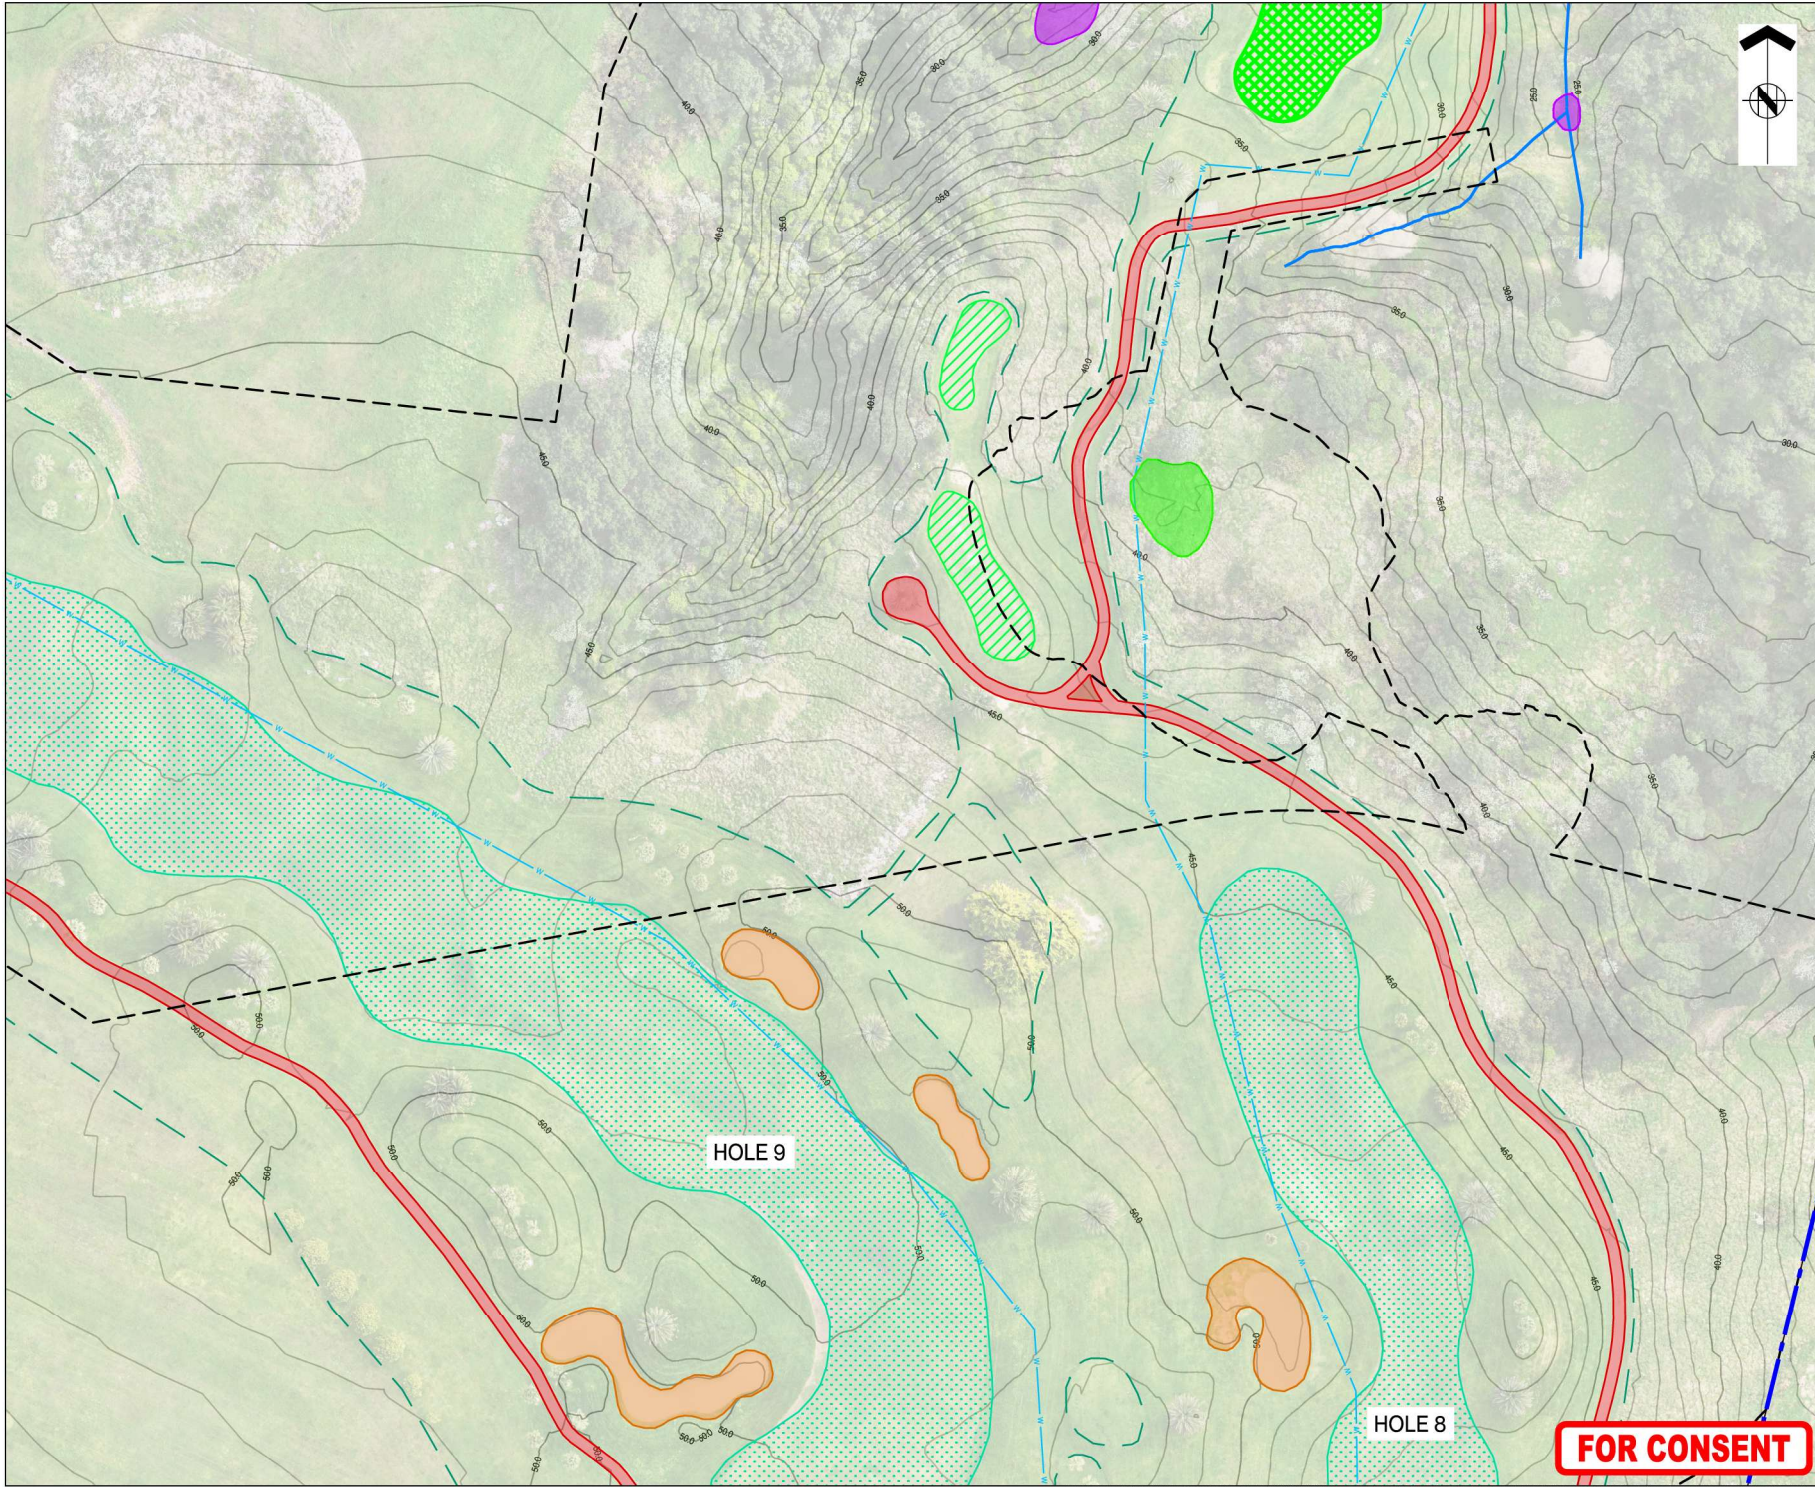



ASSOCIATION OF CONSULTING
ENGINEERS NEW ZEALAND

ISO 9001
QUALITY
ASSURED

THIS DRAWING AND DESIGN REMAINS THE PROPERTY OF, AND MAY NOT BE REPRODUCED OR ALTERED, WITHOUT THE WRITTEN PERMISSION OF HARRISON GRIERSON CONSULTANTS LIMITED. NO LIABILITY SHALL BE ACCEPTED FOR UNAUTHORIZED USE OF THIS DRAWING.

NOTES:

REFER TO A2515591.00-1200 - OVERALL EXISTING TOPOGRAPHICAL PLAN FOR LEGEND AND NOTES

KEY PLAN



B	SITE BOUNDARY UPDATED	CJM	06.2026
A	FOR CONSENT	CJM	02.2026
REF	REVISIONS	BY	DATE

HARRISON GRIERSON

AUCKLAND OFFICE
Level 4, 96 St. Georges Bay Road
Parnell, Auckland 1052
T +64 9 917 5000
W www.harrisingrierson.com

PROJECT:

**BEACHLANDS
FAST TRACK CONSENT APPLICATION
BEACHLANDS SOUTH, AUCKLAND**

TITLE:

**EXISTING TOPOGRAPHICAL FEATURES
SHEET 21 OF 35**

ORIGINATOR SCT	DATE: 05.2026	SIGNED:	PLOT BY:	SCT
DRAWN: SCT	DATE: 11.2025	SIGNED:	PLOT DATE:	05.06.26
CHECKED: PZS	DATE: 05.2026	SIGNED:	SURVEY BY:	
APPROVED CJM	DATE: 05.2026	SIGNED:	SURVEY DATE:	

ISSUE STATUS:


FAST TRACK CONSENT

PROJECT No: A2515591.00	SCALE: A1 1:500 A3 1:1000	REV
DRAWING No:		

A2515591.00-1221

B

FOR CONSENT

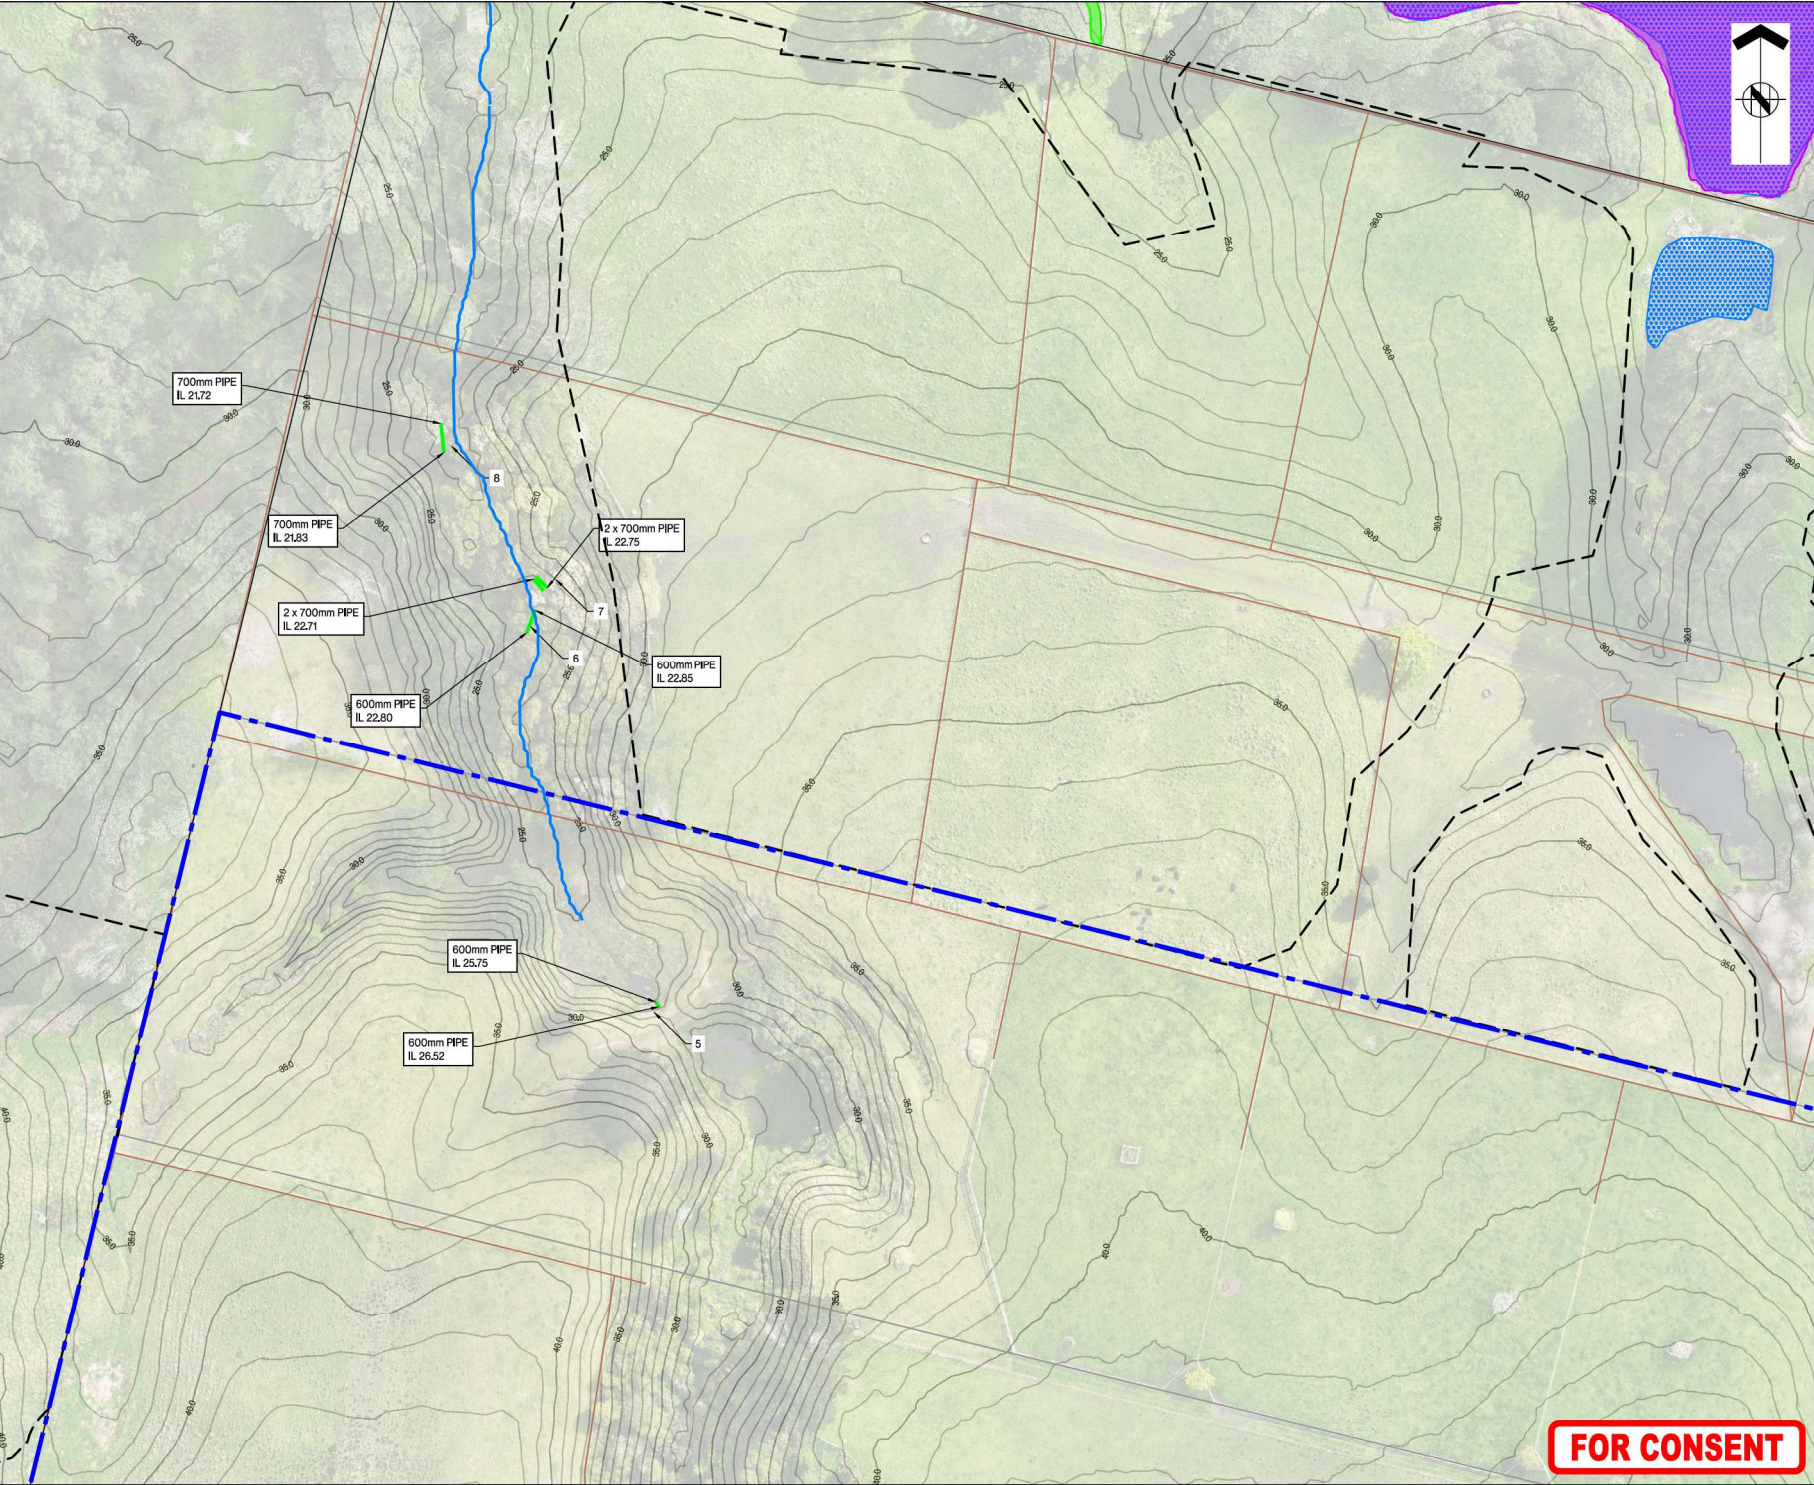




ASSOCIATION OF CONSULTING
ENGINEERS NEW ZEALAND

ISO 9001
QUALITY
ASSURED

THIS DRAWING AND DESIGN REMAINS THE PROPERTY OF, AND MAY NOT BE REPRODUCED
OR ALTERED, WITHOUT THE WRITTEN PERMISSION OF HARRISON GRIERSON CONSULTANTS
LIMITED. NO LIABILITY SHALL BE ACCEPTED FOR UNAUTHORISED USE OF THIS DRAWING.

NOTES:
REFER TO A2515591.00-1200 - OVERALL EXISTING
TOPOGRAPHICAL PLAN FOR LEGEND AND NOTES

KEY PLAN

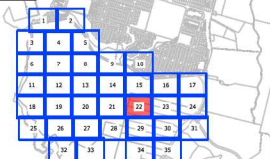

B	SITE BOUNDARY UPDATED	CJM	06/2026
A	FOR CONSENT	CJM	02/2026
REF	REVISIONS	BY	DATE

**HARRISON
GRIERSON**

AUCKLAND OFFICE
Level 4, 96 St Georges Bay Road
Parnell, Auckland 1052
T +64 9 917 5000
W www.harrisongrierson.com

PROJECT:
BEACHLANDS
FAST TRACK CONSENT APPLICATION
BEACHLANDS SOUTH, AUCKLAND


TITLE:
EXISTING TOPOGRAPHICAL FEATURES
SHEET 22 OF 35

ORIGINATOR SCT	DATE: 05/2026	SIGNED:	PLOT BY:	SCT
DRAWN: SCT	DATE: 11/2025	SIGNED:	PLOT DATE:	05/06/26
CHECKED: PZS	DATE: 05/2026	SIGNED:	SURVEY BY:	SURVEYED BY
APPROVED CJM	DATE: 05/2026	SIGNED:	SURVEY DATE:	SURVEYED DATE

ISSUE STATUS:
FAST TRACK CONSENT

PROJECT No: A2515591.00	SCALE: A1 1:500 A3 1:1000	REV A1
DRAWING No: A2515591.00-1222		REV B

FOR CONSENT

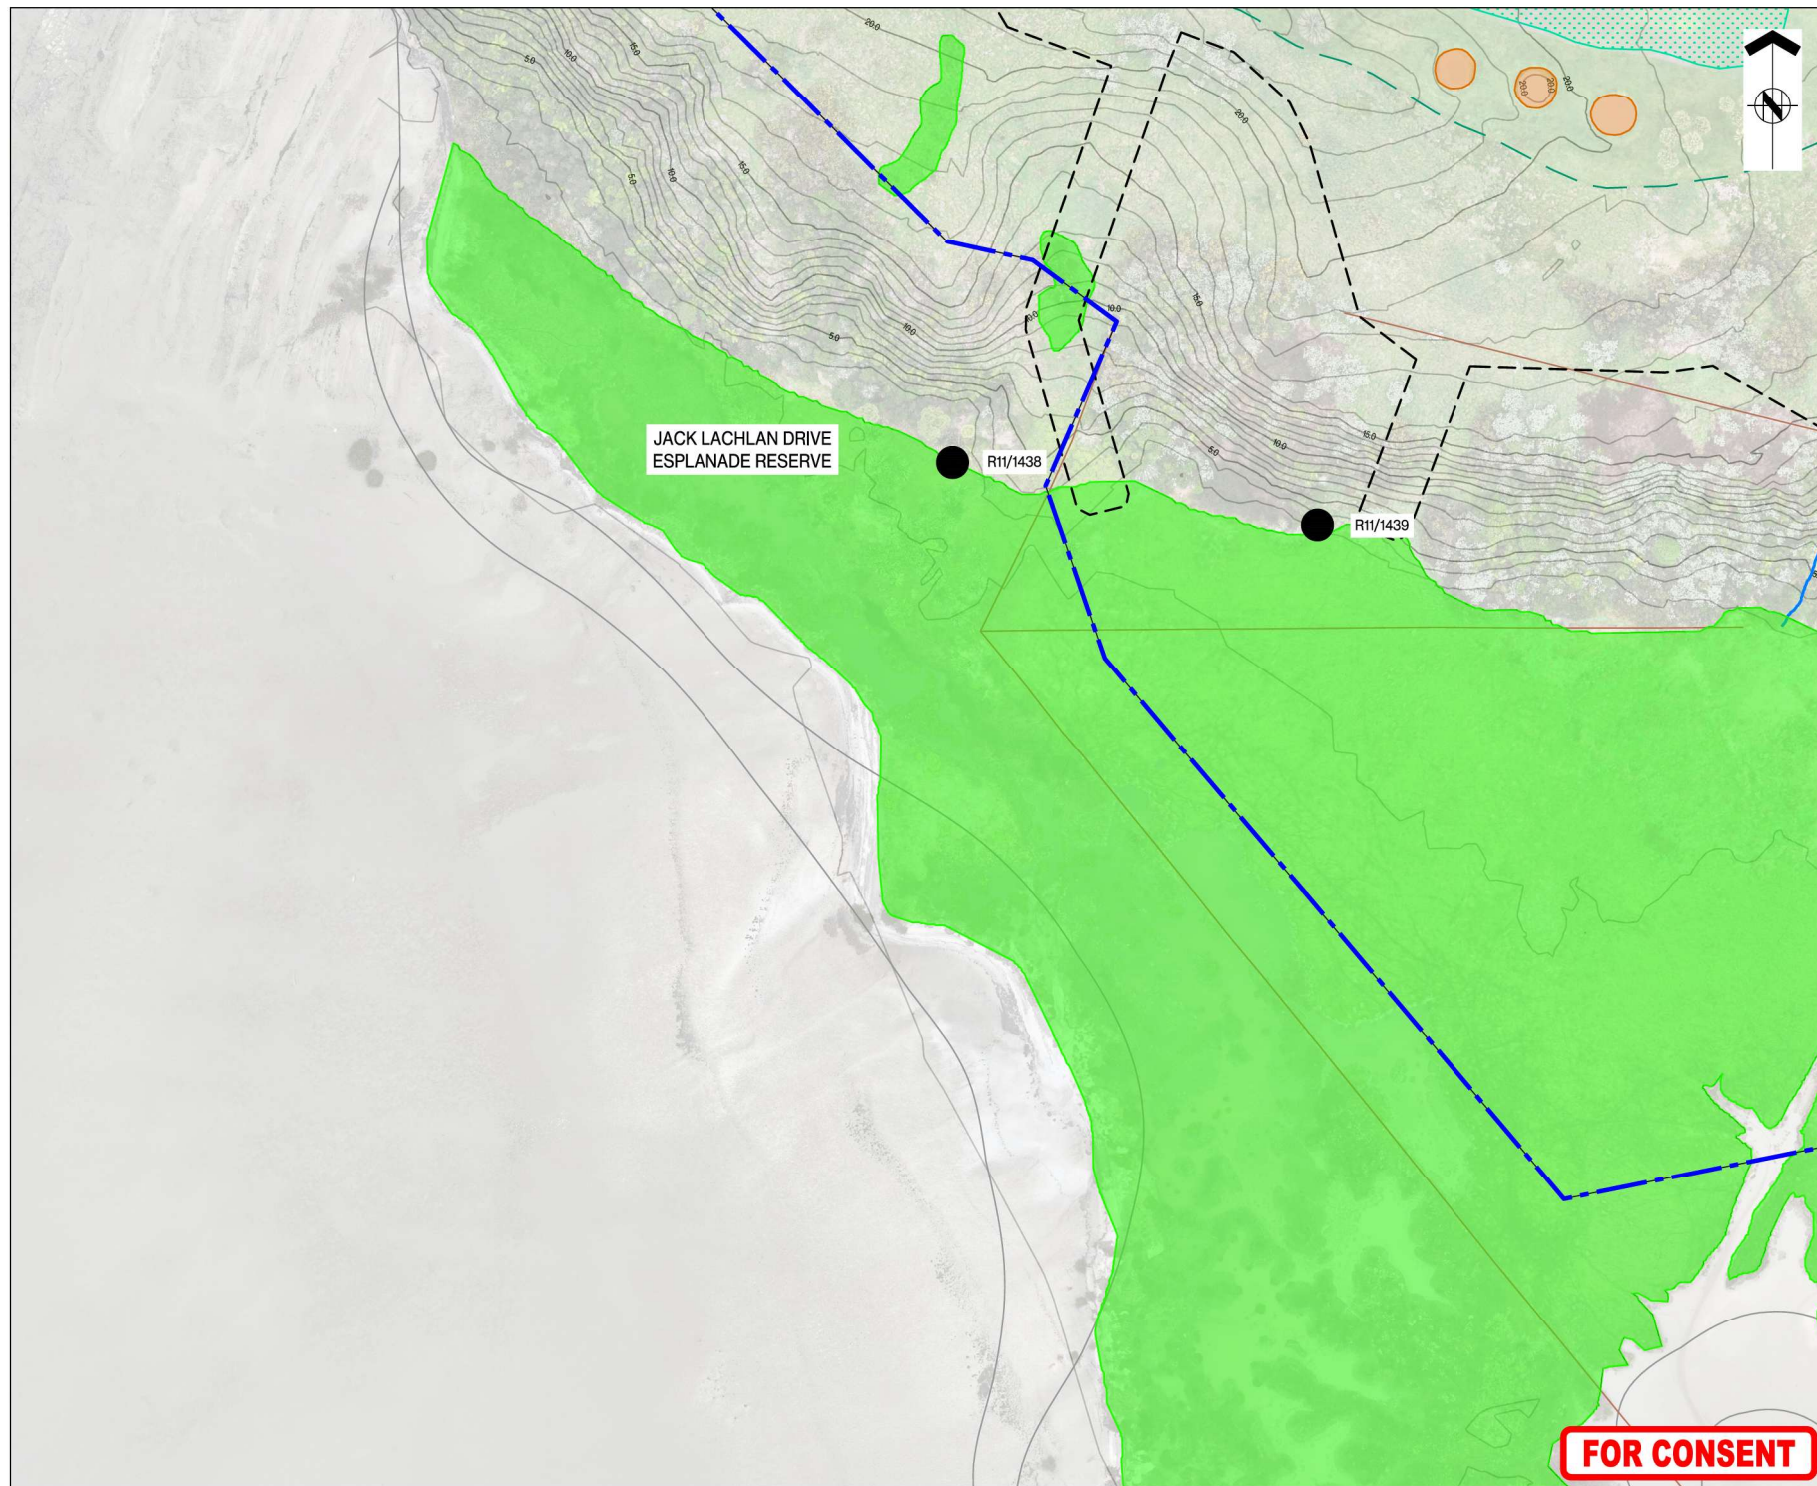

ASSOCIATION OF CONSULTING
ENGINEERS NEW ZEALAND

ISO 9001
QUALITY
ASSURED

THIS DRAWING AND DESIGN REMAINS THE PROPERTY OF, AND MAY NOT BE REPRODUCED OR ALTERED, WITHOUT THE WRITTEN PERMISSION OF HARRISON GRIERSON CONSULTANTS LIMITED. NO LIABILITY SHALL BE ACCEPTED FOR UNAUTHORISED USE OF THIS DRAWING.

NOTES:

REFER TO A2515591.00-1200 - OVERALL EXISTING TOPOGRAPHICAL PLAN FOR LEGEND AND NOTES

KEY PLAN



B	SITE BOUNDARY UPDATED	CJM	06/20/2022
A	FOR CONSENT	CJM	02/20/2022
REF	REVISIONS	BY	DATE

**HARRISON
GRIERSON**

PROJECT:

**BEACHLANDS
FAST TRACK CONSENT APPLICATION
BEACHLANDS SOUTH, AUCKLAND**

TITLE:

EXISTING TOPOGRAPHICAL FEATURES
SHEET 25 OF 35

ORIGINATOR: SCT	DATE: 05/20/26	SIGNED:	PILOT BY:
DRAWN: SCT	DATE: 11/20/25	SIGNED:	PILOT DATE: 05/06/26
CHECKED: PZS	DATE: 05/20/26	SIGNED:	SURVEY BY: SURVEYED BY
APPROVED: CJM	DATE: 05/20/26	SIGNED:	SURVEY DATE: SURVEYED DATE

ISSUE STATUS:


ISSUE STATUS: **FAST TRACK CONSENT**

PROJECT No: A2515591.00	SCALES: A1:1:500 A3:1:1000	A1
----------------------------	-------------------------------	----

A2515591.00	AS E1000	REV
-------------	----------	-----

A2515591.00-1225	B
------------------	---

FOR CONSENT

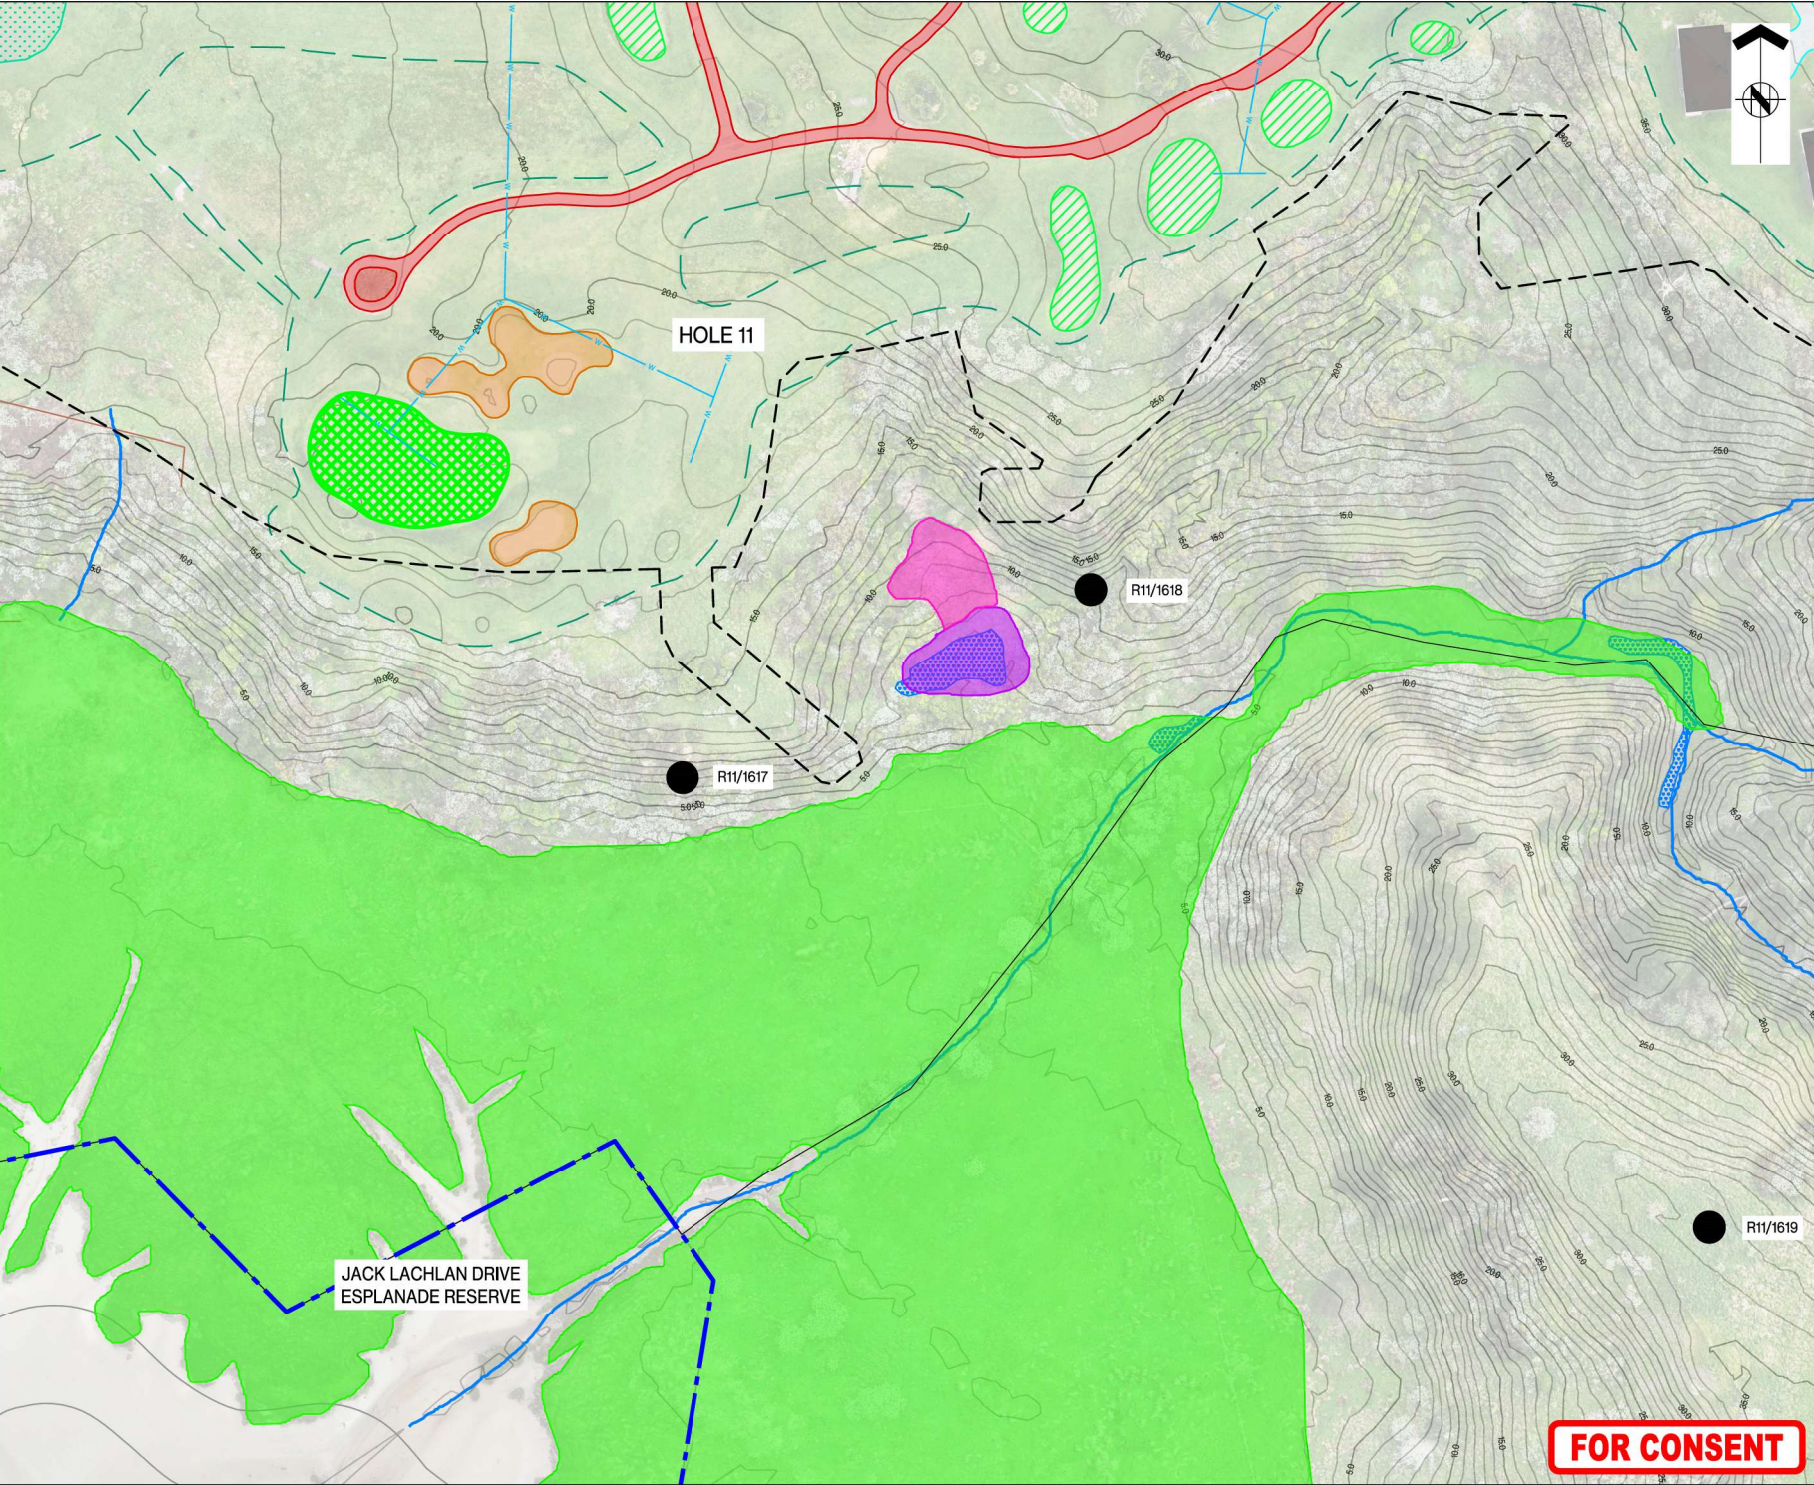



ASSOCIATION OF CONSULTING
ENGINEERS NEW ZEALAND


ISO 9001
QUALITY
ASSURED

THIS DRAWING AND DESIGN REMAINS THE PROPERTY OF, AND MAY NOT BE REPRODUCED OR ALTERED, WITHOUT THE WRITTEN PERMISSION OF HARRISON GRIERSON CONSULTANTS LIMITED. NO LIABILITY SHALL BE ACCEPTED FOR UNAUTHORISED USE OF THIS DRAWING.

NOTES:

REFER TO A2515591.00-1200 - OVERALL EXISTING TOPOGRAPHICAL PLAN FOR LEGEND AND NOTES

KEY PLAN

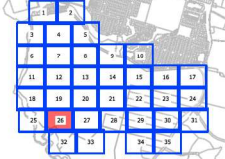

B	SITE BOUNDARY UPDATED	CJM	06/2026
A	FOR CONSENT	CJM	02/2026
REF	REVISIONS	BY	DATE

HARRISON GRIERSON

AUCKLAND OFFICE
Level 4, 96 St. Georges Bay Road
Parnell, Auckland 1052
T +64 9 917 5000
W www.harrisongrierson.com

PROJECT:

BEACHLANDS
FAST TRACK CONSENT APPLICATION
BEACHLANDS SOUTH, AUCKLAND

TITLE:


EXISTING TOPOGRAPHICAL FEATURES
SHEET 26 OF 35

ORIGINATOR	DATE	SIGNED	PLOT BY:	SCT
SCT	05/2026			
DRAWN:	DATE	SIGNED	PLOT DATE:	05/06/26
SCT	11/2025			
CHECKED:	DATE	SIGNED	SURVEY BY:	
PZS	05/2026			
APPROVED:	DATE	SIGNED	SURVEY DATE:	
CJM	05/2026			

ISSUE STATUS:

FAST TRACK CONSENT

PROJECT No:	SCALE:	A1
A2515591.00	A1 1:500 A3 1:1000	REV
DRAWING No:		REV
A2515591.00-1226		B

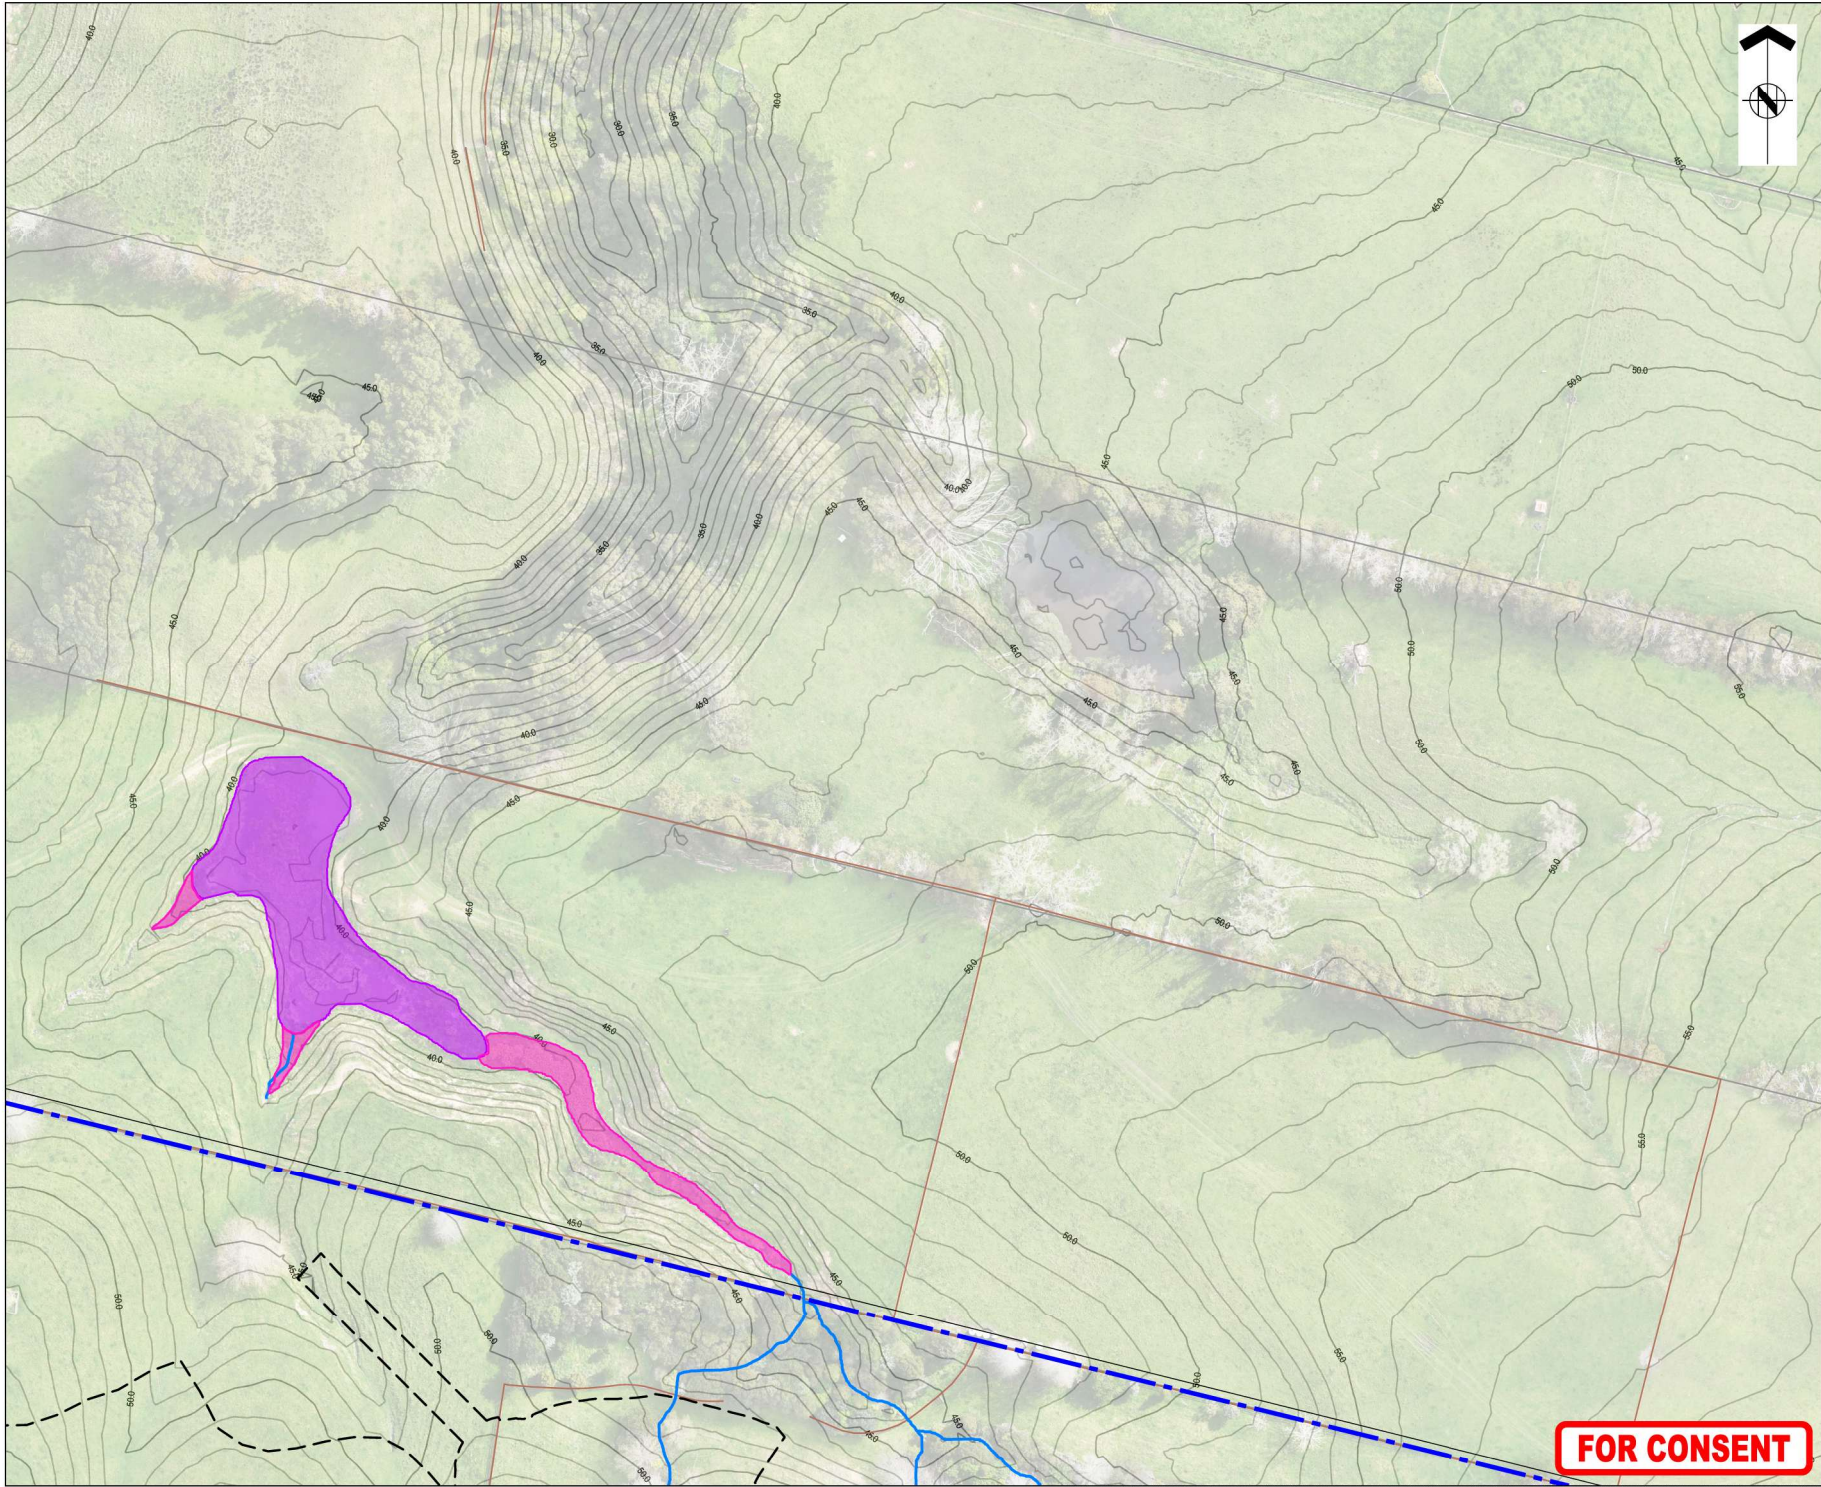



ASSOCIATION OF CONSULTING
ENGINEERS NEW ZEALAND


ISO 9001
QUALITY
ASSURED

THIS DRAWING AND DESIGN REMAINS THE PROPERTY OF, AND MAY NOT BE REPRODUCED OR ALTERED, WITHOUT THE WRITTEN PERMISSION OF HARRISON GRIERSON CONSULTANTS LIMITED. NO LIABILITY SHALL BE ACCEPTED FOR UNAUTHORIZED USE OF THIS DRAWING.

NOTES:

REFER TO A2515591.00-1200 - OVERALL EXISTING TOPOGRAPHICAL PLAN FOR LEGEND AND NOTES

KEY PLAN

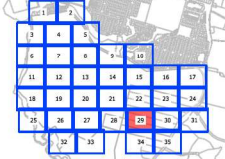

B	SITE BOUNDARY UPDATED	CJM	06.2026
A	FOR CONSENT	CJM	02.2026
REF	REVISIONS	BY	DATE

HARRISON GRIERSON

AUCKLAND OFFICE
Level 4, 96 St Georges Bay Road
Parnell, Auckland 1052
T +64 9 917 5000
W www.harrisingrierson.com

PROJECT:
**BEACHLANDS
FAST TRACK CONSENT APPLICATION
BEACHLANDS SOUTH, AUCKLAND**


TITLE:
**EXISTING TOPOGRAPHICAL FEATURES
SHEET 29 OF 35**

ORIGINATOR SCT	DATE 05.2026	SIGNED	PLOT BY: SCT
DRAWN SCT	DATE 11.2025	SIGNED	PLOT DATE: 05.06.26
CHECKED PZS	DATE 05.2026	SIGNED	SURVEY BY: SURVEYED BY
APPROVED CJM	DATE 05.2026	SIGNED	SURVEY DATE: SURVEYED DATE

ISSUE STATUS:
FAST TRACK CONSENT


PROJECT No: A2515591.00	SCALE: A1 1:500 A3 1:1000	REV A1
DRAWING No: A2515591.00-1229		REV B

FOR CONSENT

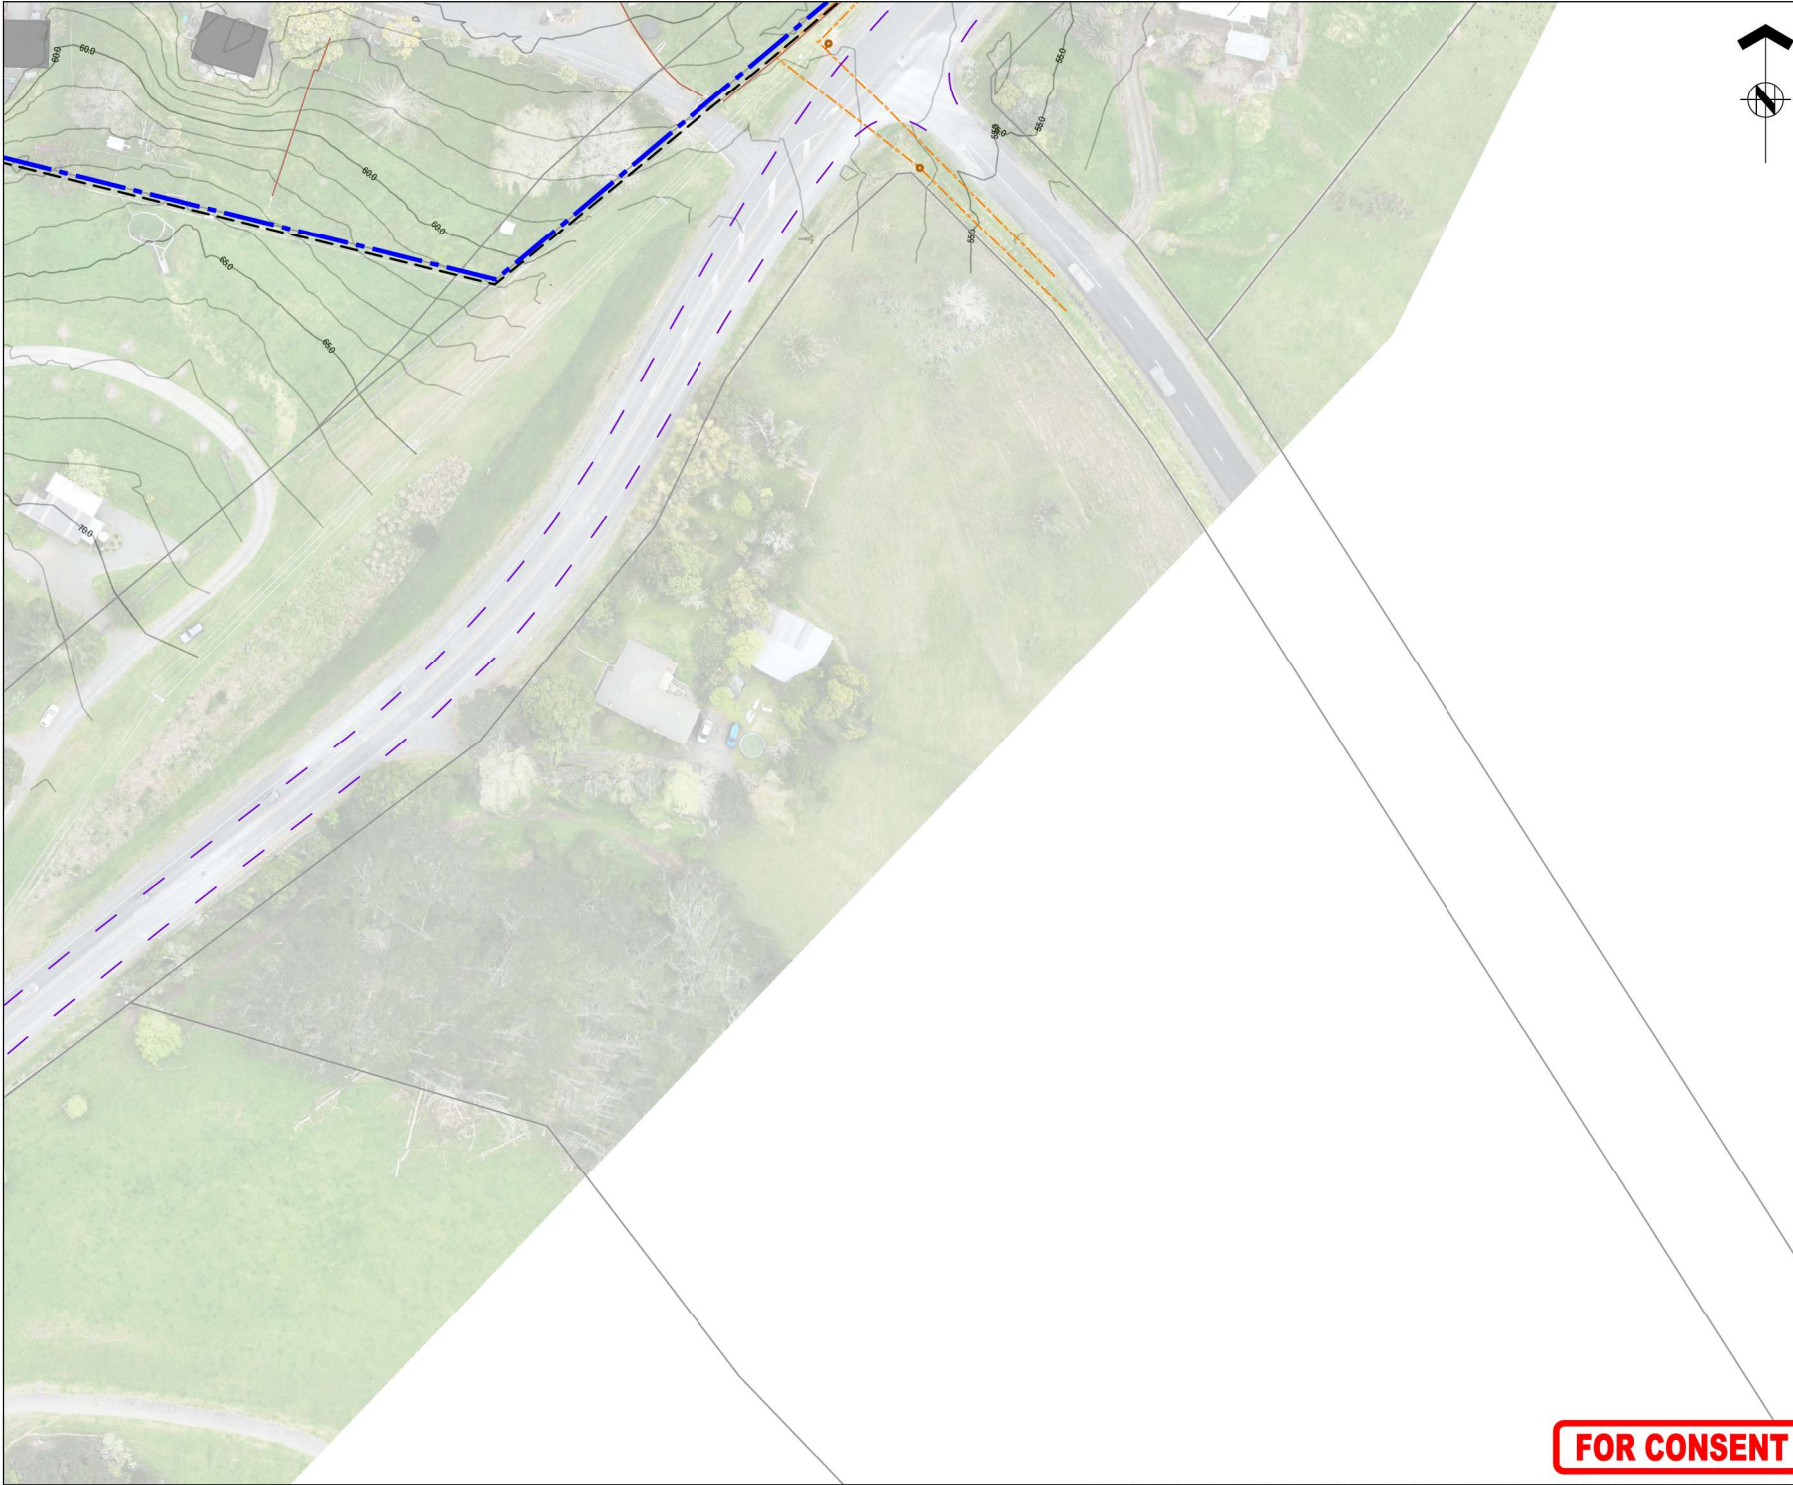

THIS DRAWING AND DESIGN REMAINS THE PROPERTY OF, AND MAY NOT BE REPRODUCED OR ALTERED, WITHOUT THE WRITTEN PERMISSION OF HARRISON GRIERSON CONSULTANTS LIMITED. NO LIABILITY SHALL BE ACCEPTED FOR UNAUTHORIZED USE OF THIS DRAWING.

NOTES:
REFER TO A2515591.00-1200 - OVERALL EXISTING TOPOGRAPHICAL PLAN FOR LEGEND AND NOTES

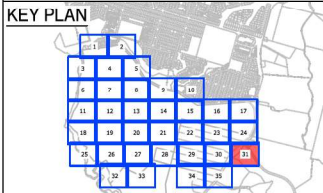

B	SITE BOUNDARY UPDATED	CJM	06.2026
A	FOR CONSENT	CJM	02.2026
REF	REVISIONS	BY	DATE

HARRISON GRIERSON AUCKLAND OFFICE
Level 4, 96 St. Georges Bay Road
Parnell, Auckland 1052
T +64 9 917 5000
W www.harrisingrierson.com


PROJECT:
BEACHLANDS
FAST TRACK CONSENT APPLICATION
BEACHLANDS SOUTH, AUCKLAND

TITLE:
EXISTING TOPOGRAPHICAL FEATURES
SHEET 31 OF 35

ORIGINATOR: SCT	DATE: 05.2026	SIGNED:	PLOT BY:	SCT
DRAWN: SCT	DATE: 11.2025	SIGNED:	PLOT DATE:	05.06.26
CHECKED: PZS	DATE: 05.2026	SIGNED:	SURVEY BY:	
APPROVED: CJM	DATE: 05.2026	SIGNED:	SURVEY DATE:	

ISSUE STATUS:			
FAST TRACK CONSENT			
PROJECT No: A2515591.00	SCALE: A1 1:500 A3 1:1000	REV	A1
DRAWING No: A2515591.00-1231	REV	B	

FOR CONSENT

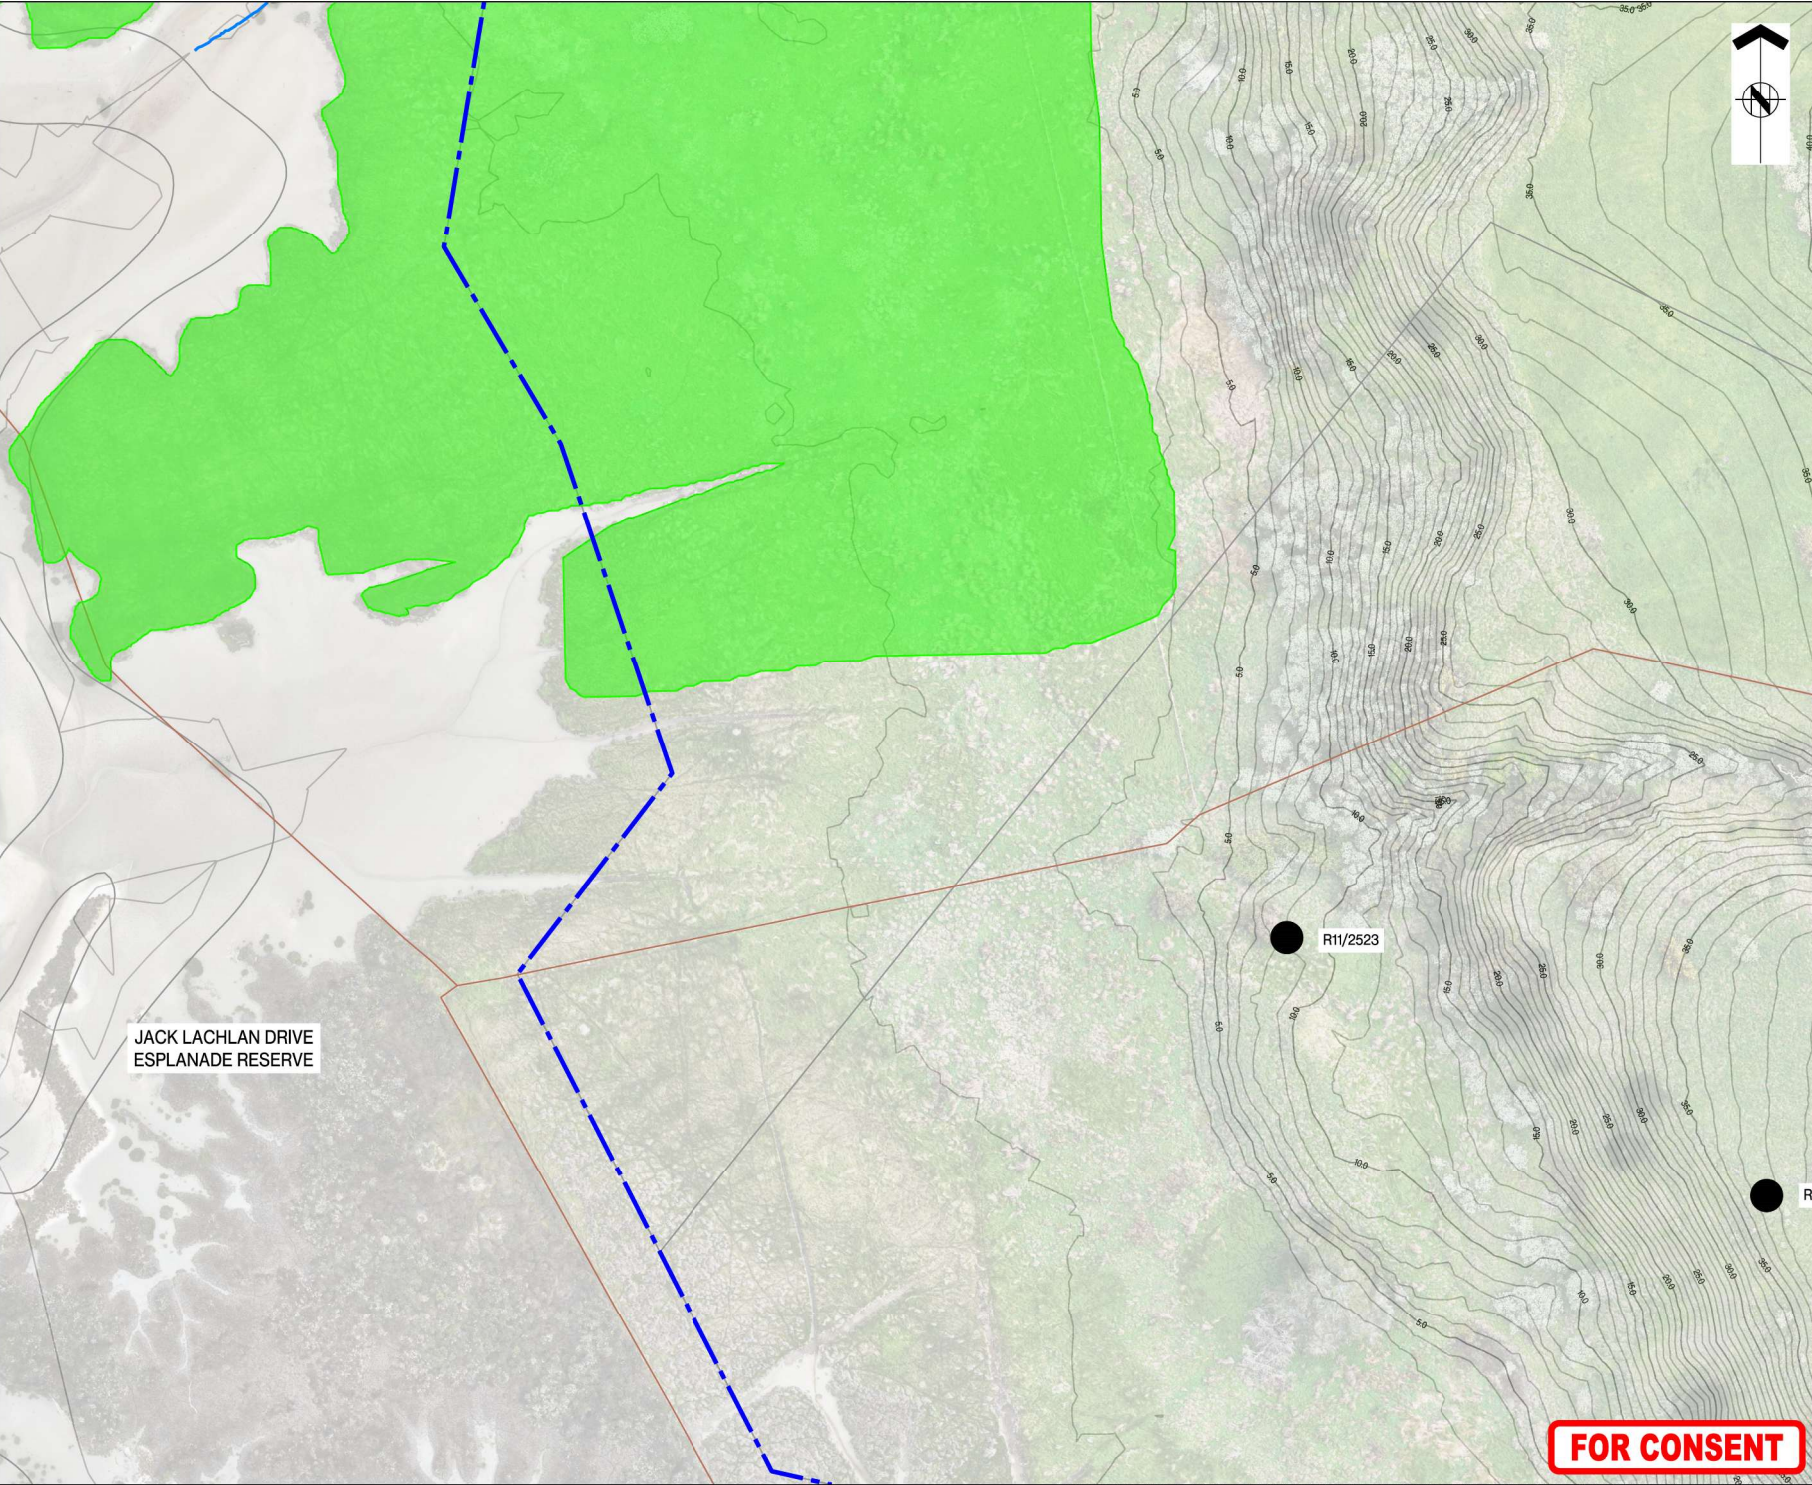




ASSOCIATION OF CONSULTING
ENGINEERS NEW ZEALAND

ISO 9001
QUALITY
ASSURED

THIS DRAWING AND DESIGN REMAINS THE PROPERTY OF, AND MAY NOT BE REPRODUCED OR ALTERED, WITHOUT THE WRITTEN PERMISSION OF HARRISON GRIERSON CONSULTANTS LIMITED. NO LIABILITY SHALL BE ACCEPTED FOR UNAUTHORIZED USE OF THIS DRAWING.

NOTES:
REFER TO A2515591.00-1200 - OVERALL EXISTING
TOPOGRAPHICAL PLAN FOR LEGEND AND NOTES

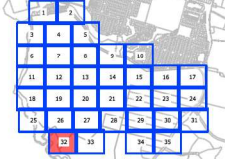KEY PLAN


HARRISON GRIERSON

AUCKLAND OFFICE
Level 4, 96 St Georges Bay Road
Parnell, Auckland 1052
T +64 9 917 5000
W www.harrisingrierson.com

PROJECT:
BEACHLANDS
FAST TRACK CONSENT APPLICATION
BEACHLANDS SOUTH, AUCKLAND

TITLE:
EXISTING TOPOGRAPHICAL FEATURES
SHEET 32 OF 35

ORIGINATOR: SCT	DATE: 05.2026	SIGNED:	PLOT BY:	SCT
DRAWN: SCT	DATE: 11.2025	SIGNED:	PLOT DATE:	05.06.26
CHECKED: PZS	DATE: 05.2026	SIGNED:	SURVEY BY:	
APPROVED: CJM	DATE: 05.2026	SIGNED:	SURVEY DATE:	

ISSUE STATUS:
FAST TRACK CONSENT

PROJECT No: A2515591.00	SCALE: A1 1:500 A3 1:1000	REV A1
DRAWING No: A2515591.00-1232		REV B





ASSOCIATION OF CONSULTING
ENGINEERS NEW ZEALAND


ISO 9001
QUALITY
ASSURED

THIS DRAWING AND DESIGN REMAINS THE PROPERTY OF, AND MAY NOT BE REPRODUCED OR ALTERED, WITHOUT THE WRITTEN PERMISSION OF HARRISON GRIERSON CONSULTANTS LIMITED. NO LIABILITY SHALL BE ACCEPTED FOR UNAUTHORISED USE OF THIS DRAWING.

NOTES:

REFER TO A2515591.00-1200 - OVERALL EXISTING TOPOGRAPHICAL PLAN FOR LEGEND AND NOTES

KEY PLAN

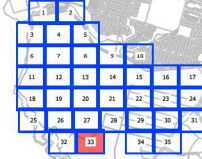

1	2	3	4	5	6	7
8	9	10	11	12	13	14
15	16	17	18	19	20	21
22	23	24	25	26	27	28
29	30	31	32	33	34	35

B	SITE BOUNDARY UPDATED	CJM	06/2026
A	FOR CONSENT	CJM	02/2026
REF	REVISIONS	BY	DATE



AUCKLAND OFFICE
Level 4, 96 St. Georges Bay Road
Parnell, Auckland 1052
T +64 9 917 5000
W www.harrisingrierson.com

PROJECT:

BEACHLANDS
FAST TRACK CONSENT APPLICATION
BEACHLANDS SOUTH, AUCKLAND

TITLE:

EXISTING TOPOGRAPHICAL FEATURES
SHEET 33 OF 35

ORIGINATOR SCT	DATE: 05/2026	SIGNED:	PLOT BY:	SCT
DRAWN: SCT	DATE: 11/2025	SIGNED:	PLOT DATE:	05/06/26
CHECKED: PZS	DATE: 05/2026	SIGNED:	SURVEYED BY:	
APPROVED: CJM	DATE: 05/2026	SIGNED:	SURVEY DATE:	

ISSUE STATUS:

FAST TRACK CONSENT

PROJECT No: A2515591.00	SCALE: A1 1:500 A3 1:1000	REV
DRAWING No:		REV

A2515591.00-1233

B

FOR CONSENT

